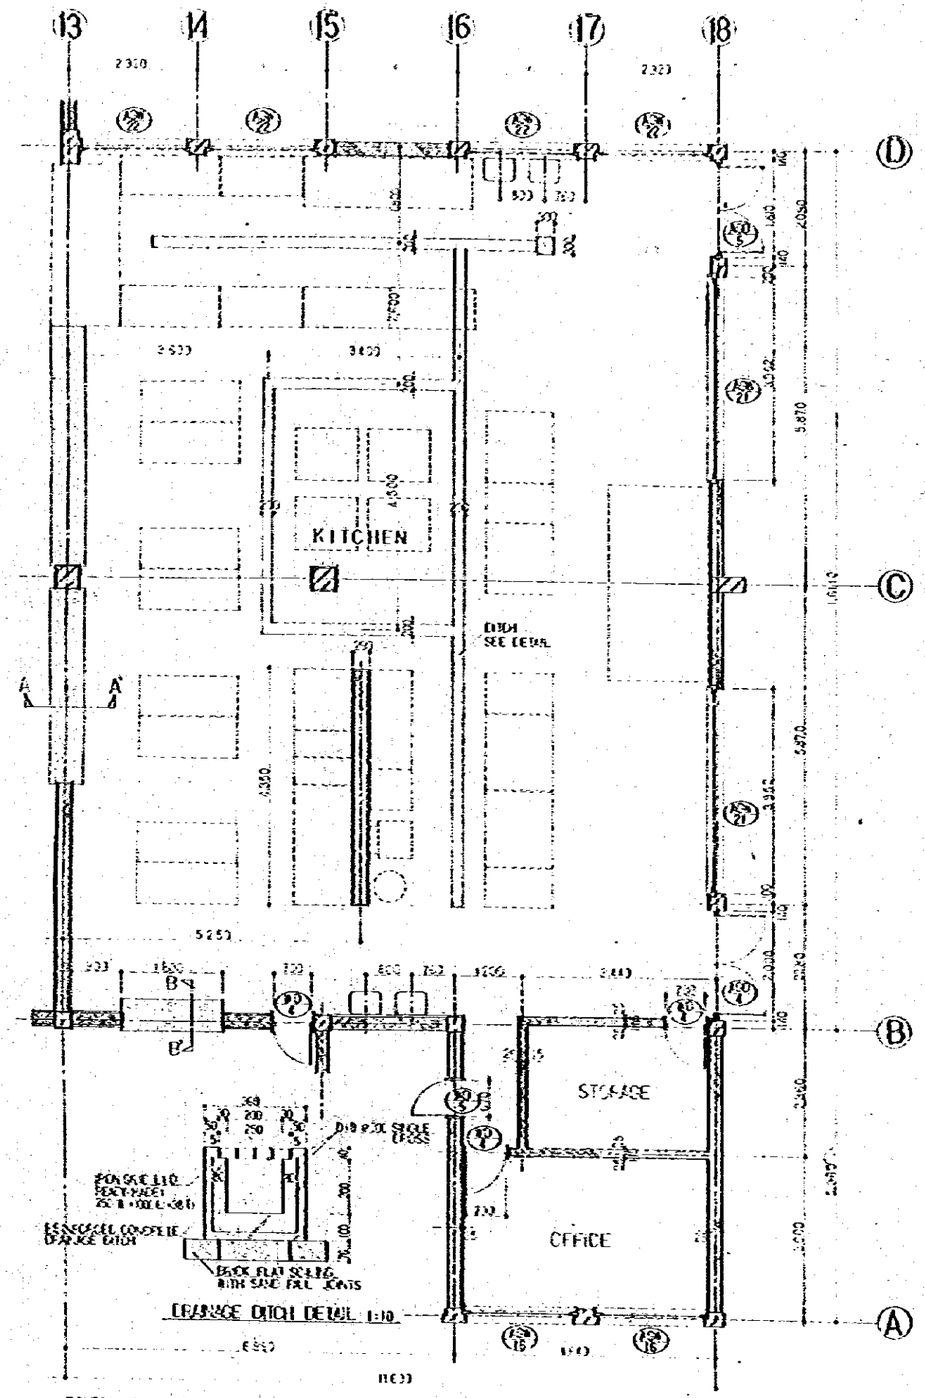

DETAIL PLAN OF KITCHEN, STORAGE AND OFFICE 1:50

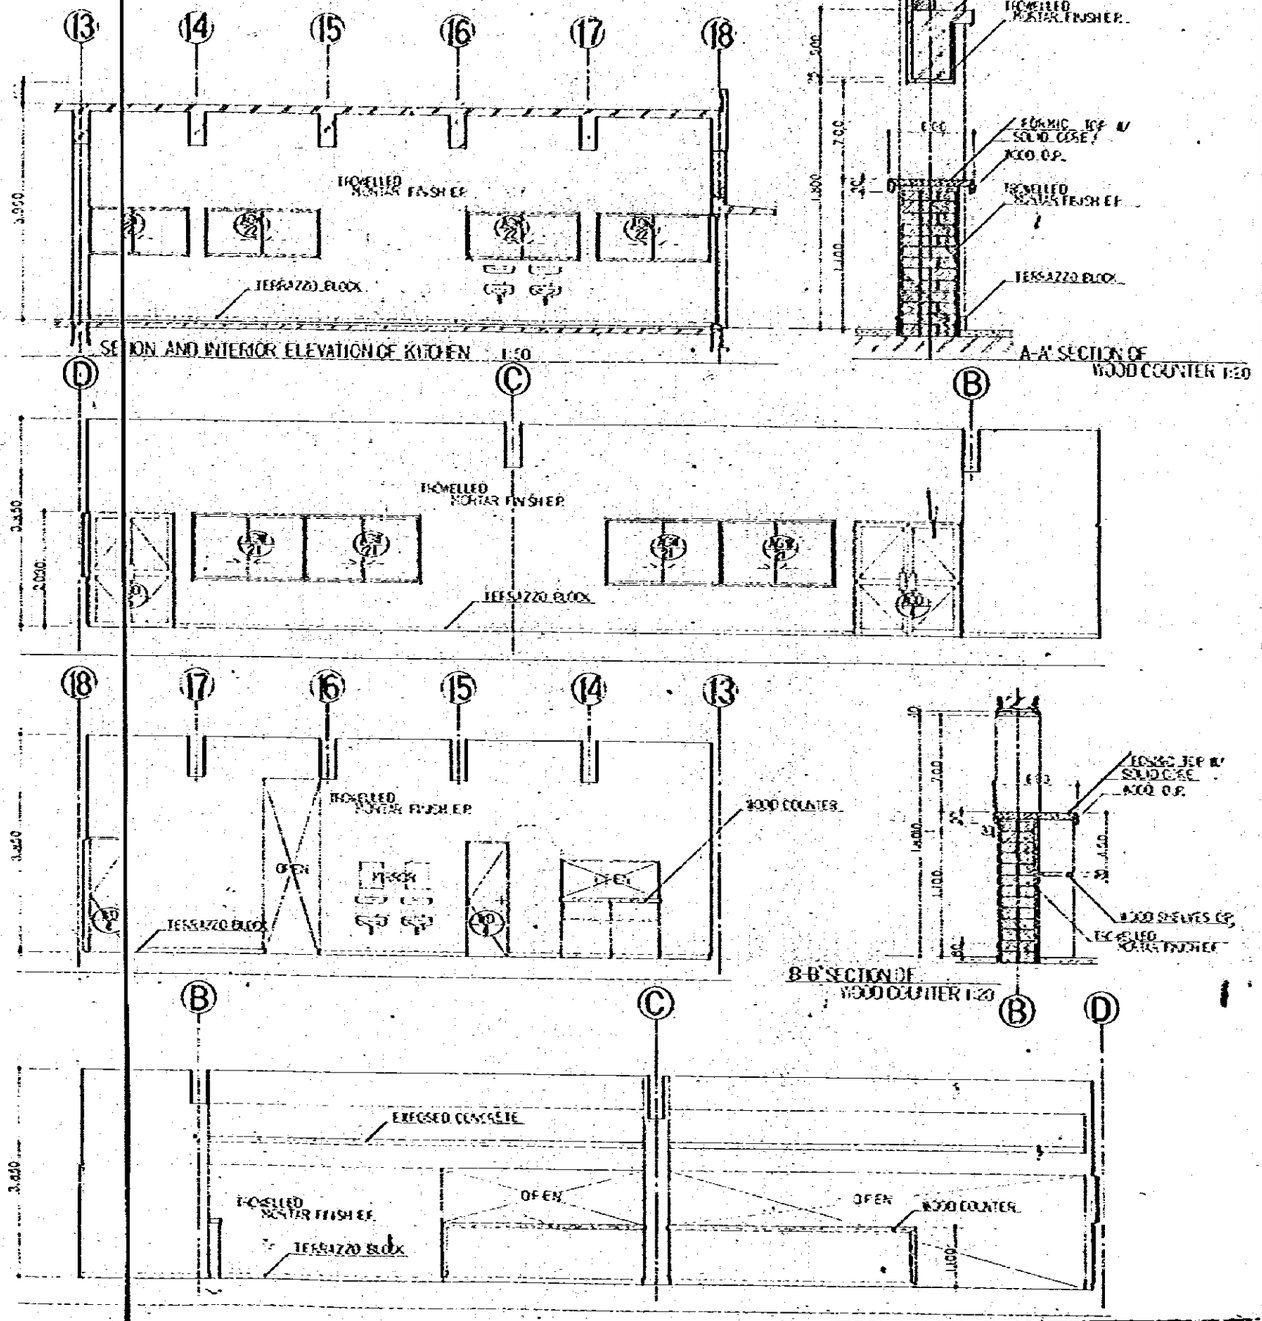

SECTION AND INTERIOR ELEVATION OF KITCHEN 1:50

A-A' SECTION OF WOOD COUNTER 1:20

B-B' SECTION OF WOOD COUNTER 1:20

CONSTRUCTION PROJECT OF AUTOMOBILE REPAIR & MAINTENANCE WORKSHOP IN BANGLADESH	10/78 DATE 1:50
TITLE OF DRAWING CAFETERIA DETAIL PLAN, SECTION & INT. ELEV. OF KITCHEN & OFFICE	SHEET NO. A 4-5
JAPAN INTERNATIONAL COOPERATION AGENCY	

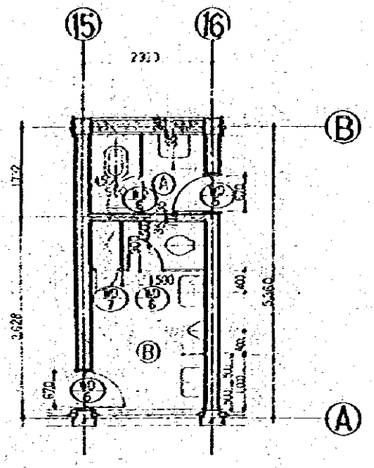

DETAIL PLAN OF TOILET A AND B 1:50

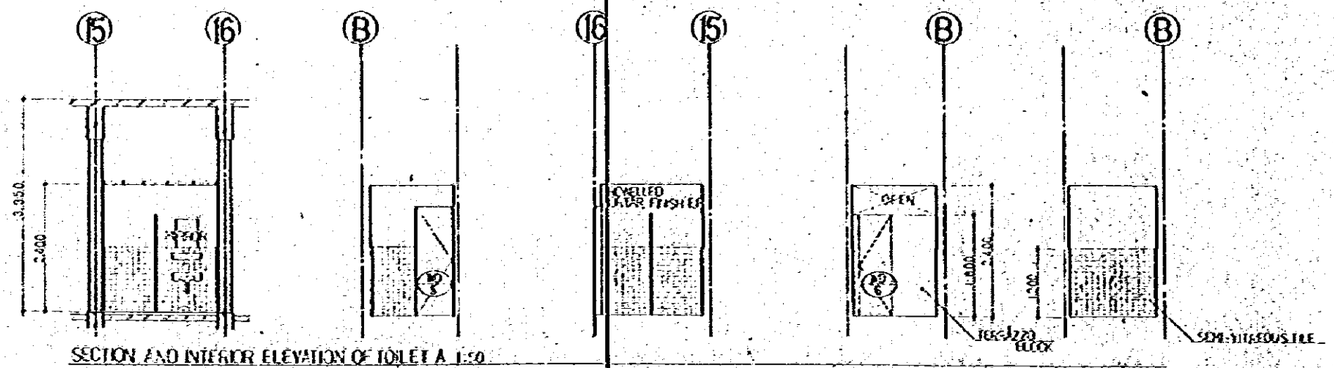

SECTION AND INTERIOR ELEVATION OF TOILET A 1:50

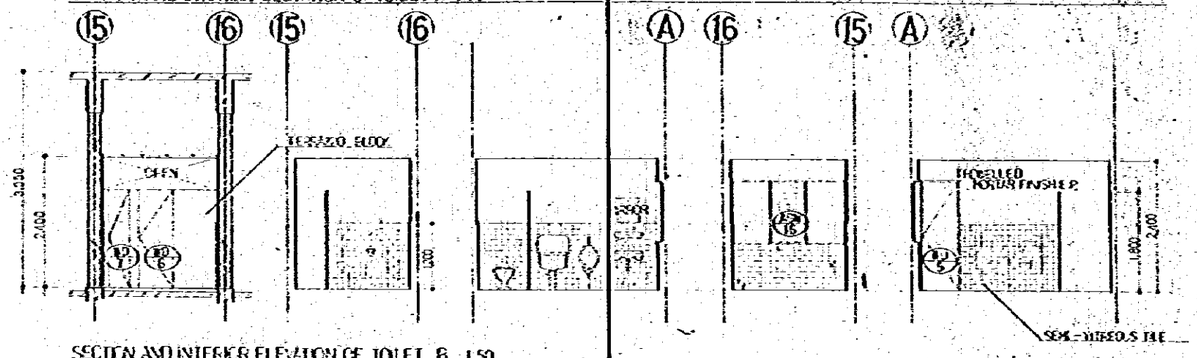

SECTION AND INTERIOR ELEVATION OF TOILET B 1:50

CONSTRUCTION PROJECT OF AUTOMOBILE REPAIR & MAINTENANCE WORKSHOP IN BANGLADESH	SHEET NO. 10/18
	SCALE 1:50
TITLE OF DRAWING CAFETERIA DETAIL PLAN, SECTION & INT. ELEV OF TOILET A & B	DRG NO. A 4-6
JAPAN INTERNATIONAL COOPERATION AGENCY	

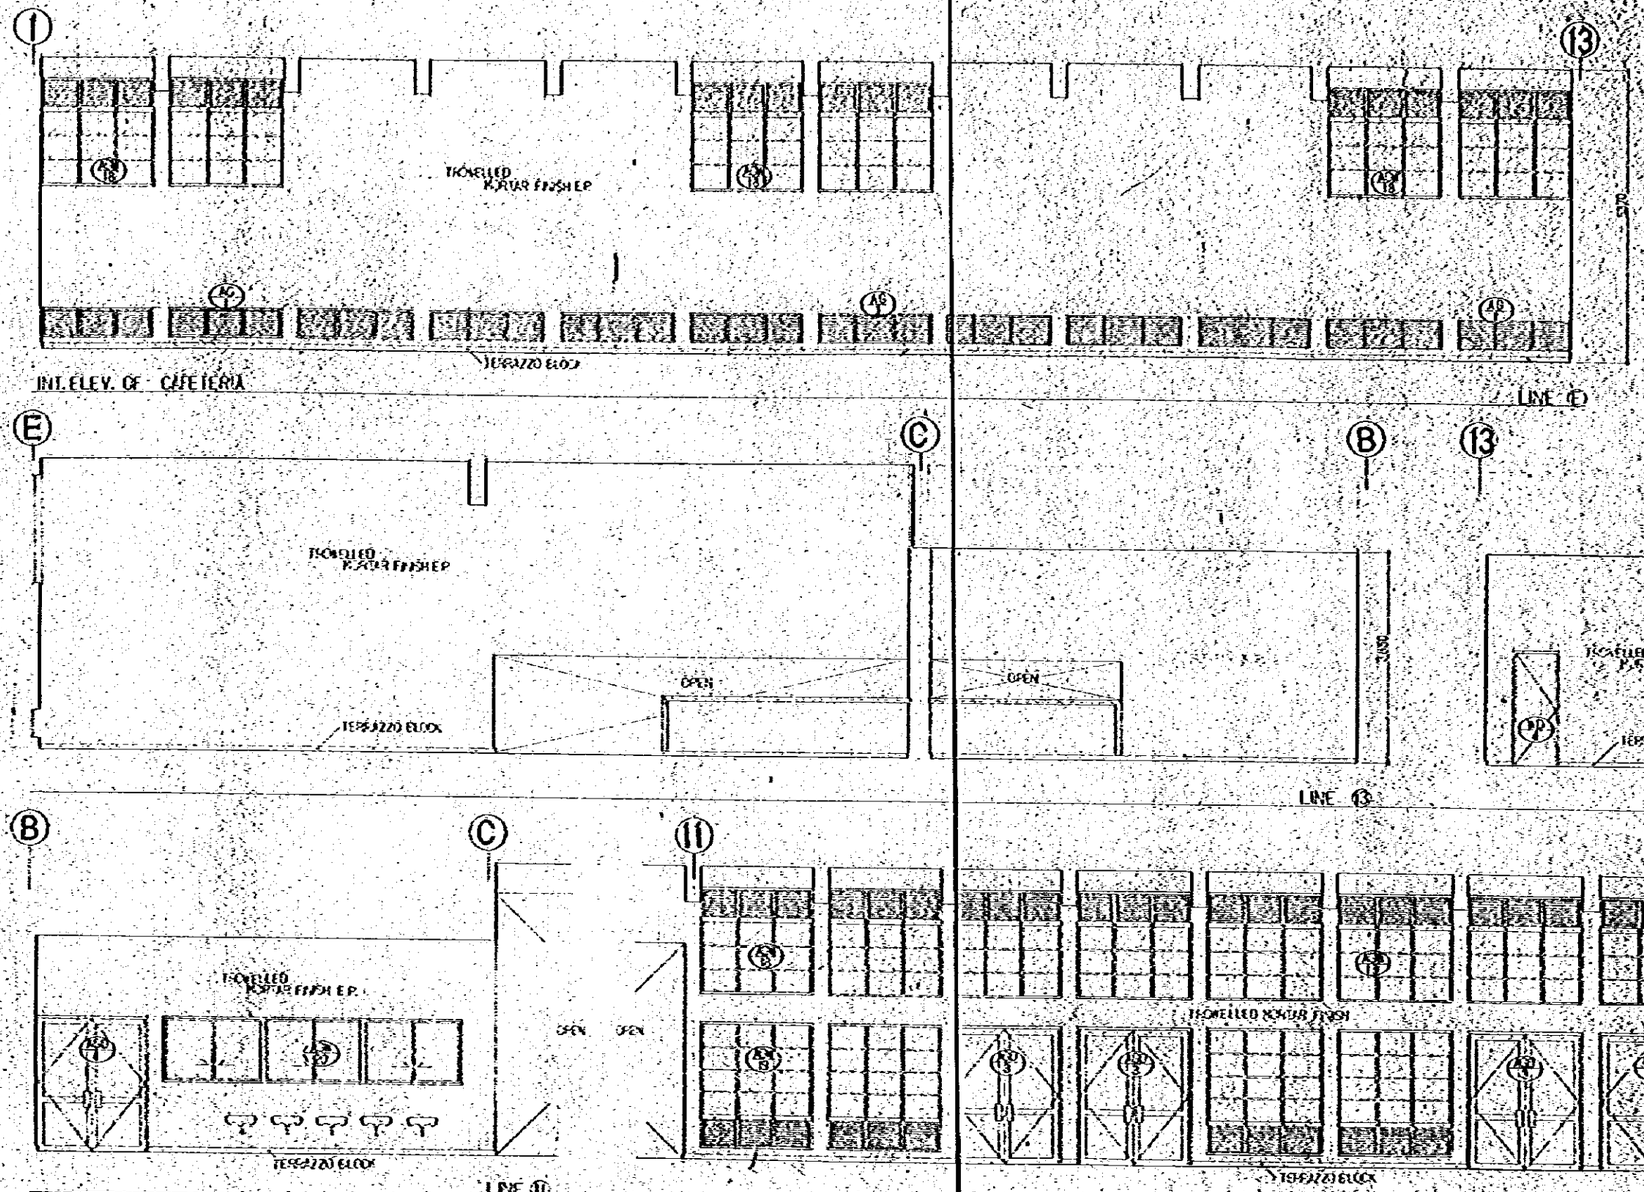

CONSTRUCTION PROJECT OF
AUTOMOBILE REPAIR & MAINTENANCE WORKSHOP IN BANGLADESH

SHEET NO. 10/18

SCALE 1:50

TITLE OF DRAWING
CAFETERIA
INTERIOR ELEVATION (1)

DRG. NO. A 4-7

JAPAN INTERNATIONAL COOPERATION AGENCY

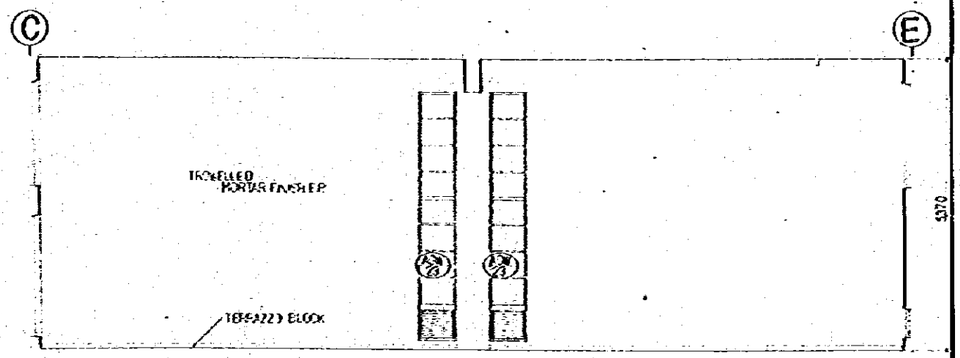

INT. ELEV. OF CAFETERIA 1:50

LINE ①

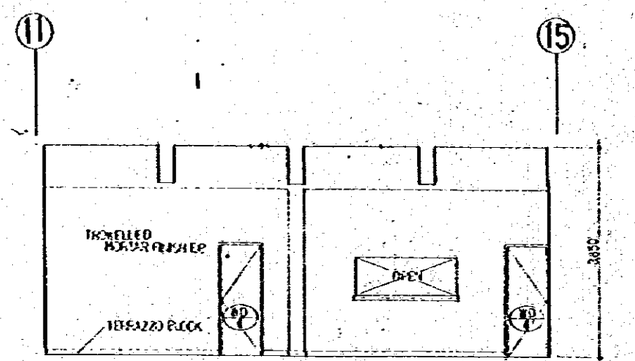

INT. ELEV. OF DINING FOR KEY PERSONNEL

LINE Ⓑ

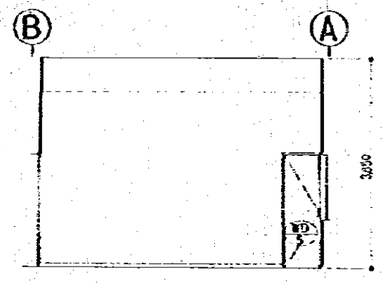

LINE Ⓑ

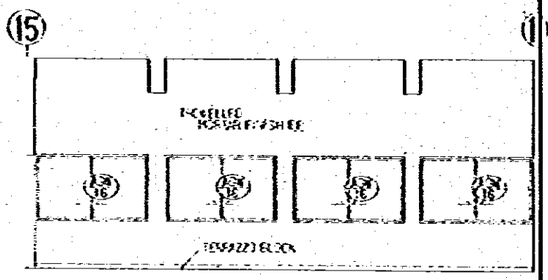

LINE ②

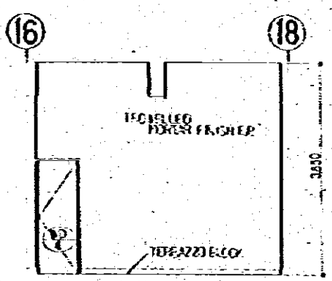

INT. ELEV. OF OFFICE LINE ⑱

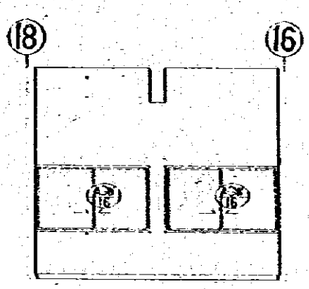

LINE Ⓐ

CONSTRUCTION PROJECT OF AUTOMOBILE REPAIR & MAINTENANCE WORKSHOP IN BANGLADESH	DATE 10/18
	SCALE 1:50
TITLE OF DRAWING CAFETERIA INTERIOR ELEVATION (2)	DRG. NO. A 4-8
JAPAN INTERNATIONAL COOPERATION AGENCY	

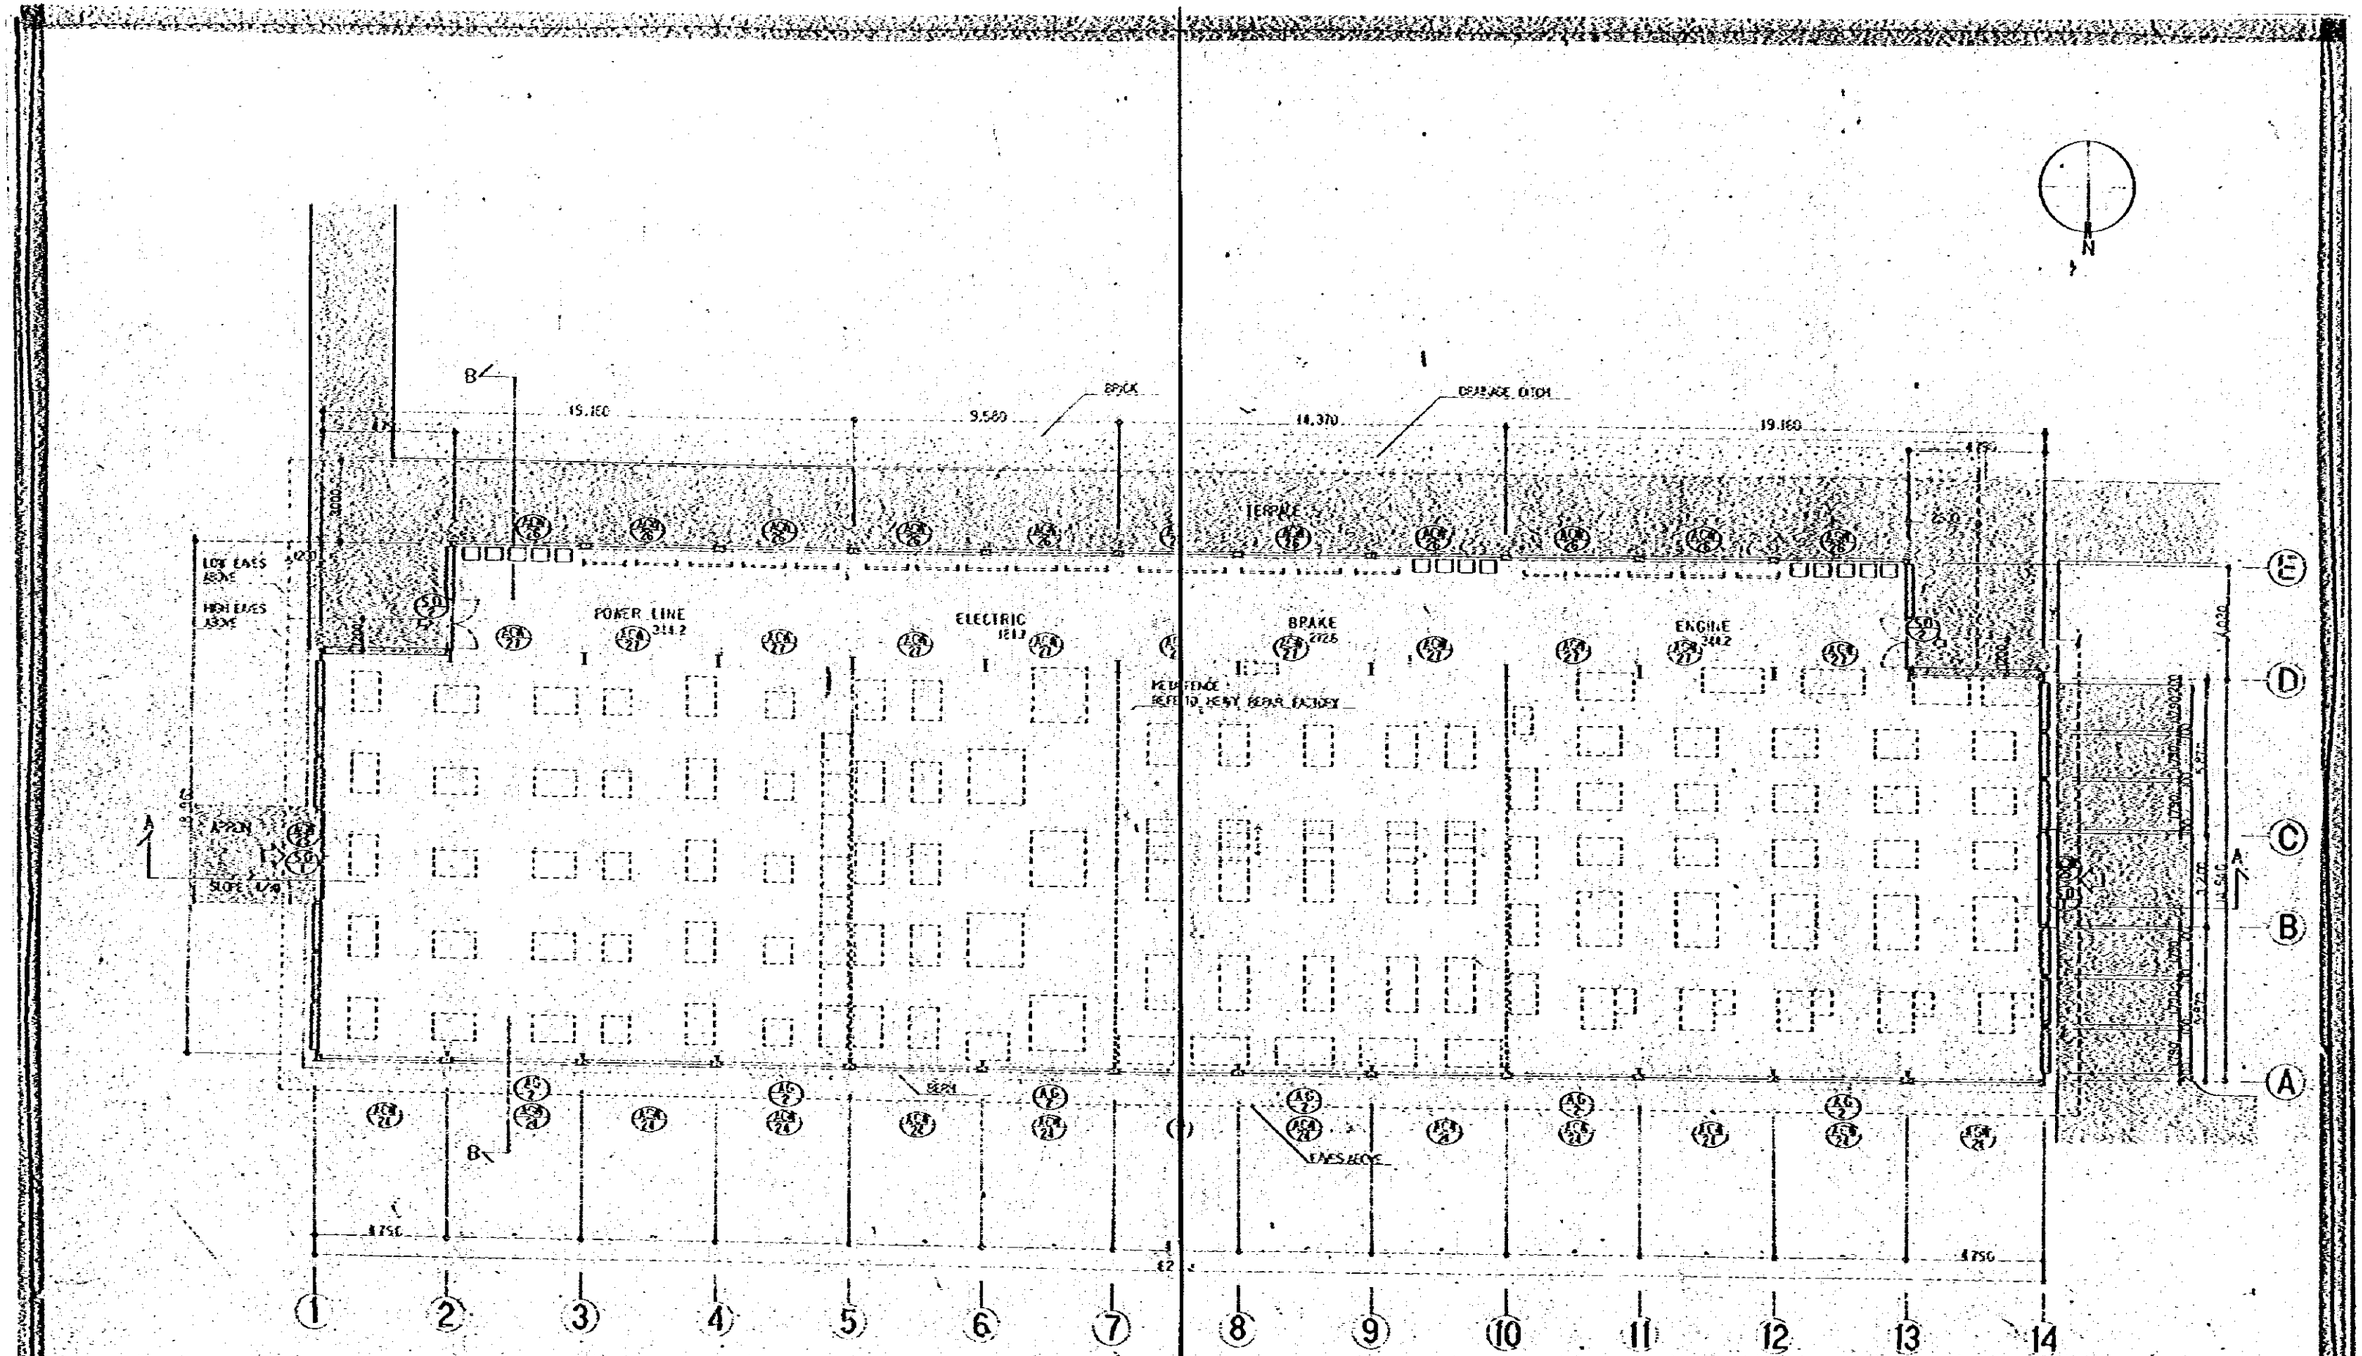

GROUND FLOOR PLAN

CONSTRUCTION PROJECT OF AUTOMOBILE REPAIR & MAINTENANCE WORKSHOP IN BANGLADESH	DATE
	SCALE 1:100
TITLE OF DRAWING TRAINING ROOM PLAN	DRG NO. A 5-1
JAPAN INTERNATIONAL COOPERATION AGENCY	

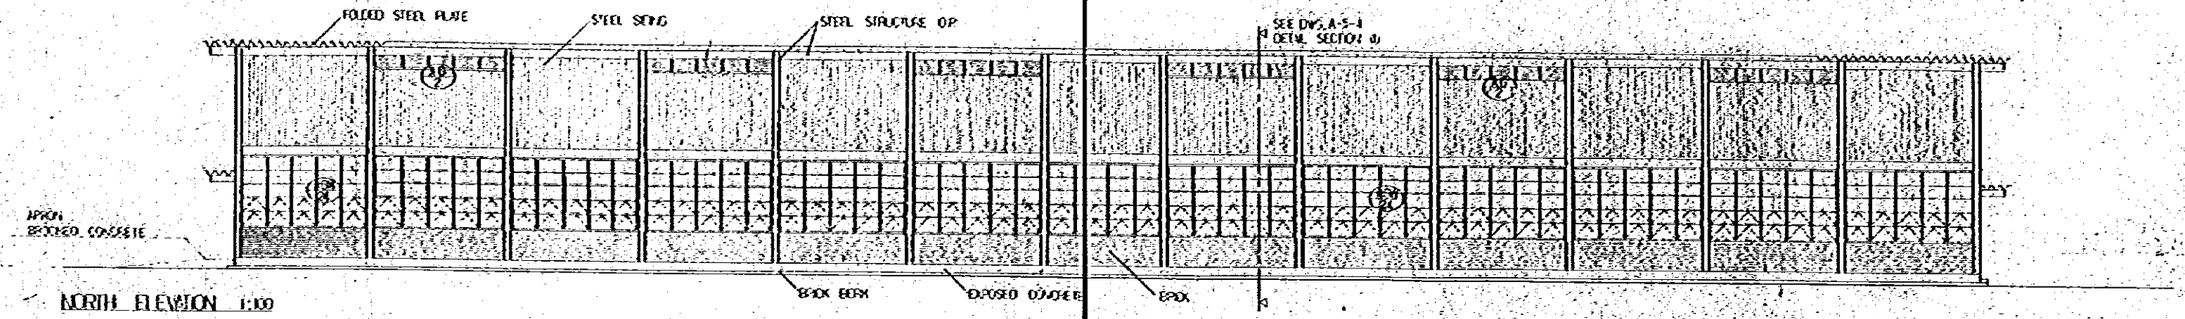

NORTH ELEVATION 1:100

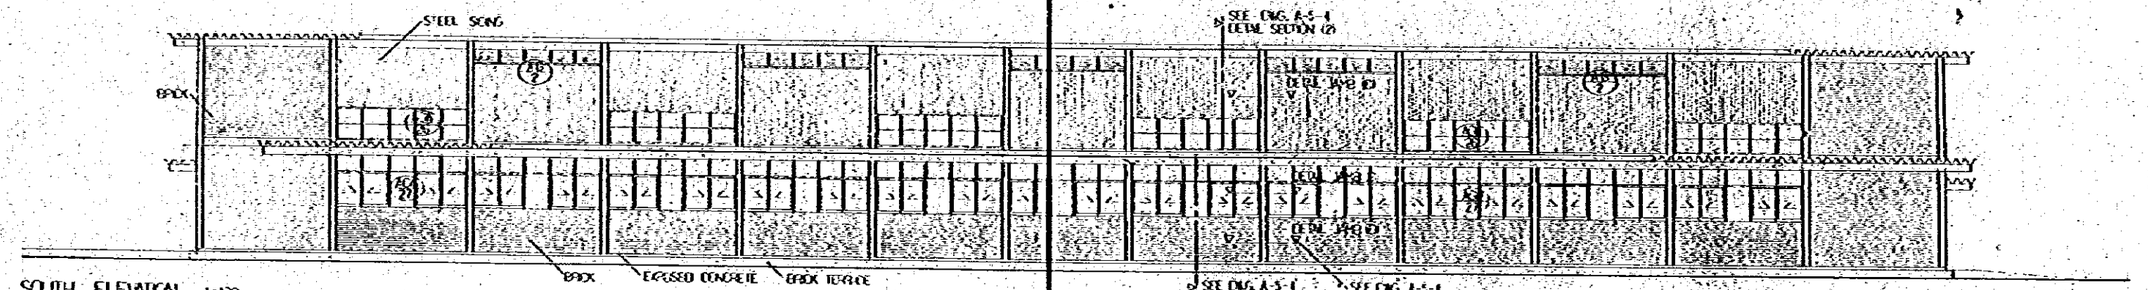

SOUTH ELEVATION 1:100

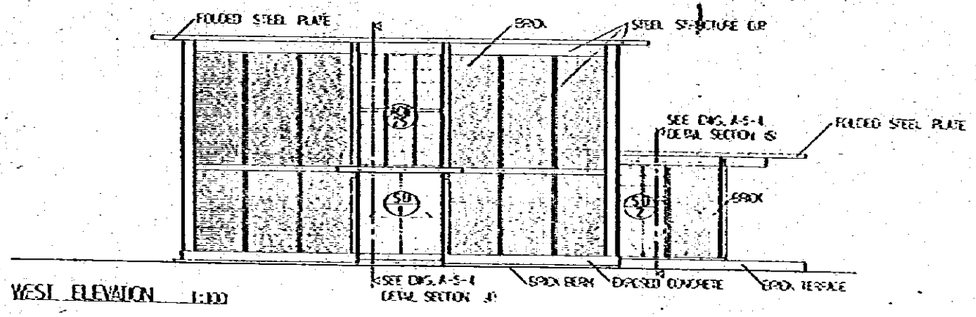

WEST ELEVATION 1:100

NOTE :
EAST ELEVATION SHOULD BE
DRAWN BY OPPOSITE HAND

CONSTRUCTION PROJECT OF AUTOMOBILE REPAIR & MAINTENANCE WORKSHOP IN BANGLADESH

	0/18
	SCALE 1:100
TITLE OF DRAWING: TRAINING ROOM ELEVATION	A 5-2

JAPAN INTERNATIONAL COOPERATION

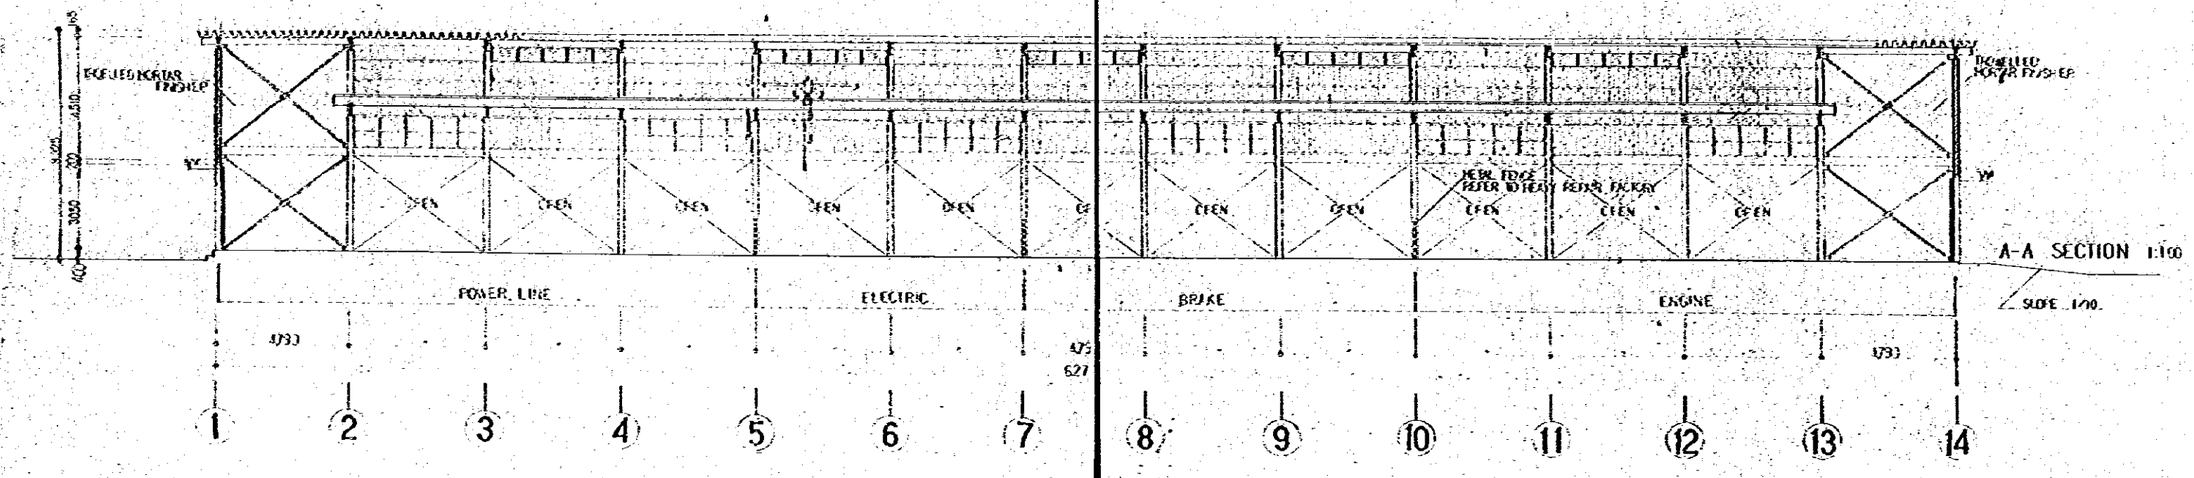

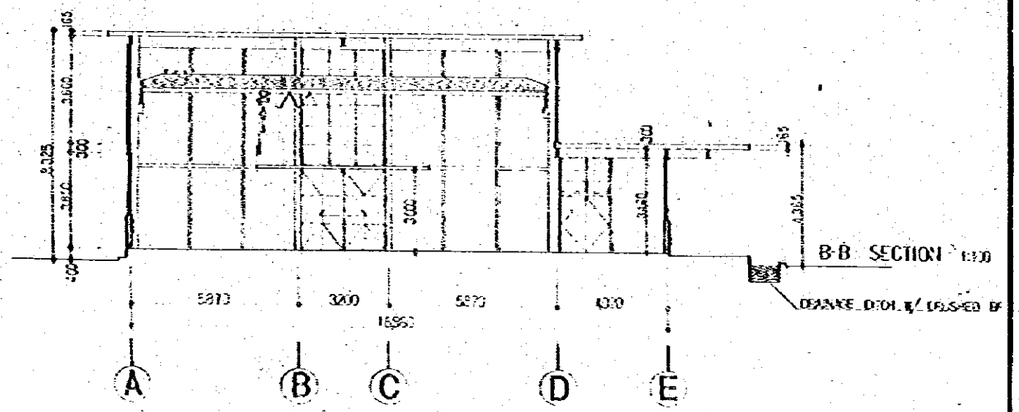

CONSTRUCTION PROJECT OF AUTOMOBILE REPAIR & MAINTENANCE WORKSHOP IN BANGLADESH	DATE 10/78 SCALE 1:100
TITLE OF DRAWING TRAINING ROOM SECTION	DRAWING NO. A 5-3
JAPAN INTERNATIONAL COOPERATION AGENCY	

DETAIL SECTION (4) 1:20

DETAIL ELEVATION & JA'B 1:20 (LINE A)

DETAIL SECTION (1) 1:20

DETAIL SECTION (2) 1:20

DETAIL PLAN (A) 1:20

DETAIL JA'B (C) 1:20

DETAIL JA'B (D) 1:20

DETAIL SECTION (3) 1:20

DETAIL JA'B (C) 1:20

DETAIL JA'B (B)(1:20

DETAIL SECTION (5) 1:20

CONSTRUCTION PROJECT OF AUTOMOBILE REPAIR & MAINTENANCE WORKSHOP IN BANGLADESH

SCALE	1:20
SHEET NO.	A 5-1

TRAINING ROOM

DETAIL

JAPAN INTERNATIONAL COOPERATION AGENCY

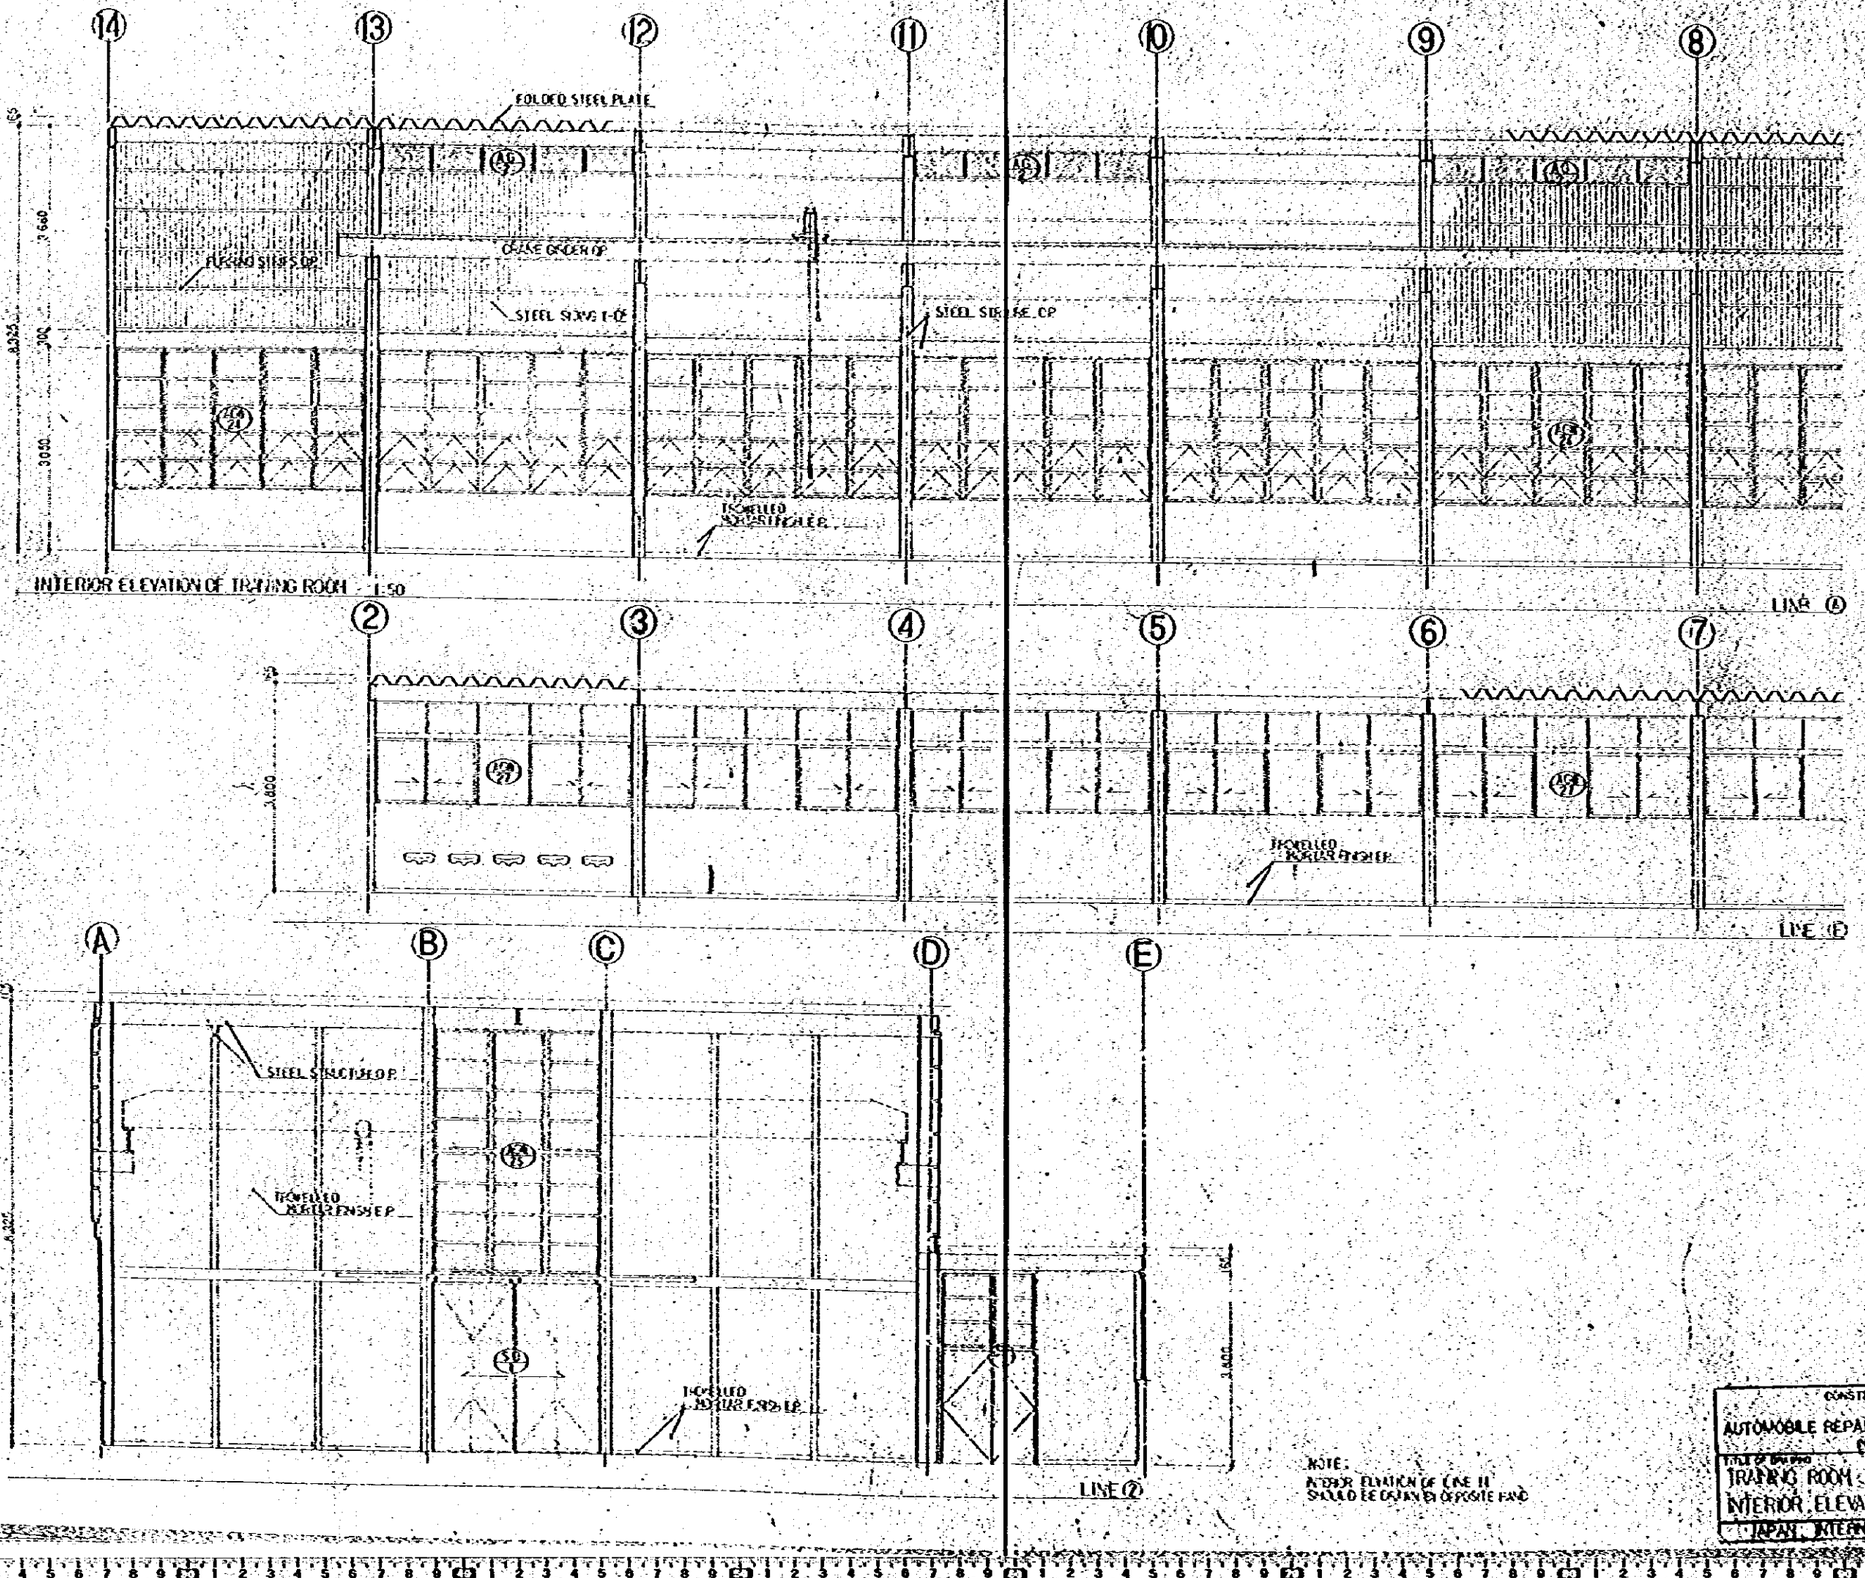

NOTE:
INTERIOR ELEVATION OF LINE Ⓔ
SHOULD BE DRAWN IN OPPOSITE PAGE

CONSTRUCTION PROJECT OF AUTOMOBILE REPAIR & MAINTENANCE WORKSHOP IN BANGLADESH	DATE 10/78 SCALE 1:50
TITLE OF DRAWING TRAINING ROOM INTERIOR ELEVATION	DRG NO A 5/5
JAPAN INTERNATIONAL COOPERATION AGENCY	

SIGN	TOTAL	AGD 1 / 1	AGD 2 / 4	AGD 3 / 4	AGD 4 / 2	AGD 5 / 1	SD 1 / 2	SD 2 / 2
FIGURE		FRAME THICKNESS 100	FT 10	FT 10	FT 10	FT 10	OT 50	FT 100 OT 10
METHOD		ALUMINUM GLASS DOOR AND FIXED GLASS WINDOW GLASS 5 ST.	ALUMINUM GLASS DOOR GLASS 5T.	SAME AS LEFT	SAME AS LEFT	SAME AS LEFT	REINFORCED STEEL PLATE DOOR, STEEL PLATE 2.0 T.	STEEL DOOR AND FIXED GLASS WINDOW GLASS 5T.
HARDWARE		DOOR LEVER, CYLINDER LOCK STAINLESS STEEL PUSH PLATE	CYLINDER LOCK, 3 STAINLESS STEEL HINGES STAINLESS STEEL PUSH PLATE	SAME AS LEFT	SAME AS LEFT	SAME AS LEFT	DOOR LEVER 150 MM TYPE W/ACCESSORIES O.P.	3 STAINLESS STEEL HINGES, CYLINDER LOCK SET, PAIRED FLUSH BOLTS, STAINLESS STEEL O.P.
FINISH				SAME AS LEFT	SAME AS LEFT	SAME AS LEFT		DOOR CHECK AND STOPPER
REMARKS			DOOR CHECK AND STOPPER					
NUMBER GENERAL OFFICE		1	4	4	2	1	2	2
NUMBER CLASSROOM								
NUMBER DORMITORY								
NUMBER CAFETERIA								
NUMBER TRAINING ROOM								

SIGN	TOTAL	AGW 1 / 2	AGW 2 / 5	AGW 3 / 11	AGW 4 / 66	AGW 5 / 16	AGW 6 / 9	AGW 7 / 1
FIGURE		FT 100	FT 100	FT 100	FT 10	FT 10	FT 10	FT 10
METHOD		ALUMINUM FIXED GLASS WINDOW GLASS 5 ST.	ALUMINUM FIXED GLASS AND ADJUSTABLE GLASS LOUVRES WINDOW, GLASS 5 ST.	SAME AS LEFT	SAME AS LEFT GLASS 5T.	ALUMINUM ADJUSTABLE GLASS LOUVRES WINDOW GLASS 5T.	SAME AS LEFT	ALUMINUM FIXED GLASS WINDOW GLASS 5 ST.
HARDWARE								
FINISH								
REMARKS								
NUMBER GENERAL OFFICE		2	5	11	66	16	6	1
NUMBER CLASSROOM							1	
NUMBER DORMITORY							2	
NUMBER CAFETERIA								
NUMBER TRAINING ROOM								

SIGN	TOTAL	AGW 8 / 1	AGW 9 / 27	AGW 10 / 8	AGW 11 / 1	AGW 12 / 21
FIGURE			FT 10	FT	FT 10	FT 10
METHOD		ALUMINUM SLIDING GLASS WINDOW GLASS 5 T.	ALUMINUM FIXED GLASS AND ADJUSTABLE GLASS LOUVRES WINDOW, GLASS 5 T.	ALUMINUM CASEMENT GLASS WINDOW GLASS 5 T.	ALUMINUM ADJUSTABLE GLASS LOUVRES WINDOW GLASS 5T.	ALUMINUM FIXED GLASS AND ADJUSTABLE GLASS LOUVRES WINDOW, GLASS 5 T.
HARDWARE		CYLINDER LOCK				MOSQUITO SCREEN
FINISH						
REMARKS						
NUMBER GENERAL OFFICE		1	27	8	1	21
NUMBER CLASSROOM						
NUMBER DORMITORY						
NUMBER CAFETERIA						
NUMBER TRAINING ROOM						

CONSTRUCTION PROJECT OF AUTOMOBILE REPAIR & MAINTENANCE WORKSHOP IN BANGLADESH

DATE 10/78 SCALE 1:50

TITLE OF DRAWING DOOR & WINDOW SCHEDULE (1)

DRG NO A 5-6

JAPAN INTERNATIONAL COOPERATION AGENCY

SIGN / TOTAL	AGW 13 / 3	AGW 14 / 1	AGW 15 / 3	AGW 16 / 8	AGW 17 / 21
FIGURE	FRAME THICKNESS 70 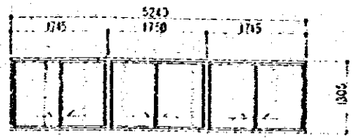	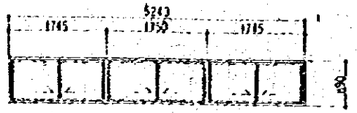	F.T 70 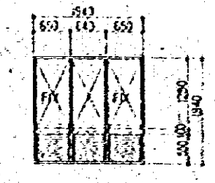	F.T 70 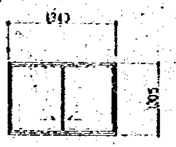	F.T 70 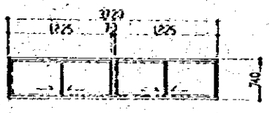
METHOD	ALUMINUM SLIDING GLASS WINDOW GLASS 5 T.	SAME AS LEFT	ALUMINUM FIXED GLASS WINDOW AND ALUMINUM FIXED LOUVRES GLASS 5 T.	ALUMINUM SLIDING GLASS WINDOW GLASS 5 T.	SAME AS LEFT
HARD WARE	CRESCENT FASTENER	SAME AS LEFT		CRESCENT FASTENER	SAME AS LEFT
FINISH					
REMARKS	MOSQUITO SCREEN	SAME AS LEFT	MOSQUITO SCREEN (FIXED)	MOSQUITO SCREEN	SAME AS LEFT
NUMBER GENERAL OFFICE					
NUMBER CLASSROOM					
NUMBER DORMITORY	3	1	3	1	21
NUMBER CAFETERIA				7	
NUMBER TRAINING ROOM					

SIGN / TOTAL	AGW 18 / 16	AGW 19 / 6	AGW 20 / 1	AGW 21 / 2	AGW 22 / 5
FIGURE	F.T. 70 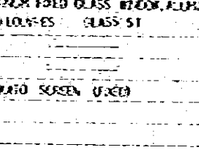	F.T. 70 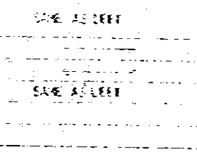	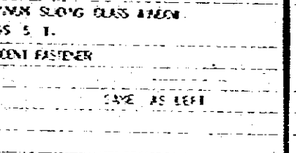	F.T. 70 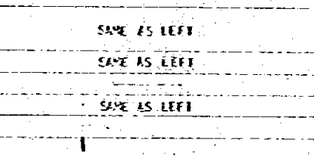	F.T. 70 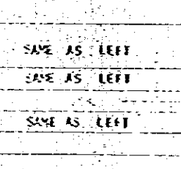
METHOD	ALUMINUM FIXED GLASS WINDOW, ALUMINUM FIXED LOUVRES GLASS 5T	SAME AS LEFT	ALUMINUM SLIDING GLASS WINDOW GLASS 5 T.	SAME AS LEFT	SAME AS LEFT
HARD WARE			CRESCENT FASTENER	SAME AS LEFT	SAME AS LEFT
FINISH				SAME AS LEFT	SAME AS LEFT
REMARKS	MOSQUITO SCREEN (FIXED)	SAME AS LEFT	SAME AS LEFT		
NUMBER GENERAL OFFICE					
NUMBER CLASSROOM					
NUMBER DORMITORY					
NUMBER CAFETERIA	16	6	1	2	5
NUMBER TRAINING ROOM					

CONSTRUCTION PROJECT OF AUTOMOBILE REPAIR & MAINTENANCE WORKSHOP IN BANGLADESH

DATE 10/78 SCALE 1:50

TITLE OF DRAWING WINDOW SCHEDULE (2)

DRG NO A 5-7

JAPAN INTERNATIONAL COOPERATION AGENCY

SIGN	TOTAL	AGW 23 / 2	AGW 24 / 13	AGW 25 / 2		AGW 26 / 6	AGW 27 / 11
		FRAME THICKNESS 70	F.L 70		F.L 70	F.L 70	F.L 70
FIGURE		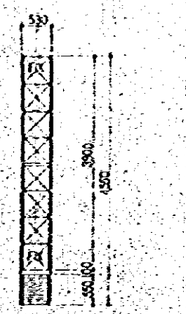	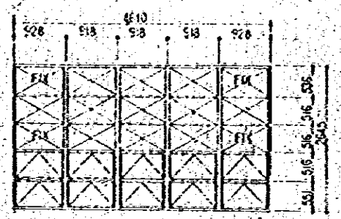	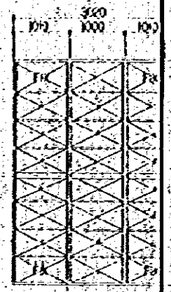		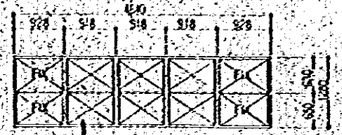	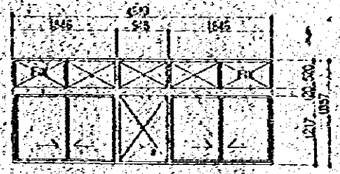
METHOD		ALUMINUM FIXED GLASS WINDOW AND ALUMINUM FIXED LOUVRES GLASS 5t	ALUMINUM FIXED GLASS AND PROJECTED WINDOW GLASS 5 t	ALUMINUM FIXED GLASS WINDOW GLASS 5 t		SAME AS LEFT	ALUMINUM FIXED GLASS AND SLIDING WINDOW GLASS 5 t
HARDWARE			CRESCENT FASTENER				CRESCENT FASTENER
FINISH							
REMARKS		MOSQUITO SCREEN (FIXED)					
NUMBER GENERAL OFFICE							
CLASSROOM							
DORMITORY							
CAFETERIA		2				6	
TRAINING ROOM			13	2			11

SIGN	TOTAL	AG 1 / 19	AG 2 / 11
		F.L 70	F.L 70
FIGURE		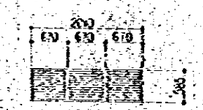	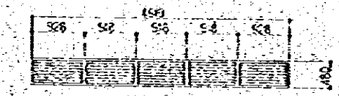
METHOD		ALUMINUM ENCLOSURES	SAME AS LEFT
HARDWARE			
FINISH			
REMARKS		MOSQUITO SCREEN (FIXED)	SAME AS LEFT
NUMBER GENERAL OFFICE			
CLASSROOM			
DORMITORY		7	
CAFETERIA		12	
TRAINING ROOM			11

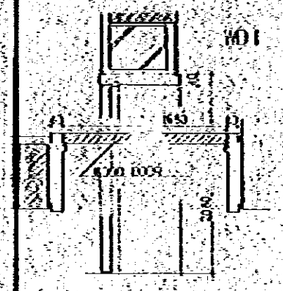

DETAIL OF WINDOW & DOOR 1:10

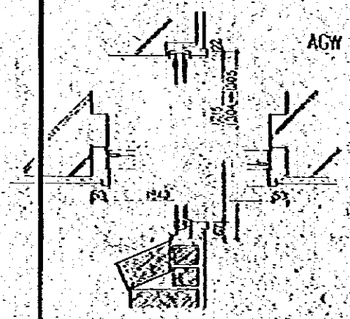

CONSTRUCTION PROJECT OF AUTOMOBILE REPAIR & MAINTENANCE WORKSHOP IN BANGLADESH

SHEET NO 18/18

SCALE 1:50

TITLE OF DRAWING WINDOW SCHEDULE (3)

DRG NO A S-8

JICA JAPAN INTERNATIONAL COOPERATION AGENCY

SIGN	TOTAL	WD1 / 4	WD2 / 2	WD3 / 18	WD4 /
FIGURE		FRAME THICKNESS 285 DOOR THICKNESS 45	ET 285 DT 45	ET 240, 285, 185 DT 45	ET 285, 100 45
METHOD		PLYWOOD FLUSH DOOR PLYWOOD S5 T	SAME AS LEFT	SAME AS LEFT	SAME AS
HARD WARE		2 STAINLESS HINGES . CYLINDER LOCK SET . THUMB TURN . STAINLESS KNOB		SAME AS LEFT	SAME AS
FINISH		OIL .		SAME AS LEFT	SAME AS
REMARKS		DOOR CHECK AND STOPPER		DOOR CHECK AND STOPPER	SAME AS
NUMBER: GENERAL OFFICE		4	2	17	1
NUMBER: CLASSROOM				1	1
NUMBER: DORMITORY					2
NUMBER: CAFETERIA					4
NUMBER: TRAINING ROOM					

SIGN	TOTAL	WD5 / 12	WD6 / 28	WD7 / 5	WD8 / 14
FIGURE		ET 285, 250 DT 45	DT 30	DT 30	ET 285 DT 45
METHOD		SAME AS LEFT	SAME AS LEFT	SAME AS LEFT	PLYWOOD SOLID CORE DOOR WATER PROOF PLYWOOD S5 T
HARD WARE		SAME AS LEFT	LAVATORY HINGES PUSH PULL LOCK	2 STAINLESS HINGES . LATCH STAINLESS KNOB	3 STAINLESS HINGES . CYLINDER LOCK SET . THUMB TURN . STAINLESS KNOB
FINISH		O.P.	SAME AS LEFT		O.P.
REMARKS		SAME AS LEFT			DOOR CHECK AND STOPPER
NUMBER: GENERAL OFFICE		6	7	3	14
NUMBER: CLASSROOM		2	5		
NUMBER: DORMITORY		2	14	1	
NUMBER: CAFETERIA		2	2	1	
NUMBER: TRAINING ROOM					

SIGN	TOTAL	WD9 / 21	WD10 / 21	WD11 / 1	WGW / 1
FIGURE		ET 285 DT 45	ET 285 DT 35	DT 40	285
METHOD		PLYWOOD SOLID CORE DOOR WATER PROOF PLYWOOD S5 T	WOOD MOSQUITO SCREEN DOOR	PLYWOOD FLUSH DOOR PLYWOOD S5 T	WOOD FIXED GLASS WINDOW GLASS 5 T.
HARD WARE		3 STAINLESS HINGES . BUTTERFLY LOCK SET . DOOR BUMP . STAINLESS KNOB	3 STAINLESS HINGES . LATCH STAINLESS KNOB	2 STAINLESS HINGES . LATCH STAINLESS KNOB	
FINISH		O.P.	O.P.	SAME AS LEFT	SAME AS LEFT
REMARKS		DOOR CHECK AND STOPPER	DOOR HOOK AND STOPPER		
NUMBER: GENERAL OFFICE					1
NUMBER: CLASSROOM					
NUMBER: DORMITORY		21	21	1	
NUMBER: CAFETERIA					
NUMBER: TRAINING ROOM					

SIGN	TOTAL	WGW / 1
FIGURE		ET 100
METHOD		WOOD FIXED GLASS WINDOW GLASS 5 T.
HARD WARE		
FINISH		SAME AS LEFT
REMARKS		
NUMBER: GENERAL OFFICE		
NUMBER: CLASSROOM		
NUMBER: DORMITORY		
NUMBER: CAFETERIA		
NUMBER: TRAINING ROOM		

CONSTRUCTION PROJECT OF
AUTOMOBILE REPAIR & MAINTENANCE WORKSHOP IN BANGLADESH

TITLE OF DRAWING
DOOR & WINDOW SCHEDULE (1)

DATE 10/78
SCALE 1:50
DRG NO. A 5-9

JAPAN INTERNATIONAL COOPERATION AGENCY

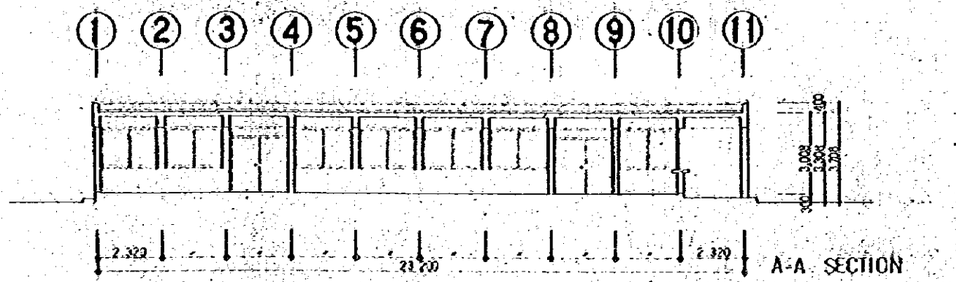

A-A SECTION

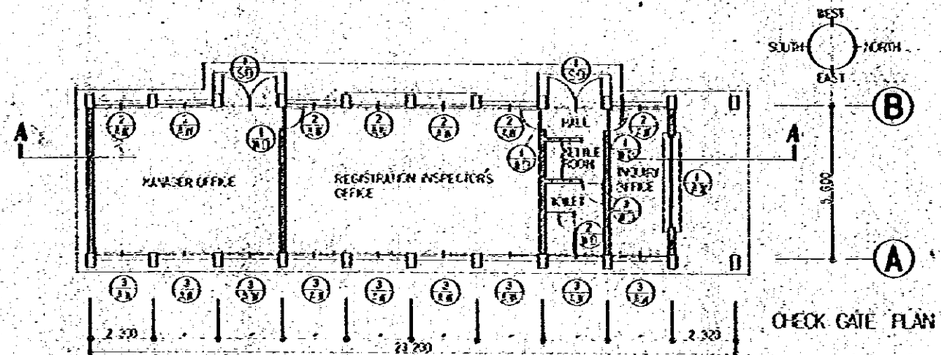

CHECK GATE PLAN

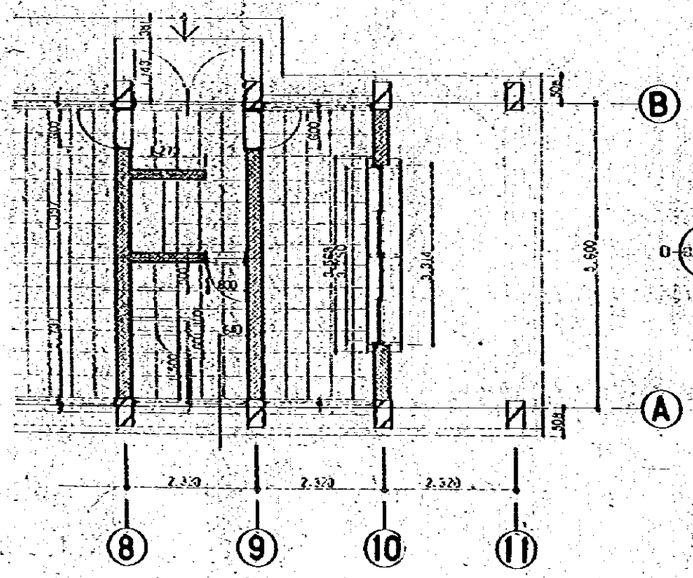

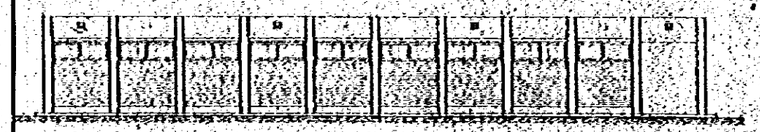

EAST - ELEVATION

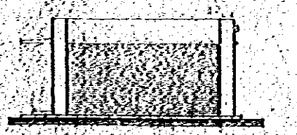

SOUTH - ELEVATION

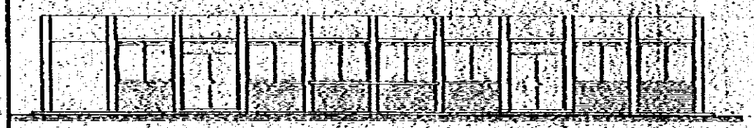

WEST - ELEVATION

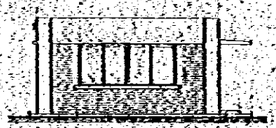

NORTH - ELEVATION

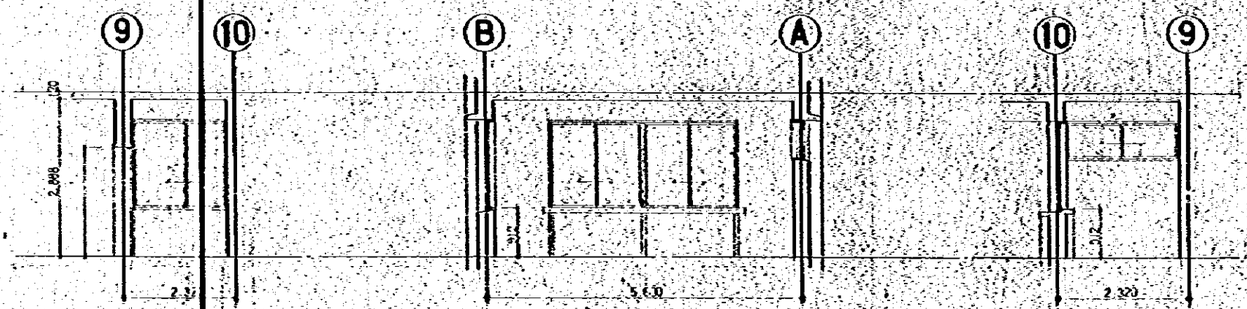

ELEVATION A　　ELEVATION B　　ELEVATION C

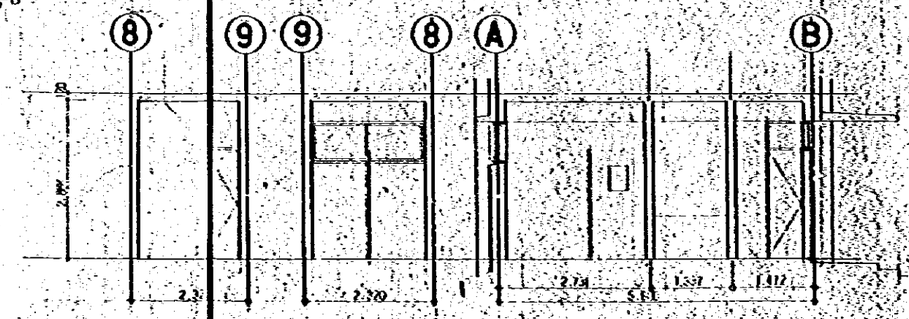

ELEVATION A　　ELEVATION C　　ELEVATION D

CONSTRUCTION PROJECT OF AUTOMOBILE REPAIR & MAINTENANCE WORKSHOP IN BANGLADESH	SHEET NO. 10/18 SCALE 1:100 1:50
TITLE OF DRAWING CHECK GATE PLAN ELEVATION	DRAWING NO. A 6-1
JAPAN INTERNATIONAL COOPERATION AGENCY	

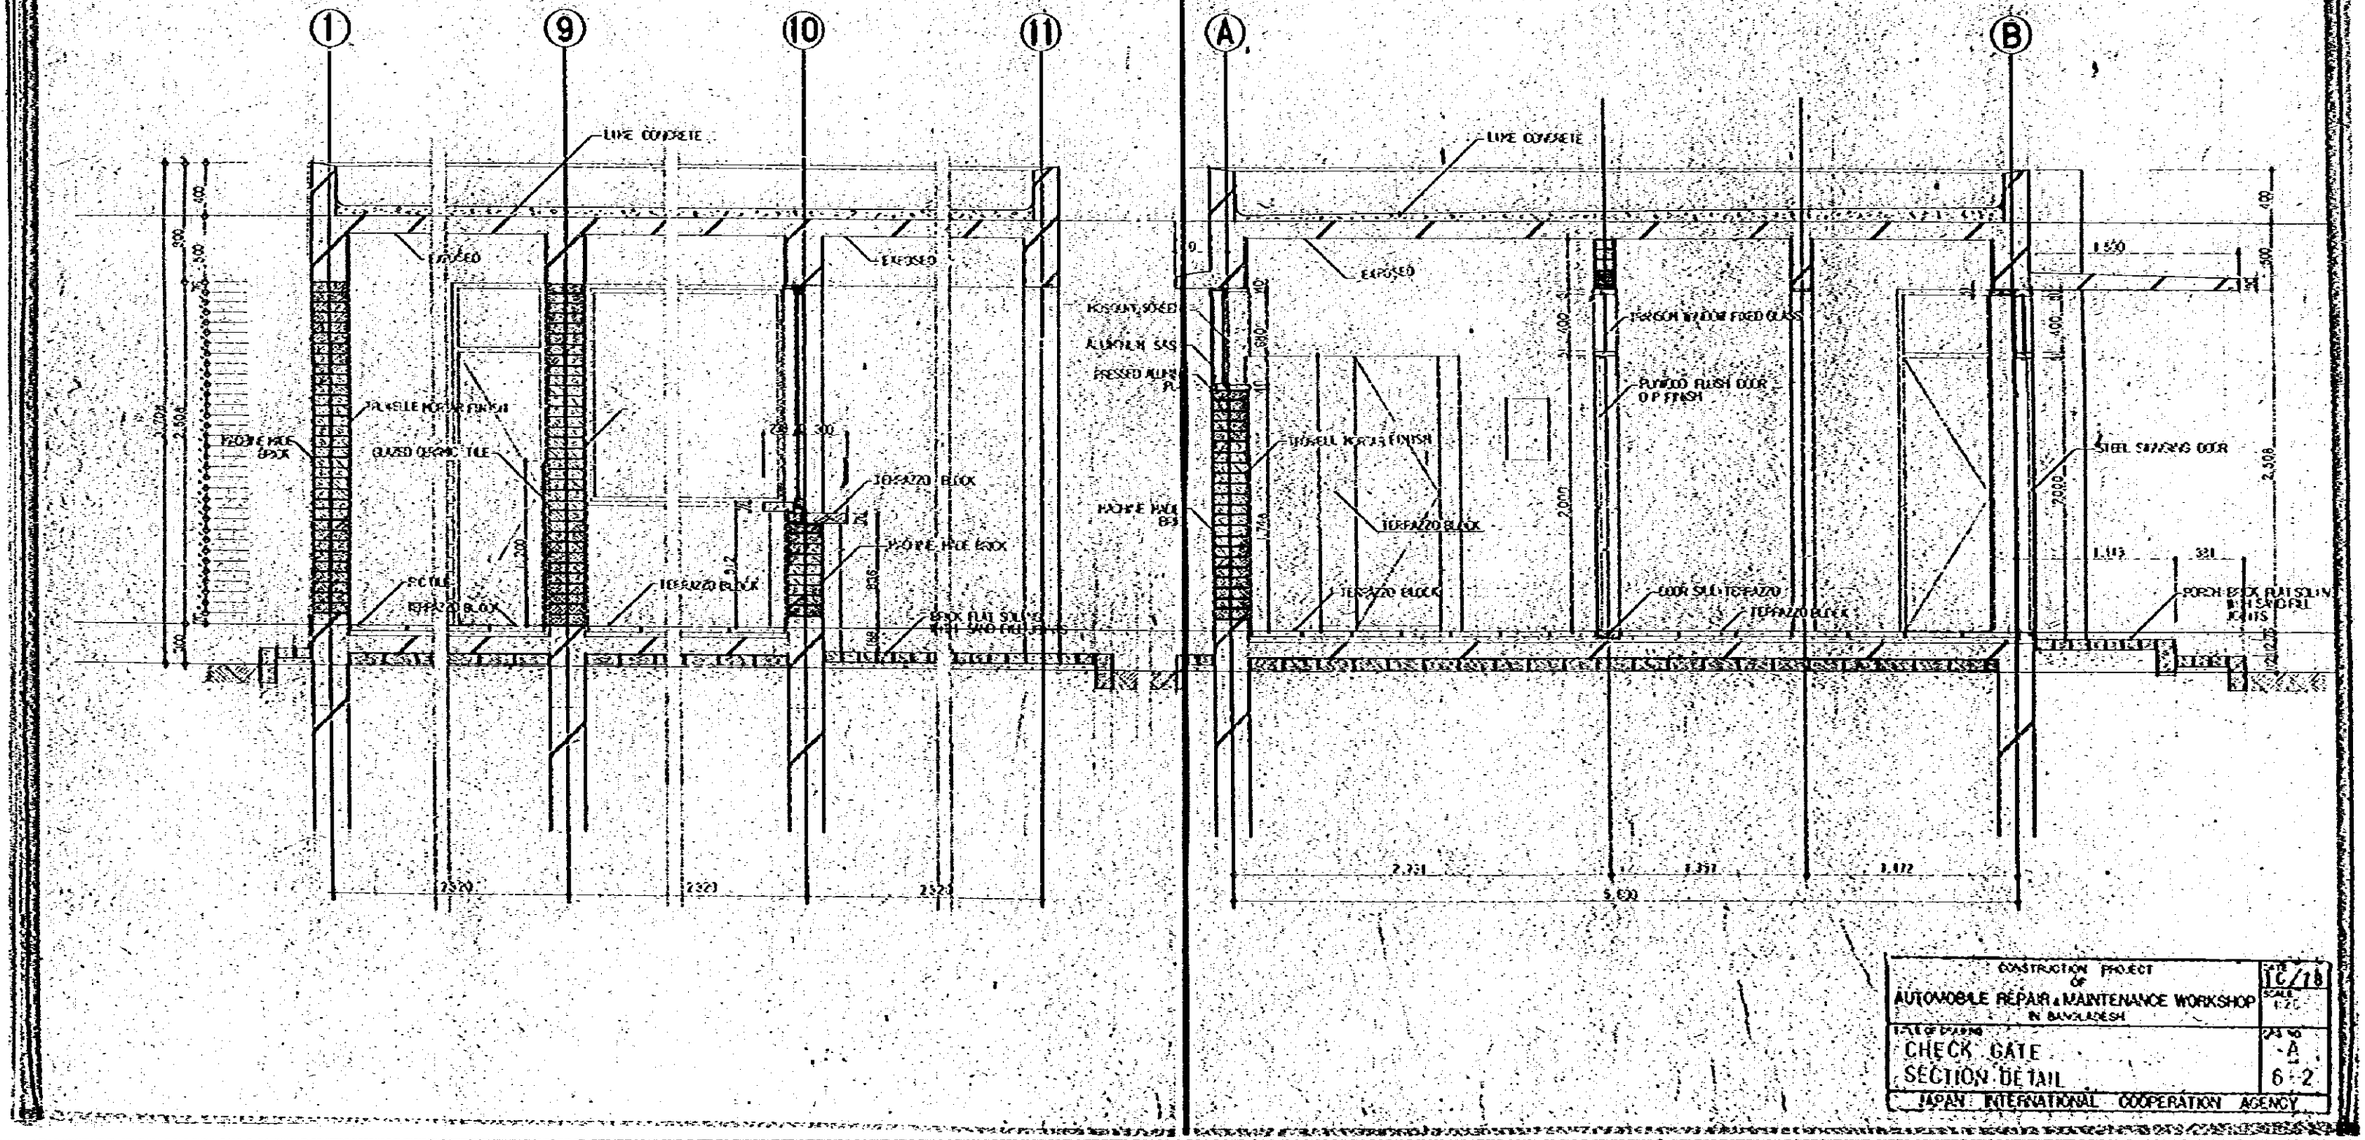

CONSTRUCTION PROJECT OF AUTOMOBILE REPAIR & MAINTENANCE WORKSHOP IN BANGLADESH

DATE 16/18
SCALE 1:20

NAME OF DRAWING
CHECK GATE
SECTION DETAIL

DRAWING NO. A 6-2

JAPAN INTERNATIONAL COOPERATION AGENCY

SYM	DESIGNATION	(1/G1) STEEL FLUSH DOOR		(1/D) FLUSH DOOR		(1/D1) FLUSH DOOR		(3/D) FLUSH DOOR		(1/A) ALUMINUM SASH		(2/A) ALUMINUM SASH		(3/A) ALUMINUM SASH	
FIGURE		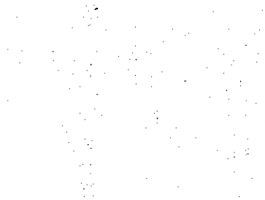		 								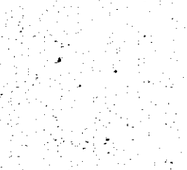			
NUMBER	THICKNESS	2	40	3	40	1	40	1	40	1	40	1	40	9	40
GLASS	FINISH	WIRED OBSCURE GLASS T6.8	OP		OP		OP	TRANSPARENT GLASS T5	OP	TRANSPARENT GLASS T5	ANODIZED	TRANSPARENT GLASS T5	ANODIZED	TRANSPARENT GLASS T5	ANODIZED
HARDWARE		KNOB CYLINDERLOCK HINGE FLUSH BOLT DC		KNOB CYLINDERLOCK HINGE DC		LEVER HINGE STEEL KEEPER FLUSH BOLT DOOR HOOK EYE		KNOB HINGE DC		CRESCENT		CRESCENT		CRESCENT	
REMARKS				FRAME: STEEL OP				FRAME: STEEL OP		WITH MOSQUITO SCREEN		WITH MOSQUITO SCREEN		WITH MOSQUITO SCREEN	

CONSTRUCTION PROJECT OF AUTOMOBILE REPAIR & MAINTENANCE WORKSHOP IN BANGLADESH	DWG. NO. 10/18 SCALE 1:50
TITLE OF DRAWING: CHECK GATE DOOR AND WINDOW SCHEDULE	DRG. NO. A 6-3
JAPAN INTERNATIONAL COOPERATION AGENCY	