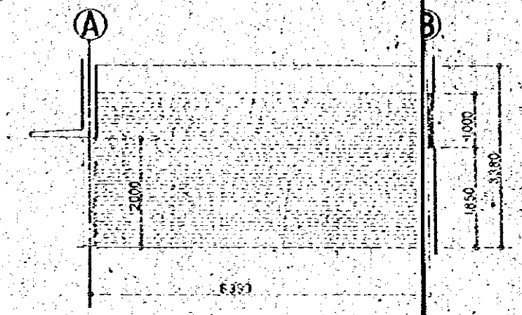


ELEVATION D

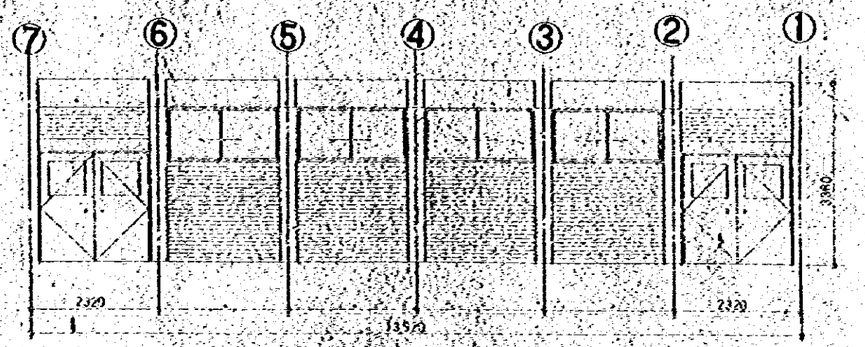


ELEVATION C

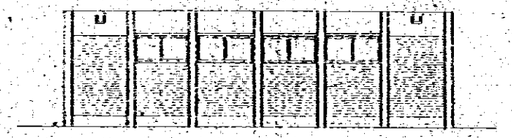

WEST ELEVATION

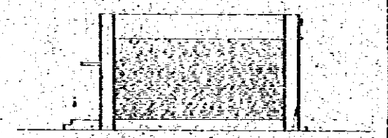

NORTH ELEVATION

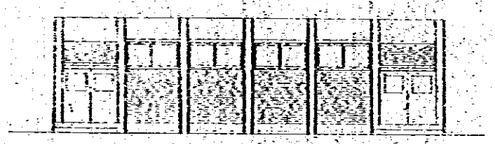

EAST ELEVATION

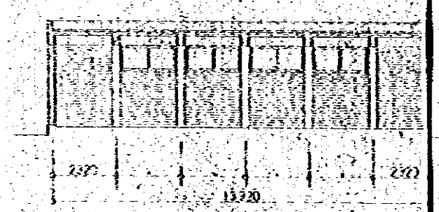


B-B SECTION

① ② ③ ④ ⑤ ⑥ ⑦

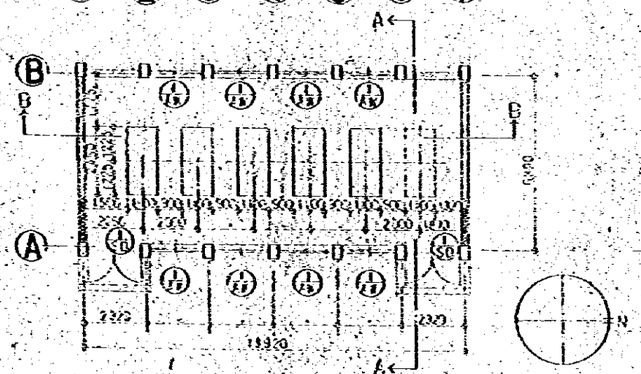


FLOOR PLAN OF AIR COMPRESSOR HOUSE S 1:100

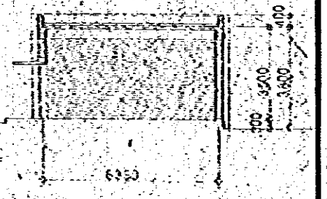


A-A SECTION

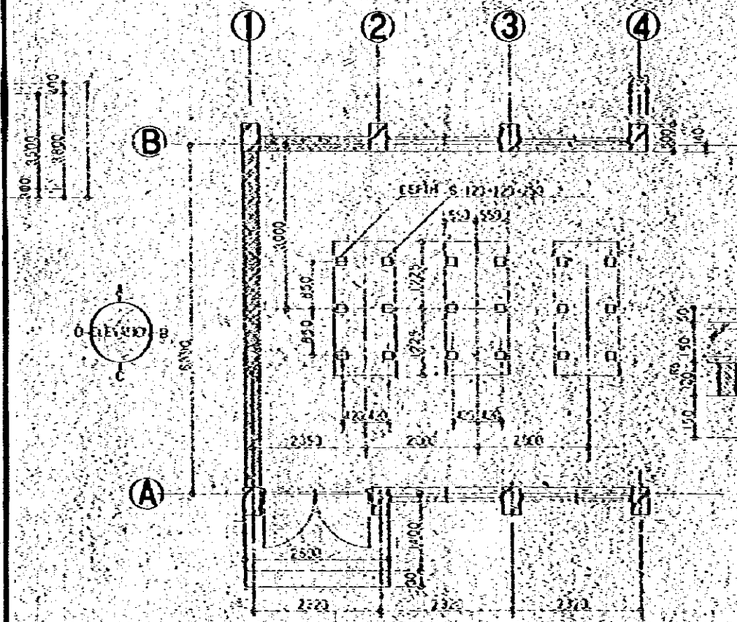


DETAIL OF FLOOR PLAN S 1:50

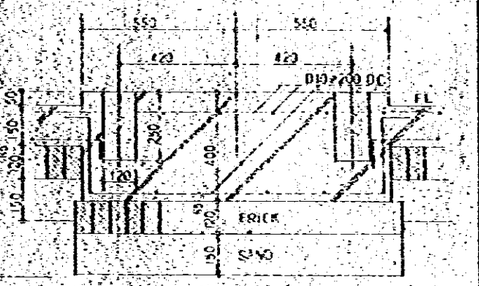


COMPRESSOR FOUNDATION S 1:10

| | |
|---|---|
| CONSTRUCTION PROJECT OF AUTOMOBILE REPAIR & MAINTENANCE WORKSHOP IN BANGLADESH | 10/18 |
| TITLE OF DRAWING: AIR COMPRESSOR HOUSE PLAN ELEVATION | SCALE: 1:50, 1:100 |
| JAPAN INTERNATIONAL COOPERATION AGENCY | |

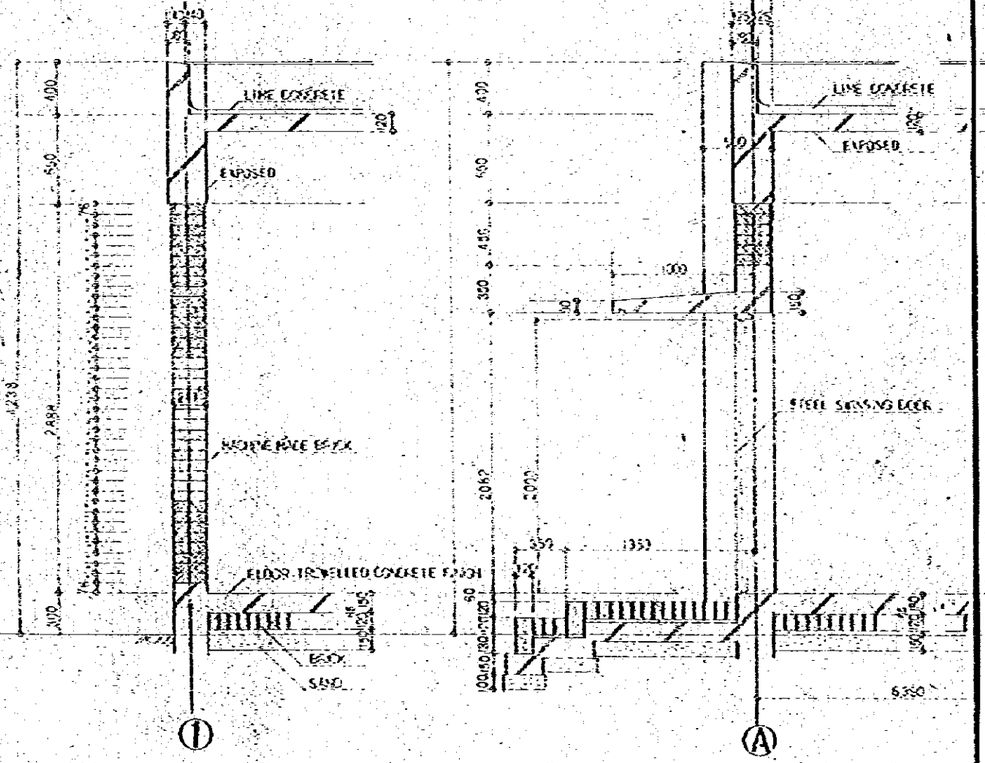


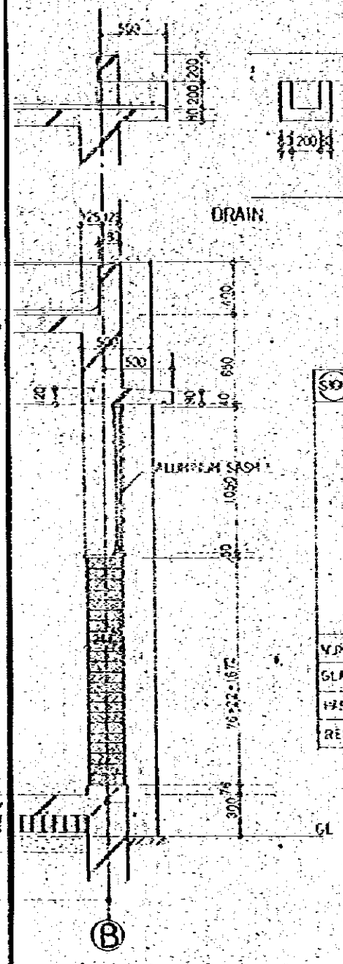


| SYM. | DESIGNATION | | | | | |
|---|---|---|---|---|---|---|
| | | | | | | |
| NUMBER | THICKNESS | 7 | 43 | 6 | 79 | |
| GLASS | FINISH | TINTED OPAQUE GLASS T5# | CP | TINTED OPAQUE GLASS T6# | ANODIZED | |
| HARDWARE | | KNOB CYLINDERLOCK W/CYLINDERS SGD | | CRESCENT | | |
| REMARKS | | FLAN: STEEL CP | | | | |

CONSTRUCTION PROJECT OF
AUTOMOBILE REPAIR & MAINTENANCE WORKSHOP IN BANGLADESH

TITLE OF DRAWING
AIR COMPRESSOR HOUSE
SECTION DETAIL

10/18
1/55
1/50
A1
7-2

JAPAN INTERNATIONAL COOPERATION AGENCY

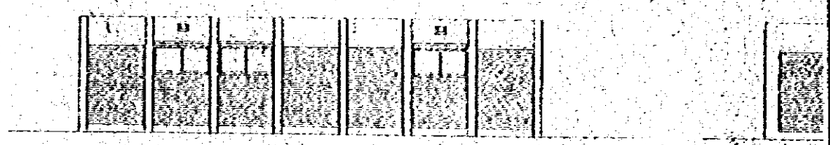


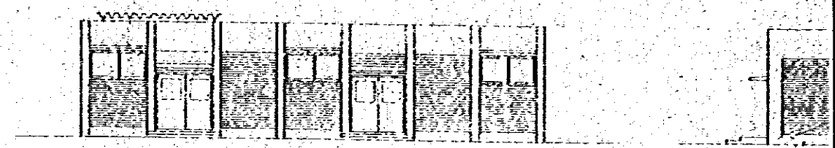


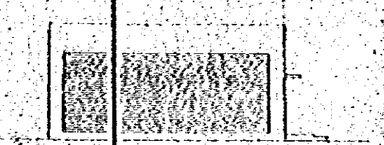


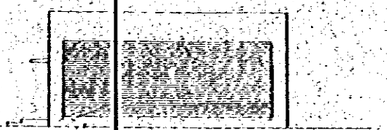


ELEVATION S=1:100

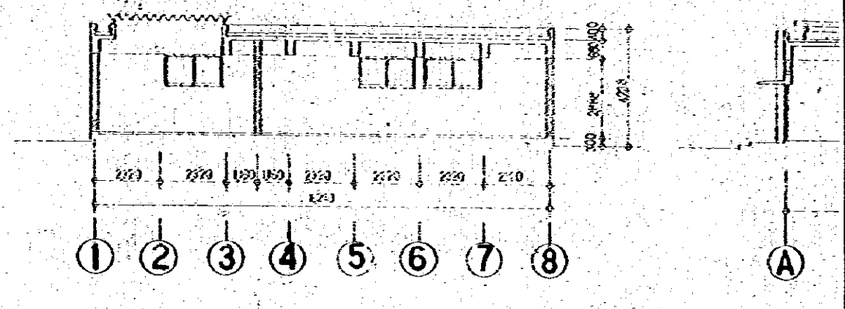


SECTION S=1:100

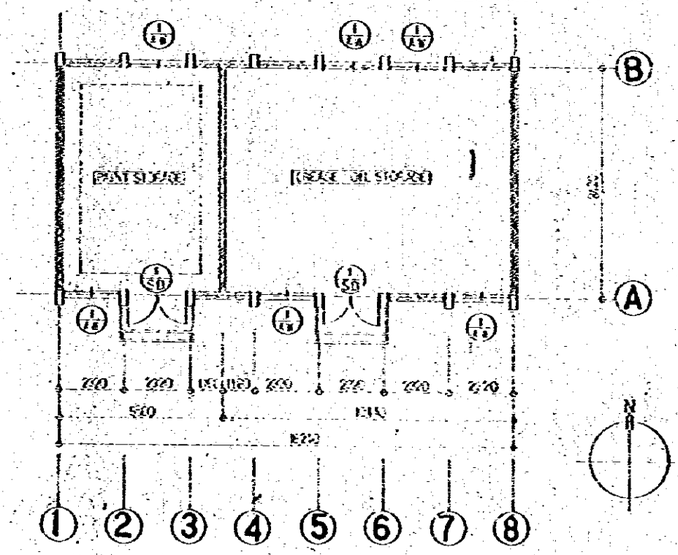


FLOOR PLAN S=1:100

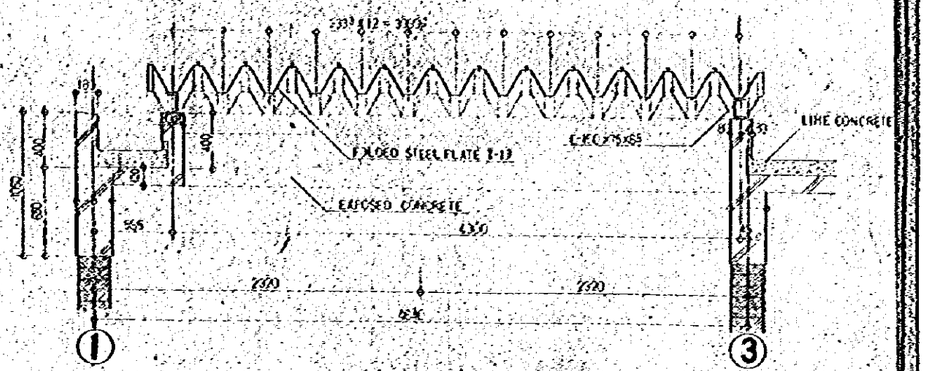


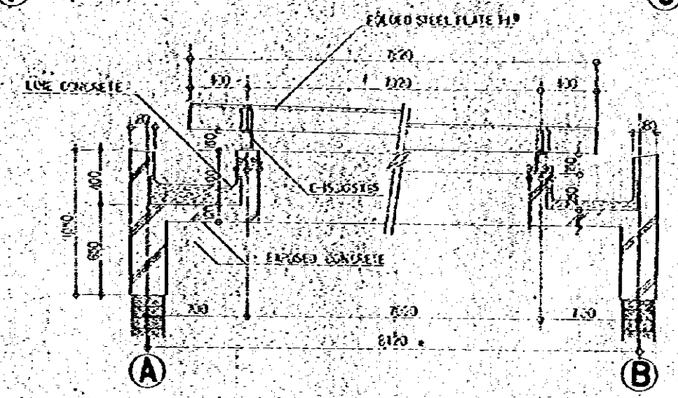


DETAIL SECTION OF ROOF S=1:20

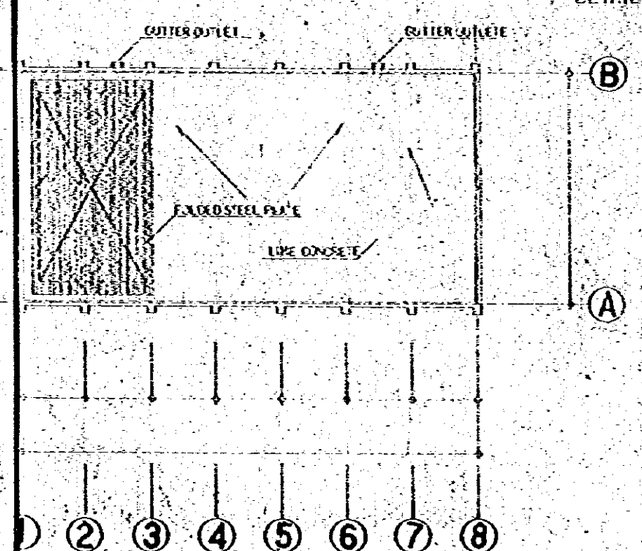


ROOF PLAN S=1:100

SECTION DETAIL : SAME AS SECTION DETAIL OF COMPRESSOR HOUSE

DOOR AND WINDOW SCHEDULE

| | NUMBER | |
|---|---|---|
| 1/SD | 2 | SAME AS DOOR AND WINDOW SCHEDULE OF COMPRESSOR HOUSE |
| 1/SW | 6 | |

SEE DRG.NO. A 1-2

| | |
|---|---|
| CONSTRUCTION PROJECT OF AUTOMOBILE REPAIR & MAINTENANCE WORKSHOP IN BANGLADESH | DATE 10/78 SCALE 1/50 1/20 |
| TITLE OF DRAWING PAINT, GREASE & OIL STORAGE PLAN, DETAIL | DRG NO. A 8-1 |
| JAPAN INTERNATIONAL COOPERATION AGENCY | |

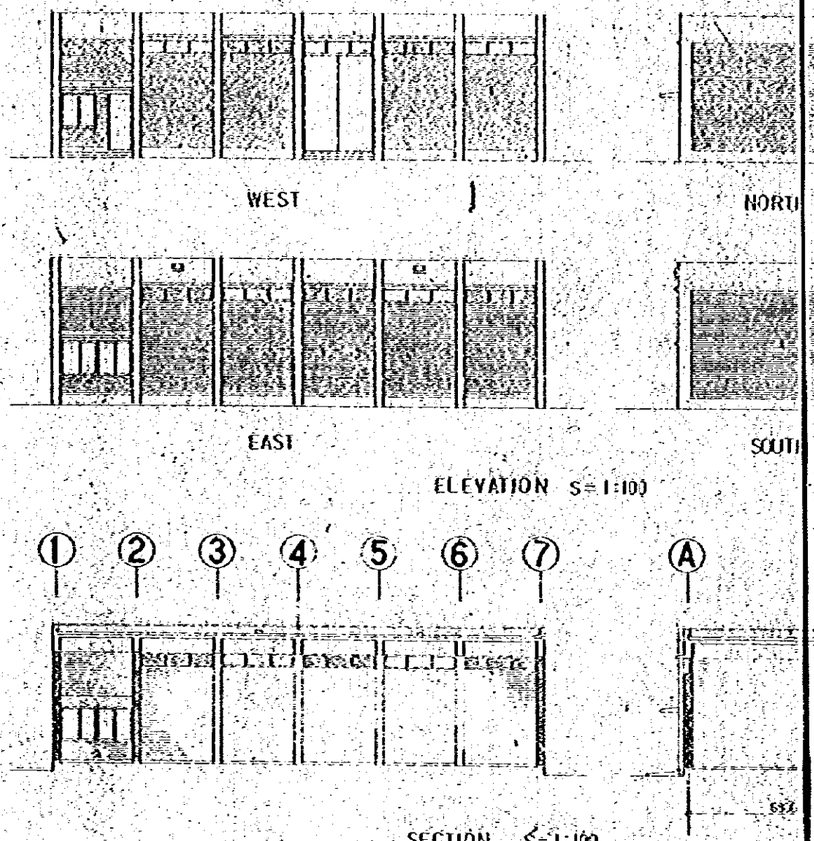


ELEVATION S=1:100




SECTION S=1:100

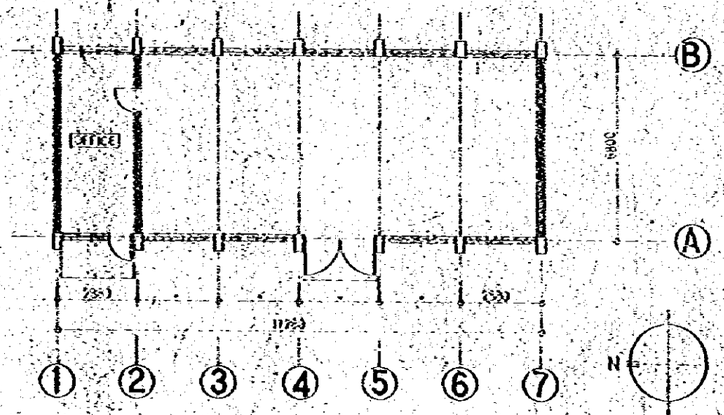


PLAN S=1:100

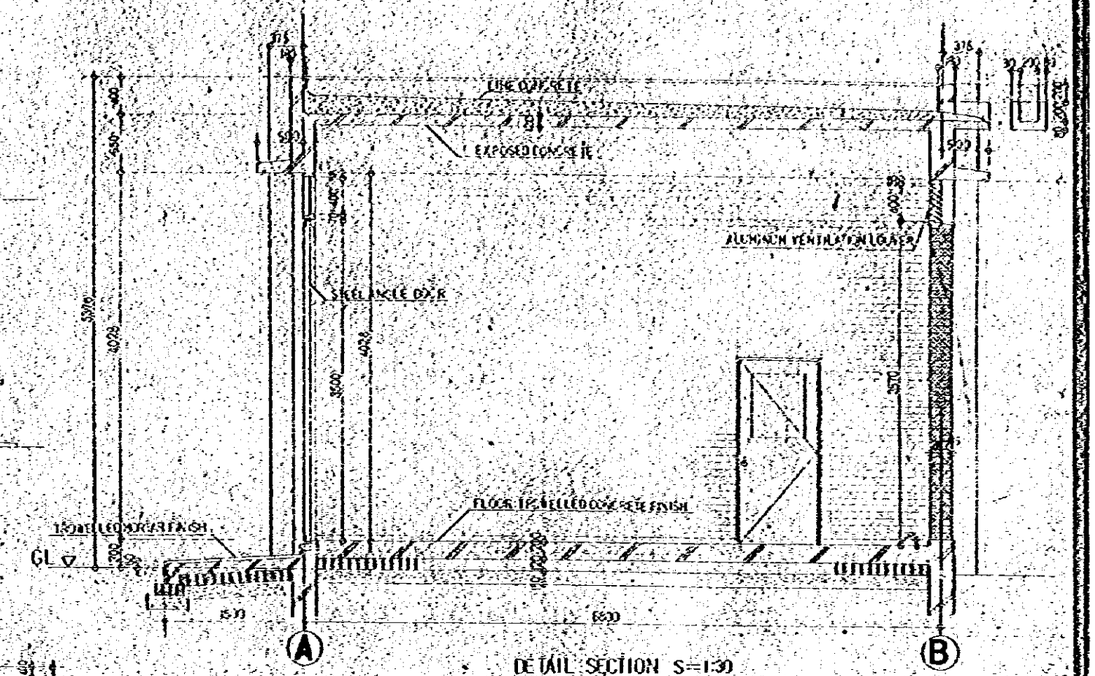


DETAIL SECTION S=1:30

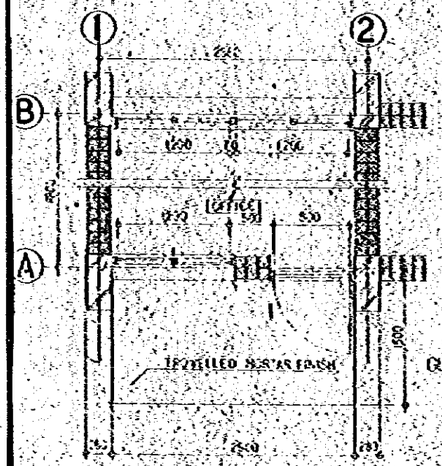


DETAIL PLAN S=1:30

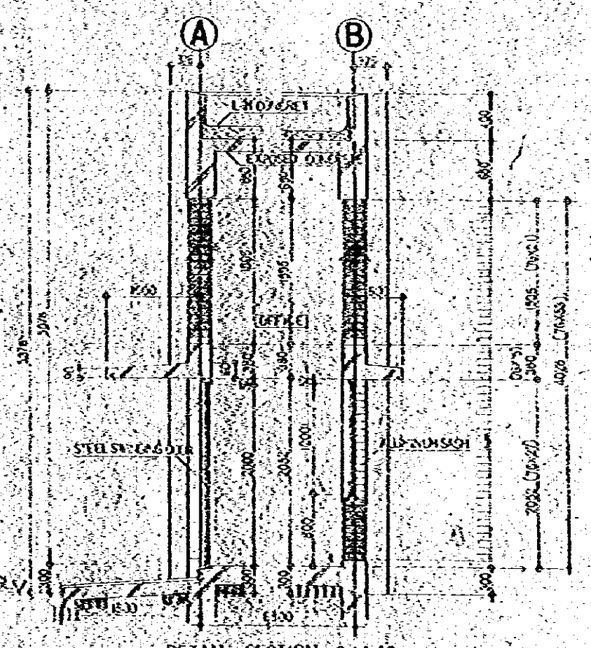


DETAIL SECTION S=1:30

| | |
|---|---|
| CONSTRUCTION PROJECT OF AUTOMOBILE REPAIR & MAINTENANCE WORKSHOP IN BANGLADESH | D / 7A |
| | SCALE 1:30 1:150 |
| TITLE OF DRAWING SUB STATION PLAN, ELEVATION / SECTION | DRAWING NO. A 9 - 1 |
| JAPAN INTERNATIONAL COOPERATION AGENCY | |

| SGA | DESIGNATION | (1/FB) ALUMINUM SASH | | (2/FB) ALUMINUM SASH | | (3/FB) ALUMINUM FIXED WINDOW | | (4/FB) ALUMINUM VENTILATION LOUVER | | (1/SD) STEEL FLUSH DOOR | | (2/SD) STEEL FLUSH DOOR | | (3/SD) STEEL FRAME WITH ANGLE DOOR | |
|---|---|---|---|---|---|---|---|---|---|---|---|---|---|---|---|
| FIGURE | | 600 600 1200 2400 1200 | | 1200 600 | | 2550 600 | | 2550 600 | | 800 2000 | | 800 1200 1200 1200 2400 | | 1500 1500 3000 | |
| NUMBER | THICKNESS | 1 | 70 | 1 | 70 | 4 | 70 | | 70 | 1 | 40 | 1 | 40 | 1 | 65 |
| GLASS | FINISH | WIRED OPAQUE GLASS T-6.8 | ADONIZED | WIRED OPAQUE GLASS T-6.8 | ADONIZED | WIRED OPAQUE GLASS T-6.8 | ADONIZED | | ADONIZED | | OP | GRADE GLASS T | OP | WIRED OPAQUE GLASS T-6.8 | STEEL SHEET T-1.0 OP |
| HARDWARE | | CRESENT | | CRESENT | | | | | | KINGS CYLINDER LOCK FLOOR HINGE | | KINGS CYLINDER LOCK, OC | | PULL, FLUSH BOLT, DOOR STOP AND HOOK | |
| REMARKS | | | | | | | | | | | | | | | |

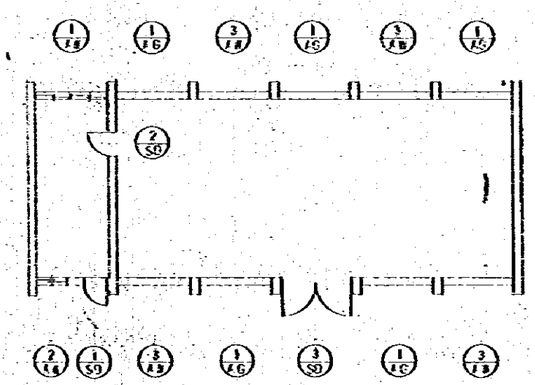


KEY PLAN

| | |
|---|---|
| CONSTRUCTION PROJECT OF AUTOMOBILE REPAIR & MAINTENANCE WORKSHOP IN BANGLADESH | SHEET NO. 10/18 |
| | SCALE 1:50 |
| TITLE OF DRAWING SUB STATION KEY PLAN DOOR AND WINDOW SCHEDULE | DRG. NO. A 9-2 |
| JAPAN INTERNATIONAL COOPERATION AGENCY | |

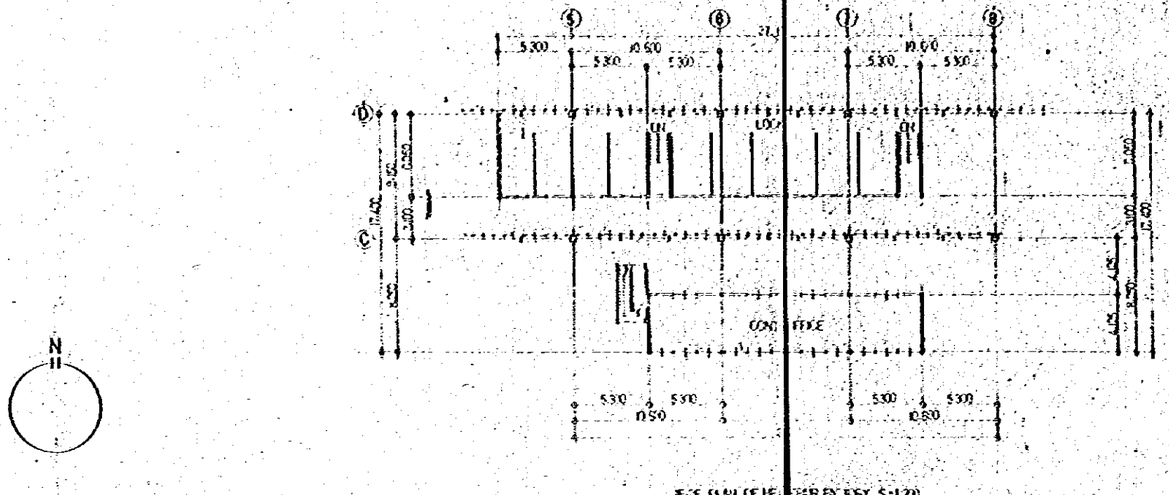


ROOF PLAN OF HEAVY REPAIR FACTORY S=1:200

GROUND FLOOR PLAN OF HEAVY REPAIR FACTORY S=1:200

CONSTRUCTION PROJECT OF AUTOMOBILE REPAIR & MAINTENANCE WORKSHOP IN BANGLADESH

TITLE OF DRAWING: HEAVY REPAIR FACTORY PLAN

SCALE: 1:200

DWG NO: A 10 - 1

JAPAN INTERNATIONAL COOPERATION AGENCY

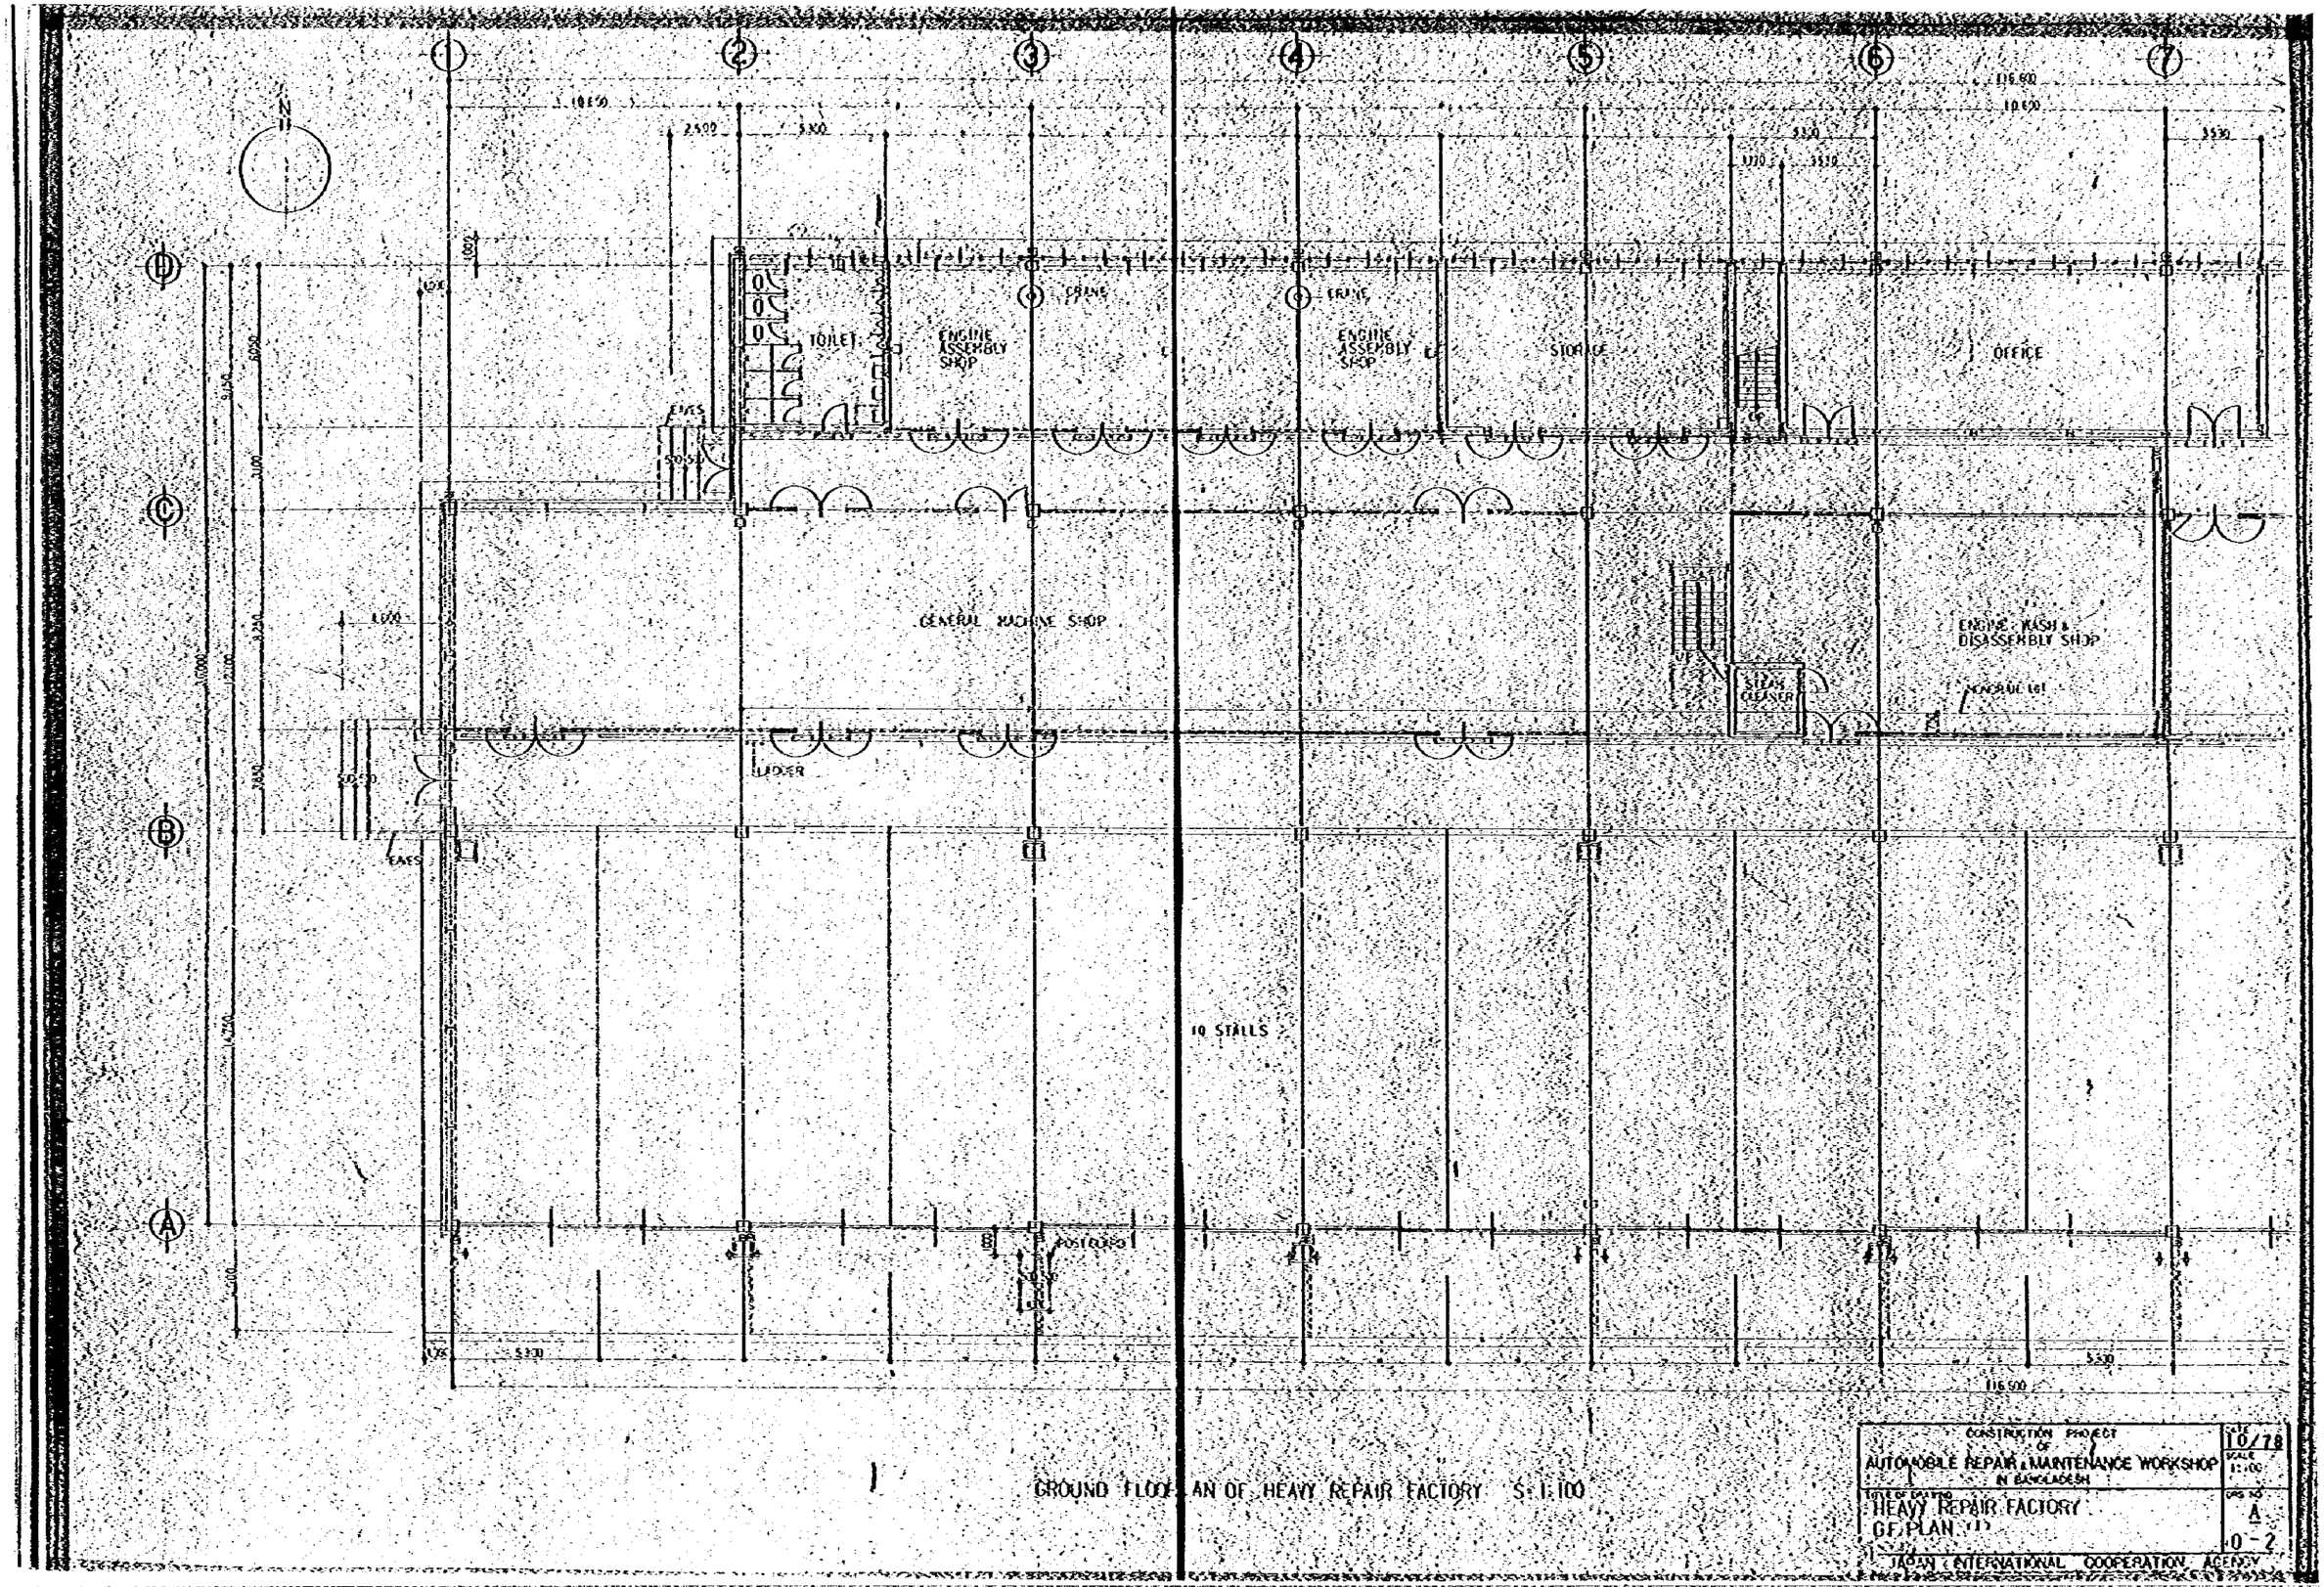


GROUND FLOOR PLAN OF HEAVY REPAIR FACTORY S=1:100

| | |
|---|---|
| CONSTRUCTION PROJECT OF AUTOMOBILE REPAIR & MAINTENANCE WORKSHOP IN BANGLADESH | DATE 10/78 SCALE 1:100 |
| TITLE OF DRAWING HEAVY REPAIR FACTORY GF PLAN (1) | DWG NO A-0-2 |
| JAPAN INTERNATIONAL COOPERATION AGENCY | |

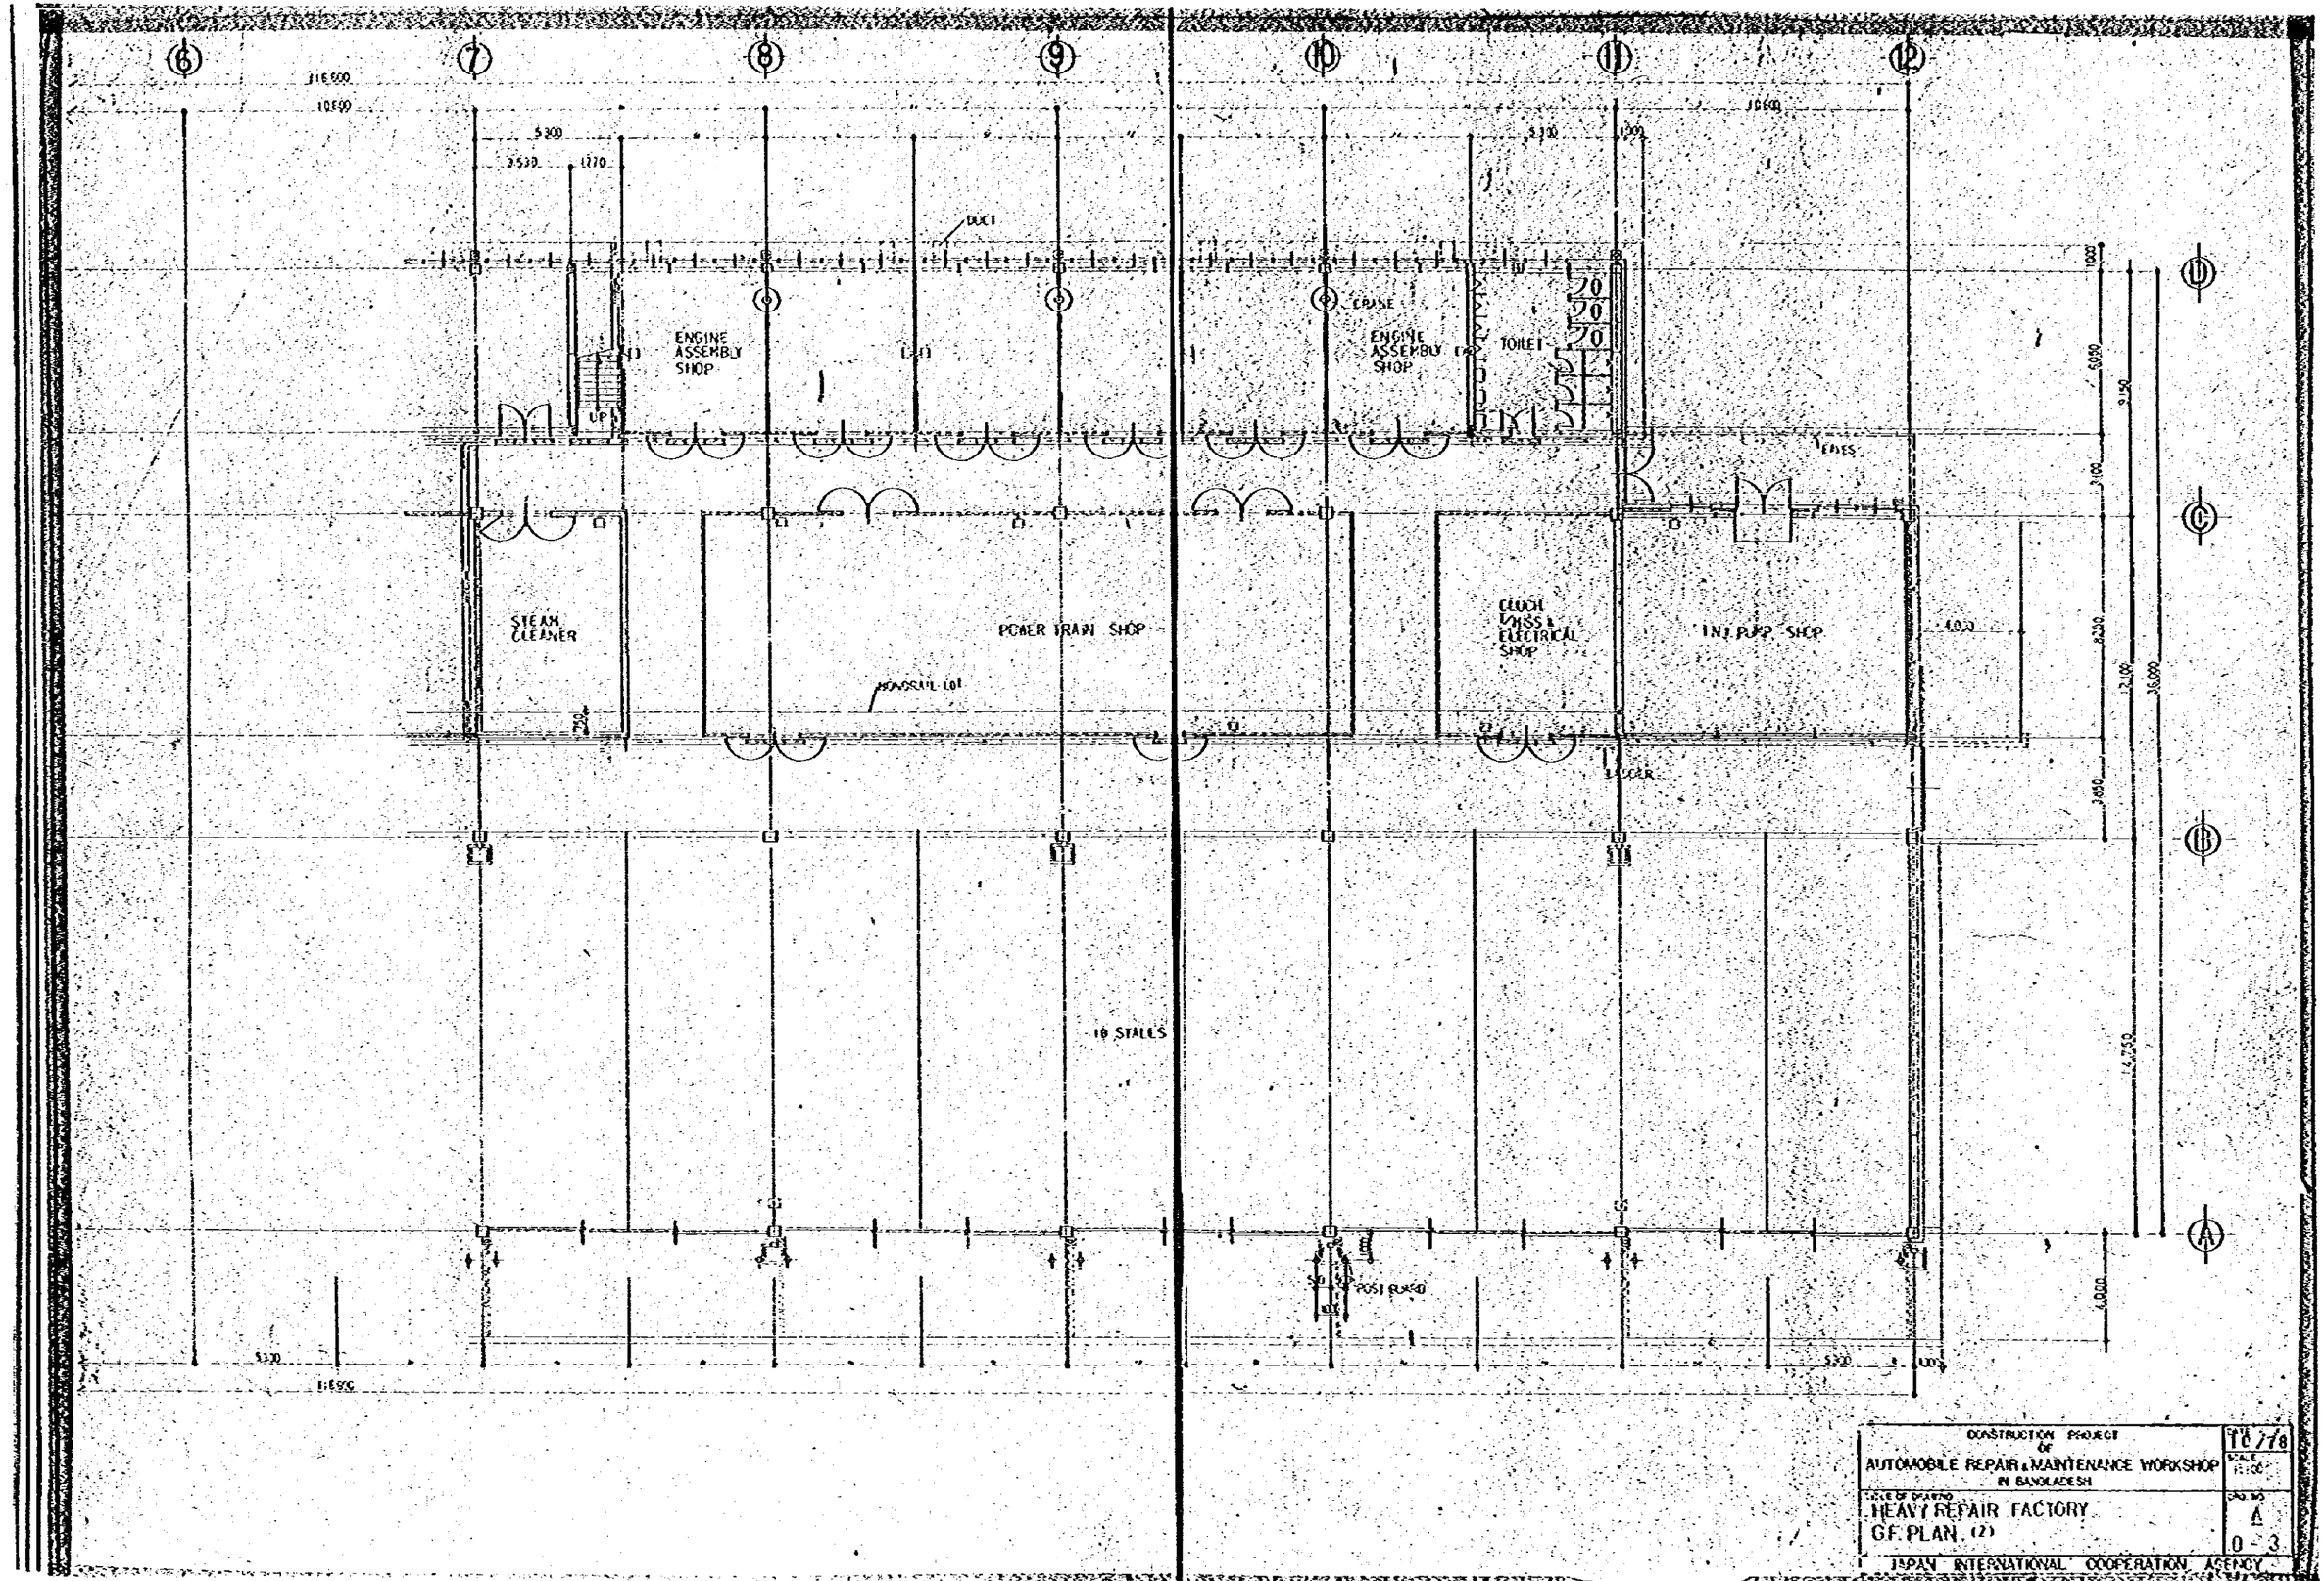


| | |
|---|---|
| CONSTRUCTION PROJECT OF AUTOMOBILE REPAIR & MAINTENANCE WORKSHOP IN BANGLADESH | TC 778 |
| TITLE OF DRAWING: HEAVY REPAIR FACTORY G.F. PLAN (2) | DRG. NO. A 0 - 3 |
| JAPAN INTERNATIONAL COOPERATION AGENCY | |

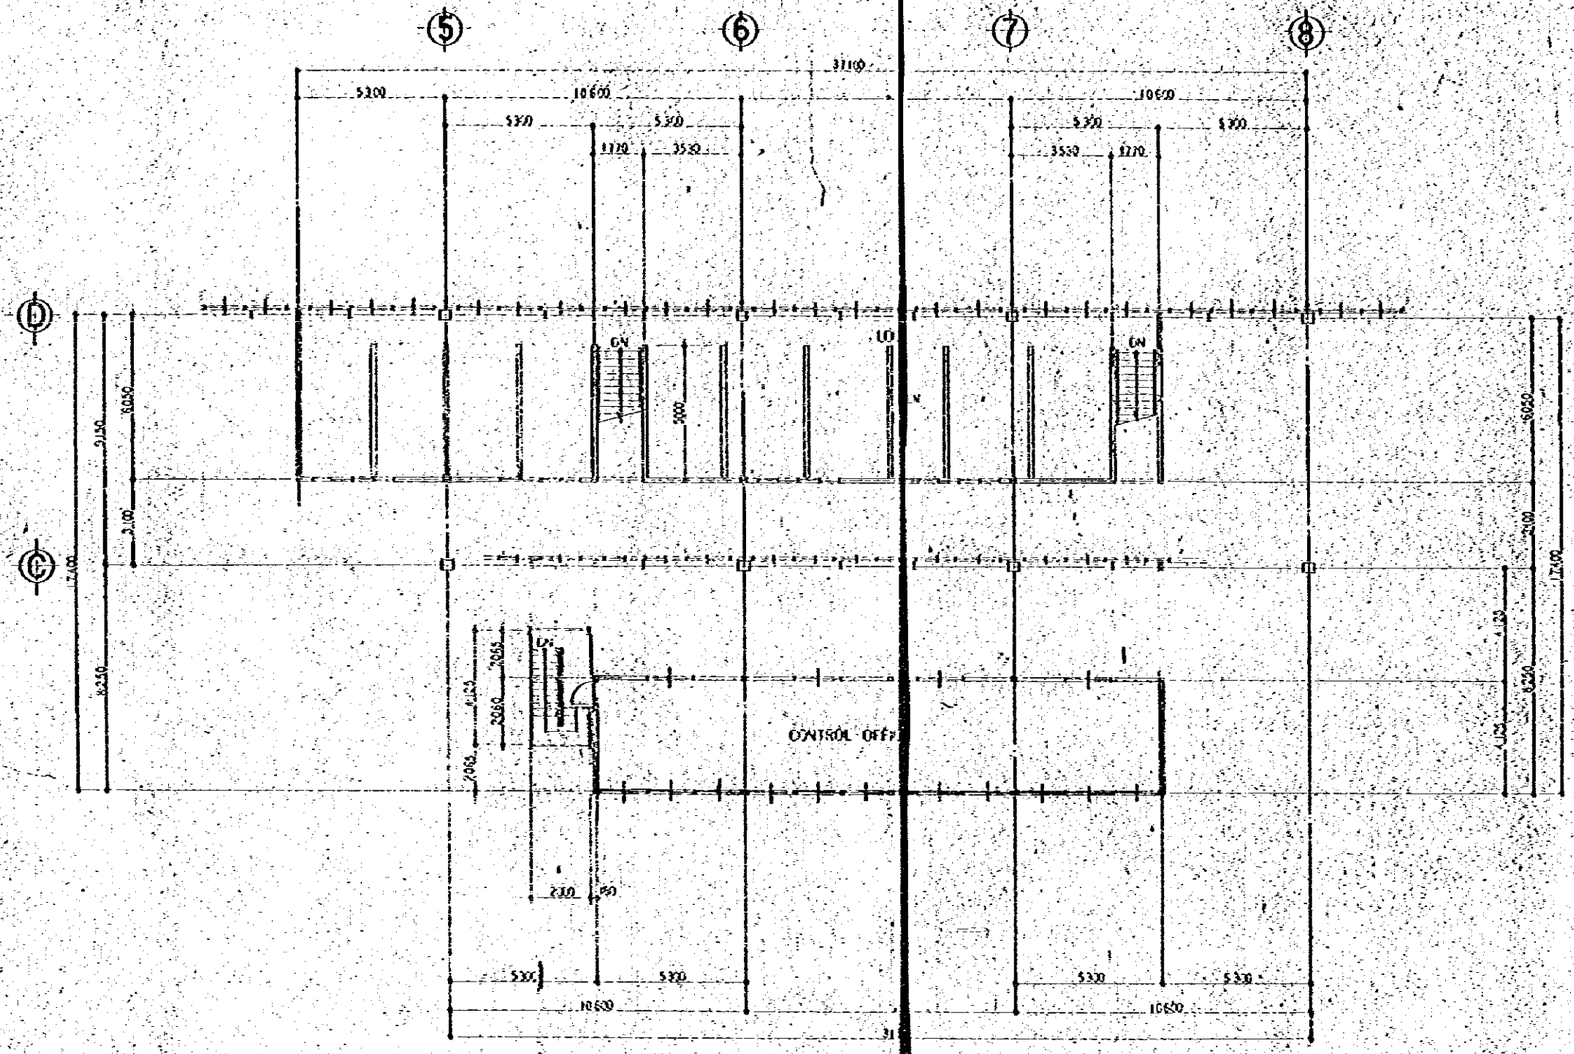


1F - 2F PLAN OF HEAVY REPAIR FACTORY S: 1/100

| | |
|---|---|
| CONSTRUCTION PROJECT OF AUTOMOBILE REPAIR & MAINTENANCE WORKSHOP IN BANGLADESH | DATE 10/78 SCALE 1:100 |
| TITLE OF DRAWING HEAVY REPAIR FACTORY 1F · 2F PLAN | DRG NO A 0 - 1 |
| JAPAN INTERNATIONAL COOPERATION AGENCY | |

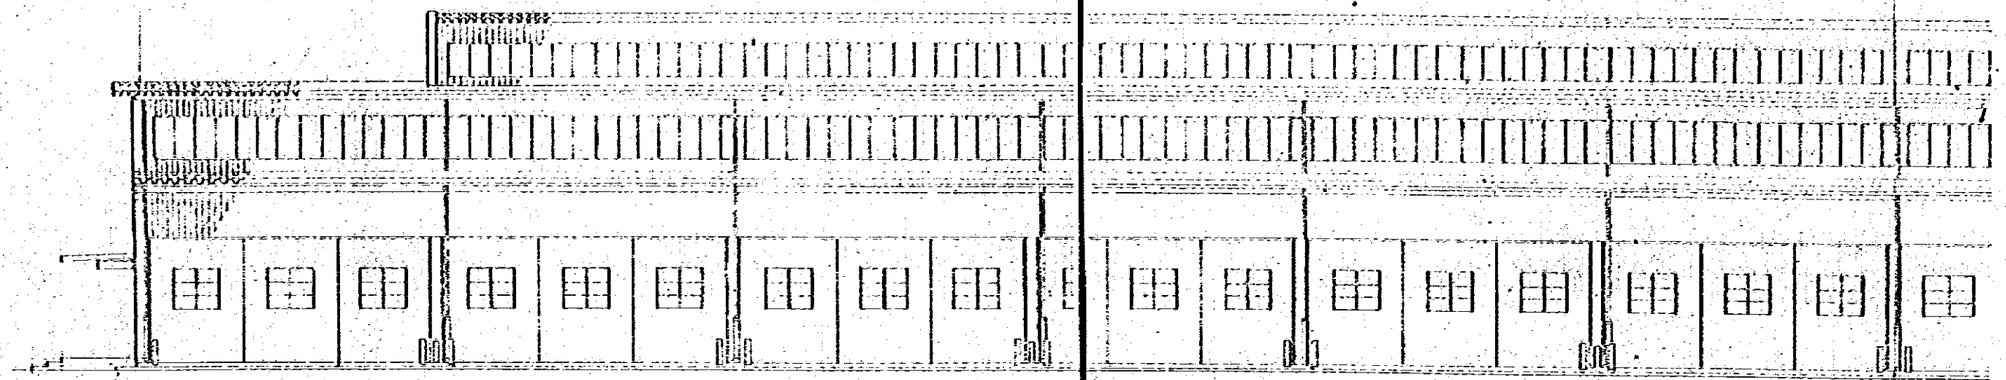


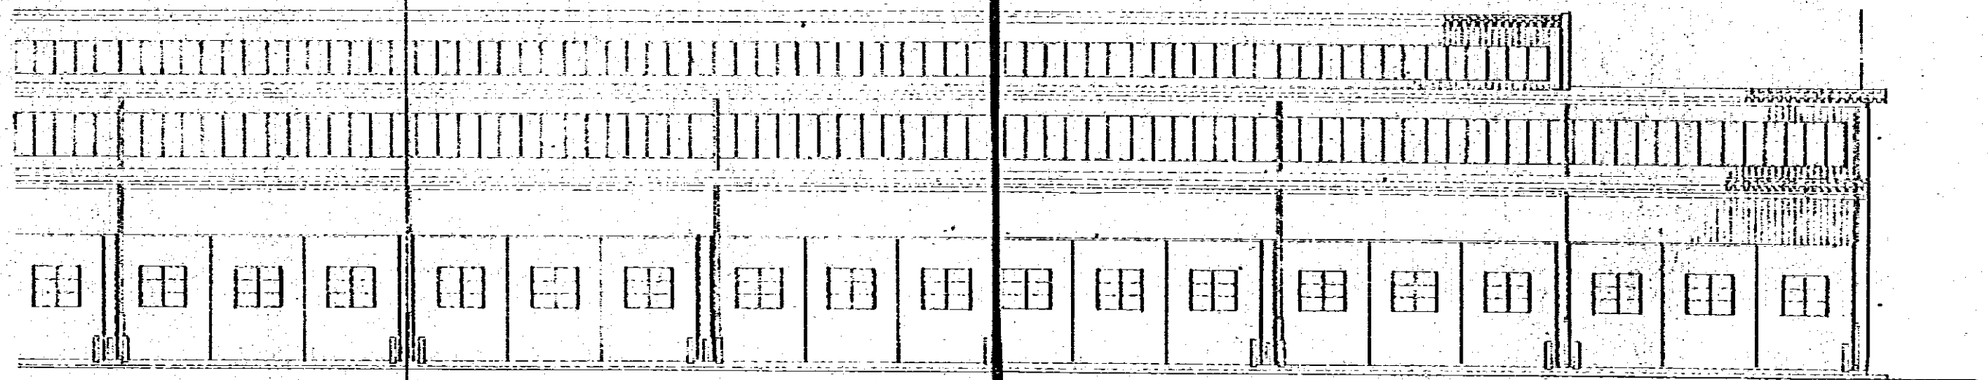


SOUTH ELEVATION

CONSTRUCTION PROJECT OF AUTOMOBILE REPAIR & MAINTENANCE WORKSHOP IN BANGLADESH

DATE 10/78
SCALE 1:100

DRAWING
HEAVY REPAIR FACTORY
ELEVATION ①

DRAWING NO. A 0 - 5

JAPAN INTERNATIONAL COOPERATION AGENCY

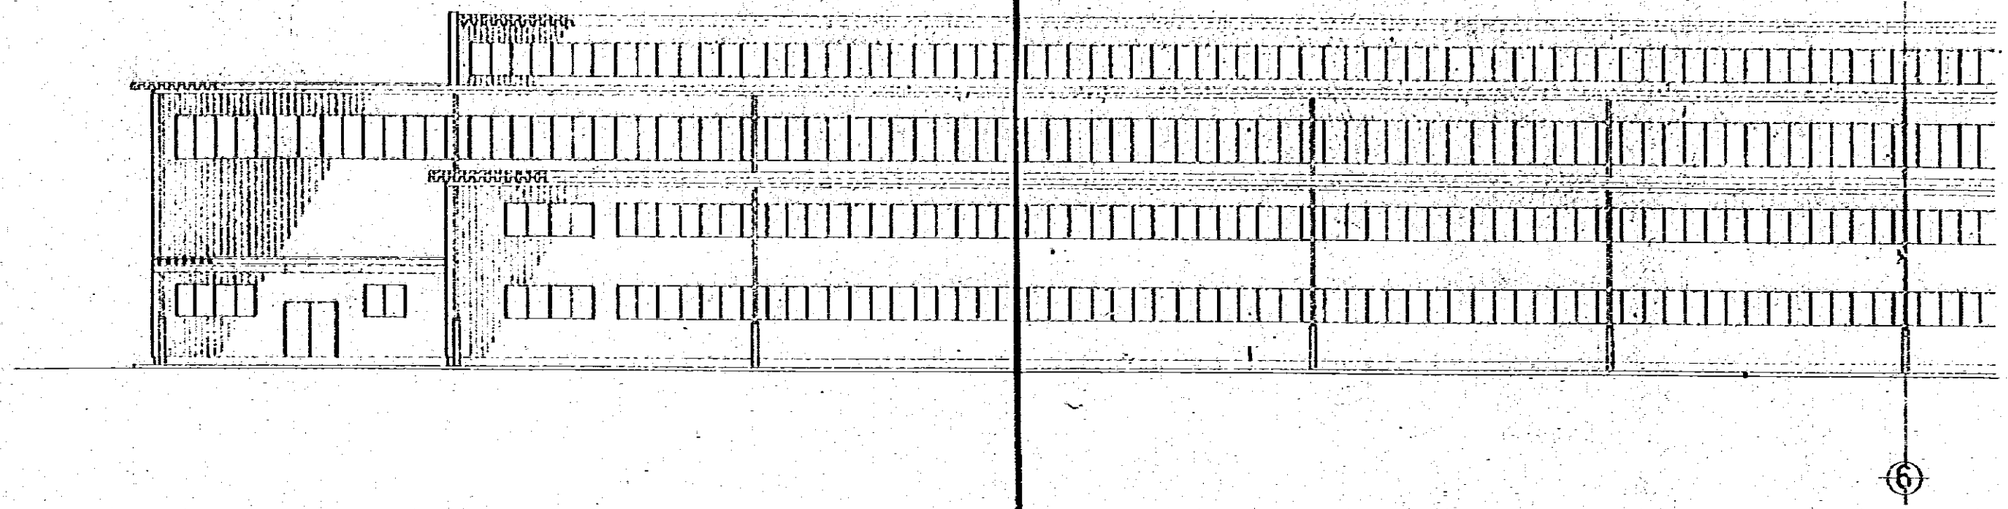

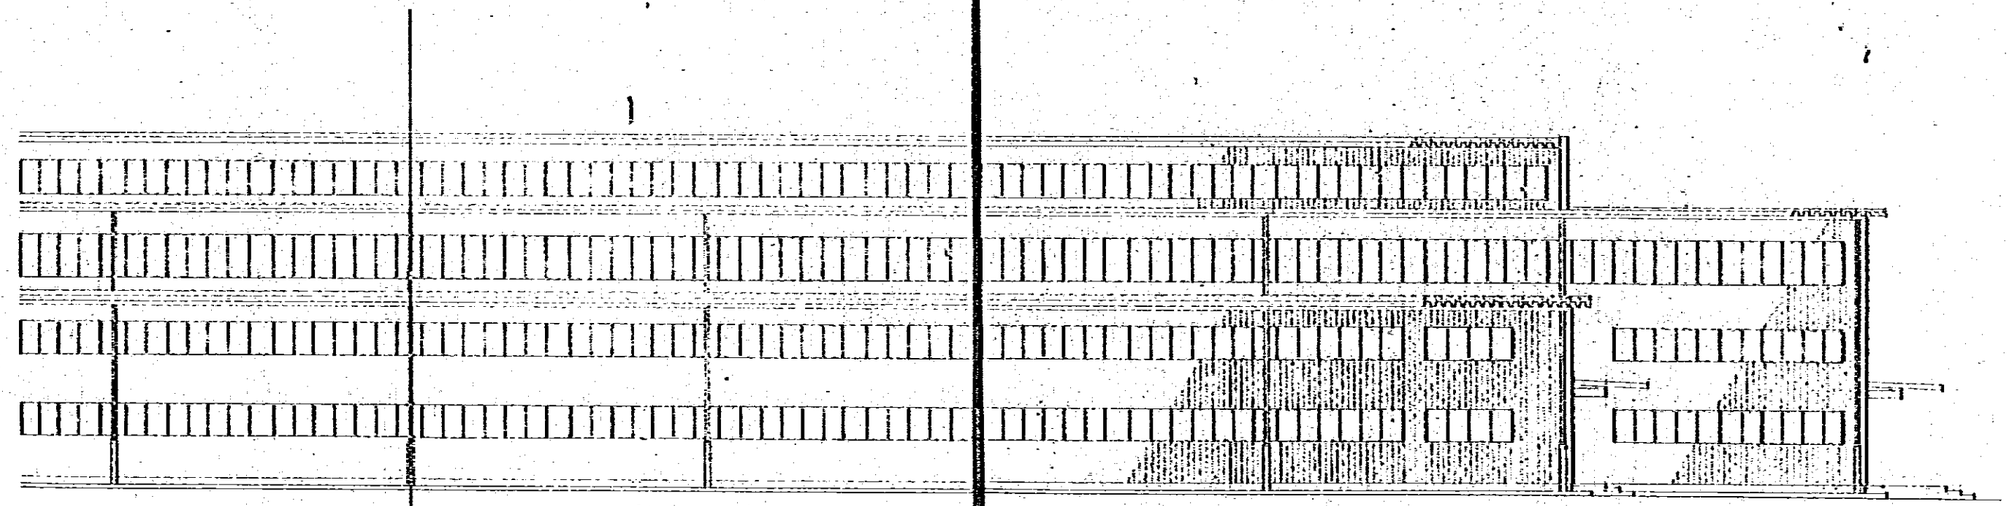

NORTH ELEVATION

| | |
|---|---|
| CONSTRUCTION PROJECT OF AUTOMOBILE REPAIR & MAINTENANCE WORKSHOP IN BANGLADESH | DATE 10/78 |
| TITLE OF DRAWING HEAVY REPAIR FACTORY ELEVATION (2) | DRG NO. A 0 - 6 |
| JAPAN INTERNATIONAL COOPERATION AGENCY | |

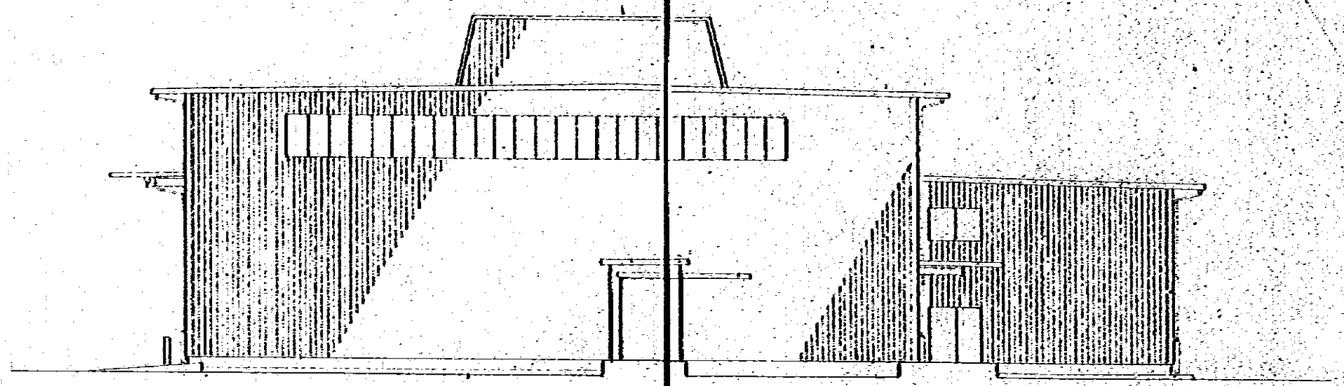

EAST ELEVATION

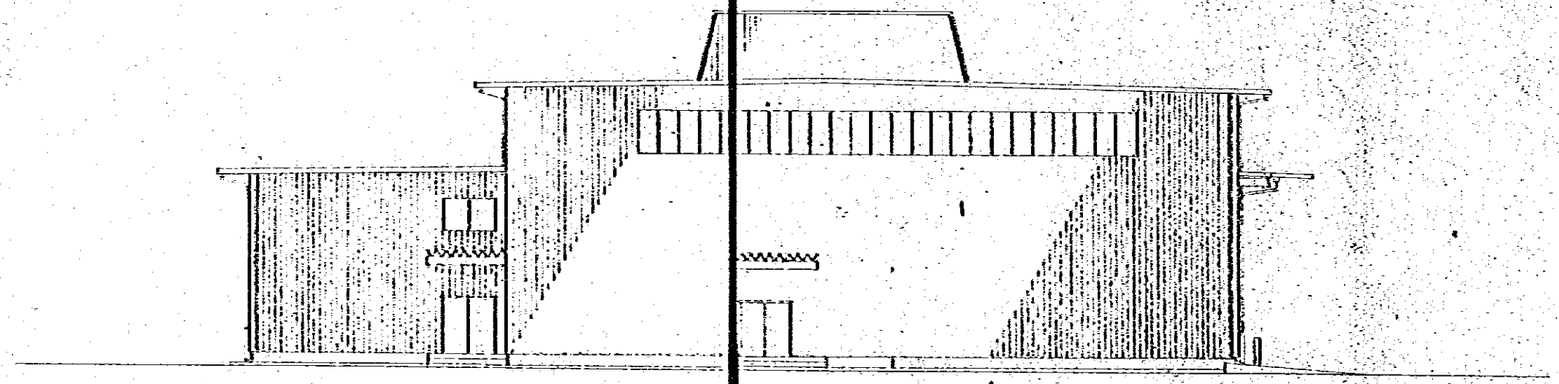

WEST ELEVATION

| | |
|---|---|
| CONSTRUCTION PROJECT OF AUTOMOBILE REPAIR & MAINTENANCE WORKSHOP IN BANGLADESH | DRG NO. 10/18 SCALE 1:100 |
| TITLE OF DRAWING HEAVY REPAIR FACTORY ELEVATION (3) | DRG NO. A 0-7 |
| JAPAN INTERNATIONAL COOPERATION AGENCY | |

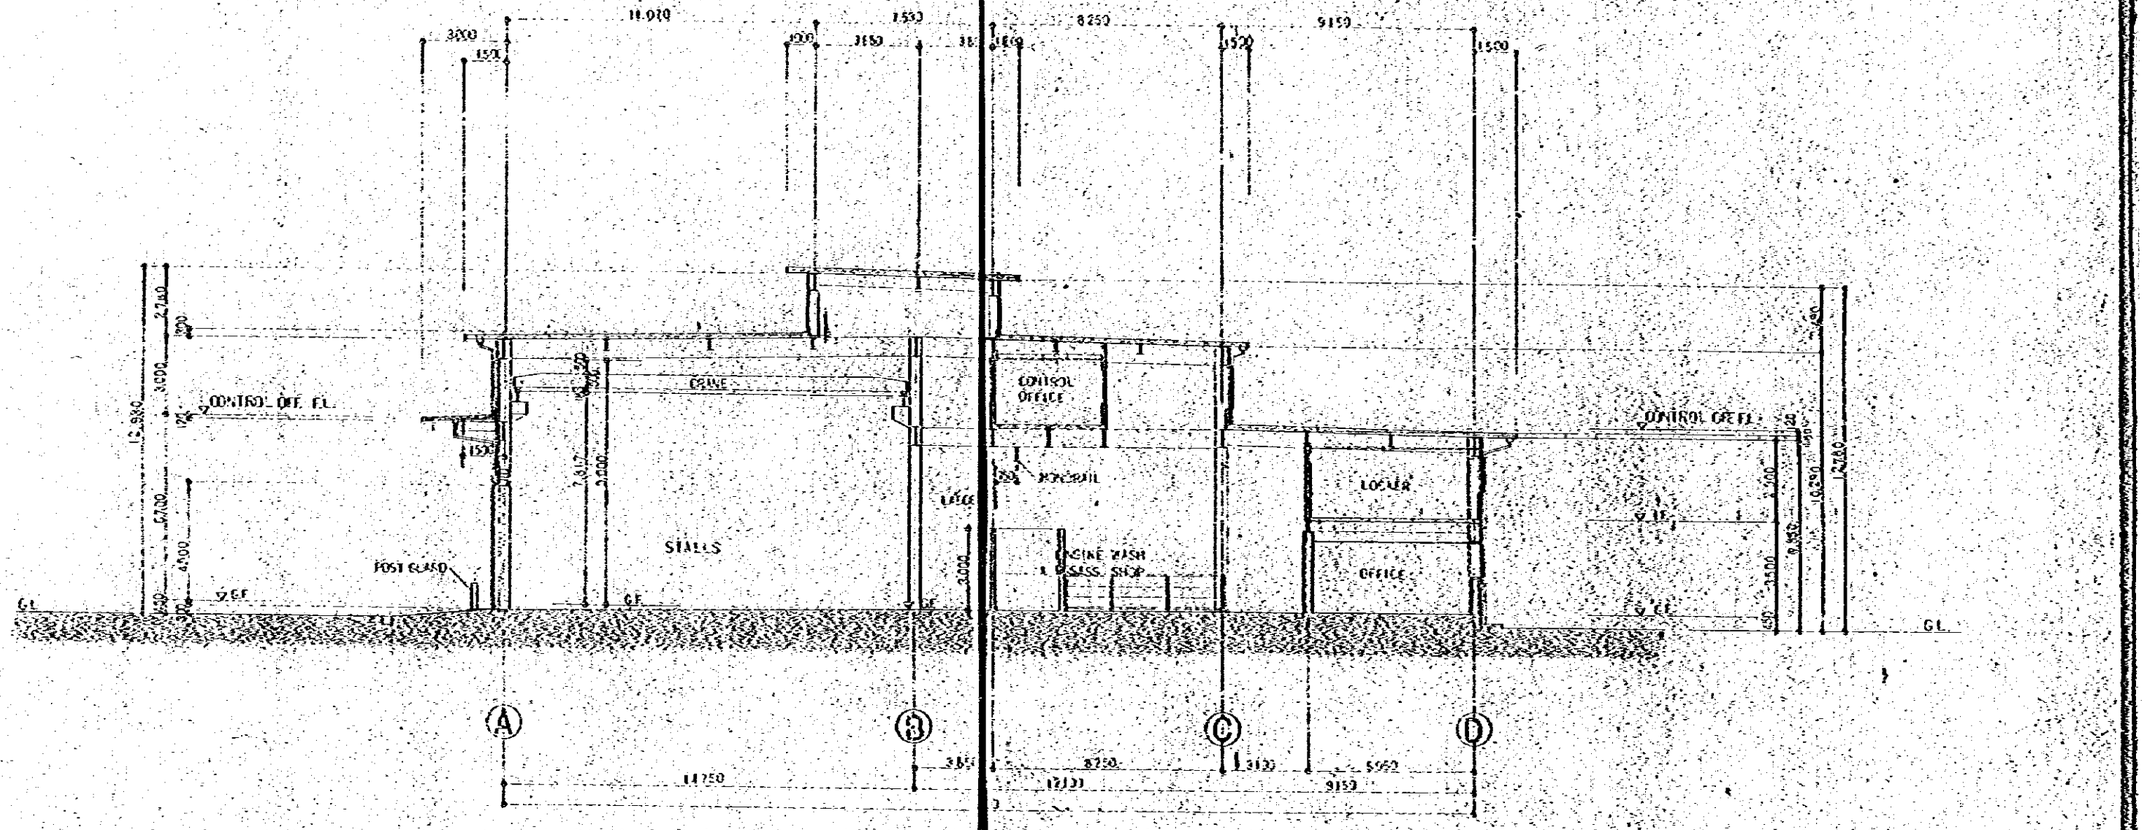


SECTION OF HEAVY REPAIR FACTORY SCALE 1/100

| | |
|---|---|
| CONSTRUCTION PROJECT OF AUTOMOBILE REPAIR & MAINTENANCE WORKSHOP IN BANGLADESH | DATE 10/78 SCALE 1:100 |
| TITLE OF DRAWING HEAVY REPAIR FACTORY SECTION (1) | DWG NO. A 0 8 |
| JAPAN INTERNATIONAL COOPERATION AGENCY | |

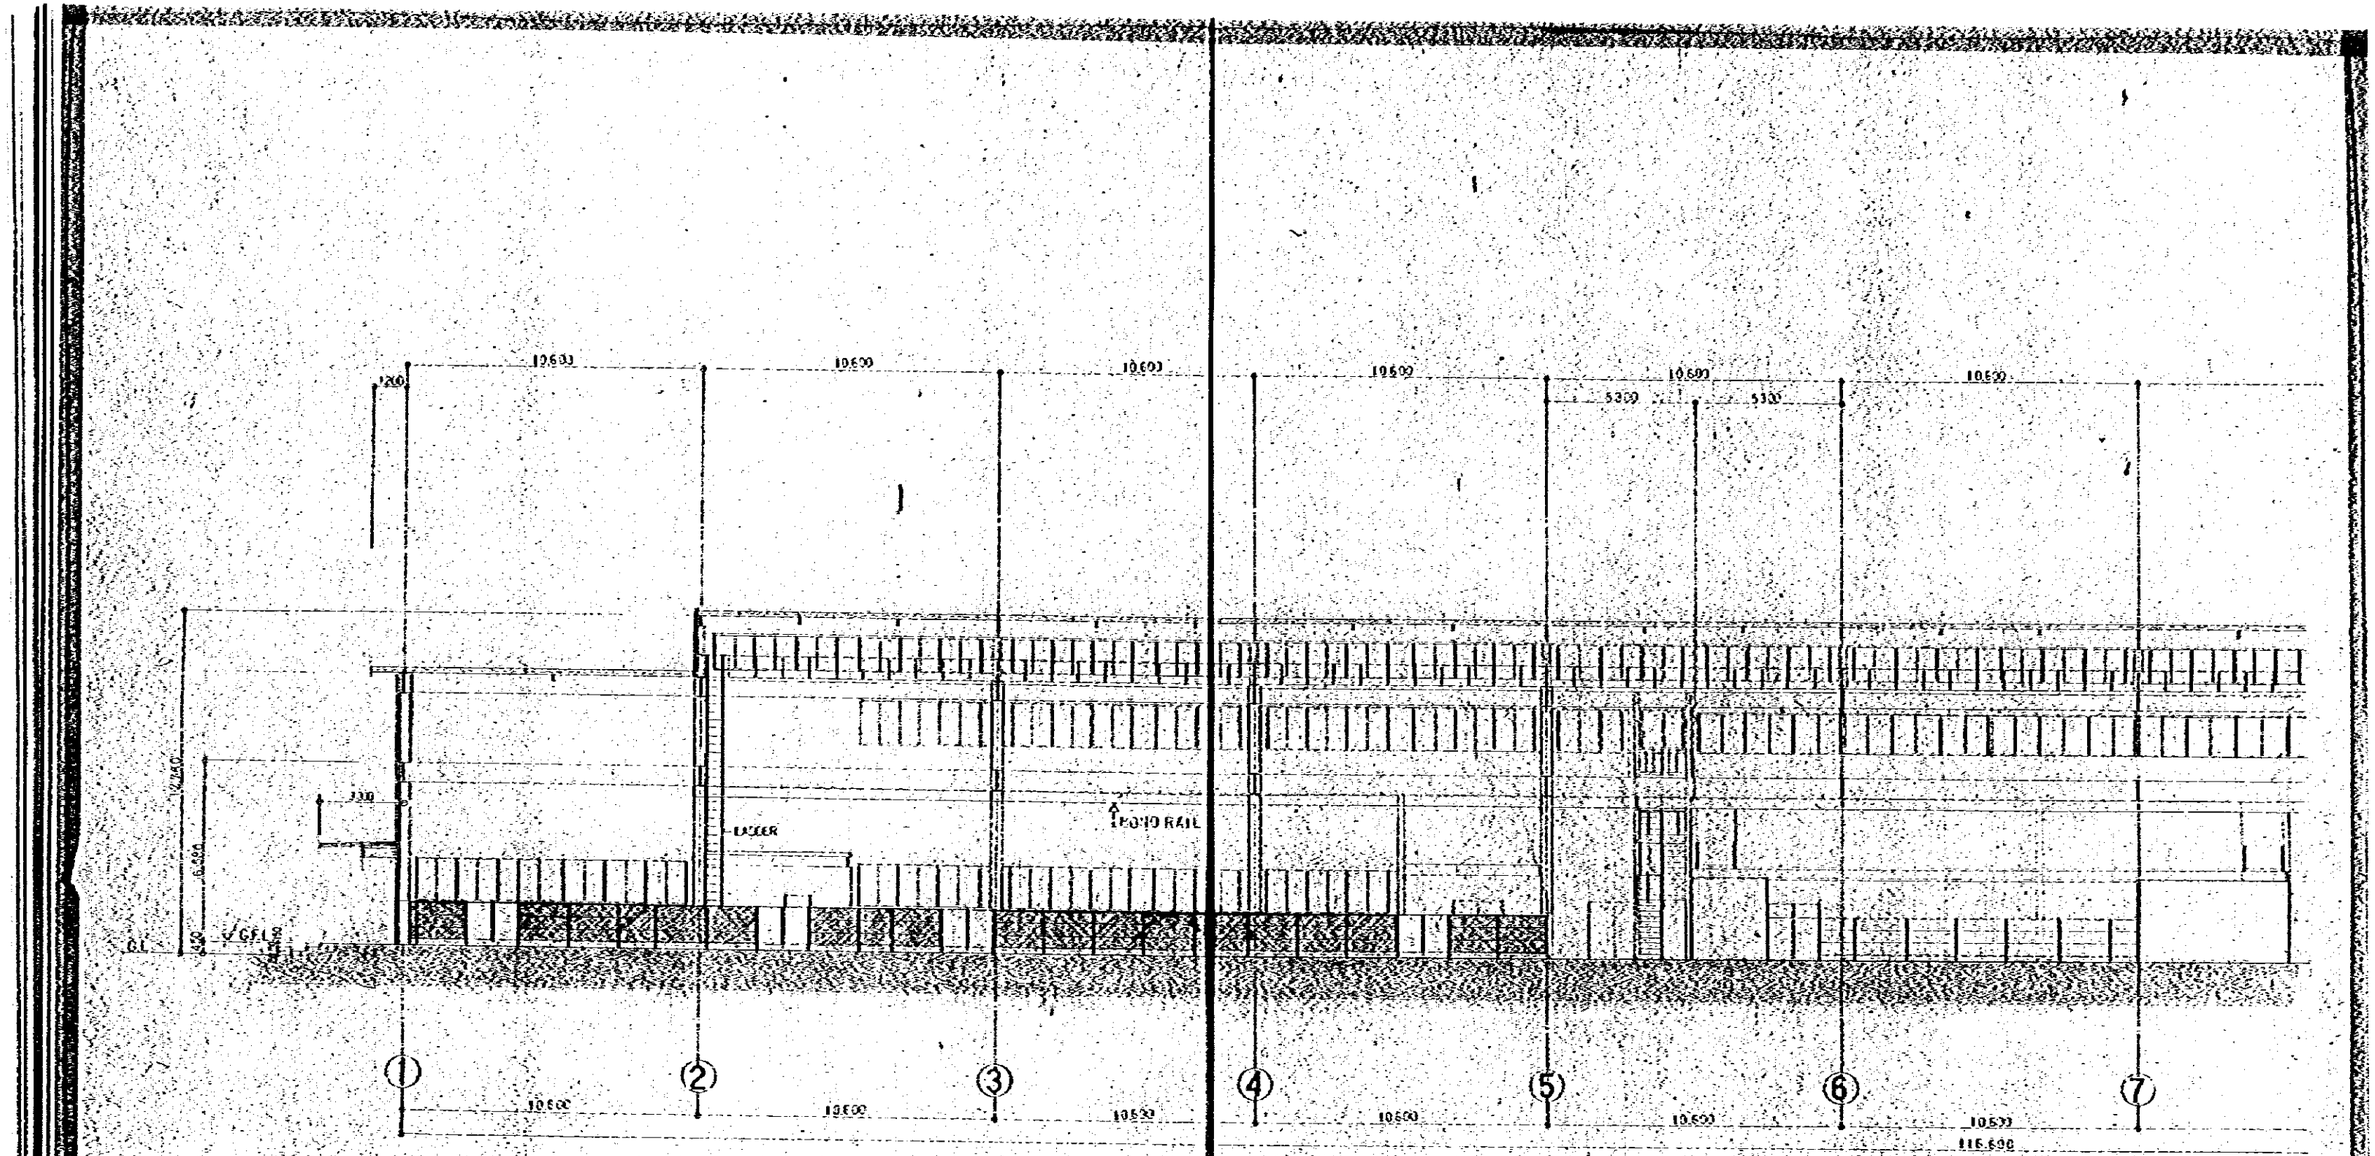


SECTION OF HEAVY REPAIR FACTORY S=1/100

| | |
|---|---|
| CONSTRUCTION PROJECT OF AUTOMOBILE REPAIR & MAINTENANCE WORKSHOP IN BANGLADESH | DATE 10/18 SCALE 1:100 |
| TITLE OF DRAWING HEAVY REPAIR FACTORY SECTION (2) | DRG. NO. A 0 - 9 |
| JAPAN INTERNATIONAL COOPERATION AGENCY | |

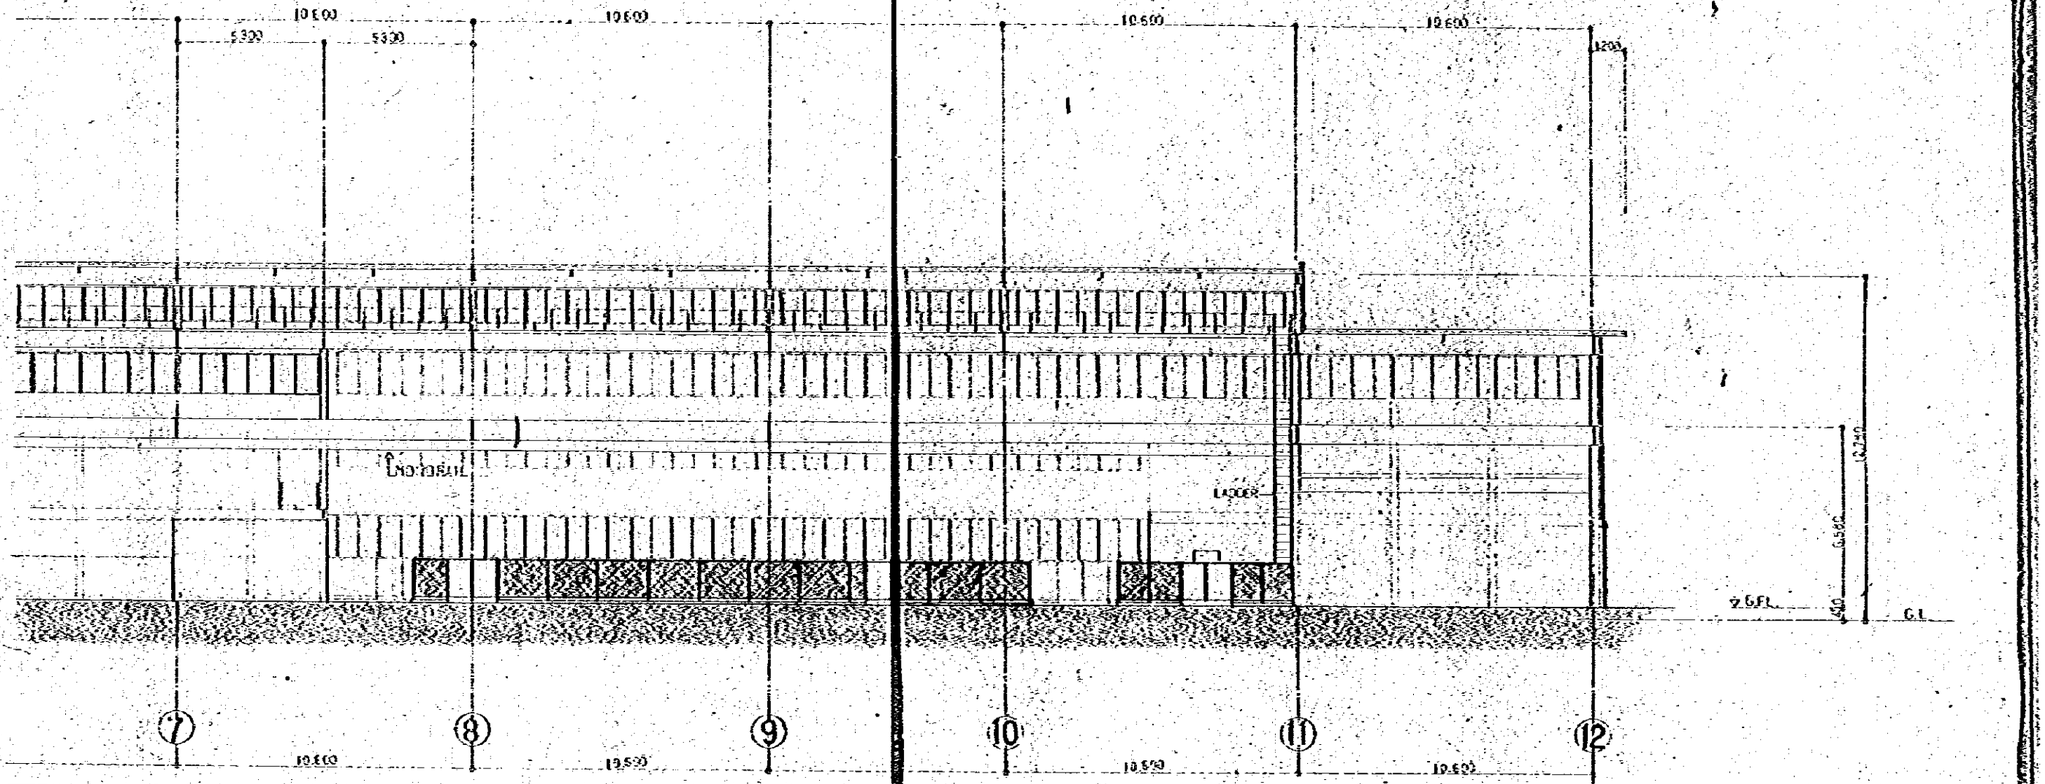


| | |
|---|---|
| CONSTRUCTION PROJECT OF AUTOMOBILE REPAIR & MAINTENANCE WORKSHOP IN BANGLADESH | DATE 10/78 SCALE 1:100 |
| TITLE OF DRAWING HEAVY REPAIR FACTORY SECTION (3) | DRG NO A 9 - 10 |
| JAPAN INTERNATIONAL COOPERATION AGENCY | |

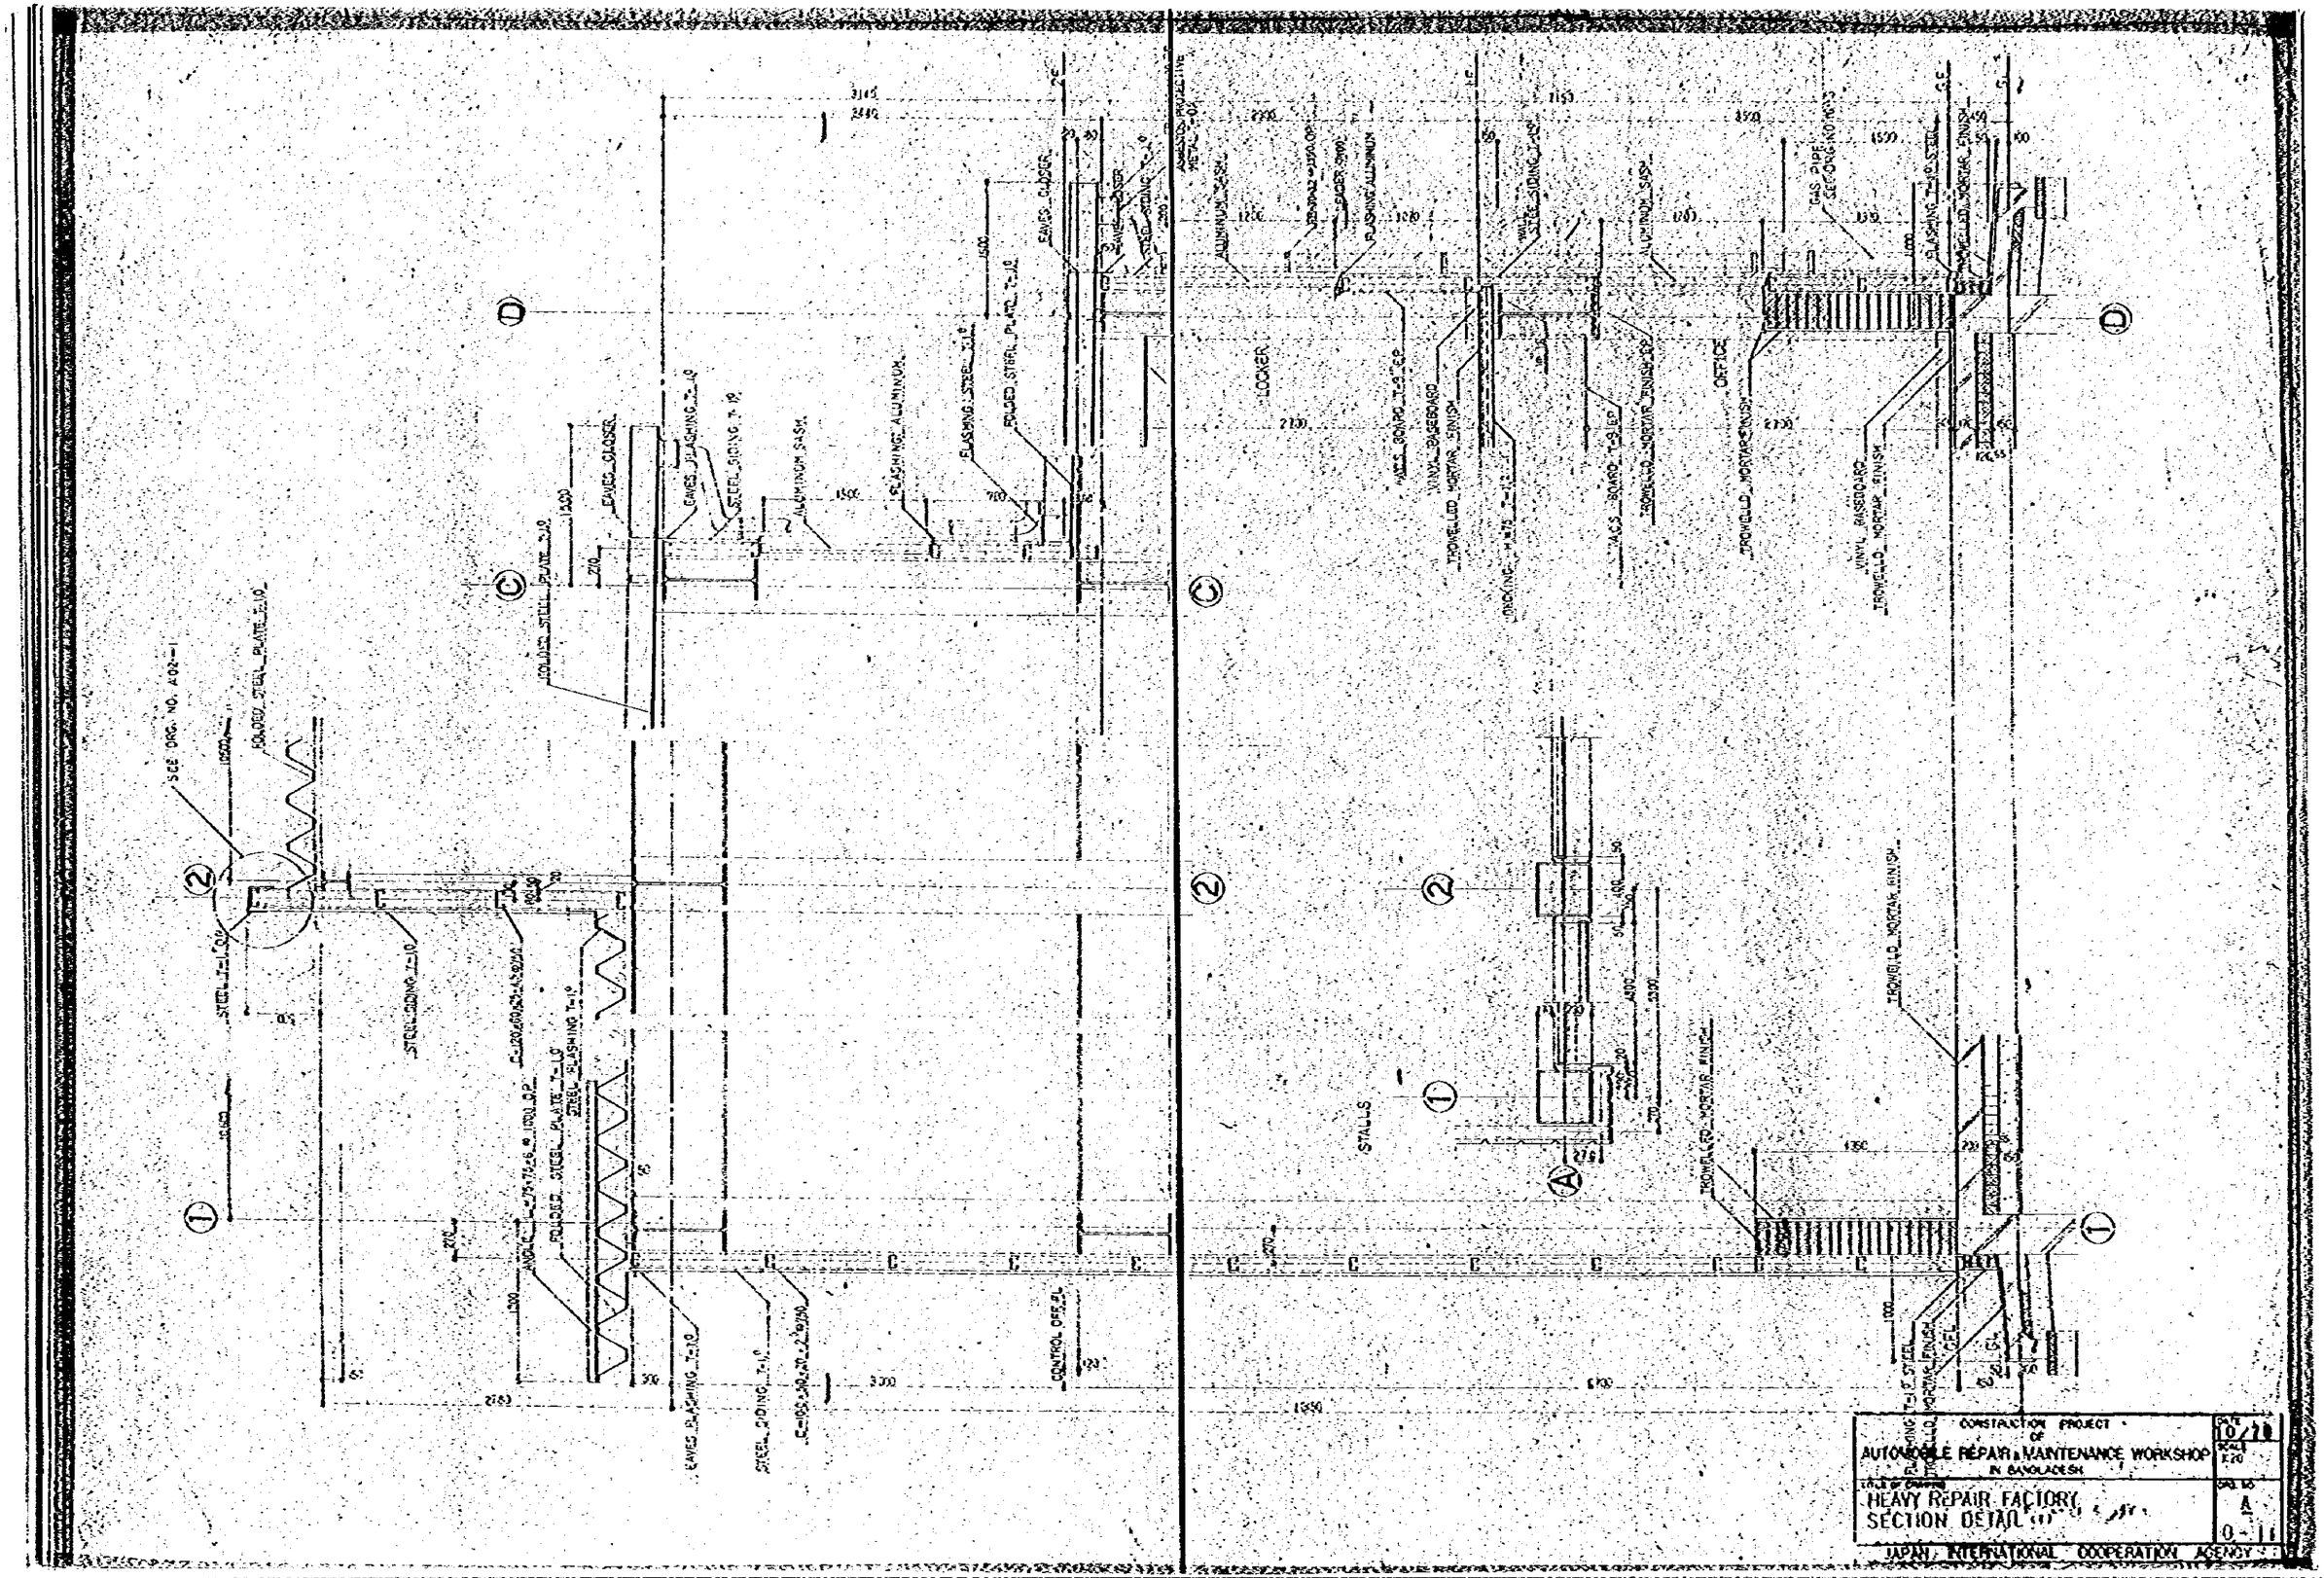
SEE DRG. NO. A02-1
SOLDED STEEL PLATE t=9
STEEL SIDING t=9
EAVES FLASHING t=9
EAVES GUTTER
EAVES CLOSER
STEEL SIDING t=9
ALUMINUM SASH
FLASHING ALUMINUM
FLASHING STEEL t=9
SOLDED STEEL PLATE t=9
LOCKER
STALLS
OFFICE
ALUMINUM SASH
FLASHING ALUMINUM
EAVES CLOSER
EAVES GUTTER
STEEL SIDING t=9
ASBESTOS PRODUCTS
ASS. BOARD t=5
VINYL BASEBOARD
TROWELED MORTAR FINISH
ASS. BOARD t=9
TROWELED MORTAR FINISH
GAS PIPE
SEE DRG. NO. M-3
FLASHING t=9 STEEL
TROWELED MORTAR FINISH
VINYL BASEBOARD
TROWELED MORTAR FINISH
CONTROL OFFICE
CONSTRUCTION PROJECT OF
AUTOMOBILE REPAIR & MAINTENANCE WORKSHOP
IN BANGLADESH
HEAVY REPAIR FACTORY
SECTION DETAIL (1)
DATE 10/78
SCALE 1:20
DRG. NO. A-11
JAPAN INTERNATIONAL COOPERATION AGENCY