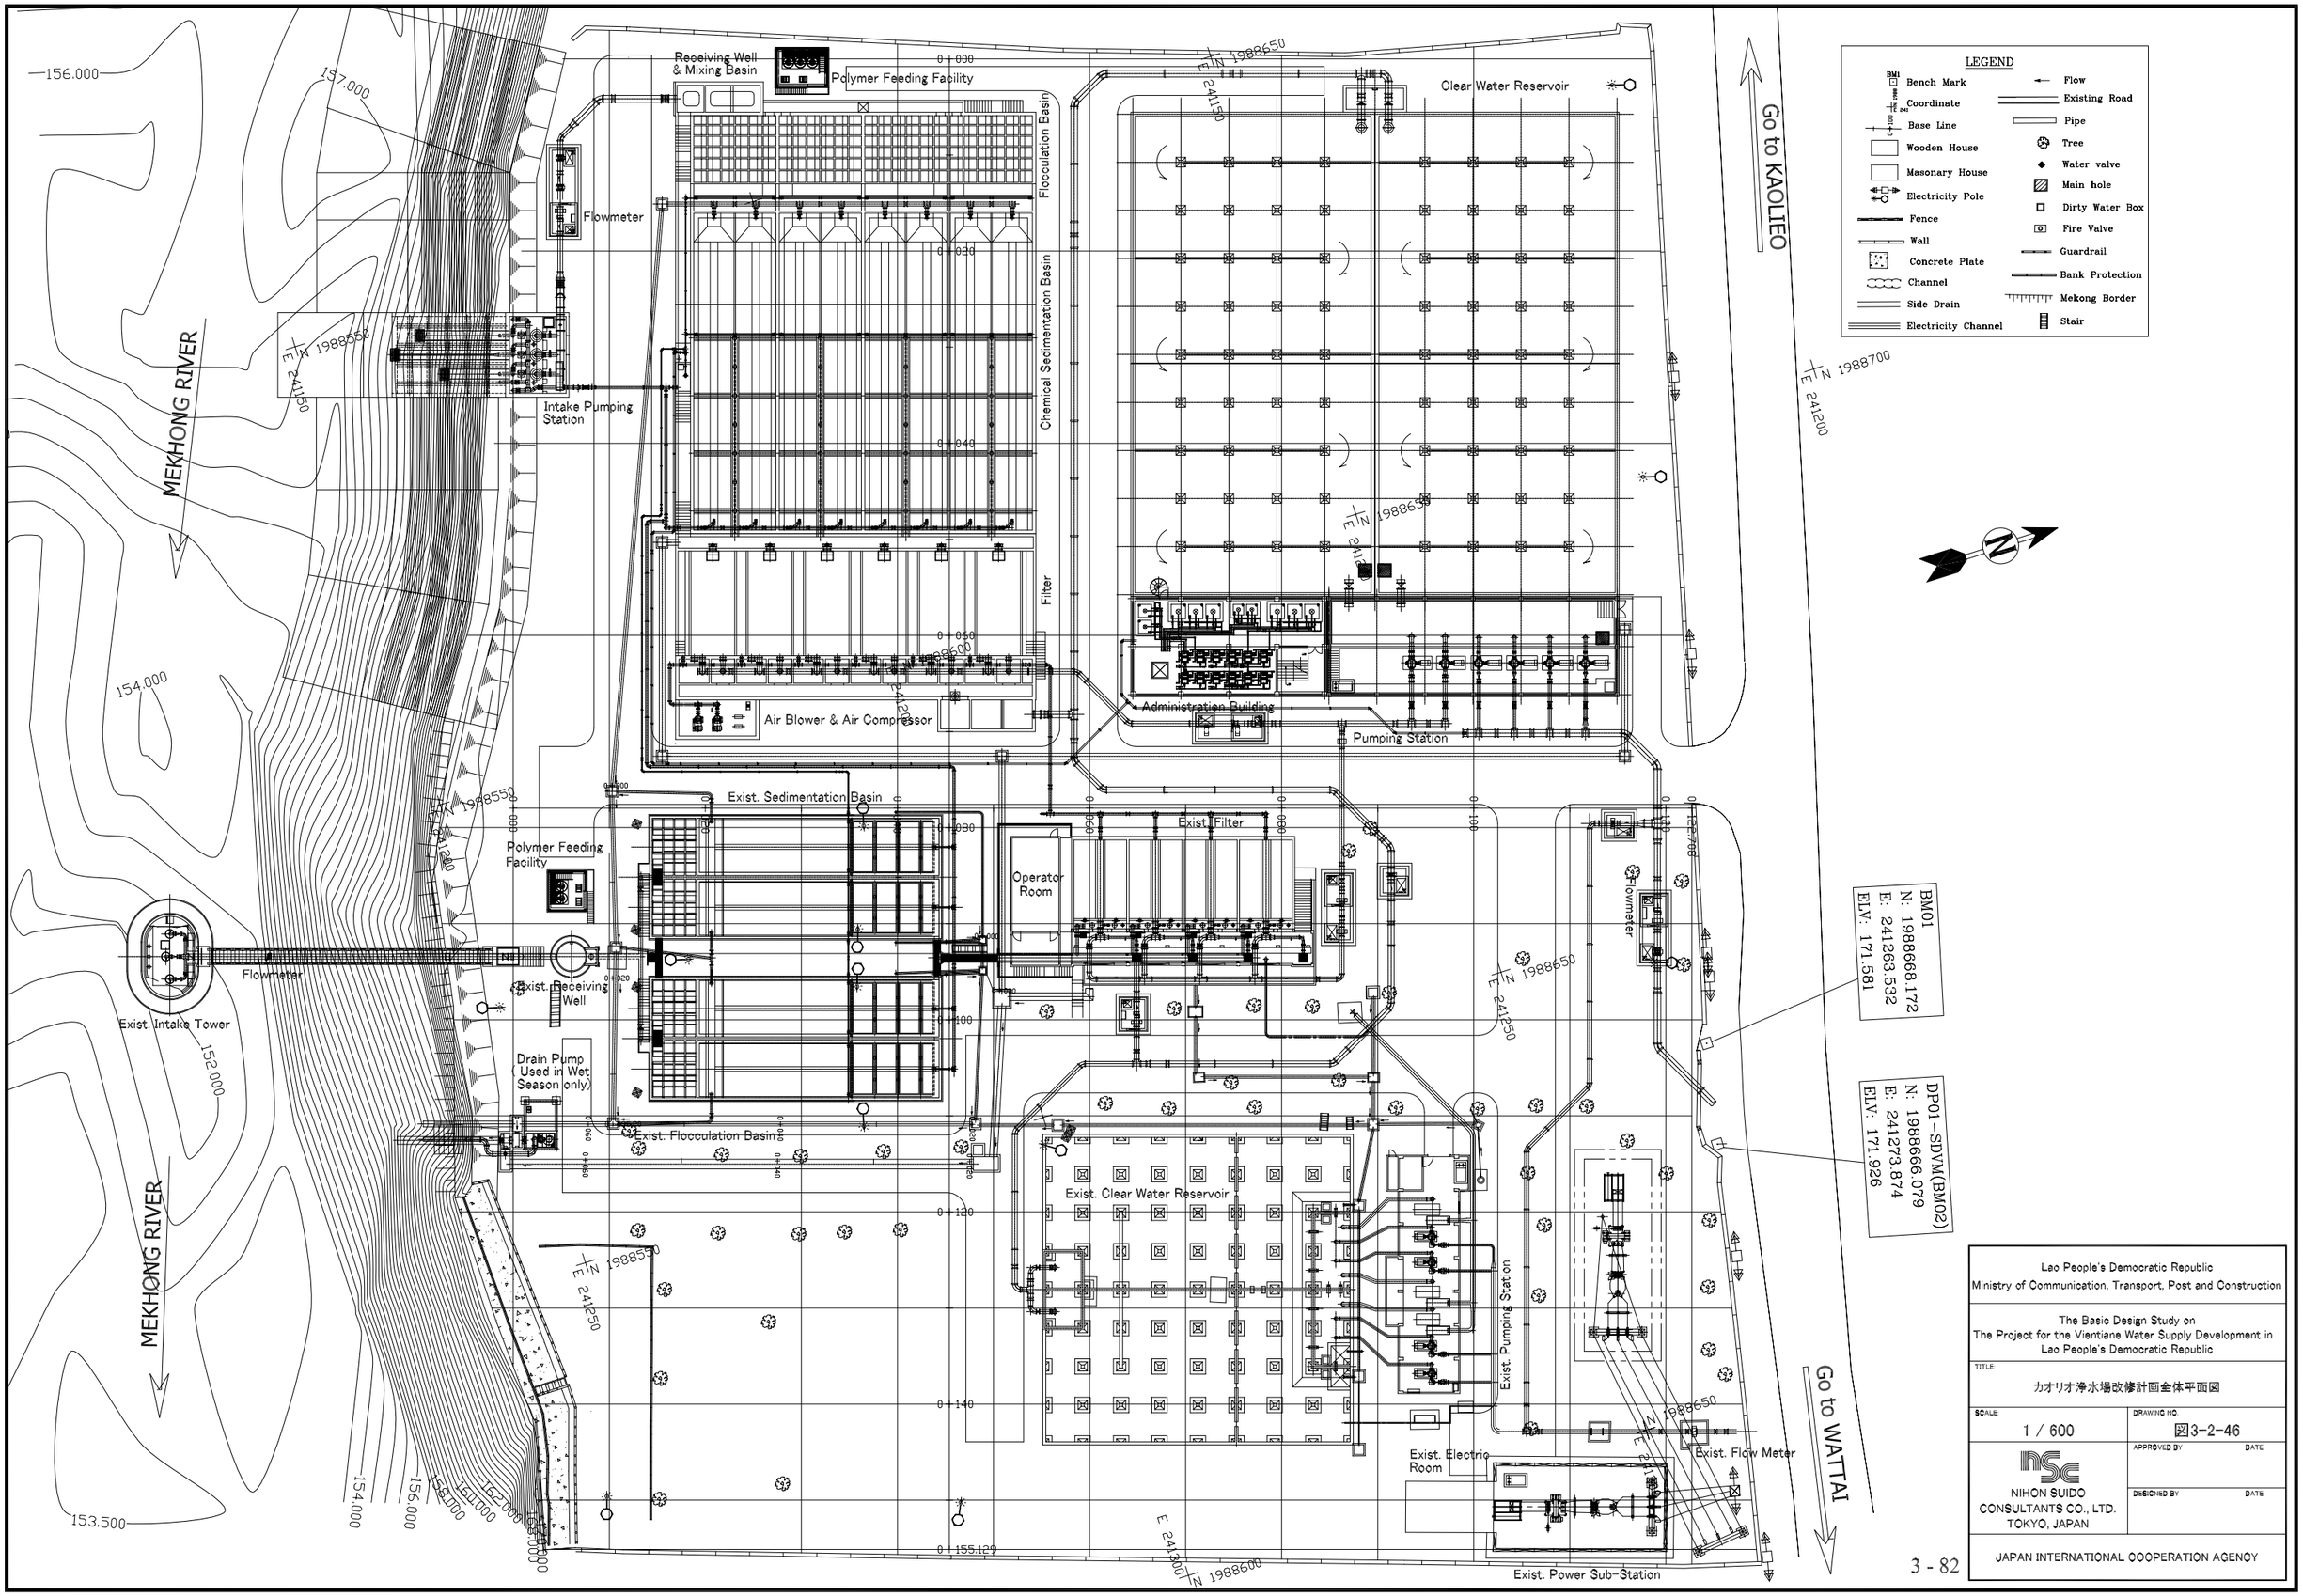

Lao People's Democratic Republic
Ministry of Communication, Transport, Post and Construction

The Basic Design Study on
The Project for the Vientiane Water Supply Development in Lao People's Democratic Republic

TITLE: カオリオ浄水場改修計画全体平面図

SCALE:	DRAWING NO.
1 / 600	図3-2-46

NIHON SUIDO CONSULTANTS CO., LTD. TOKYO, JAPAN

APPROVED BY DATE

DESIGNED BY DATE

JAPAN INTERNATIONAL COOPERATION AGENCY

FLOW DIAGRAM OF REHABILITATION OF KAOLIEO WATER TREATMENT PLANT

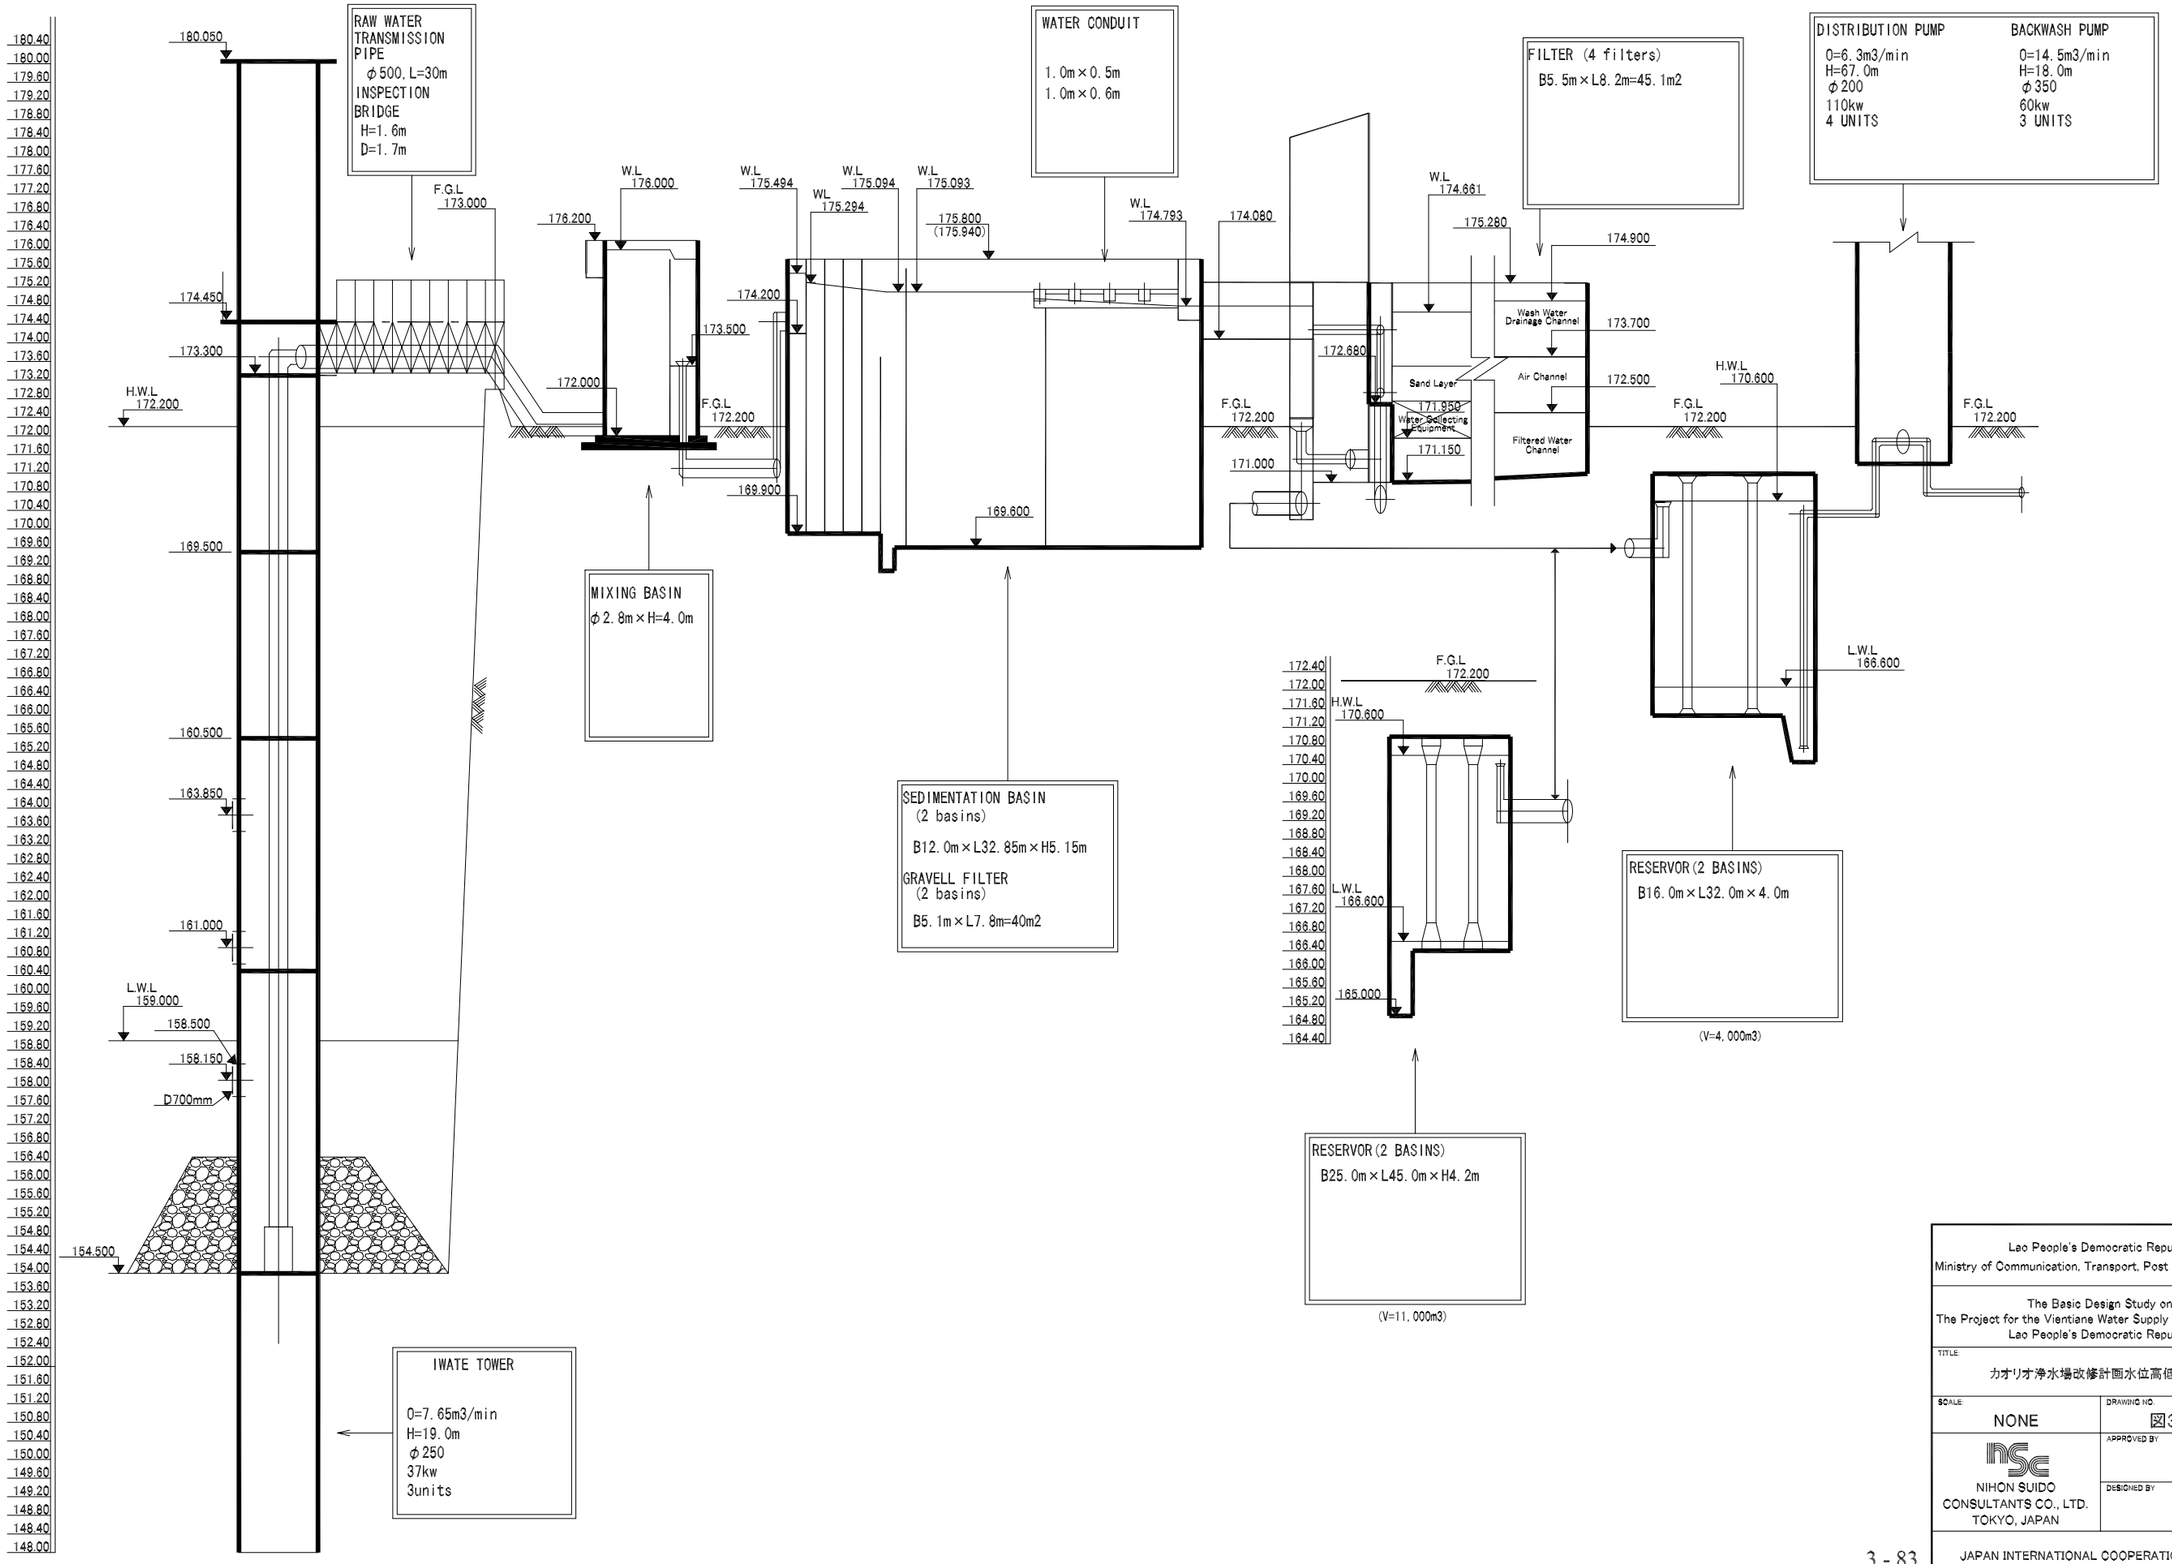

Lao People's Democratic Republic Ministry of Communication, Transport, Post and Construction	
The Basic Design Study on The Project for the Vientiane Water Supply Development in Lao People's Democratic Republic	
TITLE: カオリオ浄水場改修計画水位高低図	
SCALE: NONE	DRAWING NO. 図3-2-47
NIHON SUIDO CONSULTANTS CO., LTD. TOKYO, JAPAN	APPROVED BY / DATE DESIGNED BY / DATE
JAPAN INTERNATIONAL COOPERATION AGENCY	