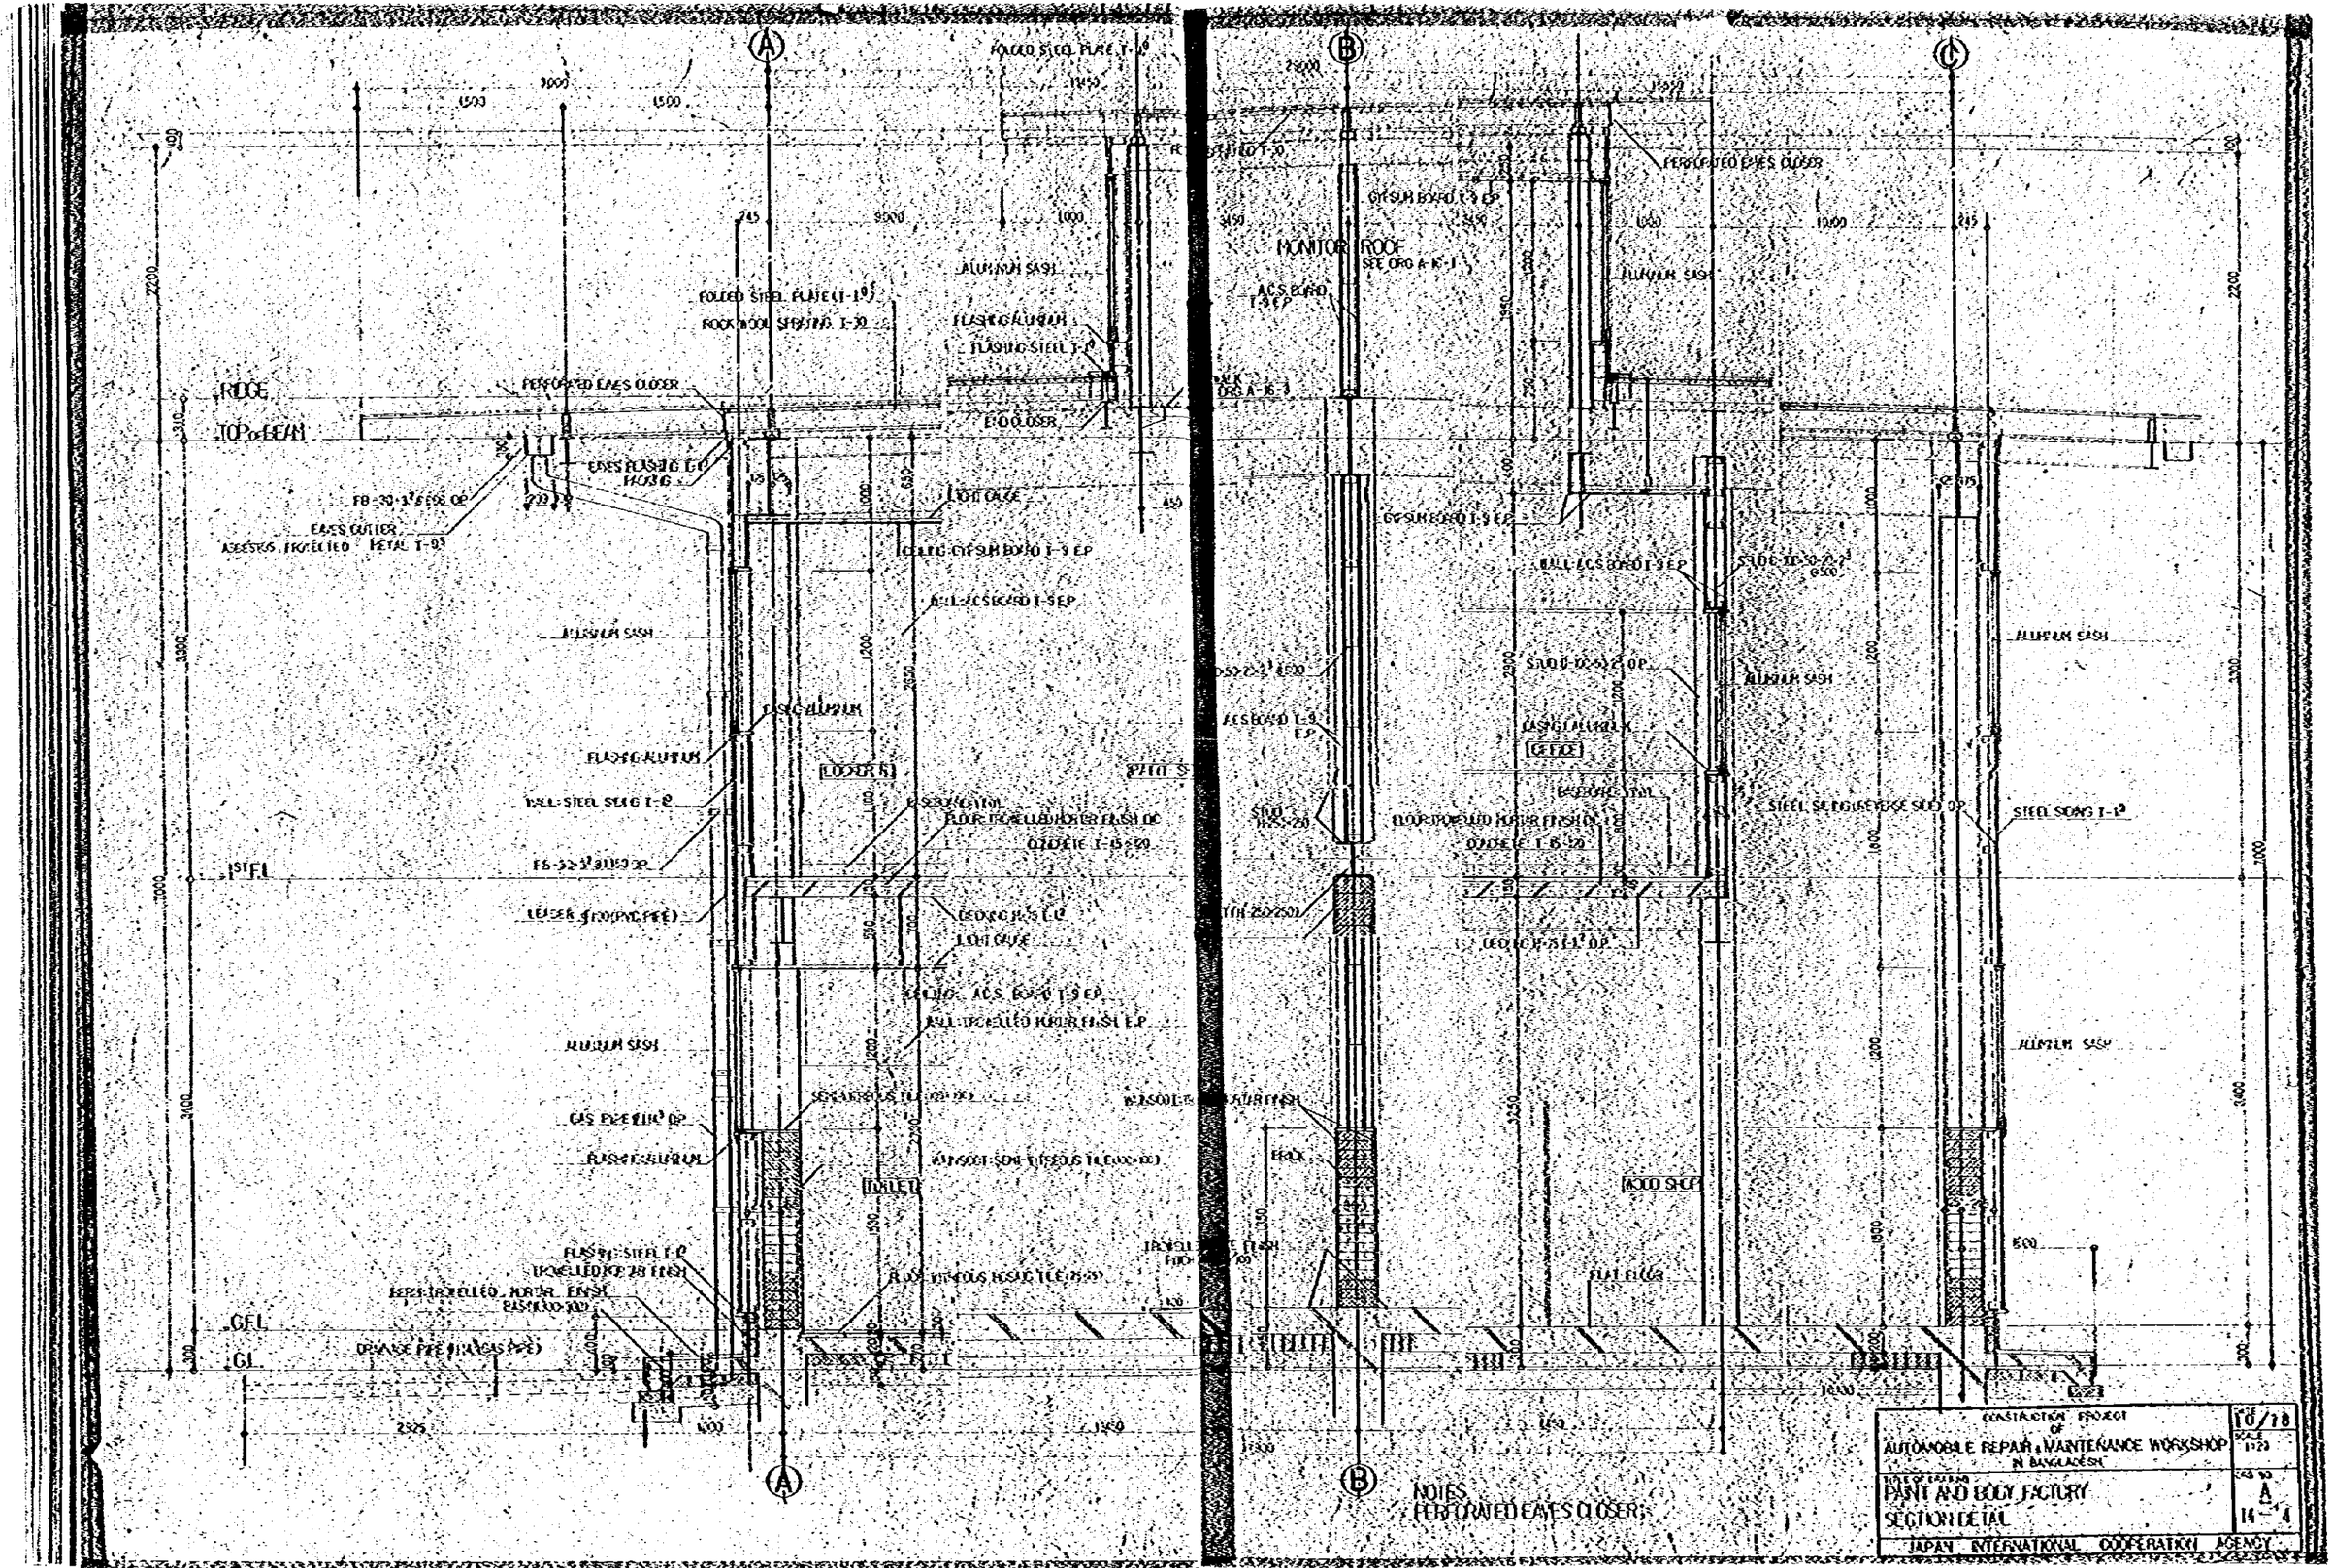
A
B
C
MONITOR ROOF
SEE DRG A-16-1
RIDGE
TOP of BEAM
1ST FL
GFL
GL
PERFORATED EAVES CLOSER
ALUMINUM SASH
FOLDED STEEL PLATE t-1.6
ROCK WOOL SPACER t-30
FLASHING ALUMINUM
FLASHING STEEL t-0.4
EAVES GUTTER
ASBESTOS PROTECTED METAL t-0.5
GYPSUM BOARD t-9 EP
ACS BOARD t-9 EP
FLOOR
TOILET
STEEL SASH
STEEL SLOPE ROOF SHED
STEEL SHAG t-1.2
DRAINAGE PIPE (RAIN WATER)
NOTES
PERFORATED EAVES CLOSER
CONSTRUCTION PROJECT OF AUTOMOBILE REPAIR & MAINTENANCE WORKSHOP IN BANGLADESH
TITLE OF DRAWING
PAINT AND BODY FACTORY
SECTION DETAIL
DRG. NO. A 14-1
JAPAN INTERNATIONAL COOPERATION AGENCY

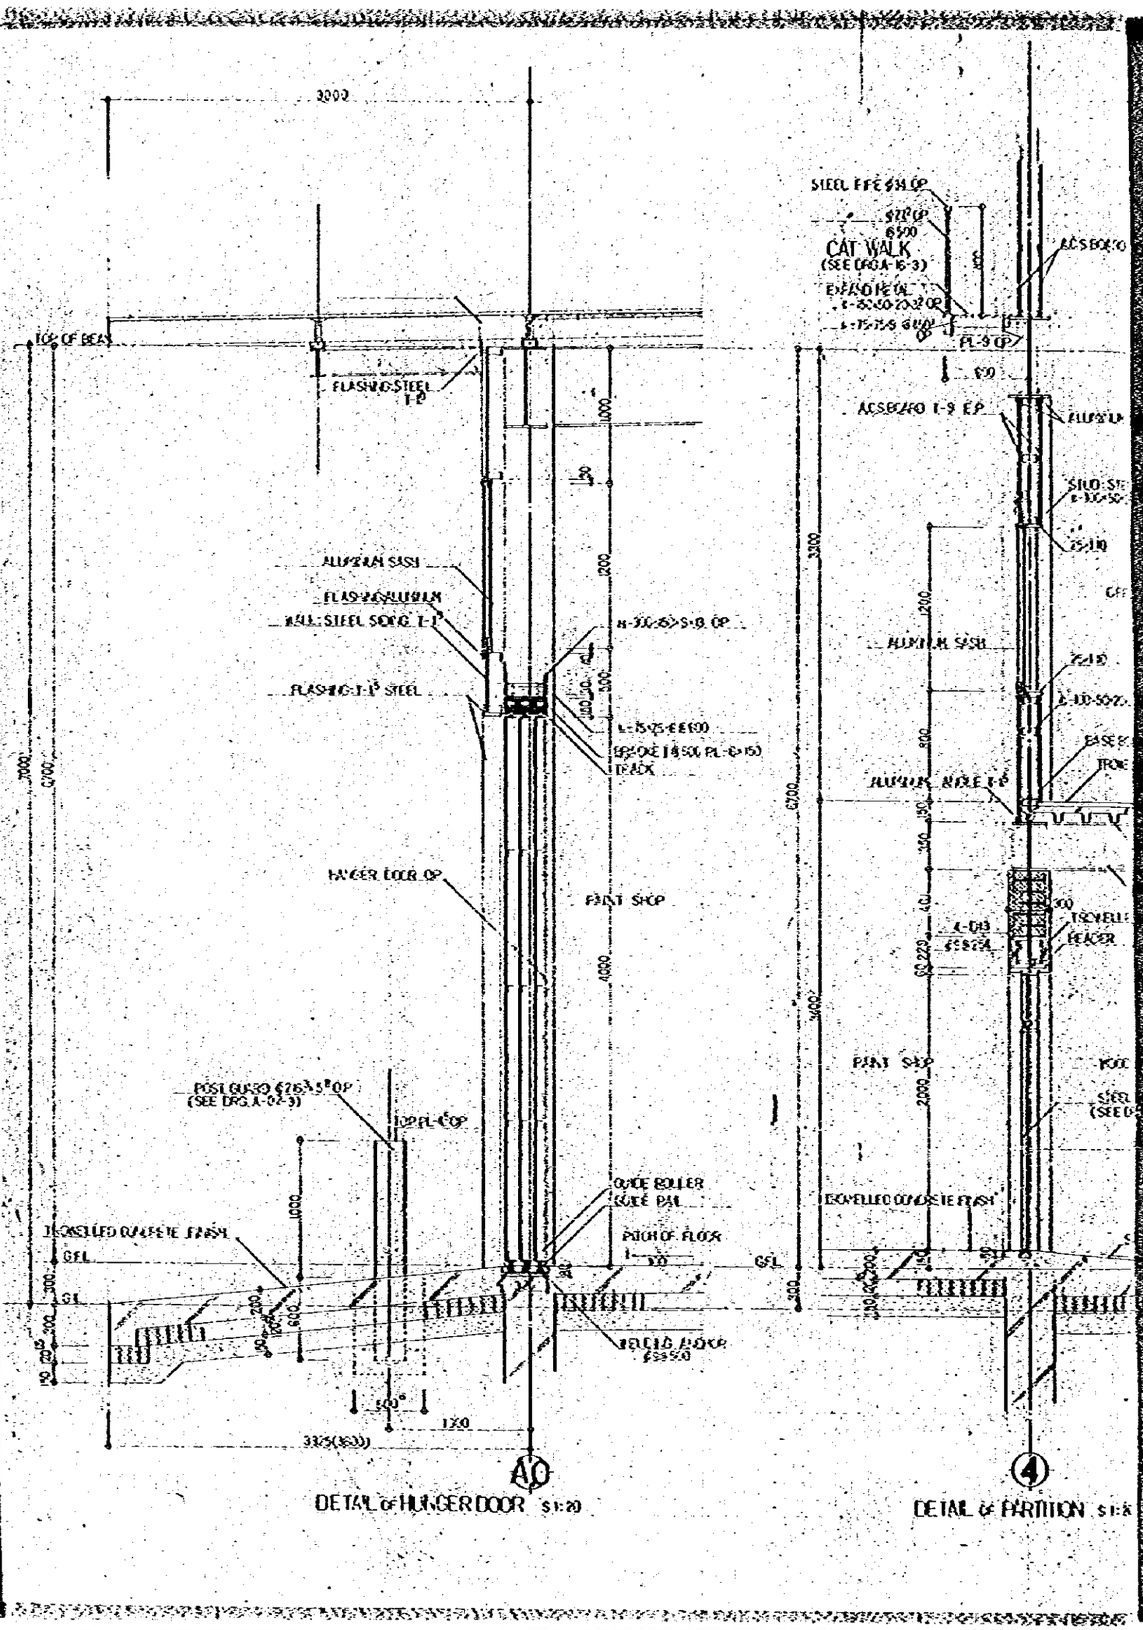

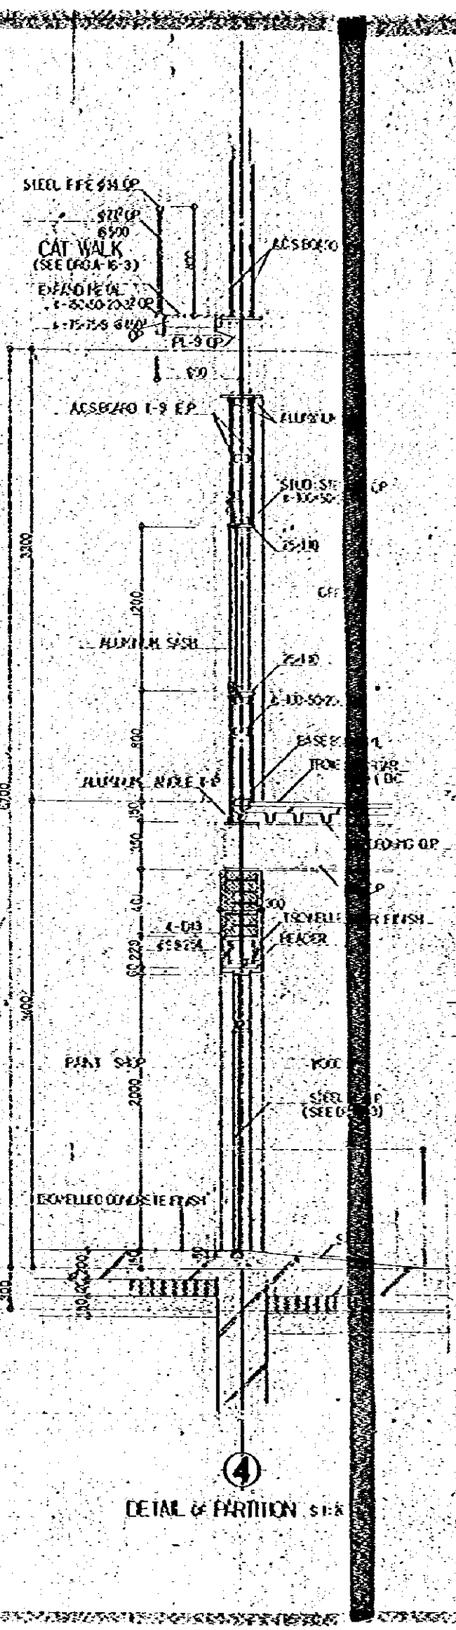

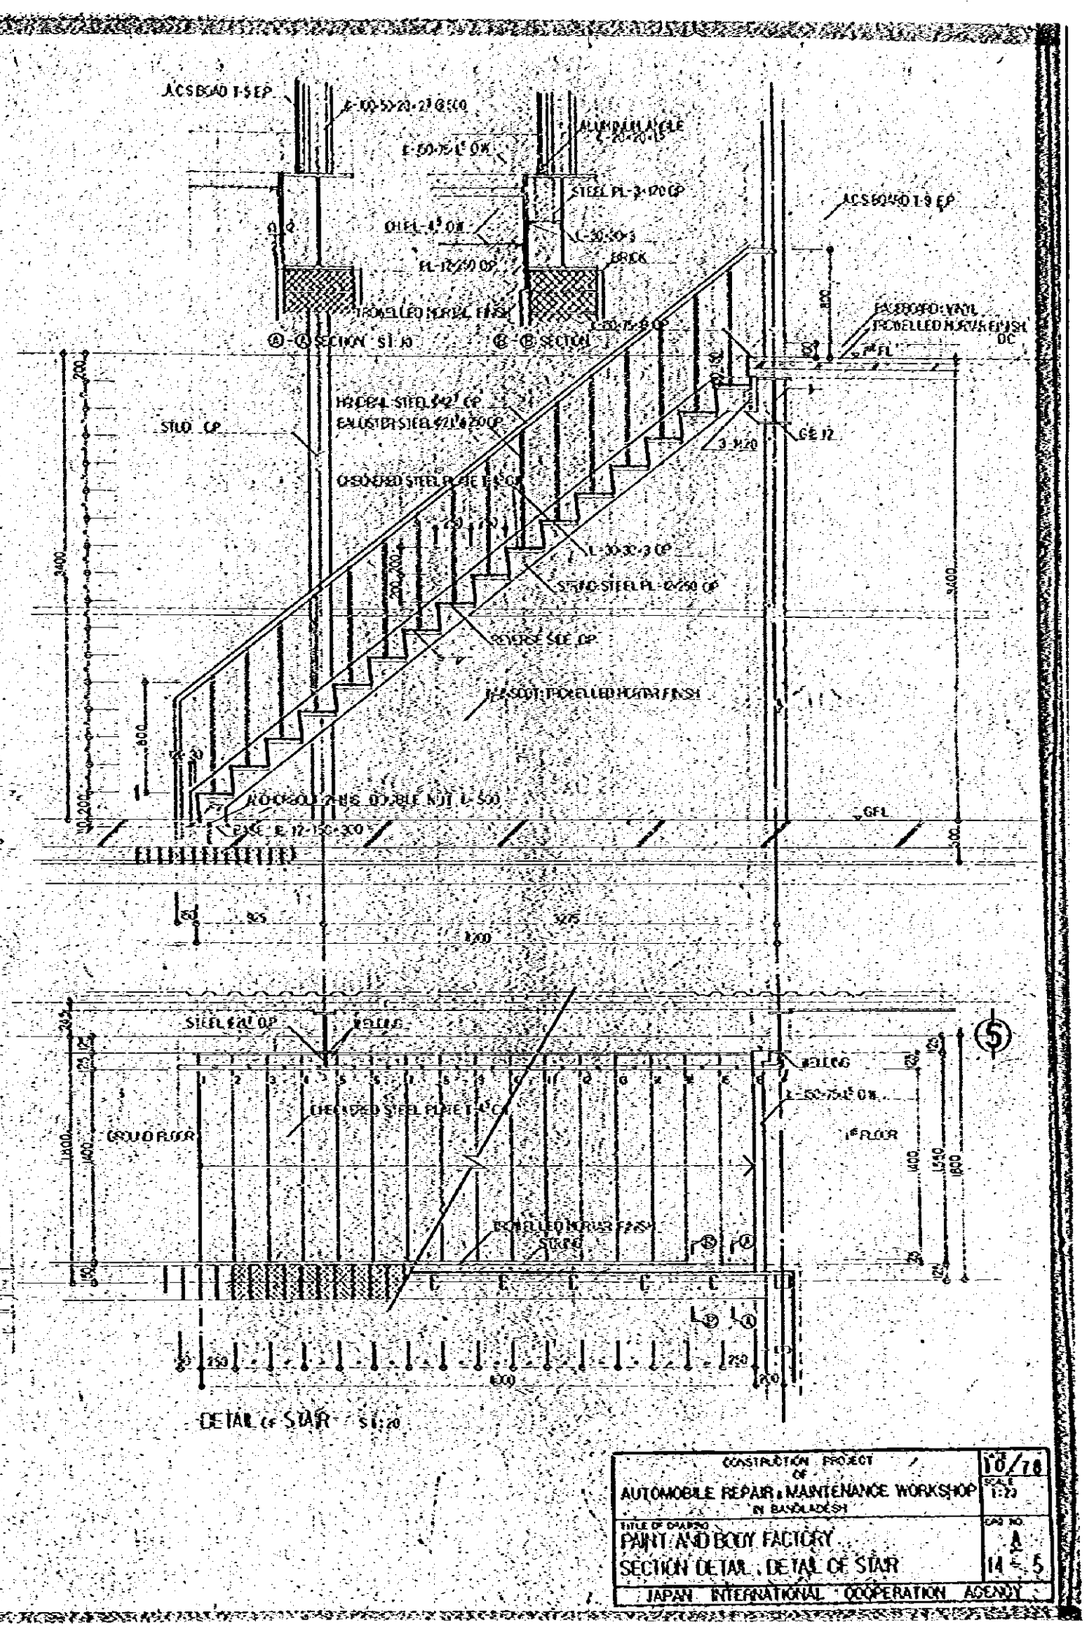

CONSTRUCTION PROJECT OF AUTOMOBILE REPAIR & MAINTENANCE WORKSHOP IN BANGLADESH	10/10
TITLE OF DRAWING PAINT AND BODY FACTORY SECTION DETAIL, DETAIL OF STAIR	DRG NO. A 14 - 5
JAPAN INTERNATIONAL COOPERATION AGENCY	

WOOD SHOP

STORAGE

OFFICE

TOILET

DRAIN

DETAIL OF GROUND FLOOR PLAN 1:50

CONSTRUCTION PROJECT OF AUTOMOBILE REPAIR & MAINTENANCE WORKSHOP IN BANGLADESH

10/18

1:50

UNIT OF DRAWING: PAINT AND BODY FACTORY

SHEET NO. 4

DETAIL OF G.F.PLAN, INTERIOR ELEVATION

16 - 6

JAPAN INTERNATIONAL COOPERATION AGENCY

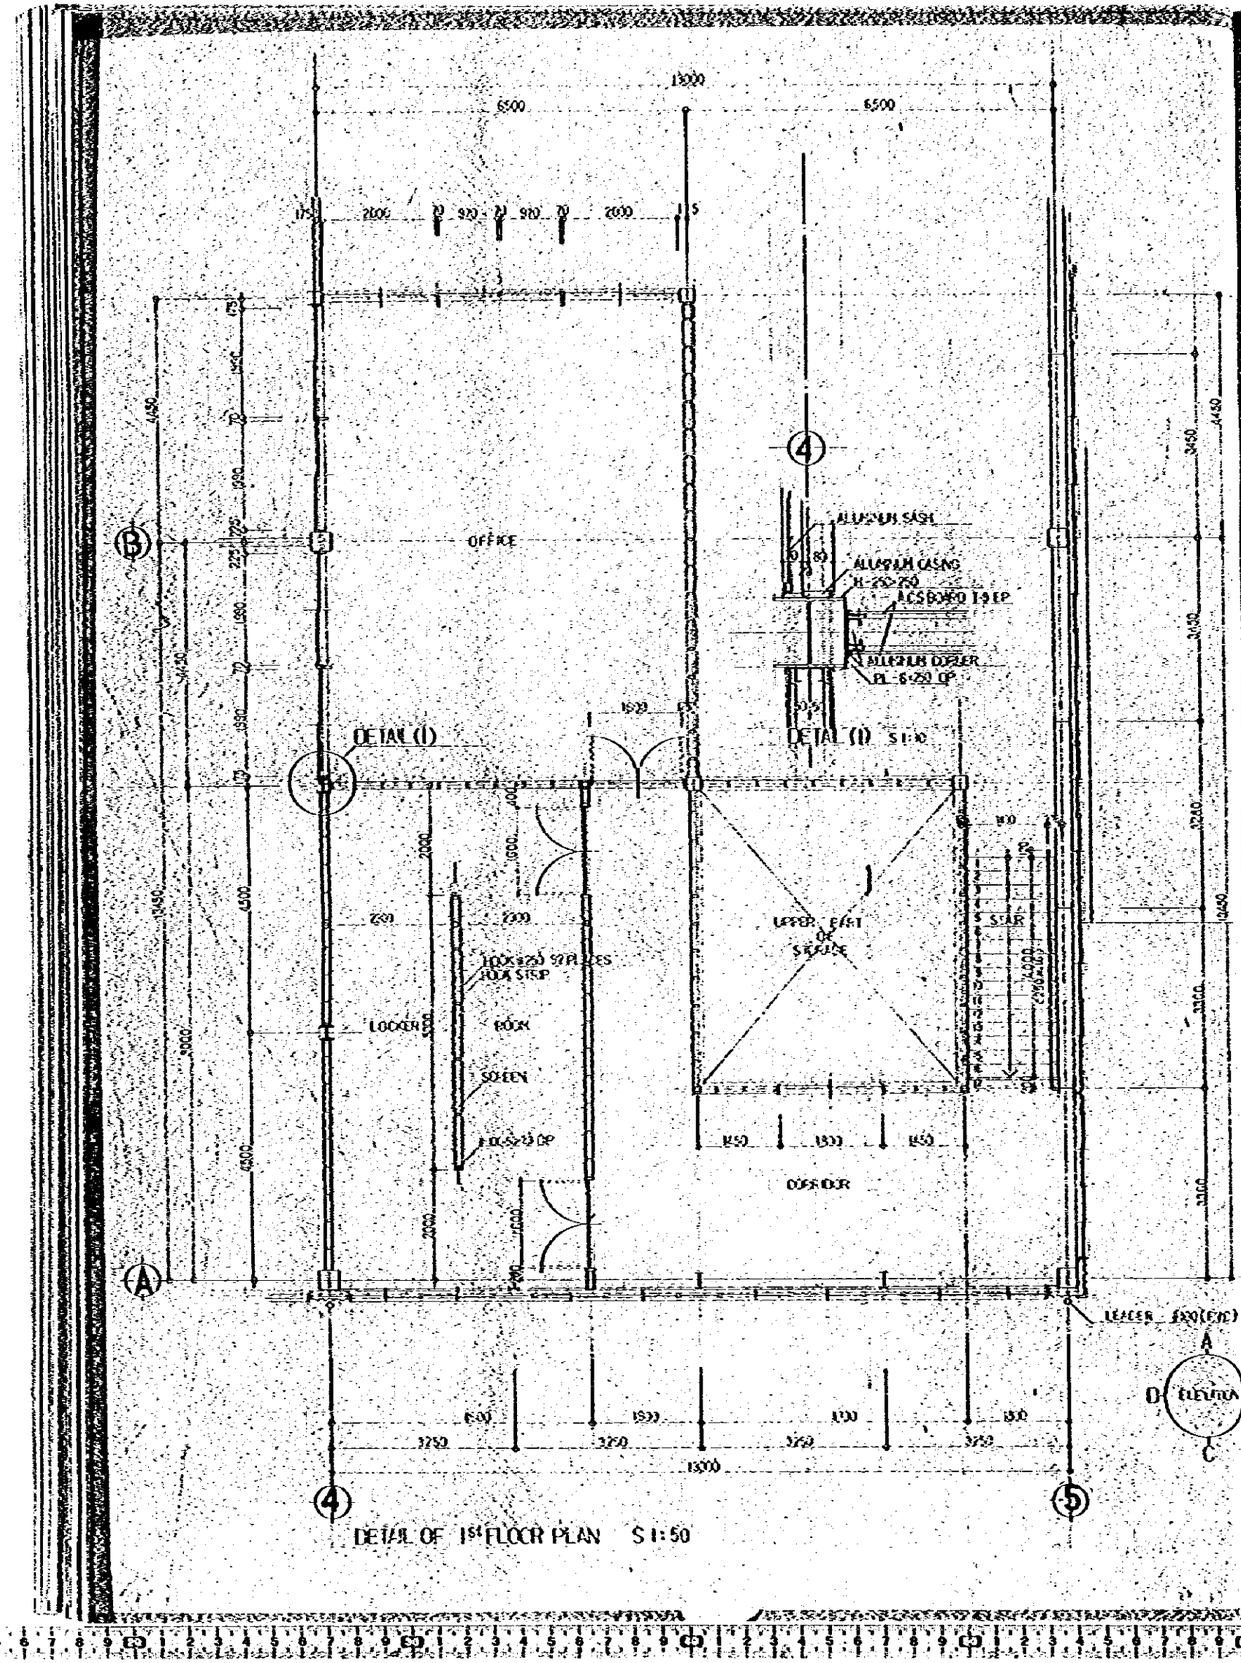

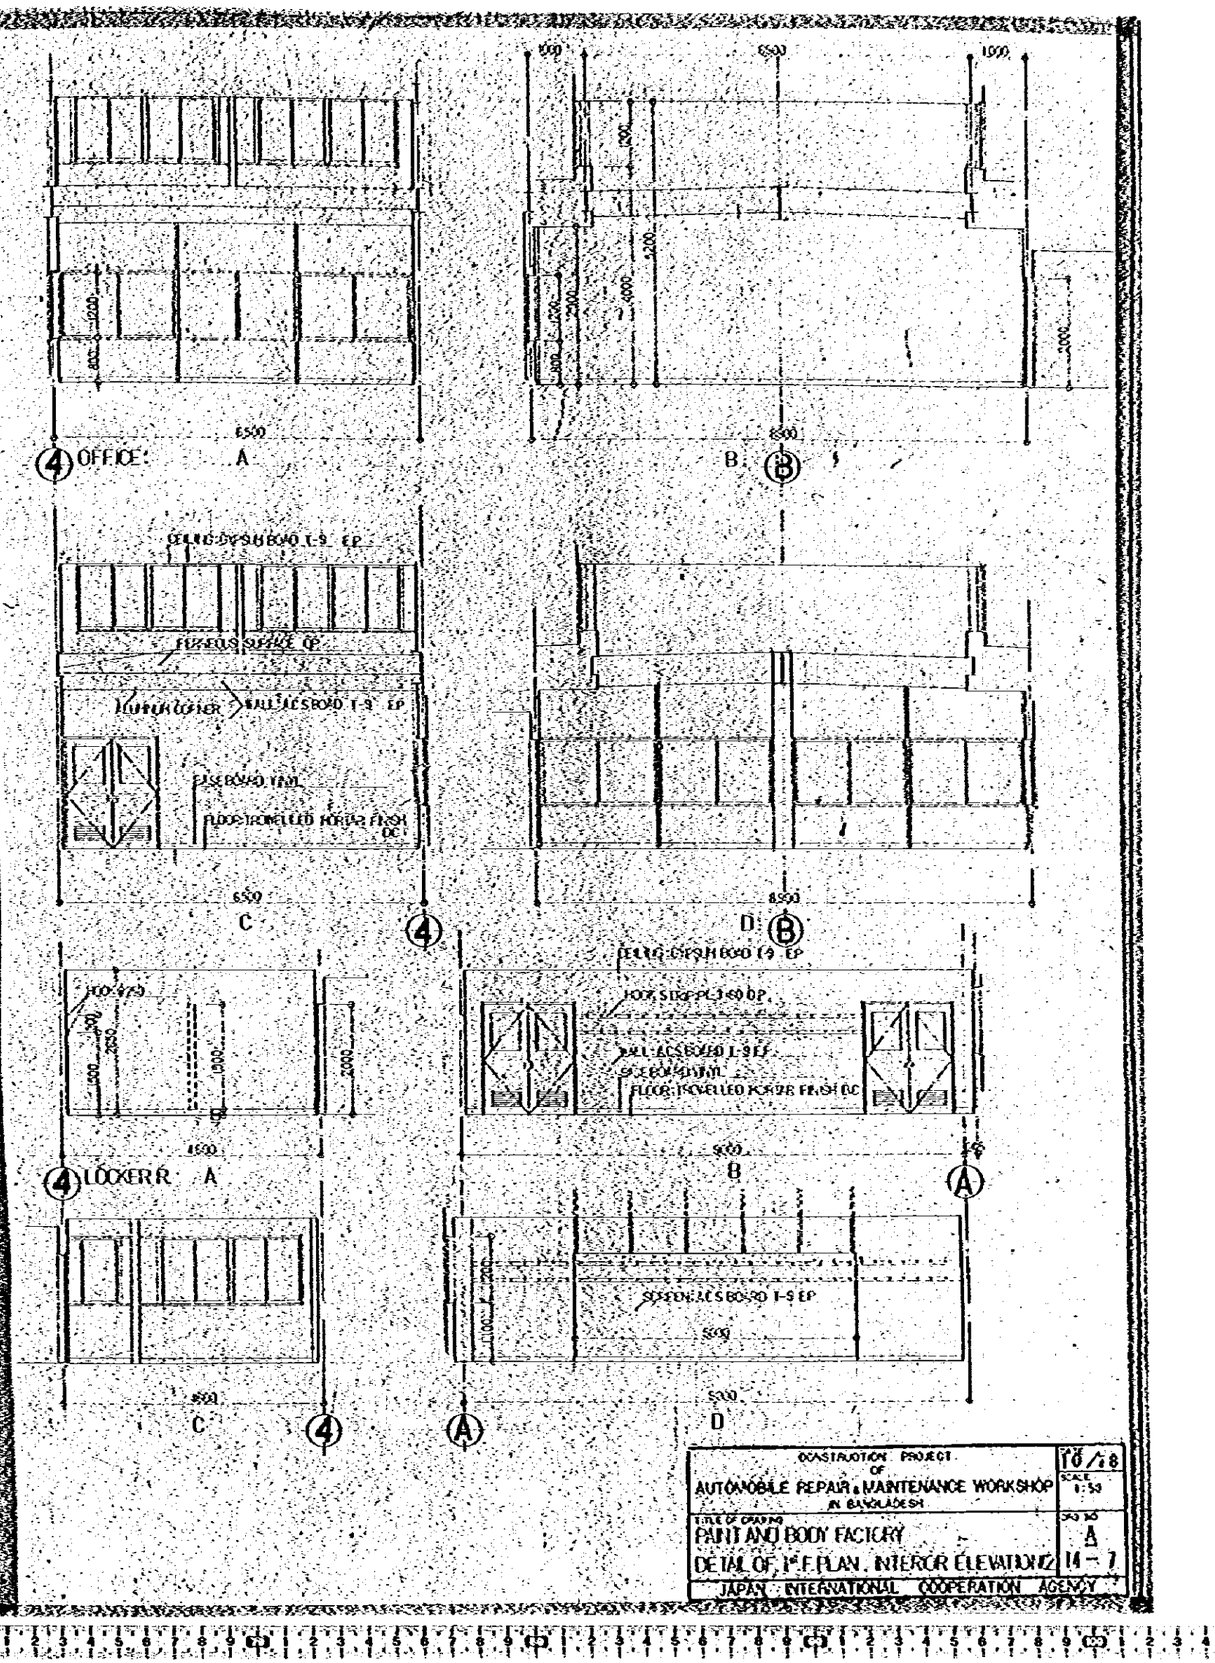

CONSTRUCTION PROJECT OF AUTOMOBILE REPAIR & MAINTENANCE WORKSHOP IN BANGLADESH	18/18 SCALE 1:50
TITLE OF DRAWING PAINT AND BODY FACTORY DETAIL OF 1st F.PLAN, INTERIOR ELEVATION(2)	NO. A 14-7
JAPAN INTERNATIONAL COOPERATION AGENCY	

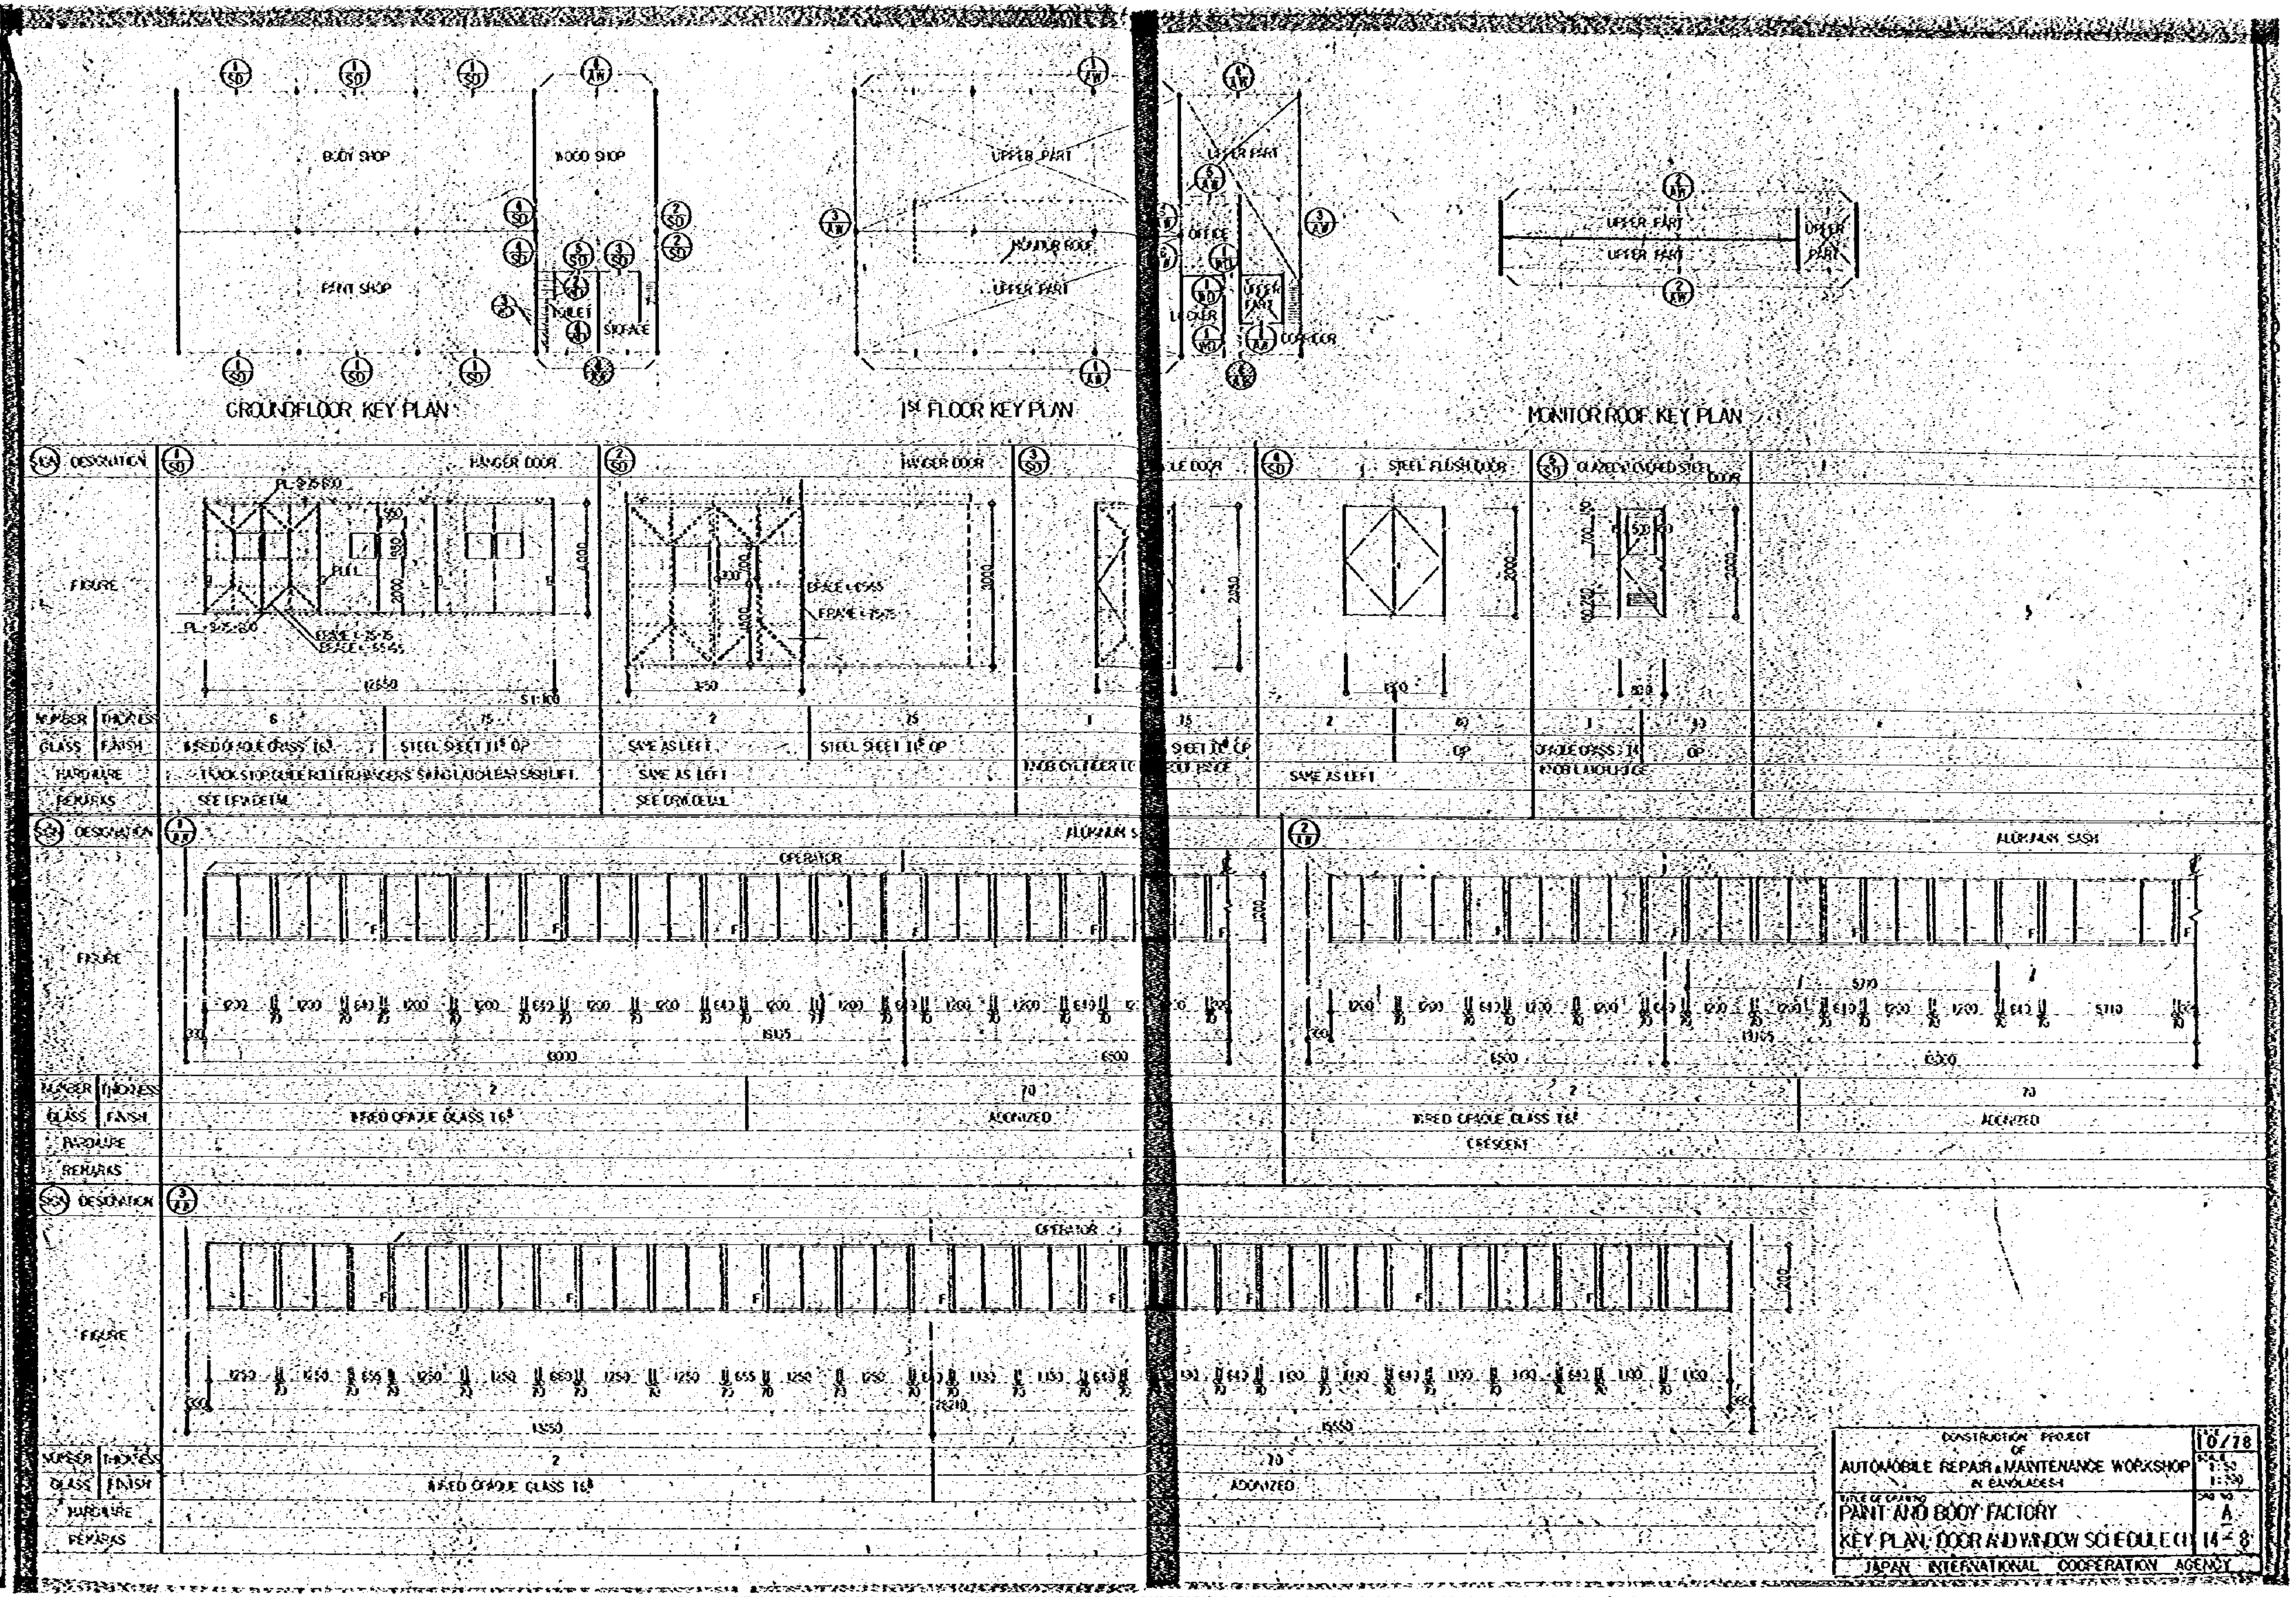

BODY SHOP
WOOD SHOP
PAINT SHOP
TOILET
STORAGE
GROUNDFLOOR KEY PLAN
UPPER PART
MONITOR ROOF
UPPER PART
UPPER PART
OFFICE
LOCKER
UPPER PART
CORRIDOR
1st FLOOR KEY PLAN
UPPER PART
UPPER PART
UPPER PART
MONITOR ROOF KEY PLAN
DESIGNATION
HANGER DOOR
HANGER DOOR
STEEL FLUSH DOOR
FIGURE
NUMBER
GLASS
HARDWARE
REMARKS
STEEL SHEET
SAME AS LEFT
SAME AS LEFT
SAME AS LEFT
OPERATOR
ALUMINUM SASH
ALUMINUM SASH
ANODIZED
ANODIZED
CRESCENT
ANODIZED
CONSTRUCTION PROJECT
OF
AUTOMOBILE REPAIR & MAINTENANCE WORKSHOP
IN BANGLADESH
PAINT AND BODY FACTORY
KEY PLAN, DOOR AND WINDOW SCHEDULE (1)
10/78
A
14-8
JAPAN INTERNATIONAL COOPERATION AGENCY

SIGN, DESIGNATION	(4/AW) (4'/AW) ALUMINIUM SASH		(5/AW) ALUMINIUM SASH		(6/AW) ALUMINIUM SASH		(7/AW) ALUMINIUM SASH	
FIGURE	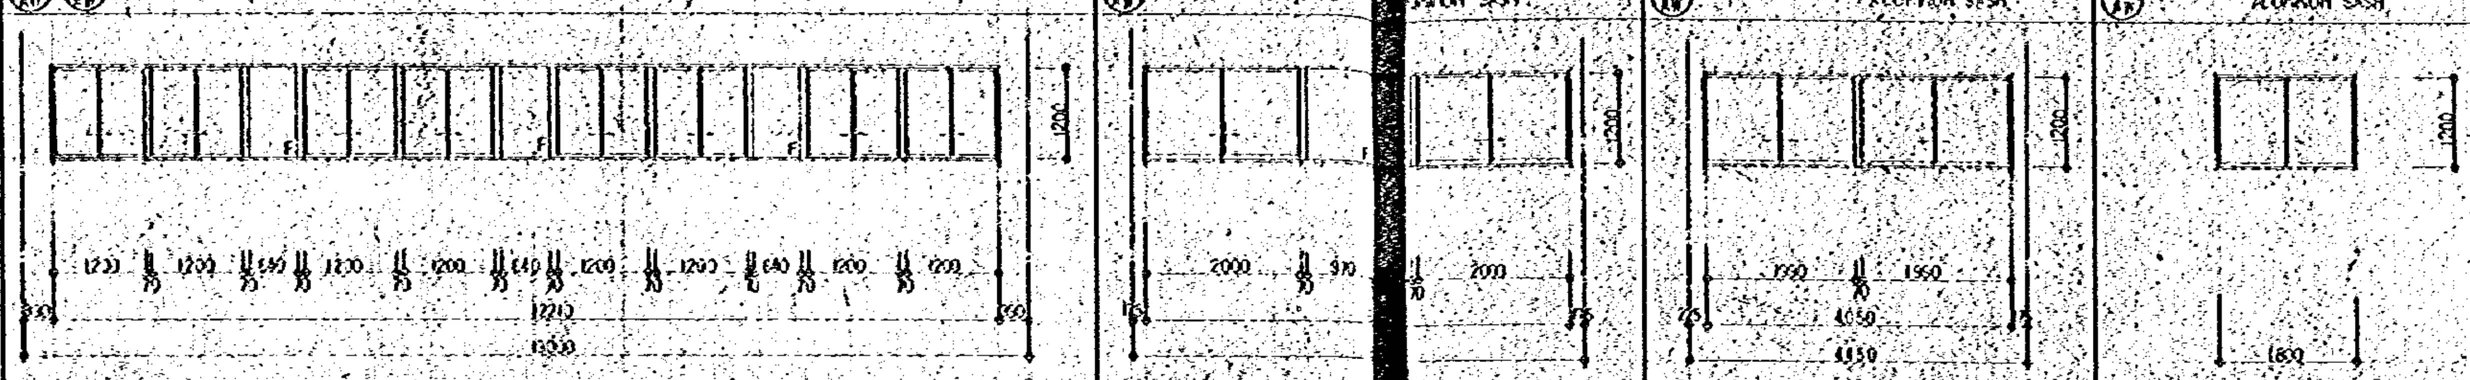							
NUMBER / THICKNESS	(4/AW) 4	70	1	70	2	70	1	70
GLASS / FINISH	WIRED OPAQUE GLASS t6.8	ANODIZED	TRANSPARENT GLASS t5	ANODIZED	SAME AS LEFT	ANODIZED	WIRED OPAQUE GLASS t6.8	ANODIZED
HARDWARE	CRESCENT		CRESCENT		CRESCENT		CRESCENT	
REMARKS	(4'/AW) MOSQUITO SCREEN							

SIGN, DESIGNATION	(1/WD) GLAZED & LOUVERED DOOR		(2/WD)		(3/WD) FLUSH DOOR		(4/WD) ...DOOR	
FIGURE								
NUMBER / THICKNESS	3	70	3	40	1	40	1	[illegible]
GLASS / FINISH	OPAQUE GLASS t6	PLYWOOD OP		PLYWOOD OP		PLYWOOD OP		[illegible] OP
HARDWARE	KNOB CYLINDER LOCK FLUSH BOLT HINGE DC		LAVATORY HINGE, STOP AND KEEPER, E/M SLIDE BOLT, DOOR HOOK AND BUFFER		LAVATORY HINGE, STOP KEEPER, E/M SLIDE BOLT, DOOR HOOK & BUFFER		KNOB LATCH HINGE	
REMARKS	DOOR FRAME: STEEL OP							

CONSTRUCTION PROJECT OF
AUTOMOBILE REPAIR & MAINTENANCE WORKSHOP IN BANGLADESH
TITLE OF DRAWING
PAINT AND BODY FACTORY
DOOR AND WINDOW SCHEDULE (2)
JAPAN INTERNATIONAL COOPERATION AGENCY
10/78
SCALE 1:50
A
14-9

FOUNDATION OF FRAME STRAIGHTENER S 1:30

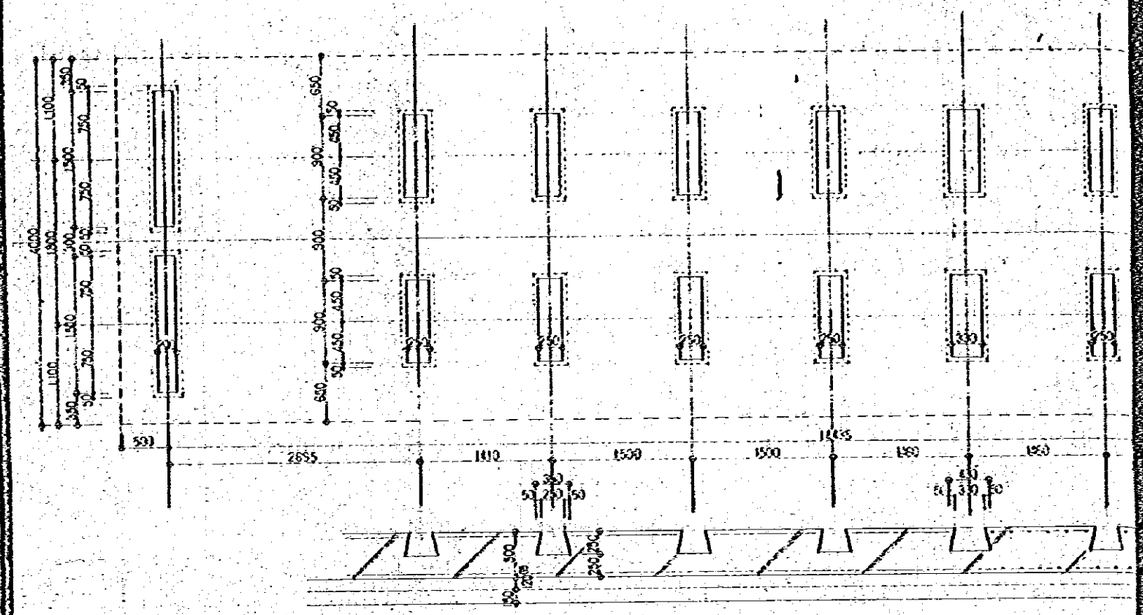

FOUNDATION OF BENCH WOOD PLANNER S 1:10

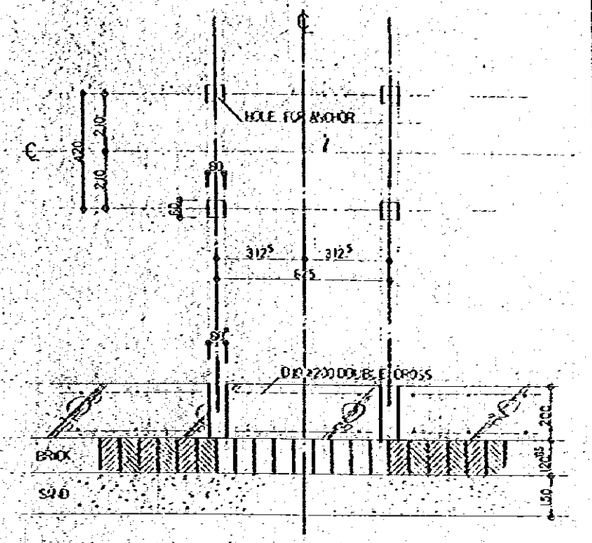

FOUNDATION OF BAND SAW S 1:10

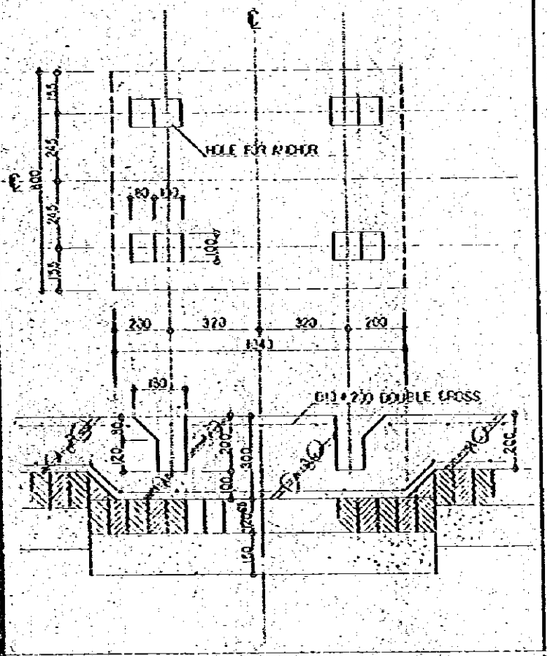

FOUNDATION OF CIRCULAR SAW S 1:10

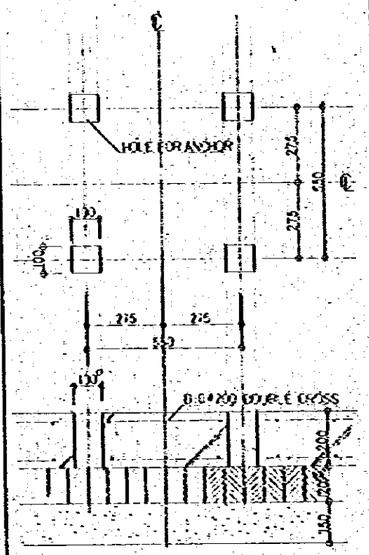

FOUNDATION OF [illegible]ACHINE S 1:10

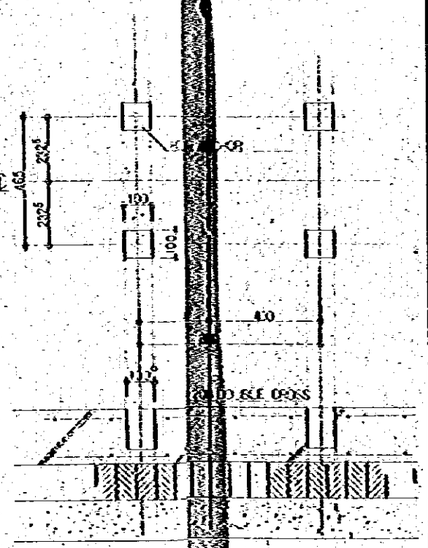

DETAIL OF ROOF FAN

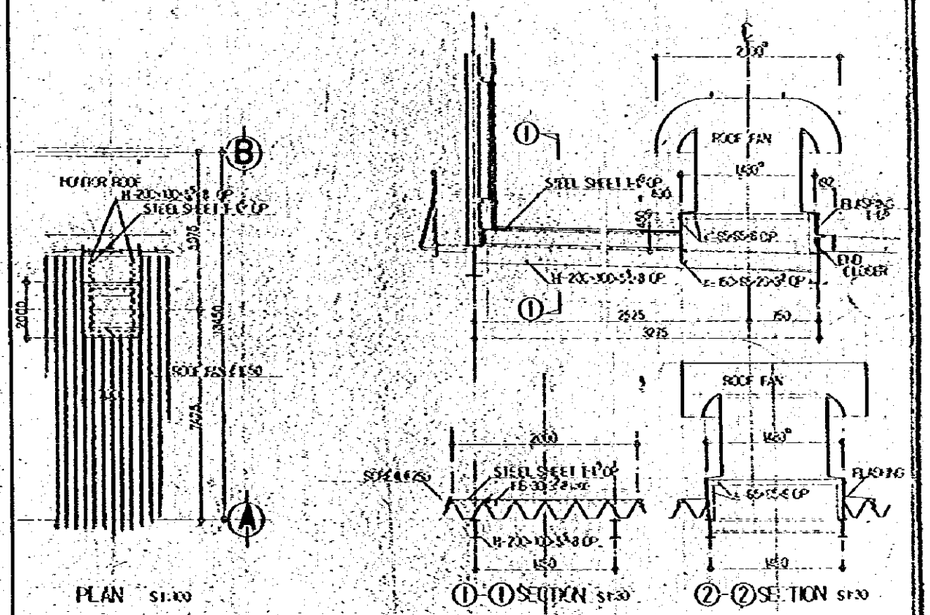

CONSTRUCTION PROJECT OF AUTOMOBILE REPAIR & MAINTENANCE WORKSHOP IN BANGLADESH	DATE 10/18
	SCALE
PAINT AND BODY FACTORY	DRG NO. A
MACHINE FOUNDATION, DETAIL OF ROOF FAN	14-10
JAPAN INTERNATIONAL COOPERATION AGENCY	

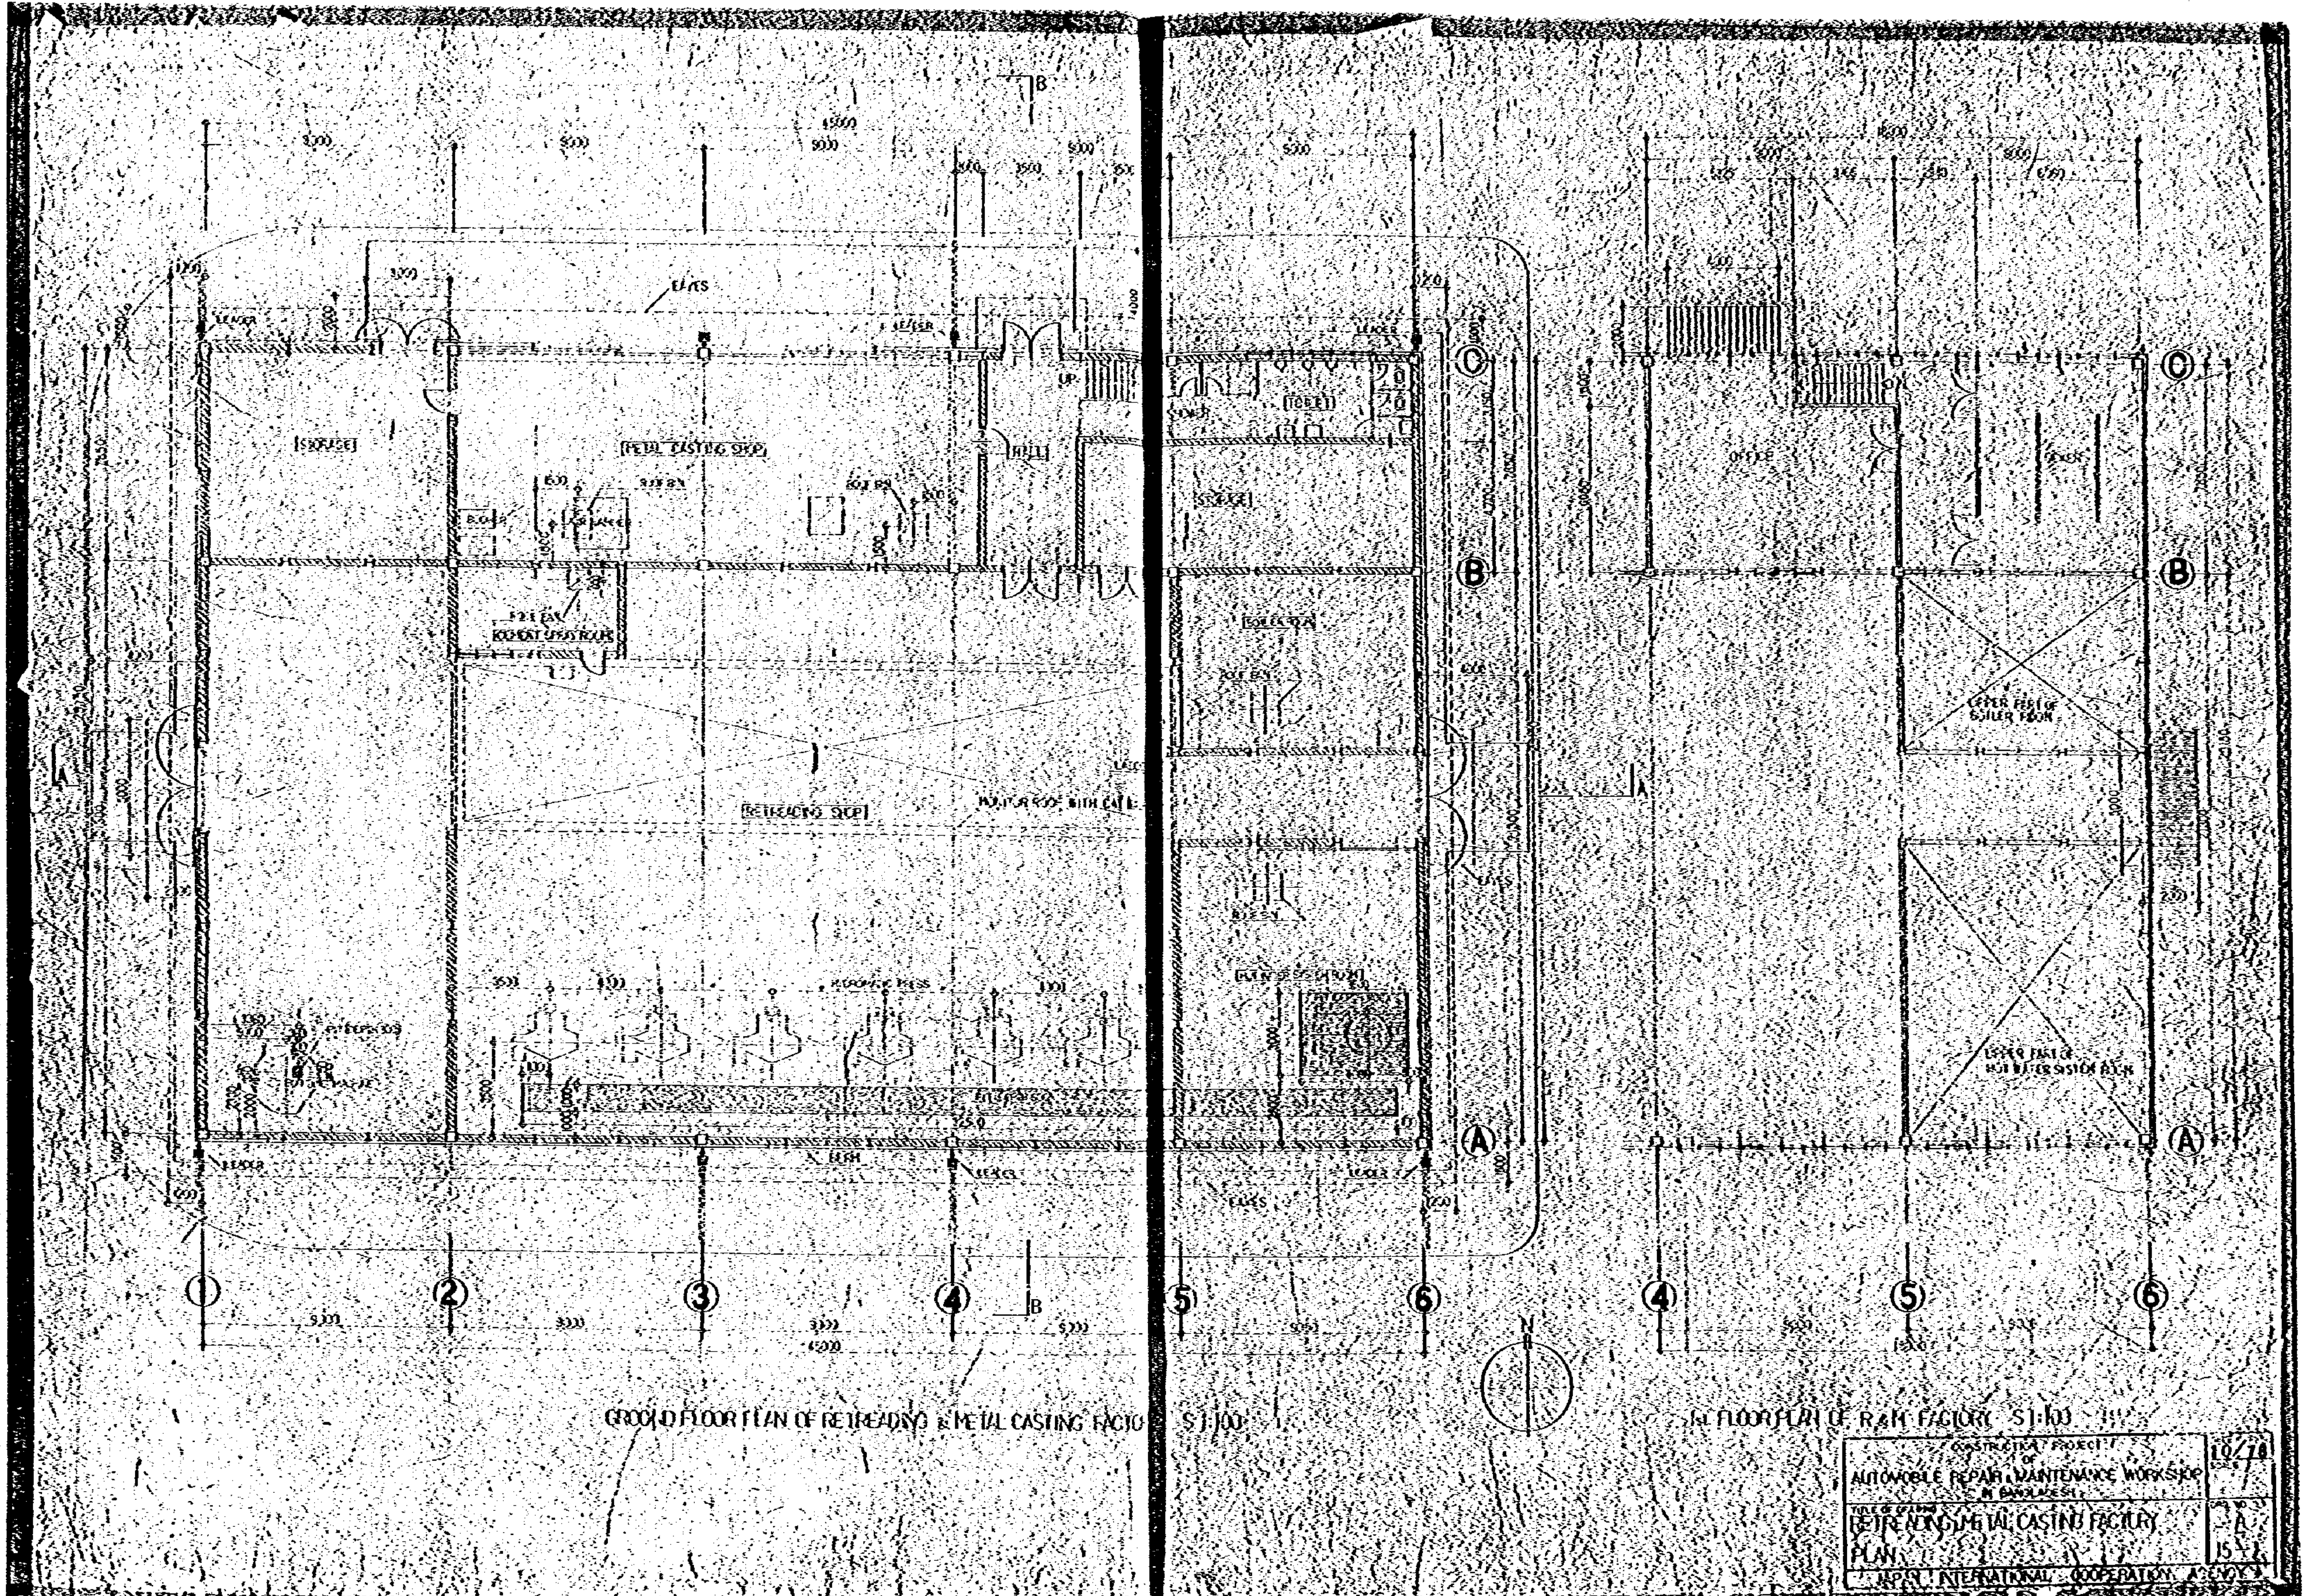

EAVES
STORAGE
METAL CASTING SHOP
RETREADING SHOP
OFFICE
GROUND FLOOR PLAN OF RETREADING & METAL CASTING FACTO S1:100
FLOOR PLAN OF R & M FACTORY S1:100
CONSTRUCTION PROJECT OF
AUTOMOBILE REPAIR & MAINTENANCE WORKSHOP IN BANGLADESH
RETREADING & METAL CASTING FACTORY
PLAN
10/78
15
INTERNATIONAL COOPERATION AGENCY

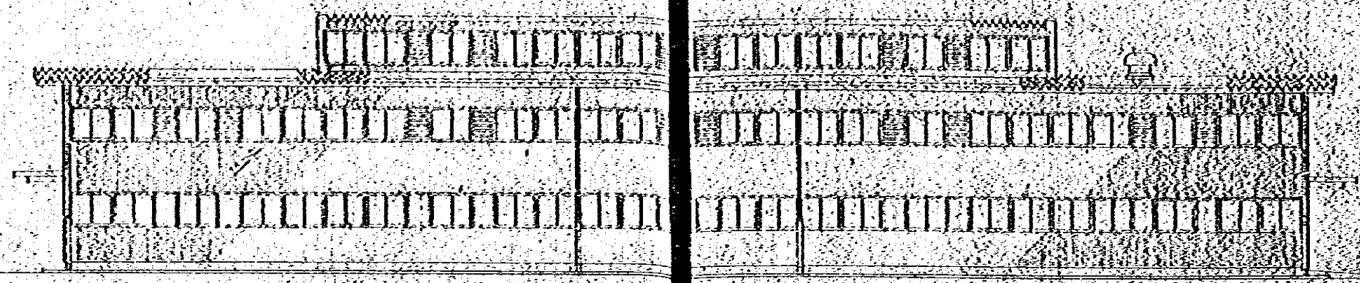

SOUTH ELEVATION OF RETREADING & METAL CASTING FACTORY SCALE 1:100

NORTH ELEVATION SCALE 1:100

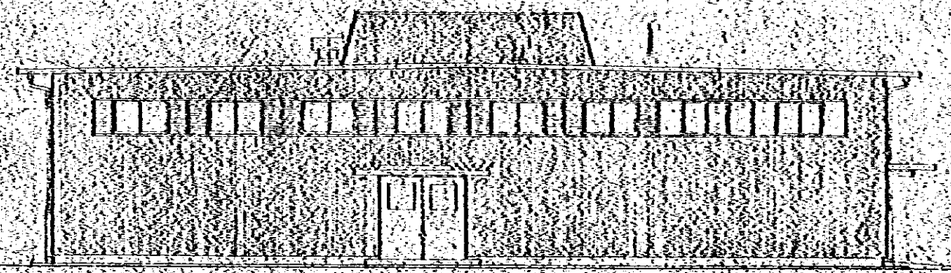

EAST ELEVATION SCALE 1:100

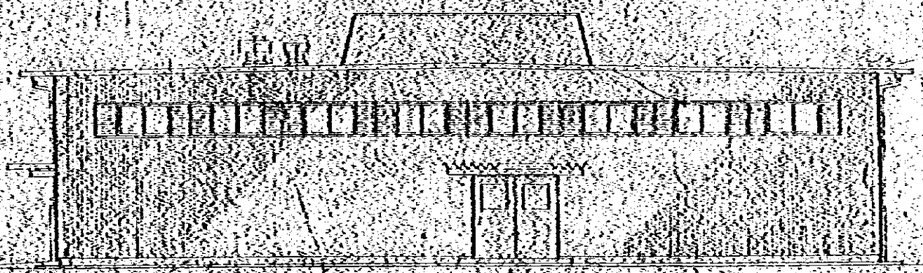

WEST ELEVATION SCALE 1:100

CONSTRUCTION PROJECT OF AUTOMOBILE REPAIR & MAINTENANCE WORKSHOP IN BANGLADESH	10/18
TITLE OF DRAWING: RETREADING & METAL CASTING FACTORY ELEVATION	SCALE 1:100
	DRG NO. A 15-2
JAPAN INTERNATIONAL COOPERATION AGENCY	

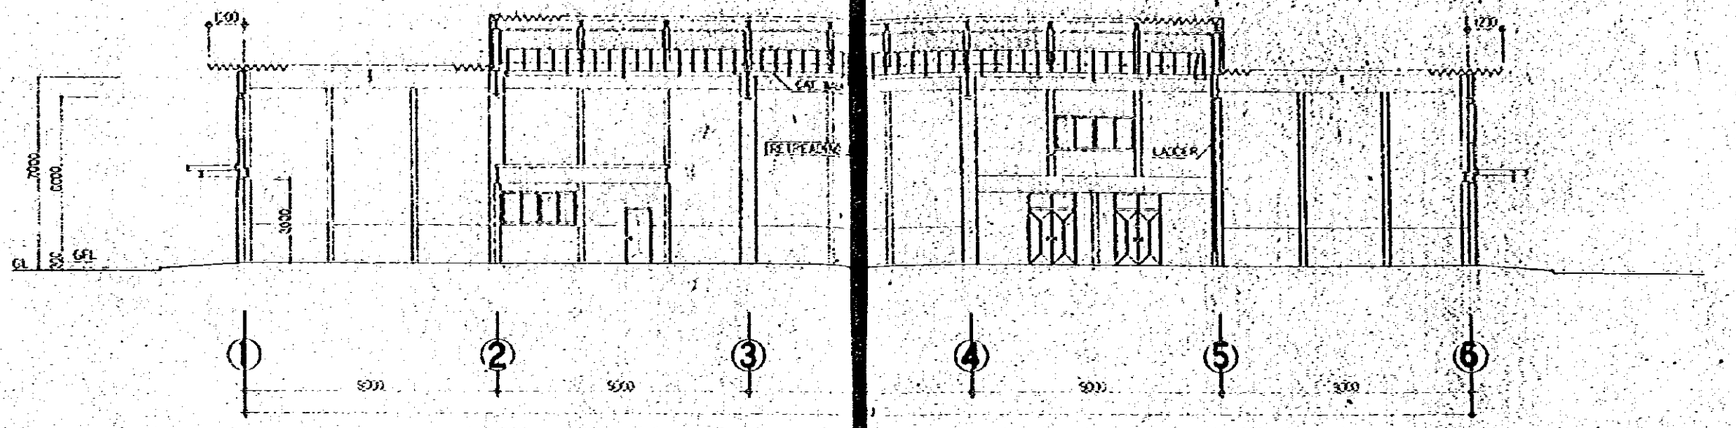

A-A SECTION OF RETREADING & METAL CASTING FACTORY S 1:100

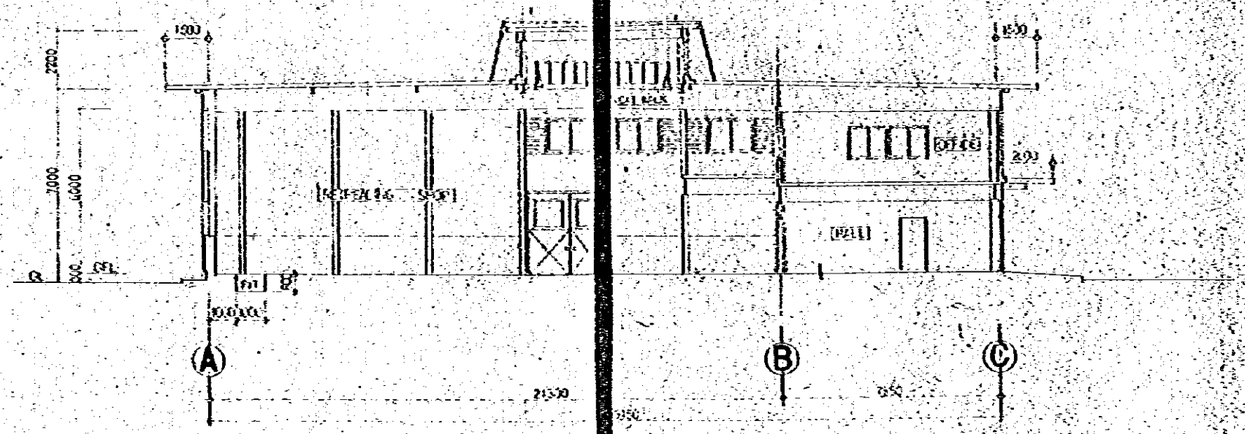

B-B SECTION

CONSTRUCTION PROJECT OF AUTOMOBILE REPAIR & MAINTENANCE WORKSHOP IN BANGLADESH	10/10
TITLE OF DRAWING RETREADING & METAL CASTING FACTORY SECTION	DRG. NO. A 15-3
JAPAN INTERNATIONAL COOPERATION AGENCY	

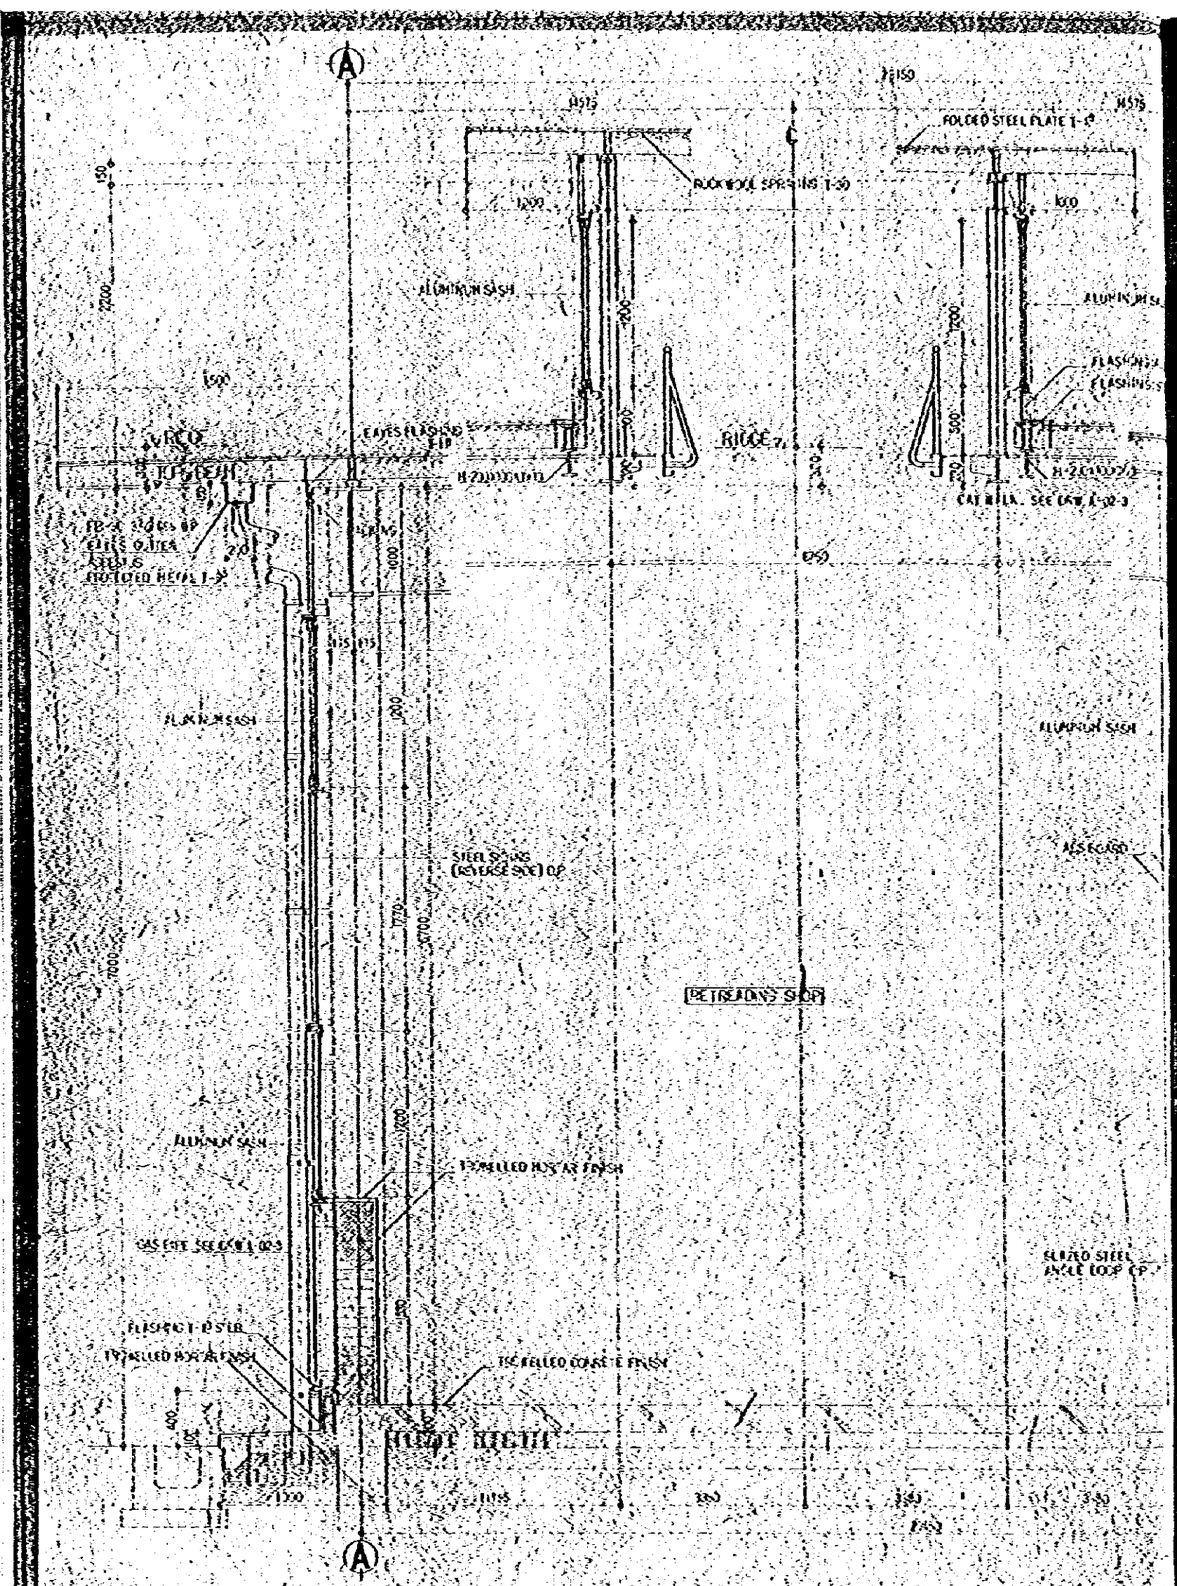

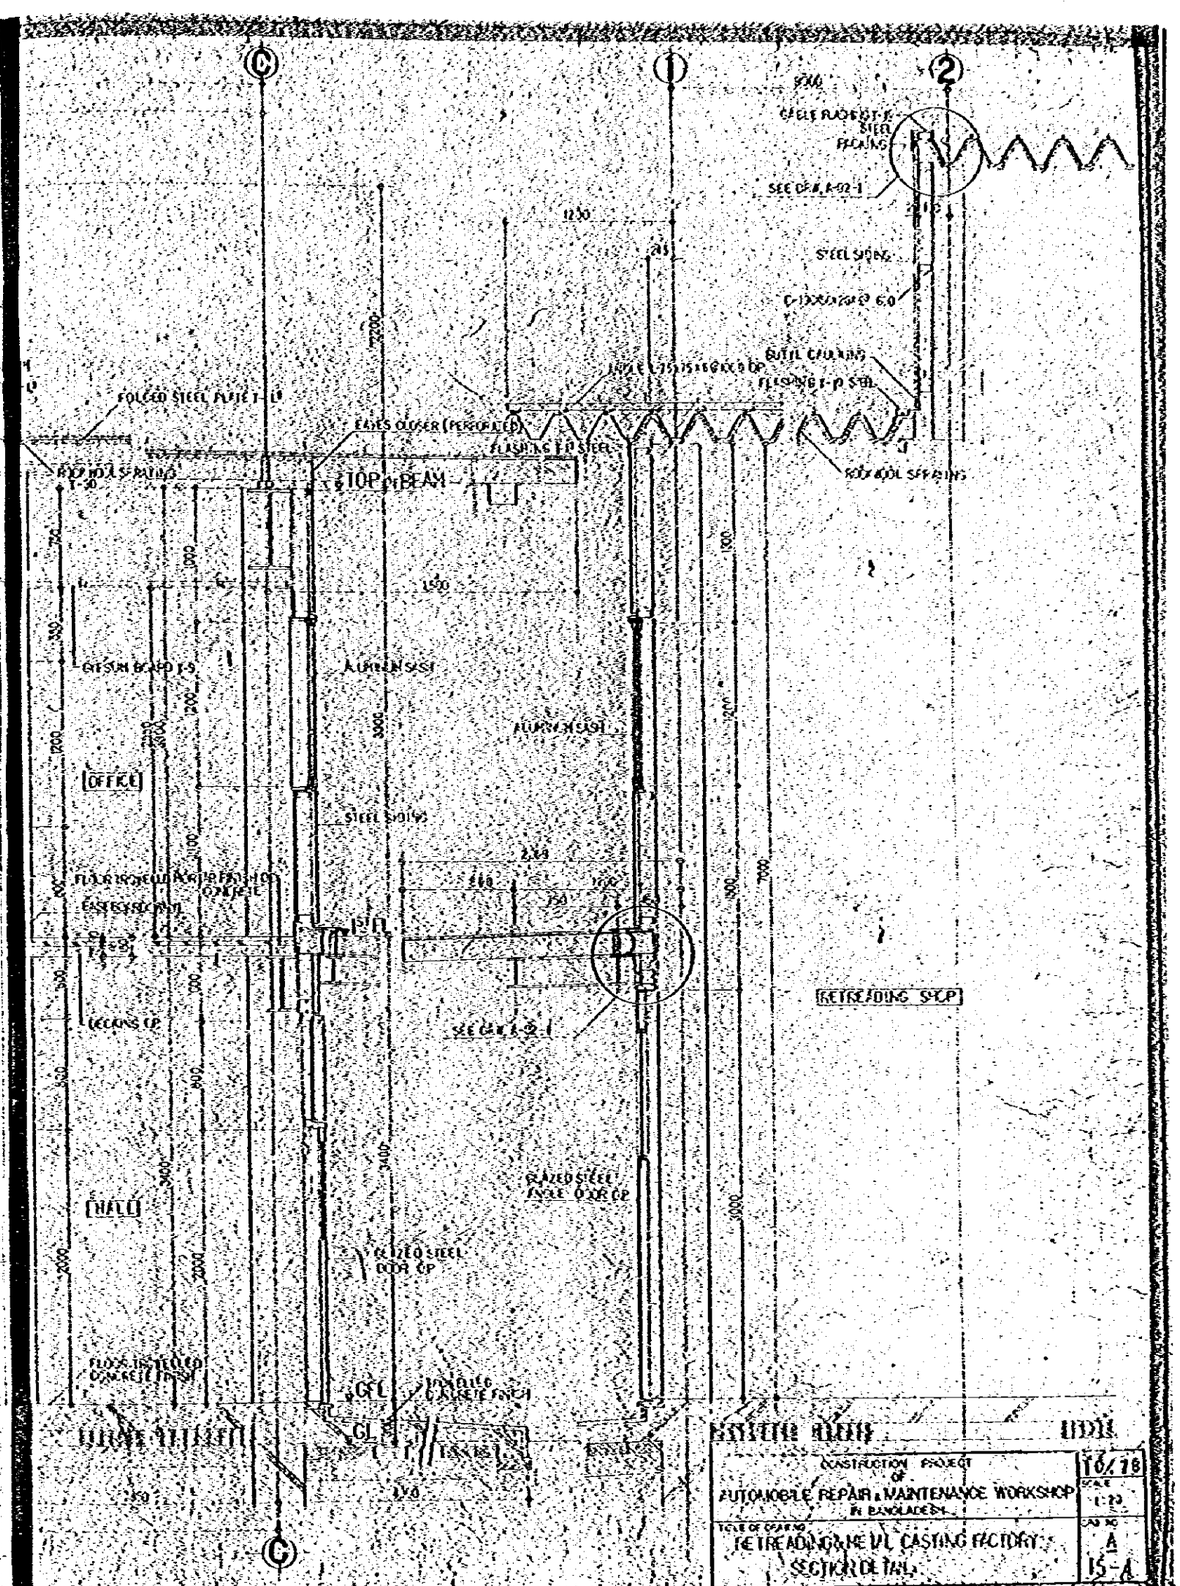

CONSTRUCTION PROJECT OF AUTOMOBILE REPAIR & MAINTENANCE WORKSHOP IN BANGLADESH

SCALE 1:50

DRAWING NO. A 15-A

RETREADING & NEW V/L CASTING FACTORY SECTION DETAIL

JAPAN INTERNATIONAL COOPERATION AGENCY