JICA RDSR STUDY	
KRABI – KHANOM ROUTE From Krabi to Khanom	SHEET NO. 39 OF 61
PLAN AND PROFILE ALT.-C, STA 162+000 TO STA 171+000	

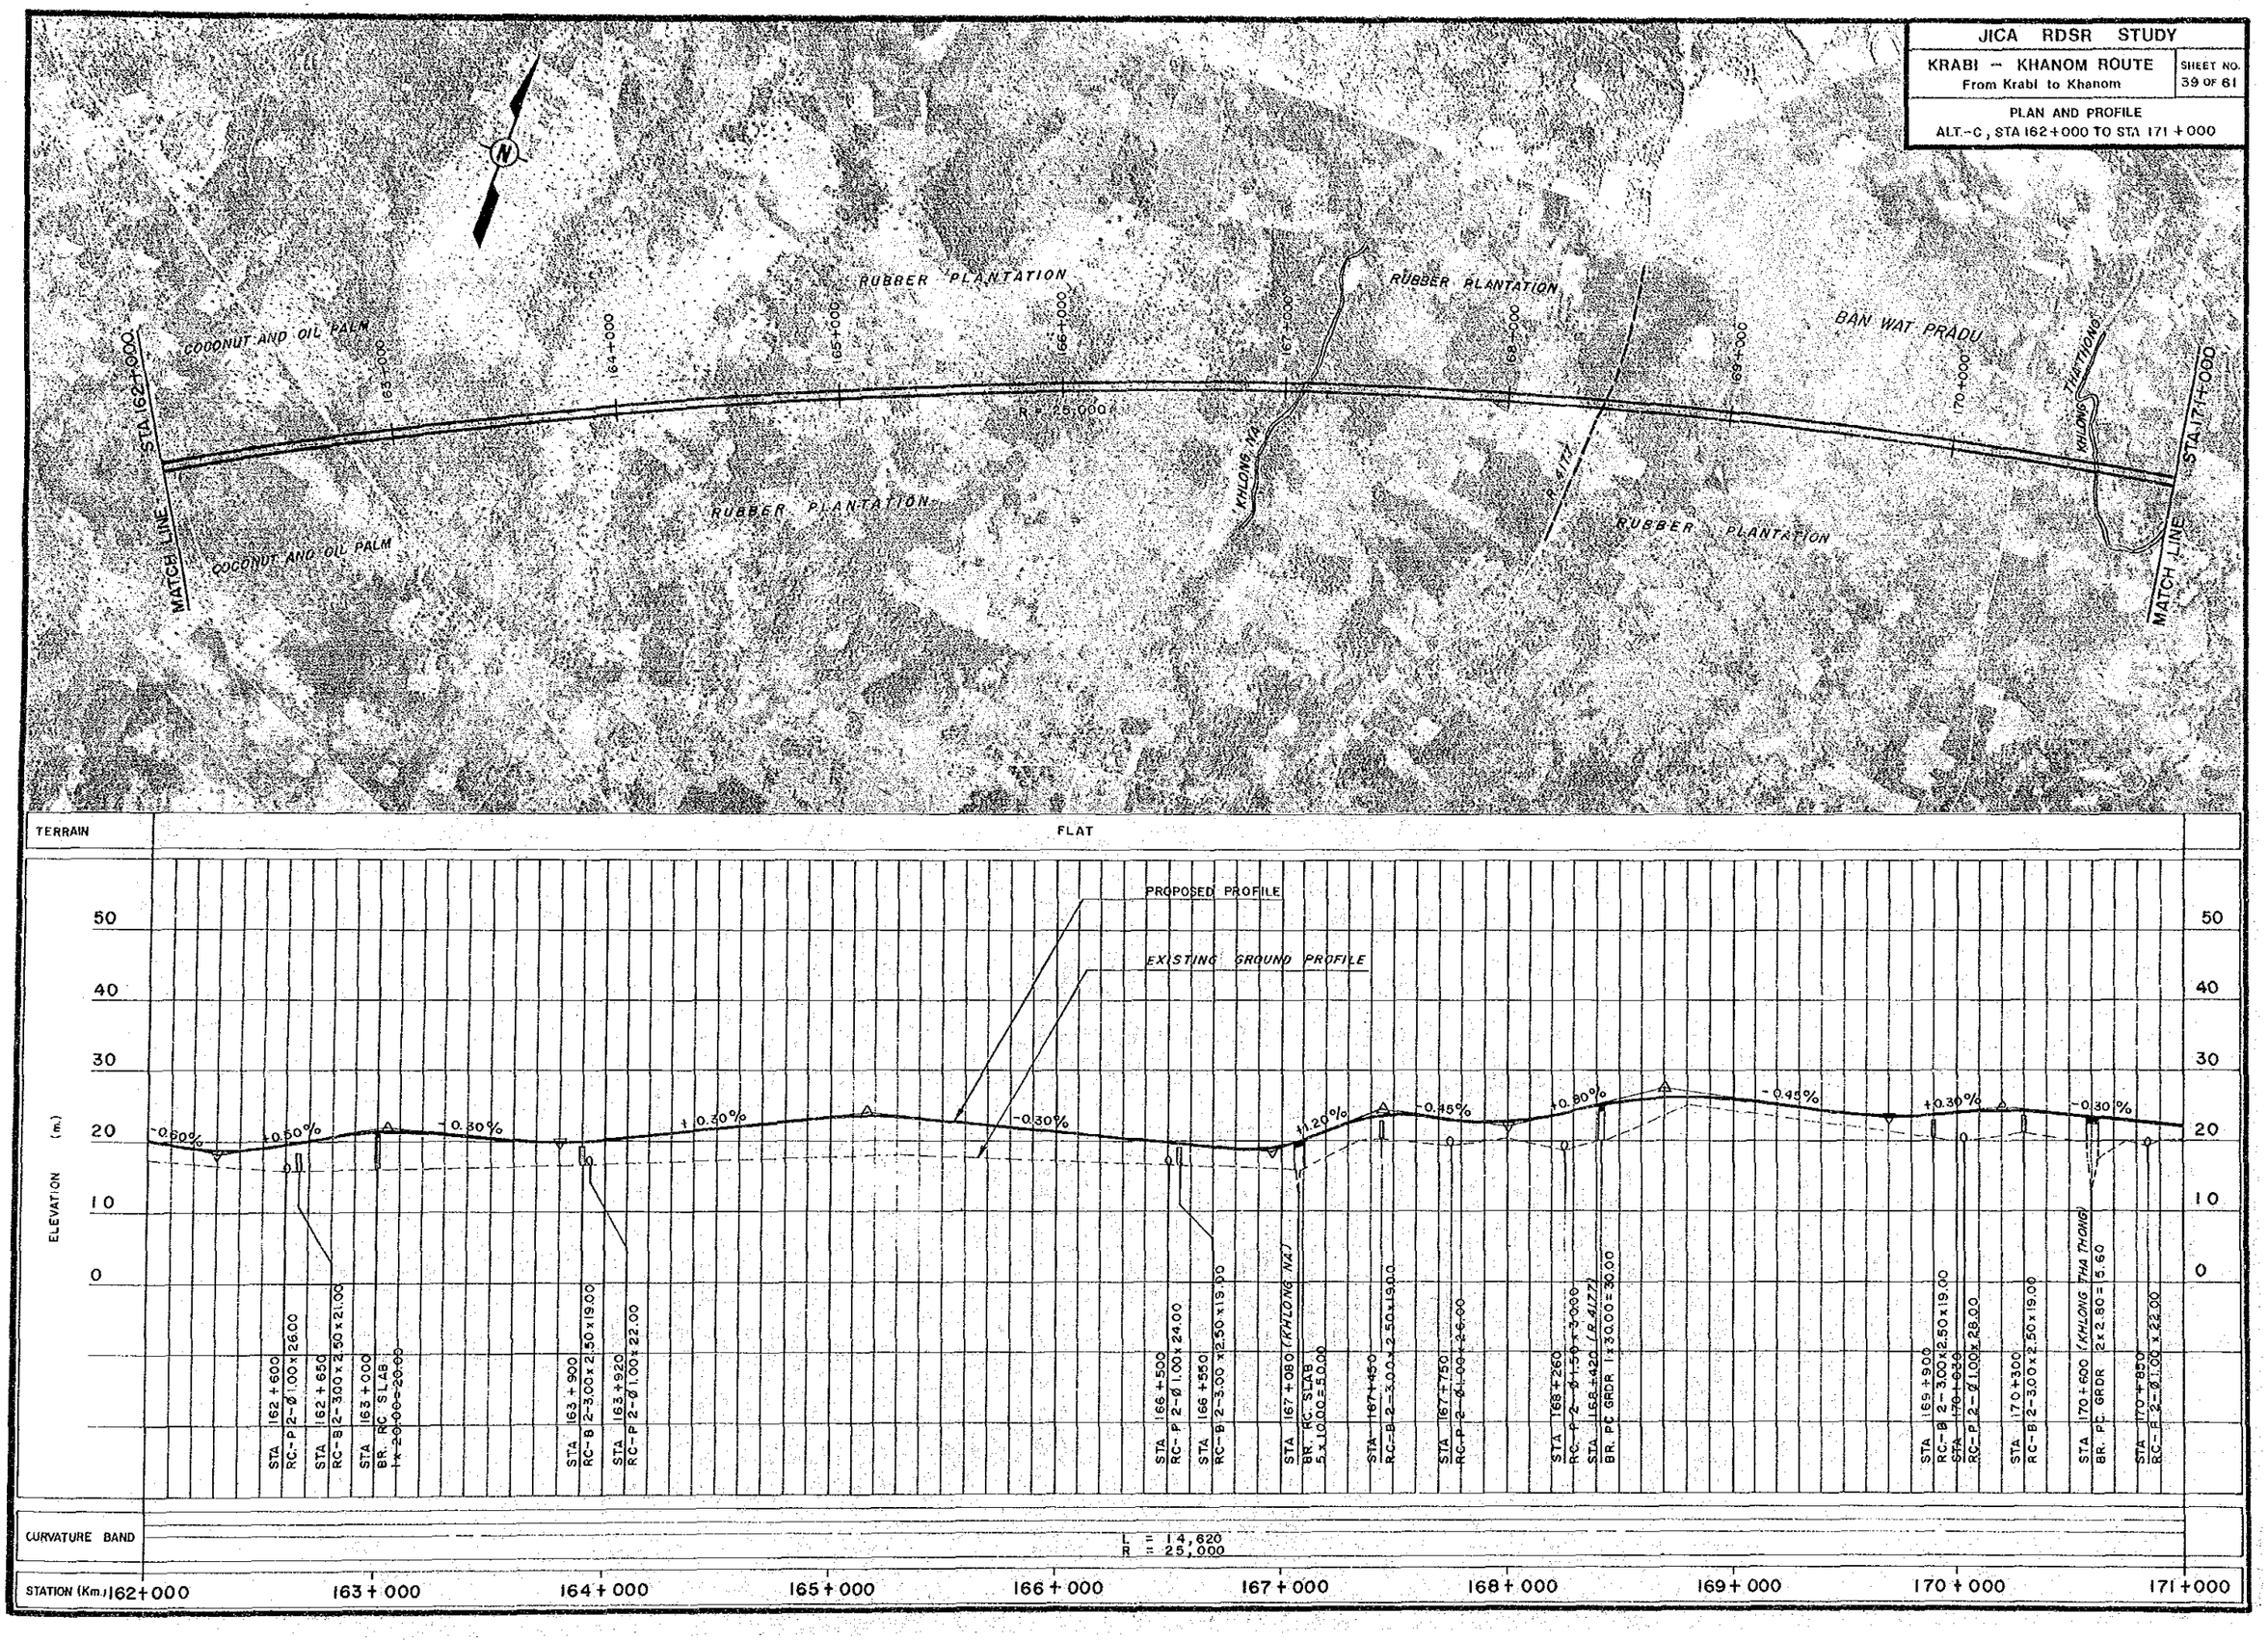

JICA RDSR STUDY	
KRABI – KHANOM ROUTE From Krabi to Khanom	SHEET NO. 40 OF 61
PLAN AND PROFILE ALT.-C, STA 171+000 TO STA. 180+000	

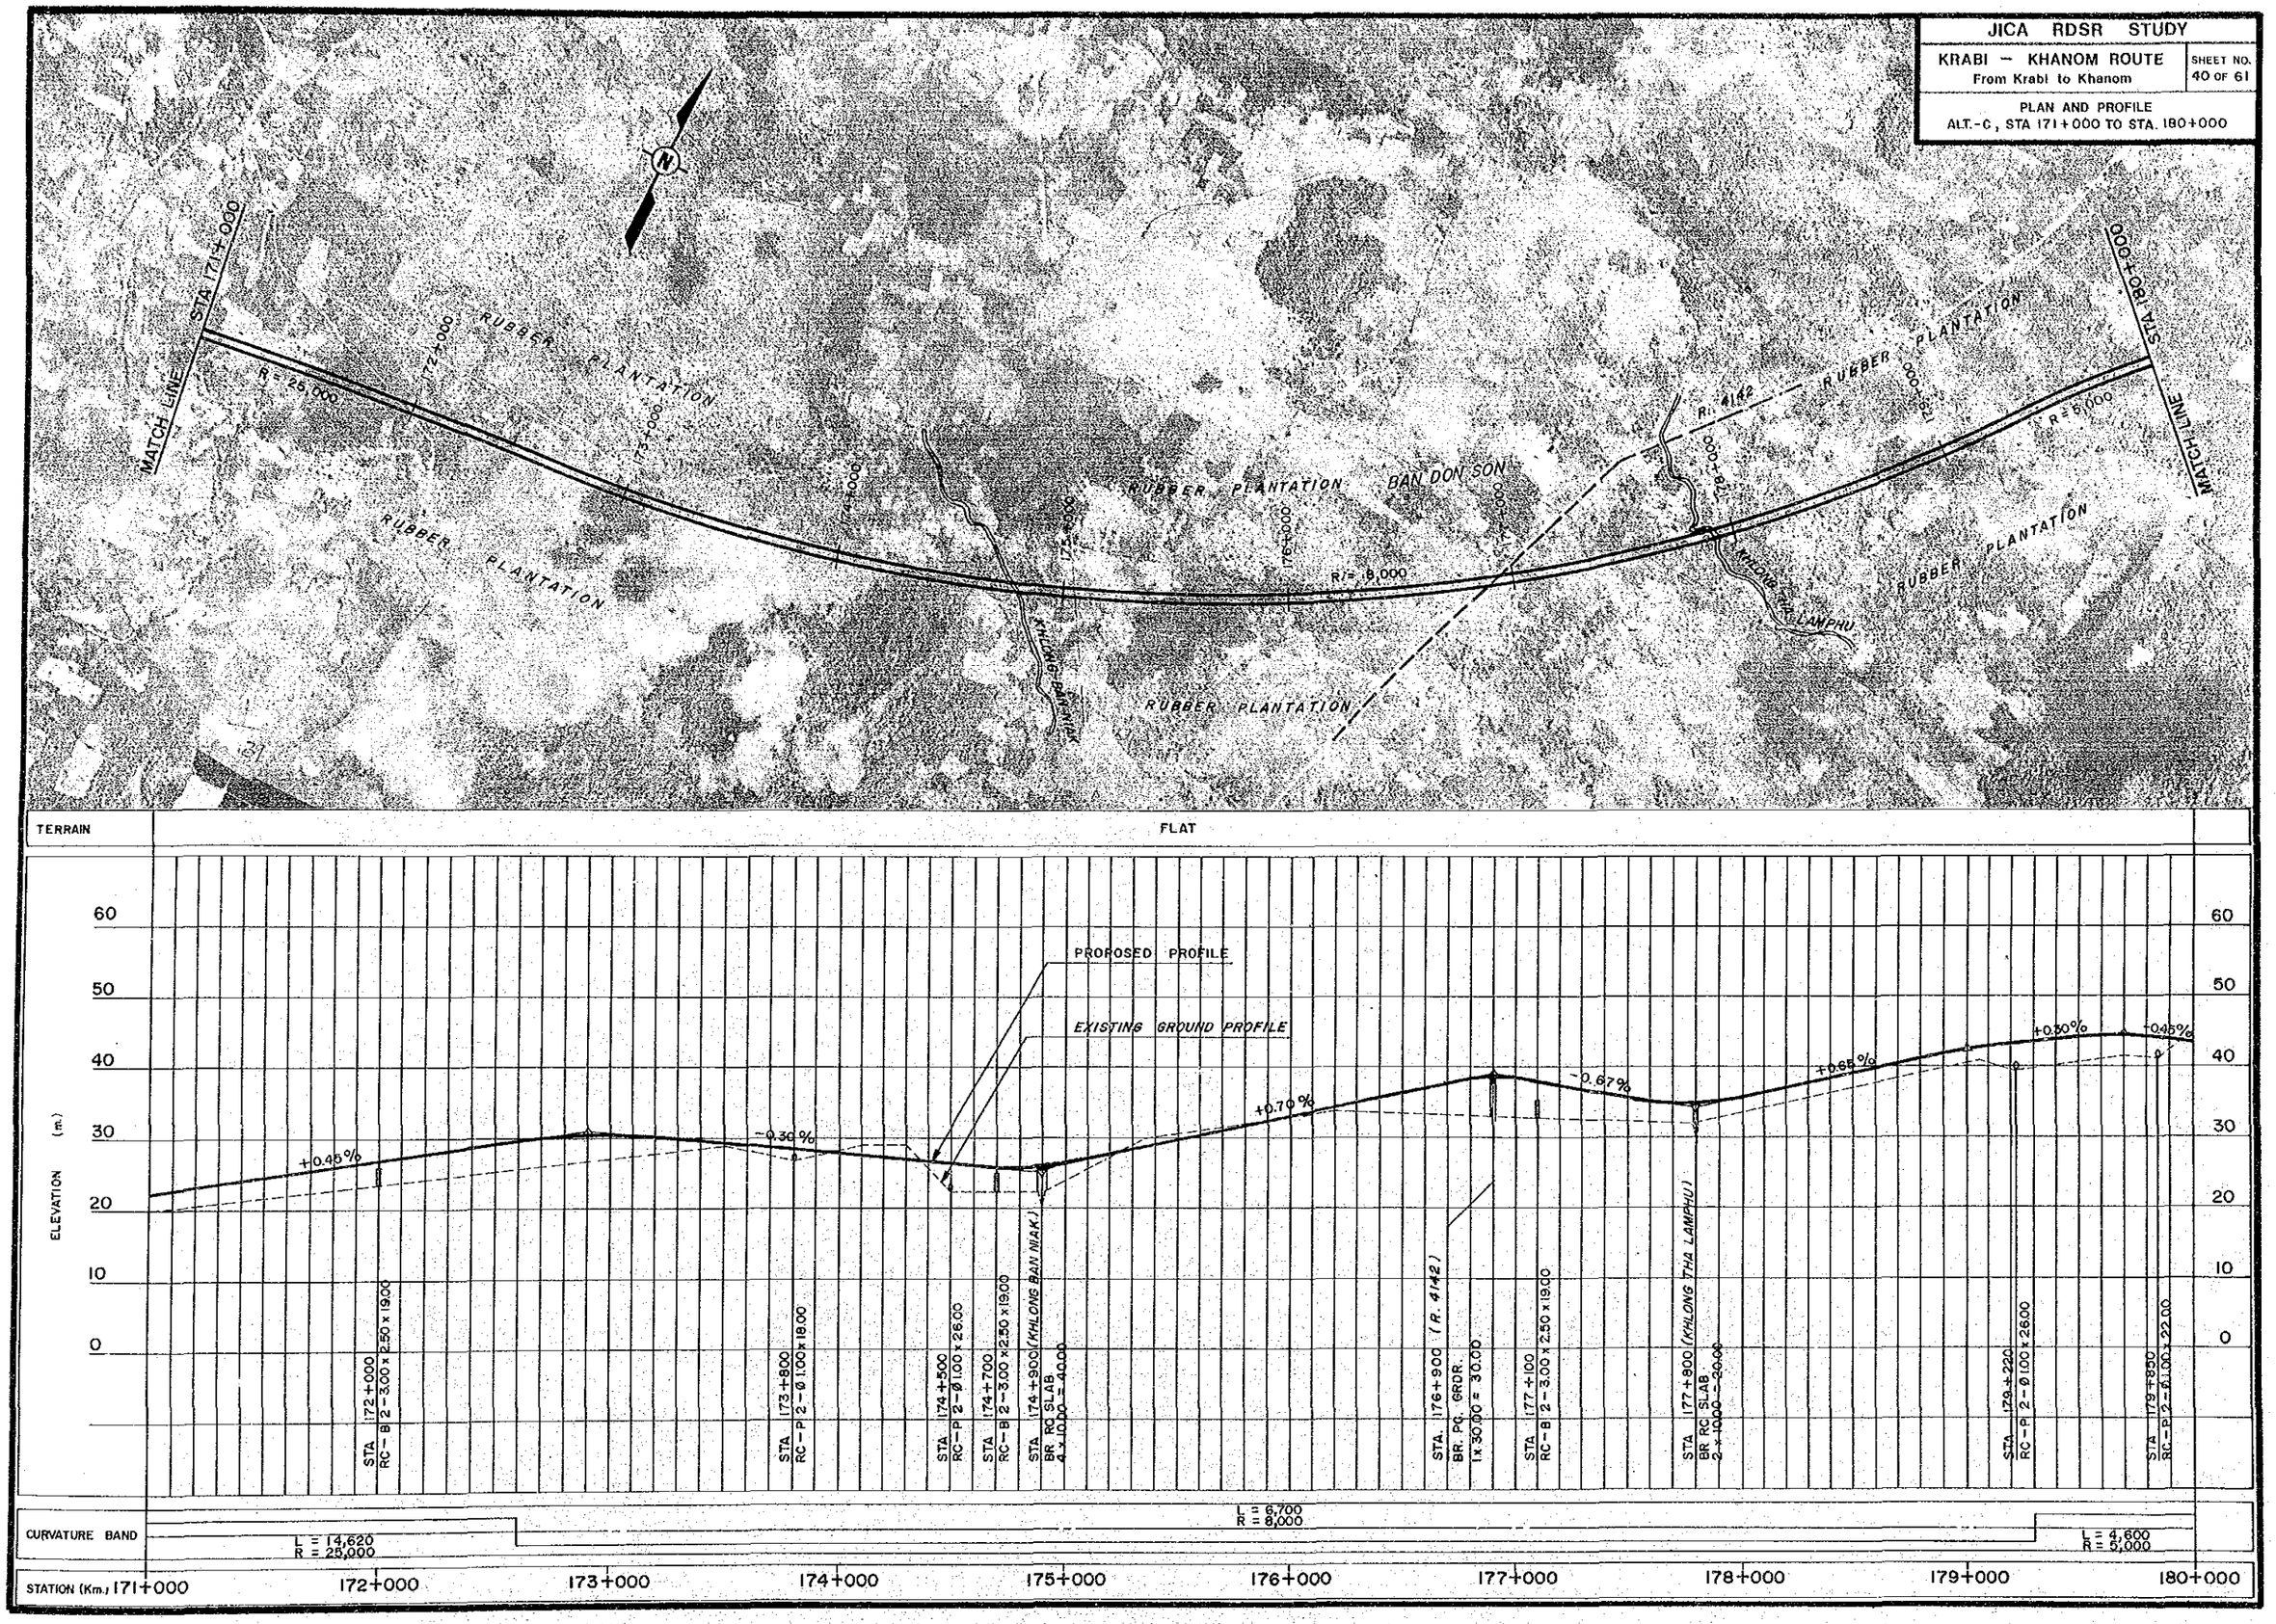

JICA RDSR STUDY	
KRABI – KHANOM ROUTE From Krabi to Khanom	SHEET NO. 41 OF 61
PLAN AND PROFILE ALT.–C , STA 180+000 TO STA 189 +000	

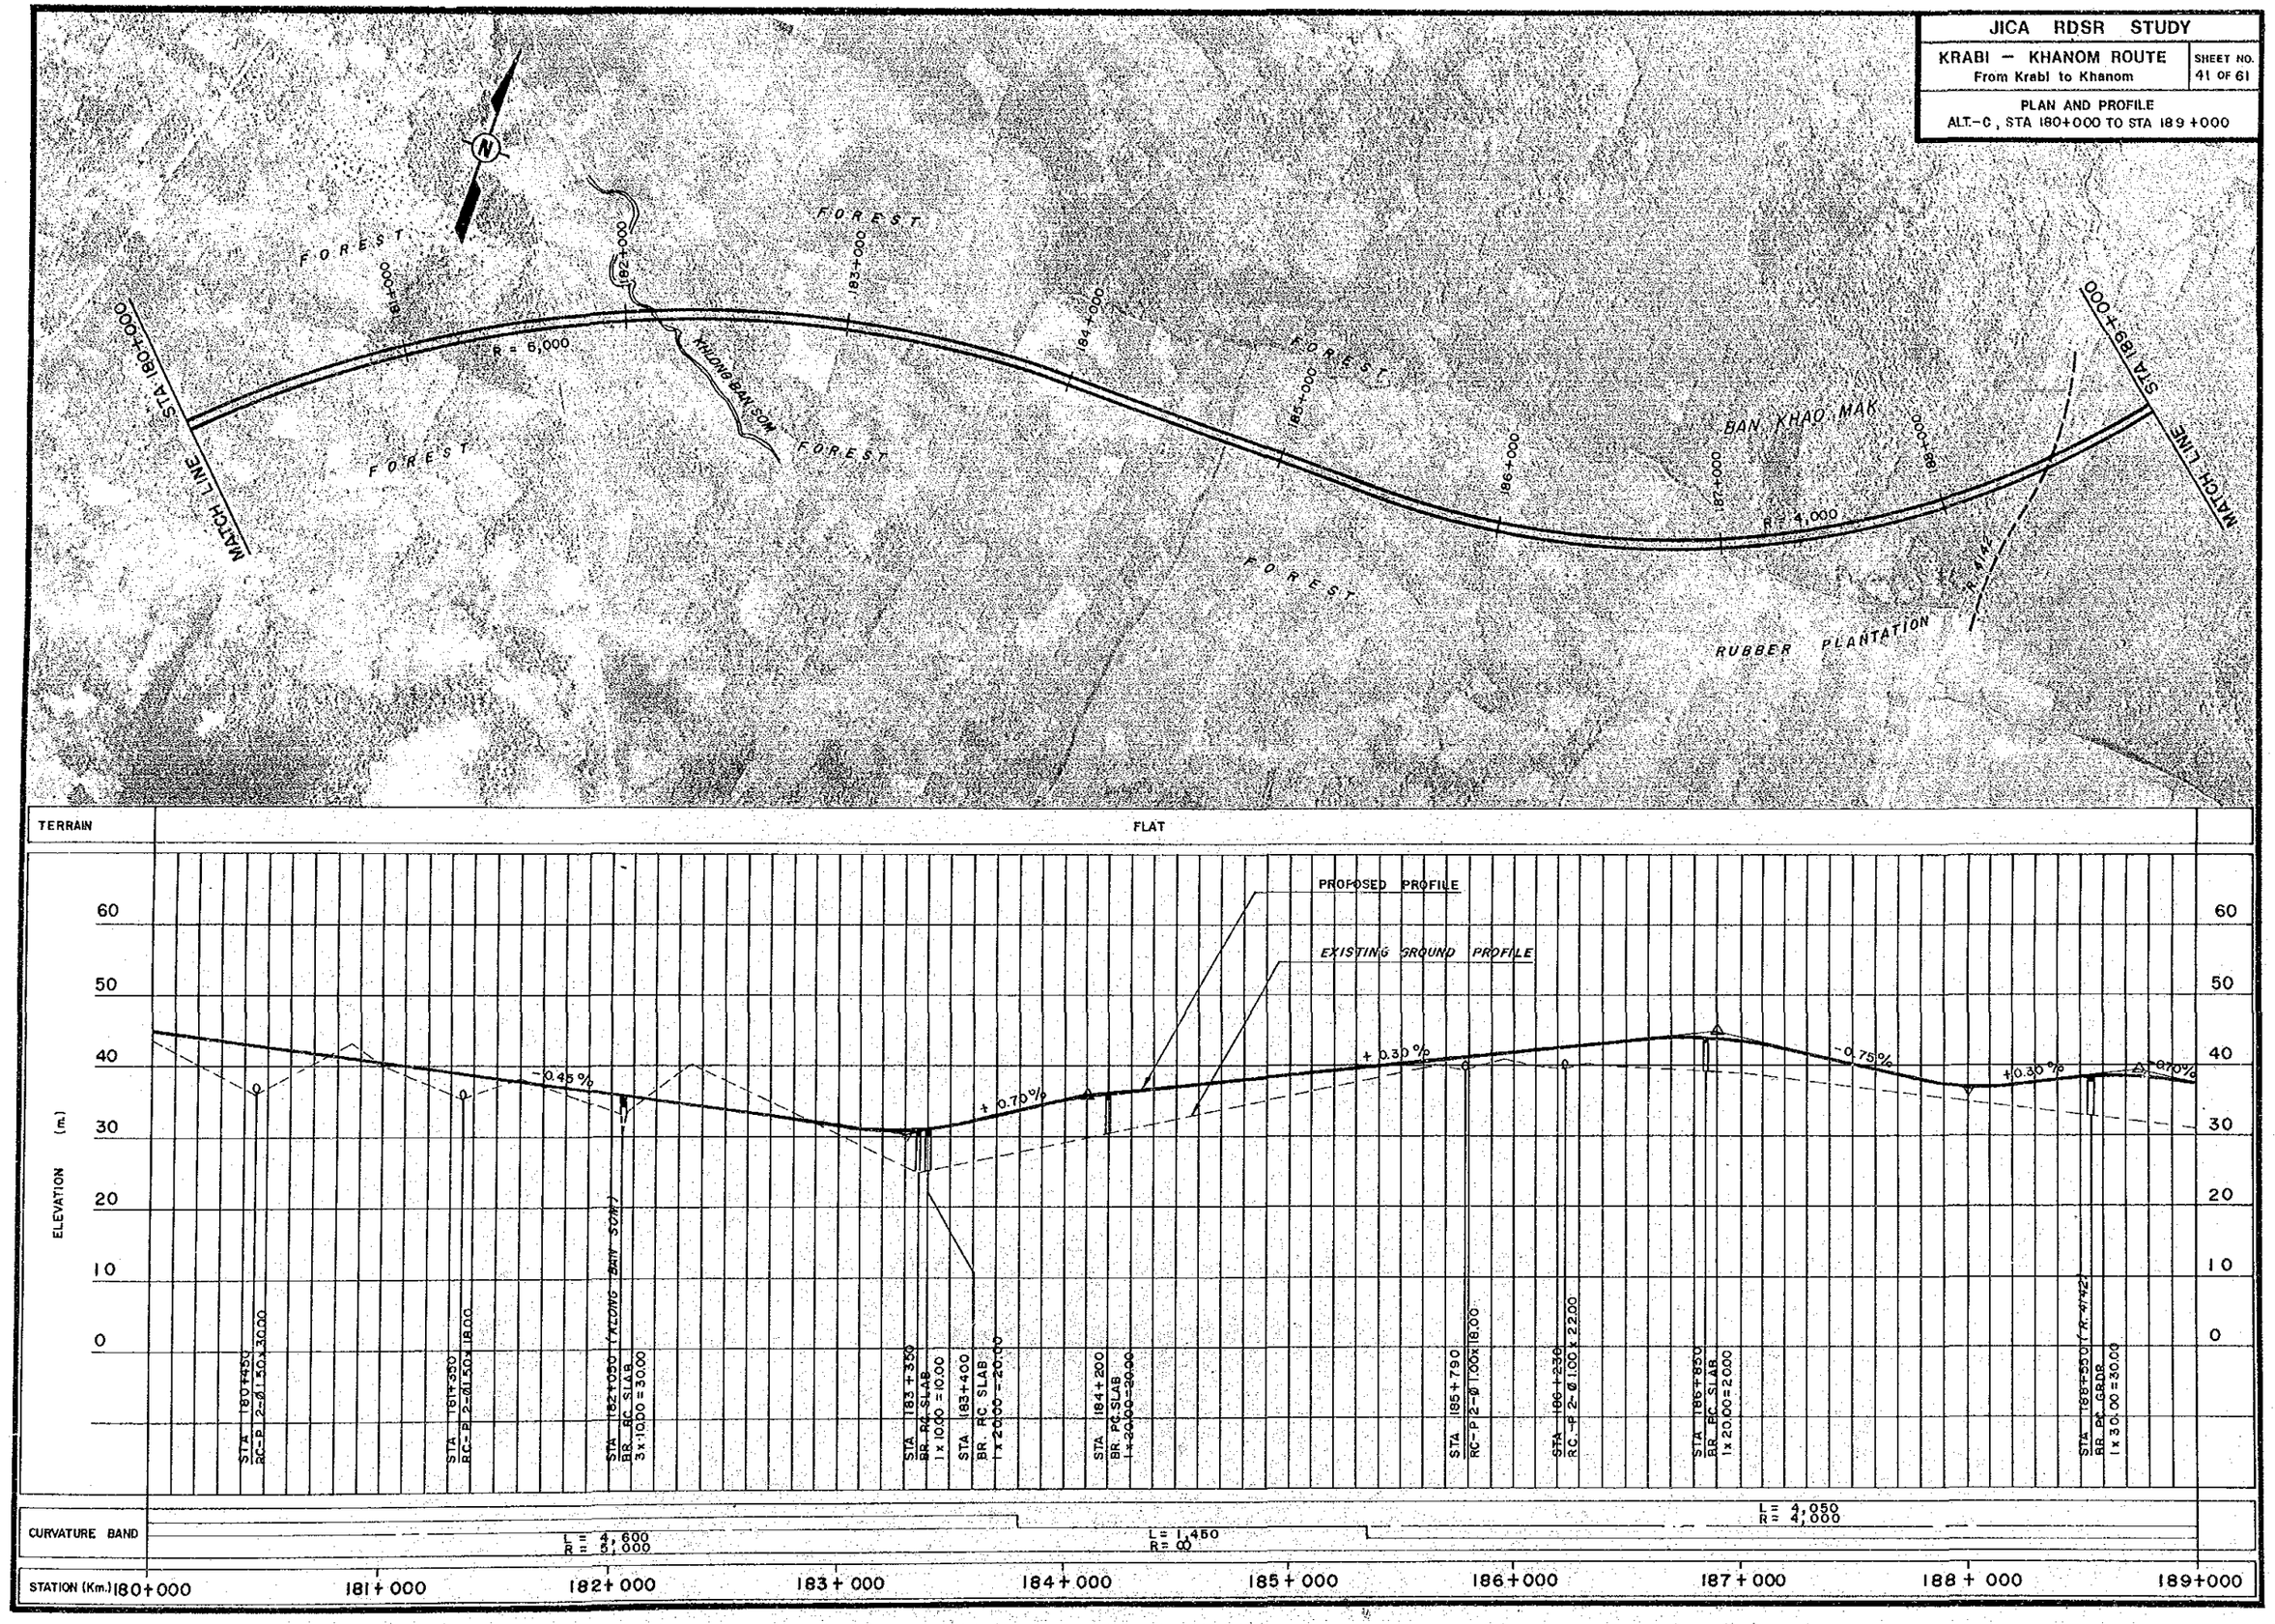
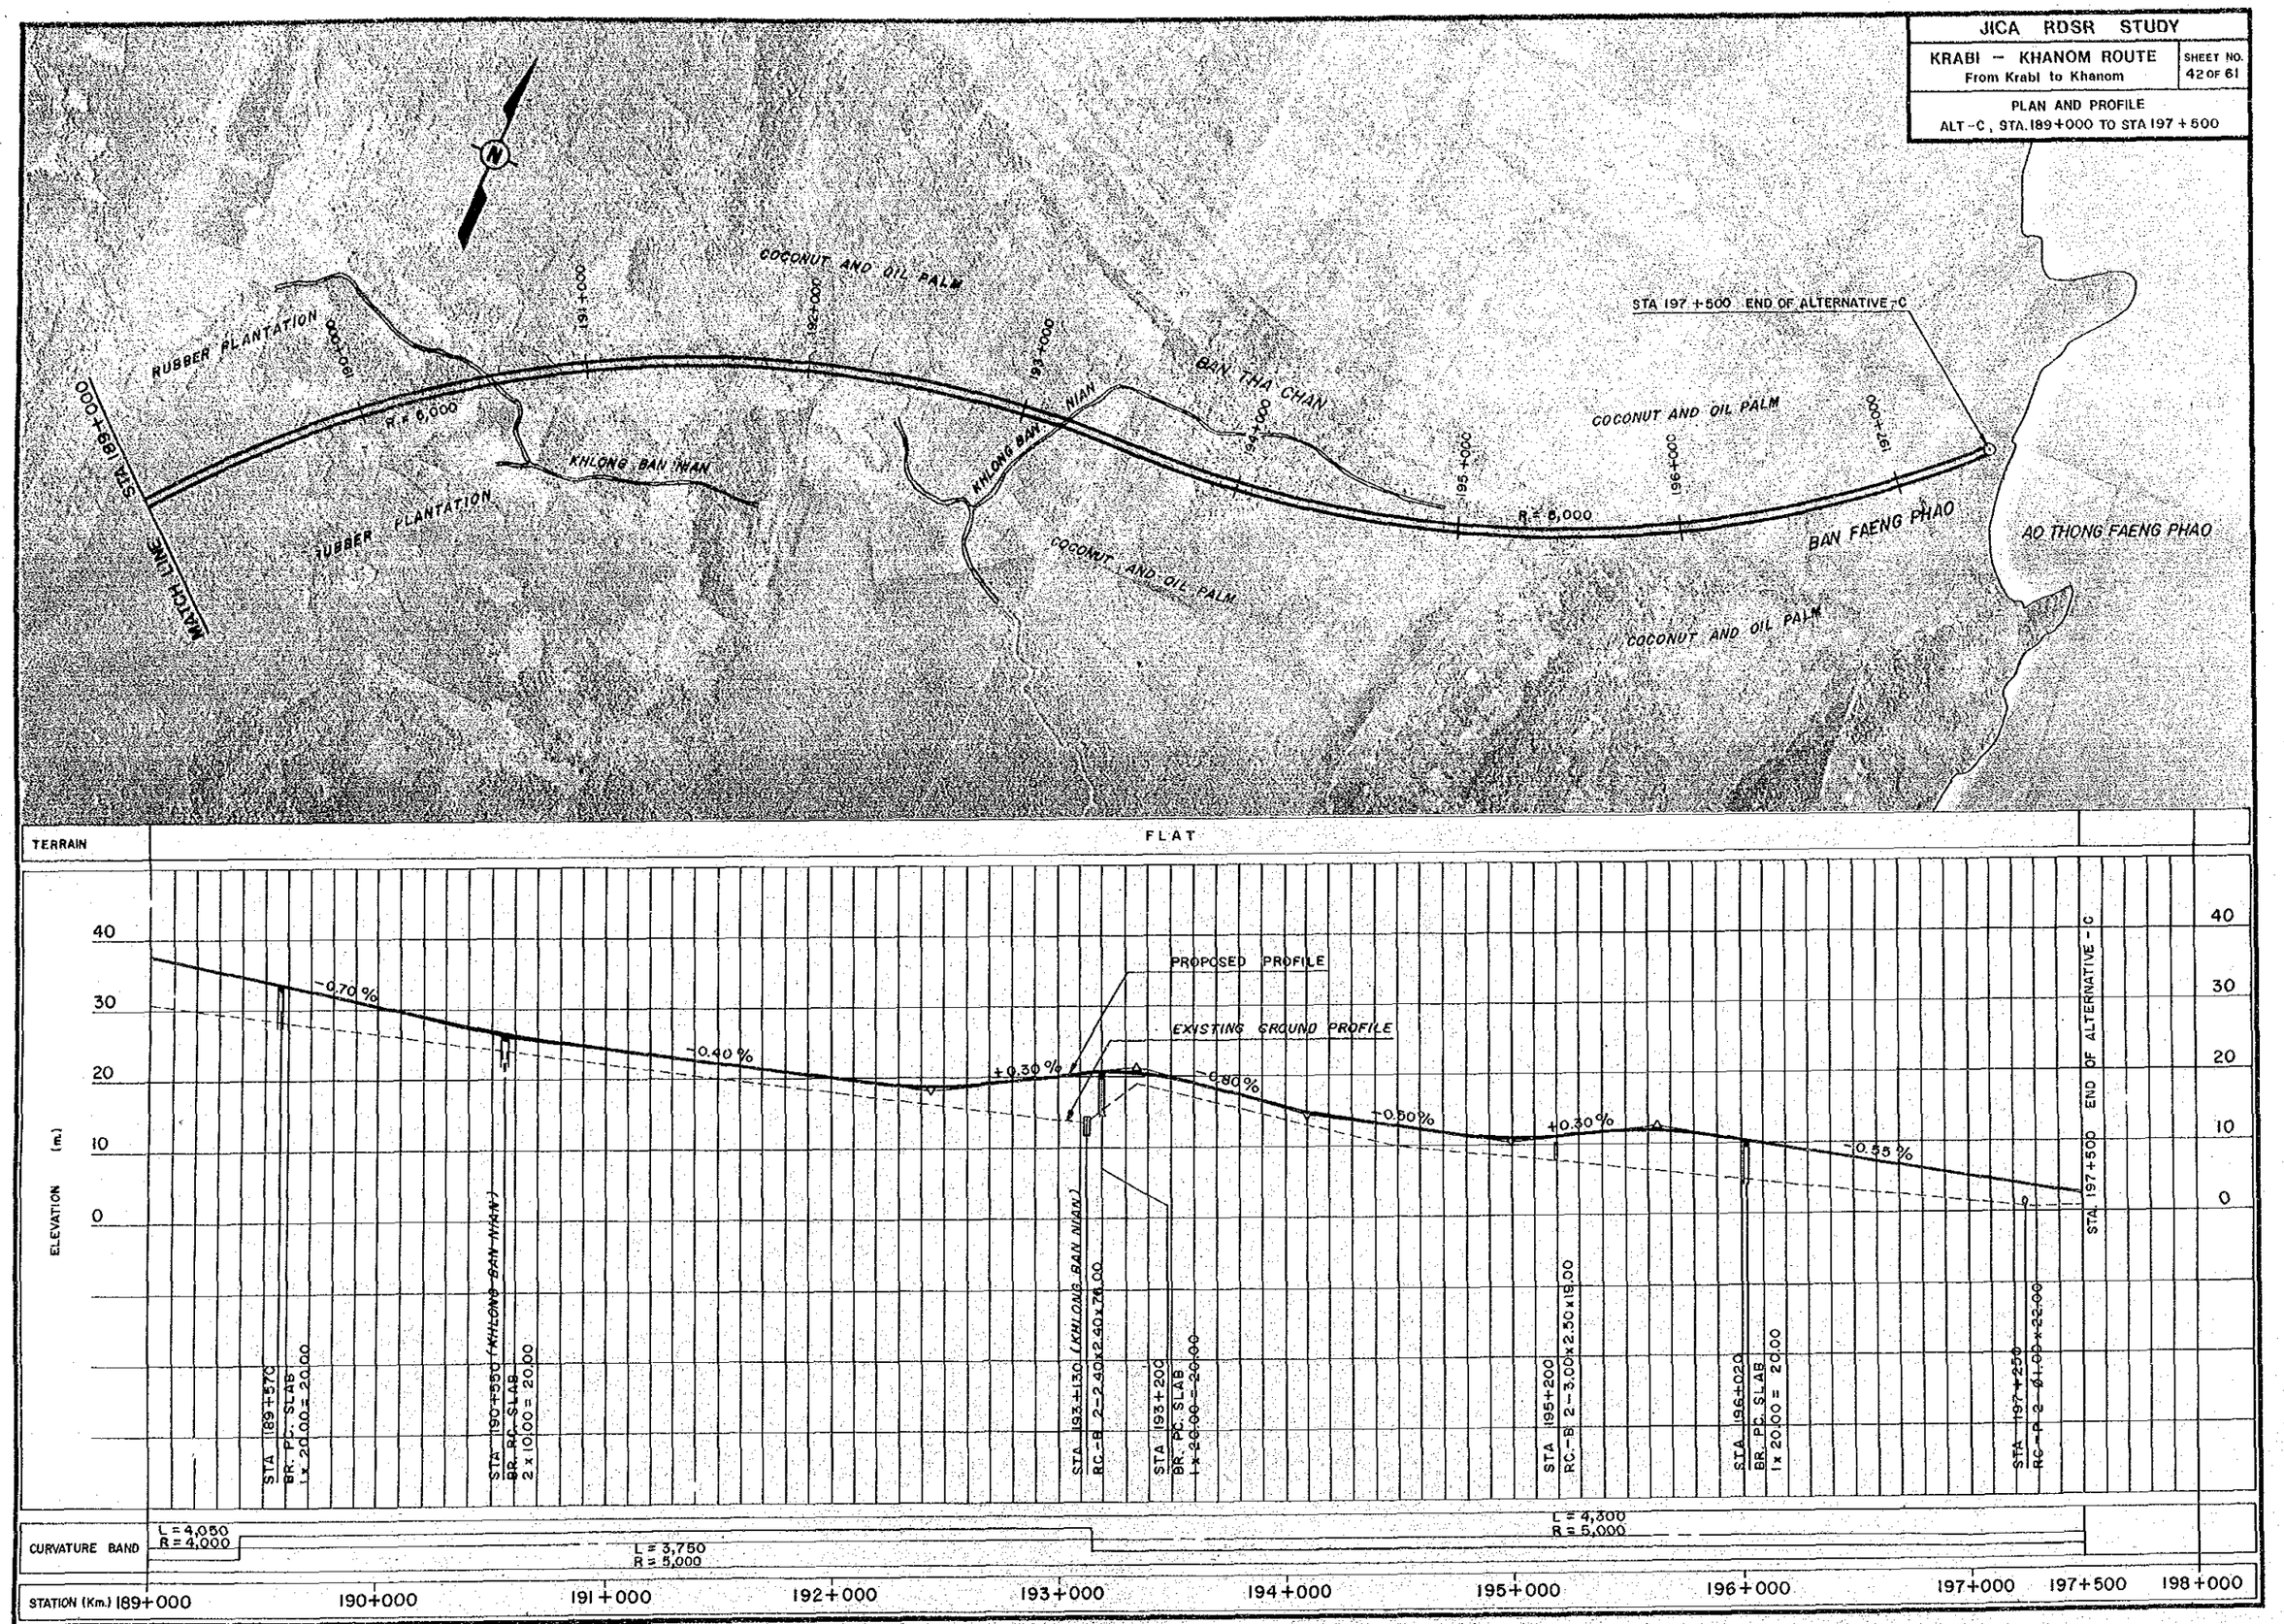
JICA RDSR STUDY	
KRABI – KHANOM ROUTE From Krabi to Khanom	SHEET NO. 42 OF 61
PLAN AND PROFILE ALT-C, STA.189+000 TO STA 197+500