# FLOW DIAGRAM OF EXPANSION OF KAOLIEO WATER TREATMENT PLANT

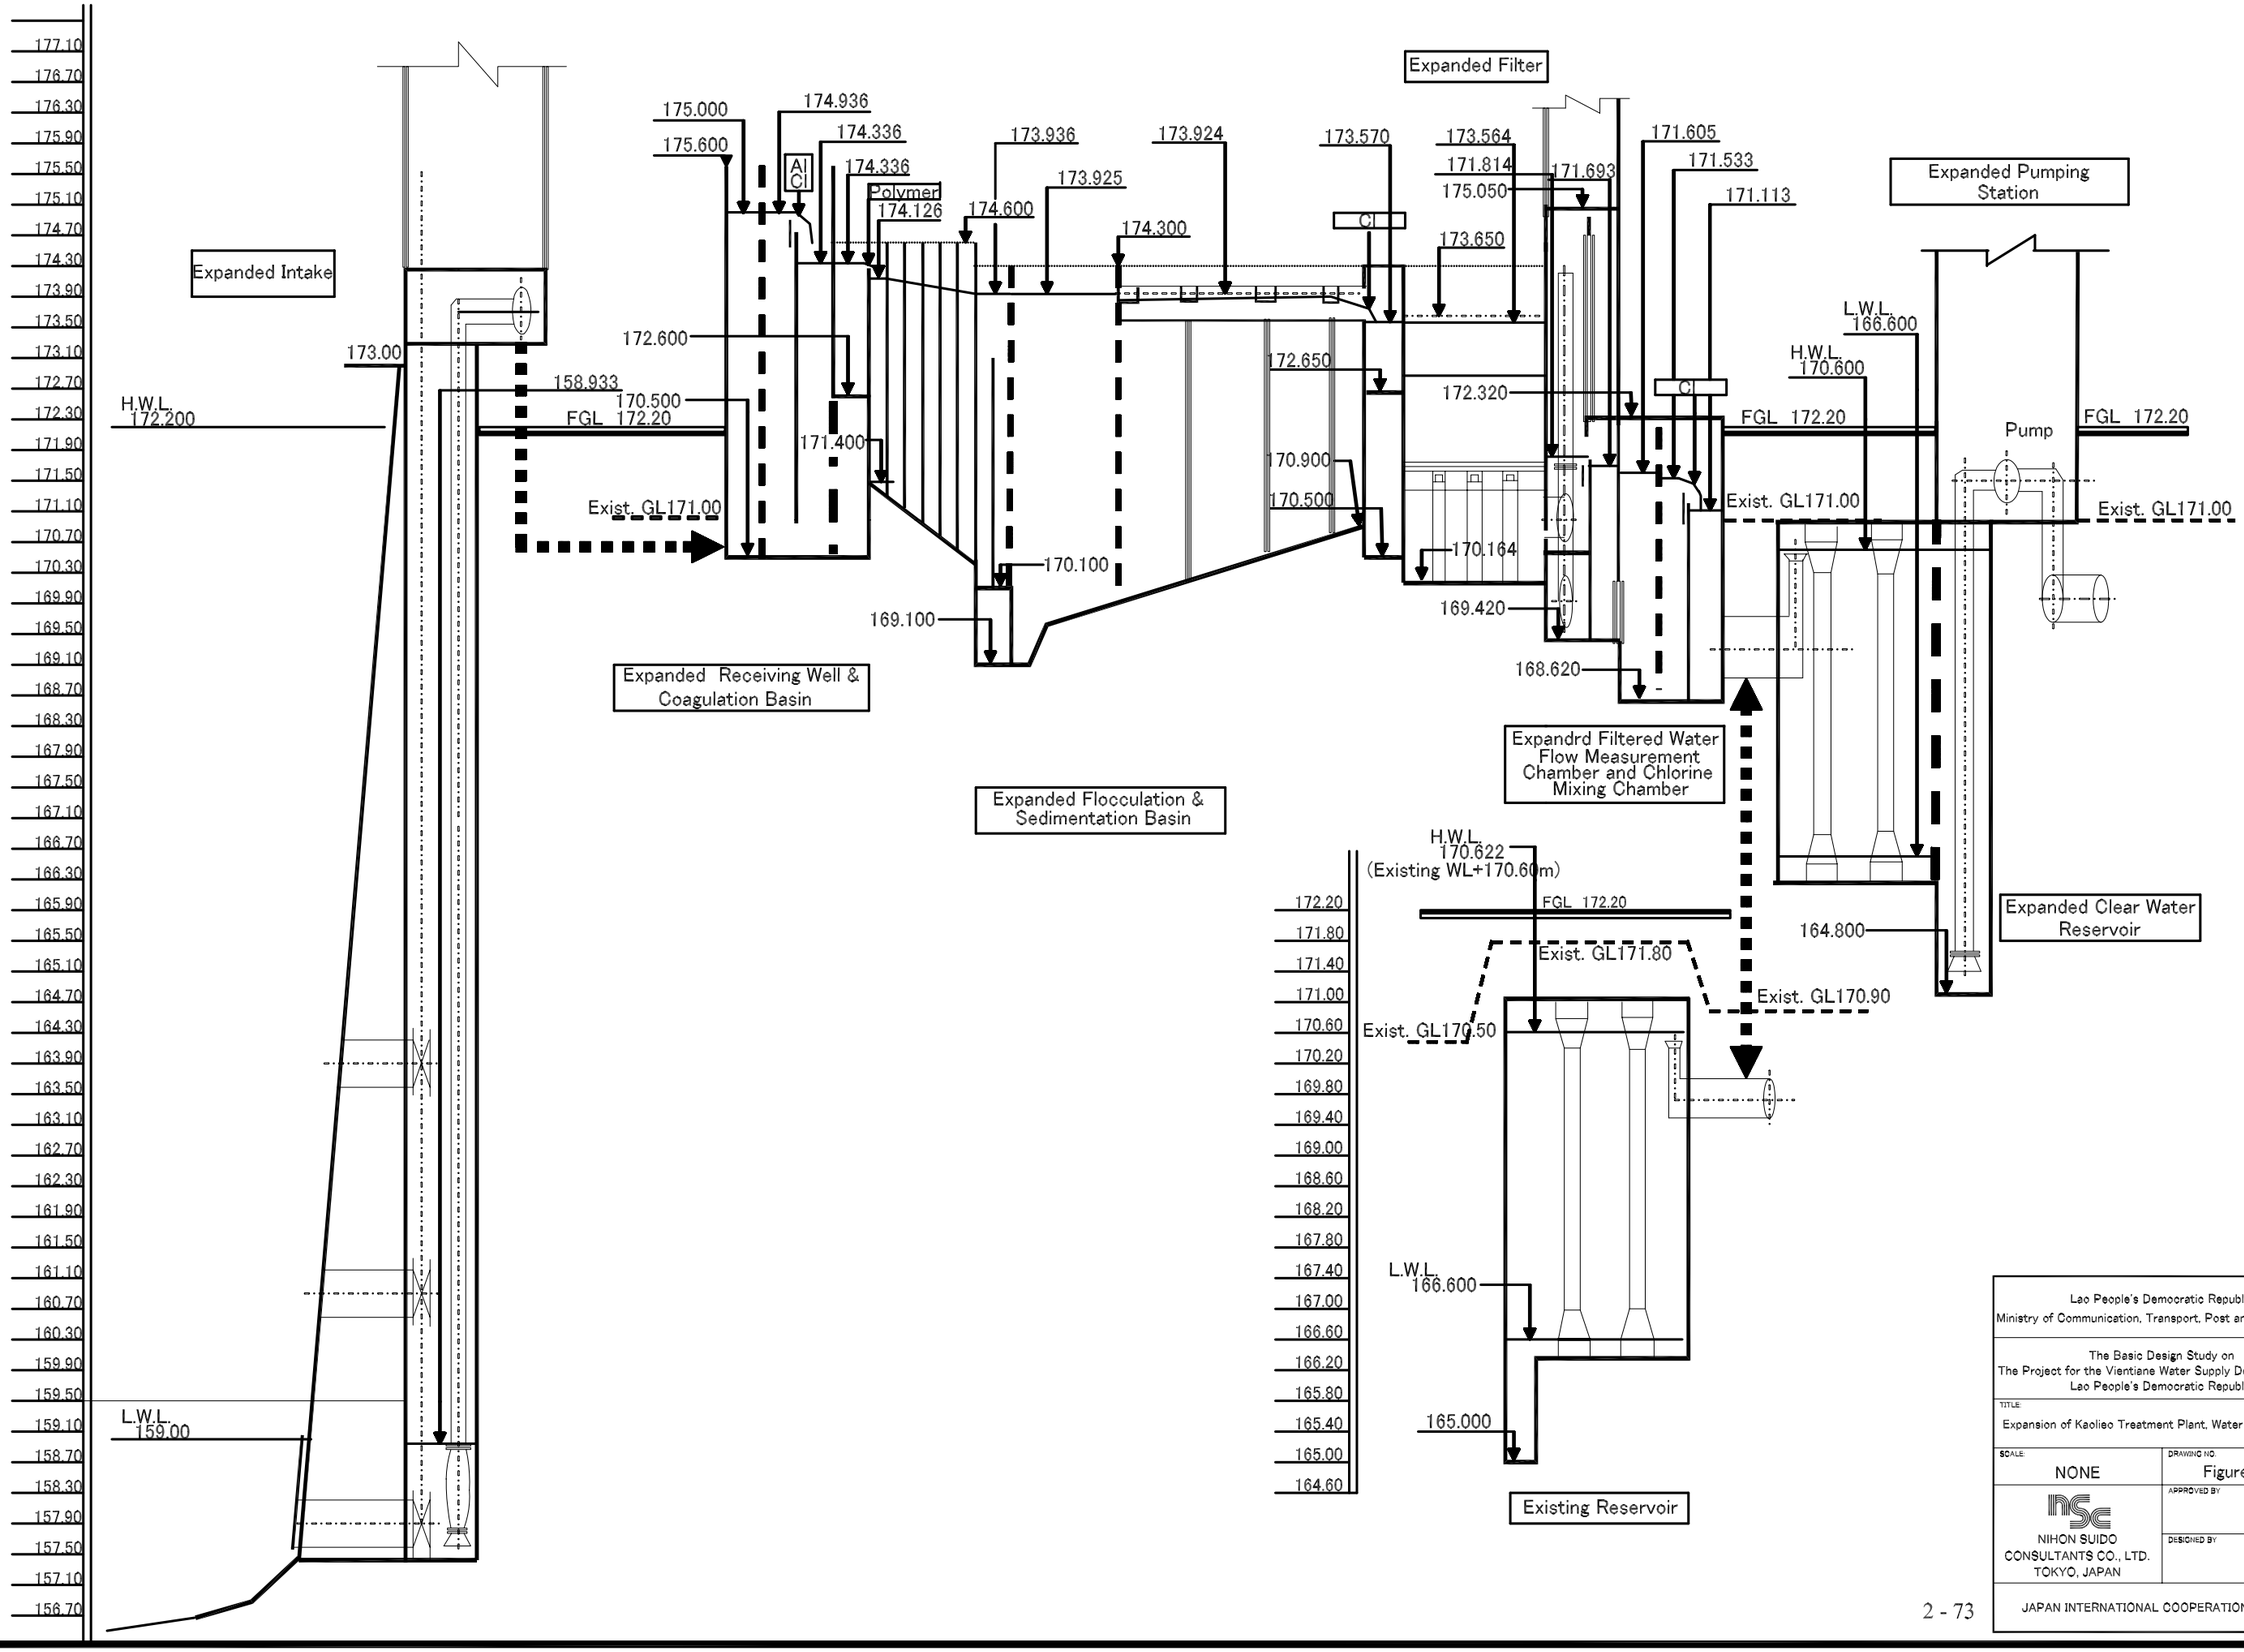


Lao People's Democratic Republic
Ministry of Communication, Transport, Post and Construction

The Basic Design Study on
The Project for the Vientiane Water Supply Development in Lao People's Democratic Republic

TITLE: Expansion of Kaolieo Treatment Plant, Water Flow Diagram

| SCALE: | DRAWING NO. |
|---|---|
| NONE | Figure 2-37 |

NIHON SUIDO CONSULTANTS CO., LTD. TOKYO, JAPAN

APPROVED BY DATE

DESIGNED BY DATE

JAPAN INTERNATIONAL COOPERATION AGENCY

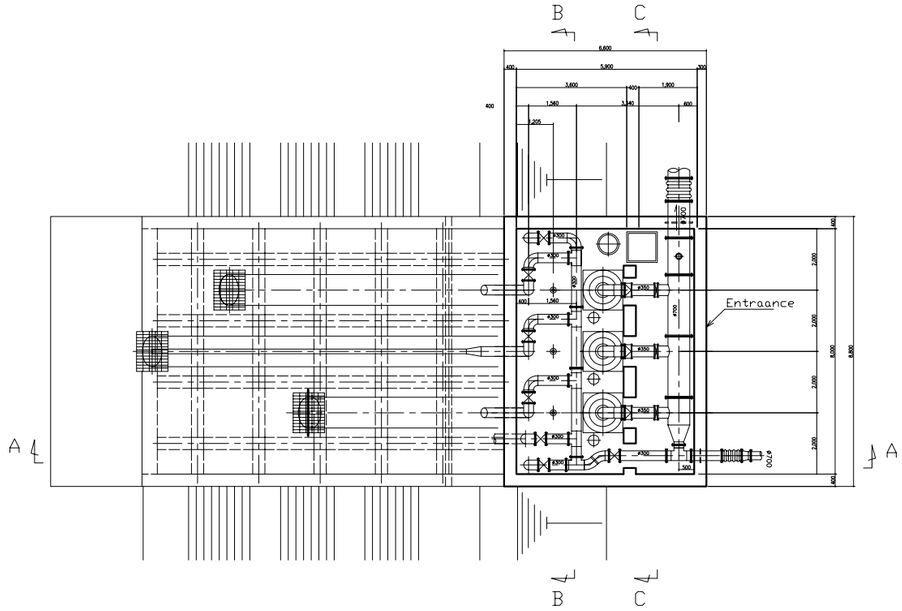


PLAN

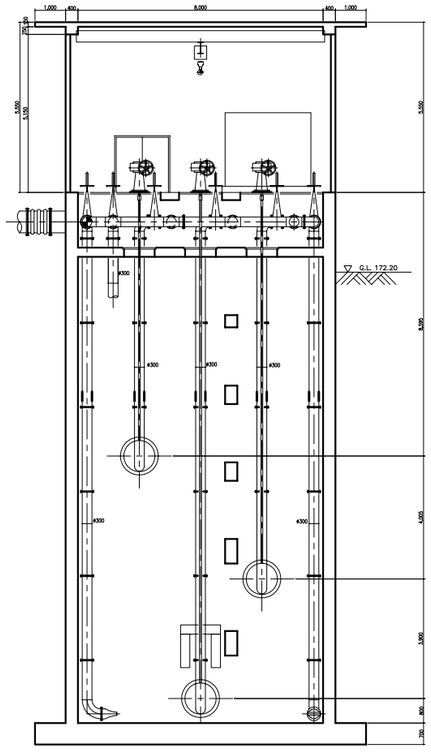


SECTION B – B

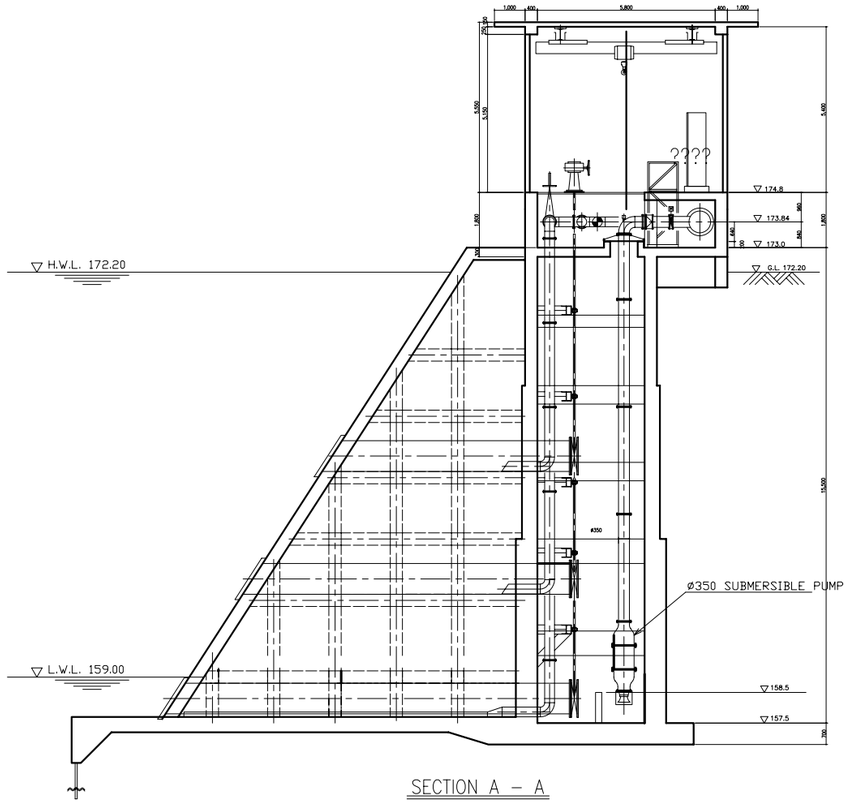


SECTION A – A

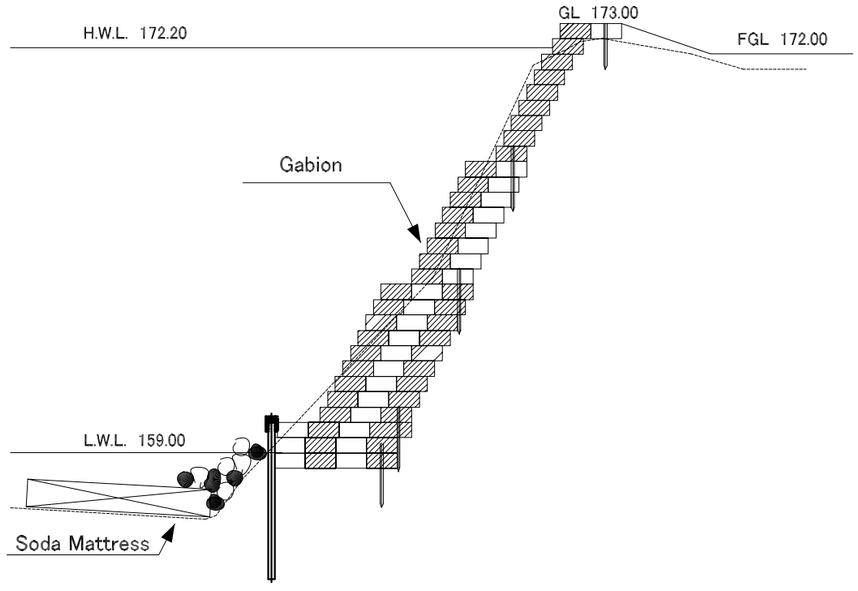


RIVER BANK PROTECTION

| | |
|---|---|
| Lao People's Democratic Republic<br>Ministry of Communication, Transport, Post and Construction | |
| The Basic Design Study on<br>The Project for the Vientiane Water Supply Development in Lao People's Democratic Republic | |
| TITLE:<br>Expansion of Kaolieo Treatment Plant, Details of Intake Gate | |
| SCALE:<br>1 / 200 | DRAWING NO.<br>Figure 2-38 |
| NIHON SUIDO CONSULTANTS CO., LTD.<br>TOKYO, JAPAN | APPROVED BY / DATE<br>DESIGNED BY / DATE |
| JAPAN INTERNATIONAL COOPERATION AGENCY | |

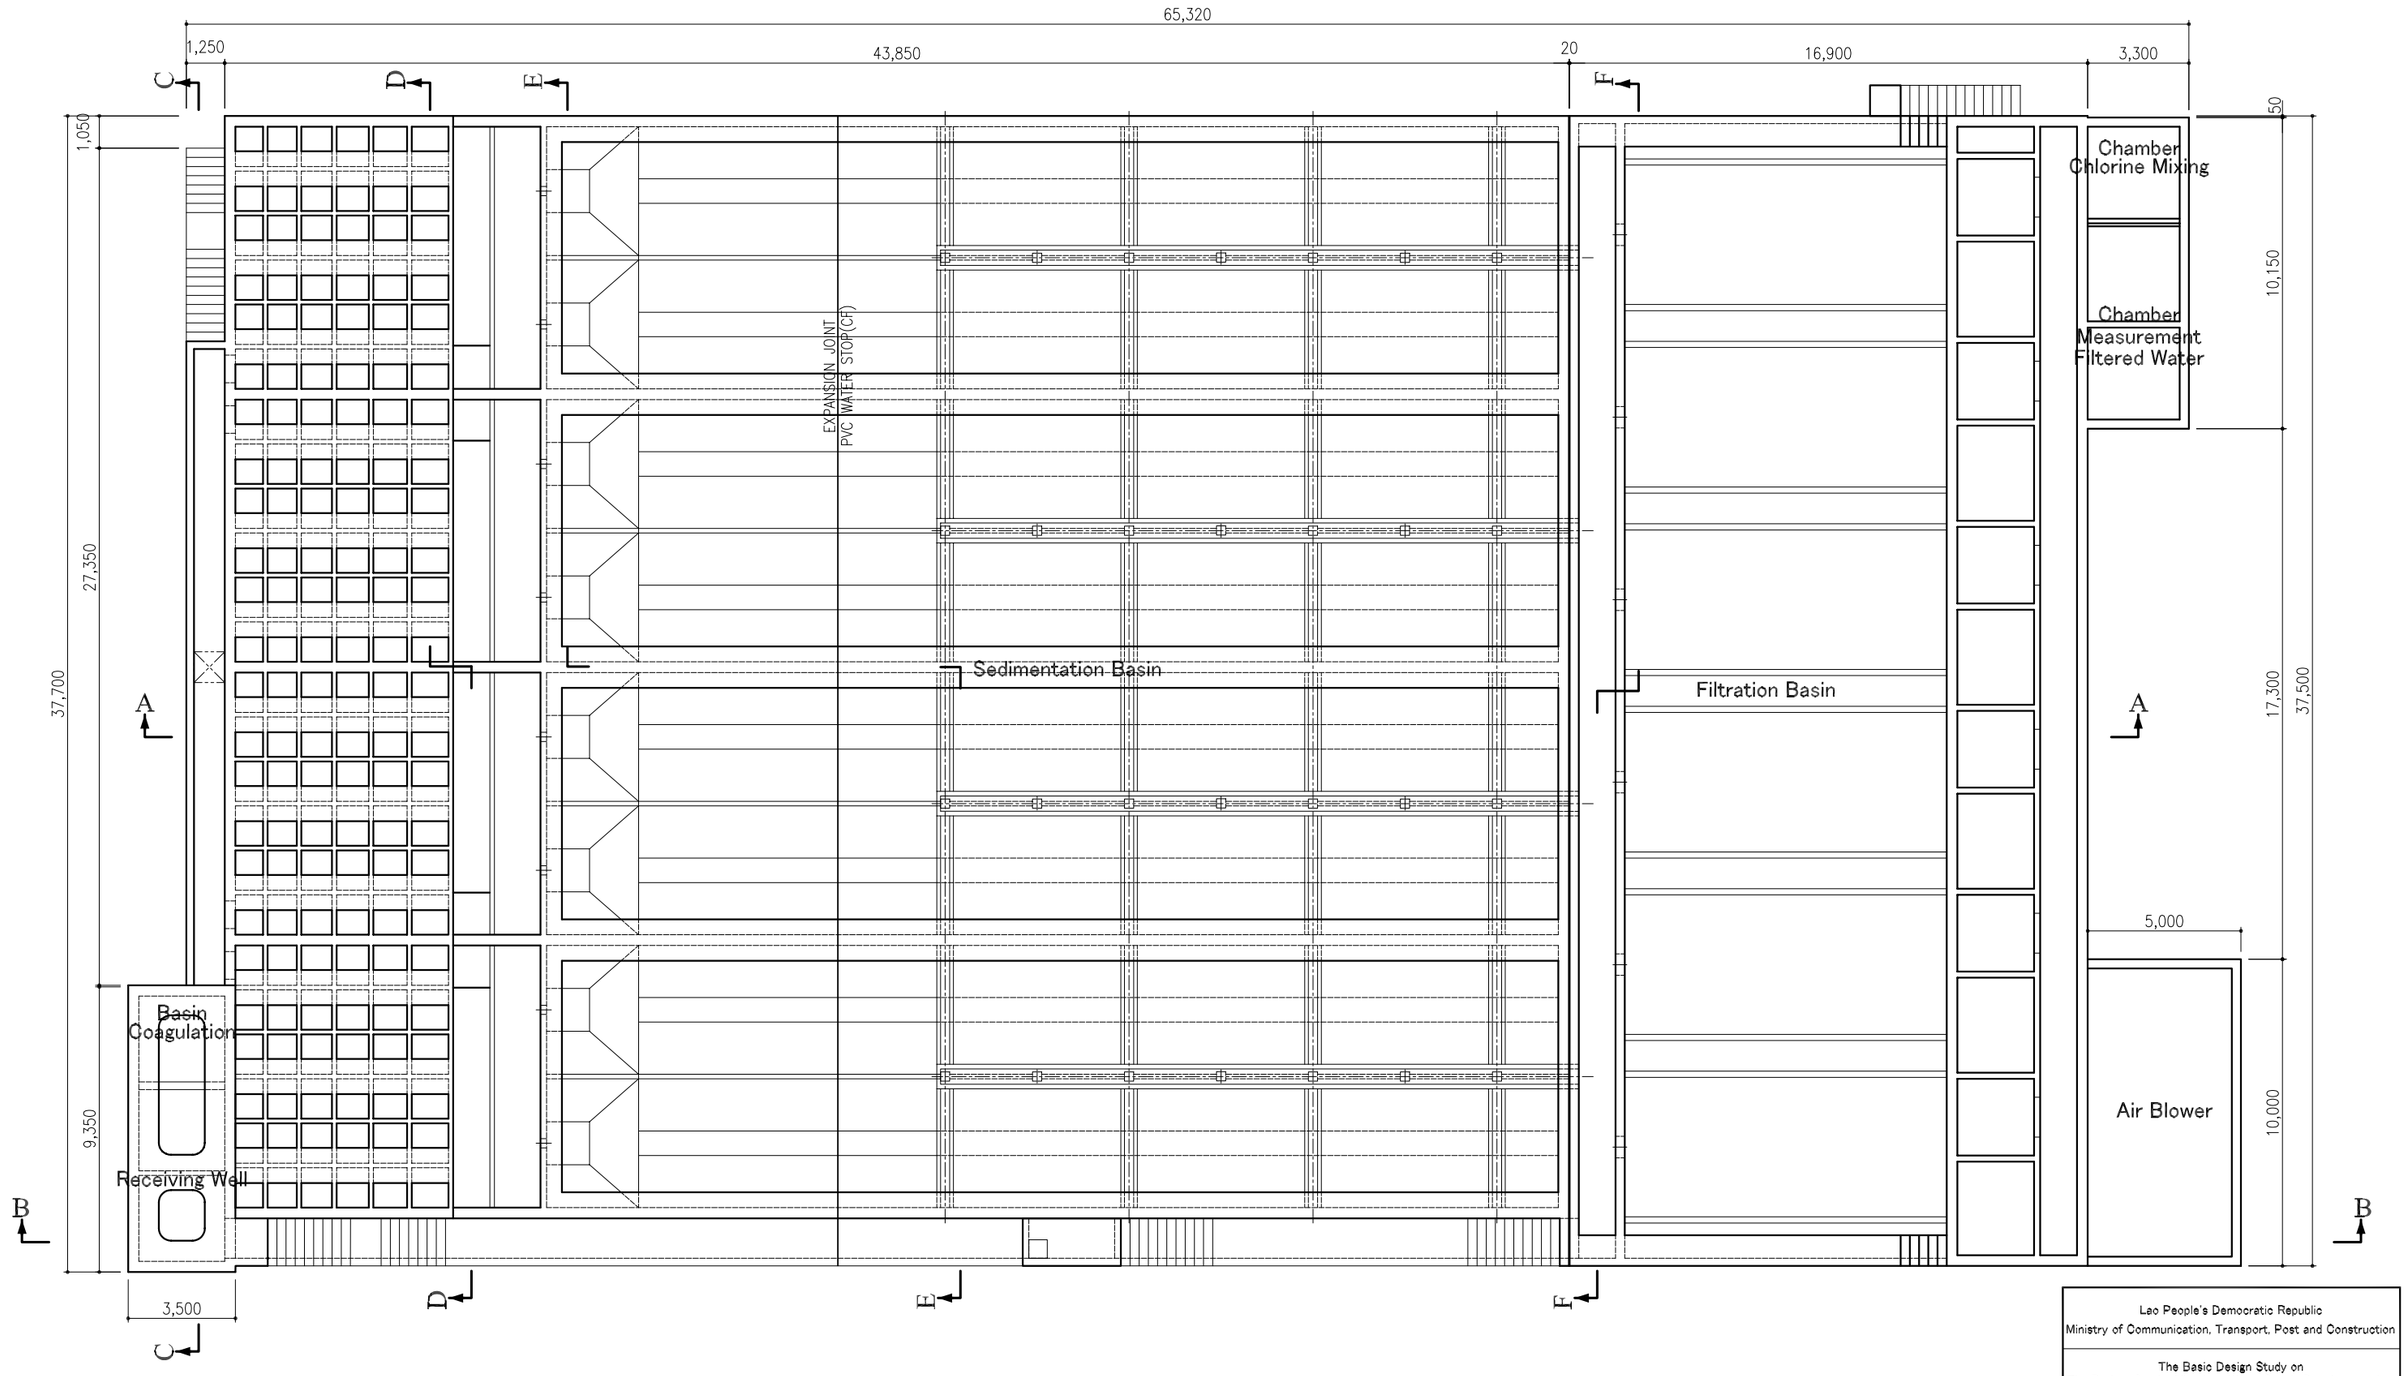


Lao People's Democratic Republic
Ministry of Communication, Transport, Post and Construction

The Basic Design Study on
The Project for the Vientiane Water Supply Development in Lao People's Democratic Republic

TITLE:
Expansion of Kaolieo Treatment Plant, Flocculation Basin, Sedimentation, Filter

| SCALE: | DRAWING NO. |
|---|---|
| 1/200 | Figure 2-39 |

NIHON SUIDO CONSULTANTS CO., LTD.
TOKYO, JAPAN

APPROVED BY DATE

DESIGNED BY DATE

JAPAN INTERNATIONAL COOPERATION AGENCY

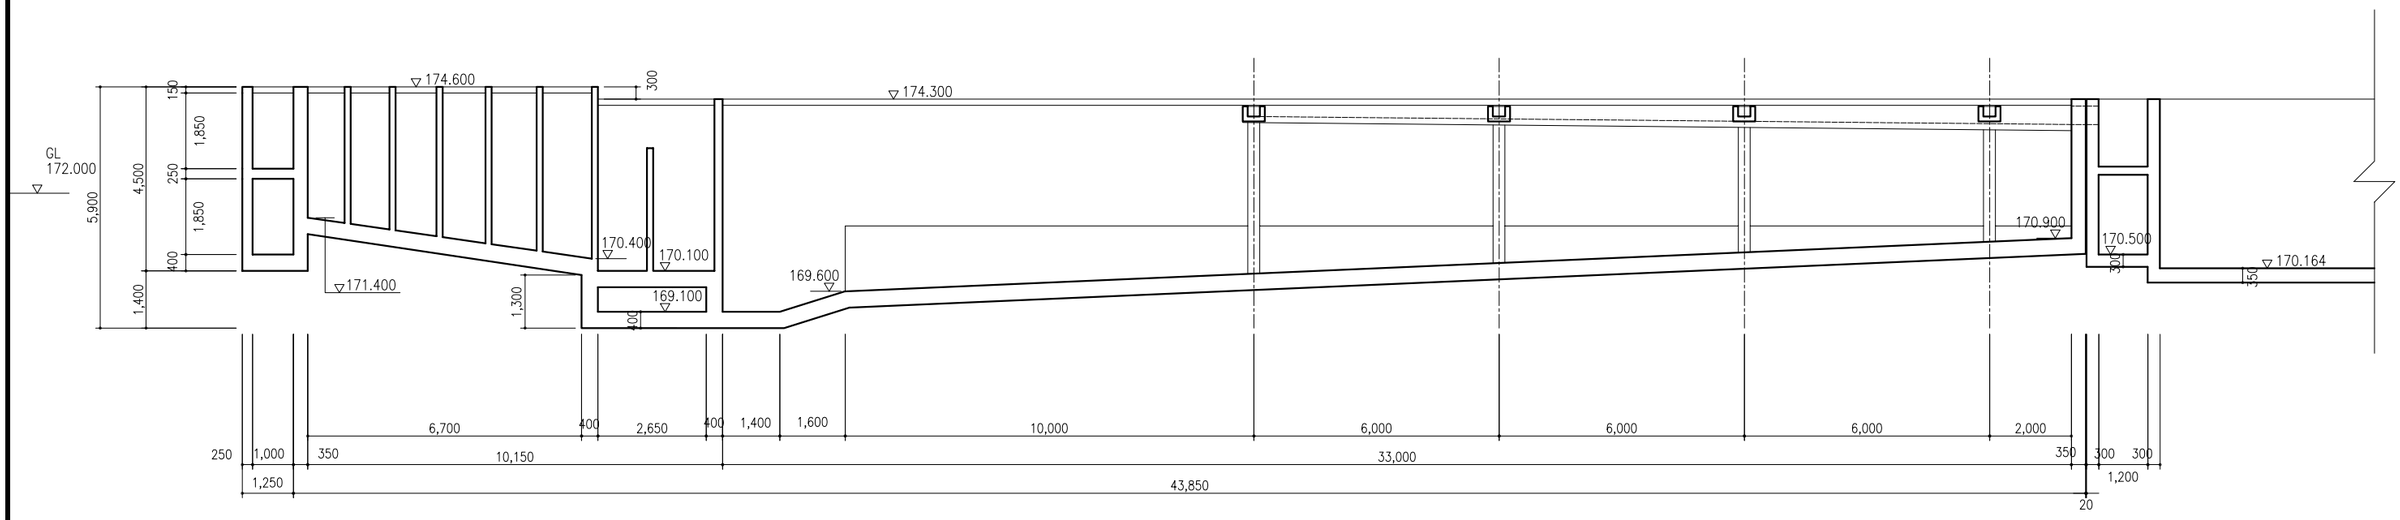


SECTION A–A

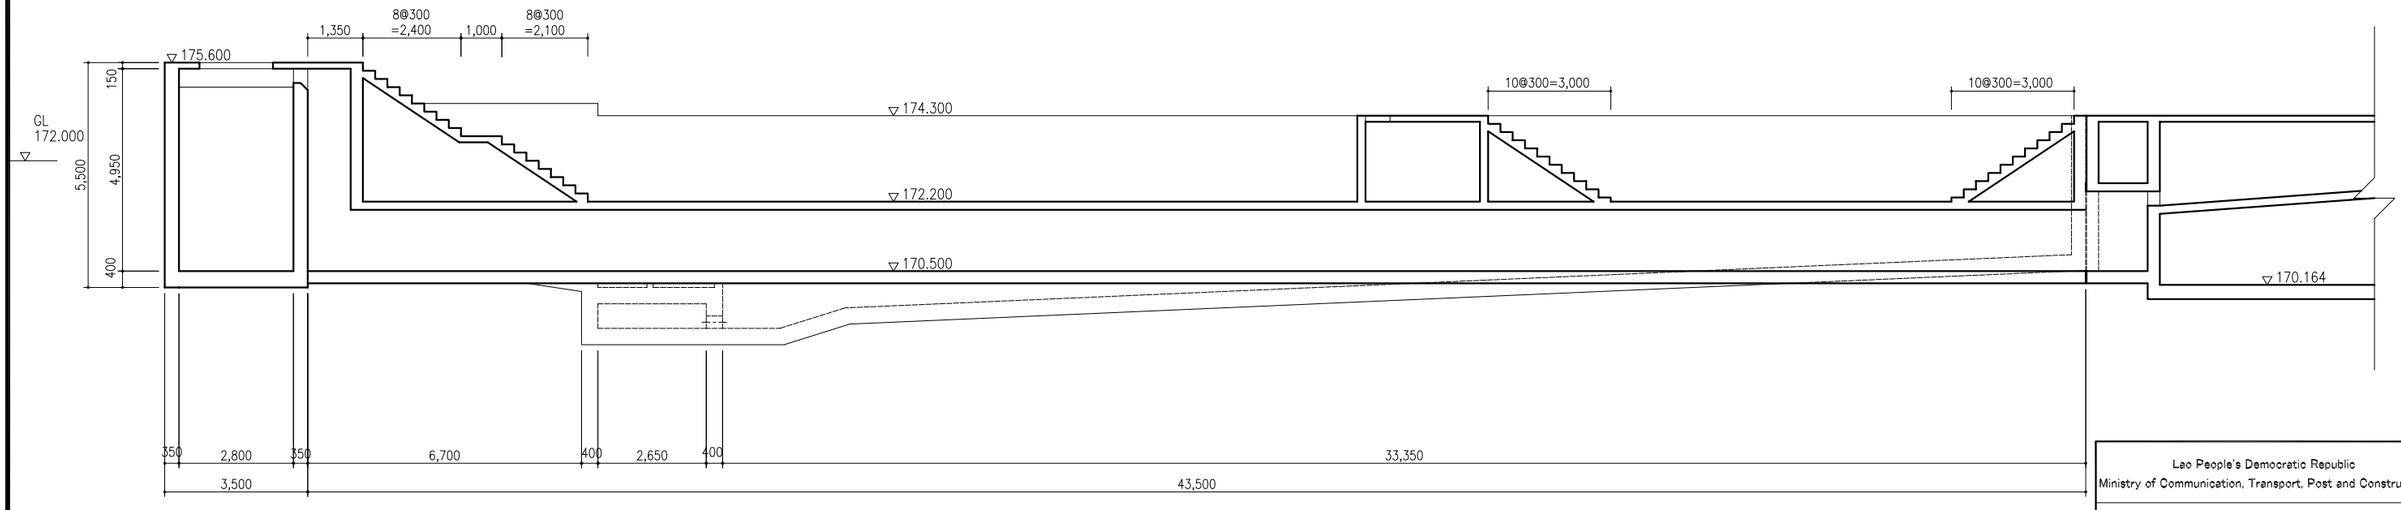


SECTION B–B

| | |
|---|---|
| Lao People's Democratic Republic<br>Ministry of Communication, Transport, Post and Construction | |
| The Basic Design Study on<br>The Project for the Vientiane Water Supply Development in Lao People's Democratic Republic | |
| TITLE:<br>Expansion of Kaolieo Treatment Plant,<br>Details of Sedimentation Basin-1 | |
| SCALE:<br>1/150 | DRAWING NO.<br>Figure 2-40 |
| NIHON SUIDO CONSULTANTS CO., LTD.<br>TOKYO, JAPAN | APPROVED BY / DATE<br>DESIGNED BY / DATE |
| JAPAN INTERNATIONAL COOPERATION AGENCY | |

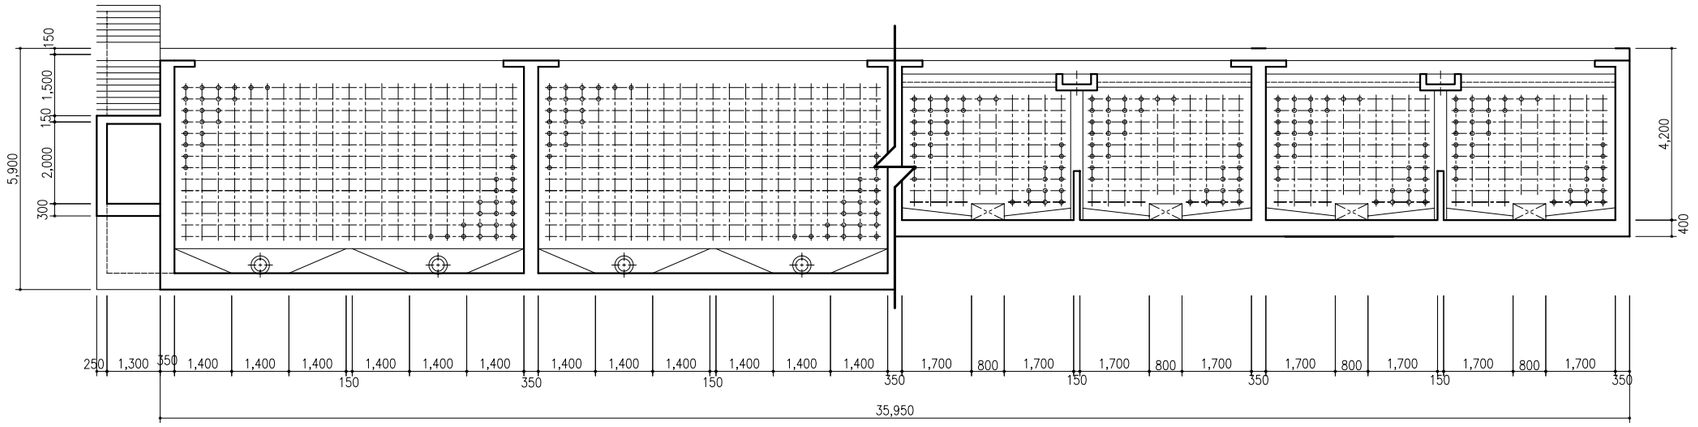


SECTION E–E

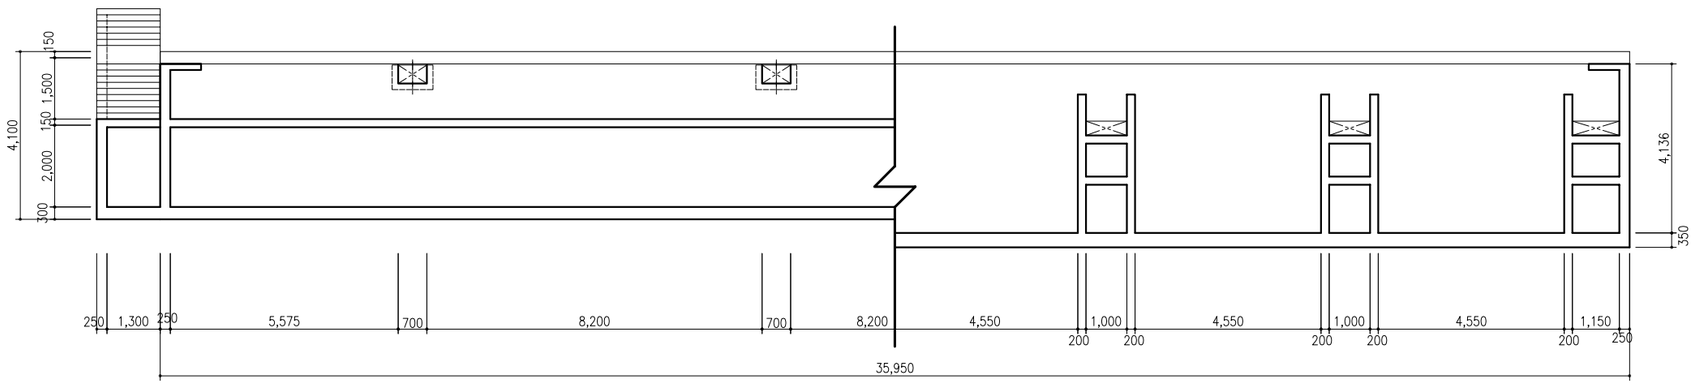


SECTION F–F

| | |
|---|---|
| Lao People's Democratic Republic<br>Ministry of Communication, Transport, Post and Construction | |
| The Basic Design Study on<br>The Project for the Vientiane Water Supply Development in Lao People's Democratic Republic | |
| TITLE:<br>Expansion of Kaolieo Treatment Plant,<br>Details of Sedimentation Basin-1 | |
| SCALE:<br>1/150 | DRAWING NO.<br>Figure 2-41 |
| NIHON SUIDO CONSULTANTS CO., LTD.<br>TOKYO, JAPAN | APPROVED BY DATE<br>DESIGNED BY DATE |
| JAPAN INTERNATIONAL COOPERATION AGENCY | |