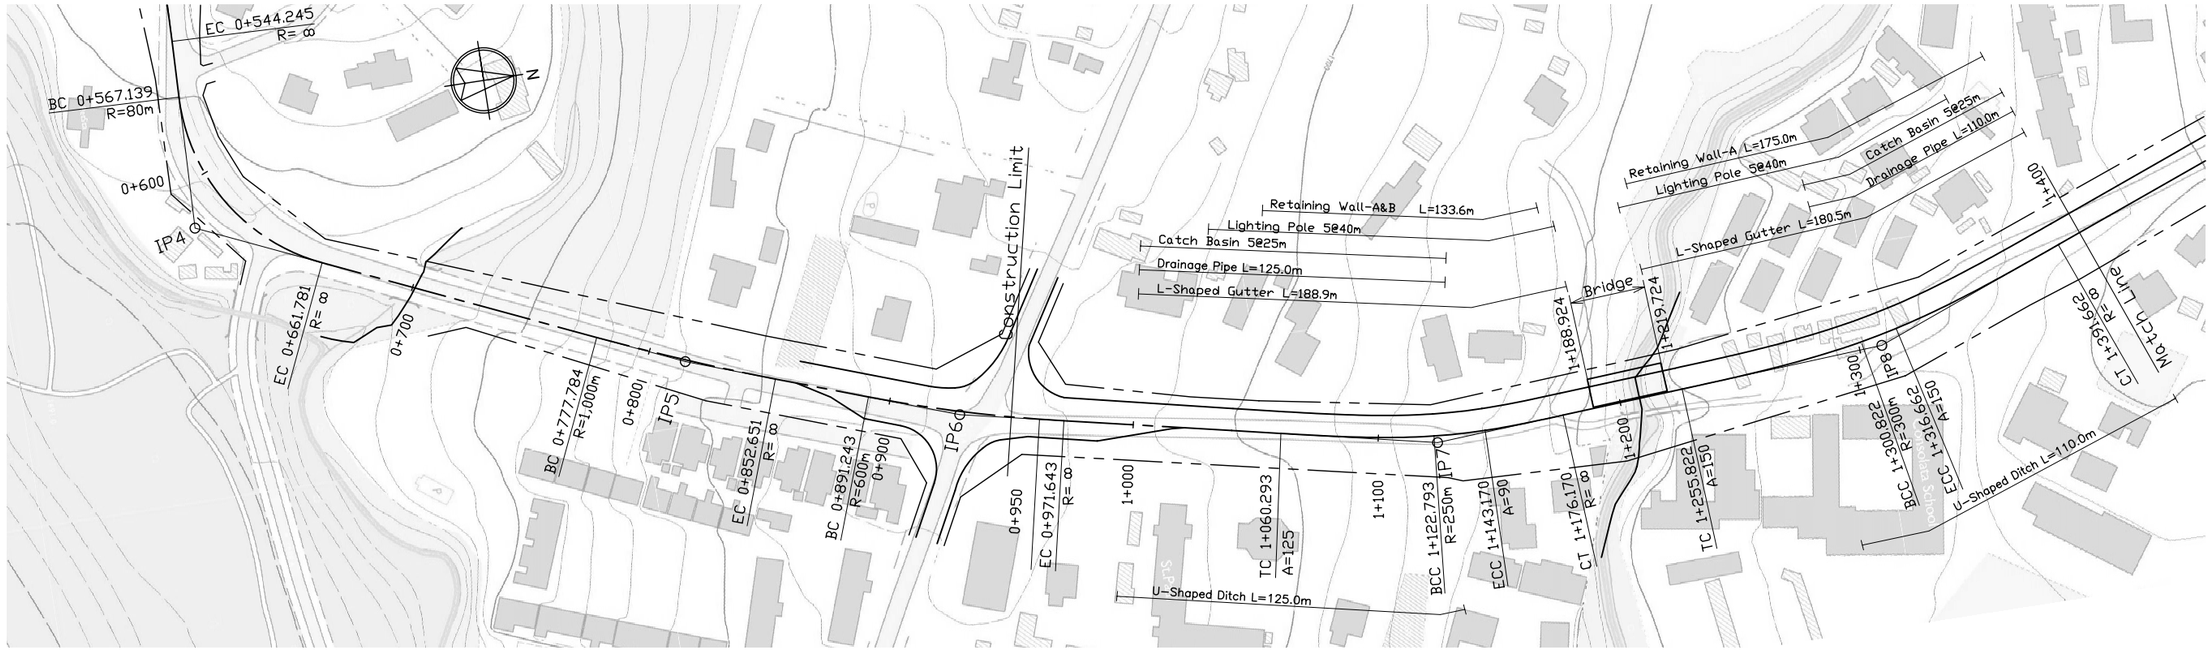

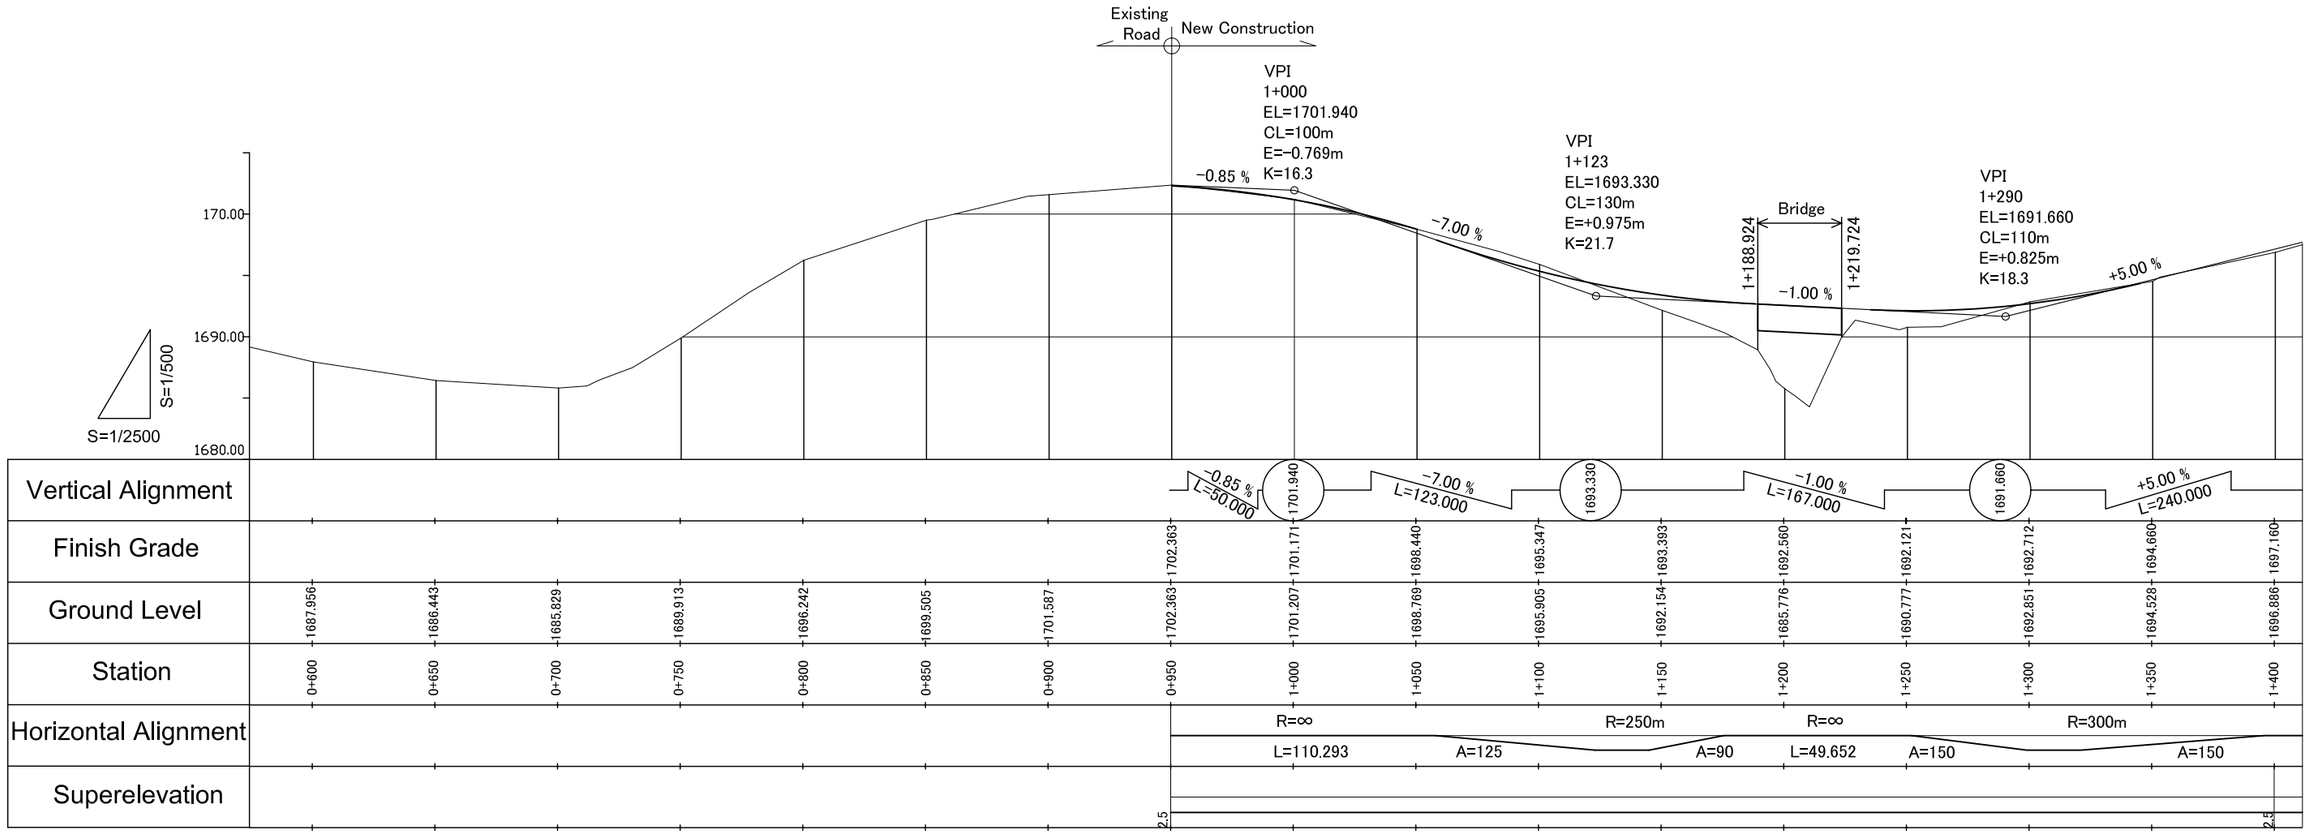

MINISTRY OF ROADS AND PUBLIC WORKS MINISTRY OF LOCAL GOVERNMENT CITY COUNCIL OF NAIROBI THE REPUBLIC OF KENYA	JAPAN INTERNATIONAL COOPERATION AGENCY KATAHIRA & ENGINEERS INTERNATIONAL RECS INTERNATIONAL INC.	THE STUDY ON MASTER PLAN FOR URBAN TRANSPORT IN THE NAIROBI METROPOLITAN AREA	ML3 Plan & Profile 1 sta.0+600 to sta.1+400	Drawing No.	ML3 – 1
				SCALE	1 : 2500
				DATE	Jul. 2005