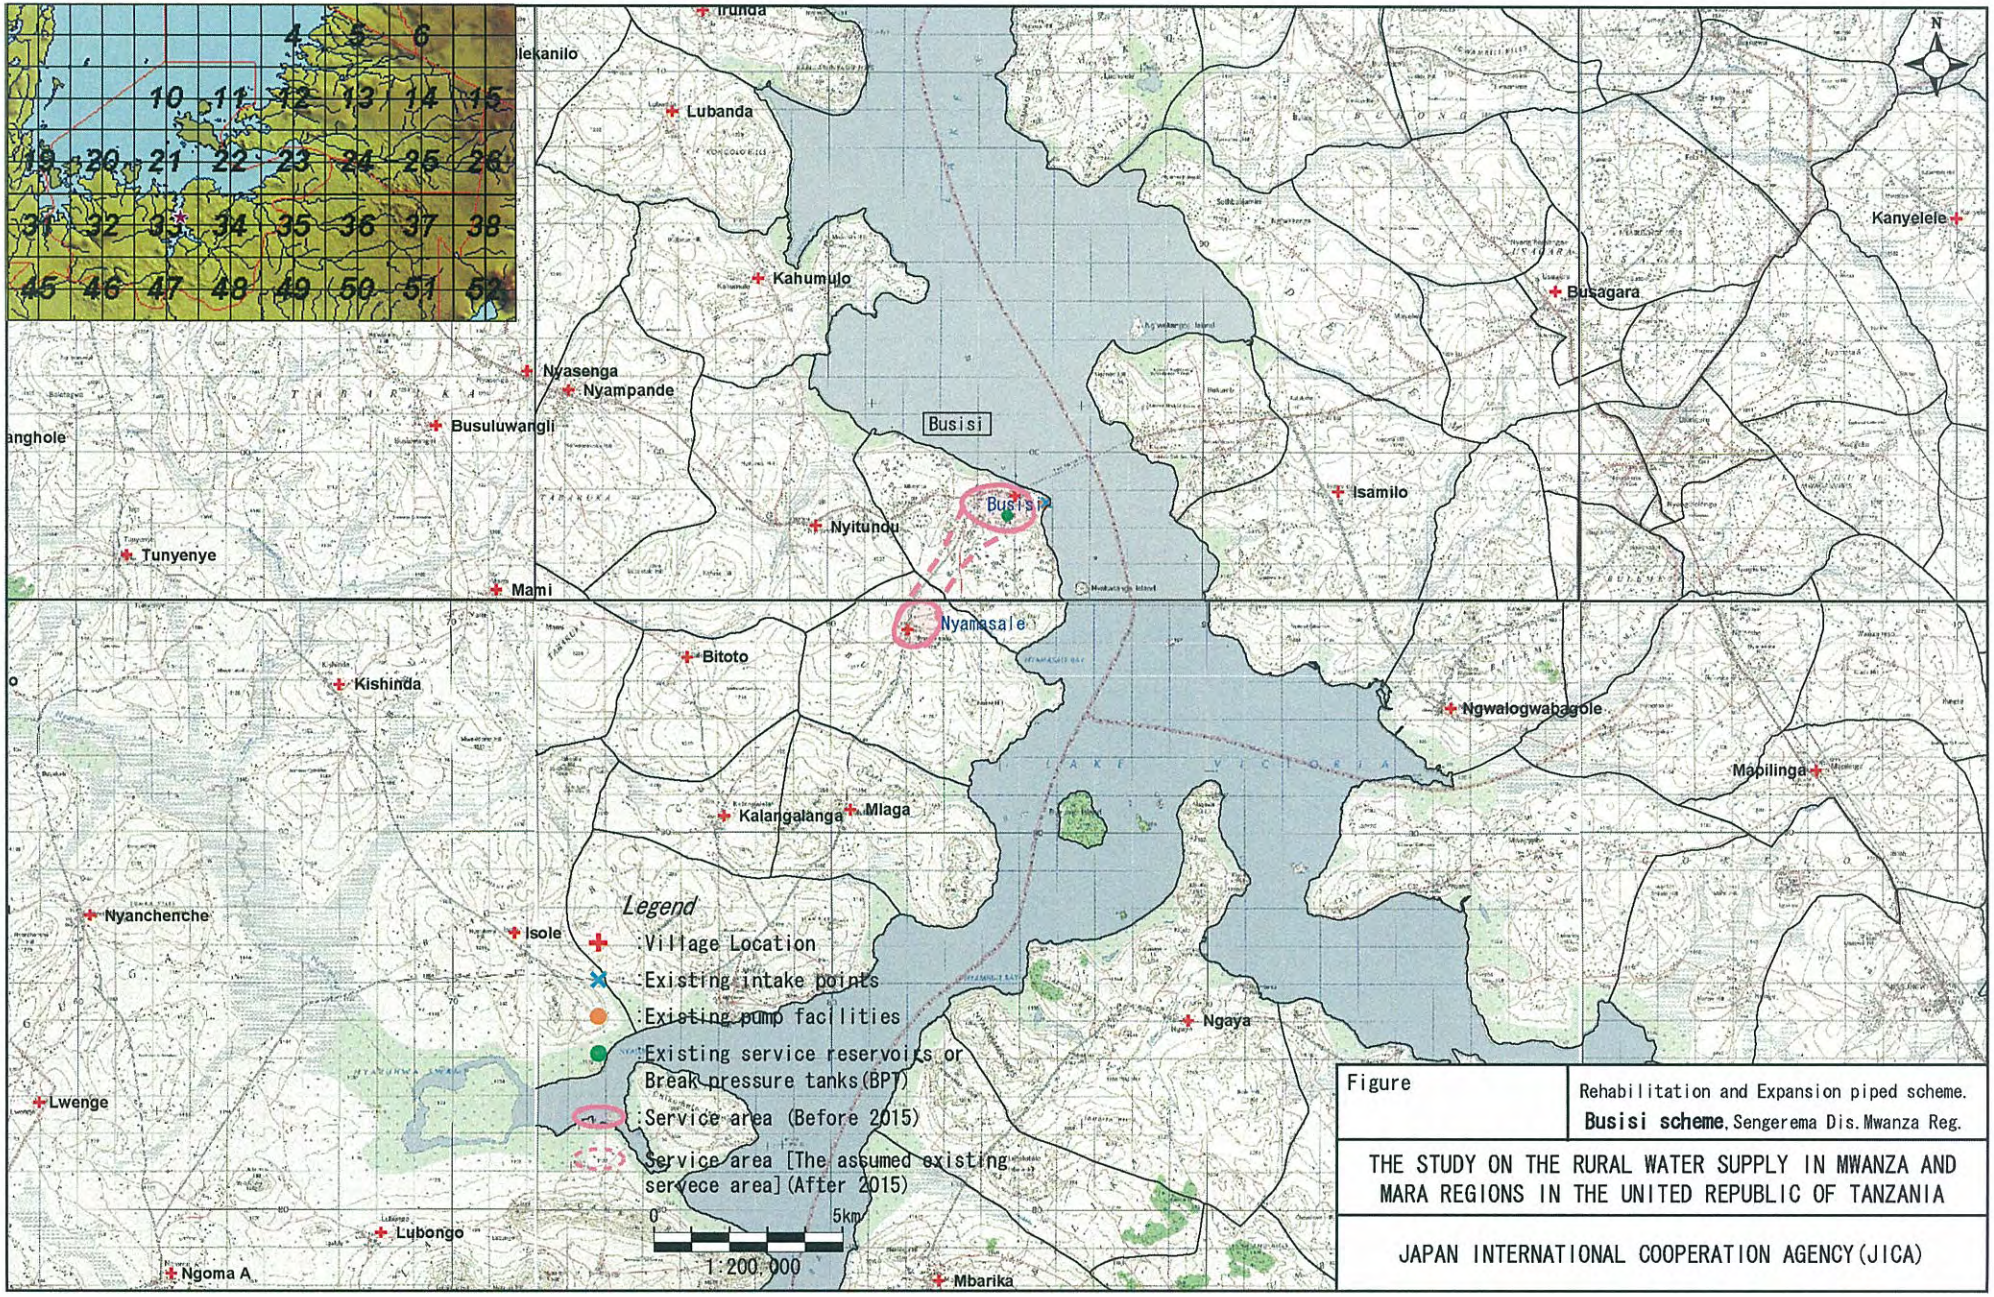
Irunda
Lubanda
Kahumulo
Busagara
Kanyelele
Nyasenga
Nyampande
Busuluwangli
Busisi
Isamilo
Nyitundu
Tunyenye
Mami
Nyamasale
Bitoto
Kishinda
Ngwalogwahaggole
Mapilinga
Kalangalanga
Mlaga
Nyanchenche
Isole
Ngaya
Lwenge
Lubongo
Ngoma A
Mbarika
Legend
:Village Location
:Existing intake points
:Existing pump facilities
:Existing service reservoirs or Break pressure tanks(BPT)
:Service area (Before 2015)
Service area [The assumed existing servece area](After 2015)
0
5km
1:200,000
N
Figure
Rehabilitation and Expansion piped scheme.
Busisi scheme, Sengerema Dis. Mwanza Reg.
THE STUDY ON THE RURAL WATER SUPPLY IN MWANZA AND MARA REGIONS IN THE UNITED REPUBLIC OF TANZANIA
JAPAN INTERNATIONAL COOPERATION AGENCY(JICA)

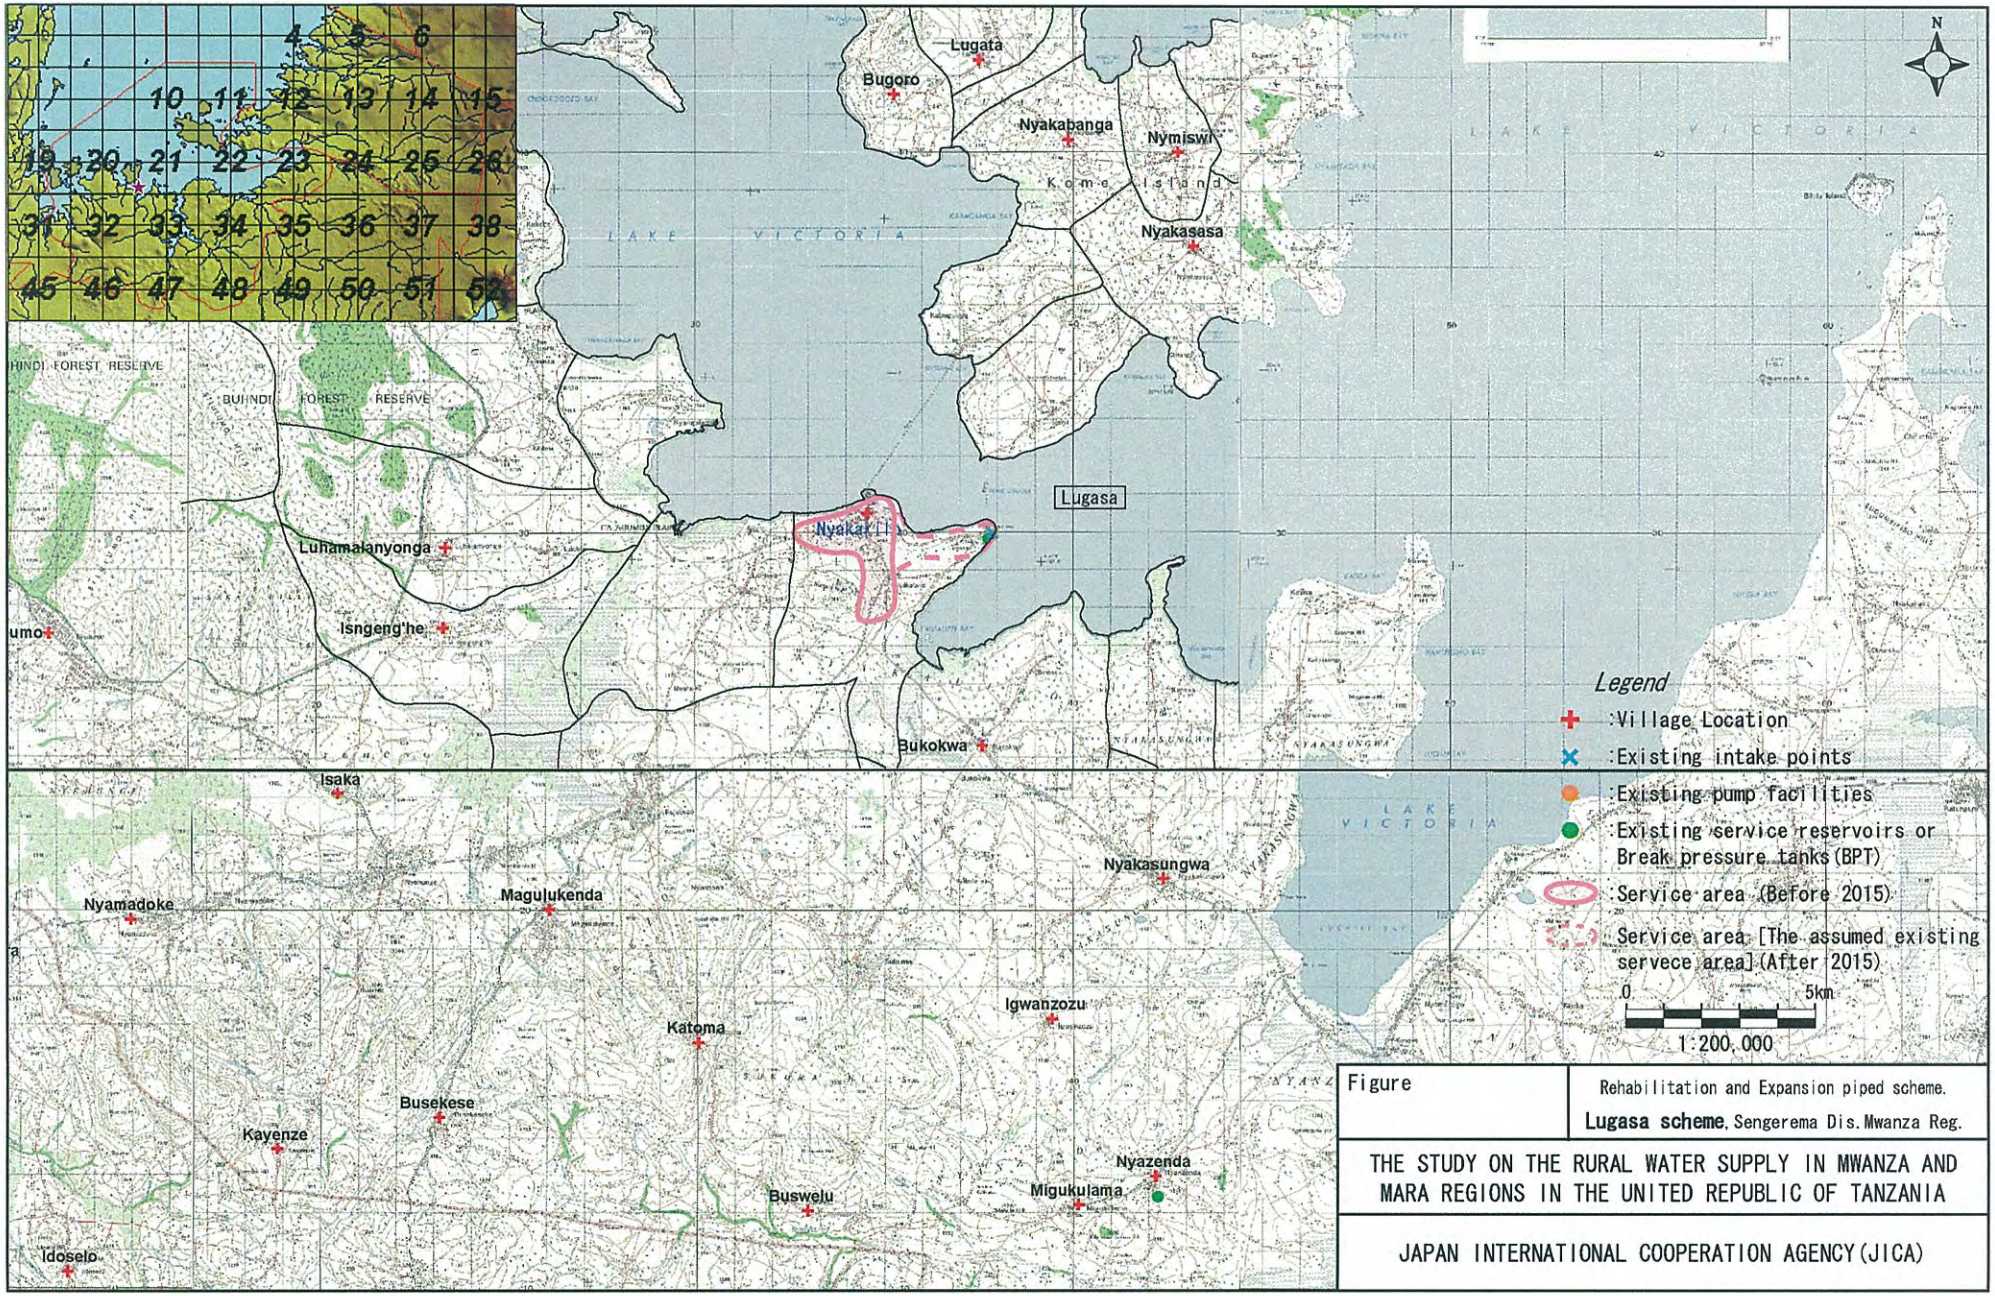

Figure	Rehabilitation and Expansion piped scheme. **Lugasa scheme**, Sengerema Dis. Mwanza Reg.
THE STUDY ON THE RURAL WATER SUPPLY IN MWANZA AND MARA REGIONS IN THE UNITED REPUBLIC OF TANZANIA	
JAPAN INTERNATIONAL COOPERATION AGENCY (JICA)	

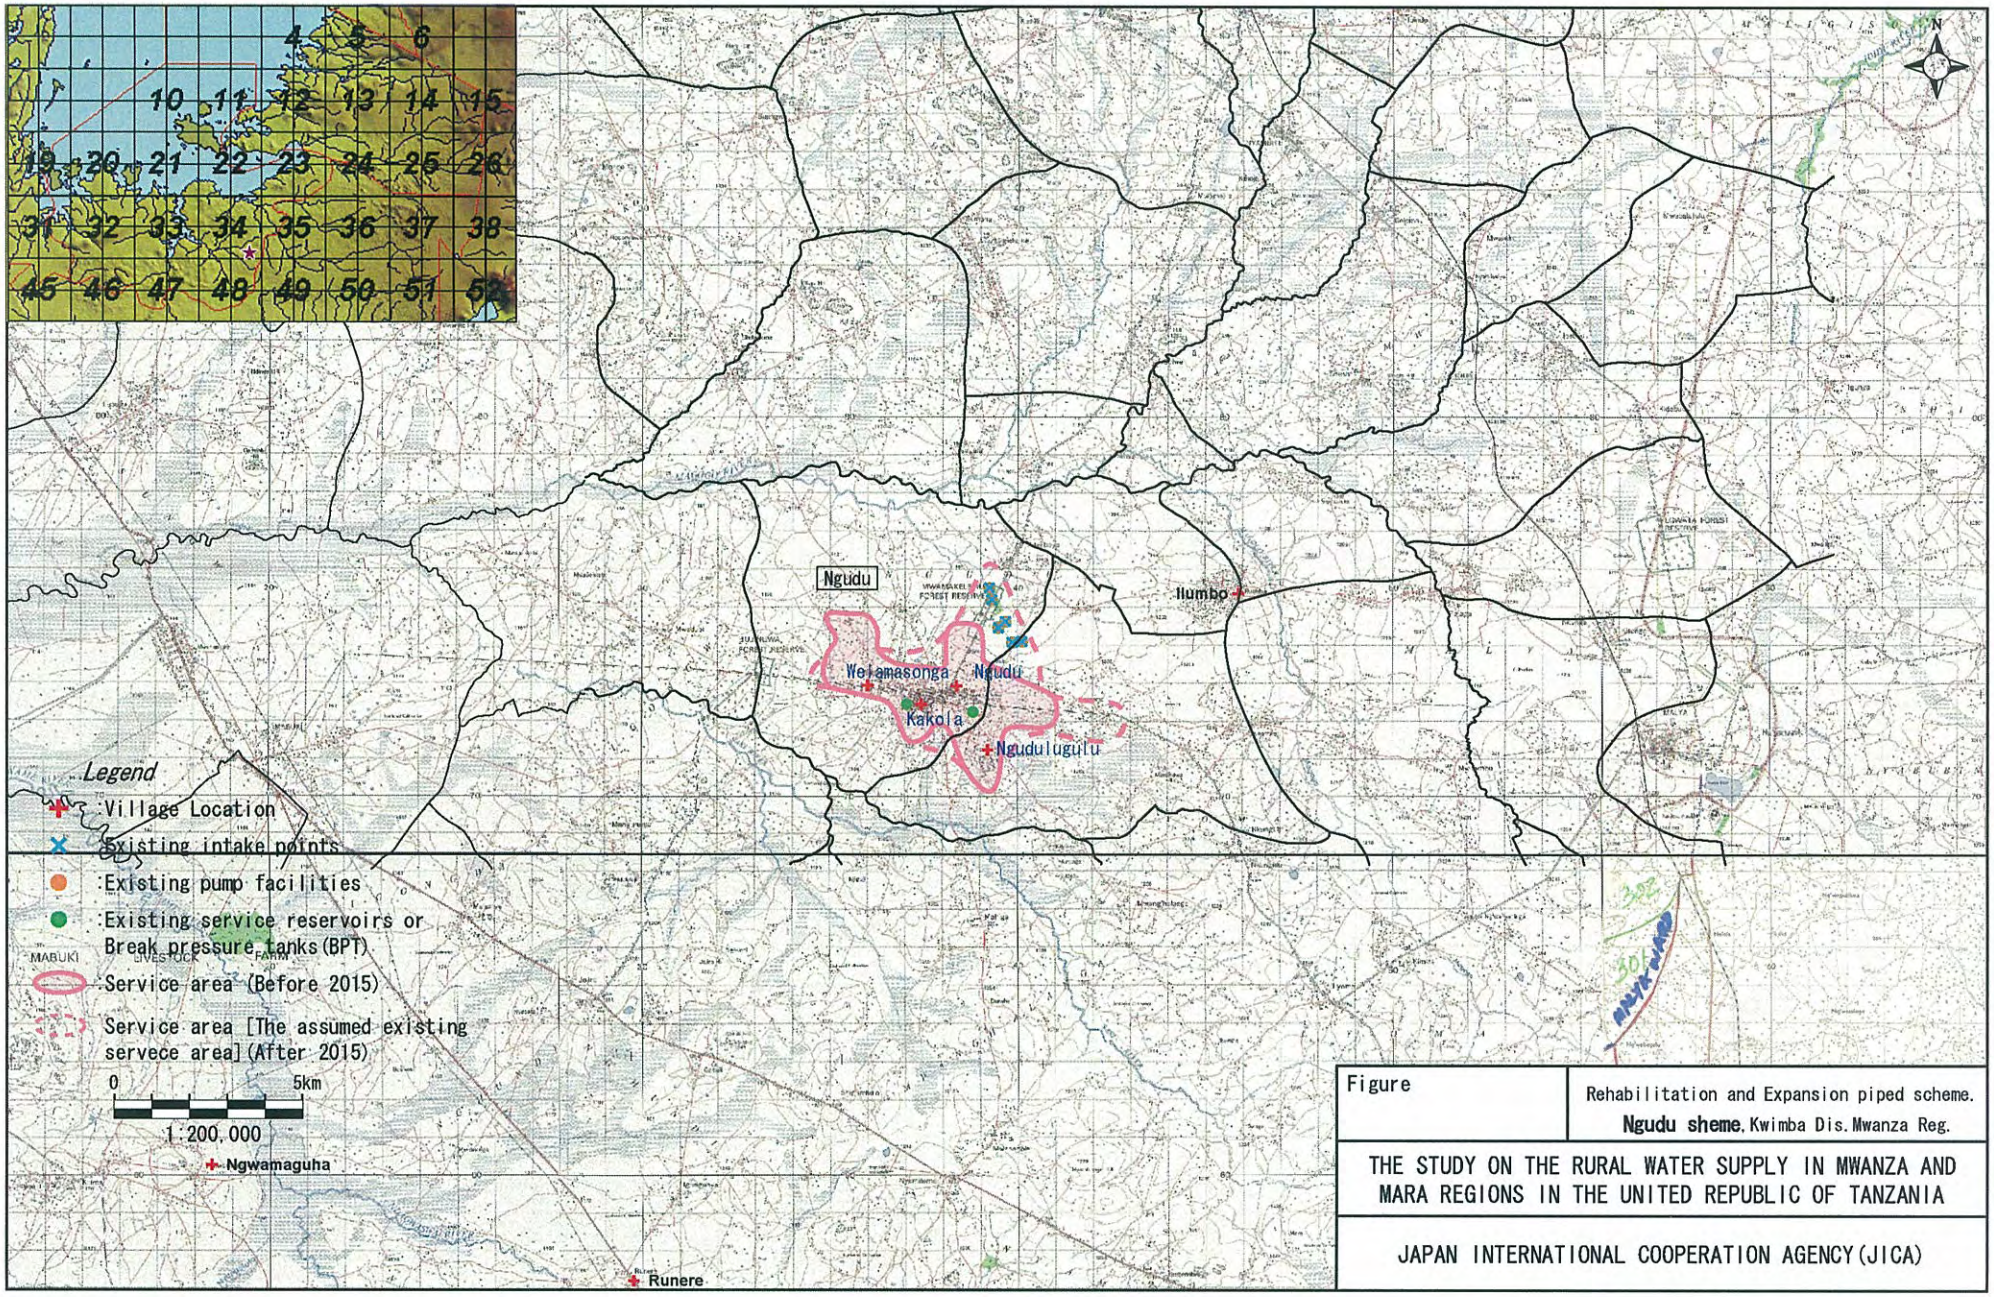

Figure	Rehabilitation and Expansion piped scheme. **Ngudu sheme**, Kwimba Dis. Mwanza Reg.

THE STUDY ON THE RURAL WATER SUPPLY IN MWANZA AND MARA REGIONS IN THE UNITED REPUBLIC OF TANZANIA

JAPAN INTERNATIONAL COOPERATION AGENCY(JICA)