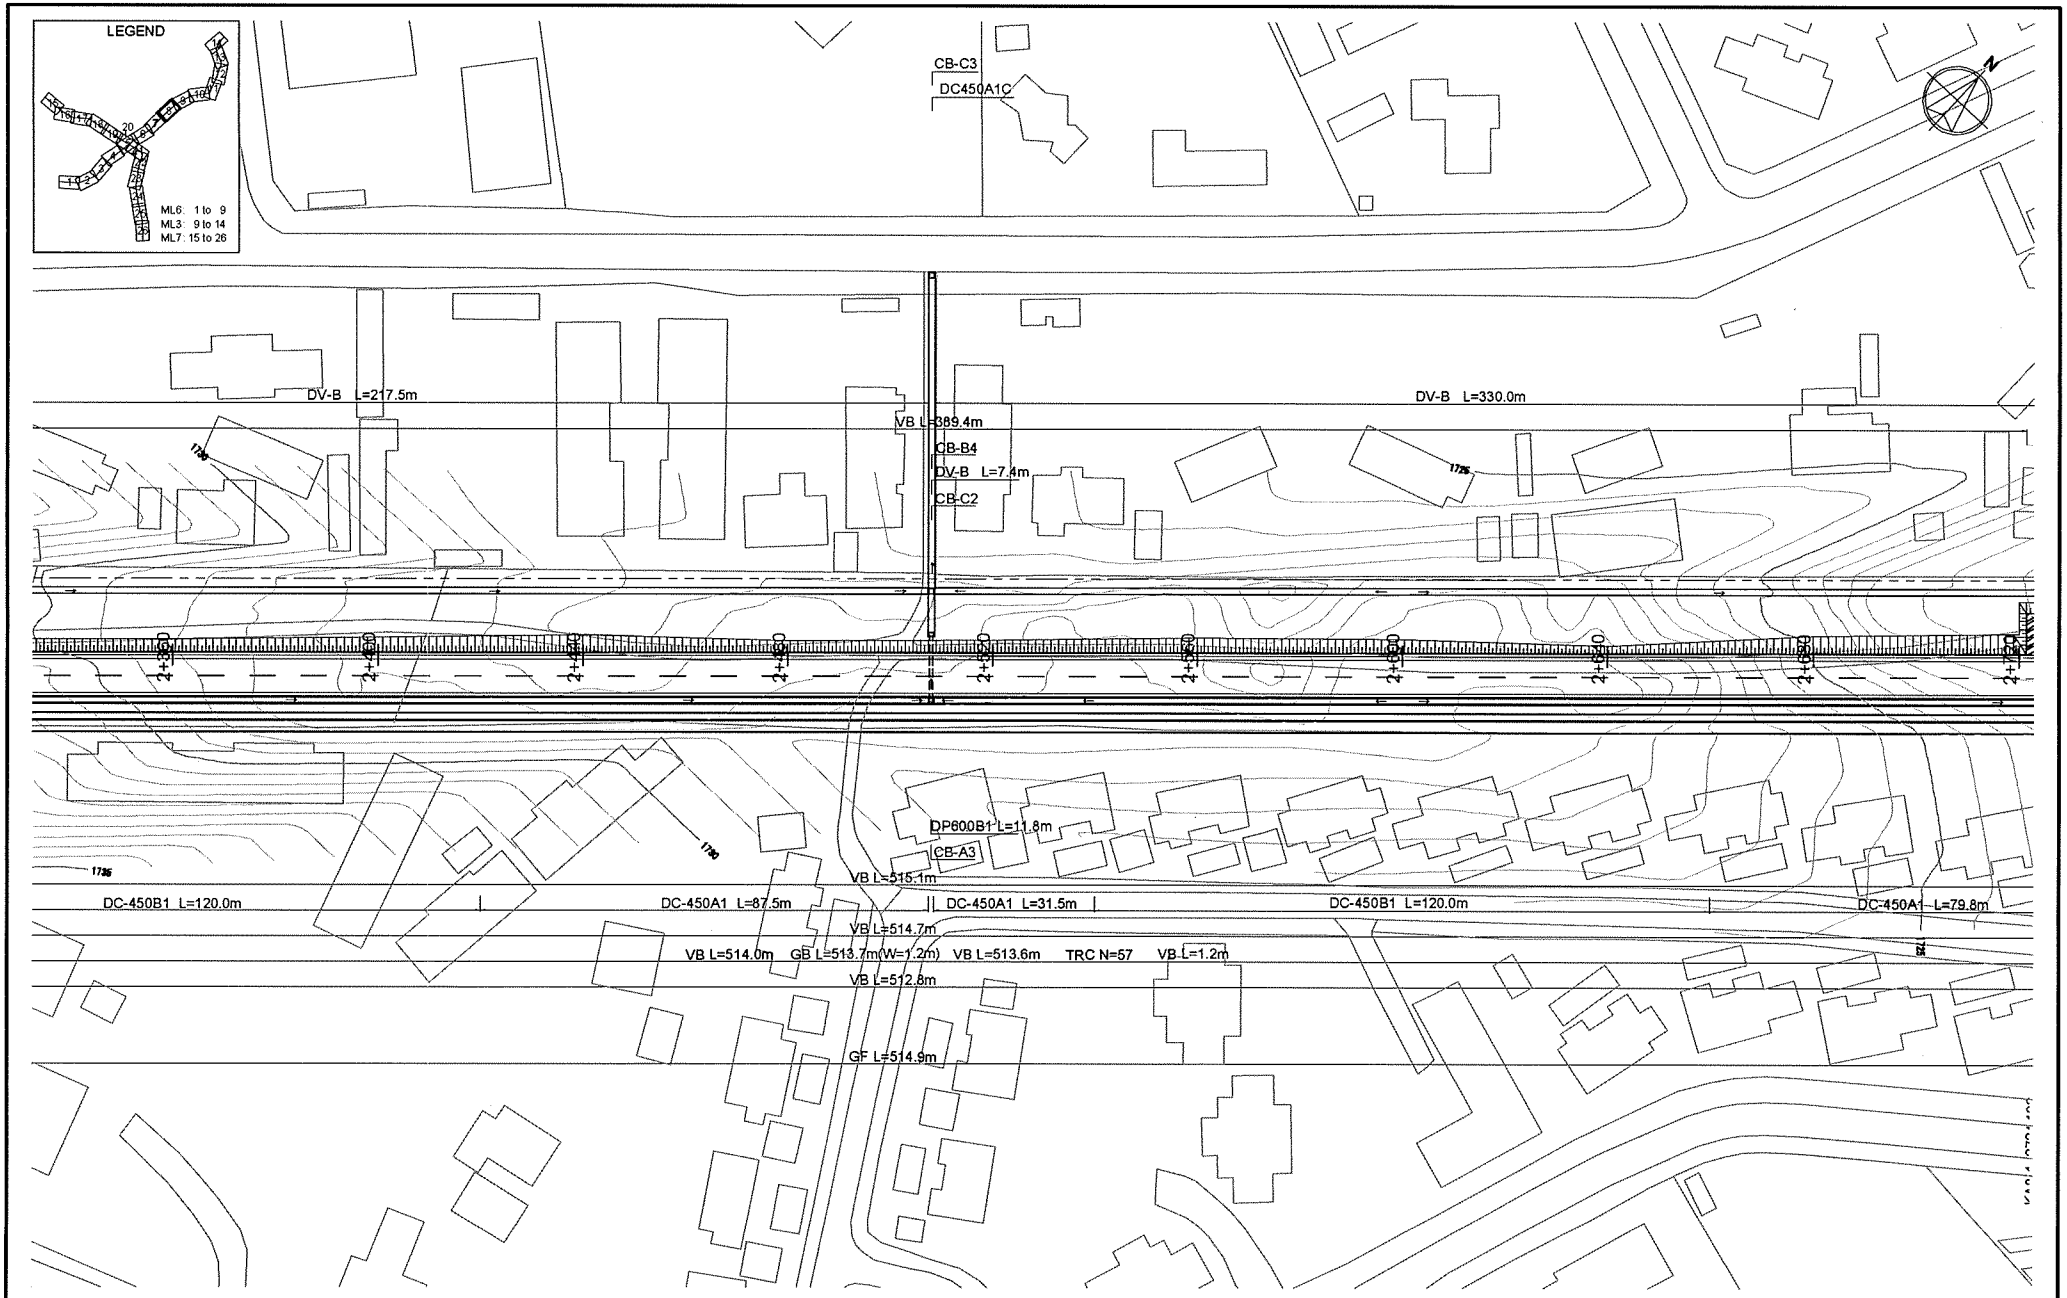

KENYA URBAN ROAD AUTHORITY CITY COUNCIL OF NAIROBI MINISTRY OF LOCAL GOVERNMENT MINISTRY OF ROADS	JAPAN INTERNATIONAL COOPERATION AGENCY KATAHIRA & ENGINEERS INTERNATIONAL	THE PREPARATORY SURVEY ON THE PROJECT FOR THE CONSTRUCTION OF NAIROBI WESTERN RING ROADS	TITLE: ML6 PLAN STA. 2+360 to STA. 2+720	Drawing No.	PL-8
				SCALE	1/1000
				DATE	AUG. 2009

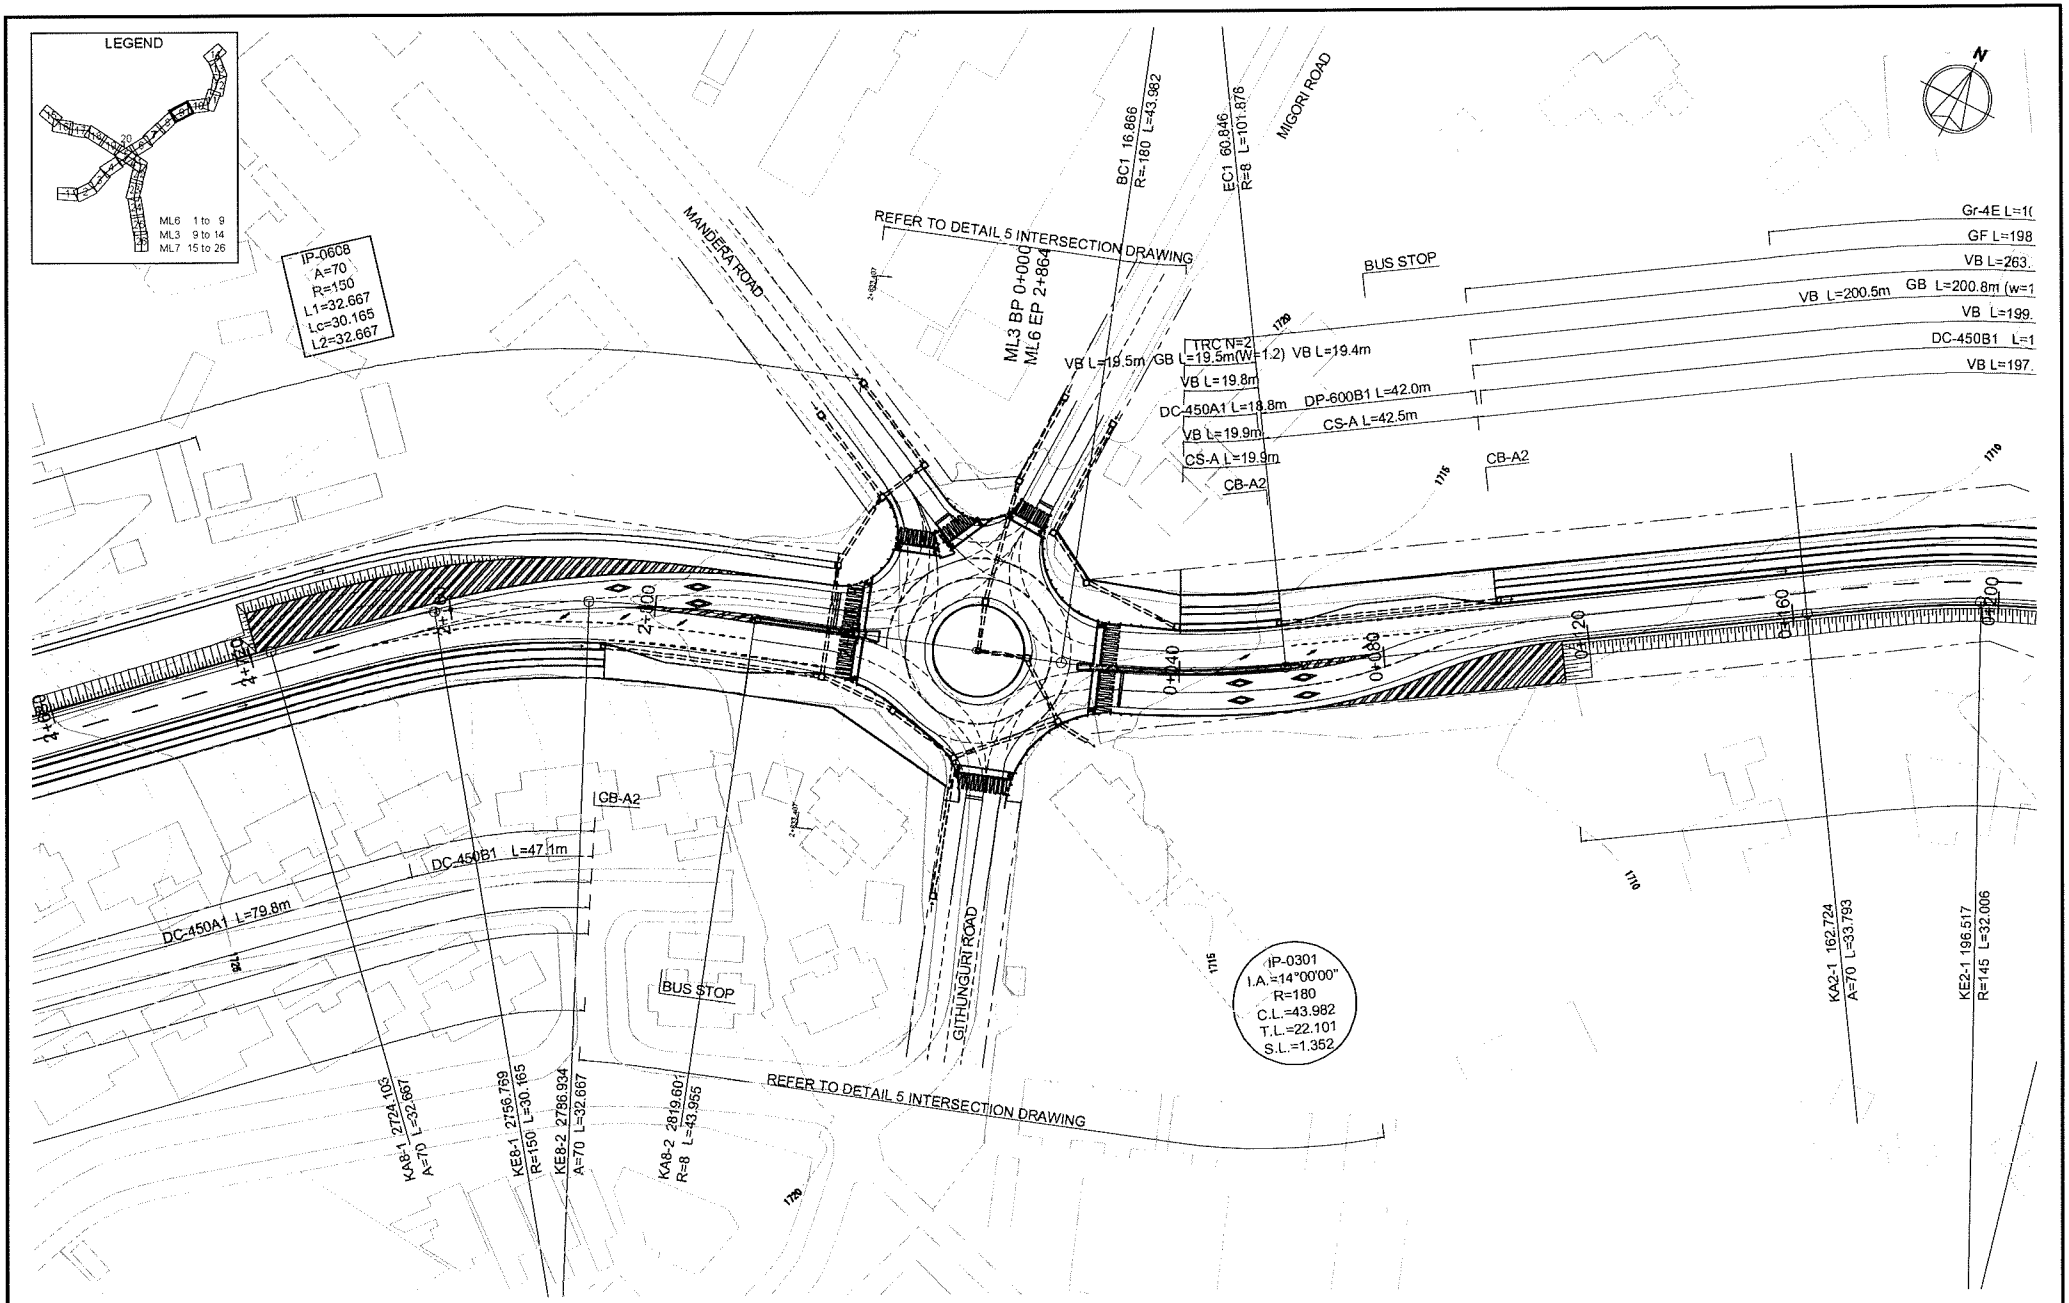

KENYA URBAN ROAD AUTHORITY CITY COUNCIL OF NAIROBI MINISTRY OF LOCAL GOVERNMENT MINISTRY OF ROADS	JAPAN INTERNATIONAL COOPERATION AGENCY KATAHIRA & ENGINEERS INTERNATIONAL	THE PREPARATORY SURVEY ON THE PROJECT FOR THE CONSTRUCTION OF NAIROBI WESTERN RING ROADS	TITLE : ML6 PLAN / ML3 PLAN ML6: STA. 2+720 to STA. 2+864(END) ML3: STA. 0+000 to STA. 0+200	Drawing No.	PL-9
				SCALE	1/1000
				DATE	AUG. 2009

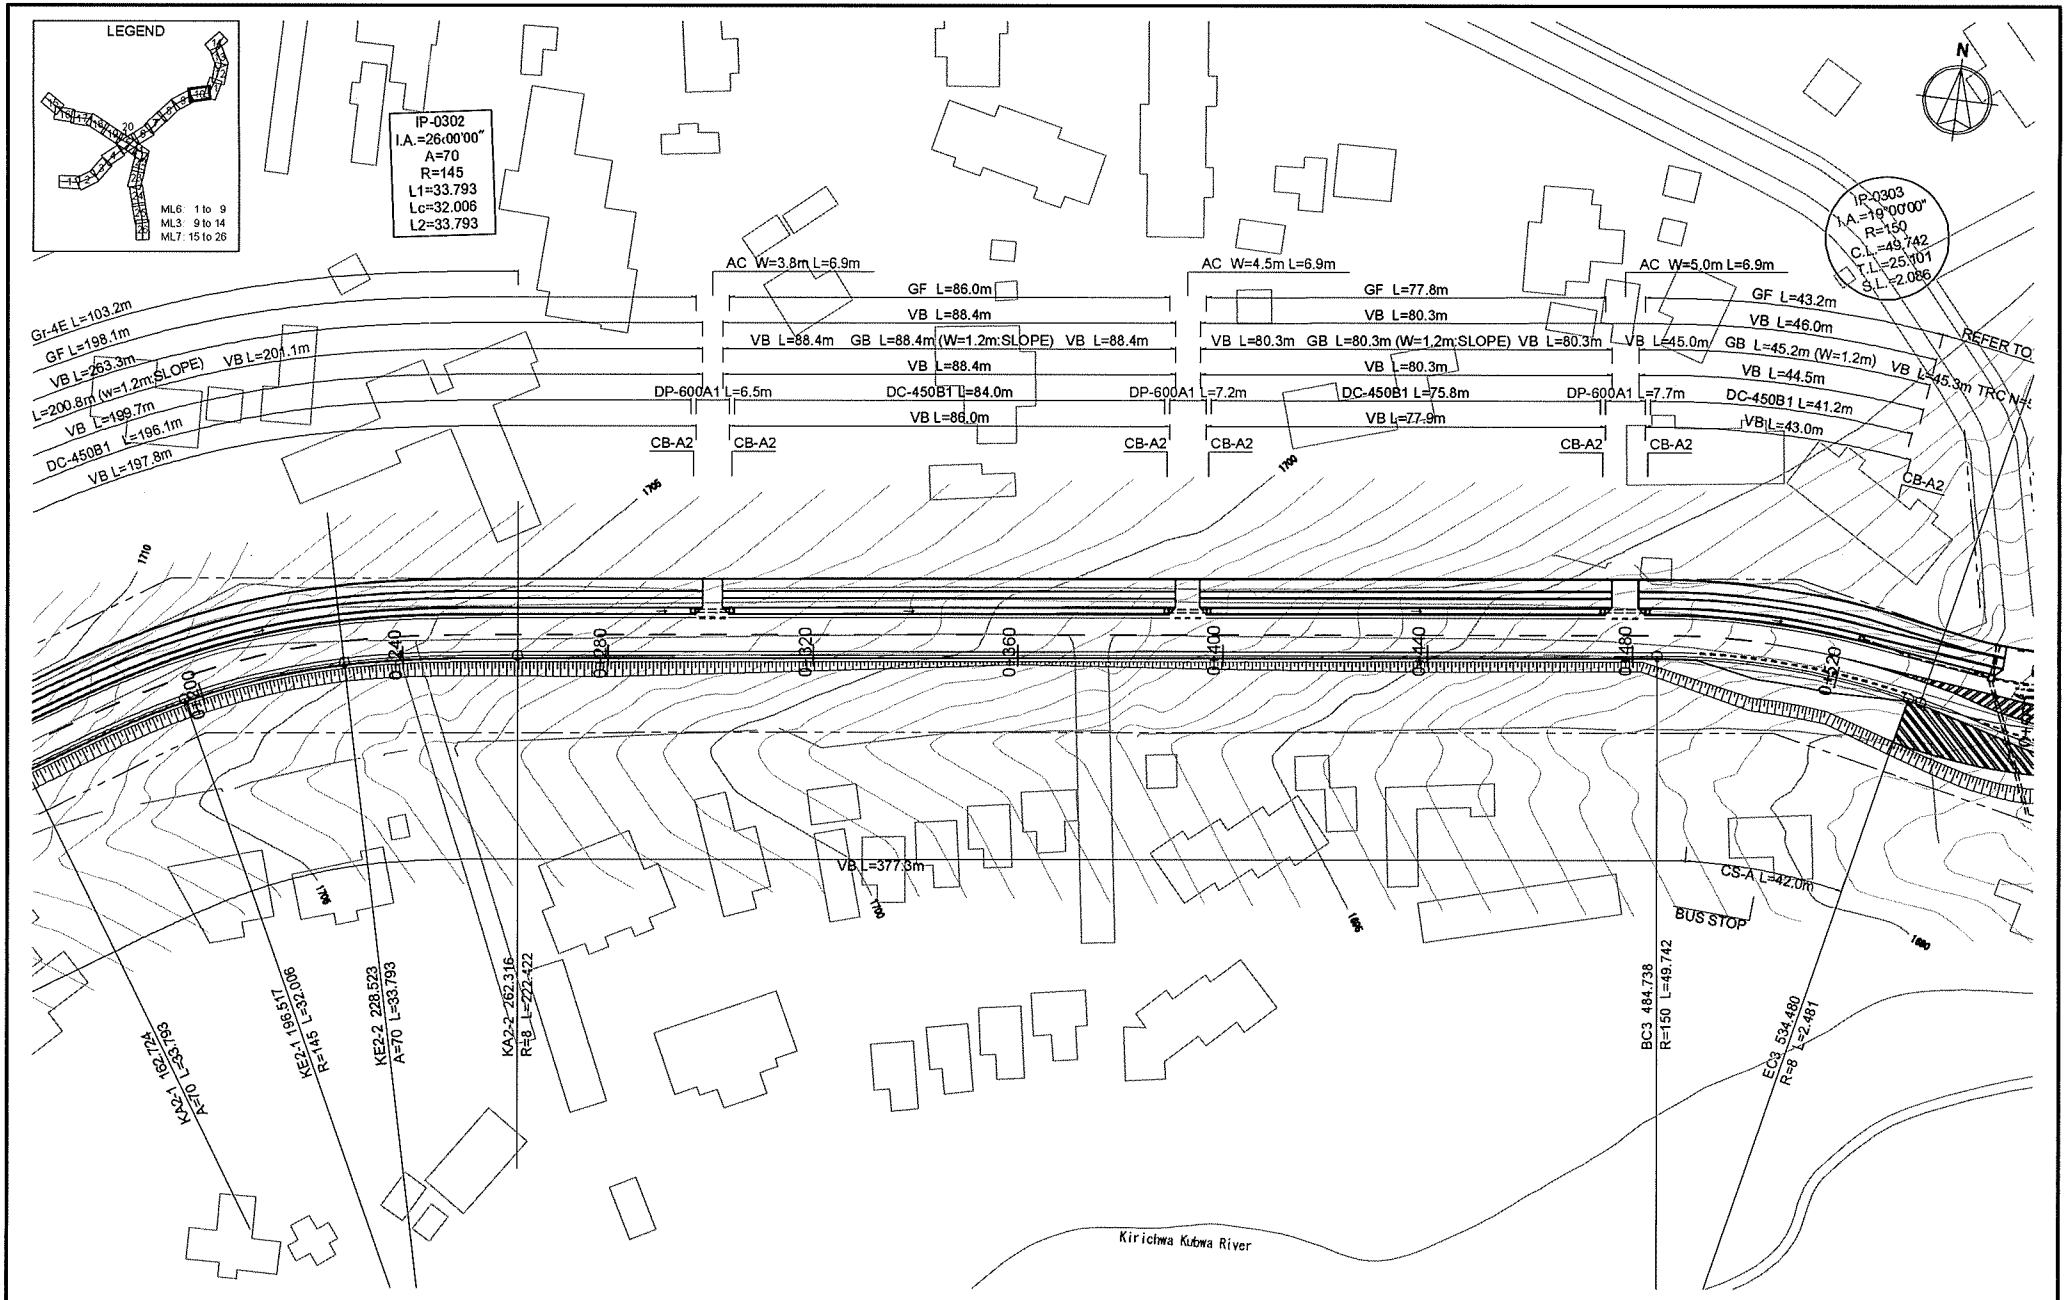

KENYA URBAN ROAD AUTHORITY CITY COUNCIL OF NAIROBI MINISTRY OF LOCAL GOVERNMENT MINISTRY OF ROADS	JAPAN INTERNATIONAL COOPERATION AGENCY KATAHIRA & ENGINEERS INTERNATIONAL	THE PREPARATORY SURVEY ON THE PROJECT FOR THE CONSTRUCTION OF NAIROBI WESTERN RING ROADS	TITLE : ML3 PLAN STA. 0+200 to STA. 0+520	Drawing No.	PL-10
				SCALE	1/1000
				DATE	AUG. 2009

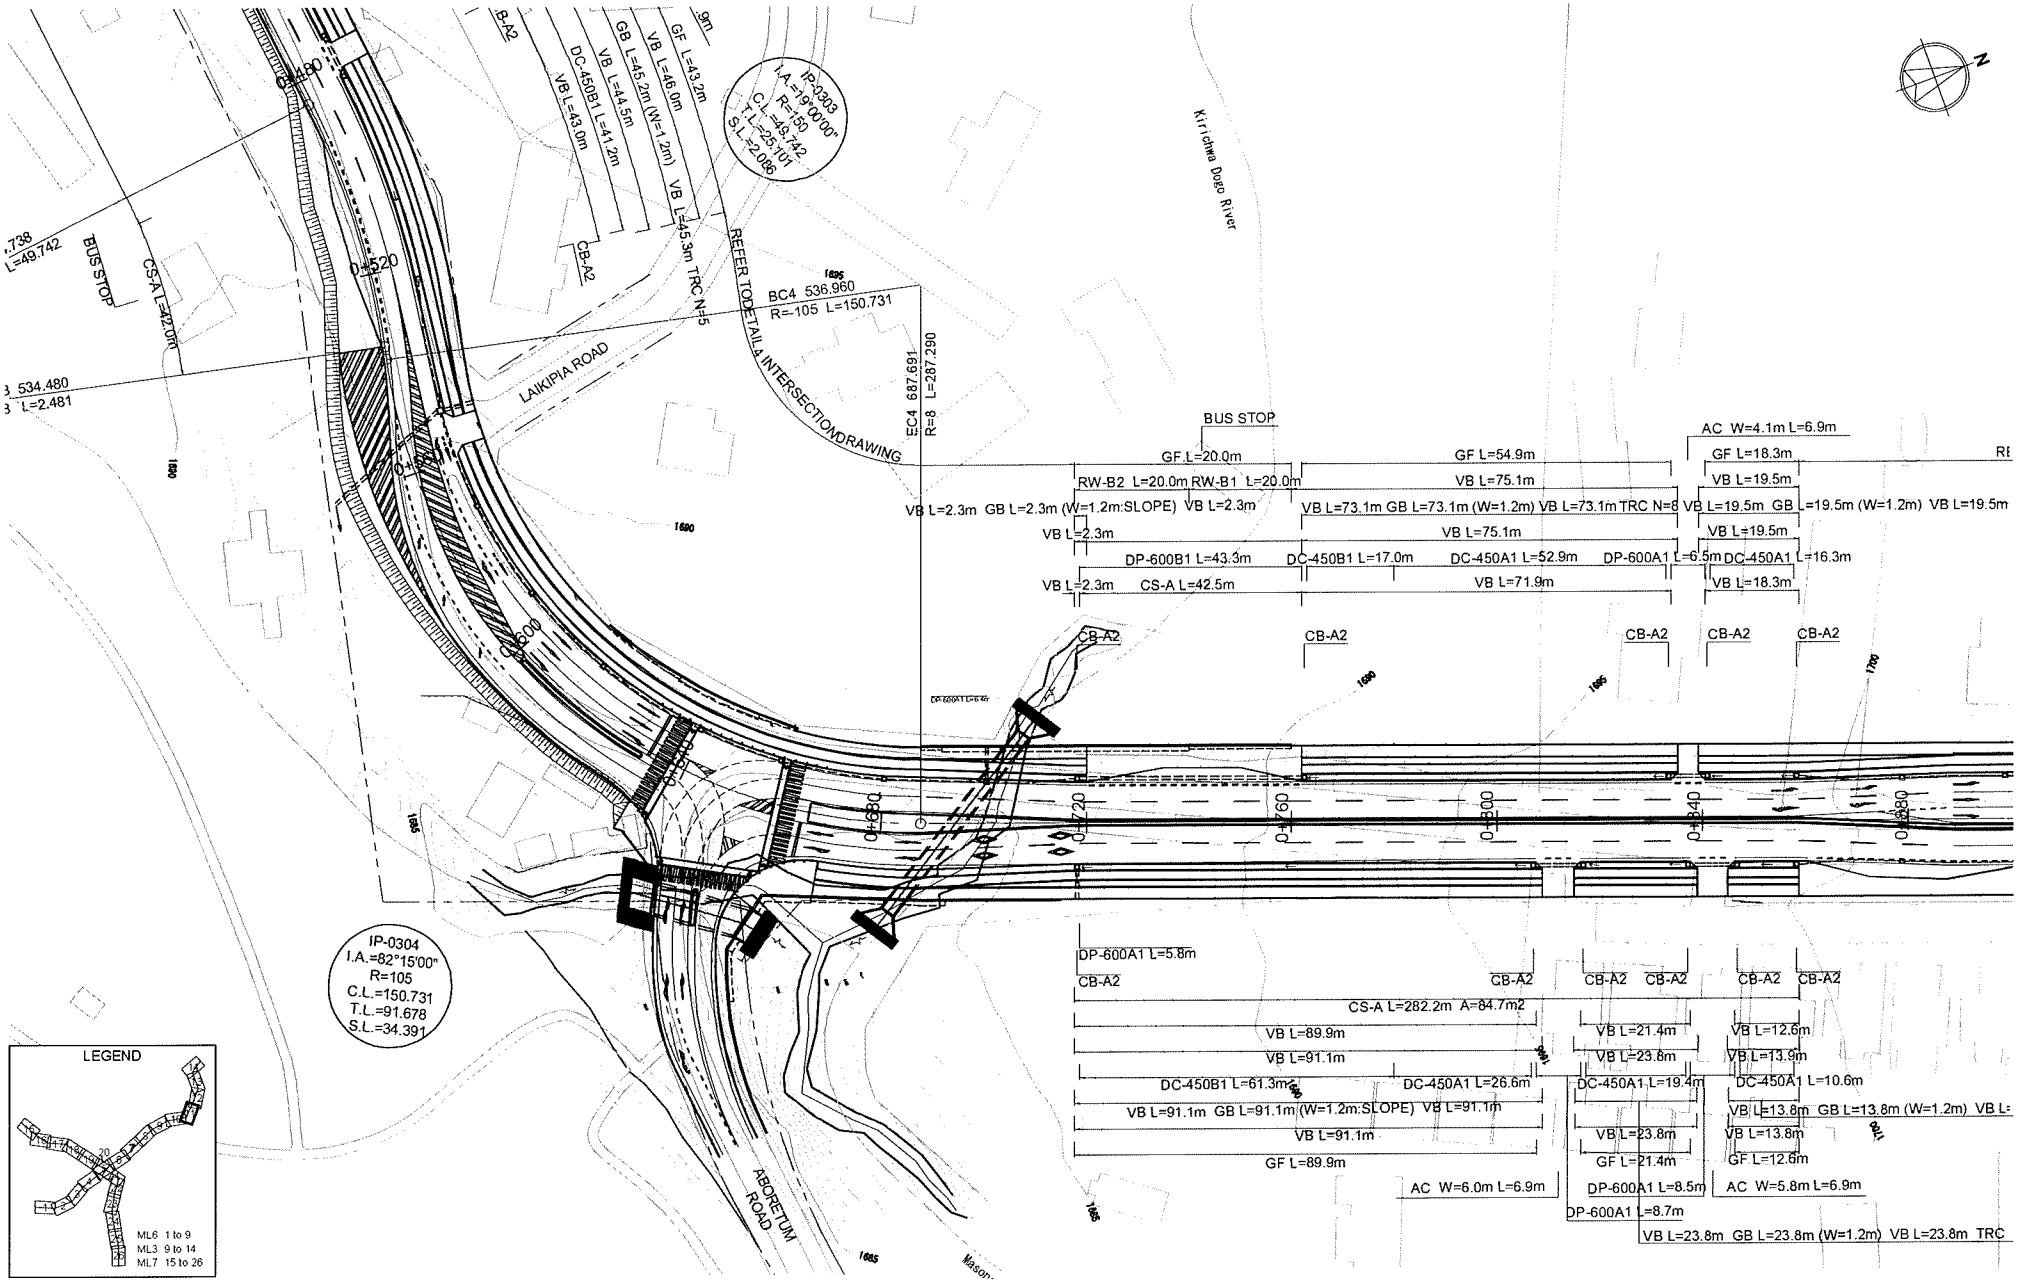

KENYA URBAN ROAD AUTHORITY CITY COUNCIL OF NAIROBI MINISTRY OF LOCAL GOVERNMENT MINISTRY OF ROADS	JAPAN INTERNATIONAL COOPERATION AGENCY KATAHIRA & ENGINEERS INTERNATIONAL	THE PREPARATORY SURVEY ON THE PROJECT FOR THE CONSTRUCTION OF NAIROBI WESTERN RING ROADS	TITLE : ML3 PLAN STA. 0+520 to STA. 0+880	Drawing No.	PL-11
				SCALE	1/1000
				DATE	AUG. 2009

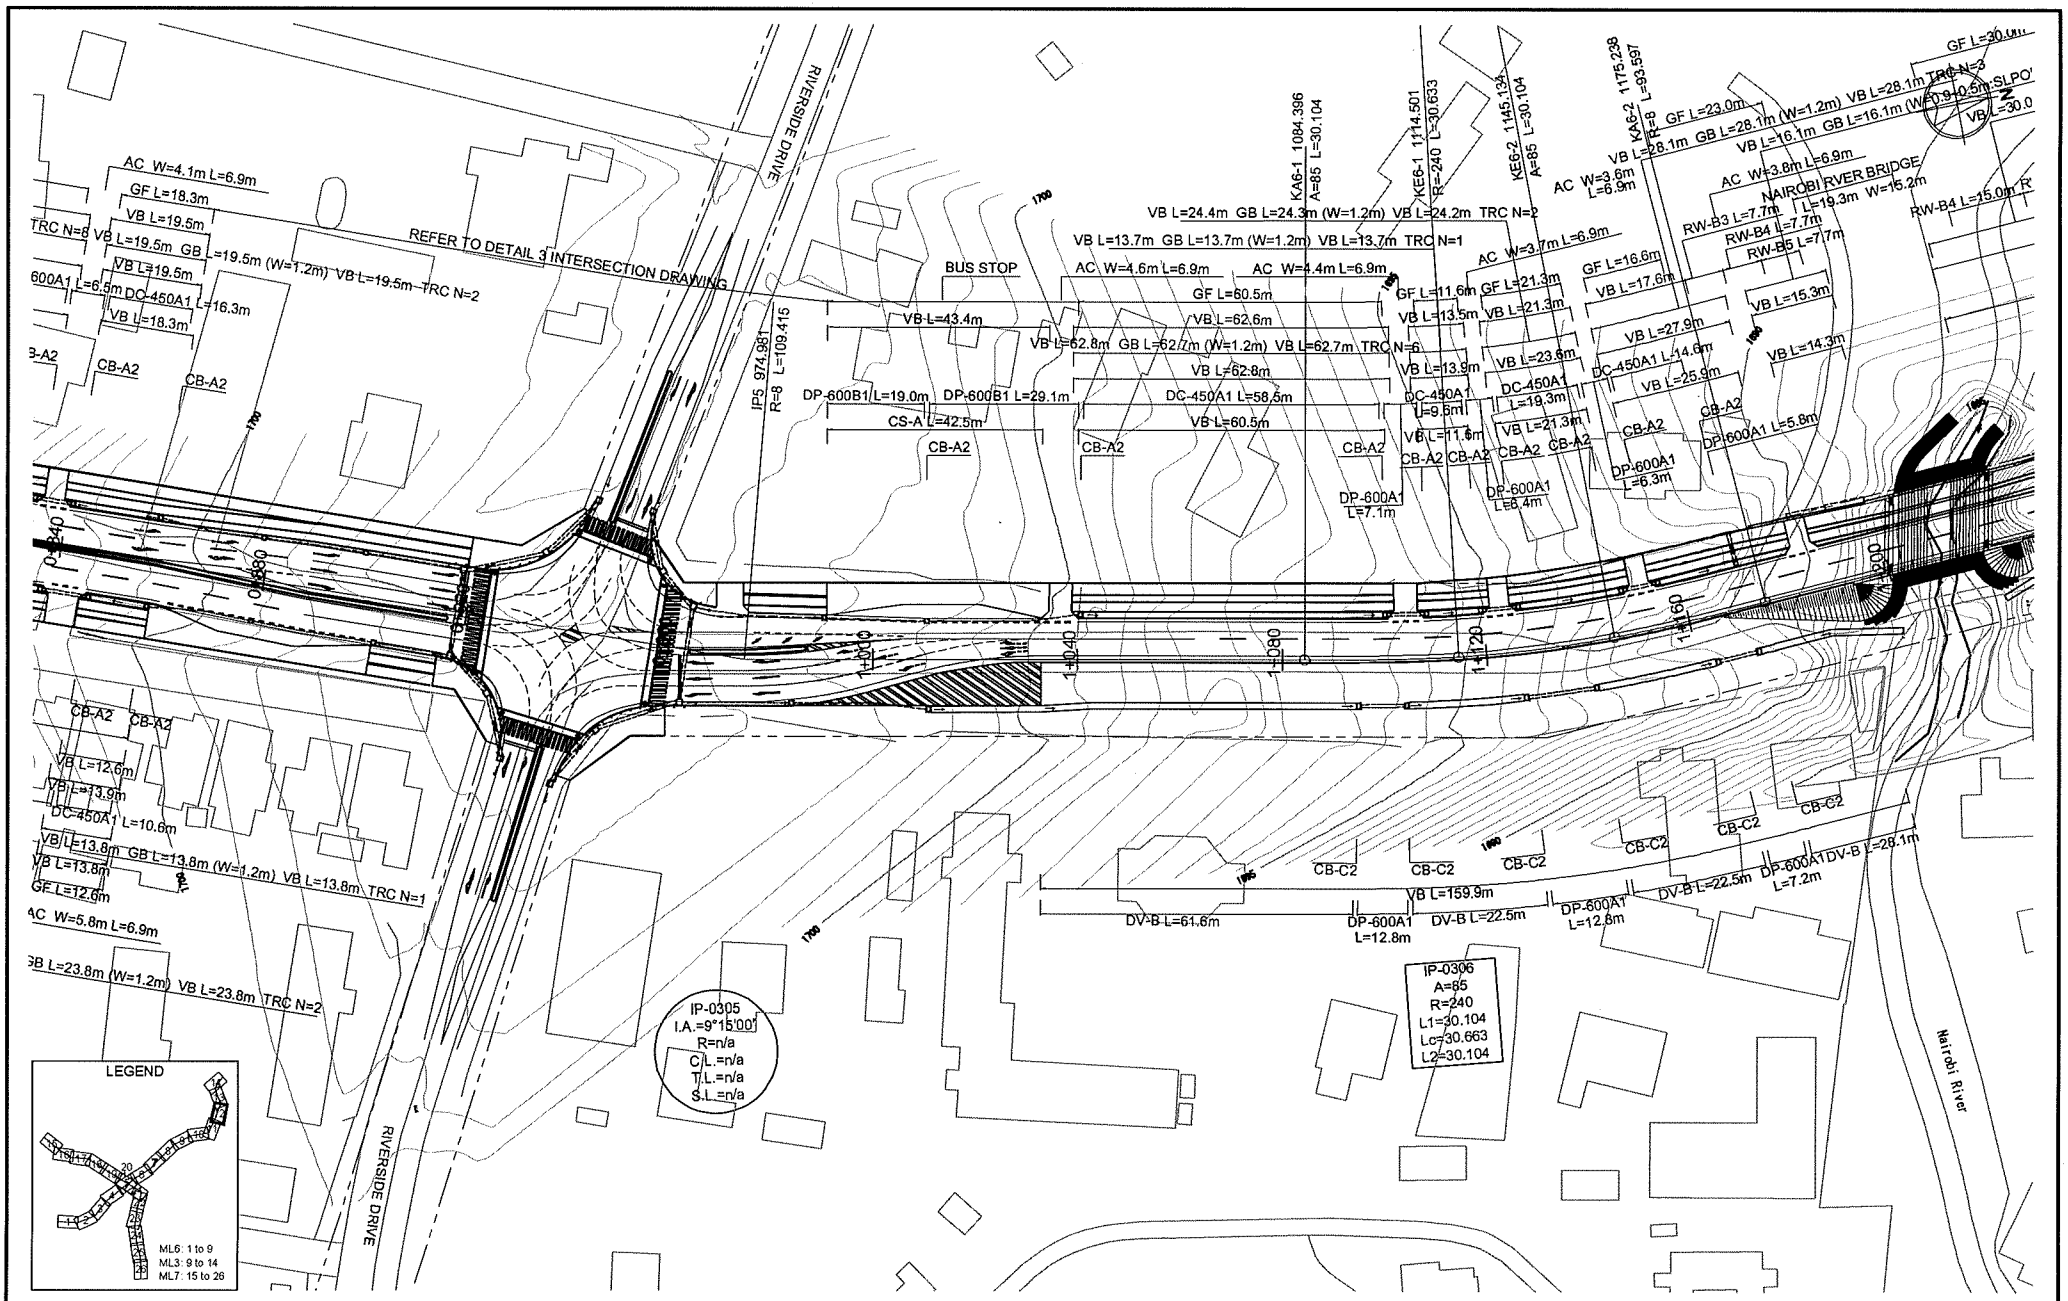

KENYA URBAN ROAD AUTHORITY CITY COUNCIL OF NAIROBI MINISTRY OF LOCAL GOVERNMENT MINISTRY OF ROADS	JAPAN INTERNATIONAL COOPERATION AGENCY KATAHIRA & ENGINEERS INTERNATIONAL	THE PREPARATORY SURVEY ON THE PROJECT FOR THE CONSTRUCTION OF NAIROBI WESTERN RING ROADS	TITLE : ML3 PLAN STA. 0+880 to STA. 1+200	Drawing No. PL-12 SCALE 1/1000 DATE AUG. 2009

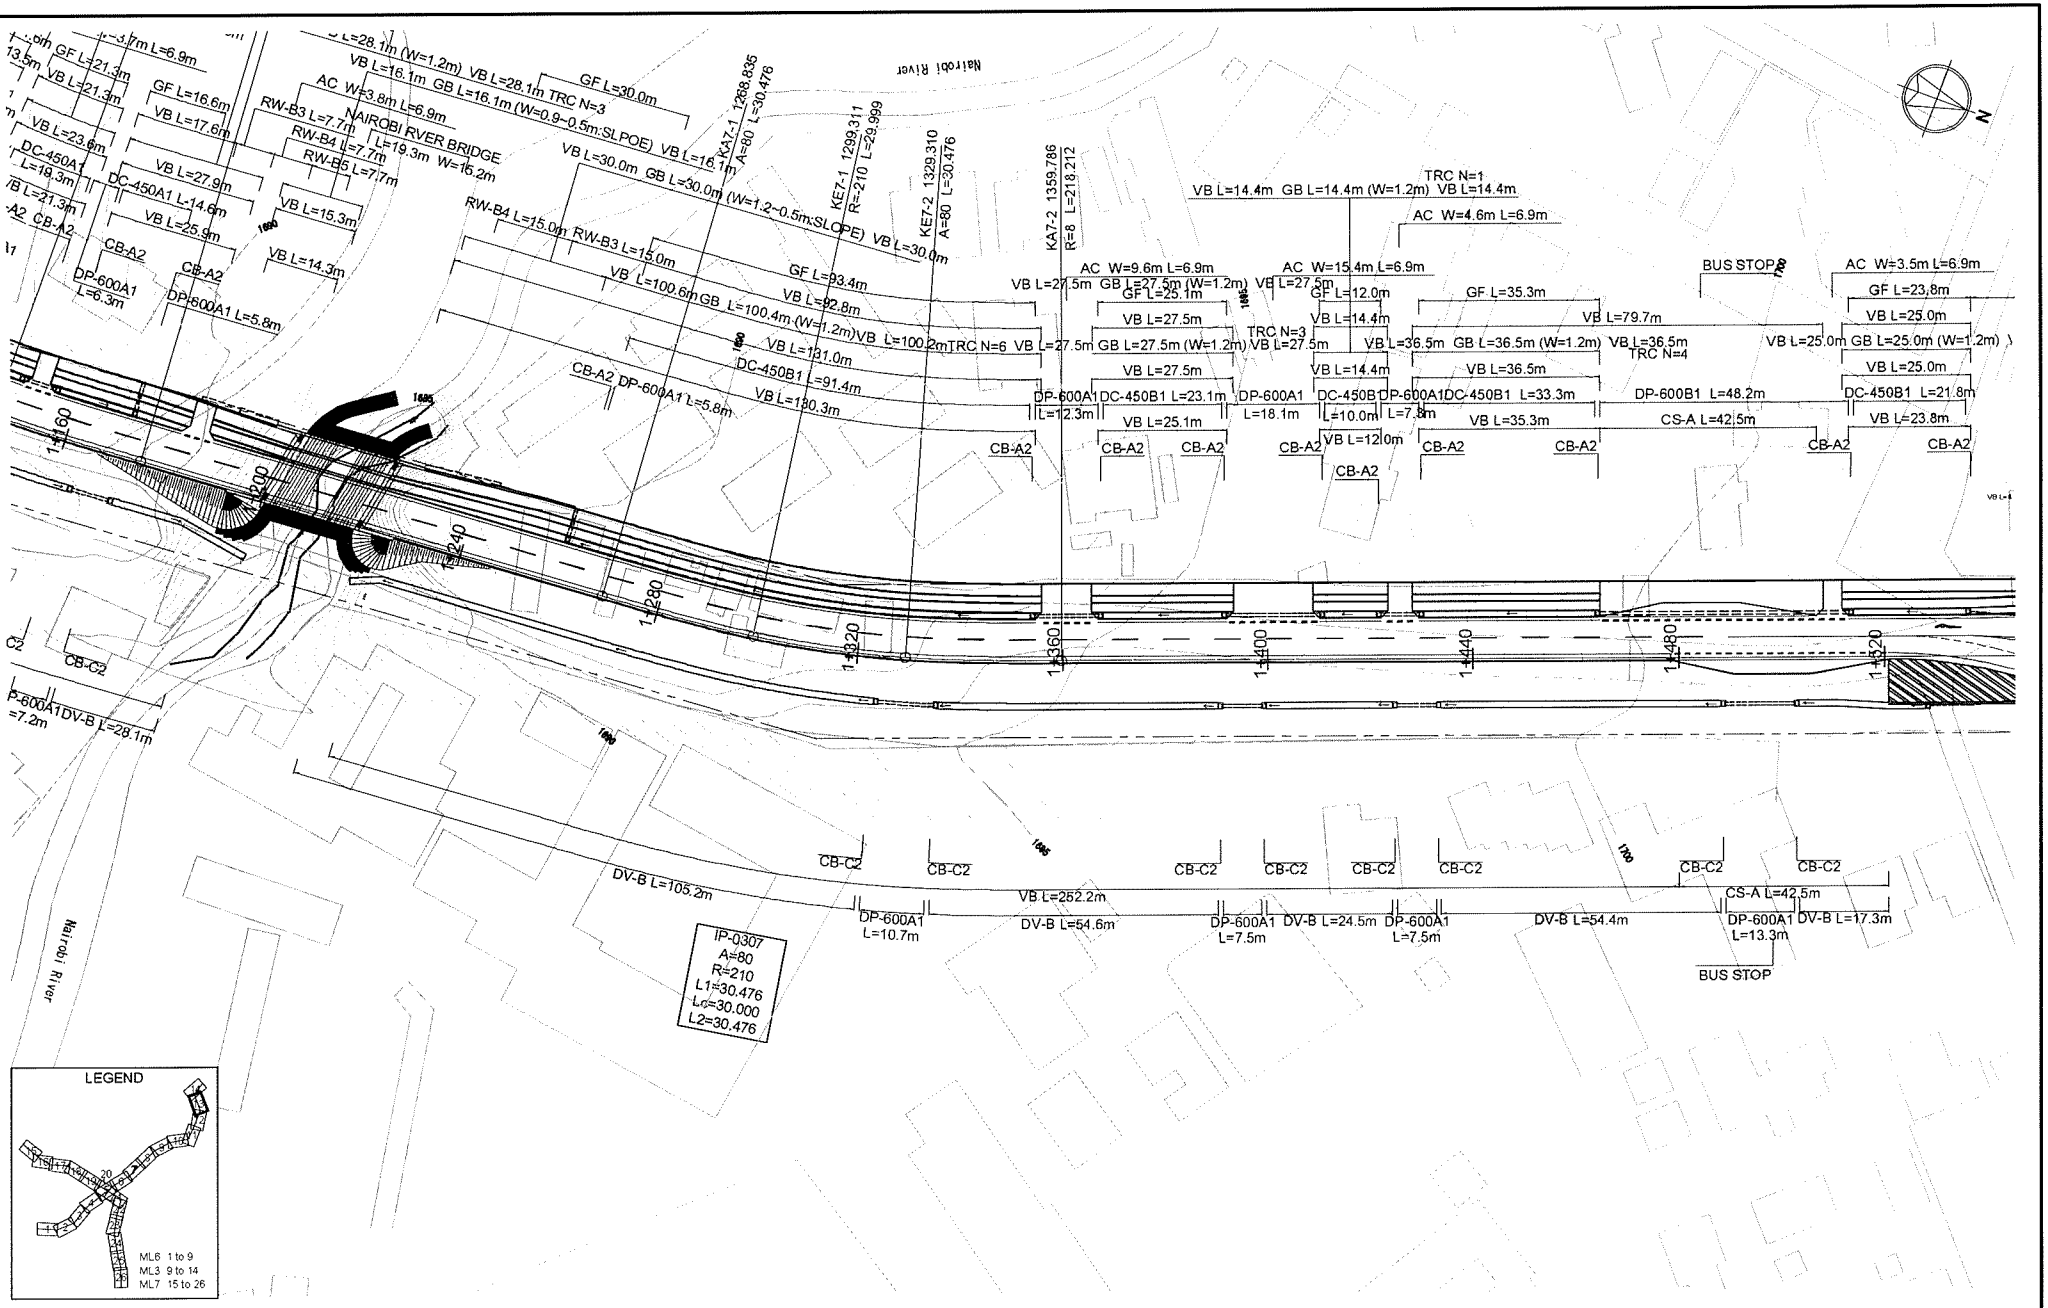

KENYA URBAN ROAD AUTHORITY CITY COUNCIL OF NAIROBI MINISTRY OF LOCAL GOVERNMENT MINISTRY OF ROADS	JAPAN INTERNATIONAL COOPERATION AGENCY KATAHIRA & ENGINEERS INTERNATIONAL	THE PREPARATORY SURVEY ON THE PROJECT FOR THE CONSTRUCTION OF NAIROBI WESTERN RING ROADS	TITLE : ML3 PLAN STA. 1+200 to STA. 1+520	Drawing No.	PL-13
				SCALE	1/1000
				DATE	AUG. 2009

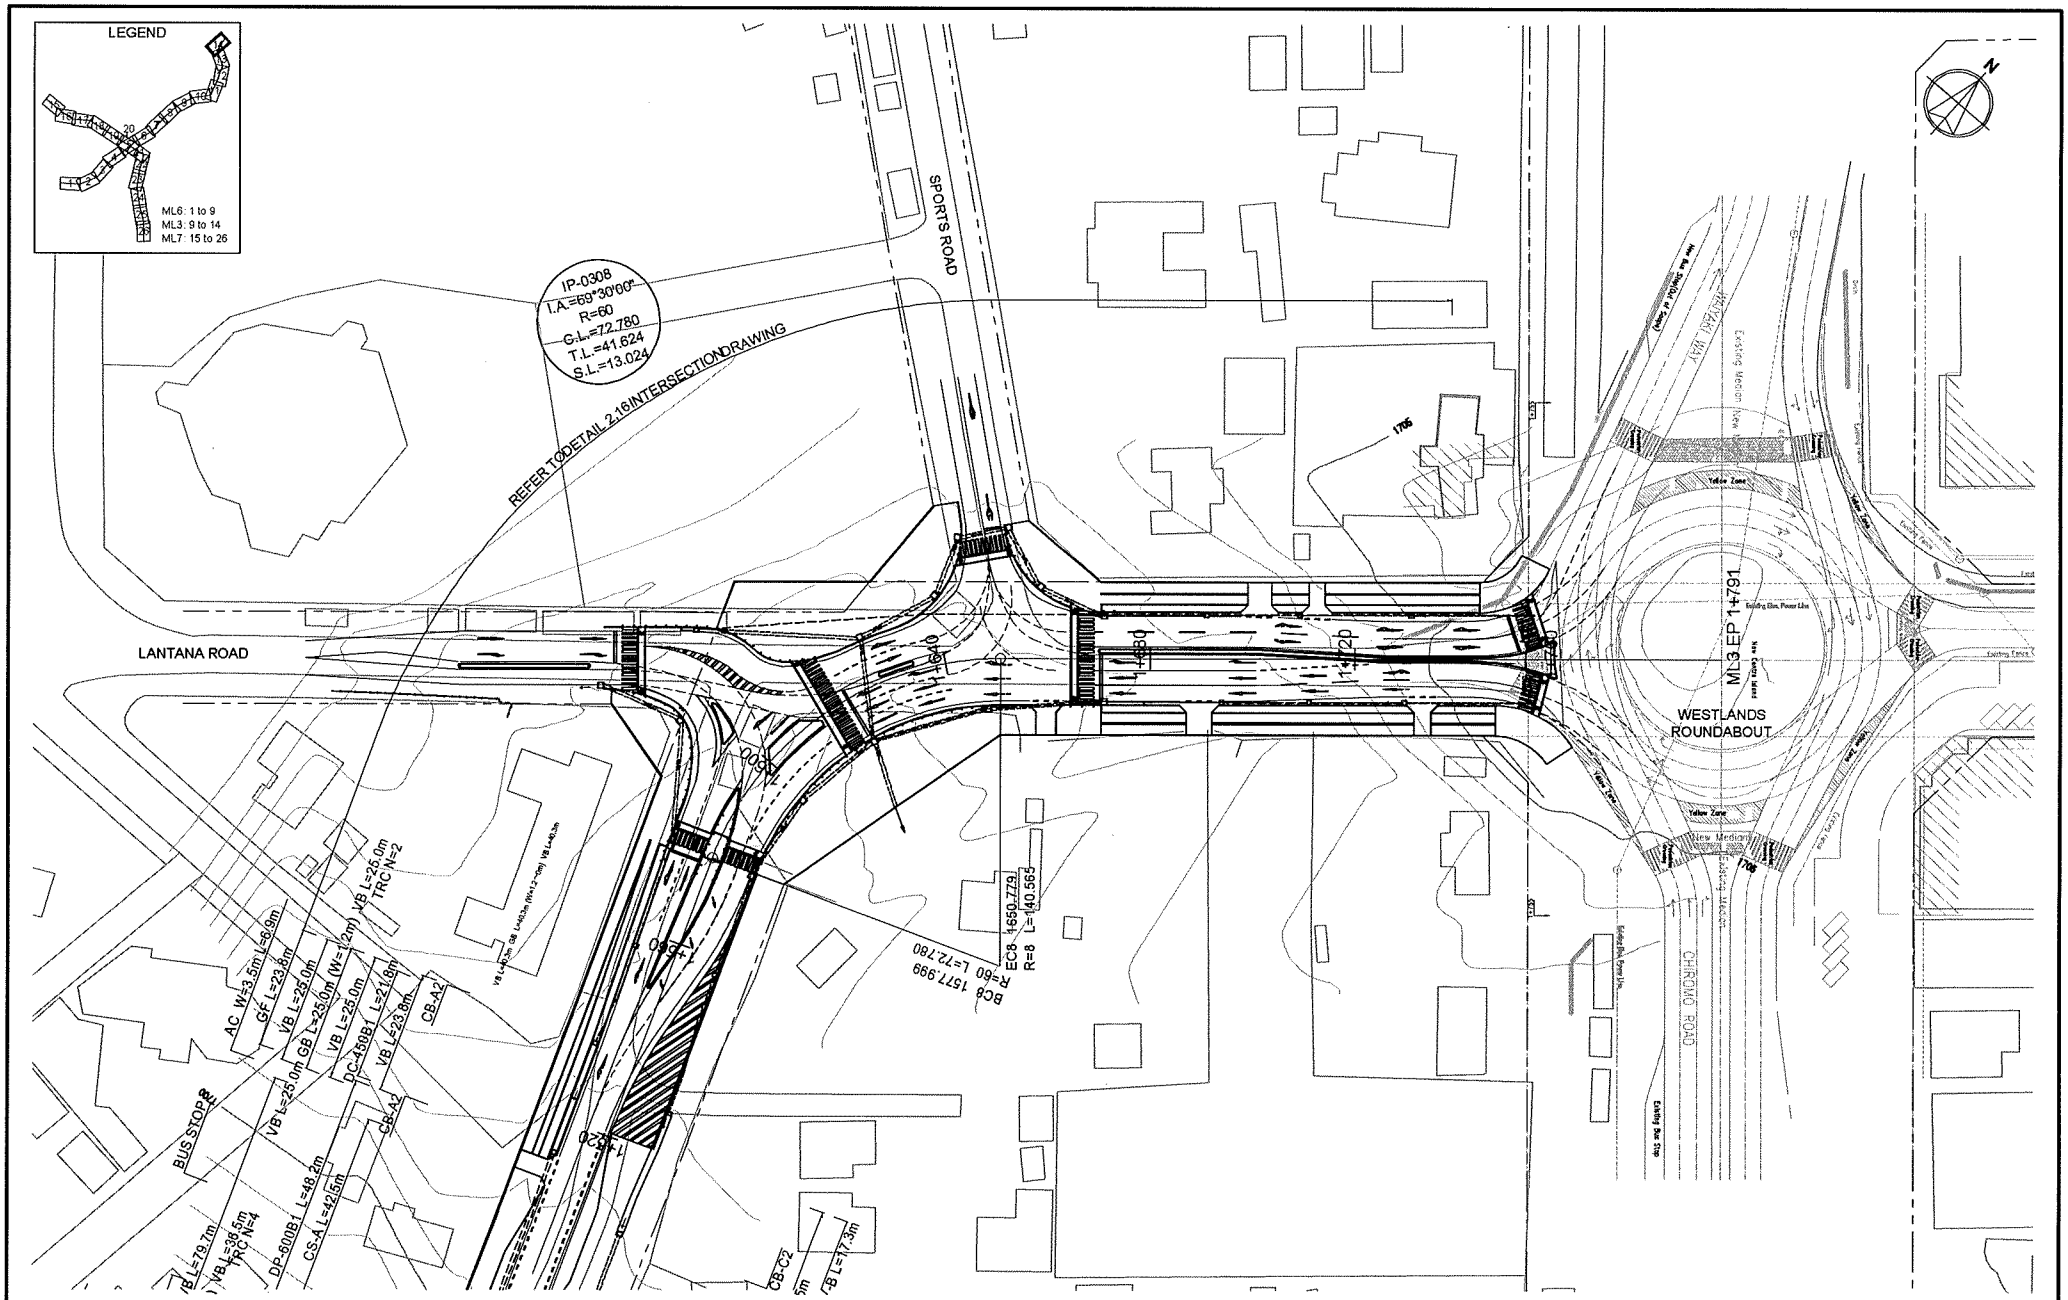

KENYA URBAN ROAD AUTHORITY CITY COUNCIL OF NAIROBI MINISTRY OF LOCAL GOVERNMENT MINISTRY OF ROADS	JAPAN INTERNATIONAL COOPERATION AGENCY KATAHIRA & ENGINEERS INTERNATIONAL	THE PREPARATORY SURVEY ON THE PROJECT FOR THE CONSTRUCTION OF NAIROBI WESTERN RING ROADS	TITLE : ML3 PLAN STA. 1+520 to STA. 1+760(END)	Drawing No.	PL-14
				SCALE	1/1000
				DATE	AUG. 2009

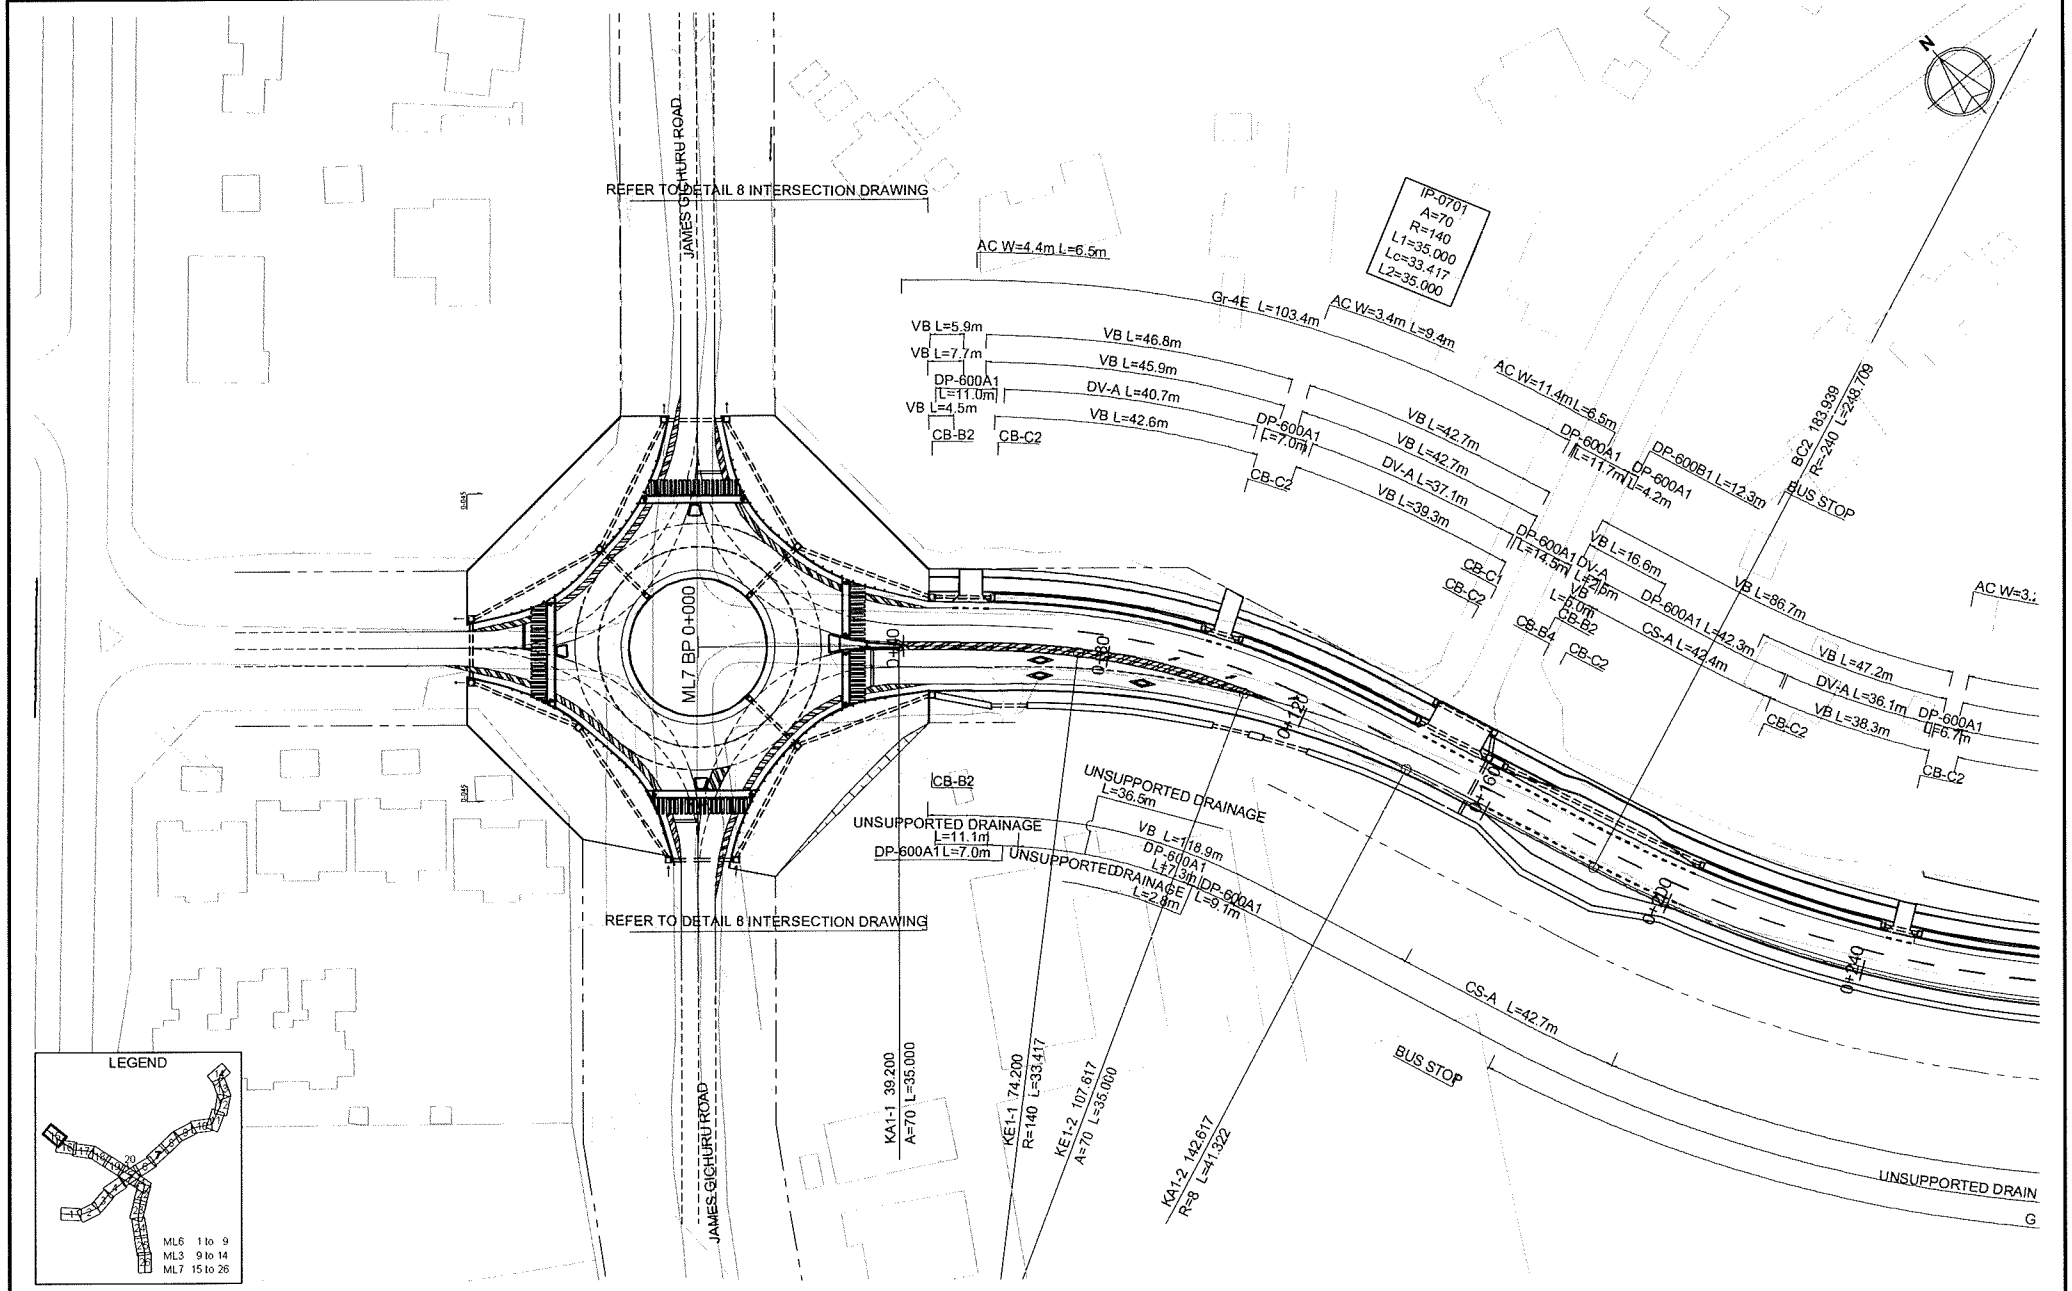

KENYA URBAN ROAD AUTHORITY CITY COUNCIL OF NAIROBI MINISTRY OF LOCAL GOVERNMENT MINISTRY OF ROADS	JAPAN INTERNATIONAL COOPERATION AGENCY KATAHIRA & ENGINEERS INTERNATIONAL	THE PREPARATORY SURVEY ON THE PROJECT FOR THE CONSTRUCTION OF NAIROBI WESTERN RING ROADS	TITLE : ML7 PLAN STA. 0+000 to STA. 0+240	Drawing No.	PL-15
				SCALE	1/1000
				DATE	AUG. 2009

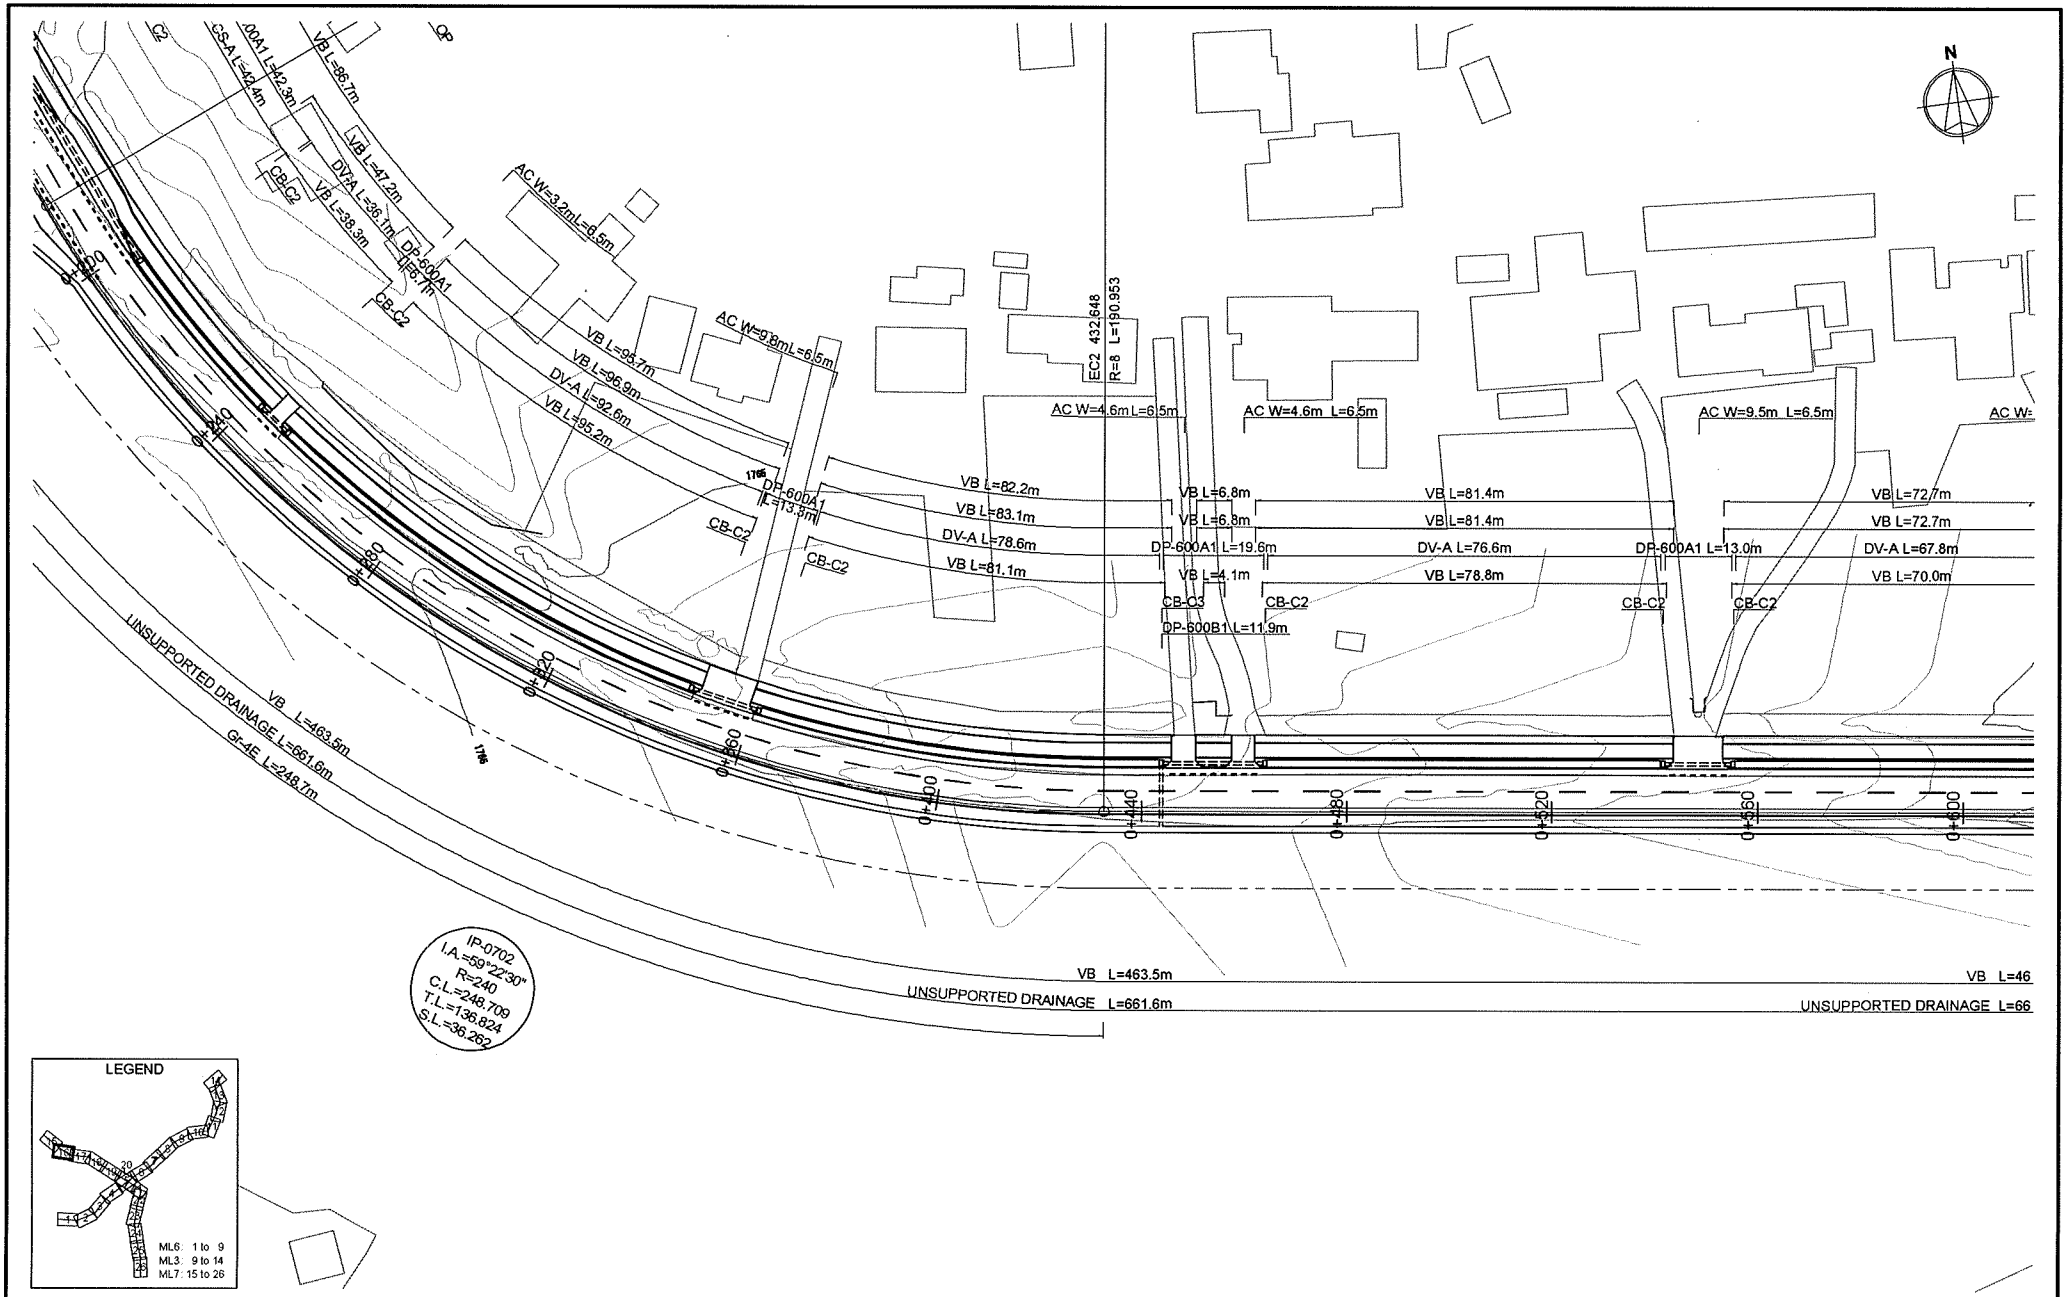

KENYA URBAN ROAD AUTHORITY CITY COUNCIL OF NAIROBI MINISTRY OF LOCAL GOVERNMENT MINISTRY OF ROADS	JAPAN INTERNATIONAL COOPERATION AGENCY KATAHIRA & ENGINEERS INTERNATIONAL	THE PREPARATORY SURVEY ON THE PROJECT FOR THE CONSTRUCTION OF NAIROBI WESTERN RING ROADS	TITLE : ML7 PLAN STA. 0+240 to STA. 0+600	Drawing No.	PL-16
				SCALE	1/1000
				DATE	AUG. 2009

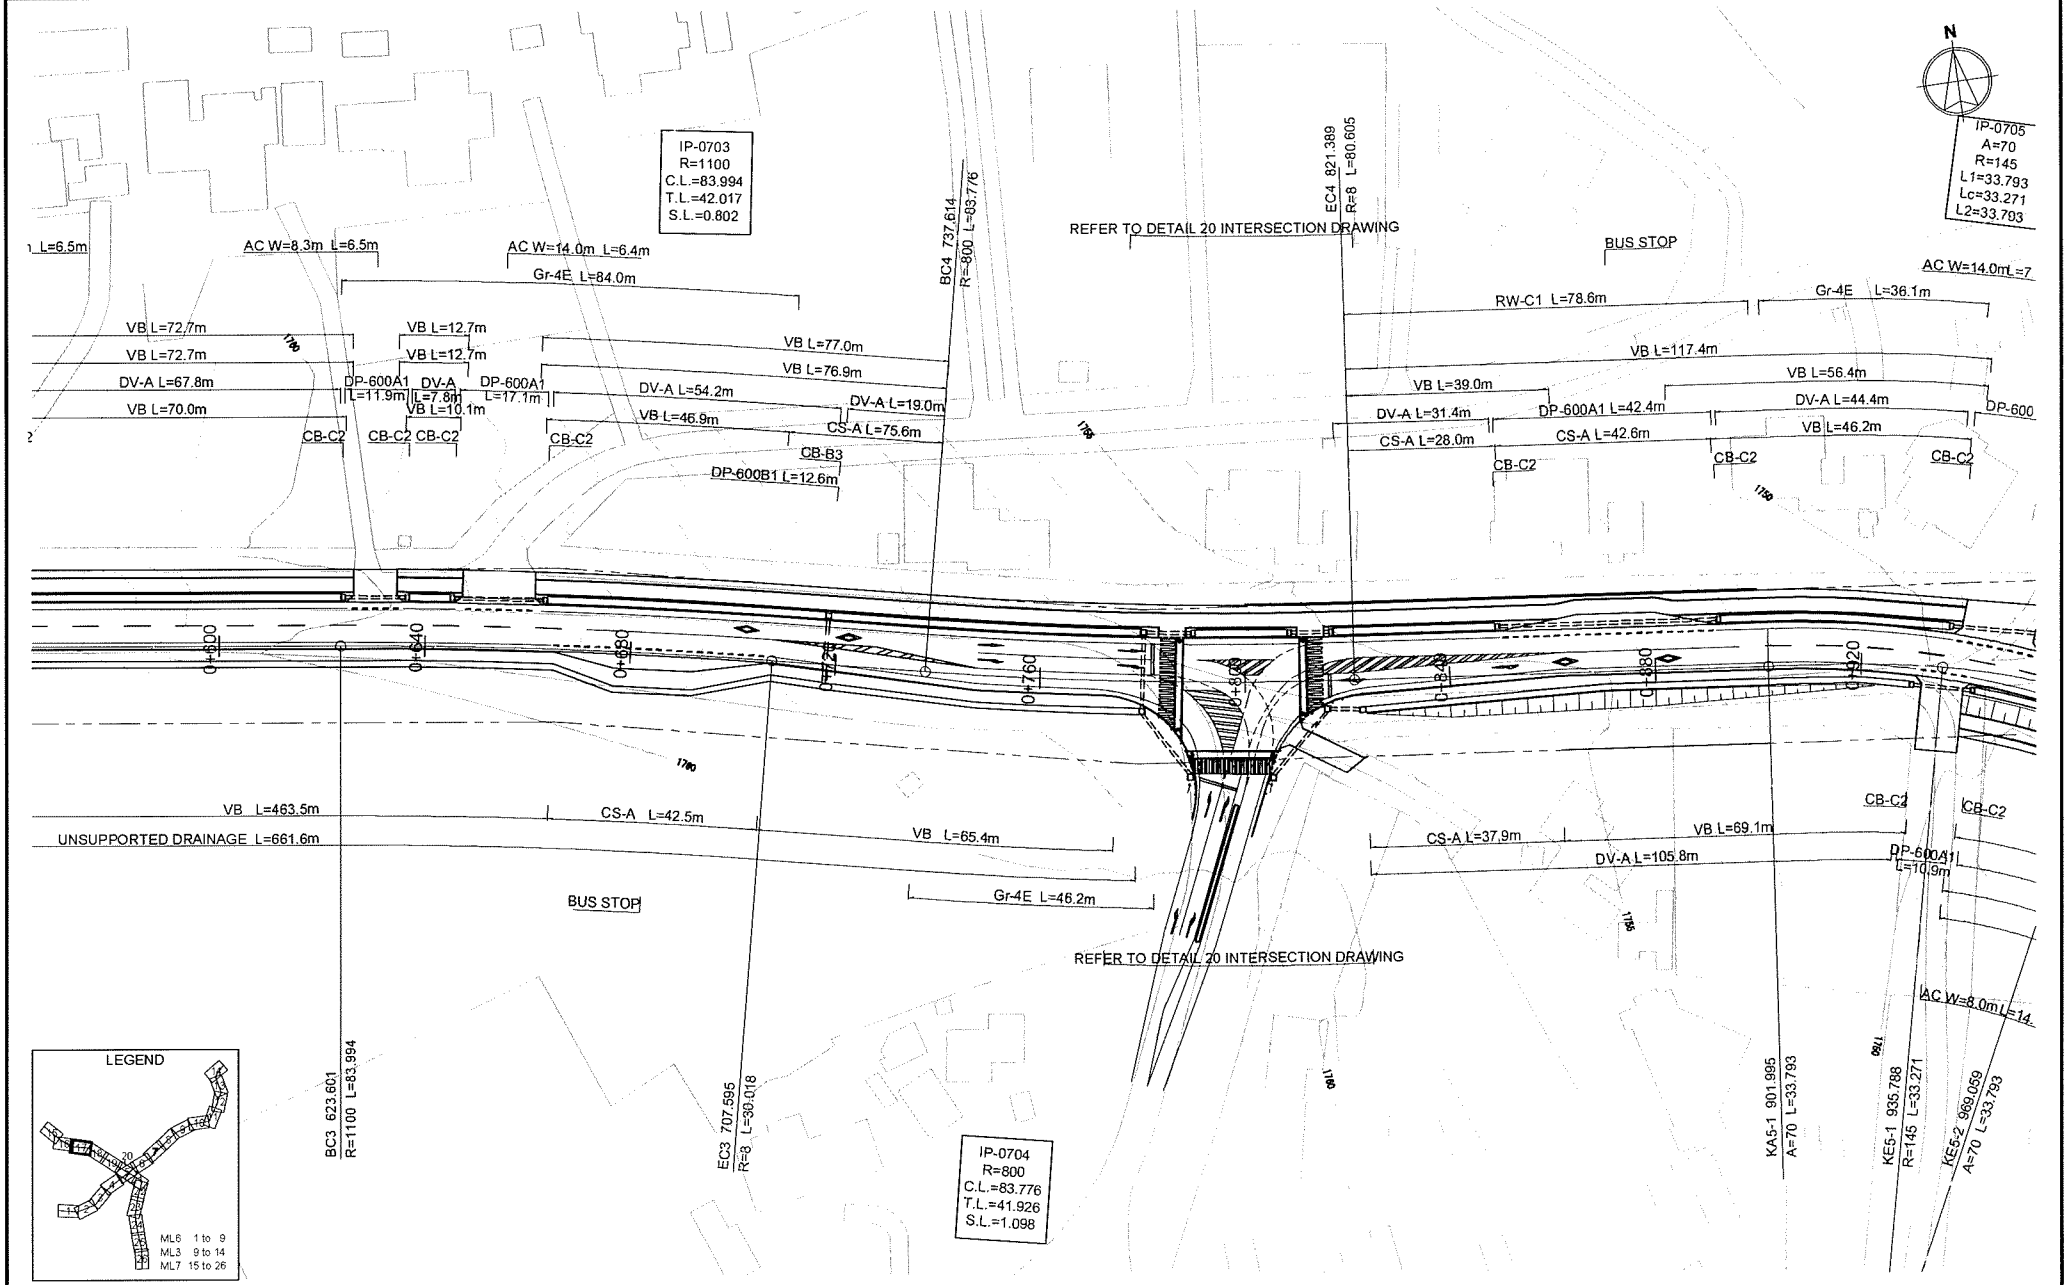

KENYA URBAN ROAD AUTHORITY CITY COUNCIL OF NAIROBI MINISTRY OF LOCAL GOVERNMENT MINISTRY OF ROADS	JAPAN INTERNATIONAL COOPERATION AGENCY KATAHIRA & ENGINEERS INTERNATIONAL	THE PREPARATORY SURVEY ON THE PROJECT FOR THE CONSTRUCTION OF NAIROBI WESTERN RING ROADS	TITLE : ML7 PLAN STA. 0+600 to STA. 0+920	Drawing No.	PL-17
				SCALE	1/1000
				DATE	AUG. 2009

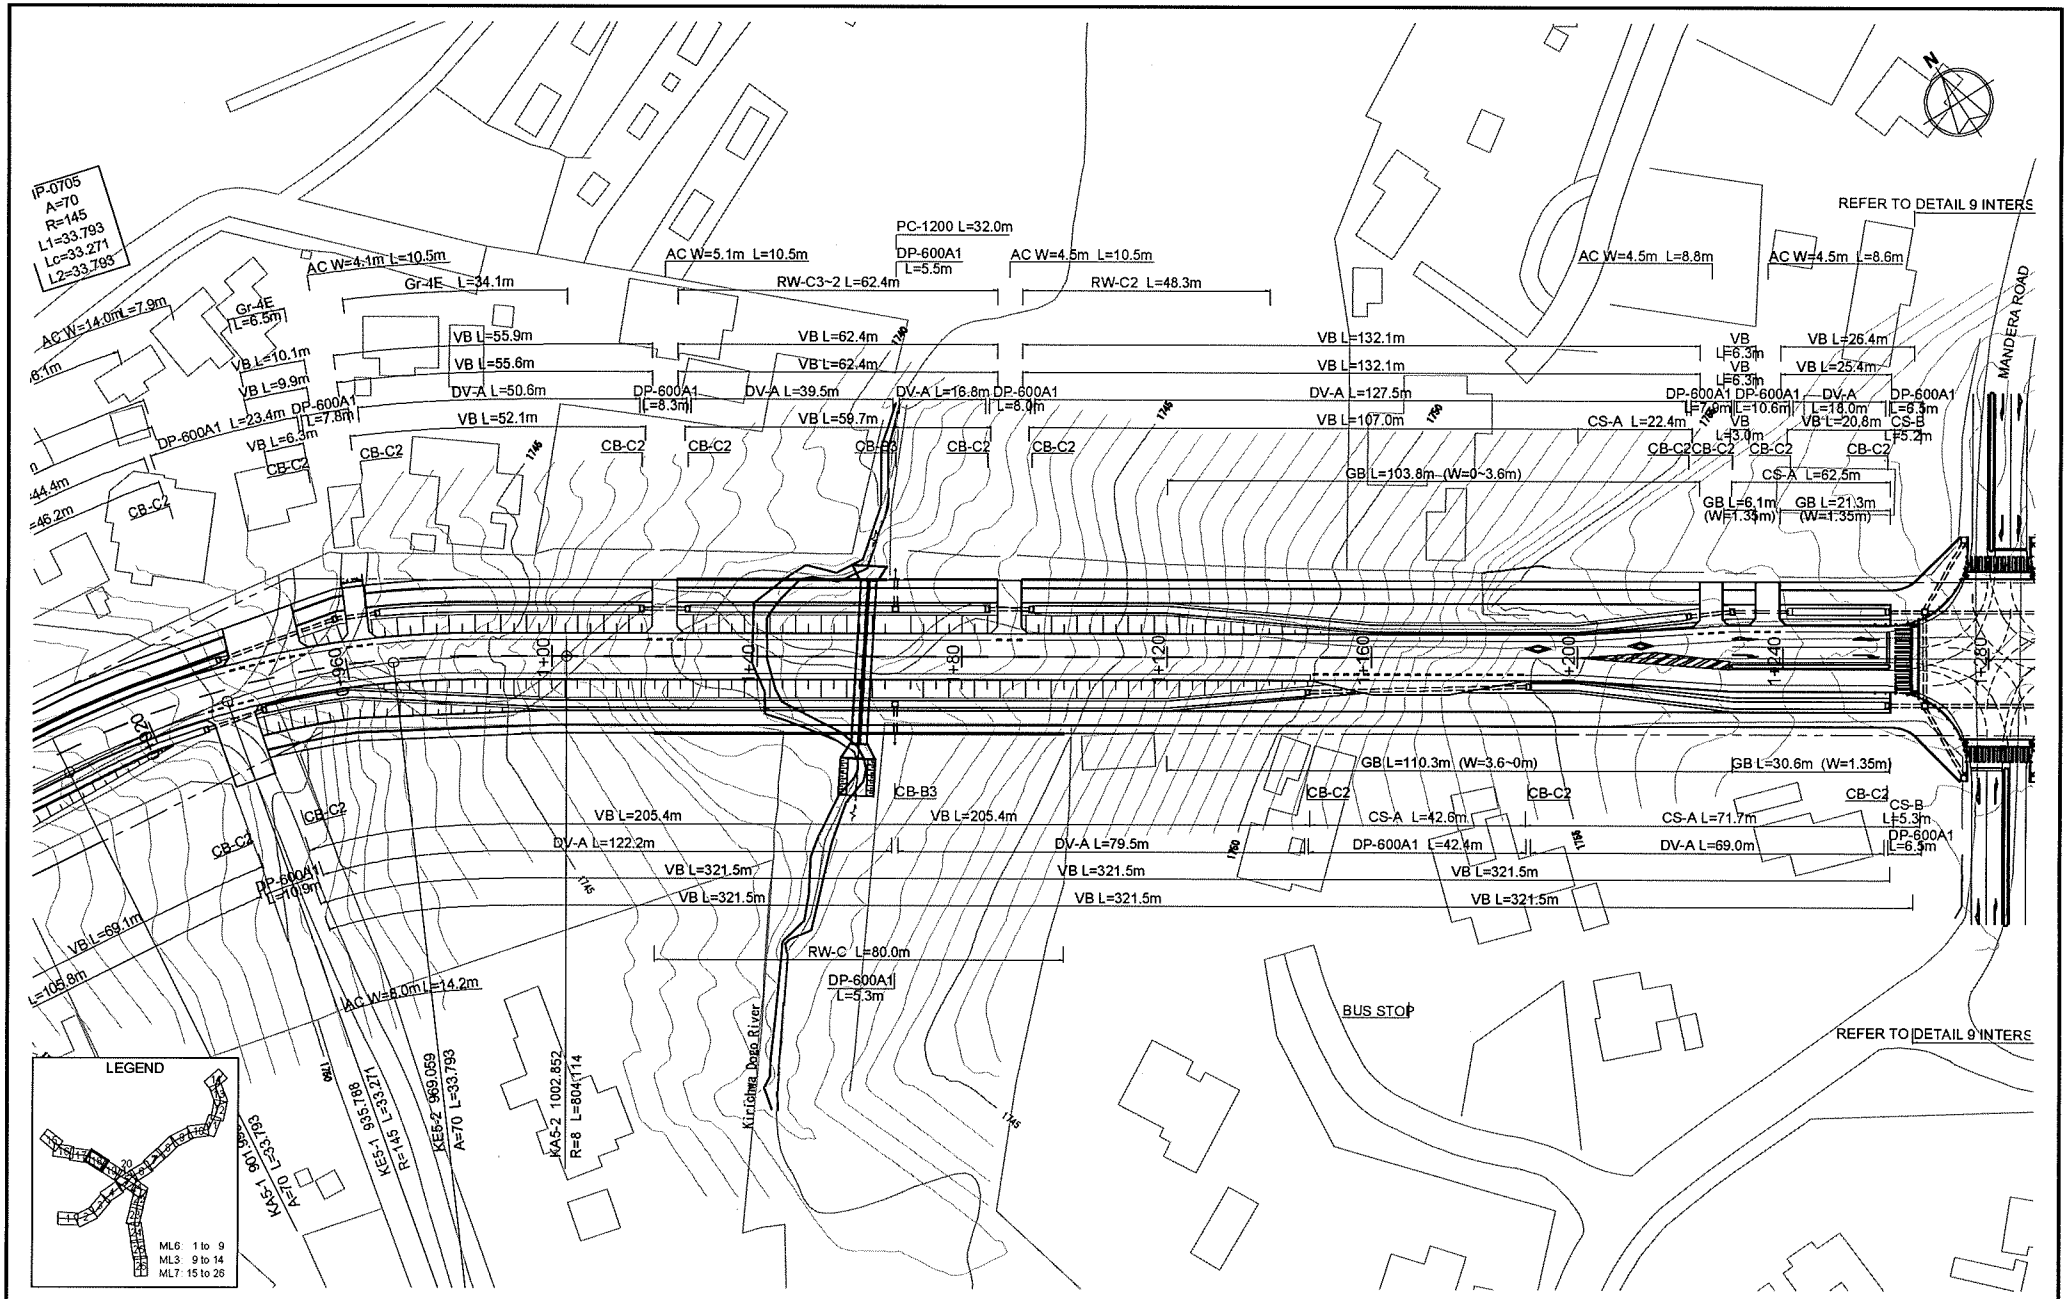

KENYA URBAN ROAD AUTHORITY CITY COUNCIL OF NAIROBI MINISTRY OF LOCAL GOVERNMENT MINISTRY OF ROADS	JAPAN INTERNATIONAL COOPERATION AGENCY KATAHIRA & ENGINEERS INTERNATIONAL	THE PREPARATORY SURVEY ON THE PROJECT FOR THE CONSTRUCTION OF NAIROBI WESTERN RING ROADS	TITLE : ML7 PLAN STA. 0+920 to STA. 1+280	Drawing No.	PL-18
				SCALE	1/1000
				DATE	AUG. 2009

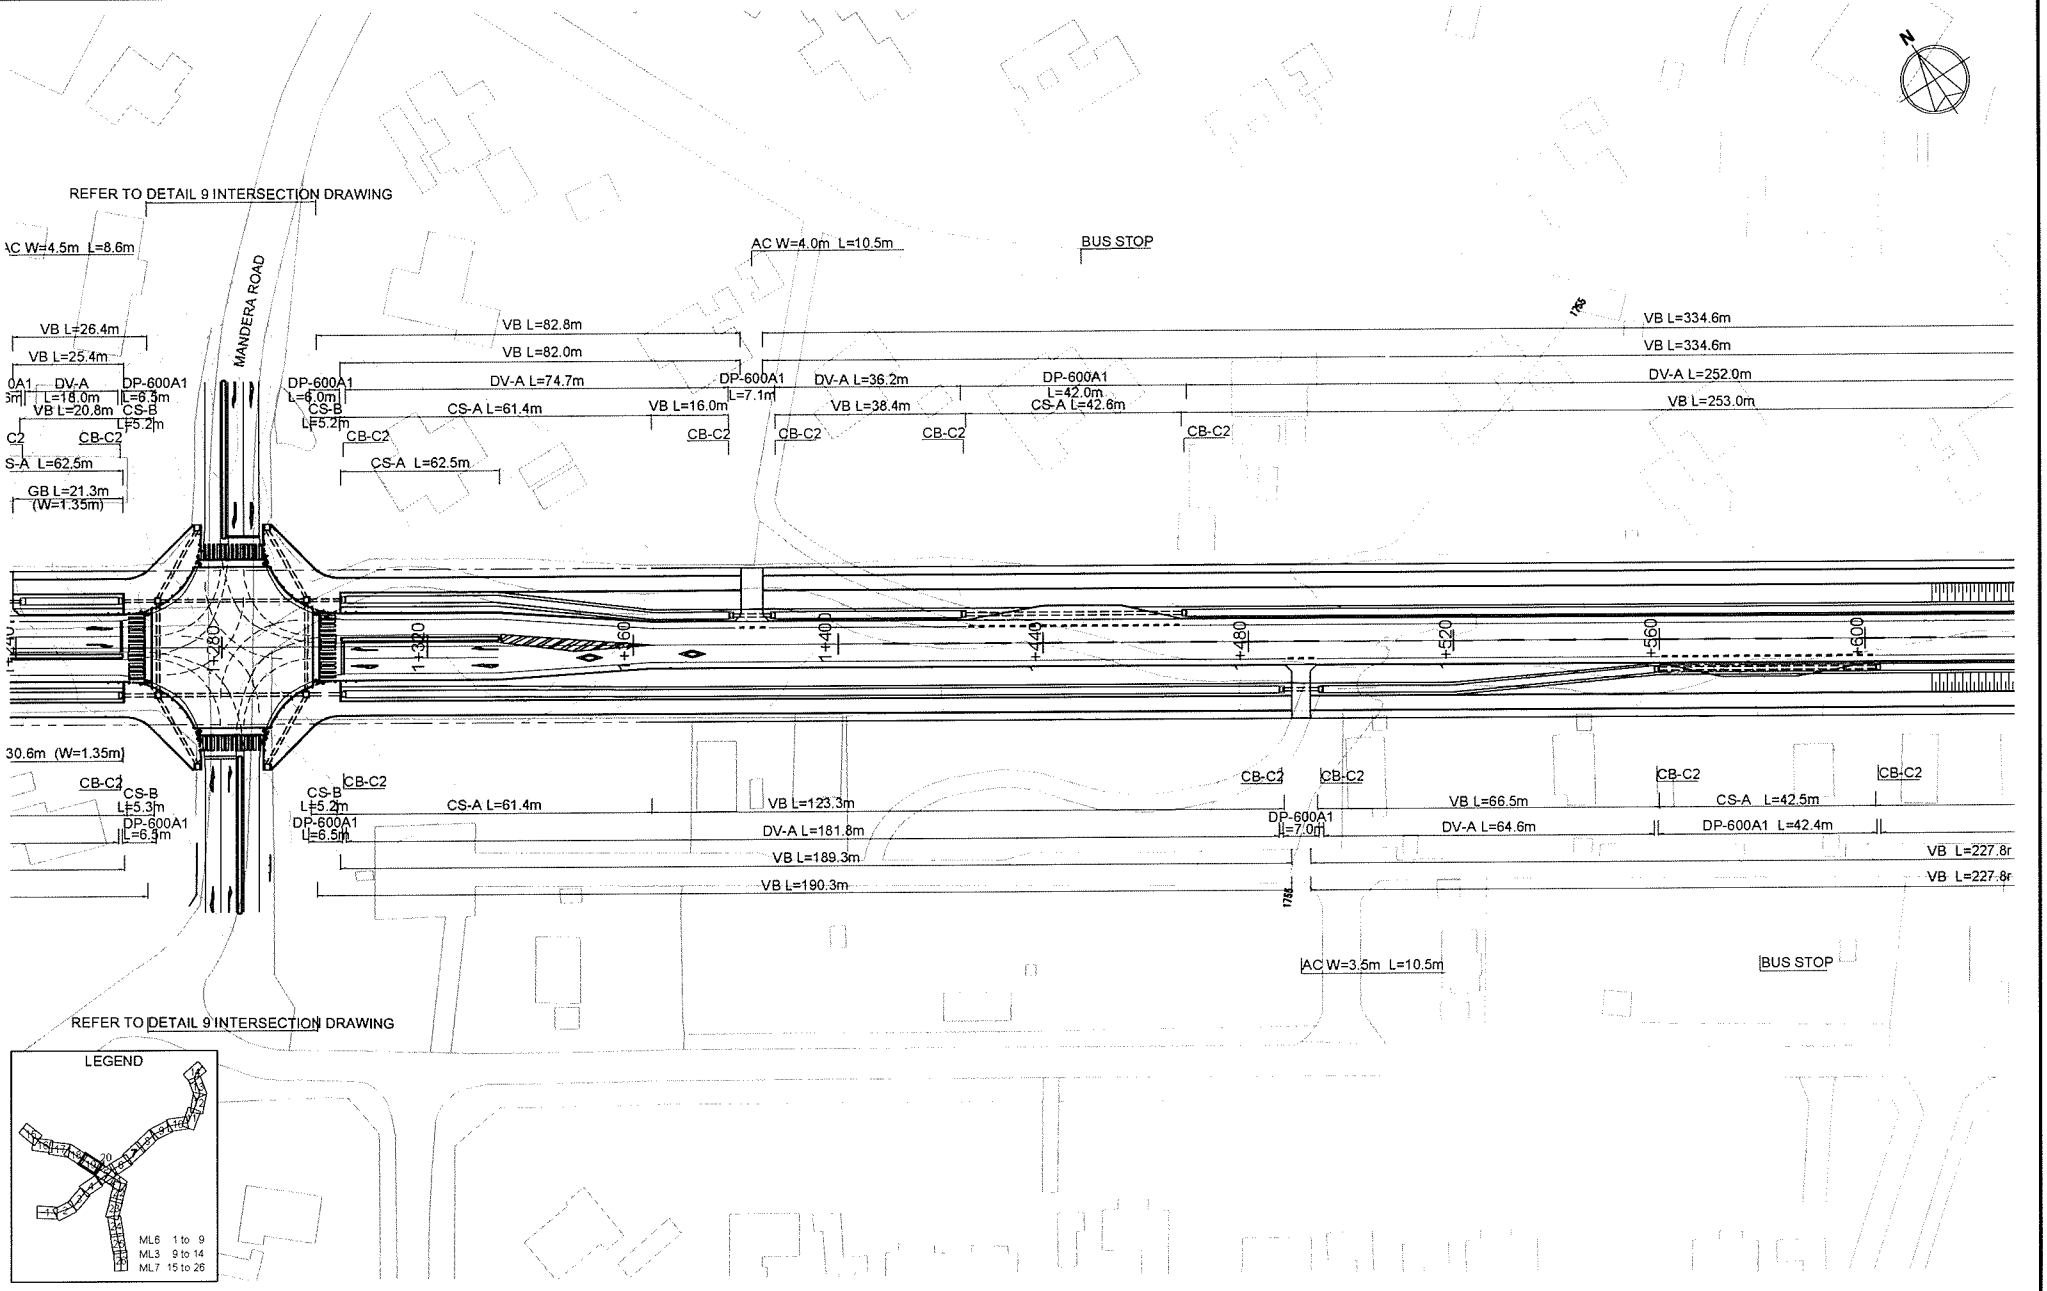

KENYA URBAN ROAD AUTHORITY CITY COUNCIL OF NAIROBI MINISTRY OF LOCAL GOVERNMENT MINISTRY OF ROADS	JAPAN INTERNATIONAL COOPERATION AGENCY KATAHIRA & ENGINEERS INTERNATIONAL	THE PREPARATORY SURVEY ON THE PROJECT FOR THE CONSTRUCTION OF NAIROBI WESTERN RING ROADS	TITLE : ML7 PLAN STA. 1+280 to STA. 1+600	Drawing No.	PL-19
				SCALE	1/1000
				DATE	AUG. 2009

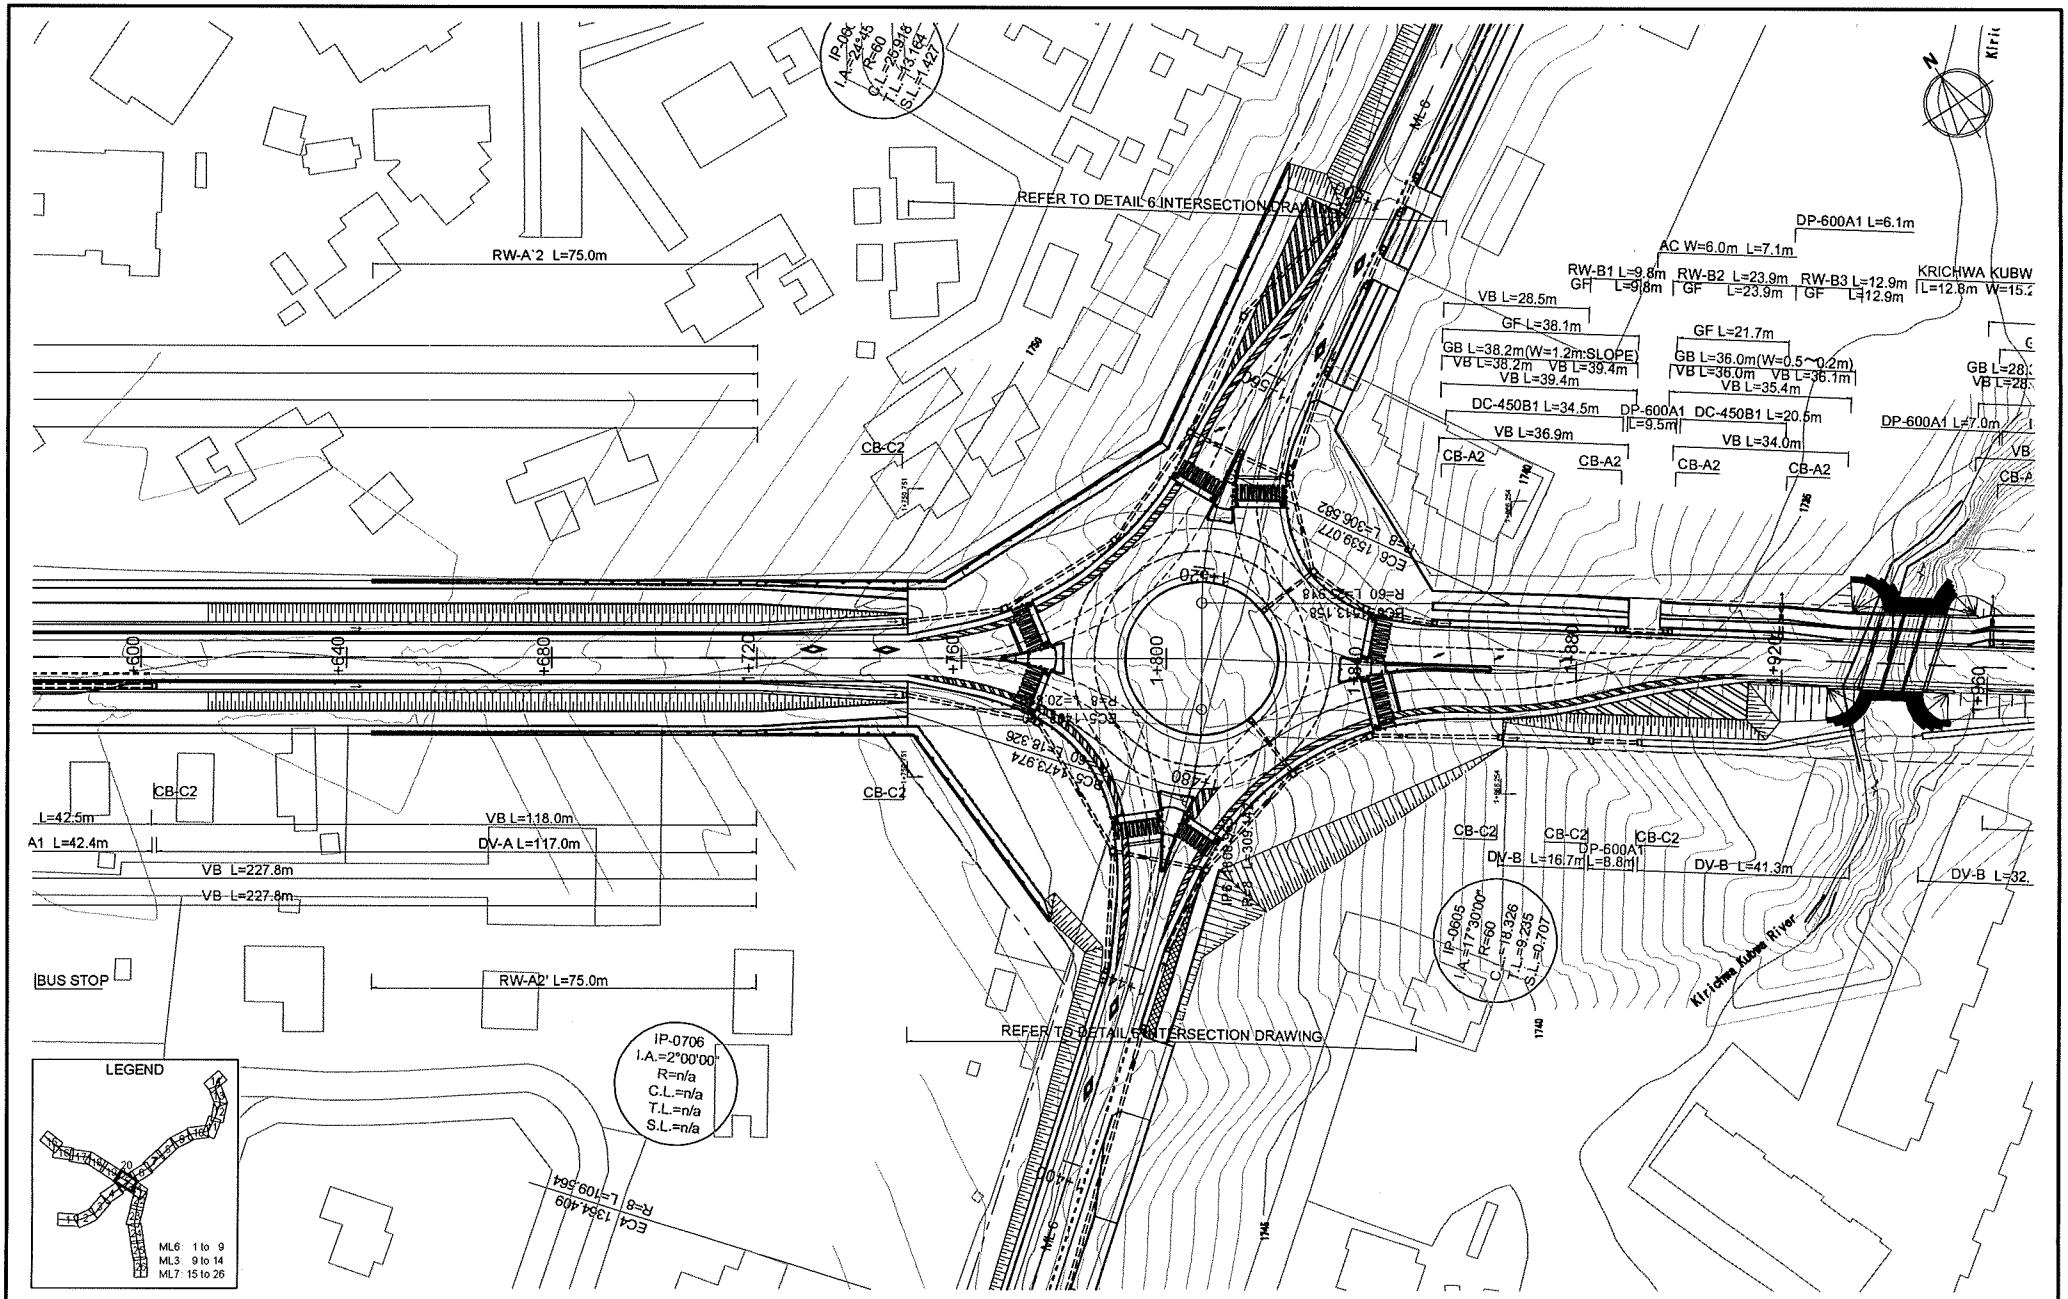

KENYA URBAN ROAD AUTHORITY CITY COUNCIL OF NAIROBI MINISTRY OF LOCAL GOVERNMENT MINISTRY OF ROADS	JAPAN INTERNATIONAL COOPERATION AGENCY KATAHIRA & ENGINEERS INTERNATIONAL	THE PREPARATORY SURVEY ON THE PROJECT FOR THE CONSTRUCTION OF NAIROBI WESTERN RING ROADS	TITLE : ML7 PLAN STA. 1+600 to STA. 1+920	Drawing No. PL-20 SCALE 1/1000 DATE AUG. 2009

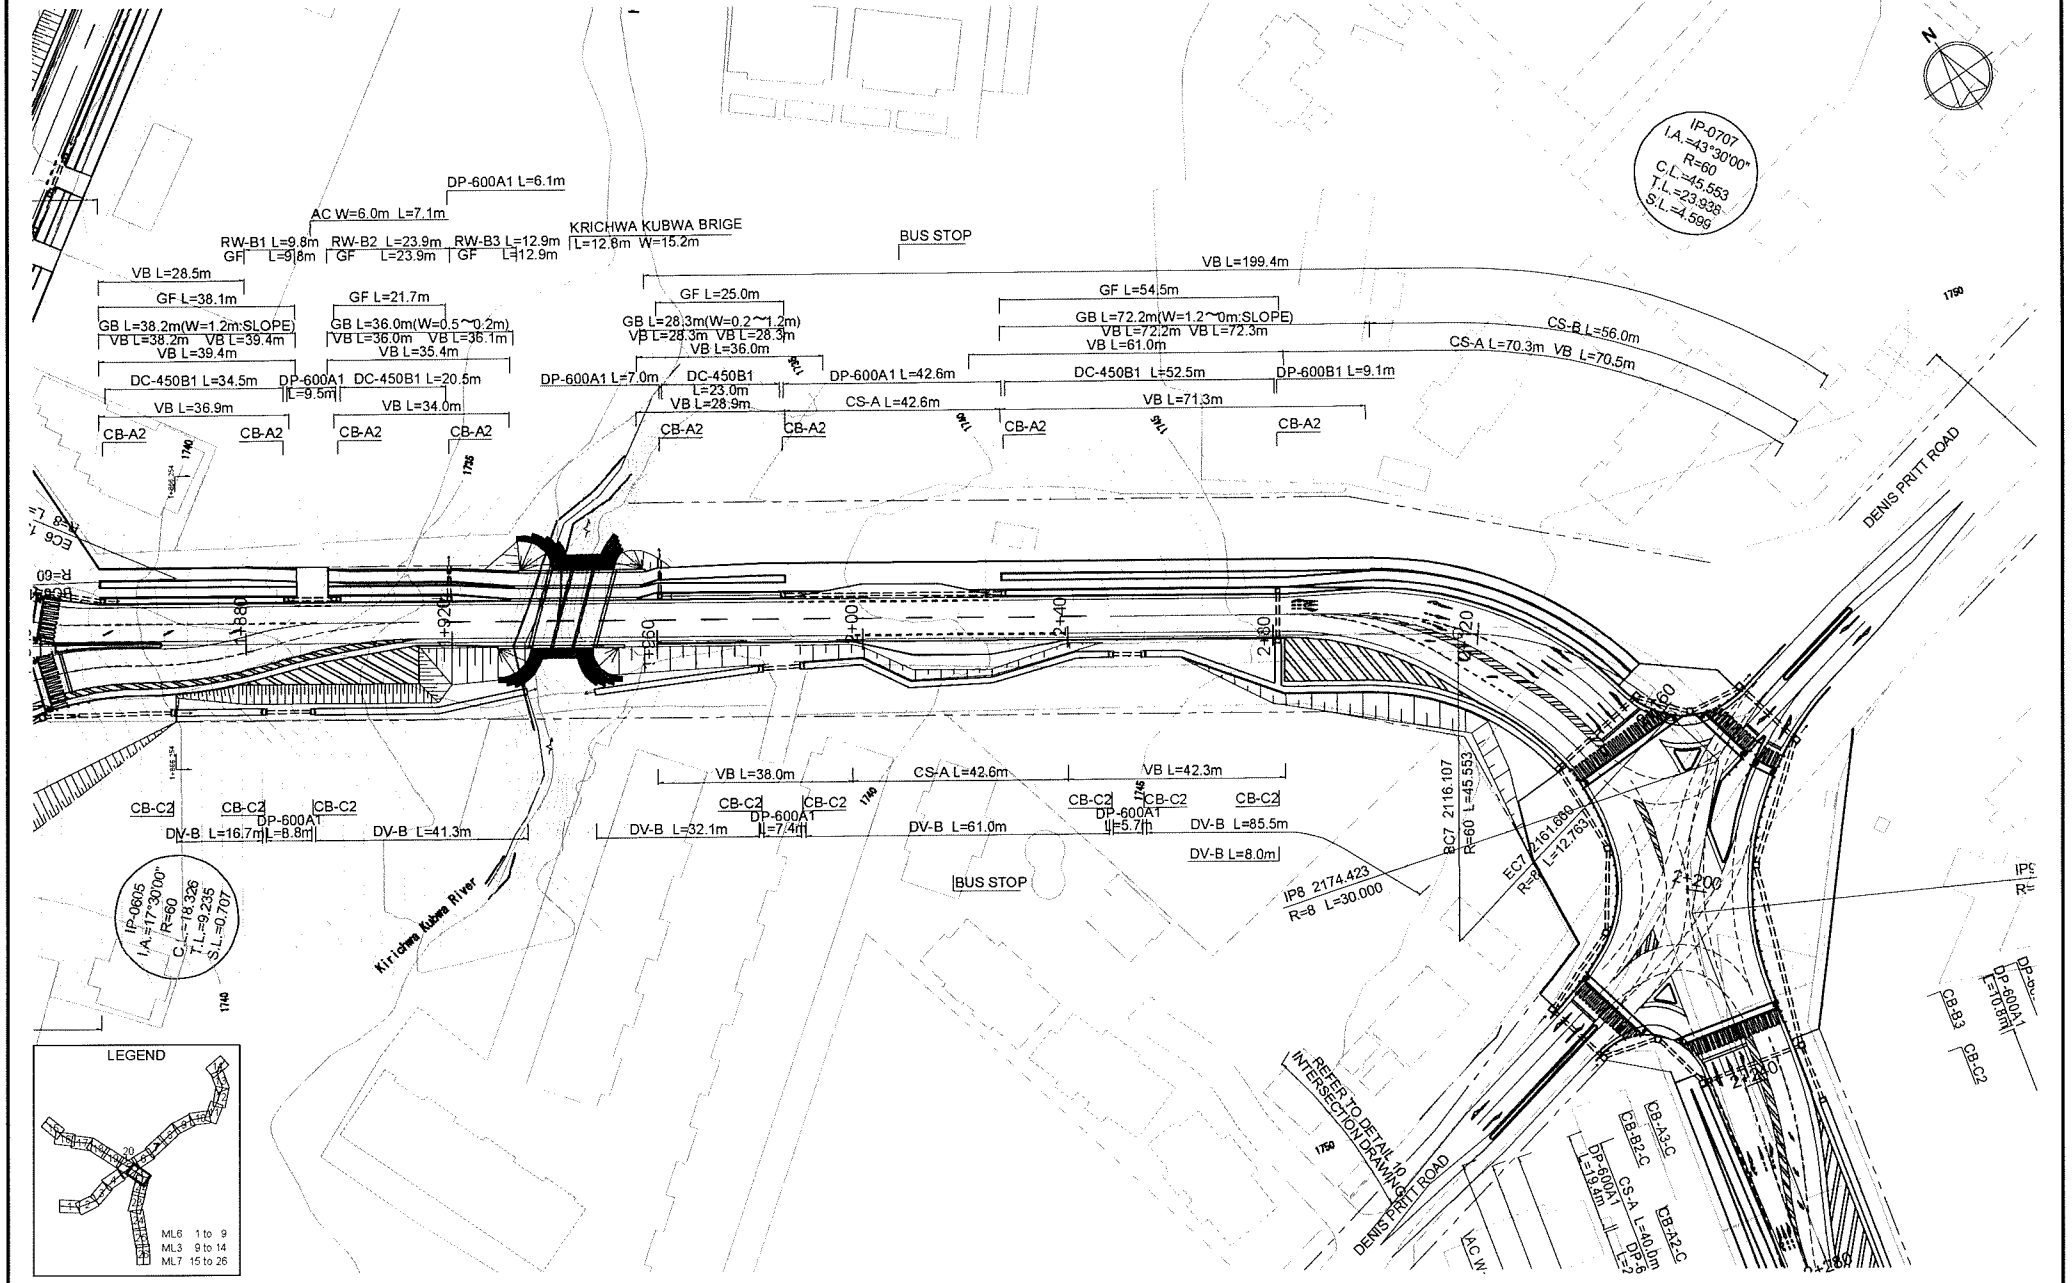

KENYA URBAN ROAD AUTHORITY CITY COUNCIL OF NAIROBI MINISTRY OF LOCAL GOVERNMENT MINISTRY OF ROADS	JAPAN INTERNATIONAL COOPERATION AGENCY KATAHIRA & ENGINEERS INTERNATIONAL	THE PREPARATORY SURVEY ON THE PROJECT FOR THE CONSTRUCTION OF NAIROBI WESTERN RING ROADS	TITLE : ML7 PLAN STA. 1+920 to STA. 2+240	Drawing No.	PL-21
				SCALE	1/1000
				DATE	AUG. 2009

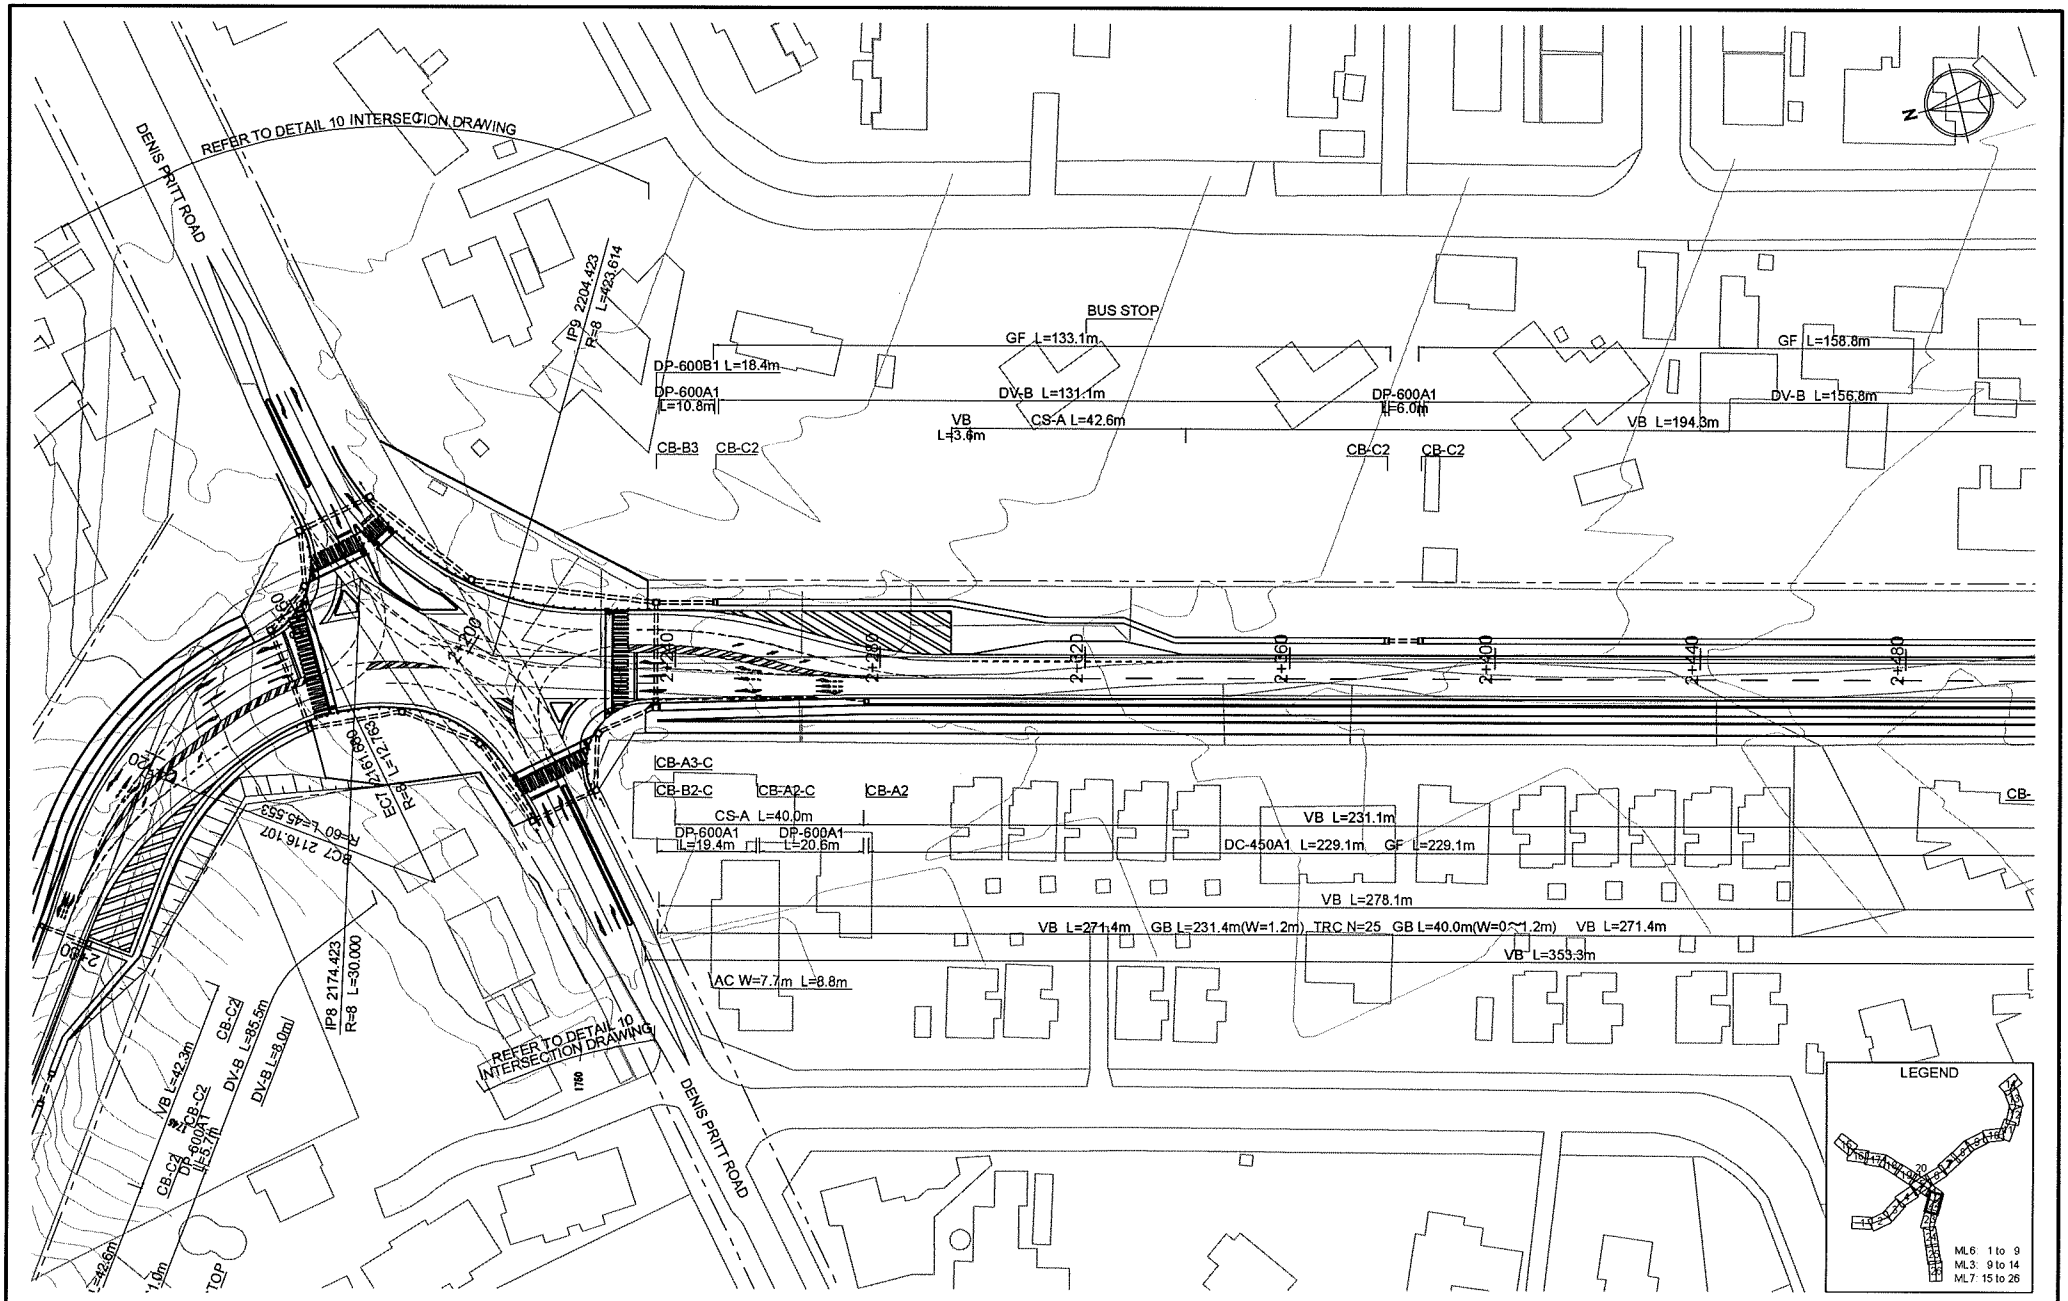

KENYA URBAN ROAD AUTHORITY CITY COUNCIL OF NAIROBI MINISTRY OF LOCAL GOVERNMENT MINISTRY OF ROADS	JAPAN INTERNATIONAL COOPERATION AGENCY KATAHIRA & ENGINEERS INTERNATIONAL	THE PREPARATORY SURVEY ON THE PROJECT FOR THE CONSTRUCTION OF NAIROBI WESTERN RING ROADS	TITLE : ML7 PLAN STA. 2+240 to STA. 2+480	Drawing No.	PL-22
				SCALE	1/1000
				DATE	AUG. 2009

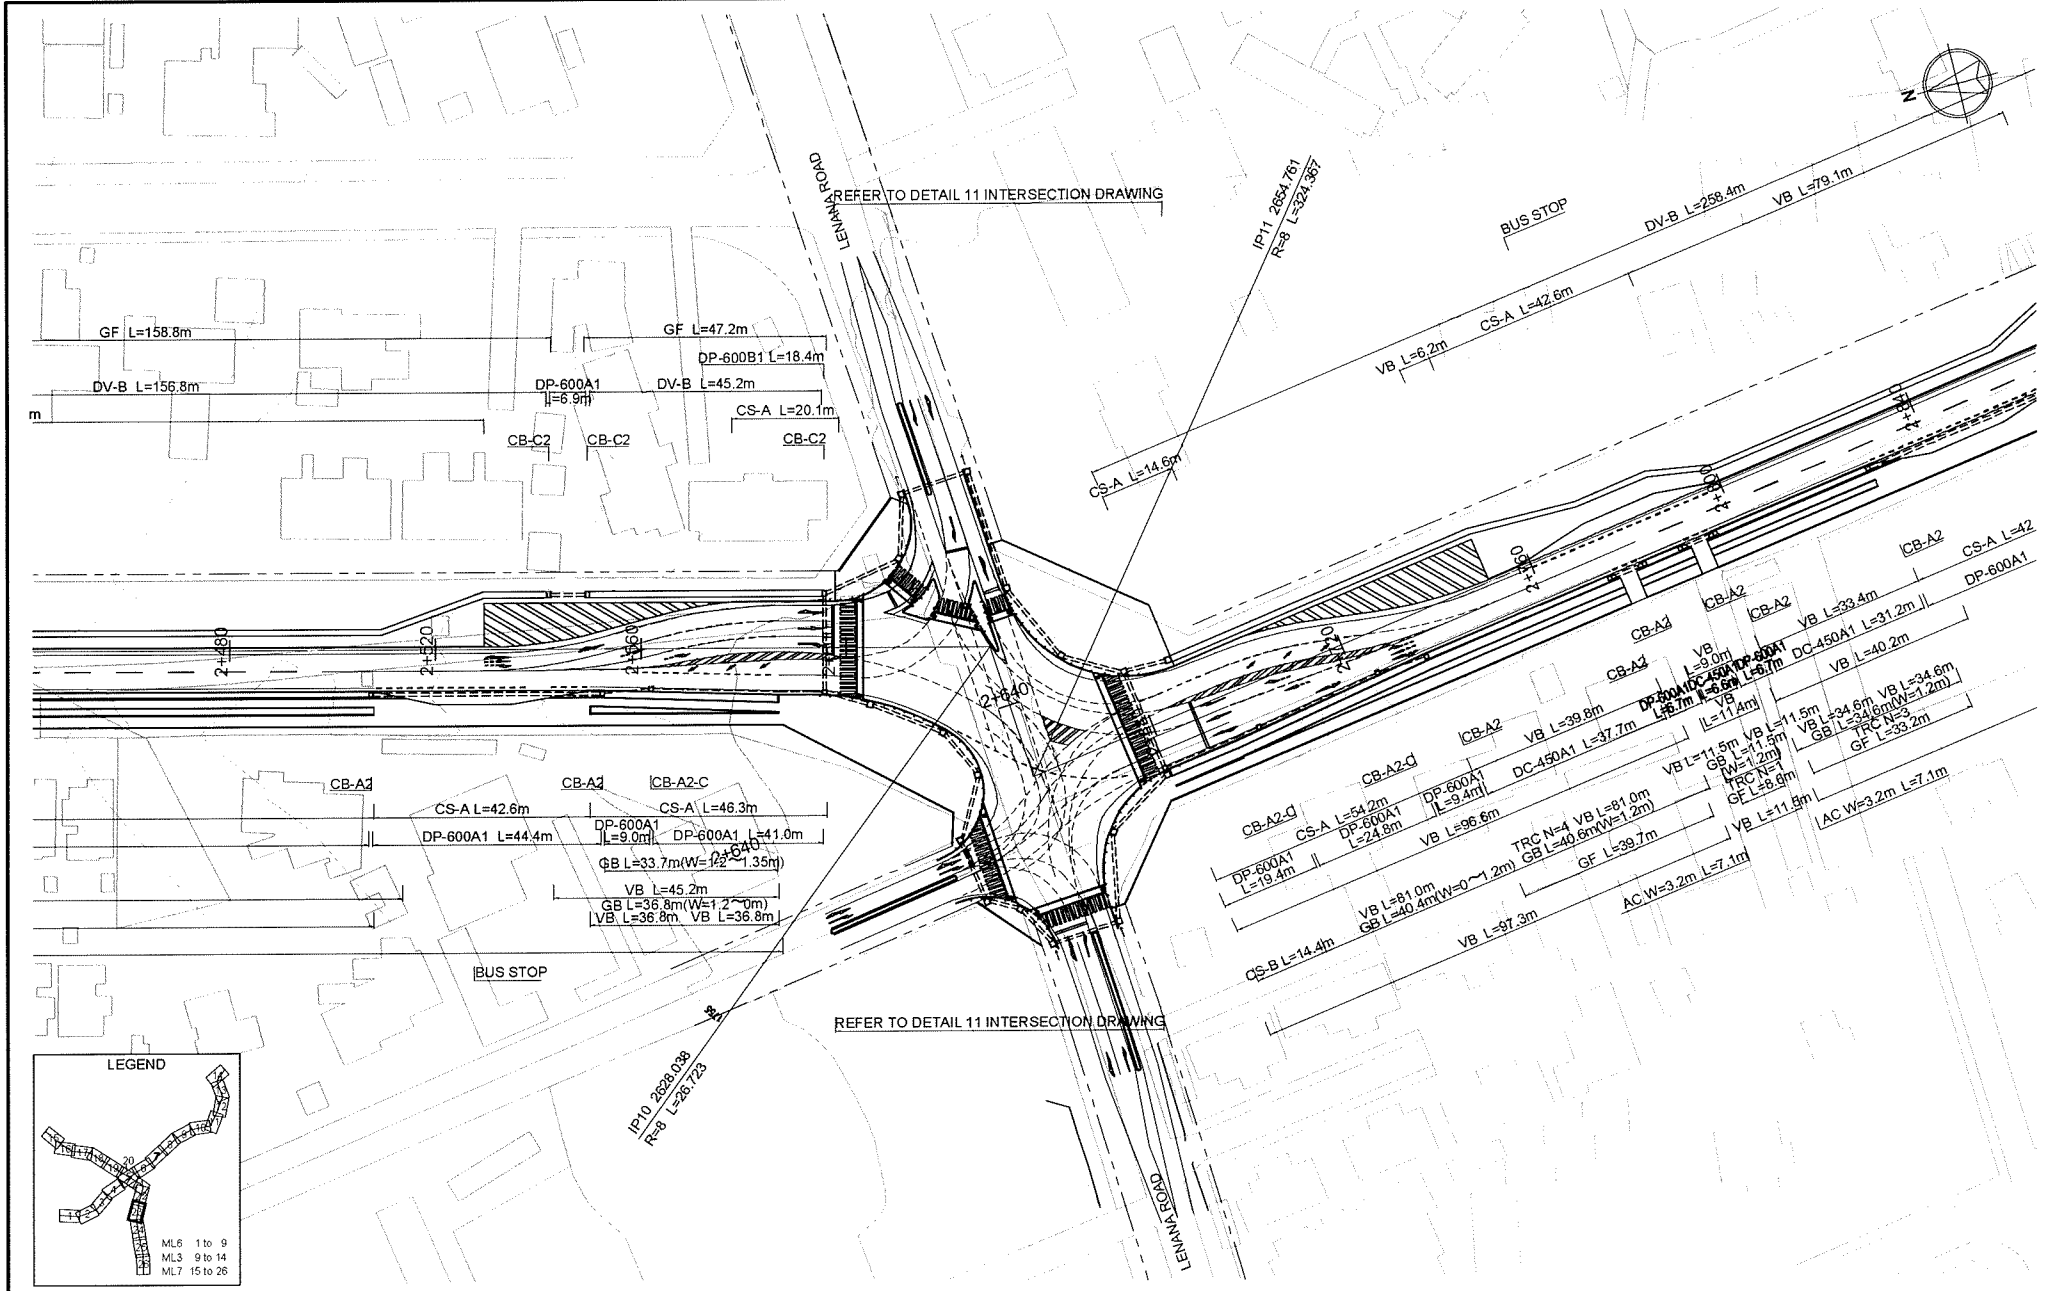

KENYA URBAN ROAD AUTHORITY CITY COUNCIL OF NAIROBI MINISTRY OF LOCAL GOVERNMENT MINISTRY OF ROADS	JAPAN INTERNATIONAL COOPERATION AGENCY KATAHIRA & ENGINEERS INTERNATIONAL	THE PREPARATORY SURVEY ON THE PROJECT FOR THE CONSTRUCTION OF NAIROBI WESTERN RING ROADS	TITLE : ML7 PLAN STA. 2+480 to STA. 2+840	Drawing No.	PL-23
				SCALE	1/1000
				DATE	AUG. 2009

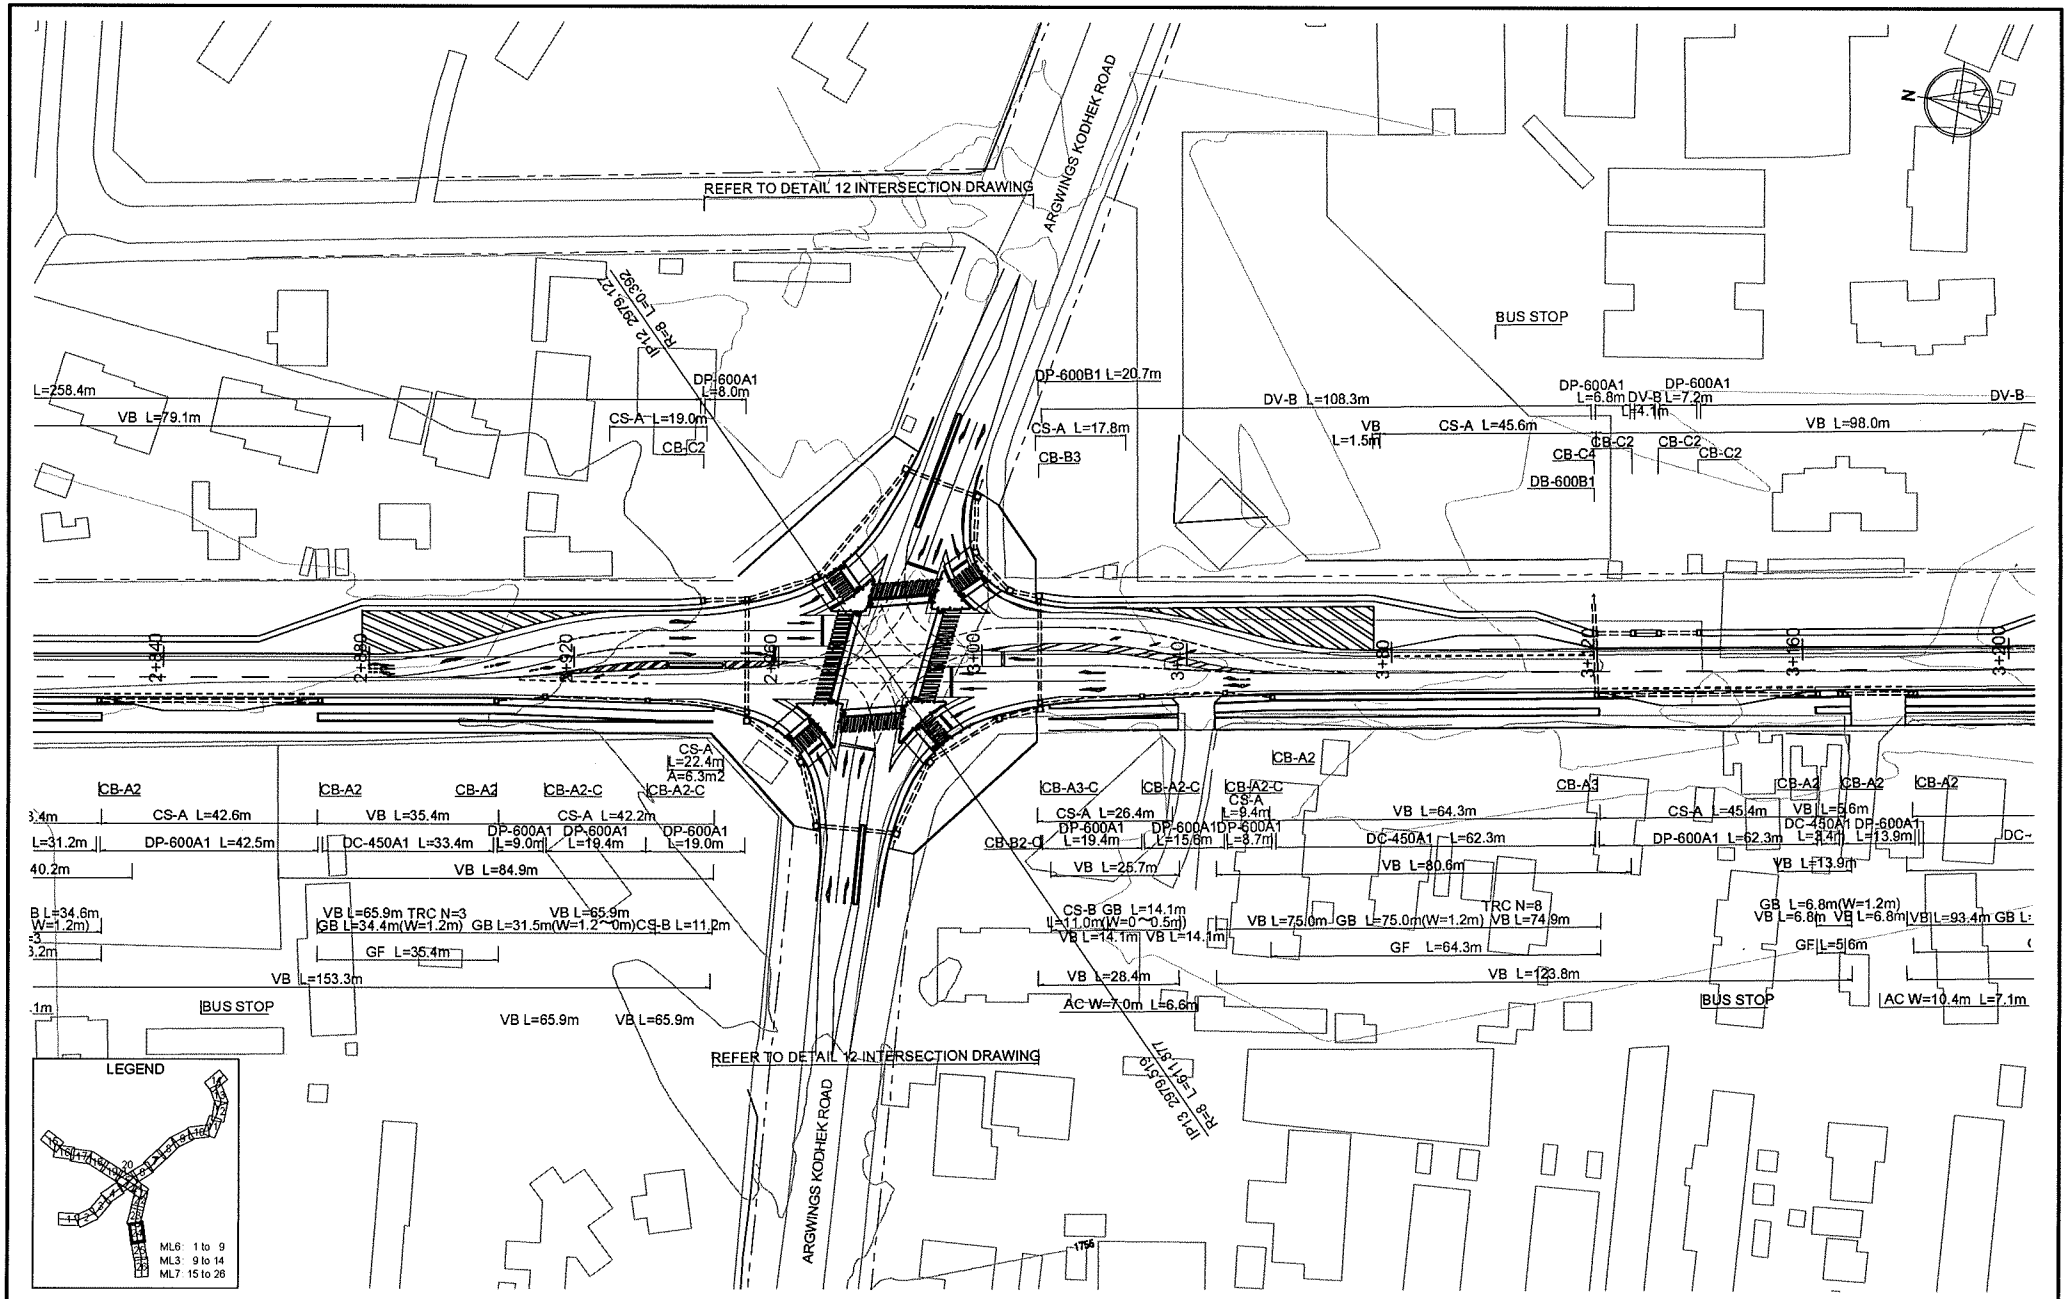

KENYA URBAN ROAD AUTHORITY CITY COUNCIL OF NAIROBI MINISTRY OF LOCAL GOVERNMENT MINISTRY OF ROADS	JAPAN INTERNATIONAL COOPERATION AGENCY KATAHIRA & ENGINEERS INTERNATIONAL	THE PREPARATORY SURVEY ON THE PROJECT FOR THE CONSTRUCTION OF NAIROBI WESTERN RING ROADS	TITLE: ML7 PLAN STA. 2+840 to STA. 3+160	Drawing No.	PL-24
				SCALE	1/1000
				DATE	AUG. 2009

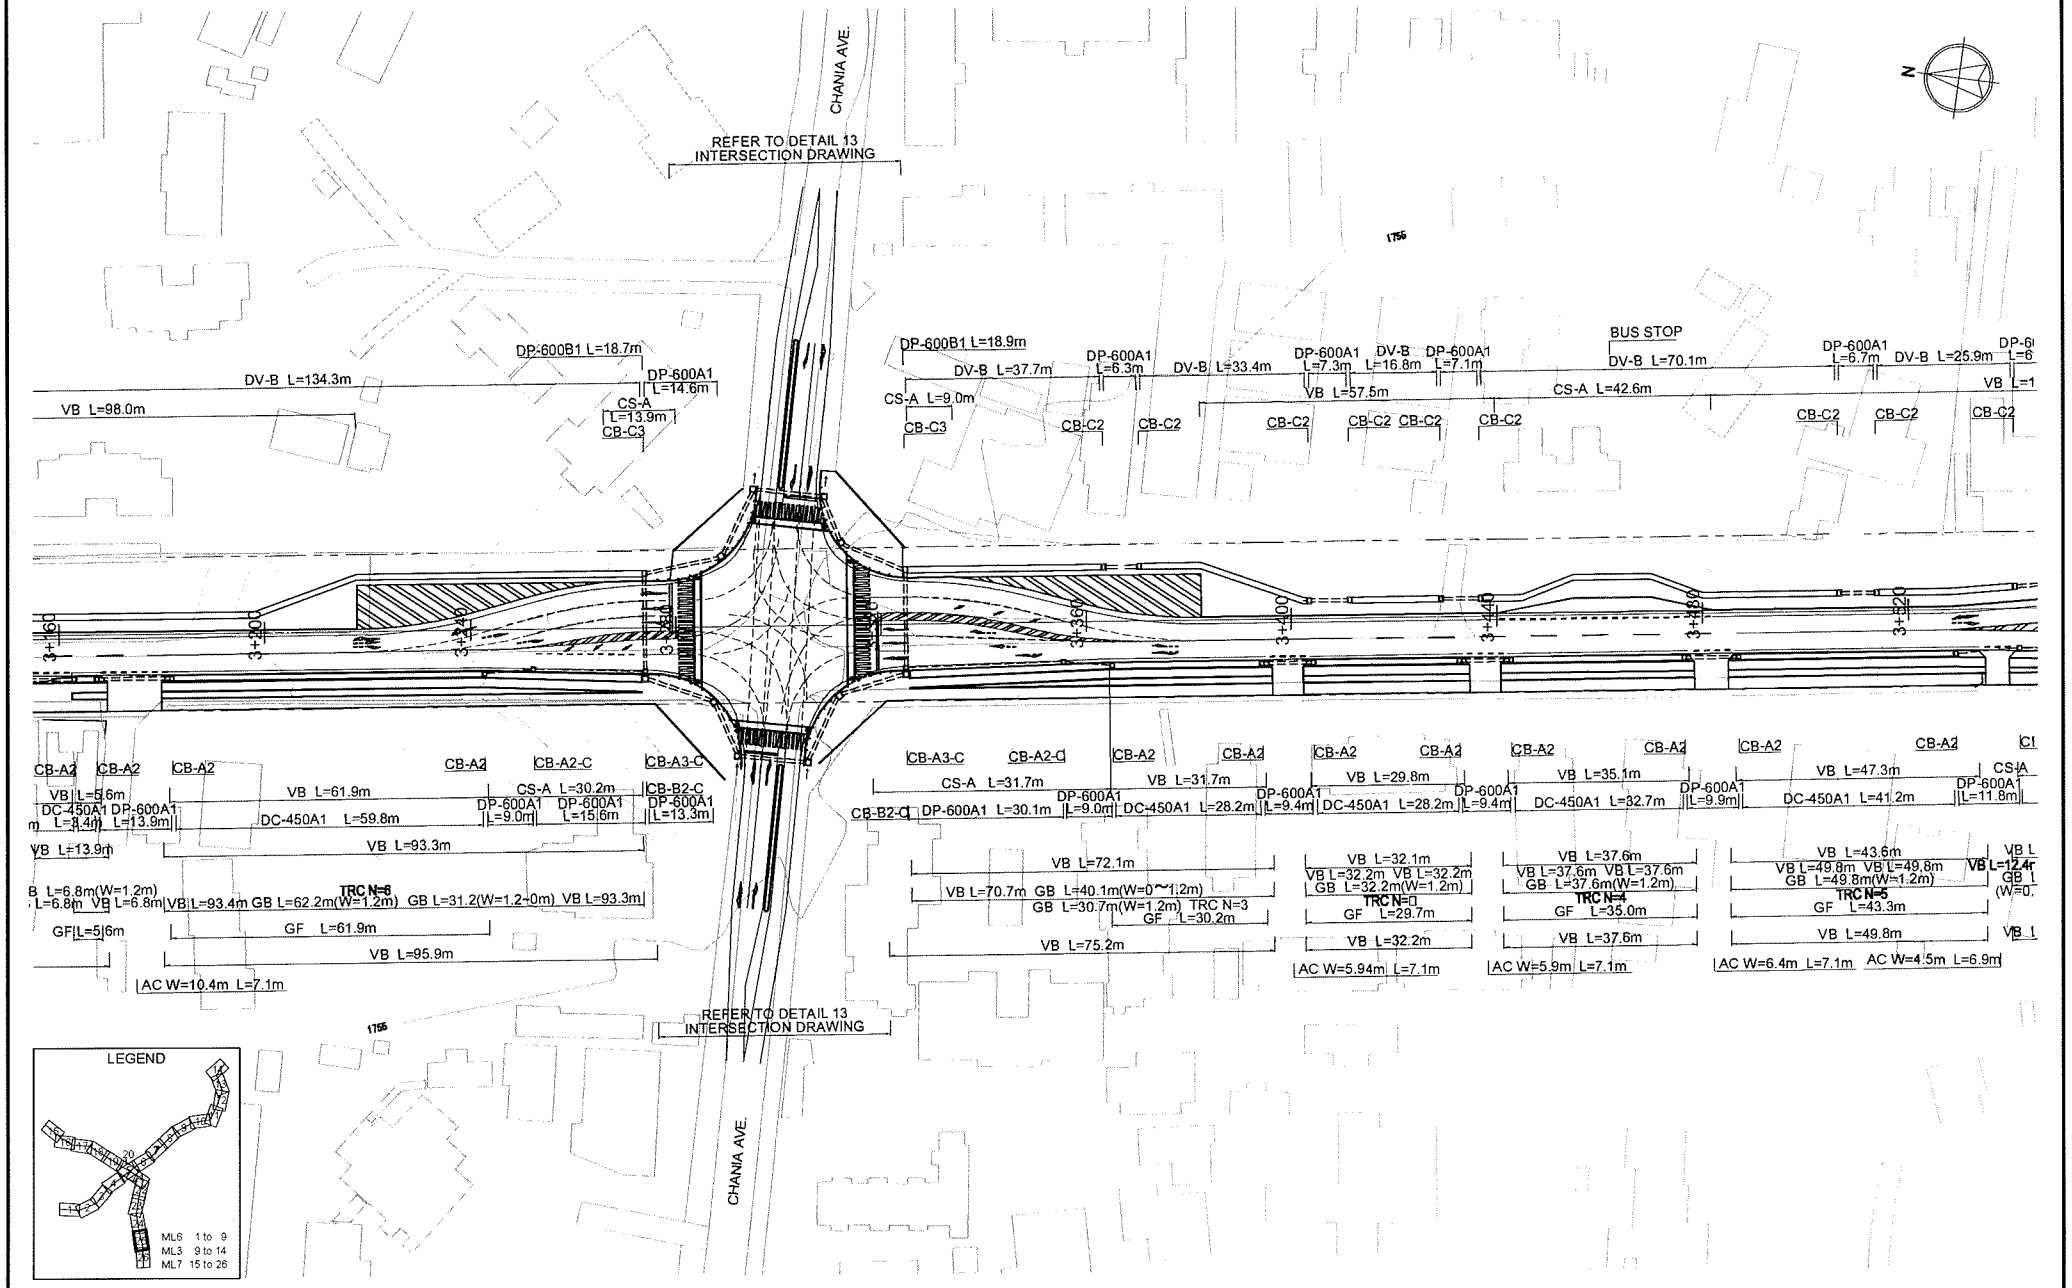

KENYA URBAN ROAD AUTHORITY CITY COUNCIL OF NAIROBI MINISTRY OF LOCAL GOVERNMENT MINISTRY OF ROADS	JAPAN INTERNATIONAL COOPERATION AGENCY KATAHIRA & ENGINEERS INTERNATIONAL	THE PREPARATORY SURVEY ON THE PROJECT FOR THE CONSTRUCTION OF NAIROBI WESTERN RING ROADS	TITLE : ML7 PLAN STA. 3+160 to STA. 3+520	Drawing No.	PL-25
				SCALE	1/1000
				DATE	AUG. 2009

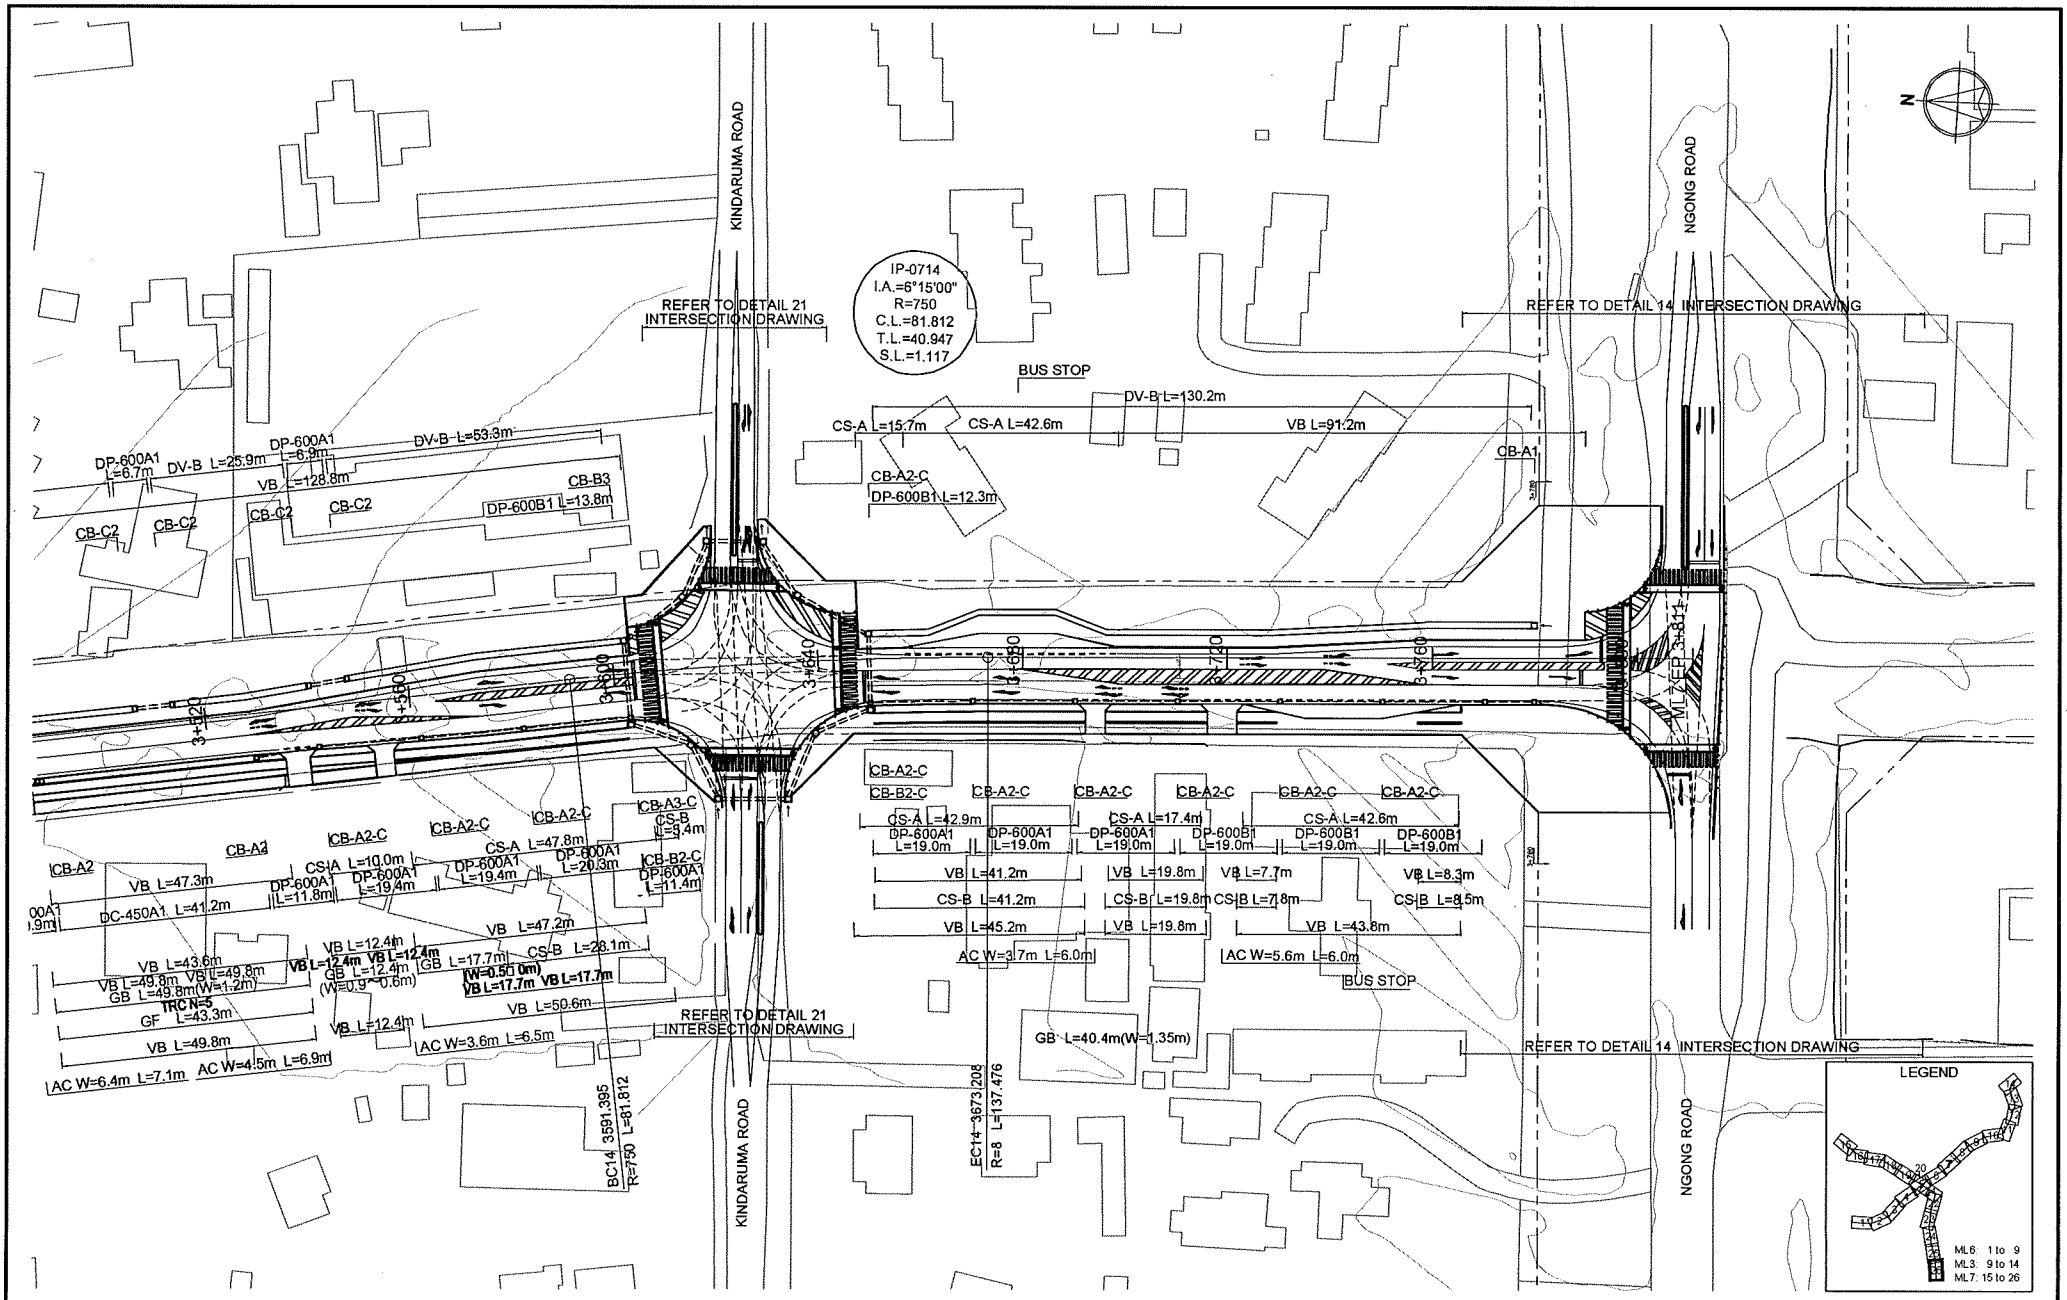

KENYA URBAN ROAD AUTHORITY CITY COUNCIL OF NAIROBI MINISTRY OF LOCAL GOVERNMENT MINISTRY OF ROADS	JAPAN INTERNATIONAL COOPERATION AGENCY KATAHIRA & ENGINEERS INTERNATIONAL	THE PREPARATORY SURVEY ON THE PROJECT FOR THE CONSTRUCTION OF NAIROBI WESTERN RING ROADS	TITLE : ML7 PLAN STA. 3+520 to STA. 3+800	Drawing No.	PL-26
				SCALE	1/1000
				DATE	AUG. 2009

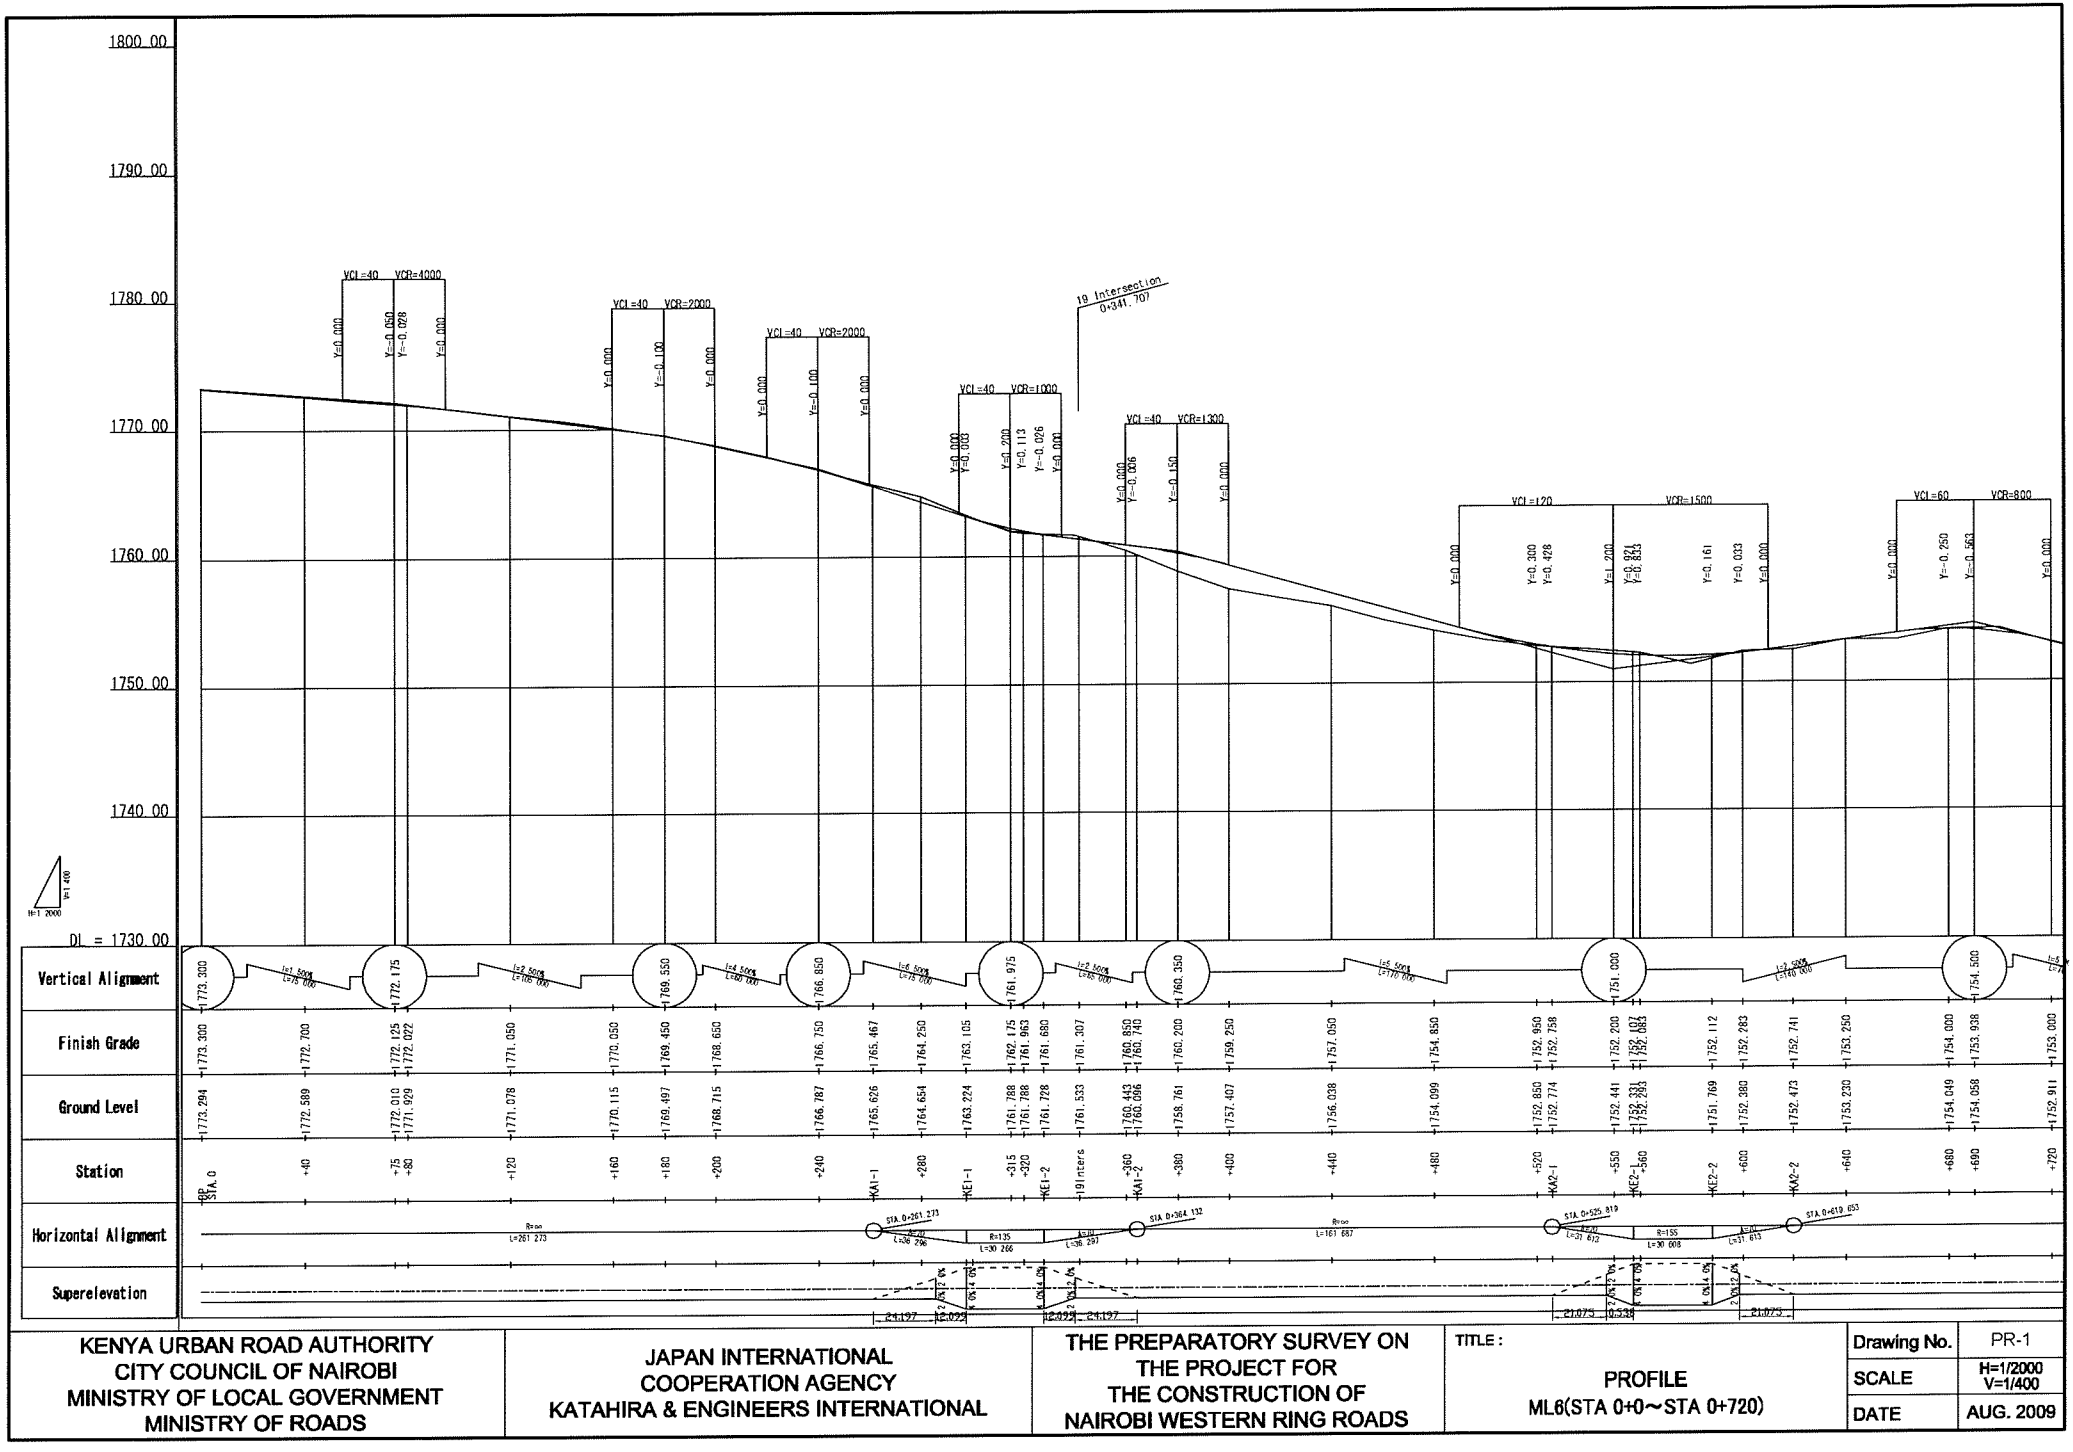
1800.00
1790.00
1780.00
1770.00
1760.00
1750.00
1740.00
DL = 1730.00
19 Intersection
0+341.707
Vertical Alignment
Finish Grade
Ground Level
Station
Horizontal Alignment
Superelevation
KENYA URBAN ROAD AUTHORITY
CITY COUNCIL OF NAIROBI
MINISTRY OF LOCAL GOVERNMENT
MINISTRY OF ROADS
JAPAN INTERNATIONAL
COOPERATION AGENCY
KATAHIRA & ENGINEERS INTERNATIONAL
THE PREPARATORY SURVEY ON
THE PROJECT FOR
THE CONSTRUCTION OF
NAIROBI WESTERN RING ROADS
TITLE :
PROFILE
ML6(STA 0+0～STA 0+720)
Drawing No. PR-1
SCALE H=1/2000 V=1/400
DATE AUG. 2009

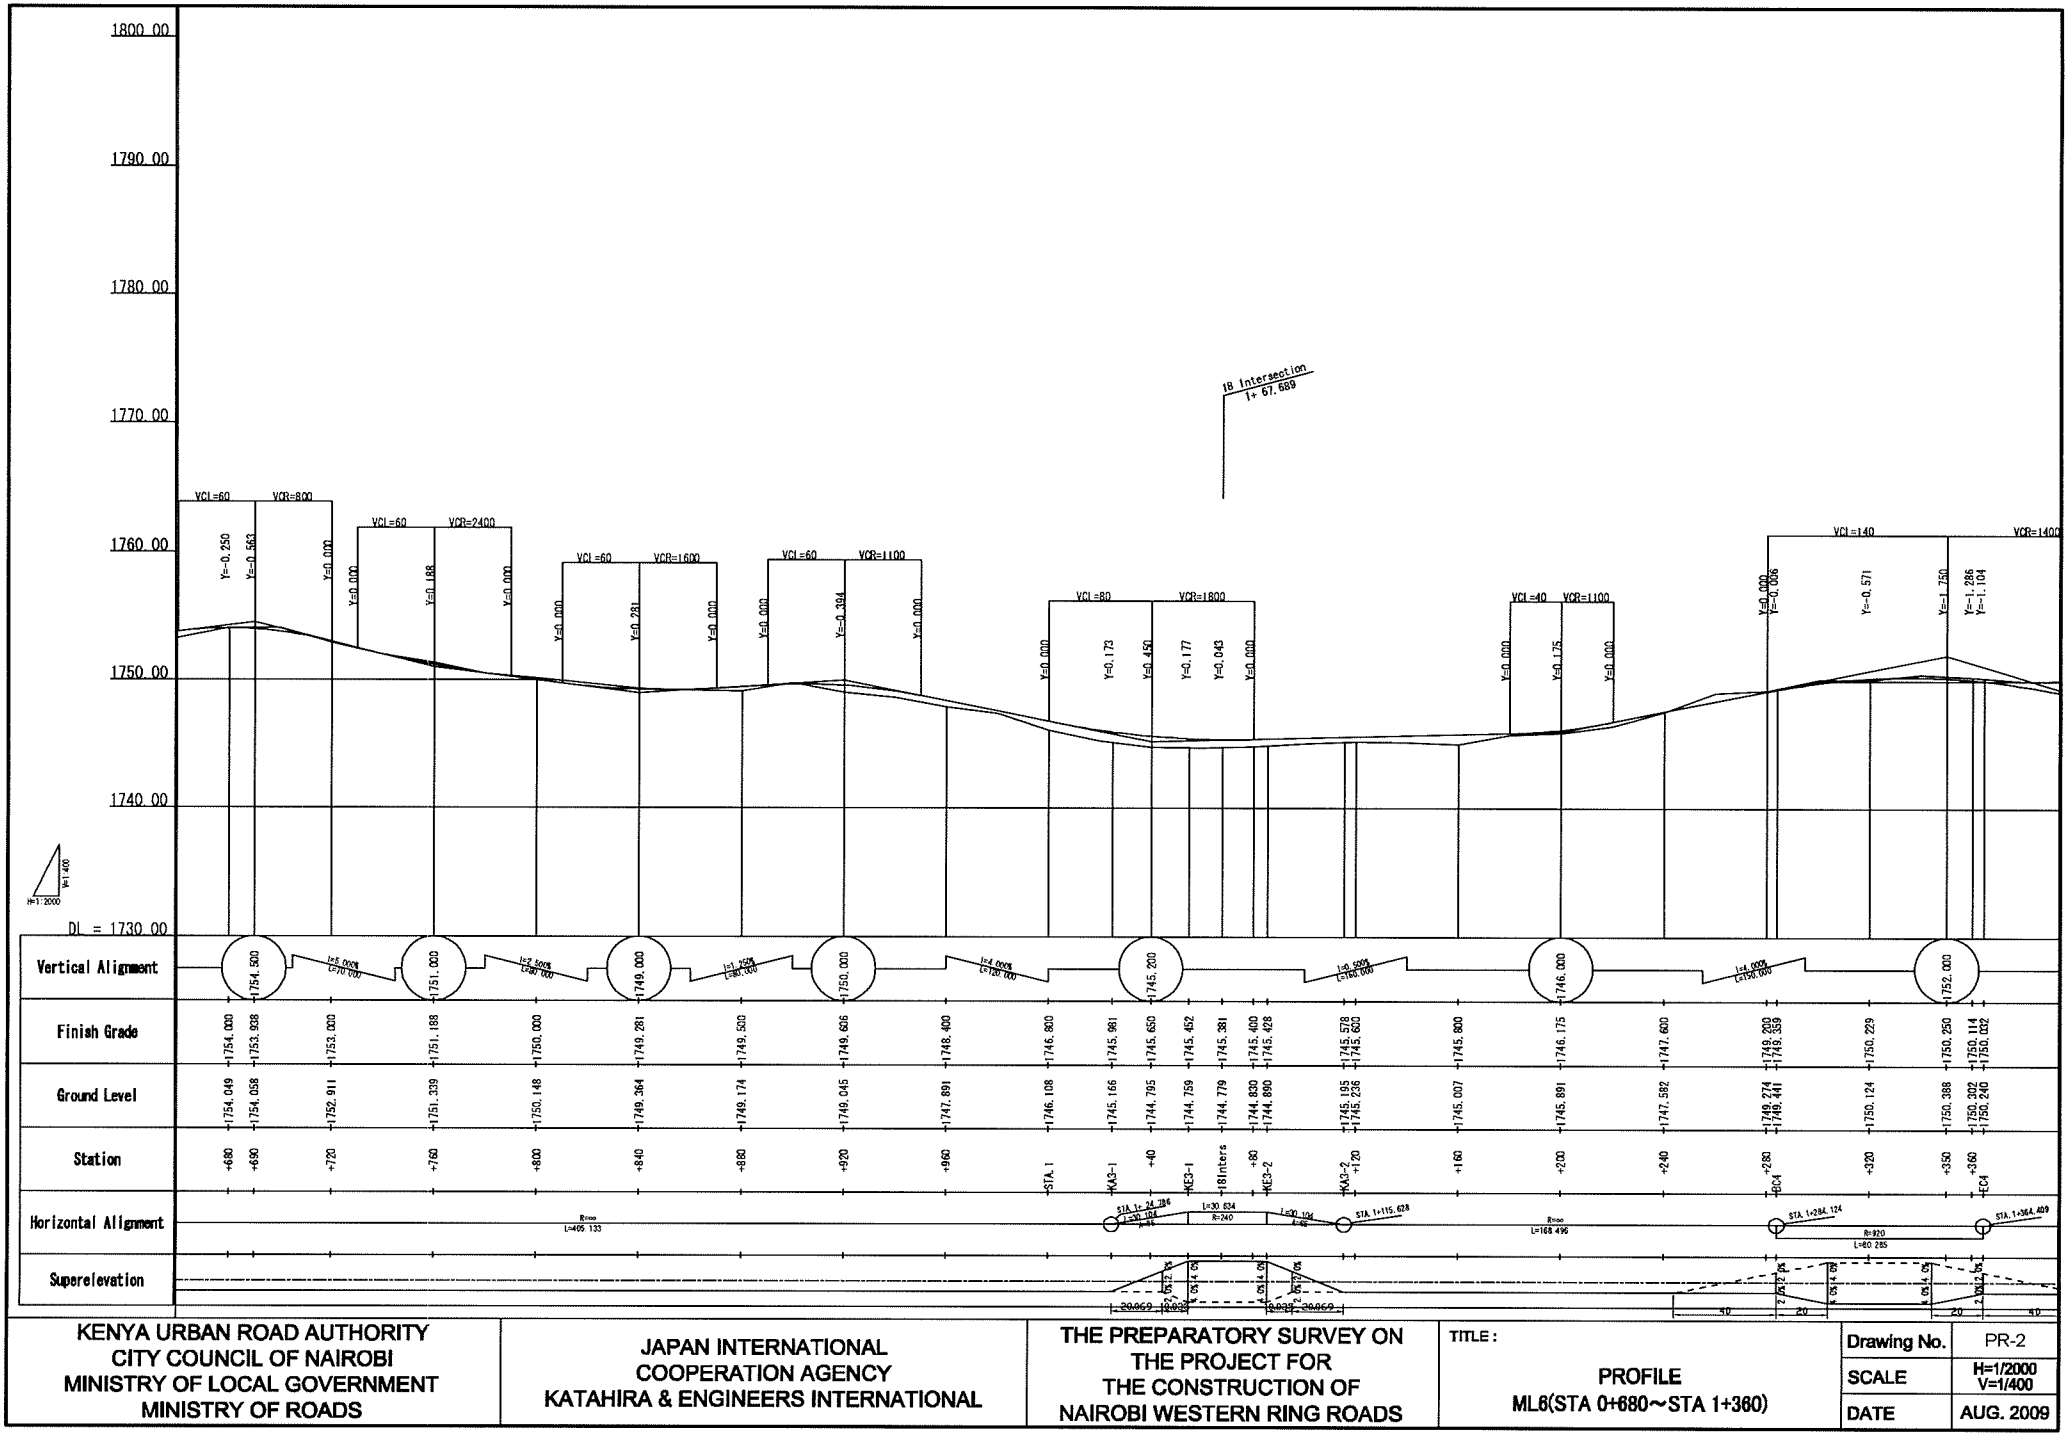

KENYA URBAN ROAD AUTHORITY CITY COUNCIL OF NAIROBI MINISTRY OF LOCAL GOVERNMENT MINISTRY OF ROADS	JAPAN INTERNATIONAL COOPERATION AGENCY KATAHIRA & ENGINEERS INTERNATIONAL	THE PREPARATORY SURVEY ON THE PROJECT FOR THE CONSTRUCTION OF NAIROBI WESTERN RING ROADS	TITLE: PROFILE ML6(STA 0+680～STA 1+360)	Drawing No. PR-2 SCALE H=1/2000 V=1/400 DATE AUG. 2009

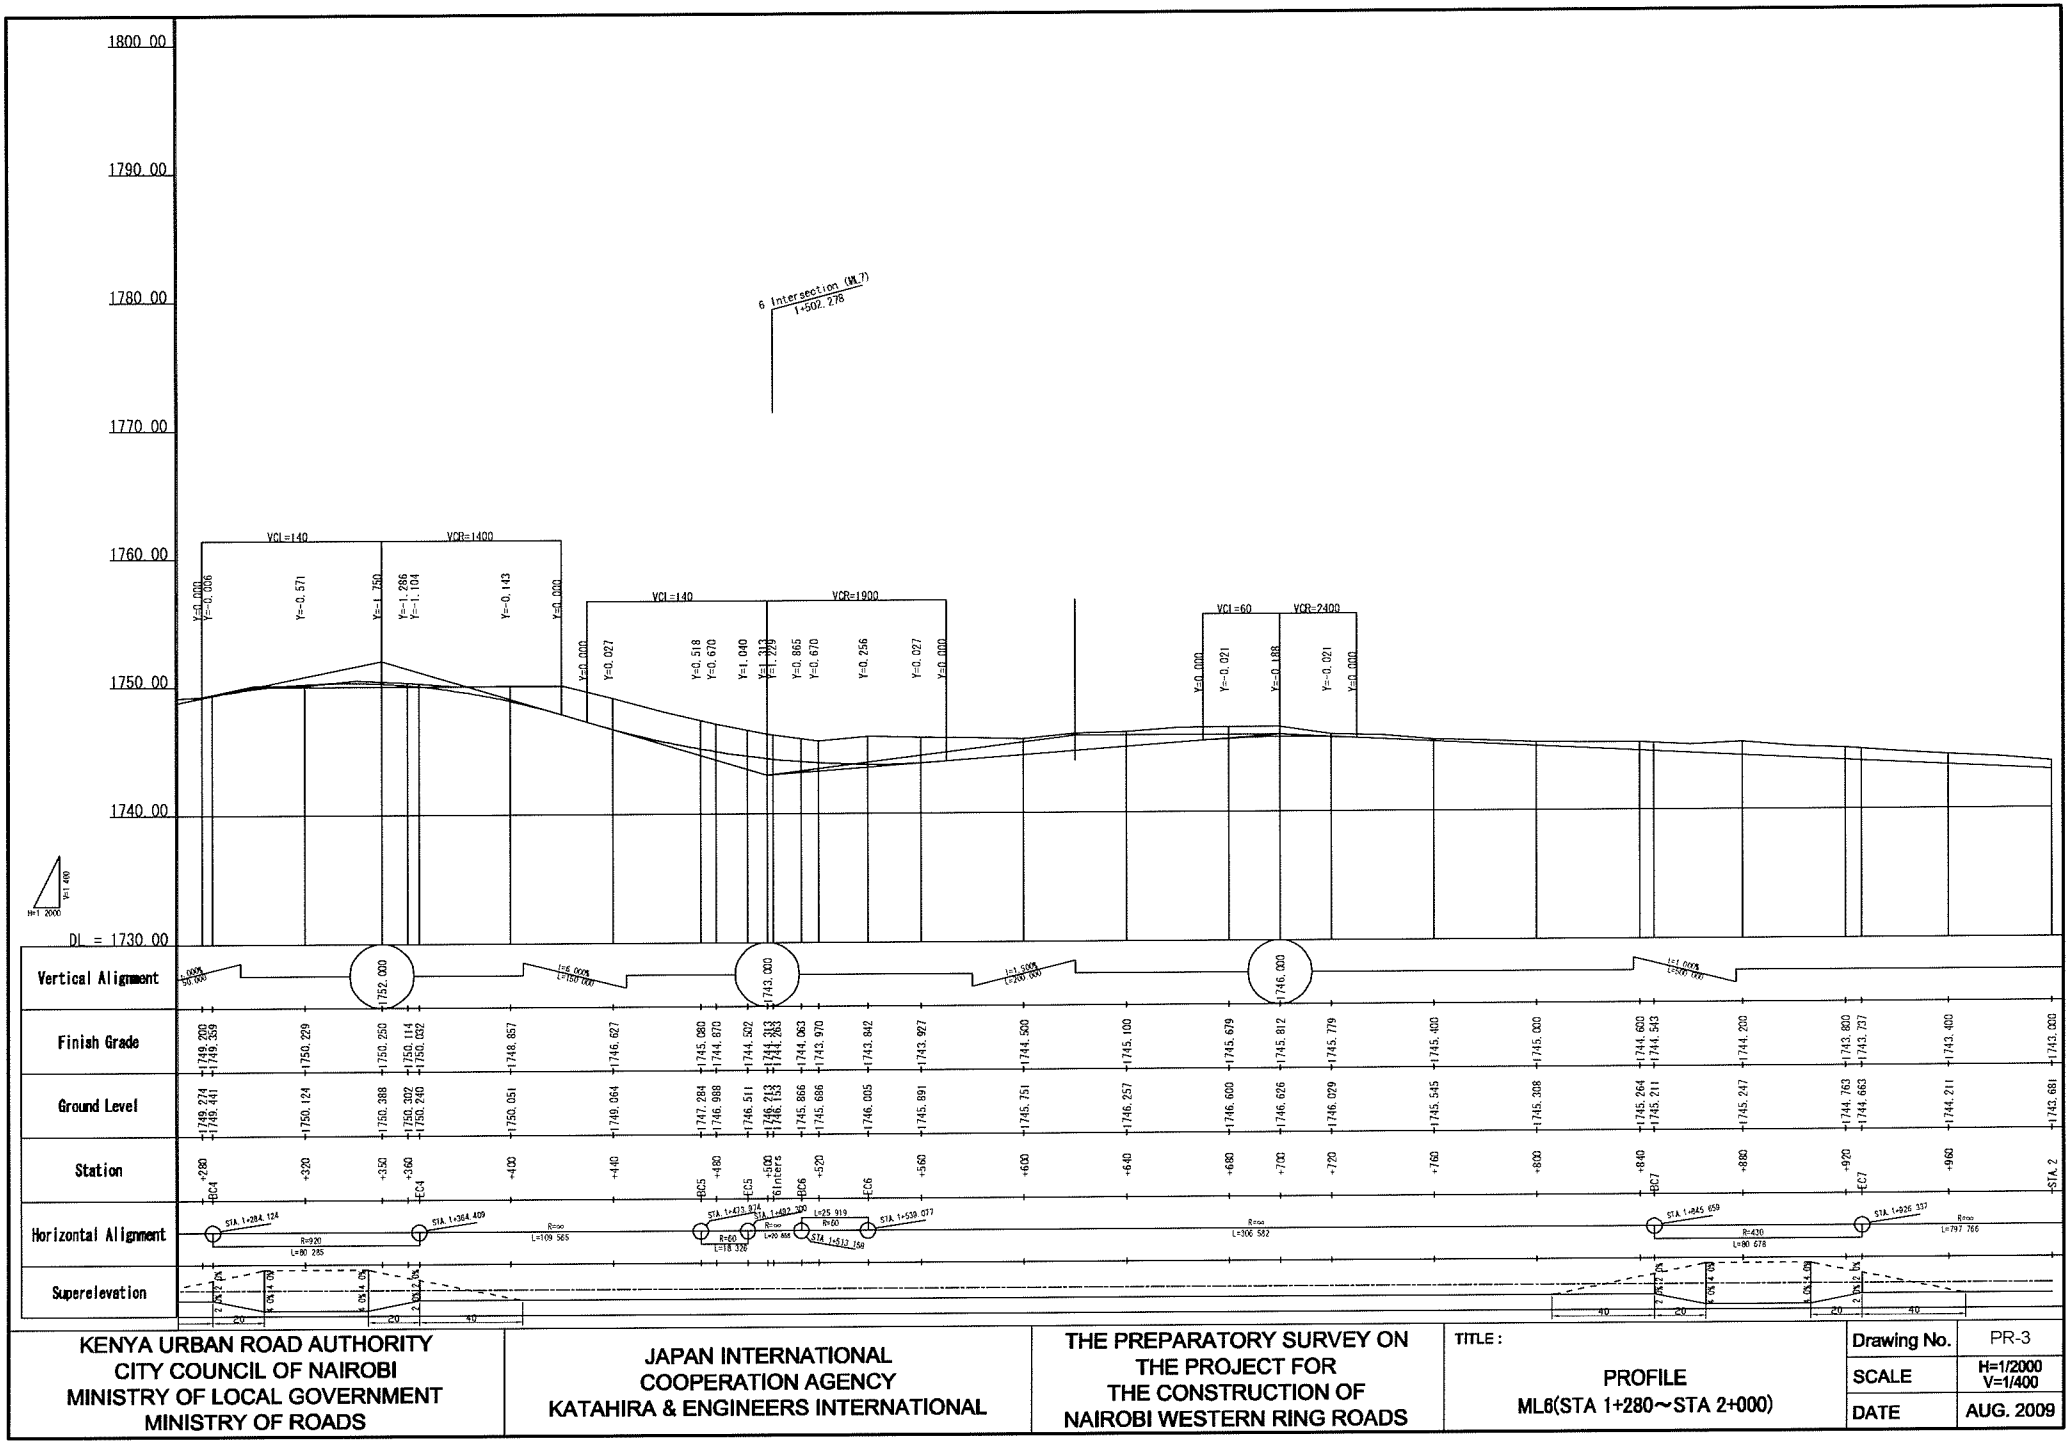

KENYA URBAN ROAD AUTHORITY CITY COUNCIL OF NAIROBI MINISTRY OF LOCAL GOVERNMENT MINISTRY OF ROADS	JAPAN INTERNATIONAL COOPERATION AGENCY KATAHIRA & ENGINEERS INTERNATIONAL	THE PREPARATORY SURVEY ON THE PROJECT FOR THE CONSTRUCTION OF NAIROBI WESTERN RING ROADS	TITLE: PROFILE ML6(STA 1+280～STA 2+000)	Drawing No. PR-3 SCALE H=1/2000 V=1/400 DATE AUG. 2009

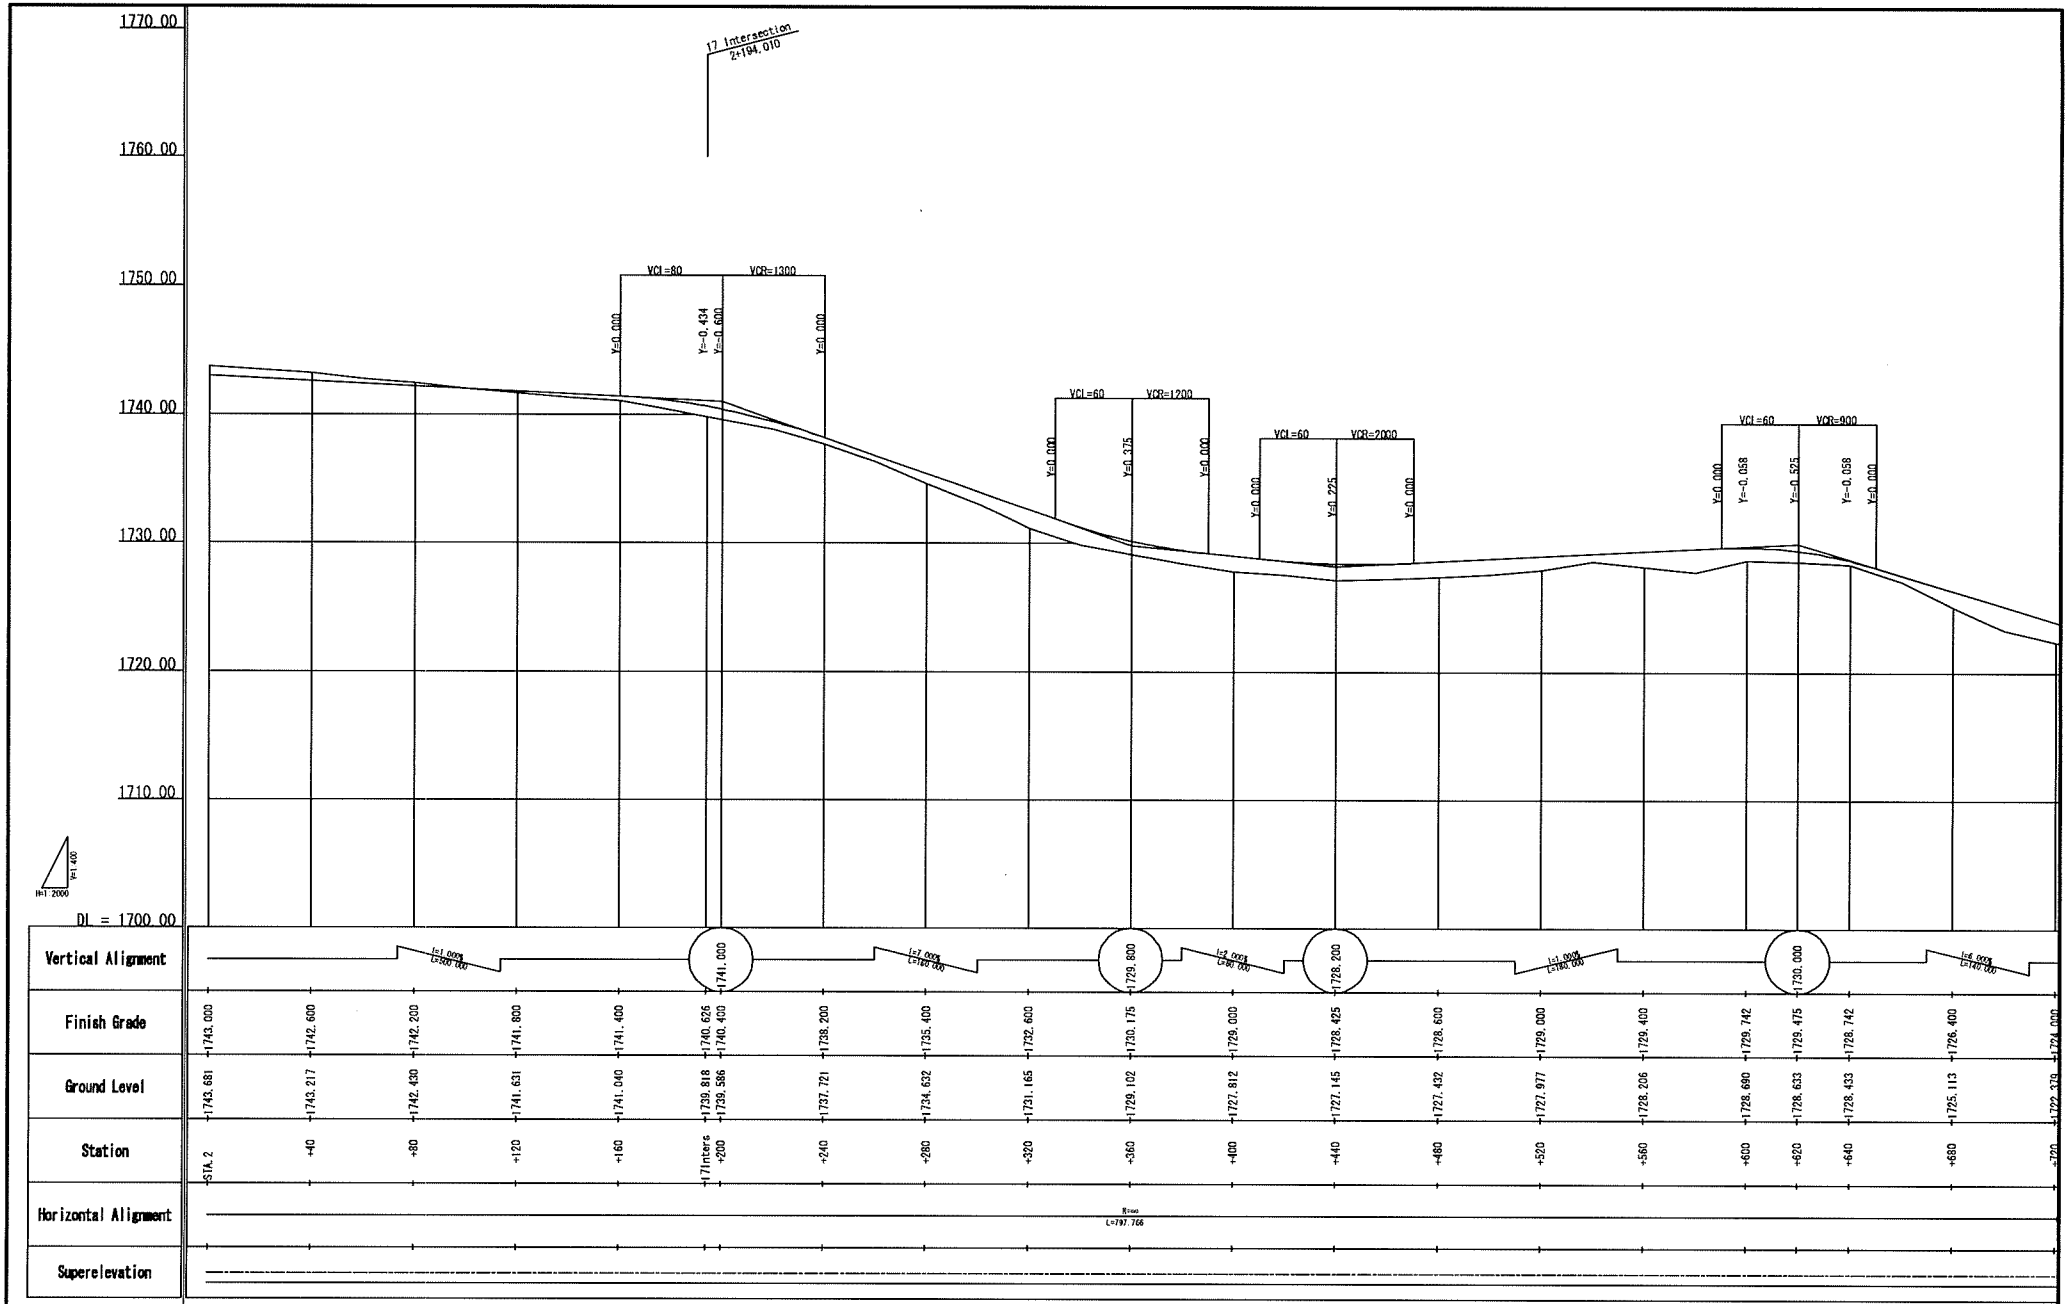

KENYA URBAN ROAD AUTHORITY CITY COUNCIL OF NAIROBI MINISTRY OF LOCAL GOVERNMENT MINISTRY OF ROADS	JAPAN INTERNATIONAL COOPERATION AGENCY KATAHIRA & ENGINEERS INTERNATIONAL	THE PREPARATORY SURVEY ON THE PROJECT FOR THE CONSTRUCTION OF NAIROBI WESTERN RING ROADS	TITLE: PROFILE ML6(STA 2+000~STA 2+720)	Drawing No.	PR-4
				SCALE	H=1/2000 V=1/400
				DATE	AUG. 2009

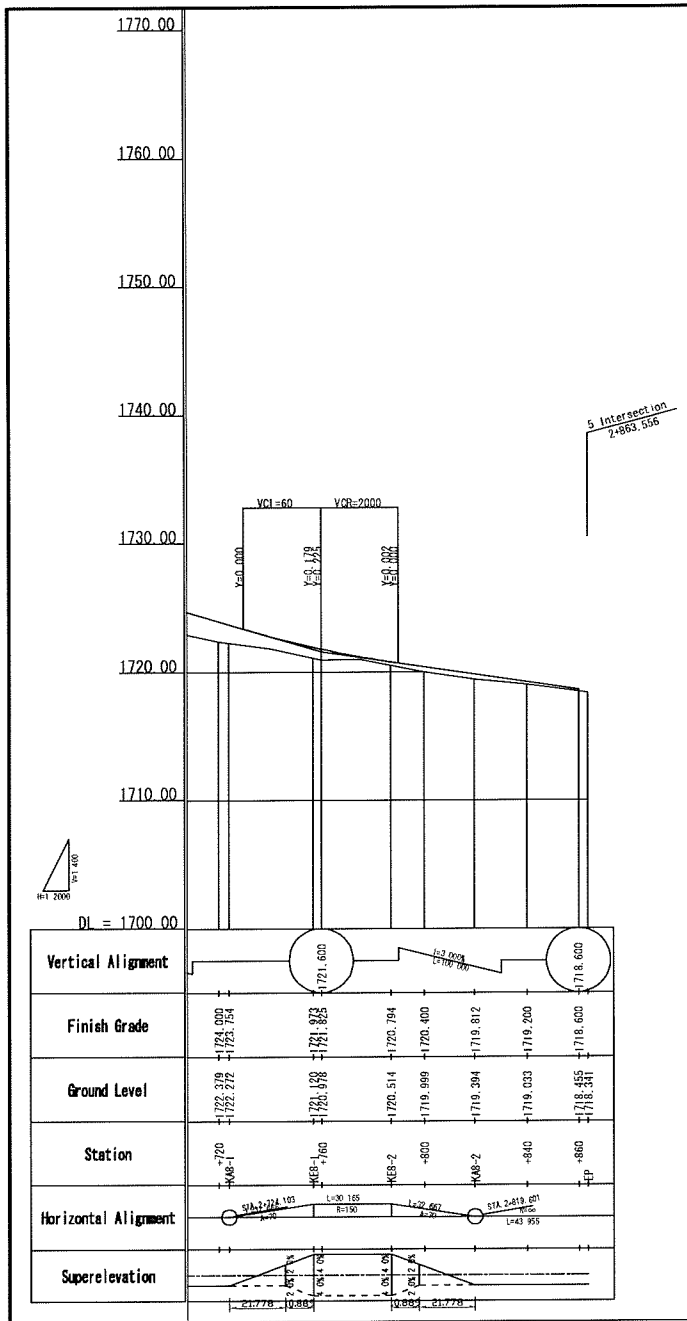

KENYA URBAN ROAD AUTHORITY CITY COUNCIL OF NAIROBI MINISTRY OF LOCAL GOVERNMENT MINISTRY OF ROADS	JAPAN INTERNATIONAL COOPERATION AGENCY KATAHIRA & ENGINEERS INTERNATIONAL	THE PREPARATORY SURVEY ON THE PROJECT FOR THE CONSTRUCTION OF NAIROBI WESTERN RING ROADS	TITLE : PROFILE ML6(STA 2+720～STA 2+860)	Drawing No.	PR-5
				SCALE	H=1/2000 V=1/400
				DATE	AUG. 2009

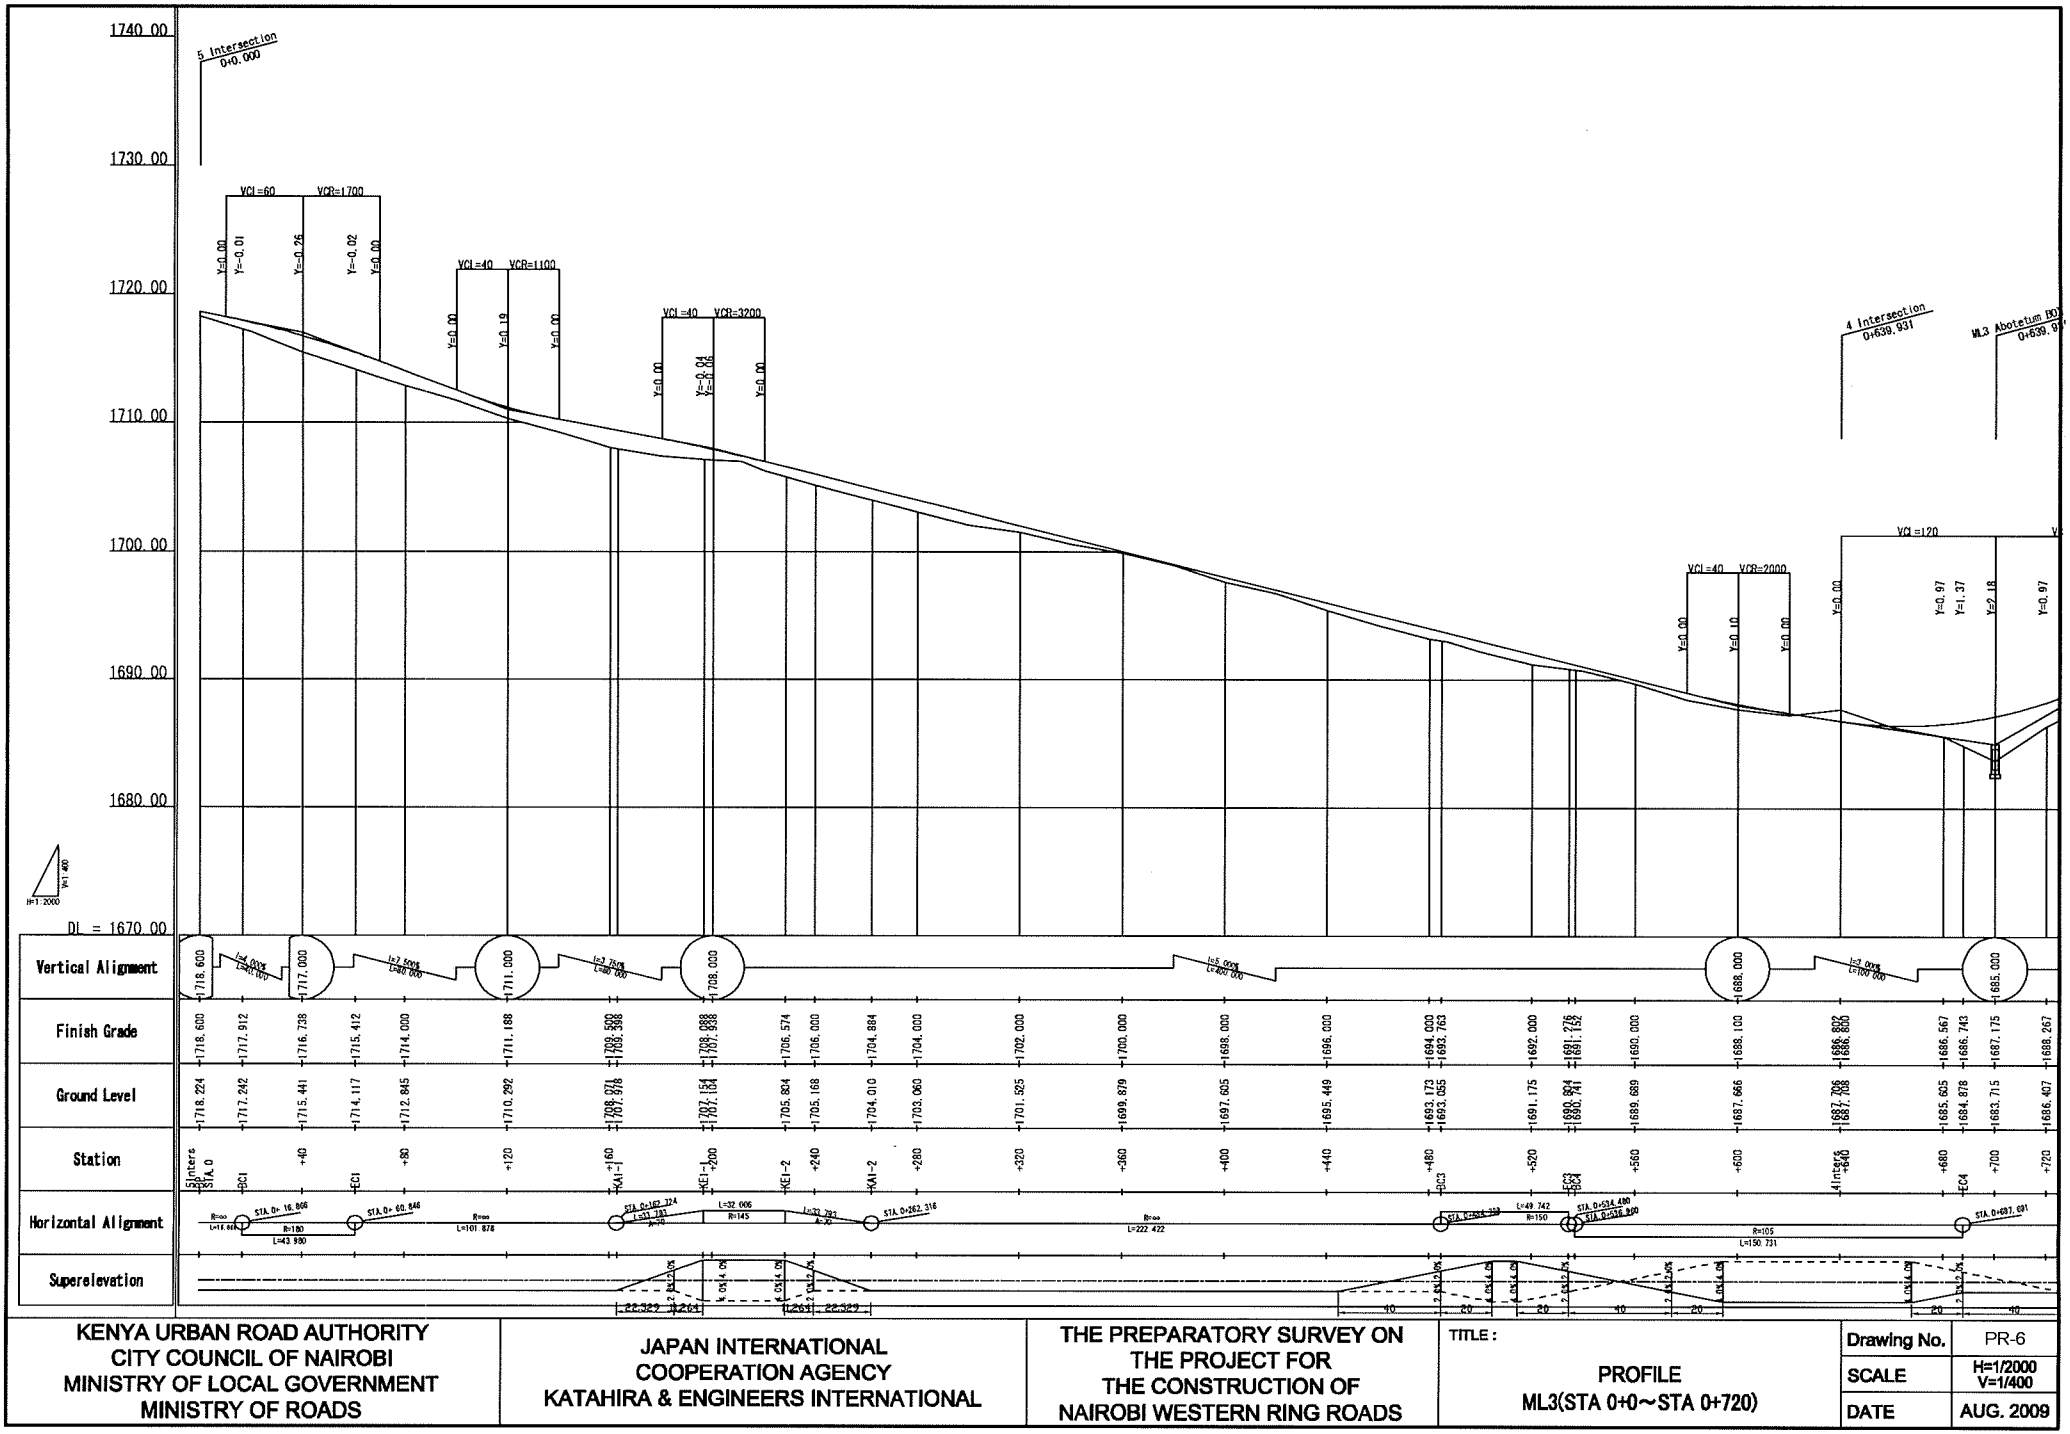

KENYA URBAN ROAD AUTHORITY CITY COUNCIL OF NAIROBI MINISTRY OF LOCAL GOVERNMENT MINISTRY OF ROADS	JAPAN INTERNATIONAL COOPERATION AGENCY KATAHIRA & ENGINEERS INTERNATIONAL	THE PREPARATORY SURVEY ON THE PROJECT FOR THE CONSTRUCTION OF NAIROBI WESTERN RING ROADS	TITLE: PROFILE ML3(STA 0+0～STA 0+720)

Drawing No.	PR-6
SCALE	H=1/2000 V=1/400
DATE	AUG. 2009

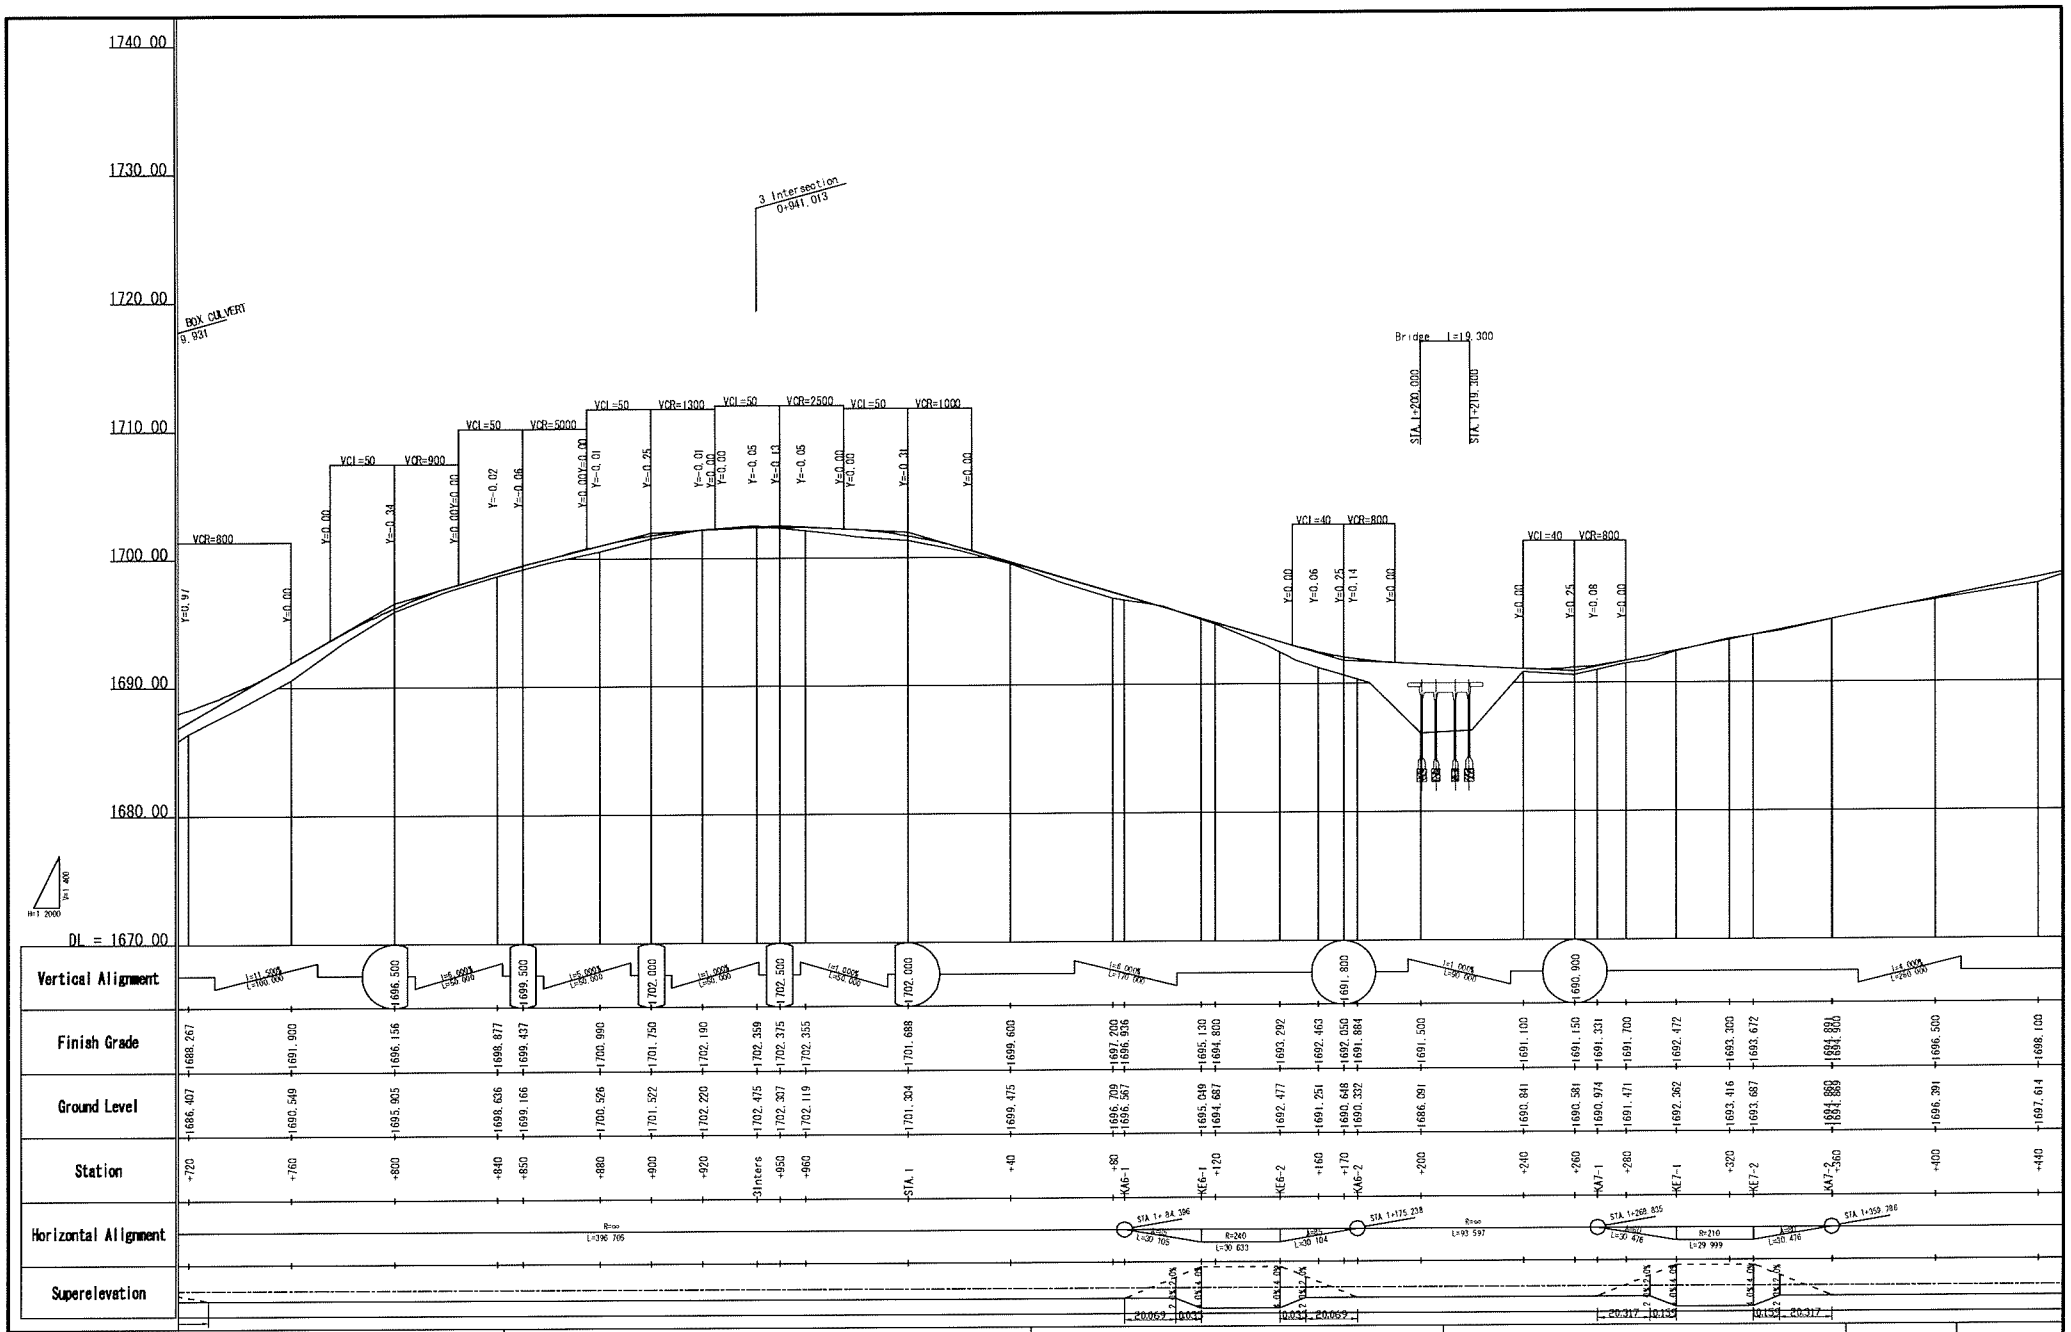

KENYA URBAN ROAD AUTHORITY CITY COUNCIL OF NAIROBI MINISTRY OF LOCAL GOVERNMENT MINISTRY OF ROADS	JAPAN INTERNATIONAL COOPERATION AGENCY KATAHIRA & ENGINEERS INTERNATIONAL	THE PREPARATORY SURVEY ON THE PROJECT FOR THE CONSTRUCTION OF NAIROBI WESTERN RING ROADS	TITLE: PROFILE ML3(STA 0+720～STA 1+440)	Drawing No. PR-7 SCALE H=1/2000 V=1/400 DATE AUG. 2009

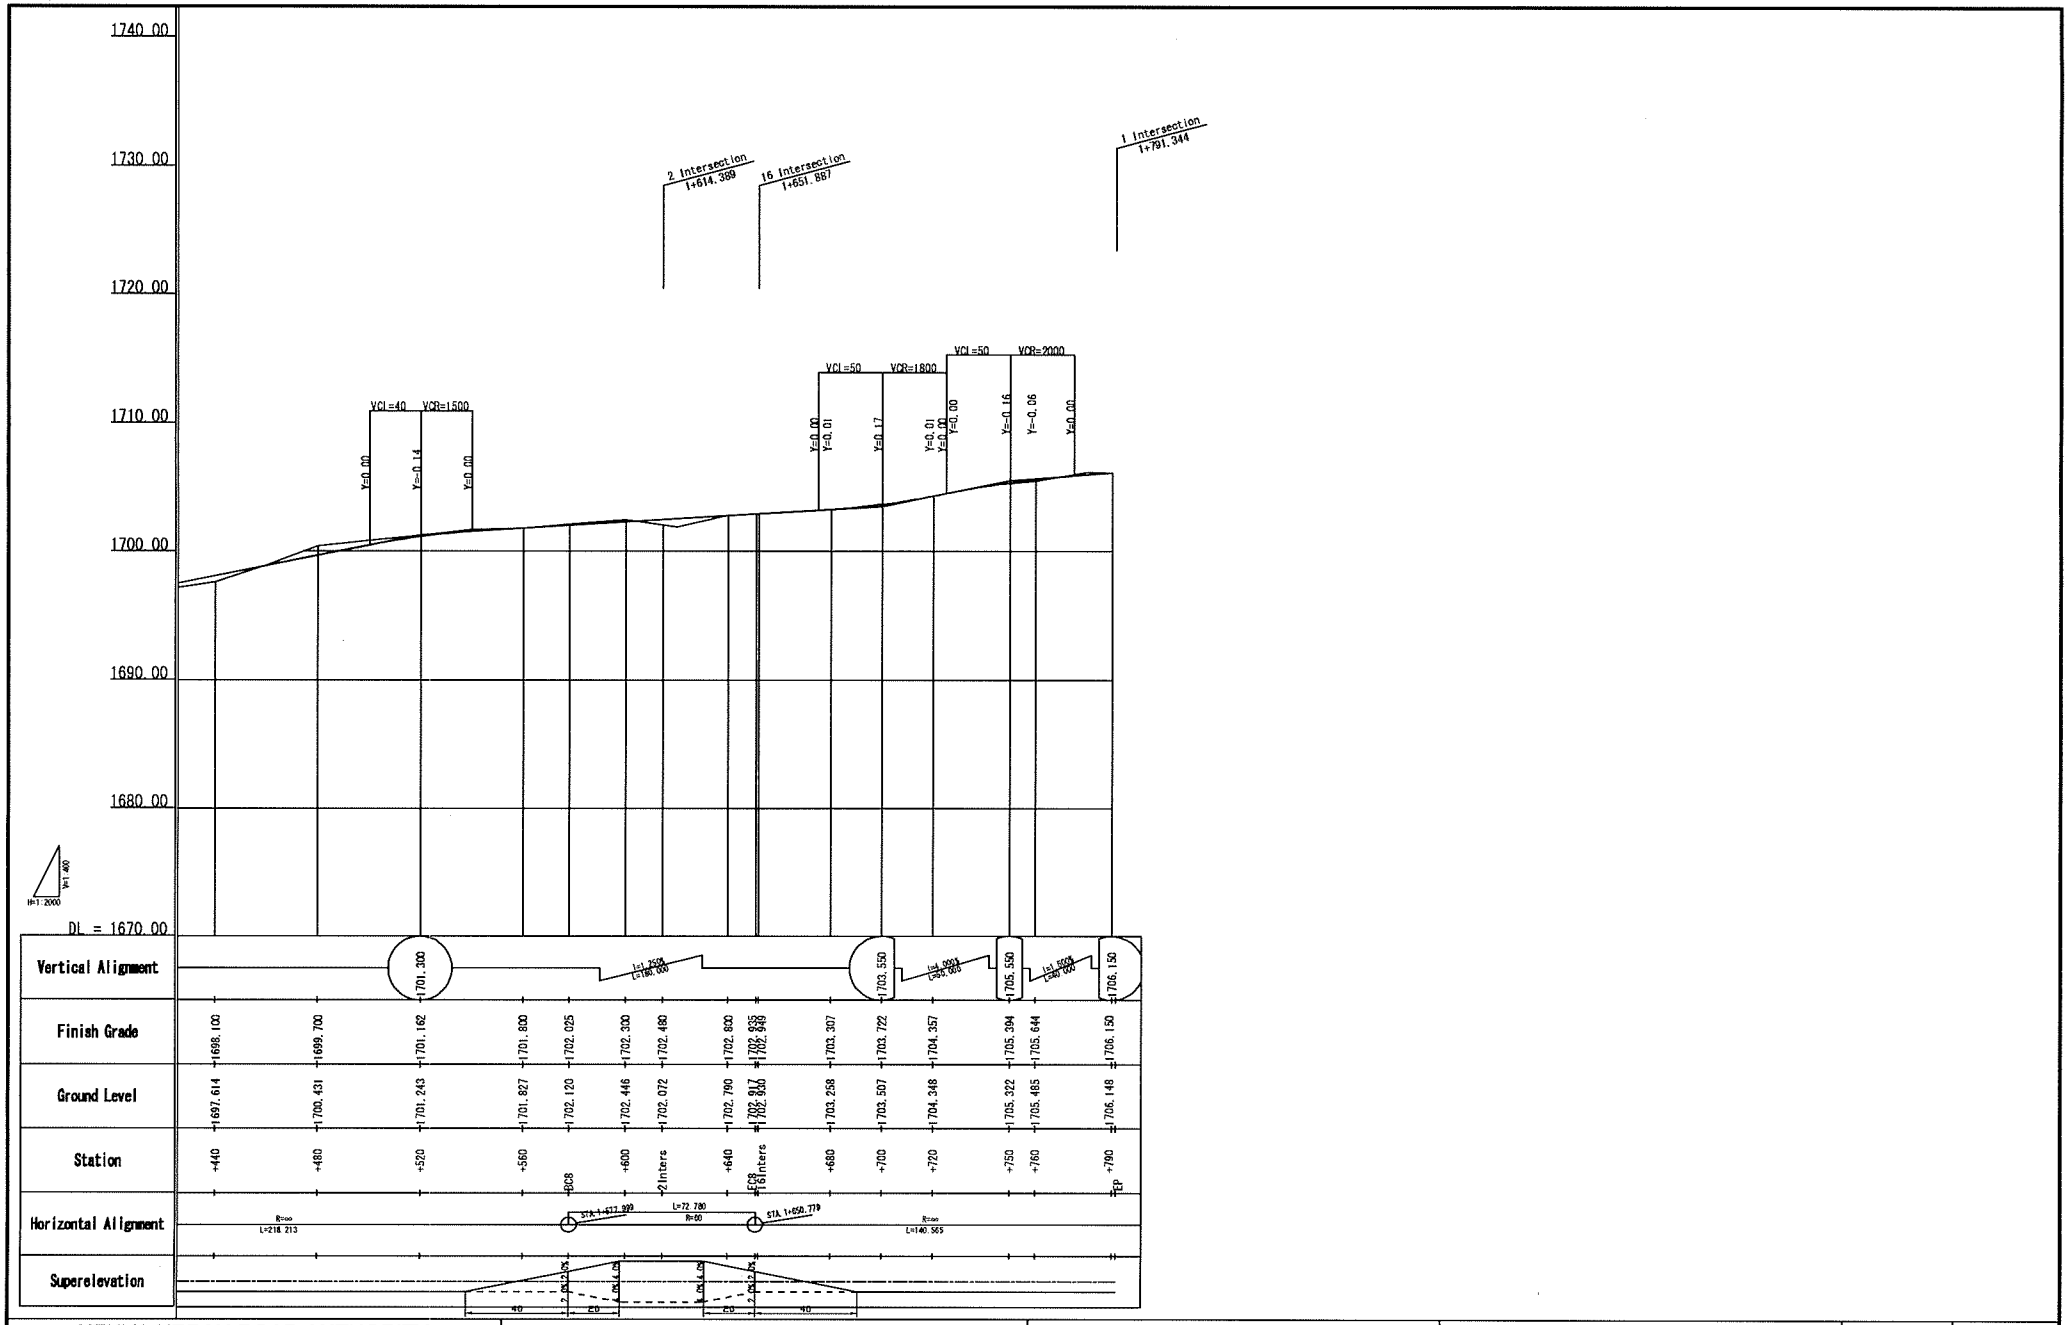

KENYA URBAN ROAD AUTHORITY CITY COUNCIL OF NAIROBI MINISTRY OF LOCAL GOVERNMENT MINISTRY OF ROADS	JAPAN INTERNATIONAL COOPERATION AGENCY KATAHIRA & ENGINEERS INTERNATIONAL	THE PREPARATORY SURVEY ON THE PROJECT FOR THE CONSTRUCTION OF NAIROBI WESTERN RING ROADS	TITLE: PROFILE ML3(STA 1+440~STA 1+790)	Drawing No.	PR-8
				SCALE	H=1/2000 V=1/400
				DATE	AUG. 2009

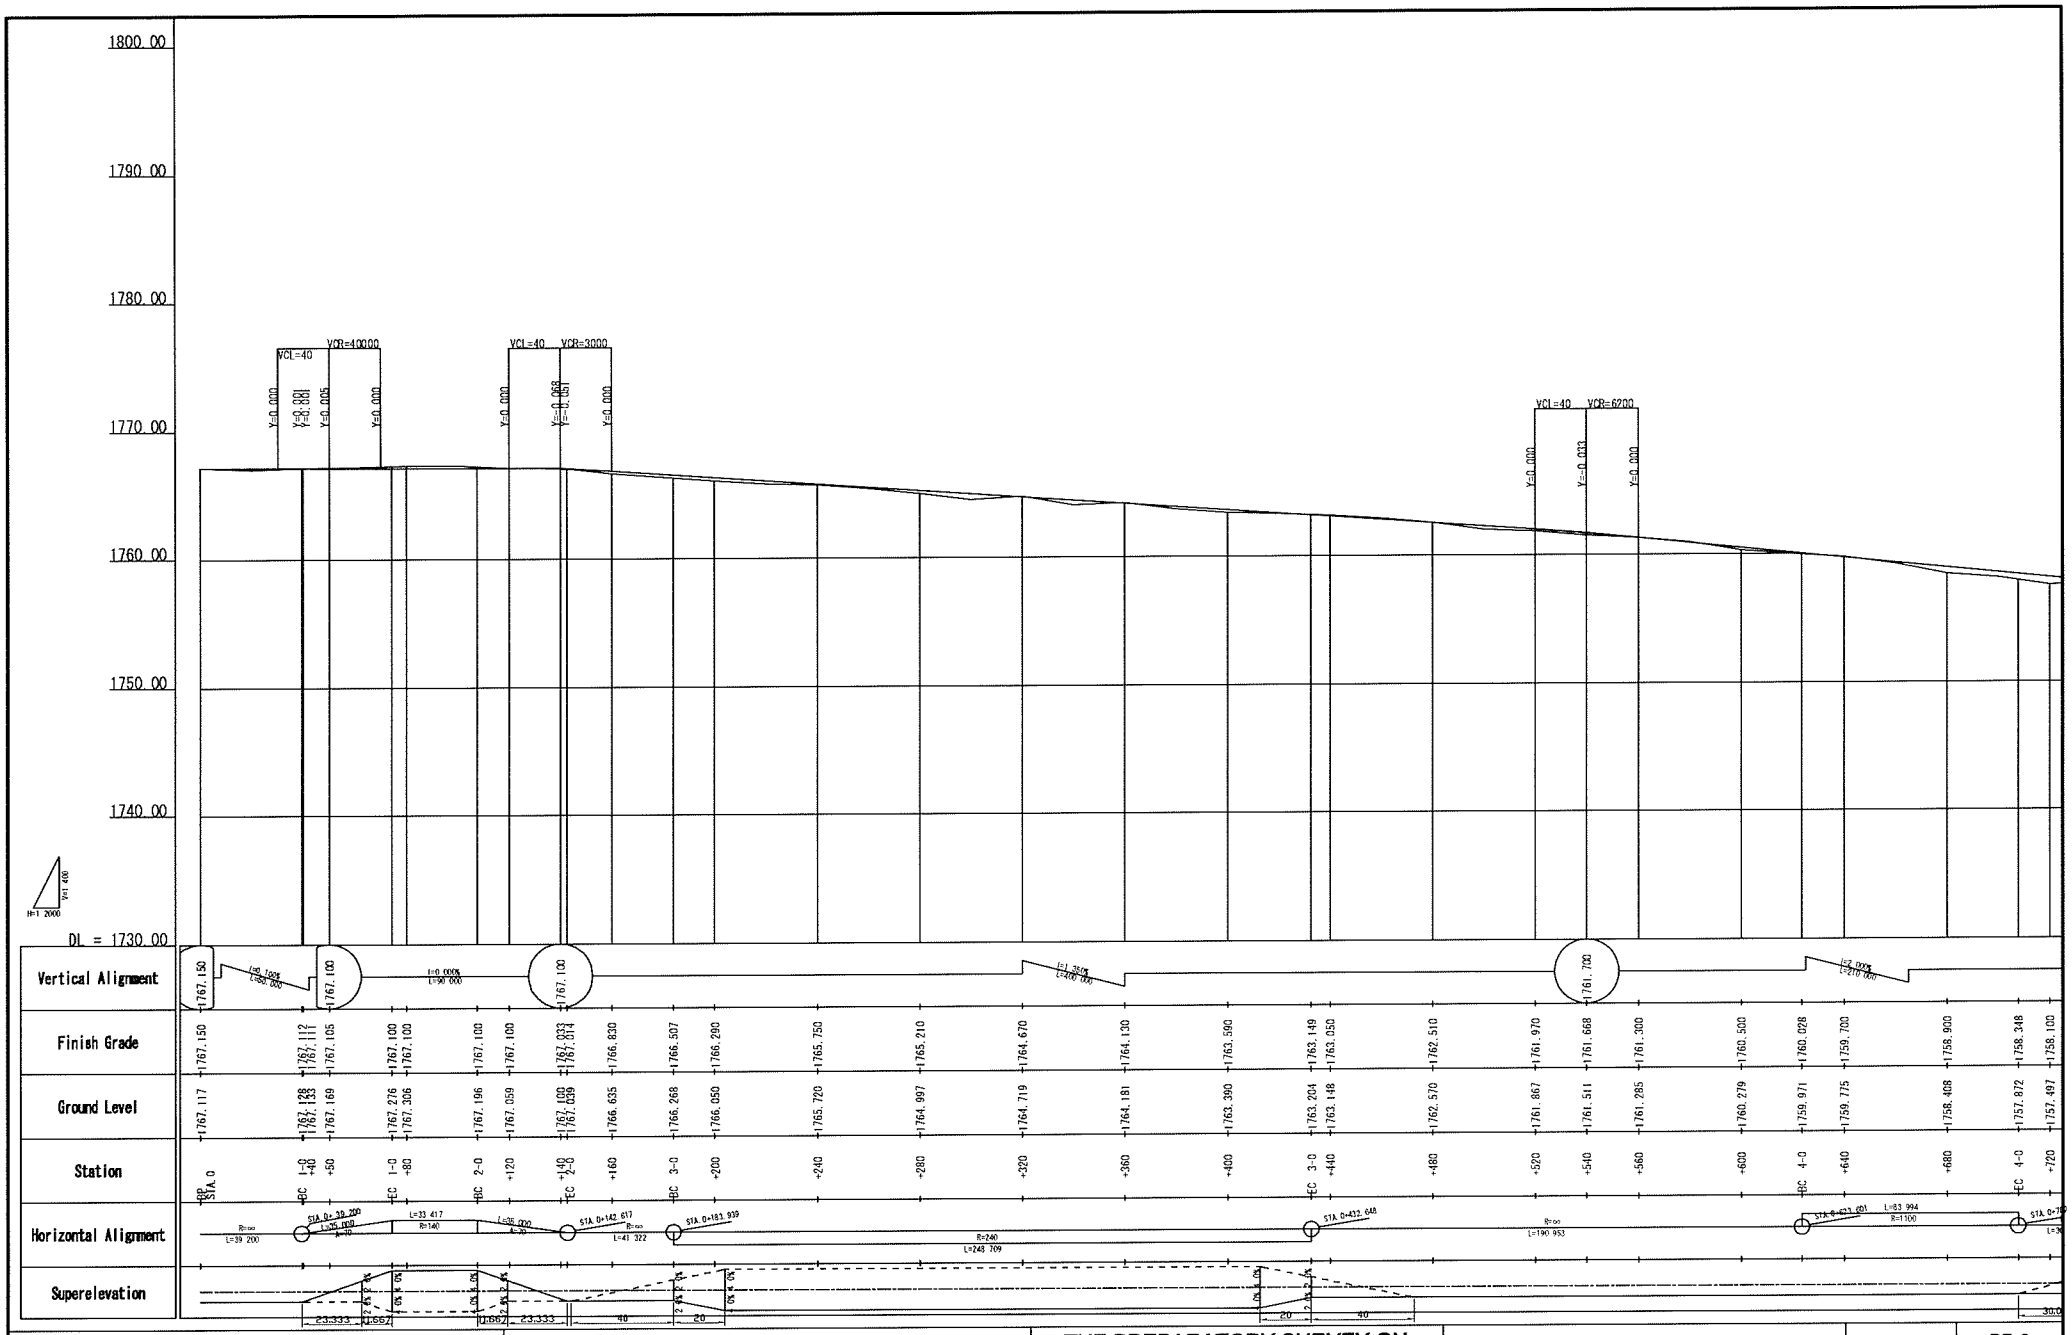

KENYA URBAN ROAD AUTHORITY CITY COUNCIL OF NAIROBI MINISTRY OF LOCAL GOVERNMENT MINISTRY OF ROADS	JAPAN INTERNATIONAL COOPERATION AGENCY KATAHIRA & ENGINEERS INTERNATIONAL	THE PREPARATORY SURVEY ON THE PROJECT FOR THE CONSTRUCTION OF NAIROBI WESTERN RING ROADS	TITLE : PROFILE ML7(STA 0+0～STA 0+720)	Drawing No.	PR-9
				SCALE	H=1/2000 V=1/400
				DATE	AUG. 2009

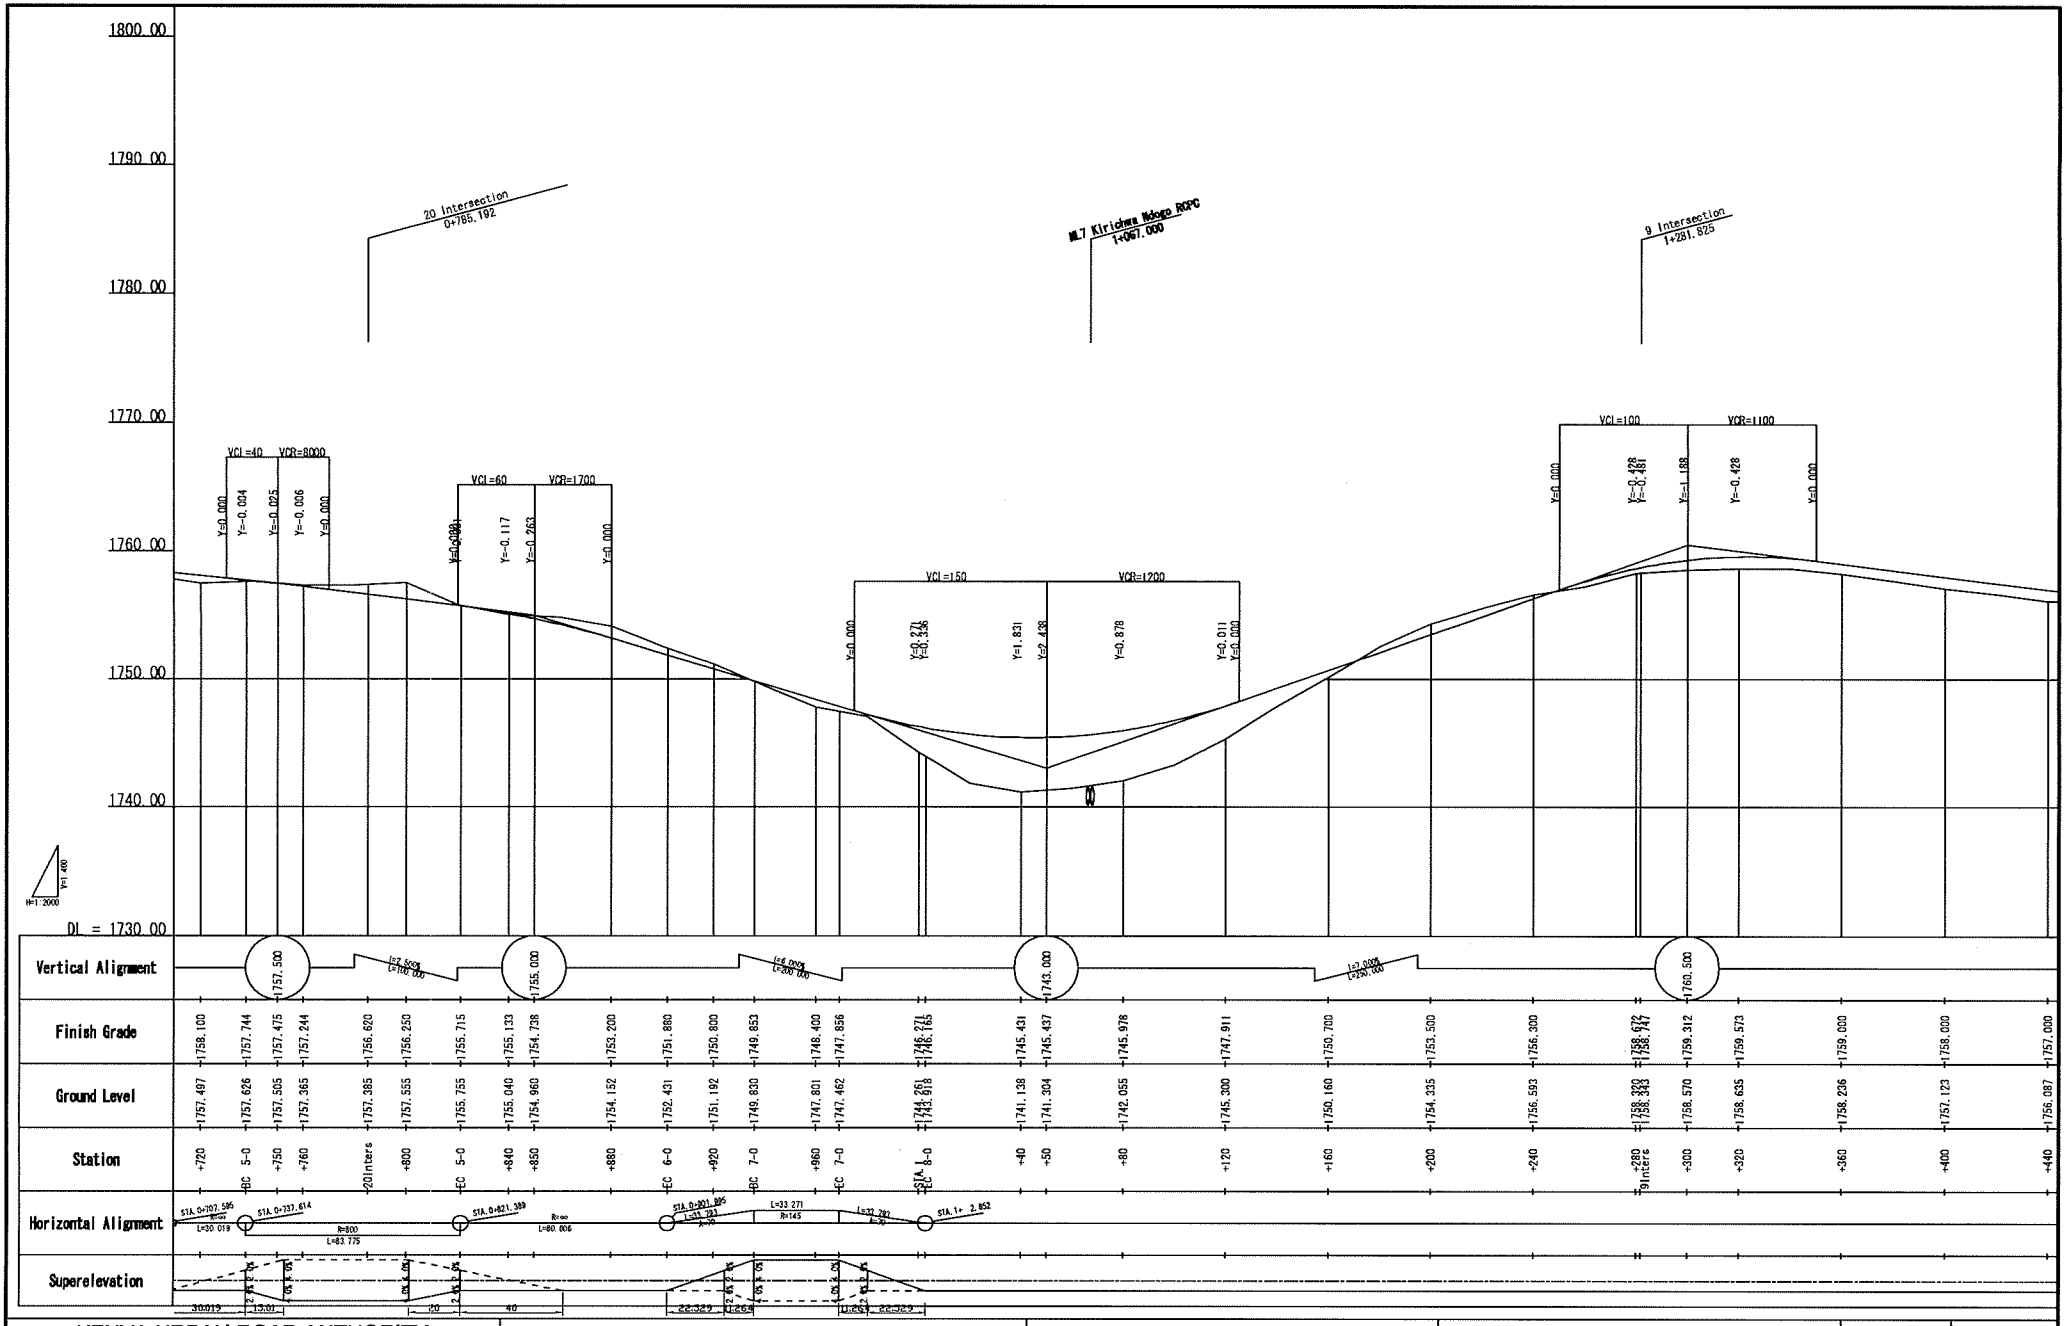
1800.00
1790.00
1780.00
1770.00
1760.00
1750.00
1740.00
DI = 1730.00
20 Intersection 0+785.192
ML7 Kirichwa Ndogo ROPC 1+067.000
9 Intersection 1+281.525
VCL=40 VCR=8000
VCL=60 VCR=1700
VCL=150 VCR=1200
VCL=100 VCR=1100
Vertical Alignment
Finish Grade
Ground Level
Station
Horizontal Alignment
Superelevation
KENYA URBAN ROAD AUTHORITY
CITY COUNCIL OF NAIROBI
MINISTRY OF LOCAL GOVERNMENT
MINISTRY OF ROADS
JAPAN INTERNATIONAL COOPERATION AGENCY
KATAHIRA & ENGINEERS INTERNATIONAL
THE PREPARATORY SURVEY ON THE PROJECT FOR THE CONSTRUCTION OF NAIROBI WESTERN RING ROADS
TITLE:
PROFILE
ML7(STA 0+720～STA 1+440)
Drawing No. PR-10
SCALE H=1/2000 V=1/400
DATE AUG. 2009

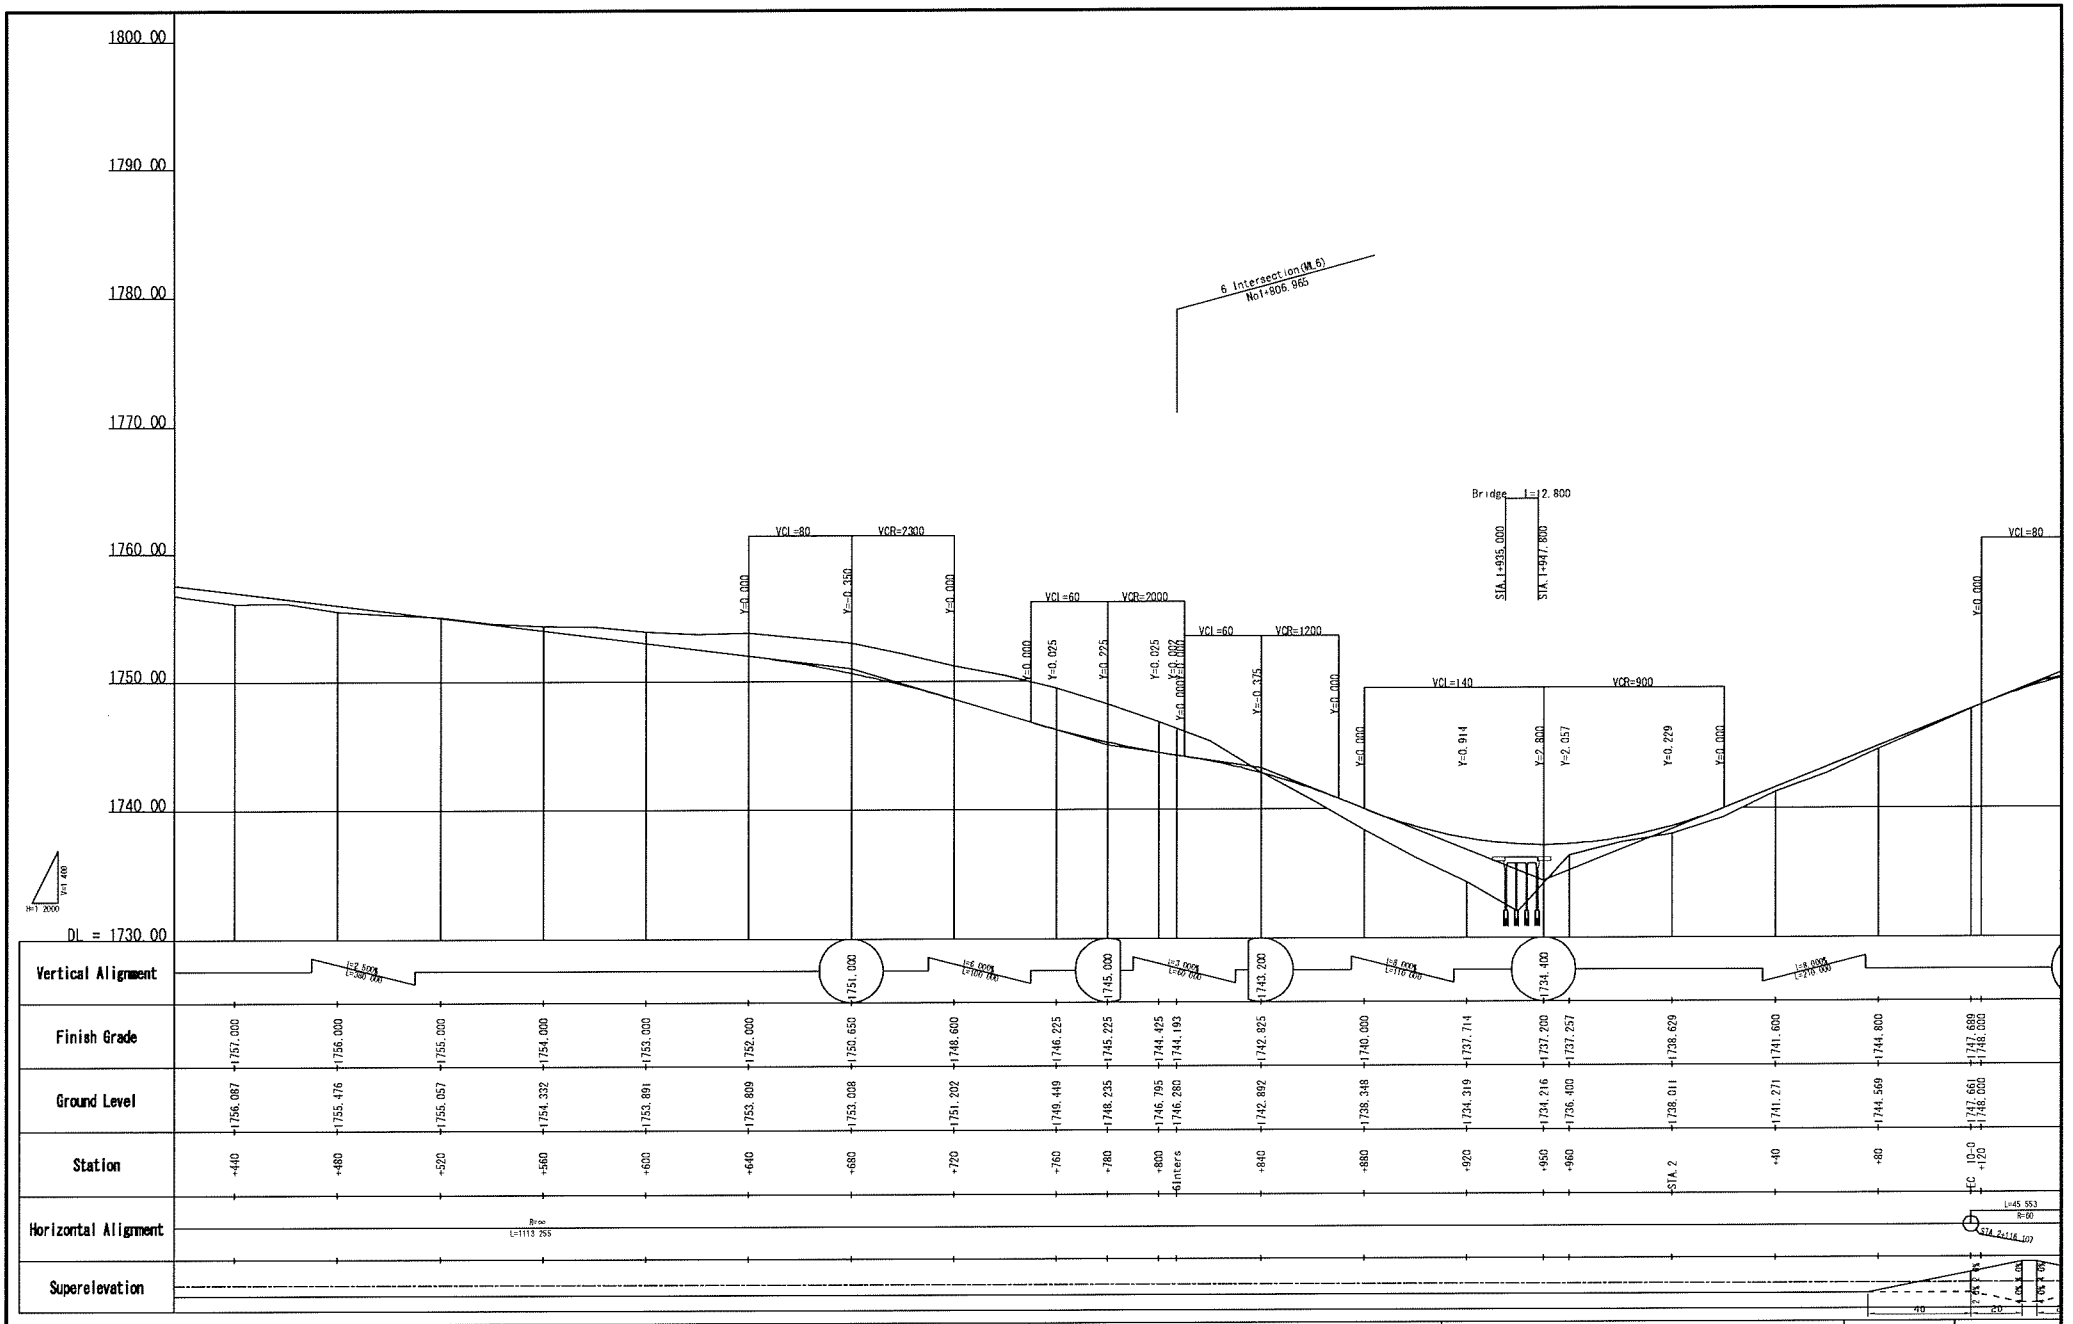

KENYA URBAN ROAD AUTHORITY CITY COUNCIL OF NAIROBI MINISTRY OF LOCAL GOVERNMENT MINISTRY OF ROADS	JAPAN INTERNATIONAL COOPERATION AGENCY KATAHIRA & ENGINEERS INTERNATIONAL	THE PREPARATORY SURVEY ON THE PROJECT FOR THE CONSTRUCTION OF NAIROBI WESTERN RING ROADS	TITLE : PROFILE ML7(STA 1+440～STA 2+160)	Drawing No.	PR-11
				SCALE	H=1/2000 V=1/400
				DATE	AUG. 2009

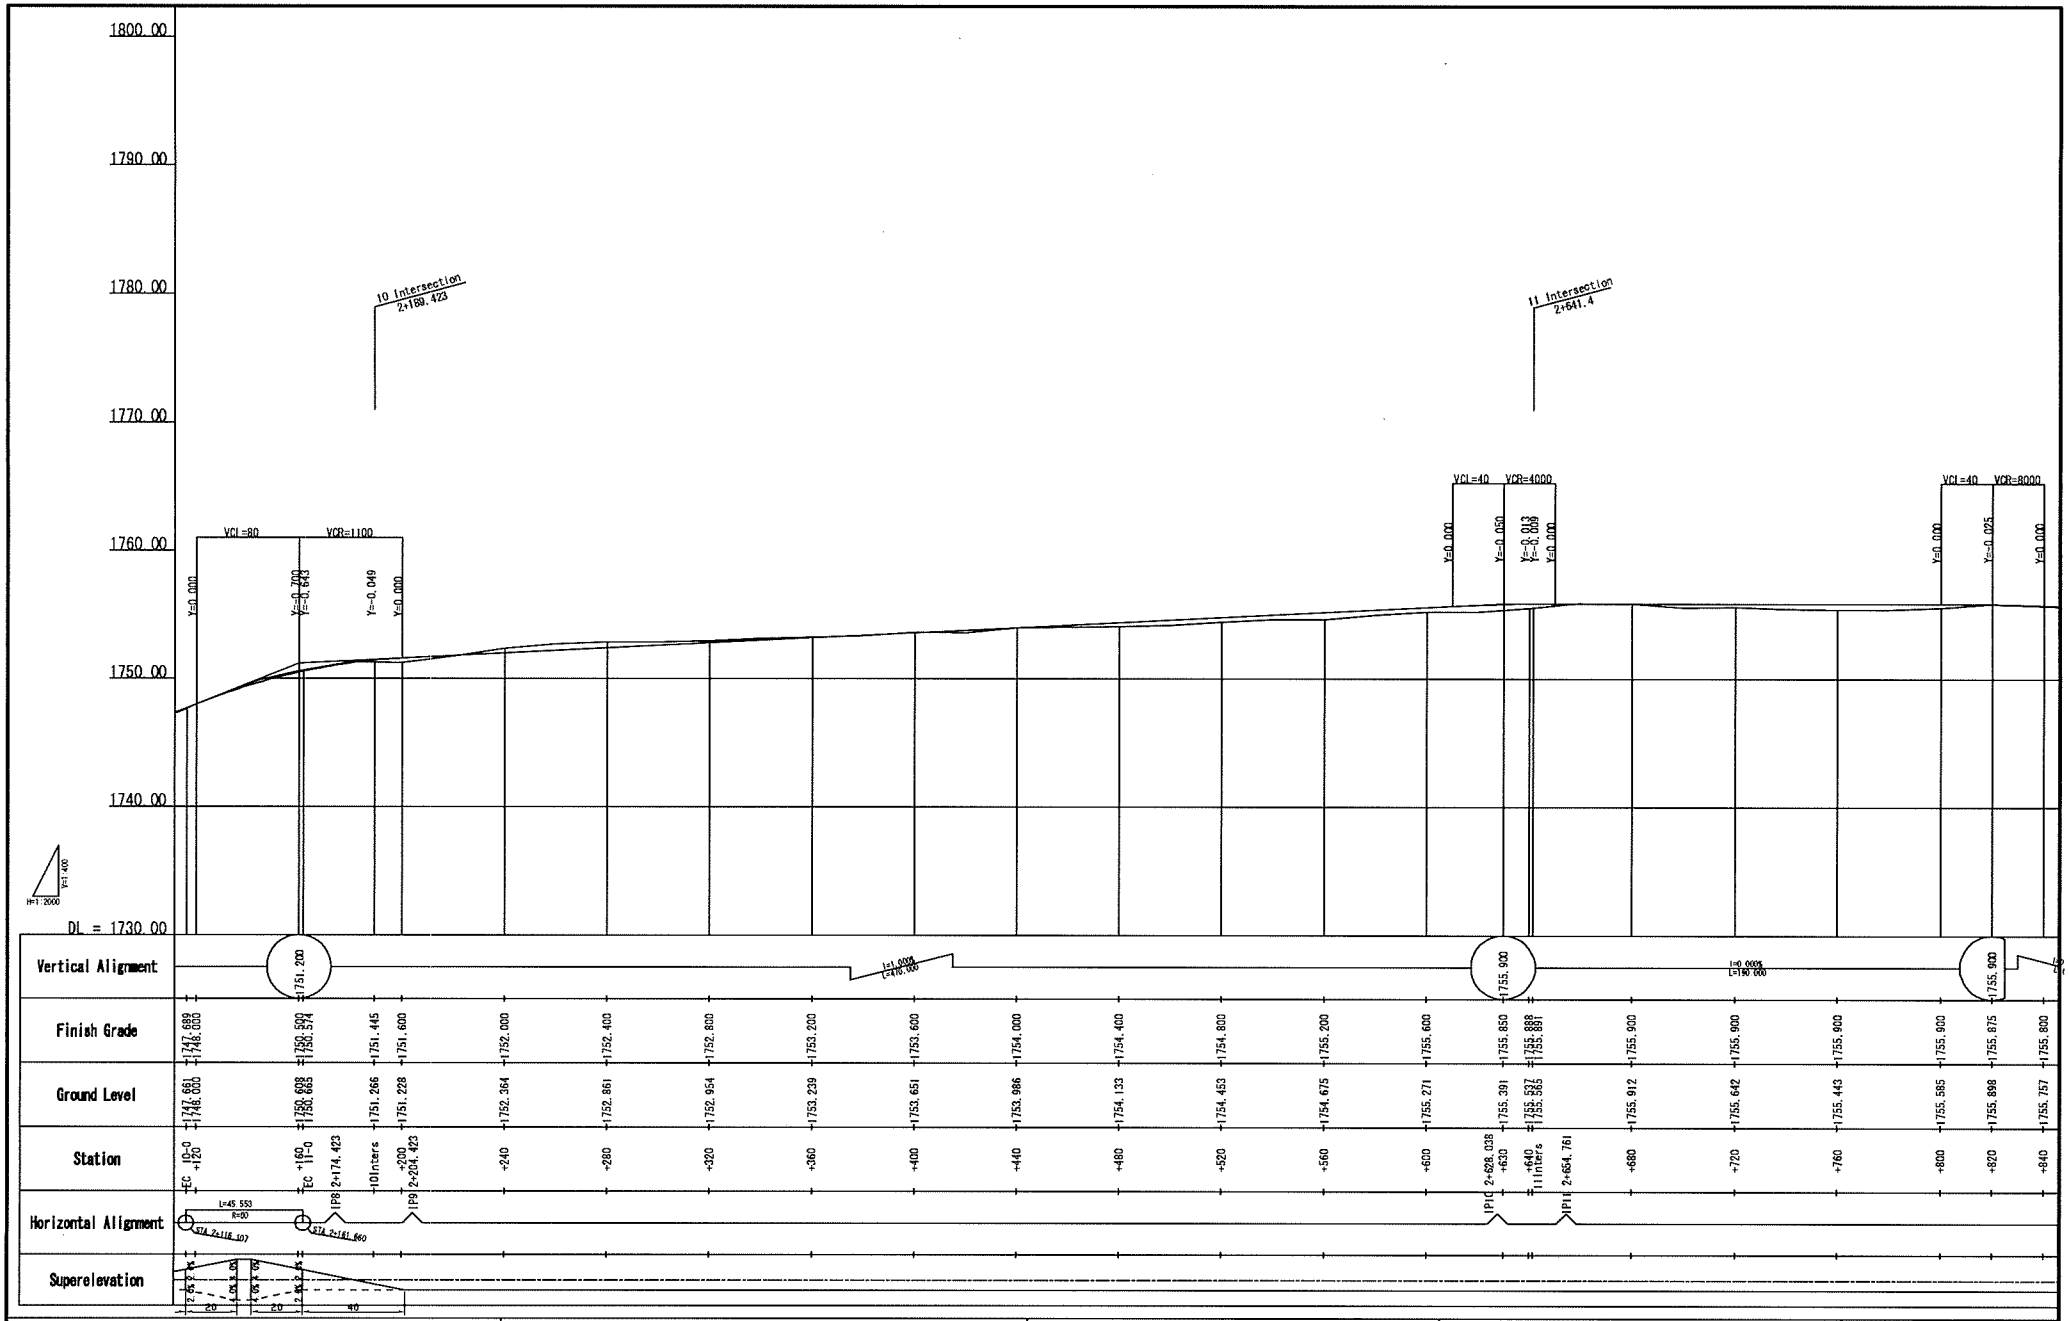

KENYA URBAN ROAD AUTHORITY CITY COUNCIL OF NAIROBI MINISTRY OF LOCAL GOVERNMENT MINISTRY OF ROADS	JAPAN INTERNATIONAL COOPERATION AGENCY KATAHIRA & ENGINEERS INTERNATIONAL	THE PREPARATORY SURVEY ON THE PROJECT FOR THE CONSTRUCTION OF NAIROBI WESTERN RING ROADS	TITLE: PROFILE ML7(STA 2+120~STA 2+840)	Drawing No. PR-12 SCALE H=1/2000 V=1/400 DATE AUG. 2009

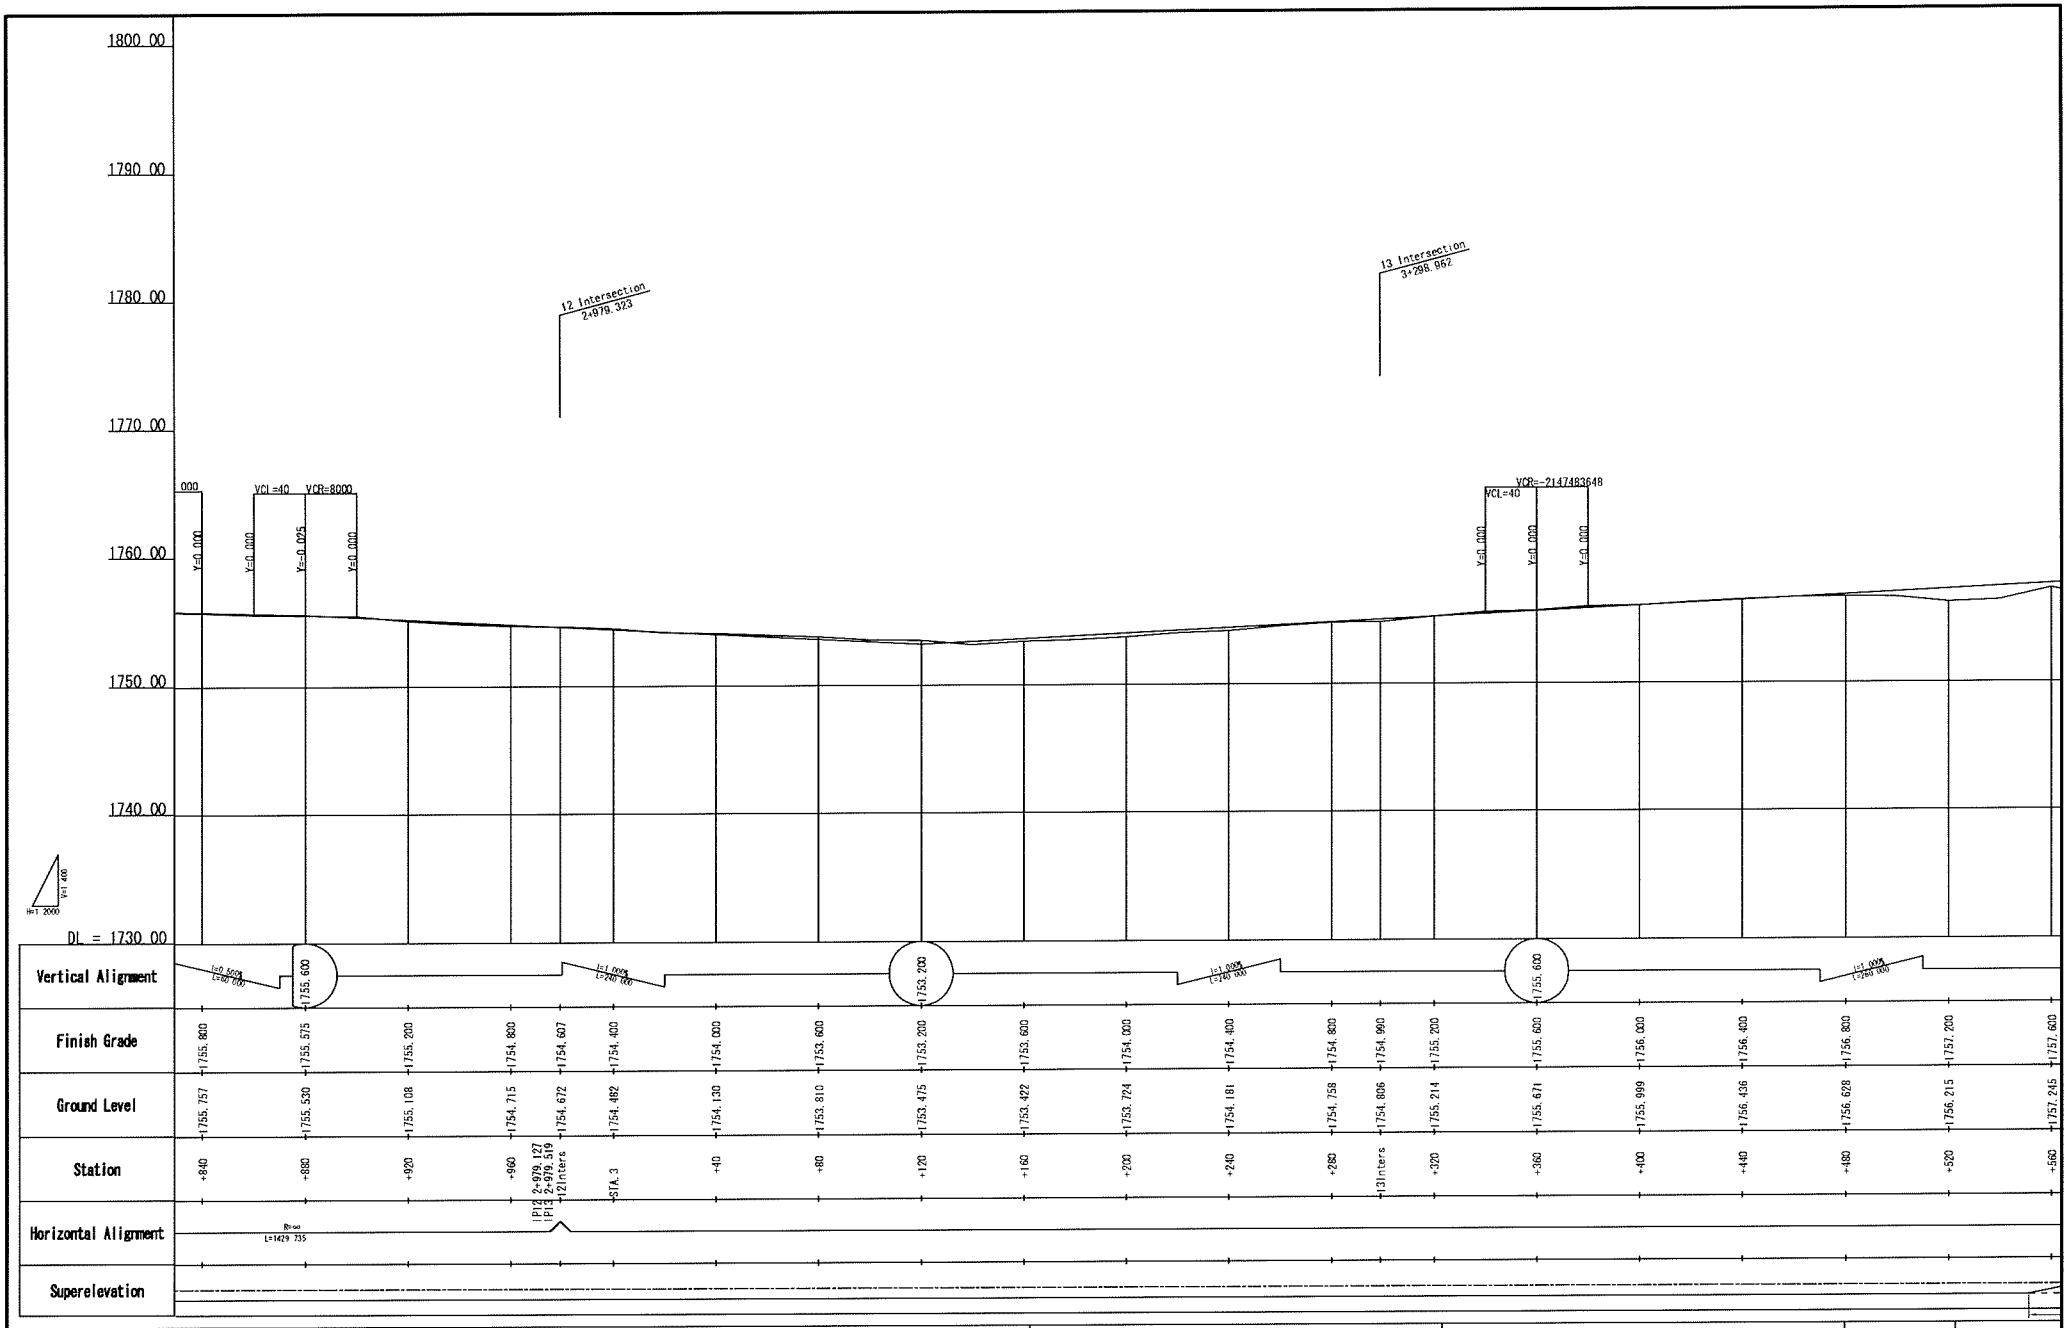

KENYA URBAN ROAD AUTHORITY CITY COUNCIL OF NAIROBI MINISTRY OF LOCAL GOVERNMENT MINISTRY OF ROADS	JAPAN INTERNATIONAL COOPERATION AGENCY KATAHIRA & ENGINEERS INTERNATIONAL	THE PREPARATORY SURVEY ON THE PROJECT FOR THE CONSTRUCTION OF NAIROBI WESTERN RING ROADS	TITLE : PROFILE ML7(STA 2+840～STA 3+560)	Drawing No.	PR-13
				SCALE	H=1/2000 V=1/400
				DATE	AUG. 2009

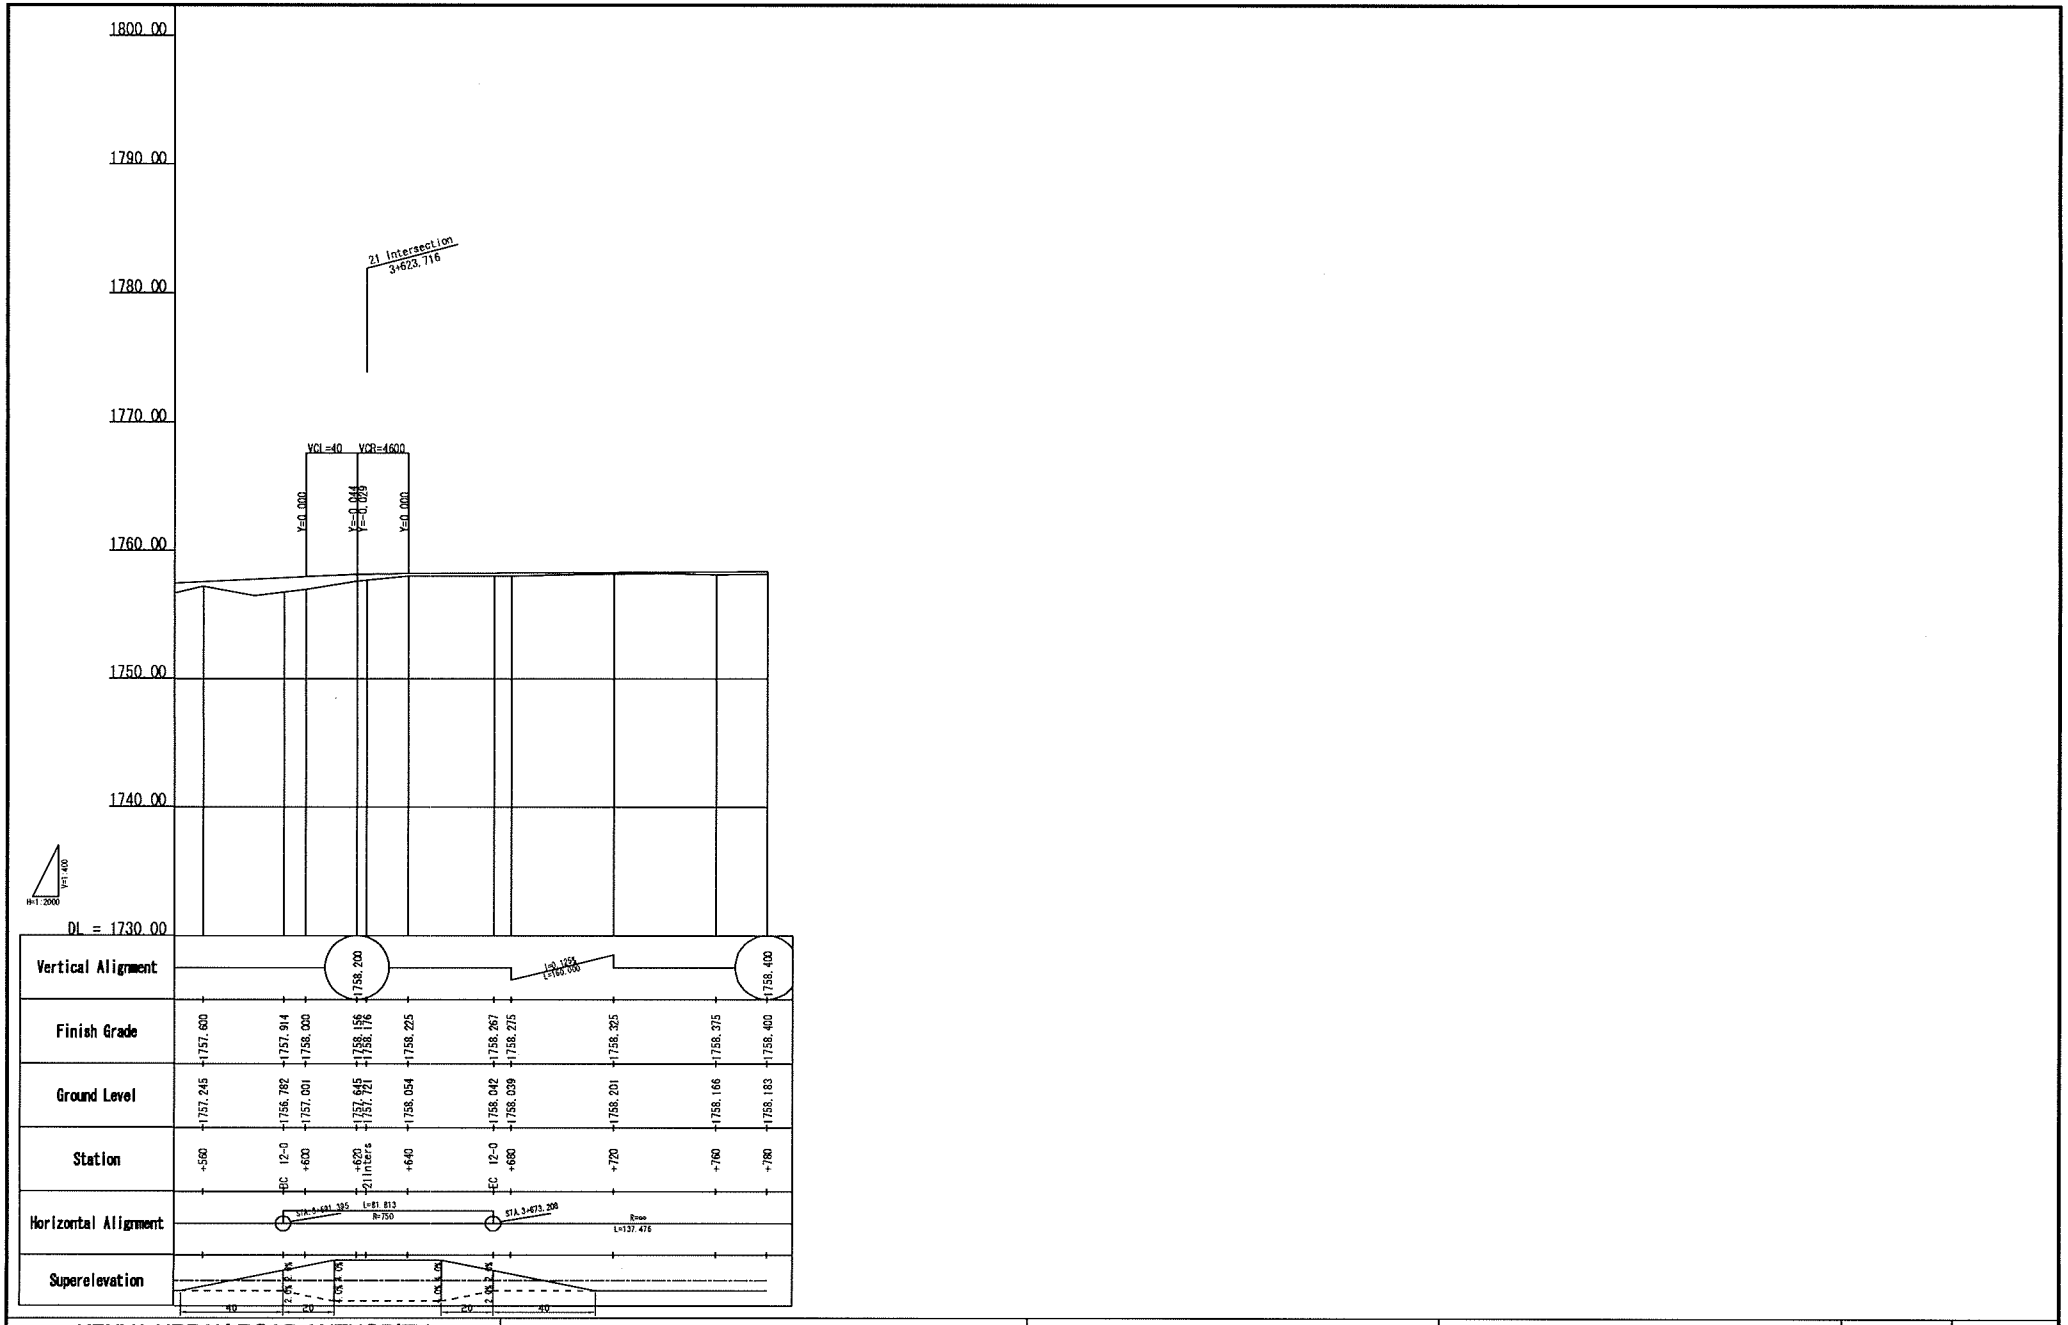

KENYA URBAN ROAD AUTHORITY CITY COUNCIL OF NAIROBI MINISTRY OF LOCAL GOVERNMENT MINISTRY OF ROADS	JAPAN INTERNATIONAL COOPERATION AGENCY KATAHIRA & ENGINEERS INTERNATIONAL	THE PREPARATORY SURVEY ON THE PROJECT FOR THE CONSTRUCTION OF NAIROBI WESTERN RING ROADS	TITLE: PROFILE ML7(STA 3+560~STA 3+780)	Drawing No.	PR-14
				SCALE	H=1/2000 V=1/400
				DATE	AUG. 2009

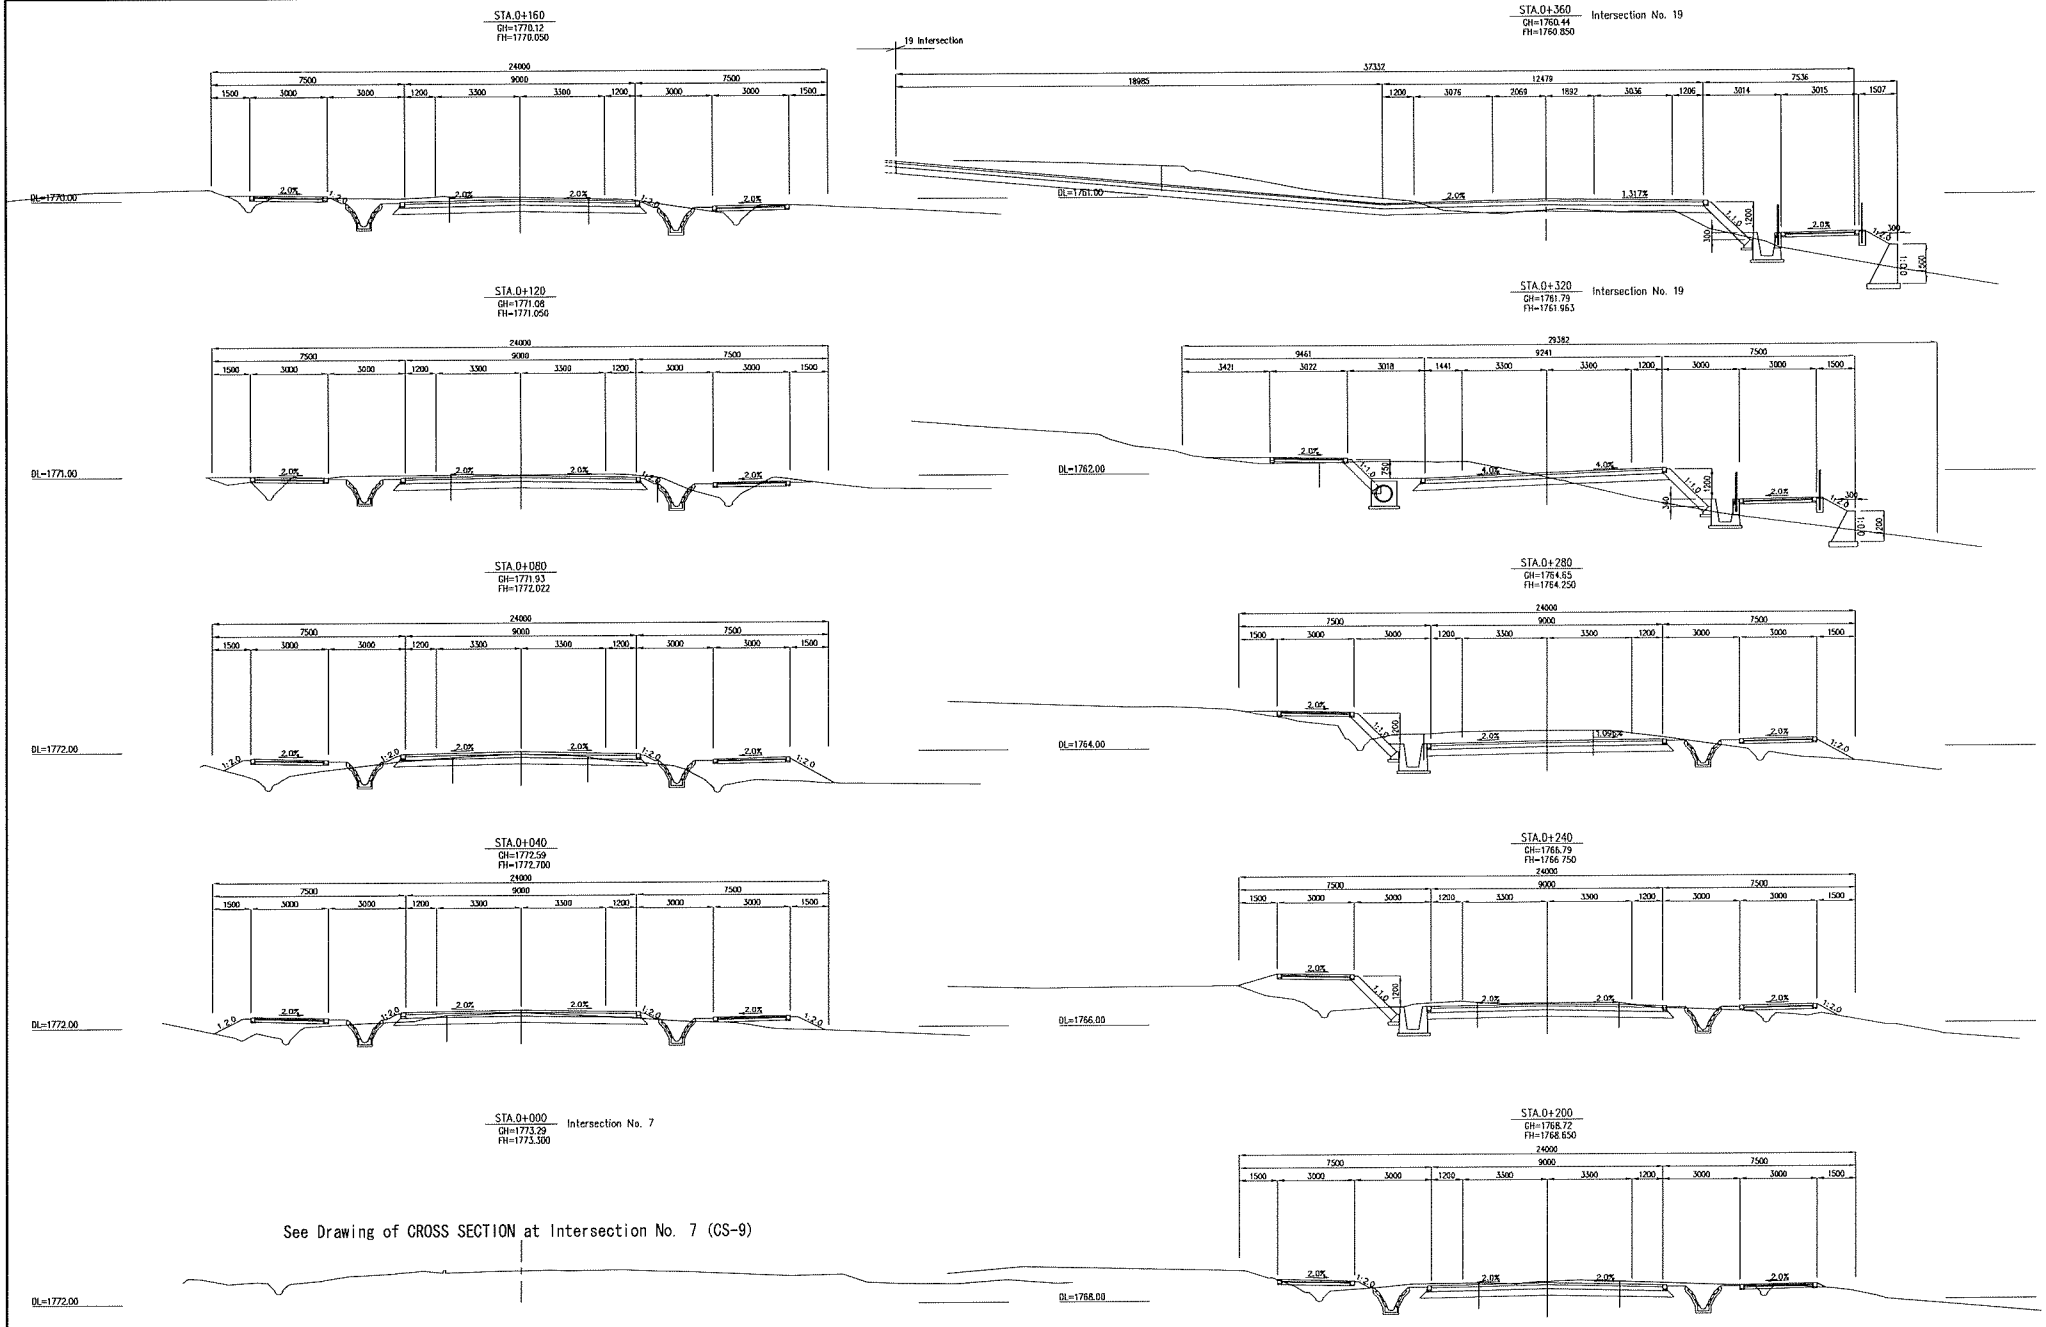

KENYA URBAN ROAD AUTHORITY CITY COUNCIL OF NAIROBI MINISTRY OF LOCAL GOVERNMENT MINISTRY OF ROADS	JAPAN INTERNATIONAL COOPERATATION AGENCY KATAHIRA & ENGINEERS INTERNATIONAL	THE PREPARATORY SURVEY ON THE PROJECT FOR THE CONSTRUCTION OF NAIROBI WESTERN RING ROADS	TITLE : CROSS SECTION (ML6) (STA.0+000-STA.0+360)	Drawing No.	CS-1
				SCALE	1/200
				DATE	AUG. 2009

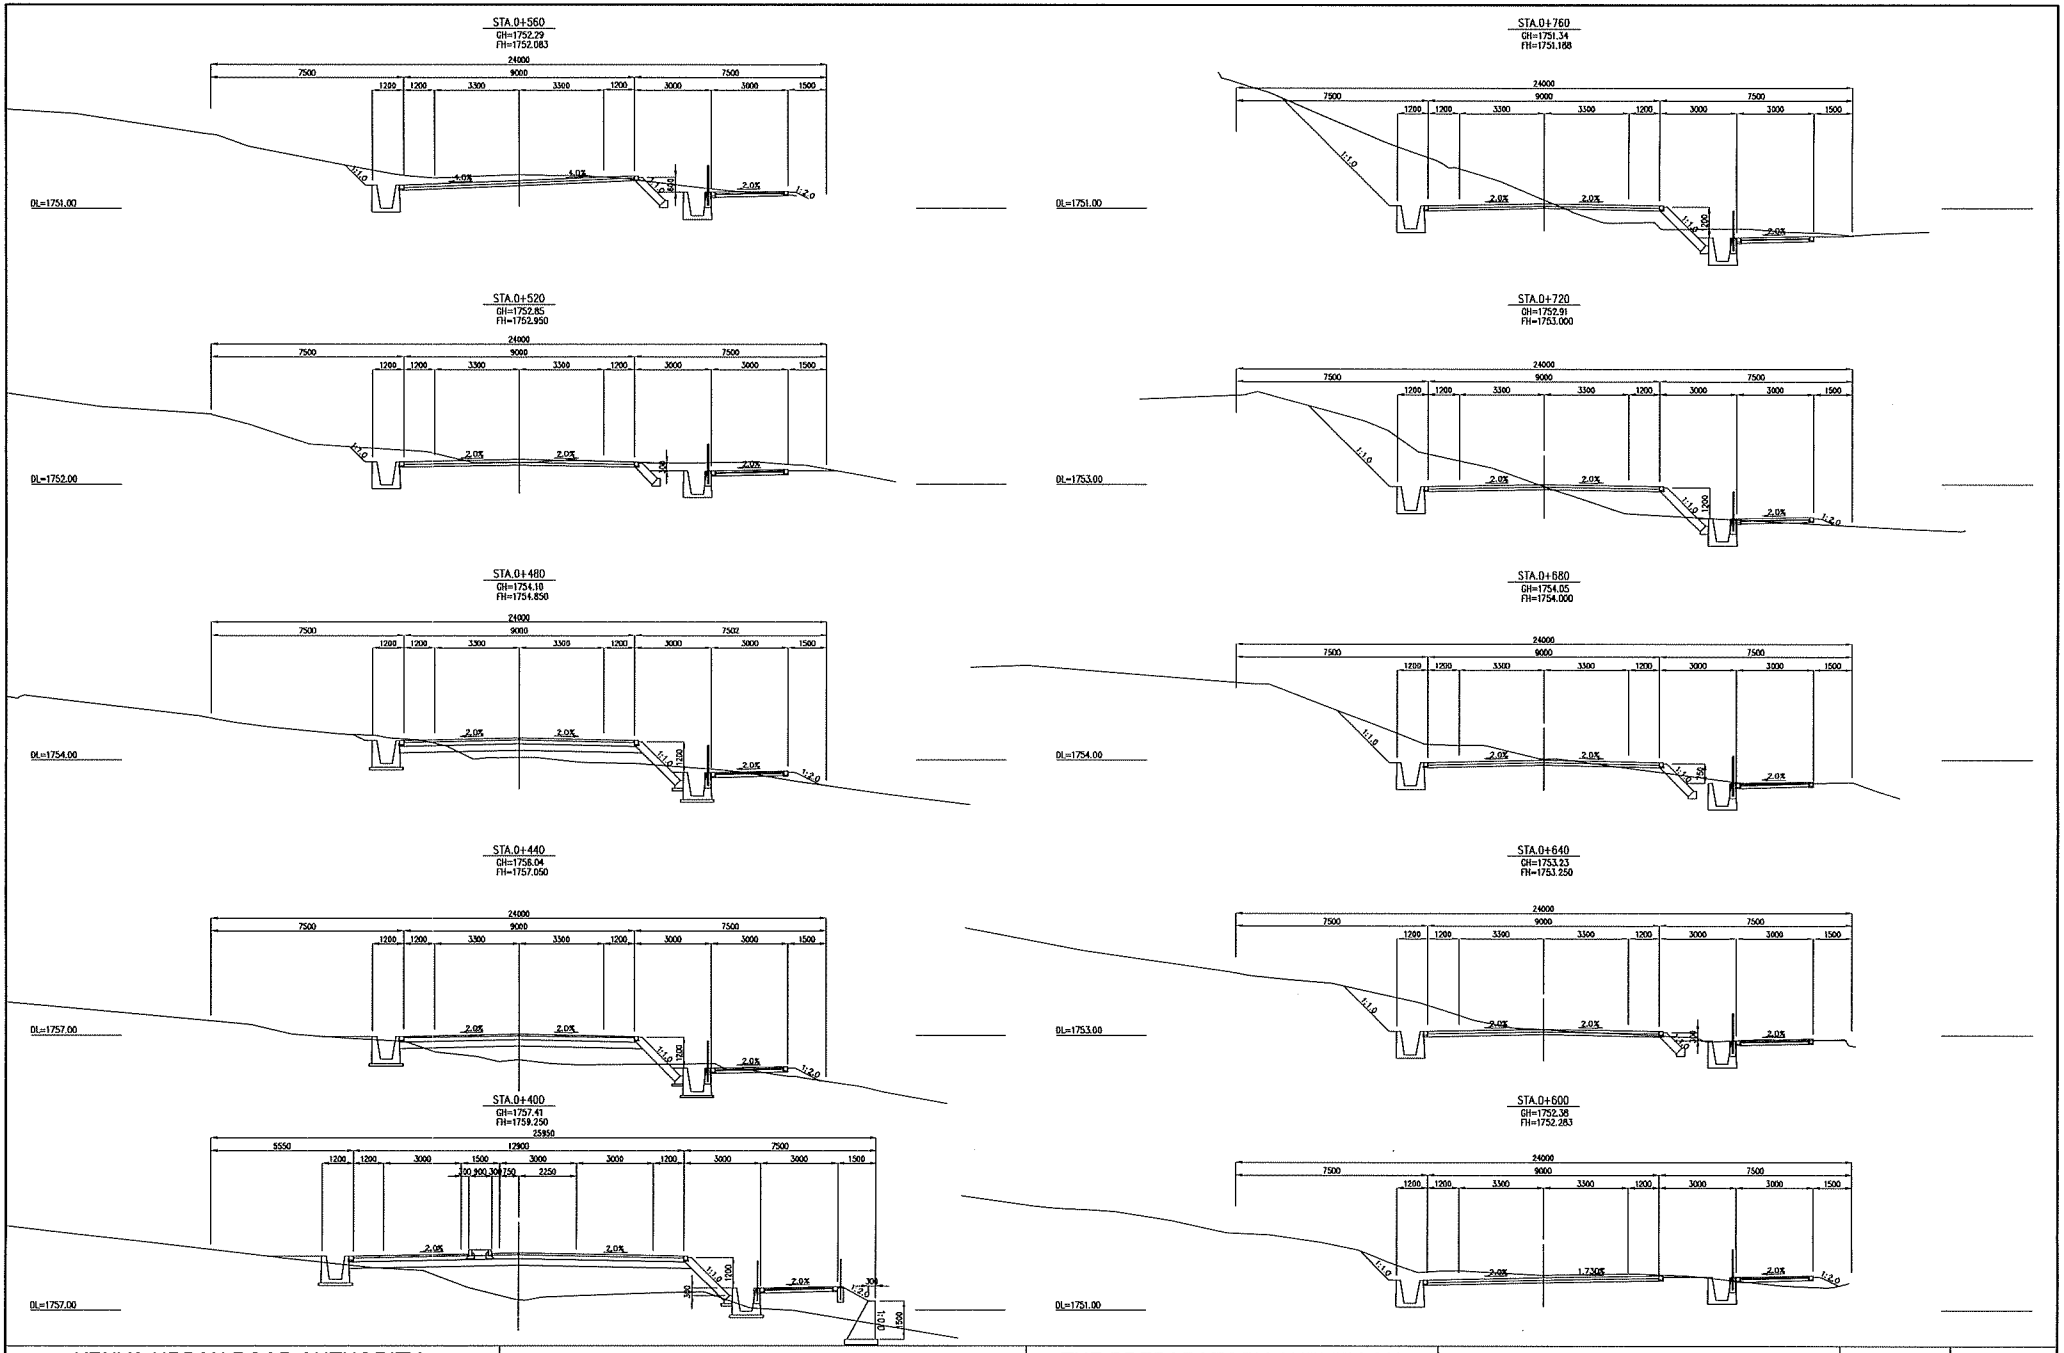

KENYA URBAN ROAD AUTHORITY CITY COUNCIL OF NAIROBI MINISTRY OF LOCAL GOVERNMENT MINISTRY OF ROADS	JAPAN INTERNATIONAL COOPERATATION AGENCY KATAHIRA & ENGINEERS INTERNATIONAL	THE PREPARATORY SURVEY ON THE PROJECT FOR THE CONSTRUCTION OF NAIROBI WESTERN RING ROADS	TITLE : CROSS SECTION (ML6) (STA.0+400-STA.0+760)	Drawing No.	CS-2
				SCALE	1/200
				DATE	AUG. 2009

STA.0+960
GH=1747.89
FH=1748.400

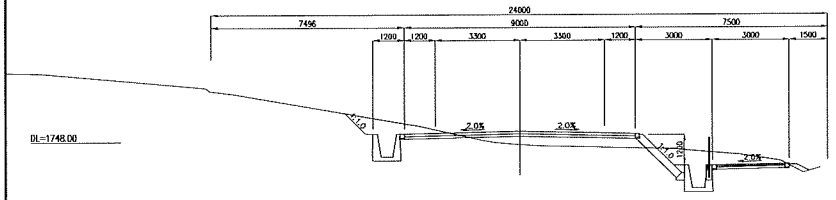

STA.0+920
GH=1749.05
FH=1749.606

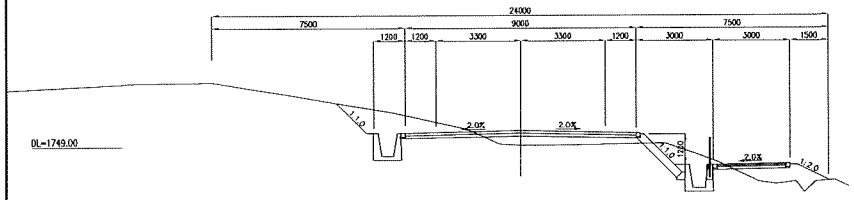

STA.0+880
GH=1749.17
FH=1749.500

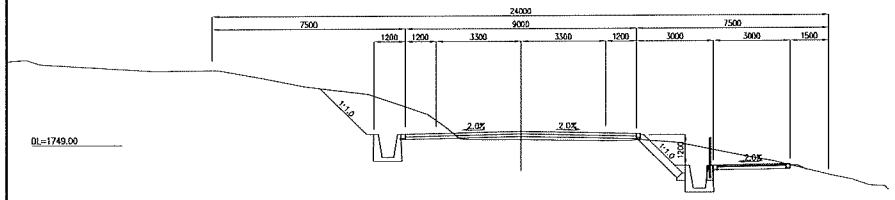

STA.0+840
GH=1749.36
FH=1749.281

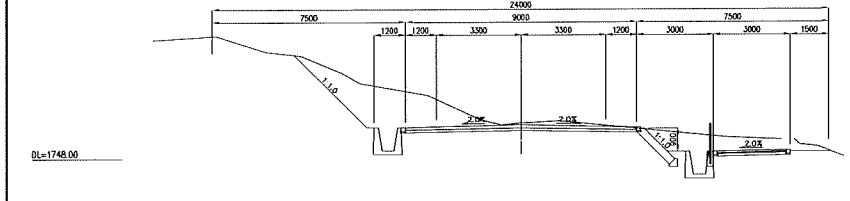

STA.0+800
GH=1750.15
FH=1750.000

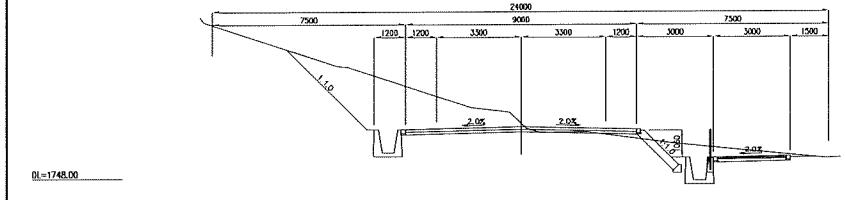

STA.1+160
GH=1745.01
FH=1745.800

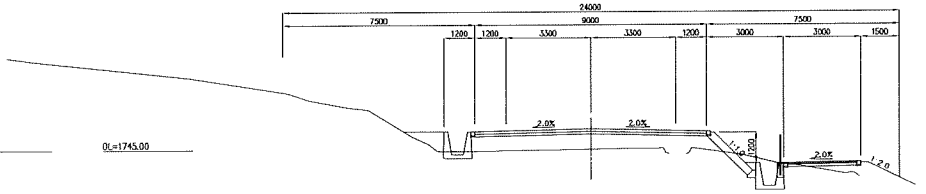

STA.1+120
GH=1745.24
FH=1745.600

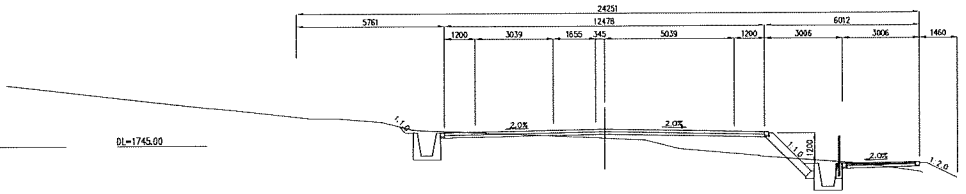

STA.1+080 Intersection No. 18
GH=1744.83
FH=1745.400

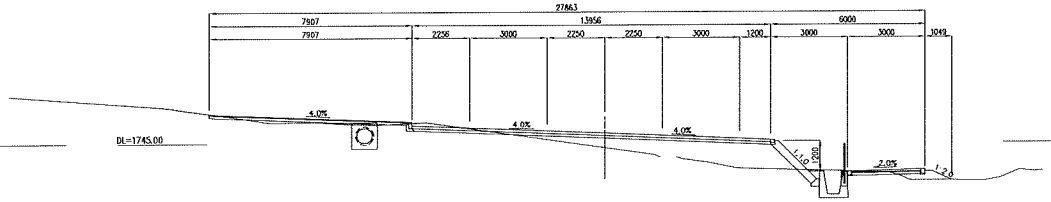

STA.1+040 Intersection No. 18
GH=1744.80
FH=1745.650

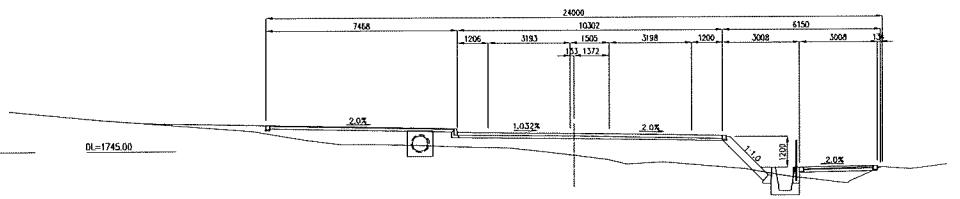

STA.1+000
GH=1745.11
FH=1746.800

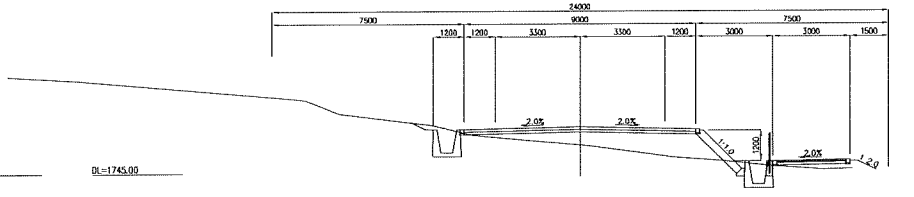

KENYA URBAN ROAD AUTHORITY CITY COUNCIL OF NAIROBI MINISTRY OF LOCAL GOVERNMENT MINISTRY OF ROADS	JAPAN INTERNATIONAL COOPERATATION AGENCY KATAHIRA & ENGINEERS INTERNATIONAL	THE PREPARATORY SURVEY ON THE PROJECT FOR THE CONSTRUCTION OF NAIROBI WESTERN RING ROADS	TITLE : CROSS SECTION (ML6) (STA.0+800-STA.1+160)	Drawing No.	CS-3
				SCALE	1/200
				DATE	AUG. 2009

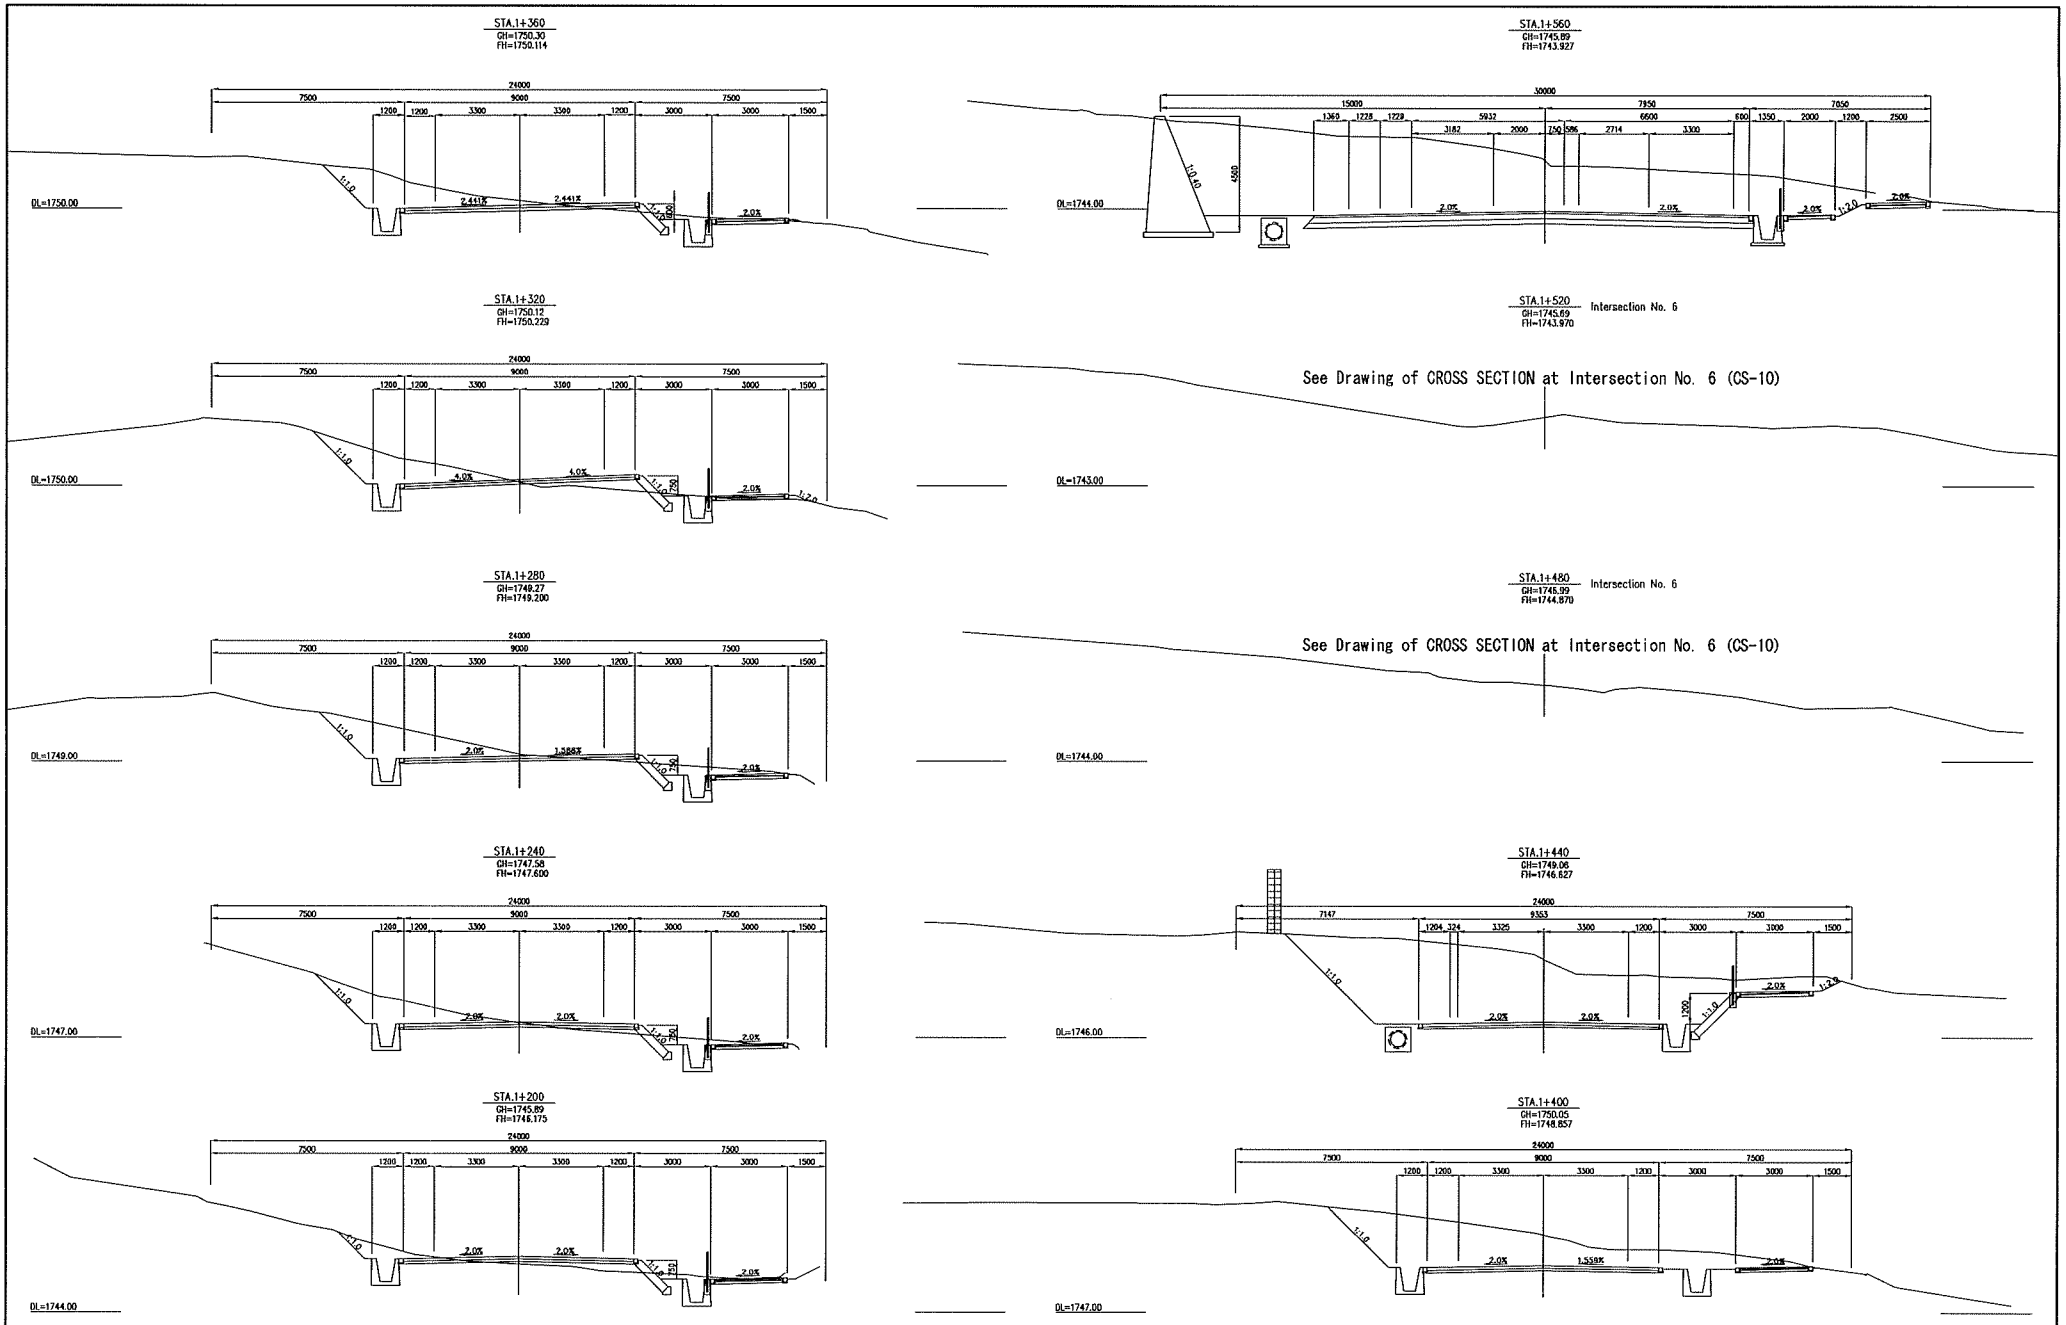

KENYA URBAN ROAD AUTHORITY CITY COUNCIL OF NAIROBI MINISTRY OF LOCAL GOVERNMENT MINISTRY OF ROADS	JAPAN INTERNATIONAL COOPERATATION AGENCY KATAHIRA & ENGINEERS INTERNATIONAL	THE PREPARATORY SURVEY ON THE PROJECT FOR THE CONSTRUCTION OF NAIROBI WESTERN RING ROADS	TITLE: CROSS SECTION (ML6) (STA.1+200-STA.1+560)	Drawing No.	CS-4
				SCALE	1/200
				DATE	AUG. 2009

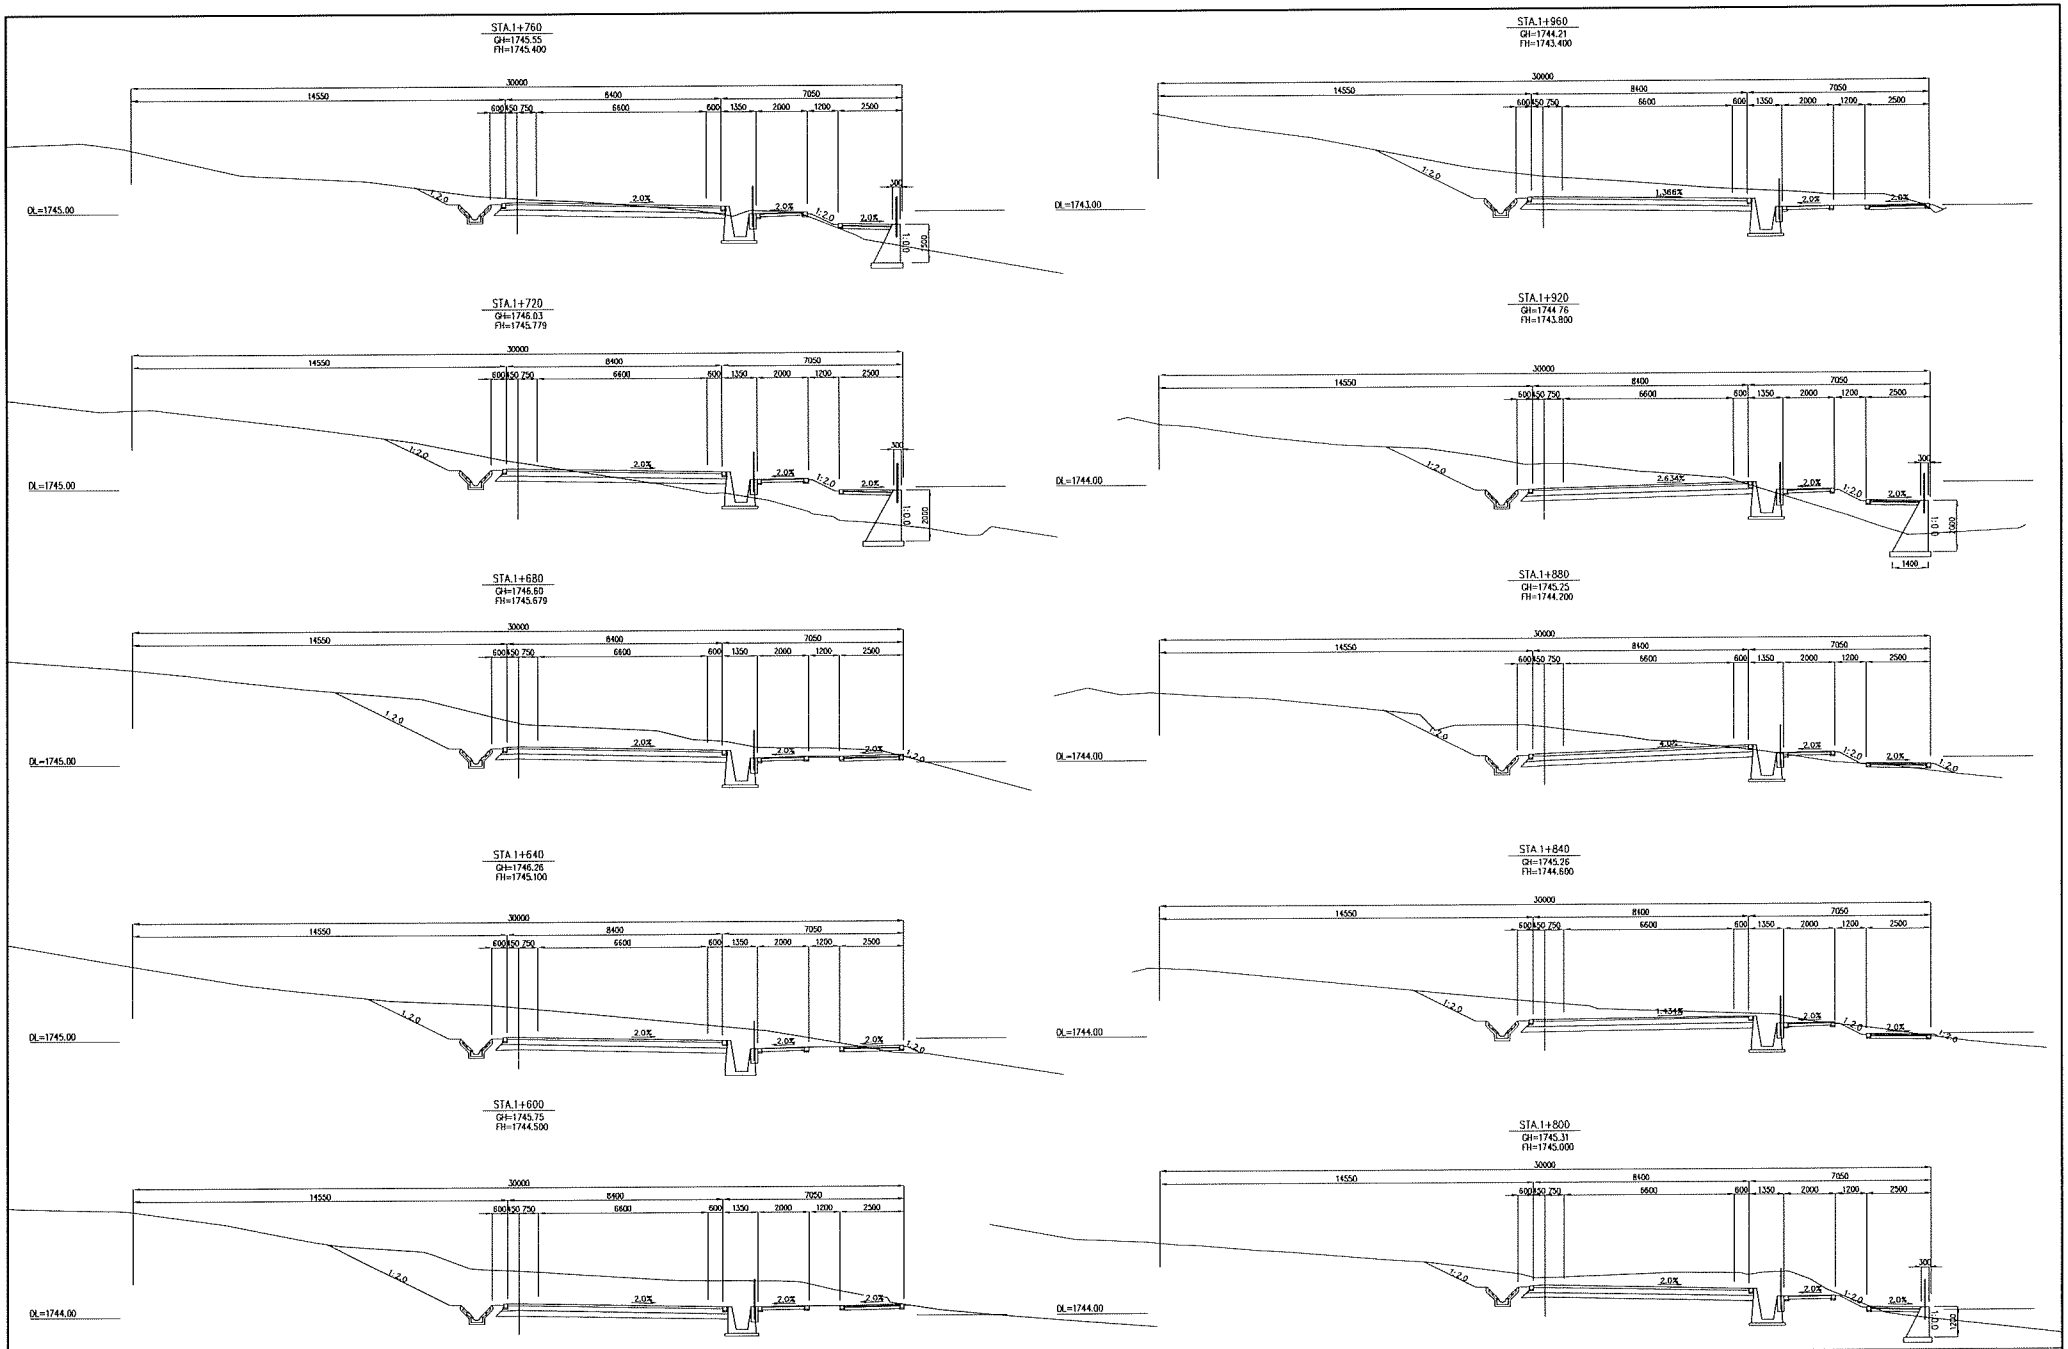

KENYA URBAN ROAD AUTHORITY CITY COUNCIL OF NAIROBI MINISTRY OF LOCAL GOVERNMENT MINISTRY OF ROADS	JAPAN INTERNATIONAL COOPERATATION AGENCY KATAHIRA & ENGINEERS INTERNATIONAL	THE PREPARATORY SURVEY ON THE PROJECT FOR THE CONSTRUCTION OF NAIROBI WESTERN RING ROADS	TITLE : CROSS SECTION (ML6) (STA.1+600-STA.1+960)	Drawing No.	CS-5
				SCALE	1/200
				DATE	AUG. 2009

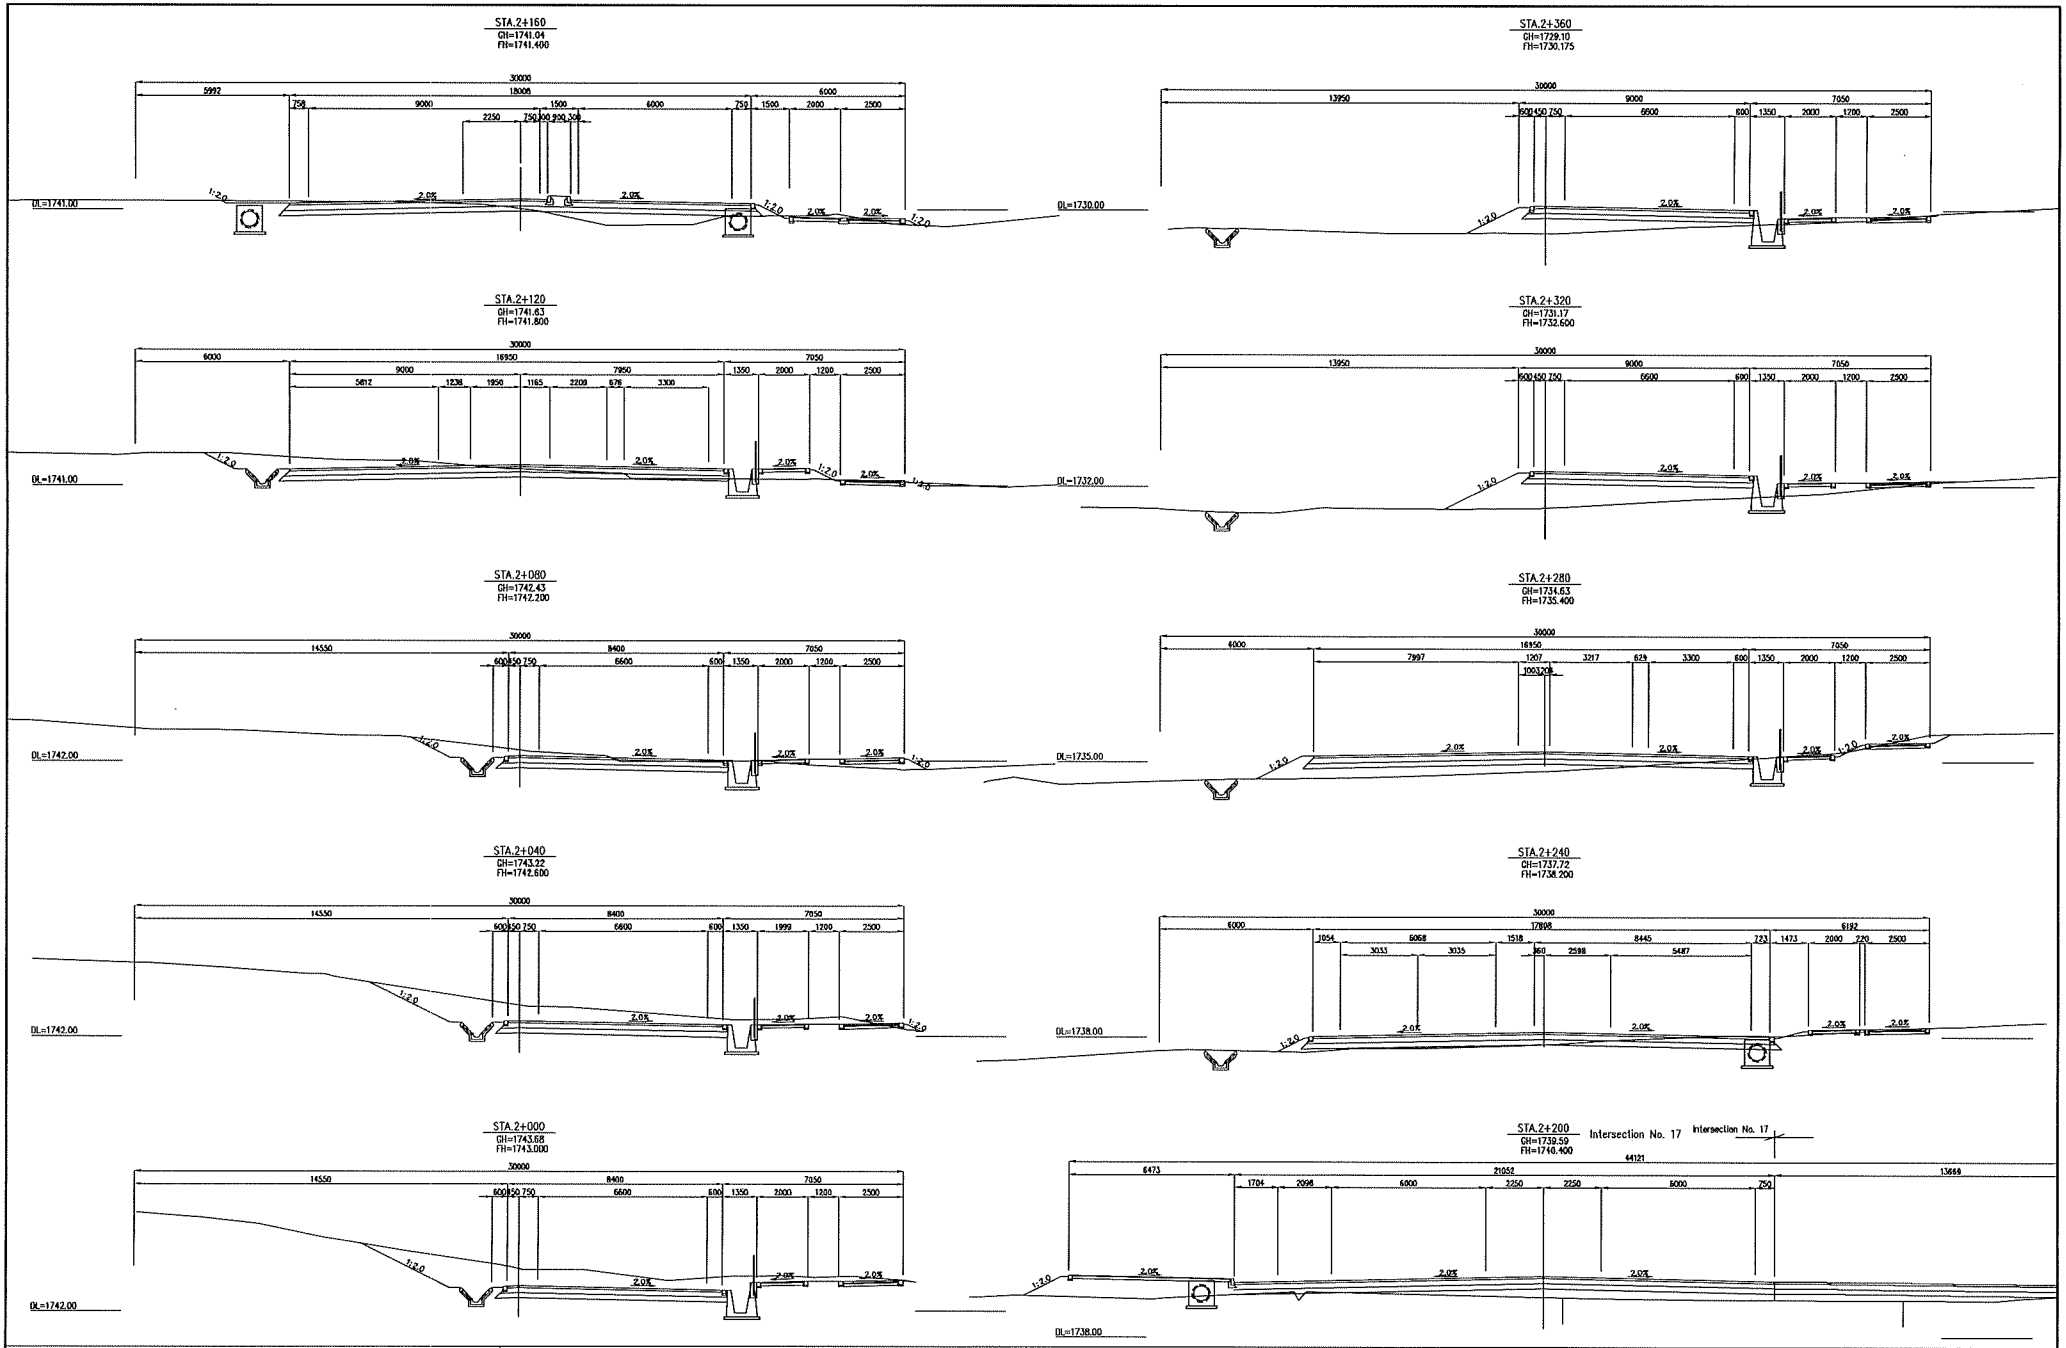

KENYA URBAN ROAD AUTHORITY CITY COUNCIL OF NAIROBI MINISTRY OF LOCAL GOVERNMENT MINISTRY OF ROADS	JAPAN INTERNATIONAL COOPERATATION AGENCY KATAHIRA & ENGINEERS INTERNATIONAL	THE PREPARATORY SURVEY ON THE PROJECT FOR THE CONSTRUCTION OF NAIROBI WESTERN RING ROADS	TITLE : CROSS SECTION (ML6) (STA.2+000-STA.2+360)	Drawing No.	CS-6
				SCALE	1/200
				DATE	AUG. 2009

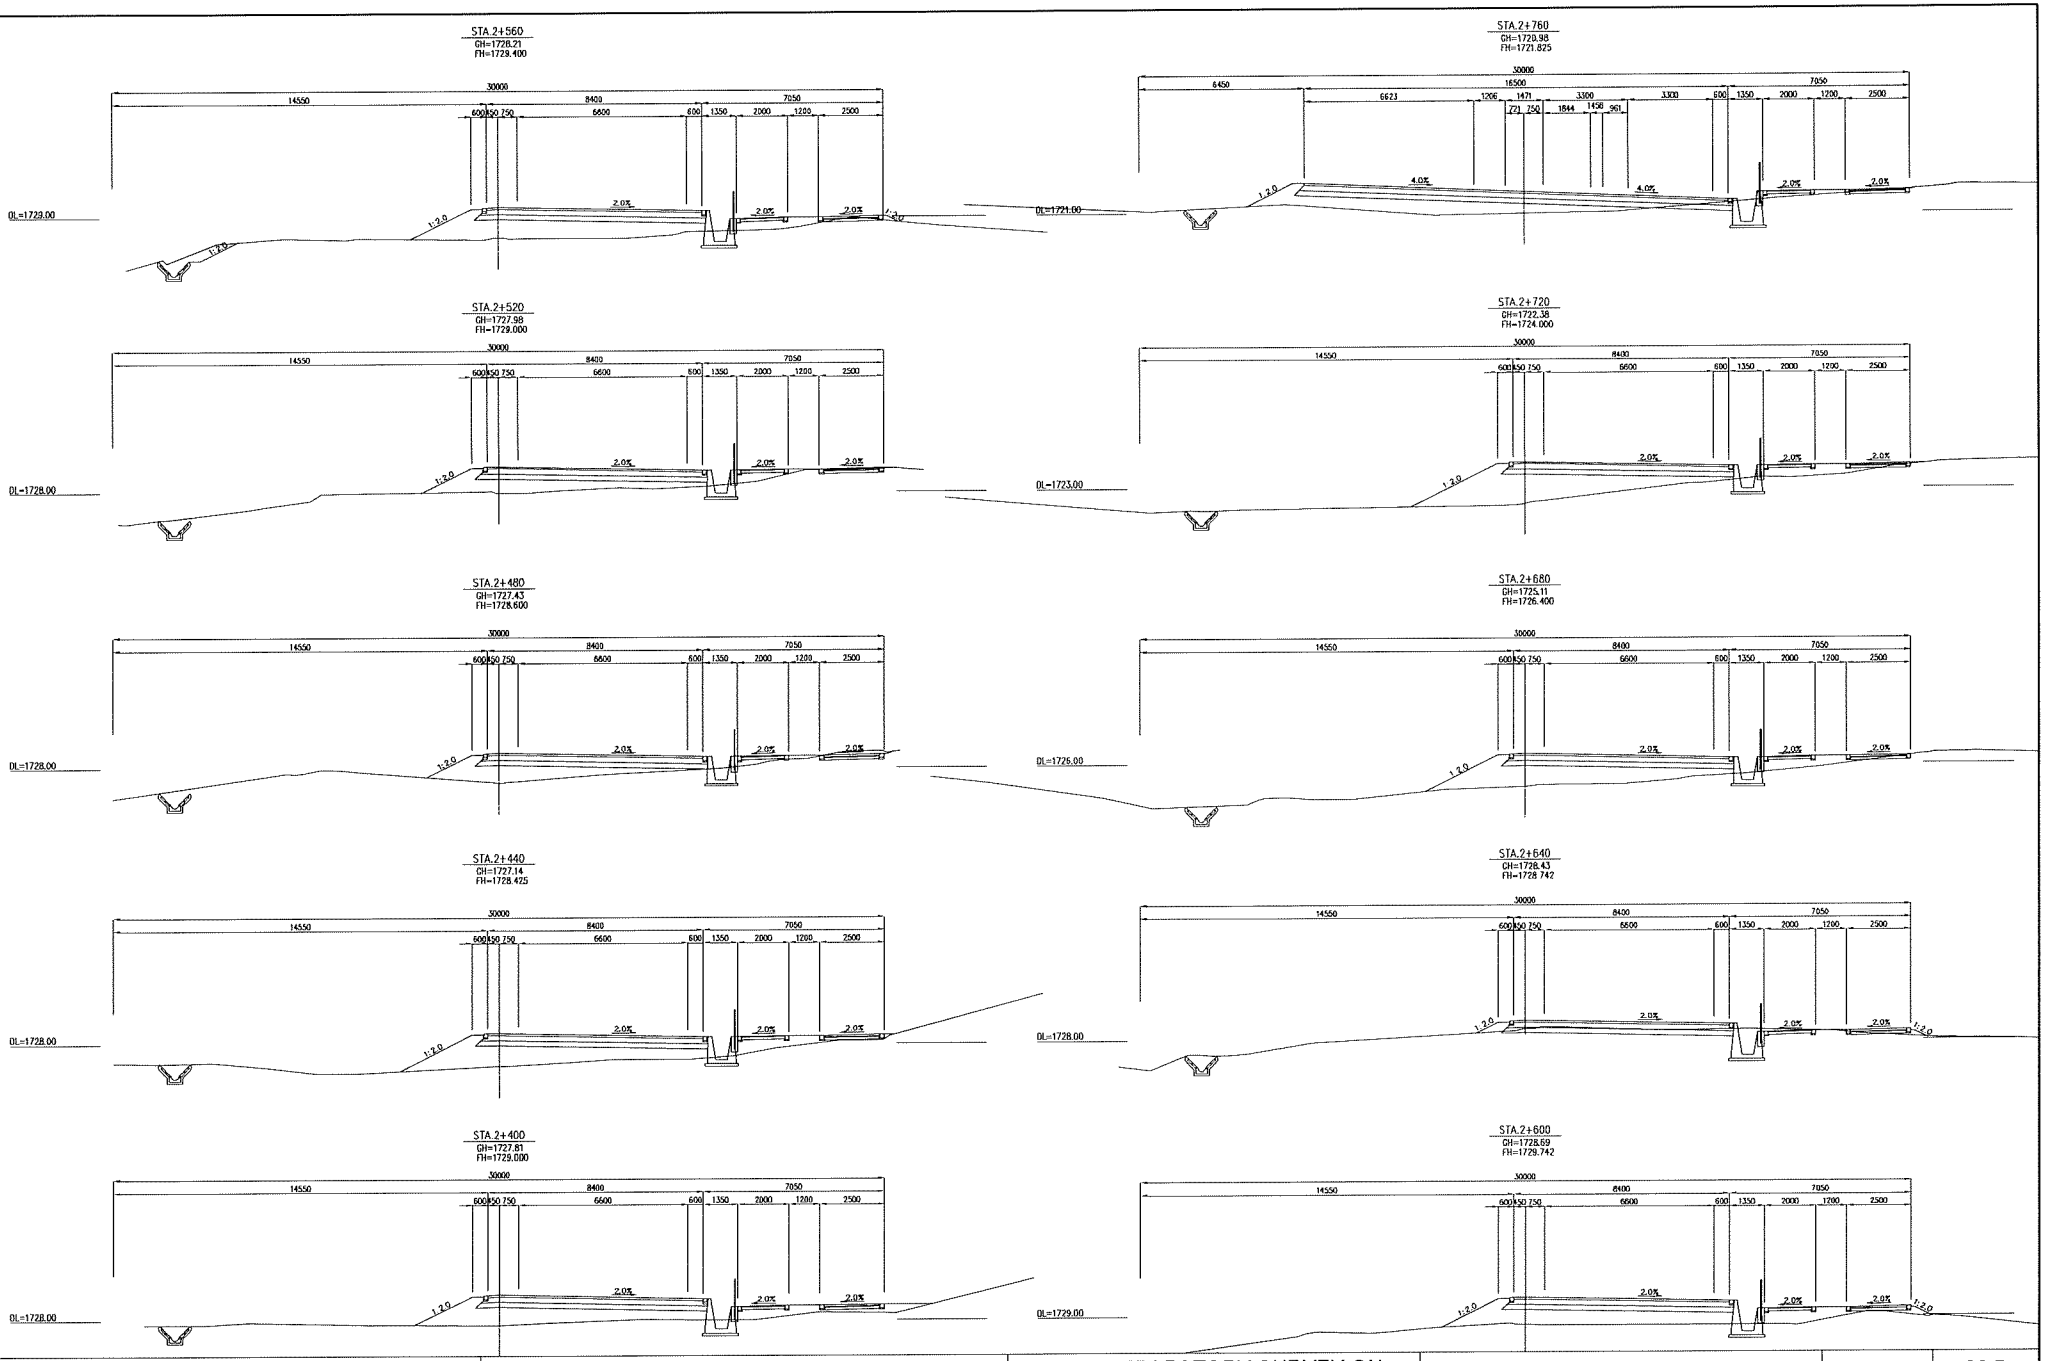

KENYA URBAN ROAD AUTHORITY CITY COUNCIL OF NAIROBI MINISTRY OF LOCAL GOVERNMENT MINISTRY OF ROADS	JAPAN INTERNATIONAL COOPERATATION AGENCY KATAHIRA & ENGINEERS INTERNATIONAL	THE PREPARATORY SURVEY ON THE PROJECT FOR THE CONSTRUCTION OF NAIROBI WESTERN RING ROADS	TITLE : CROSS SECTION (ML6) (STA.2+400-STA.2+760)	Drawing No.	CS-7
				SCALE	1/200
				DATE	AUG. 2009

STA.2+863.556 Intersection No. 5
GH=1718.34
FH=1718.493 (ML3 0+0.551FH=1718.578)

See Drawing of CROSS SECTION at Intersection No. 5 (CS-11)

DL=1717.00

STA.2+840 Intersection No. 5
GH=1719.03
FH=1719.200

See Drawing of CROSS SECTION at Intersection No. 5 (CS-11)

DL=1718.00

STA.2+800
GH=1720.00
FH=1720.100

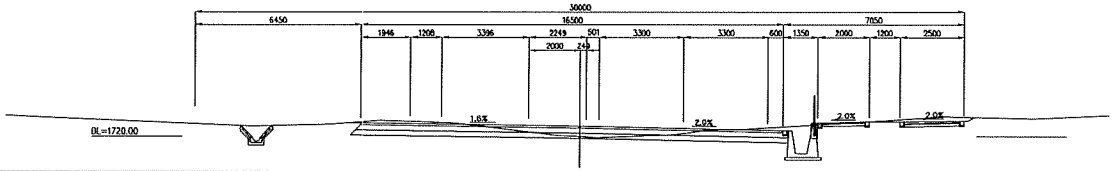

KENYA URBAN ROAD AUTHORITY CITY COUNCIL OF NAIROBI MINISTRY OF LOCAL GOVERNMENT MINISTRY OF ROADS	JAPAN INTERNATIONAL COOPERATATION AGENCY KATAHIRA & ENGINEERS INTERNATIONAL	THE PREPARATORY SURVEY ON THE PROJECT FOR THE CONSTRUCTION OF NAIROBI WESTERN RING ROADS	TITLE: CROSS SECTION (ML6) (STA.2+800-STA.2+840)	Drawing No.	CS-8
				SCALE	1/200
				DATE	AUG. 2009

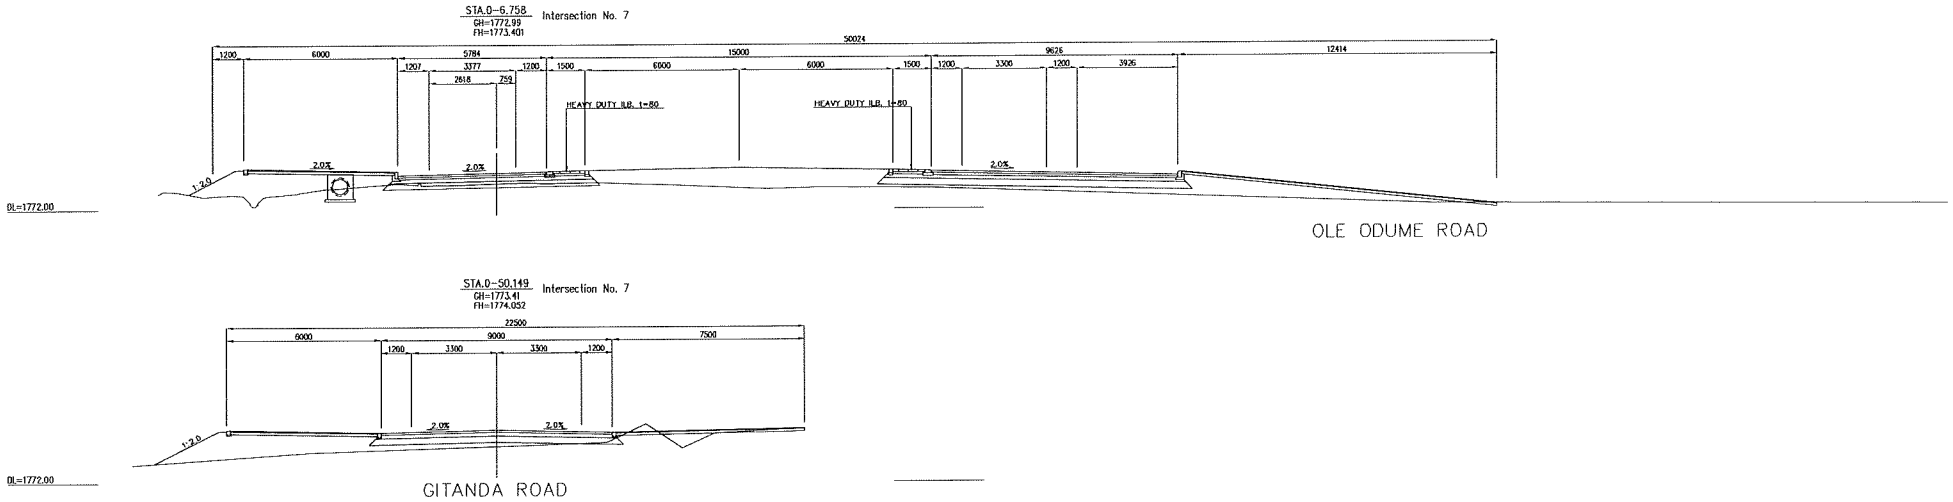

KENYA URBAN ROAD AUTHORITY CITY COUNCIL OF NAIROBI MINISTRY OF LOCAL GOVERNMENT MINISTRY OF ROADS	JAPAN INTERNATIONAL COOPERATATION AGENCY KATAHIRA & ENGINEERS INTERNATIONAL	THE PREPARATORY SURVEY ON THE PROJECT FOR THE CONSTRUCTION OF NAIROBI WESTERN RING ROADS	TITLE: CROSS SECTION at Intersection No. 7 (ML6) (STA.0-50.149,STA.0-6.758)	Drawing No. SCALE DATE	CS-9 1/200 AUG. 2009

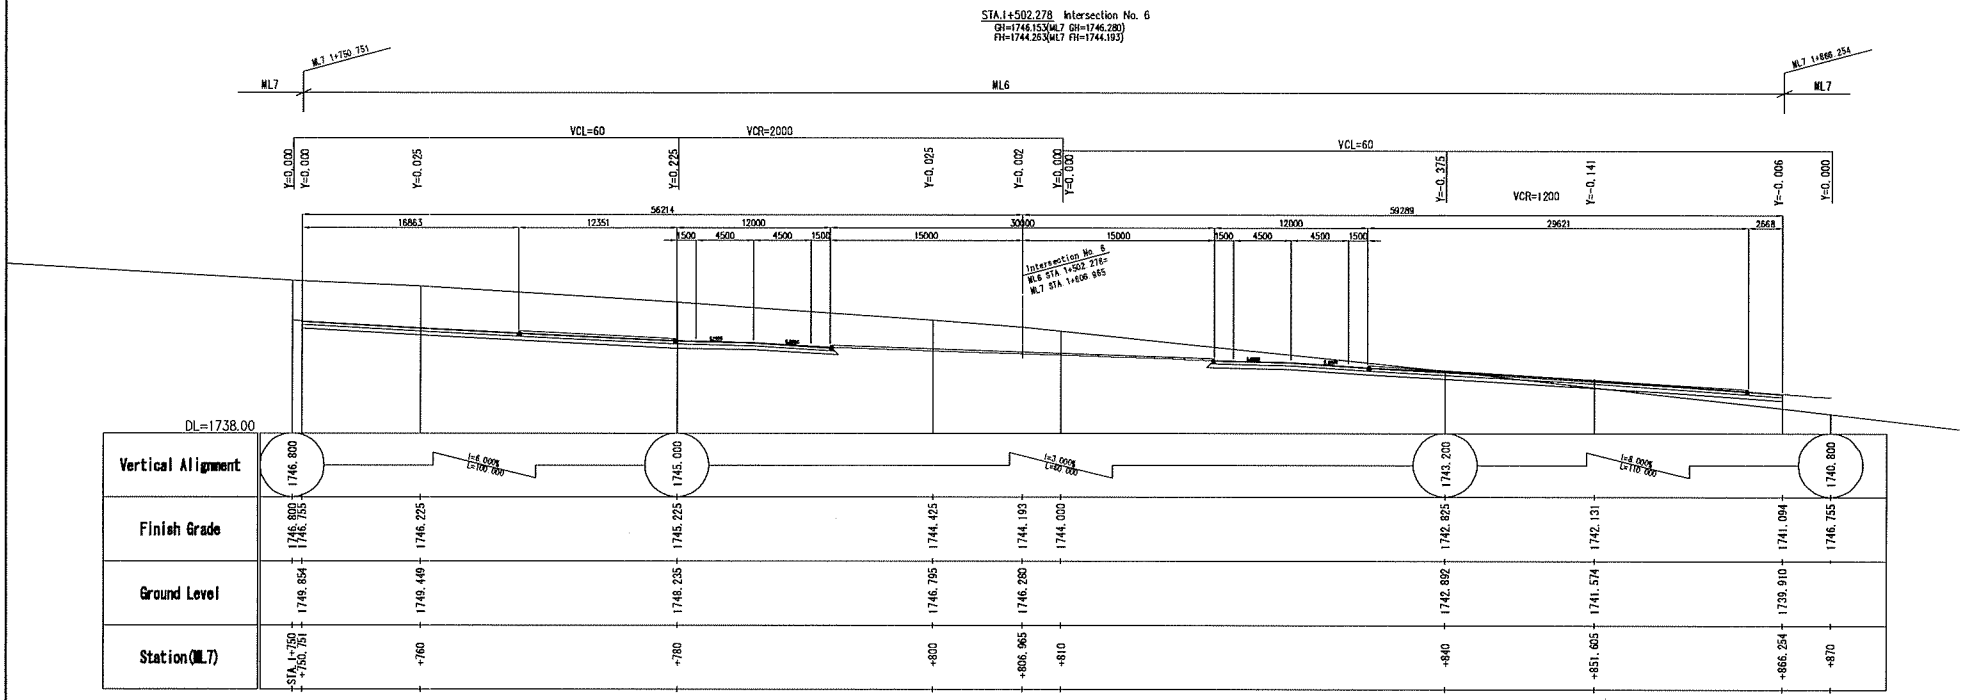

KENYA URBAN ROAD AUTHORITY CITY COUNCIL OF NAIROBI MINISTRY OF LOCAL GOVERNMENT MINISTRY OF ROADS	JAPAN INTERNATIONAL COOPERATATION AGENCY KATAHIRA & ENGINEERS INTERNATIONAL	THE PREPARATORY SURVEY ON THE PROJECT FOR THE CONSTRUCTION OF NAIROBI WESTERN RING ROADS	TITLE: CROSS SECTION at Intersection No. 6 (ML6) (STA.1+507.278)	Drawing No.	CS-10
				SCALE	1/400
				DATE	AUG. 2009

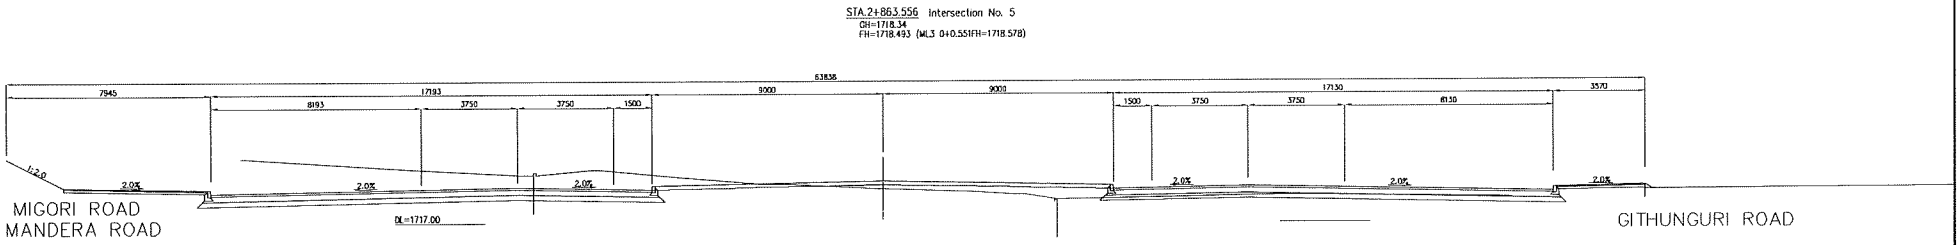

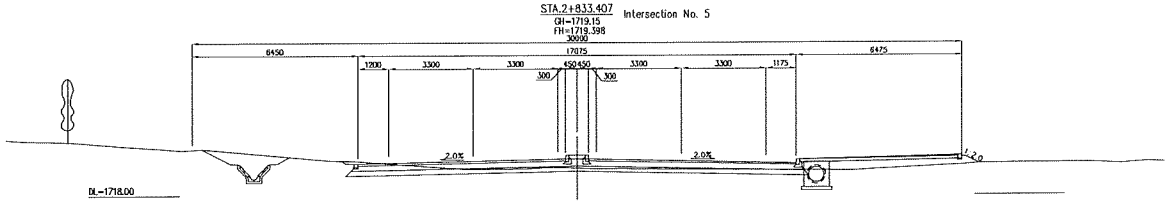

KENYA URBAN ROAD AUTHORITY CITY COUNCIL OF NAIROBI MINISTRY OF LOCAL GOVERNMENT MINISTRY OF ROADS	JAPAN INTERNATIONAL COOPERATATION AGENCY KATAHIRA & ENGINEERS INTERNATIONAL	THE PREPARATORY SURVEY ON THE PROJECT FOR THE CONSTRUCTION OF NAIROBI WESTERN RING ROADS	TITLE : CROSS SECTION at Intersection No. 5 (ML6) (STA.2+833.407,STA.2+863.556)	Drawing No. SCALE DATE	CS-11 1/200 AUG. 2009

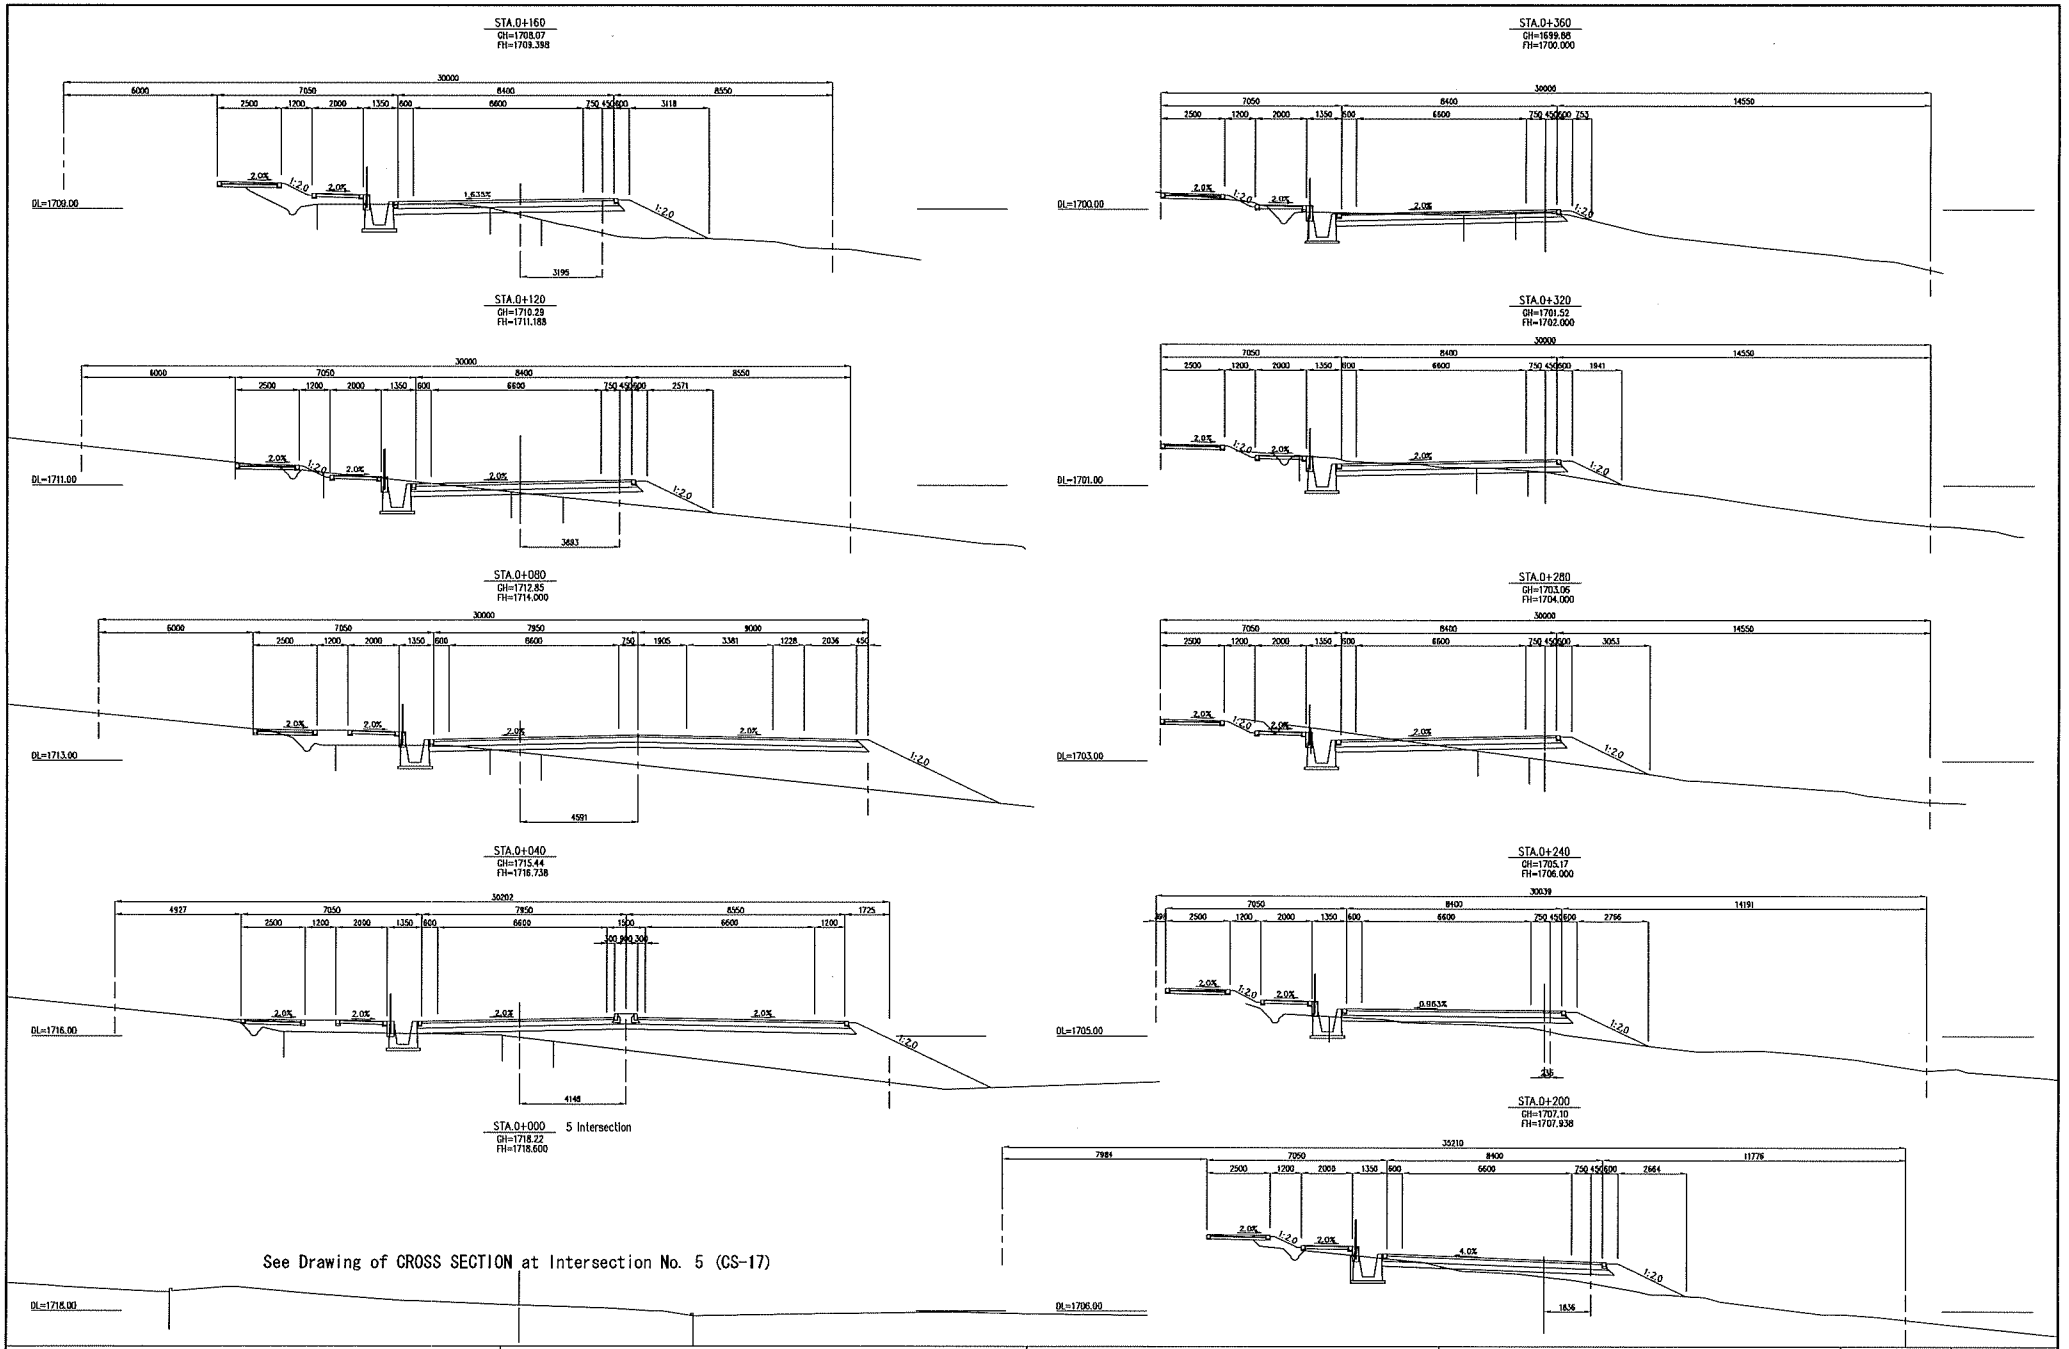

KENYA URBAN ROAD AUTHORITY CITY COUNCIL OF NAIROBI MINISTRY OF LOCAL GOVERNMENT MINISTRY OF ROADS	JAPAN INTERNATIONAL COOPERATATION AGENCY KATAHIRA & ENGINEERS INTERNATIONAL	THE PREPARATORY SURVEY ON THE PROJECT FOR THE CONSTRUCTION OF NAIROBI WESTERN RING ROADS	TITLE: CROSS SECTION (ML3) (STA.0+000-STA.0+360)	Drawing No.	CS-12
				SCALE	1/200
				DATE	AUG. 2009

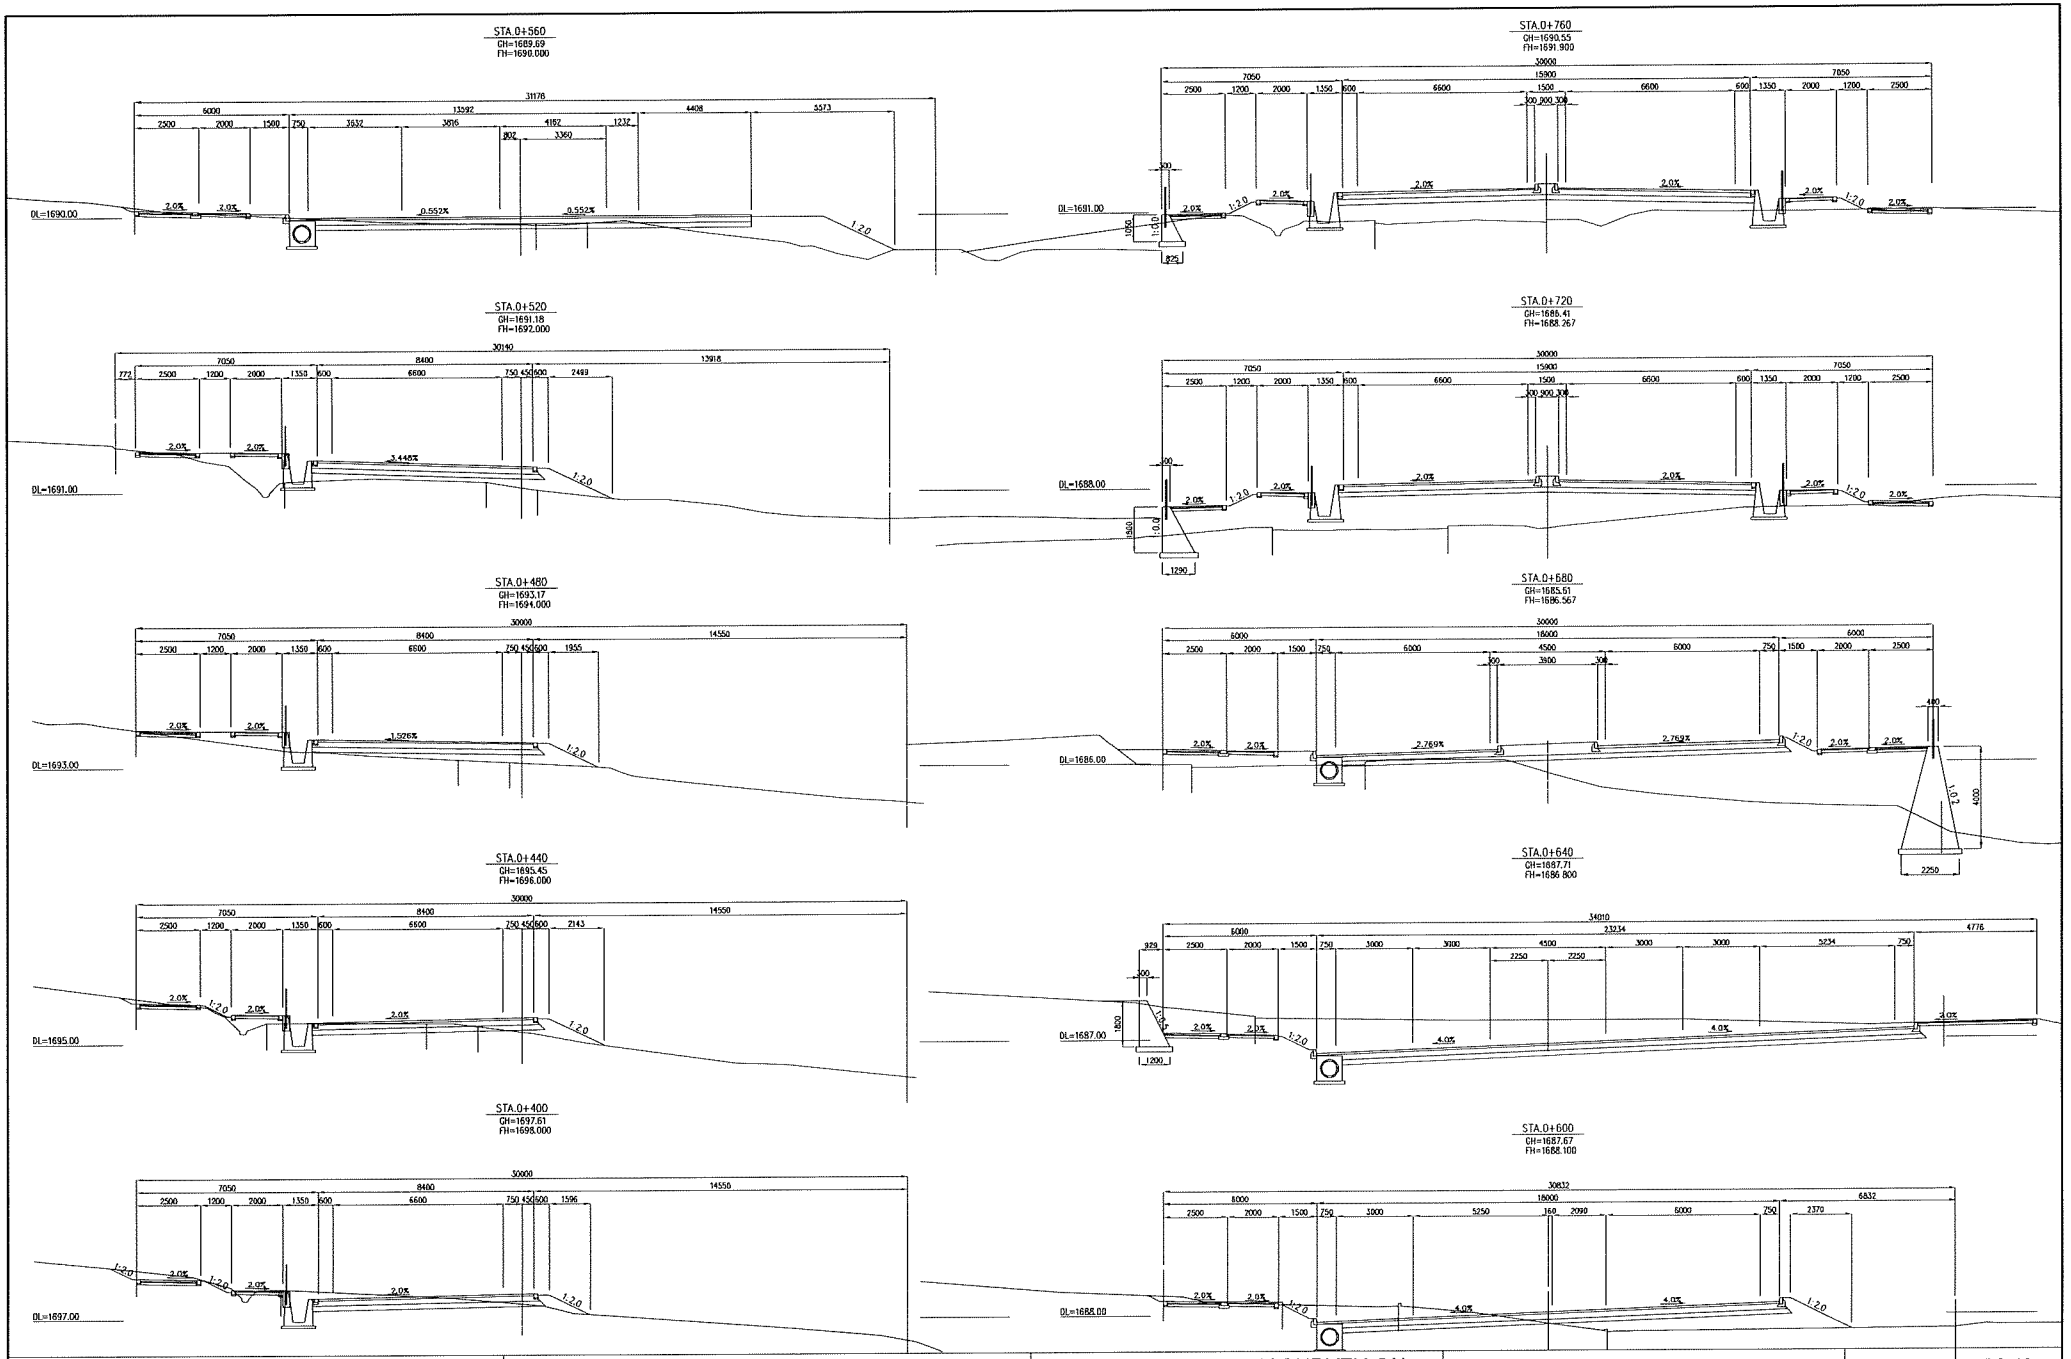

KENYA URBAN ROAD AUTHORITY CITY COUNCIL OF NAIROBI MINISTRY OF LOCAL GOVERNMENT MINISTRY OF ROADS	JAPAN INTERNATIONAL COOPERATATION AGENCY KATAHIRA & ENGINEERS INTERNATIONAL	THE PREPARATORY SURVEY ON THE PROJECT FOR THE CONSTRUCTION OF NAIROBI WESTERN RING ROADS	TITLE : CROSS SECTION (ML3) (STA.0+400-STA.0+760)	Drawing No.	CS-13
				SCALE	1/200
				DATE	AUG. 2009

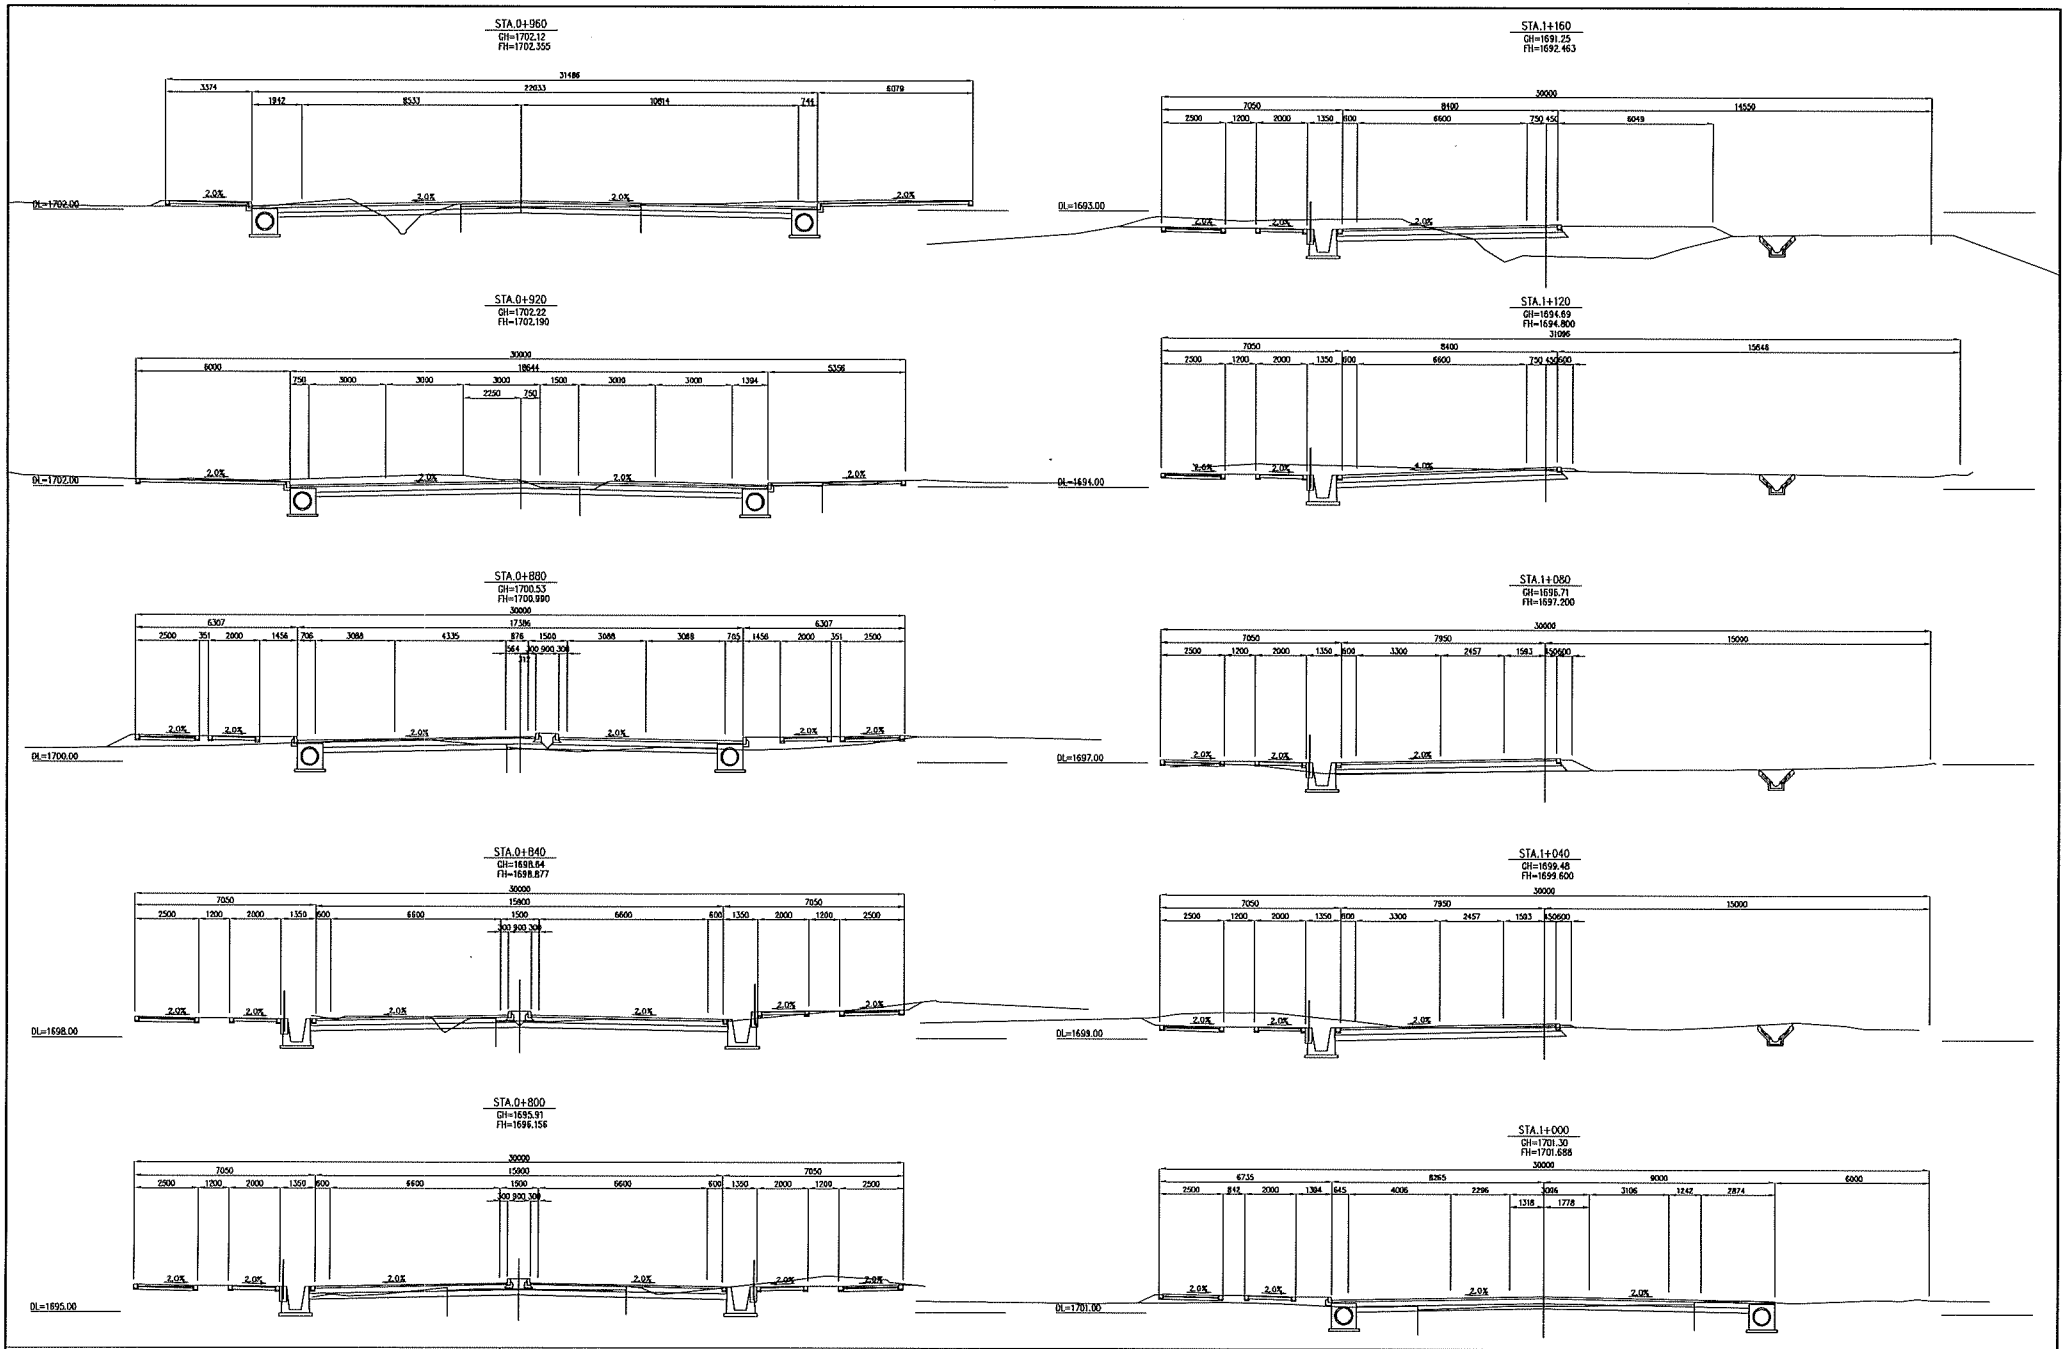

KENYA URBAN ROAD AUTHORITY CITY COUNCIL OF NAIROBI MINISTRY OF LOCAL GOVERNMENT MINISTRY OF ROADS	JAPAN INTERNATIONAL COOPERATATION AGENCY KATAHIRA & ENGINEERS INTERNATIONAL	THE PREPARATORY SURVEY ON THE PROJECT FOR THE CONSTRUCTION OF NAIROBI WESTERN RING ROADS	TITLE: CROSS SECTION (ML3) (STA.0+800-STA.1+160)	Drawing No.	CS-14
				SCALE	1/200
				DATE	AUG. 2009

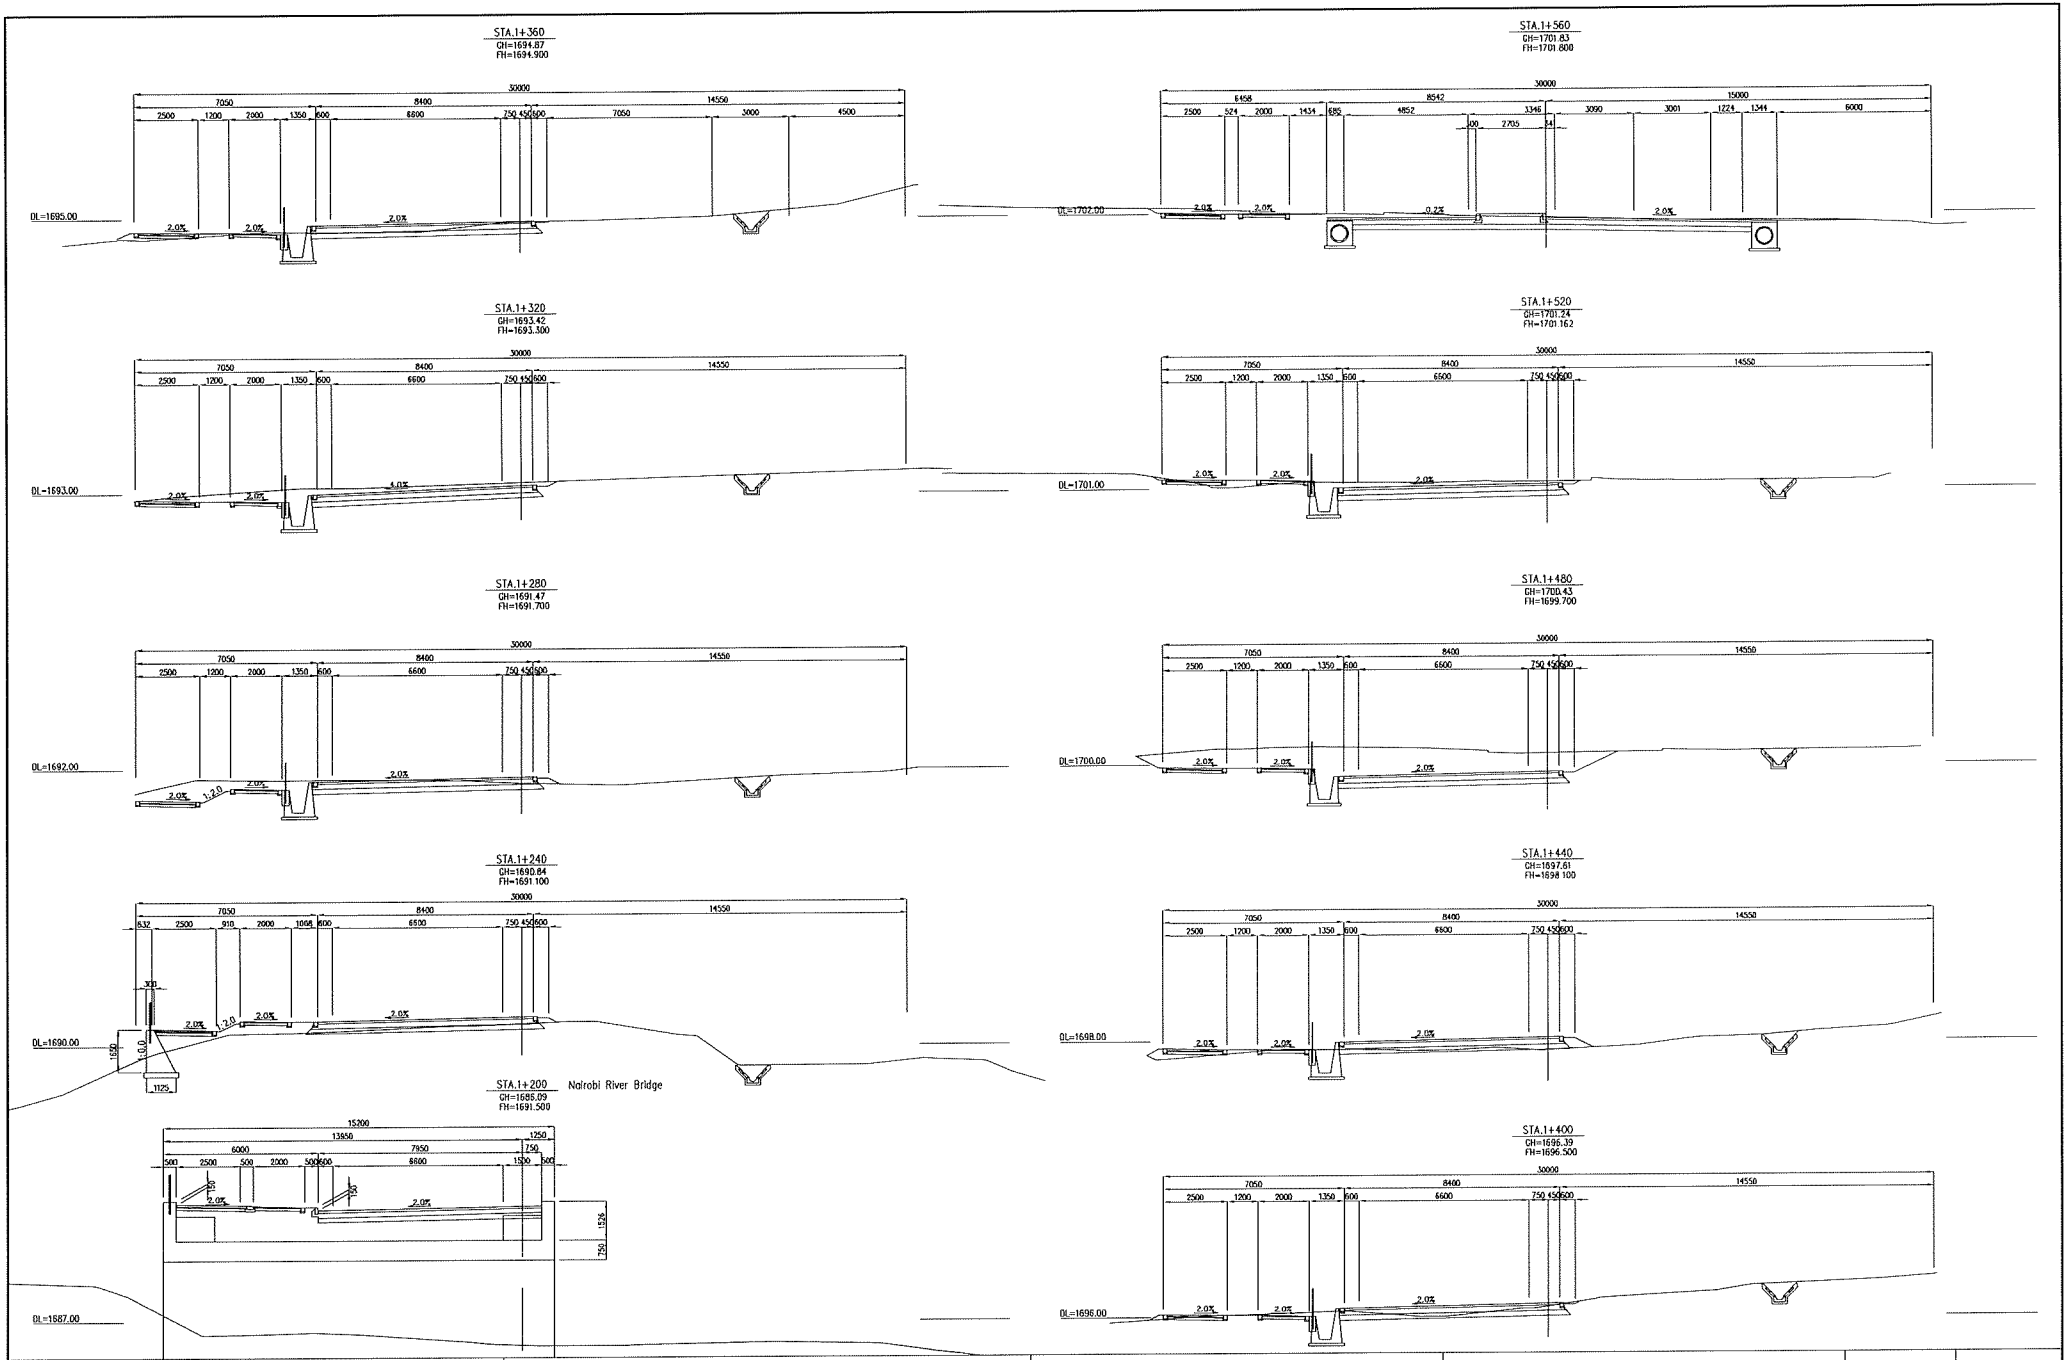

KENYA URBAN ROAD AUTHORITY CITY COUNCIL OF NAIROBI MINISTRY OF LOCAL GOVERNMENT MINISTRY OF ROADS	JAPAN INTERNATIONAL COOPERATATION AGENCY KATAHIRA & ENGINEERS INTERNATIONAL	THE PREPARATORY SURVEY ON THE PROJECT FOR THE CONSTRUCTION OF NAIROBI WESTERN RING ROADS	TITLE : CROSS SECTION (ML3) (STA.1+200-STA.1+560)	Drawing No.	CS-15
				SCALE	1/200
				DATE	AUG. 2009

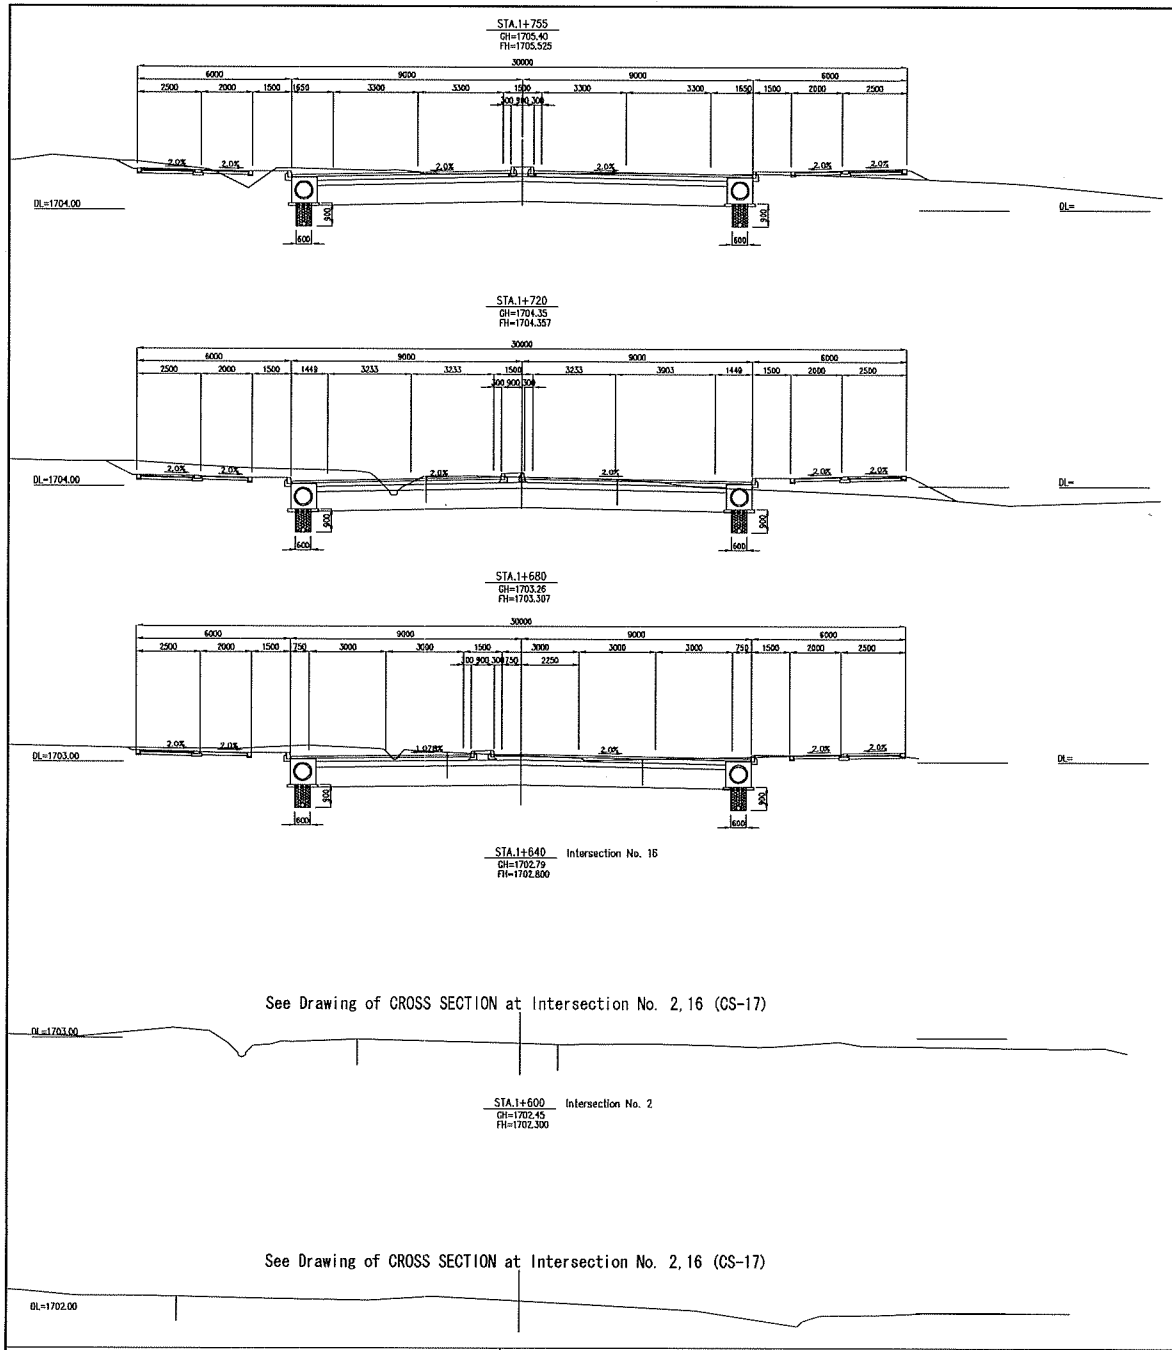

KENYA URBAN ROAD AUTHORITY CITY COUNCIL OF NAIROBI MINISTRY OF LOCAL GOVERNMENT MINISTRY OF ROADS	JAPAN INTERNATIONAL COOPERATATION AGENCY KATAHIRA & ENGINEERS INTERNATIONAL	THE PREPARATORY SURVEY ON THE PROJECT FOR THE CONSTRUCTION OF NAIROBI WESTERN RING ROADS	TITLE: CROSS SECTION (ML3) (STA.1+600-STA.1+760)	Drawing No.	CS-16
				SCALE	1/200
				DATE	AUG. 2009

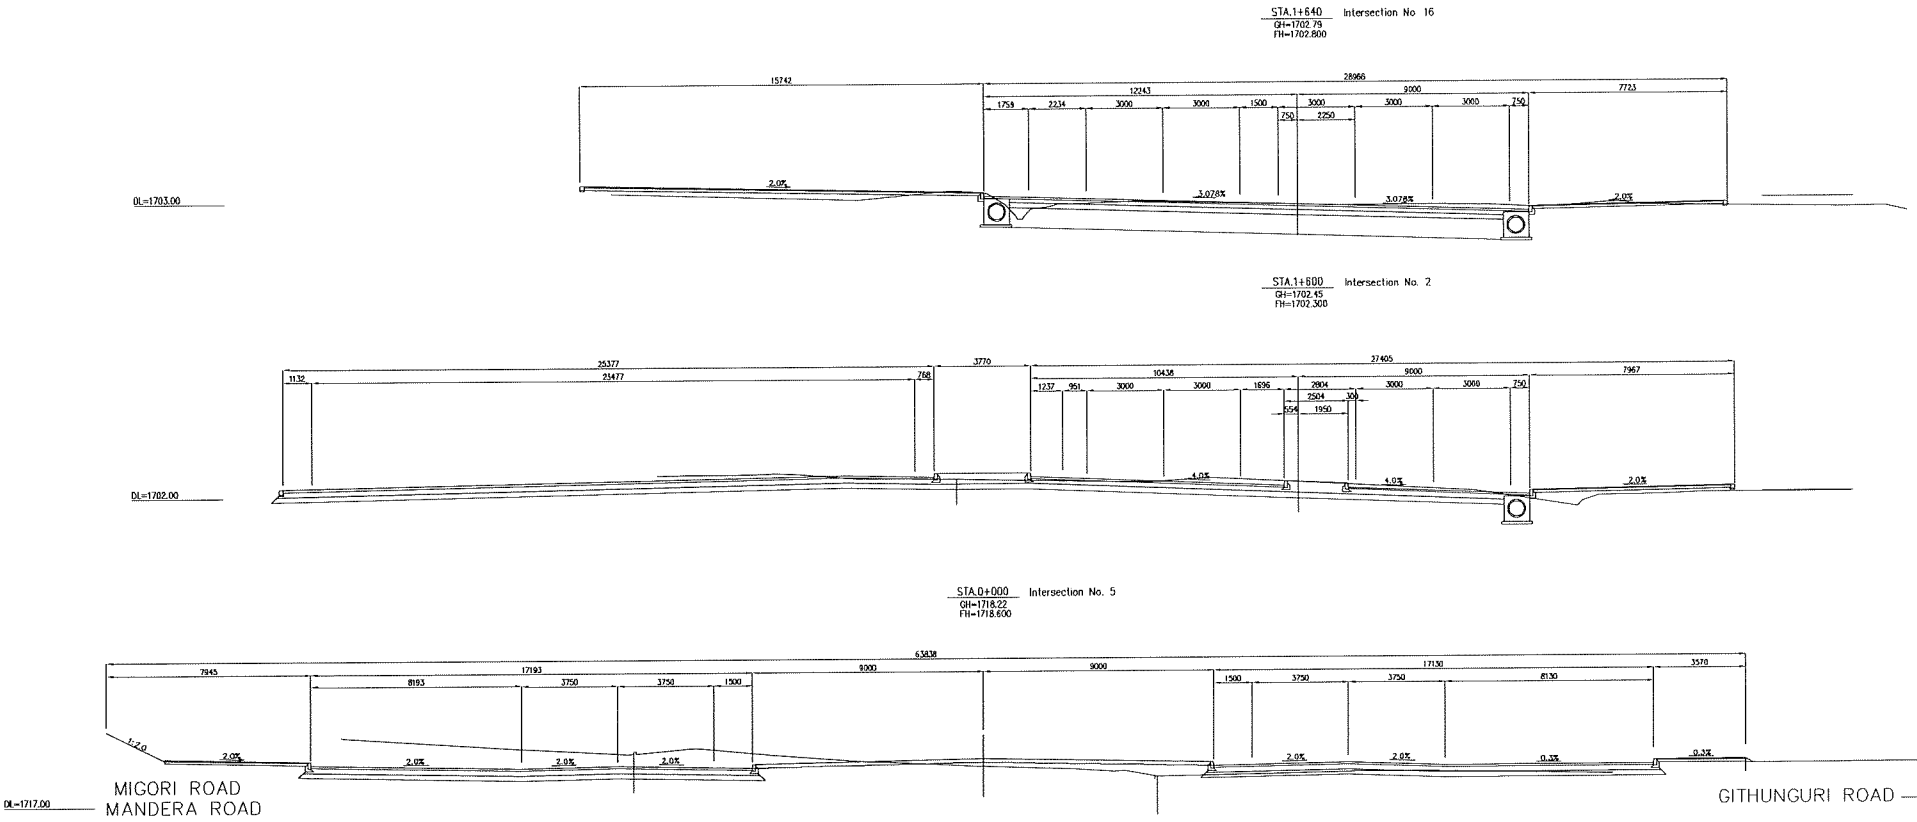

KENYA URBAN ROAD AUTHORITY CITY COUNCIL OF NAIROBI MINISTRY OF LOCAL GOVERNMENT MINISTRY OF ROADS	JAPAN INTERNATIONAL COOPERATATION AGENCY KATAHIRA & ENGINEERS INTERNATIONAL	THE PREPARATORY SURVEY ON THE PROJECT FOR THE CONSTRUCTION OF NAIROBI WESTERN RING ROADS	TITLE: CROSS SECTION at Intersection No. 5, 2&16 (ML3) (STA.0+000, STA.1+600-STA.1+640)	Drawing No. SCALE DATE	CS-17 1/200 AUG. 2009

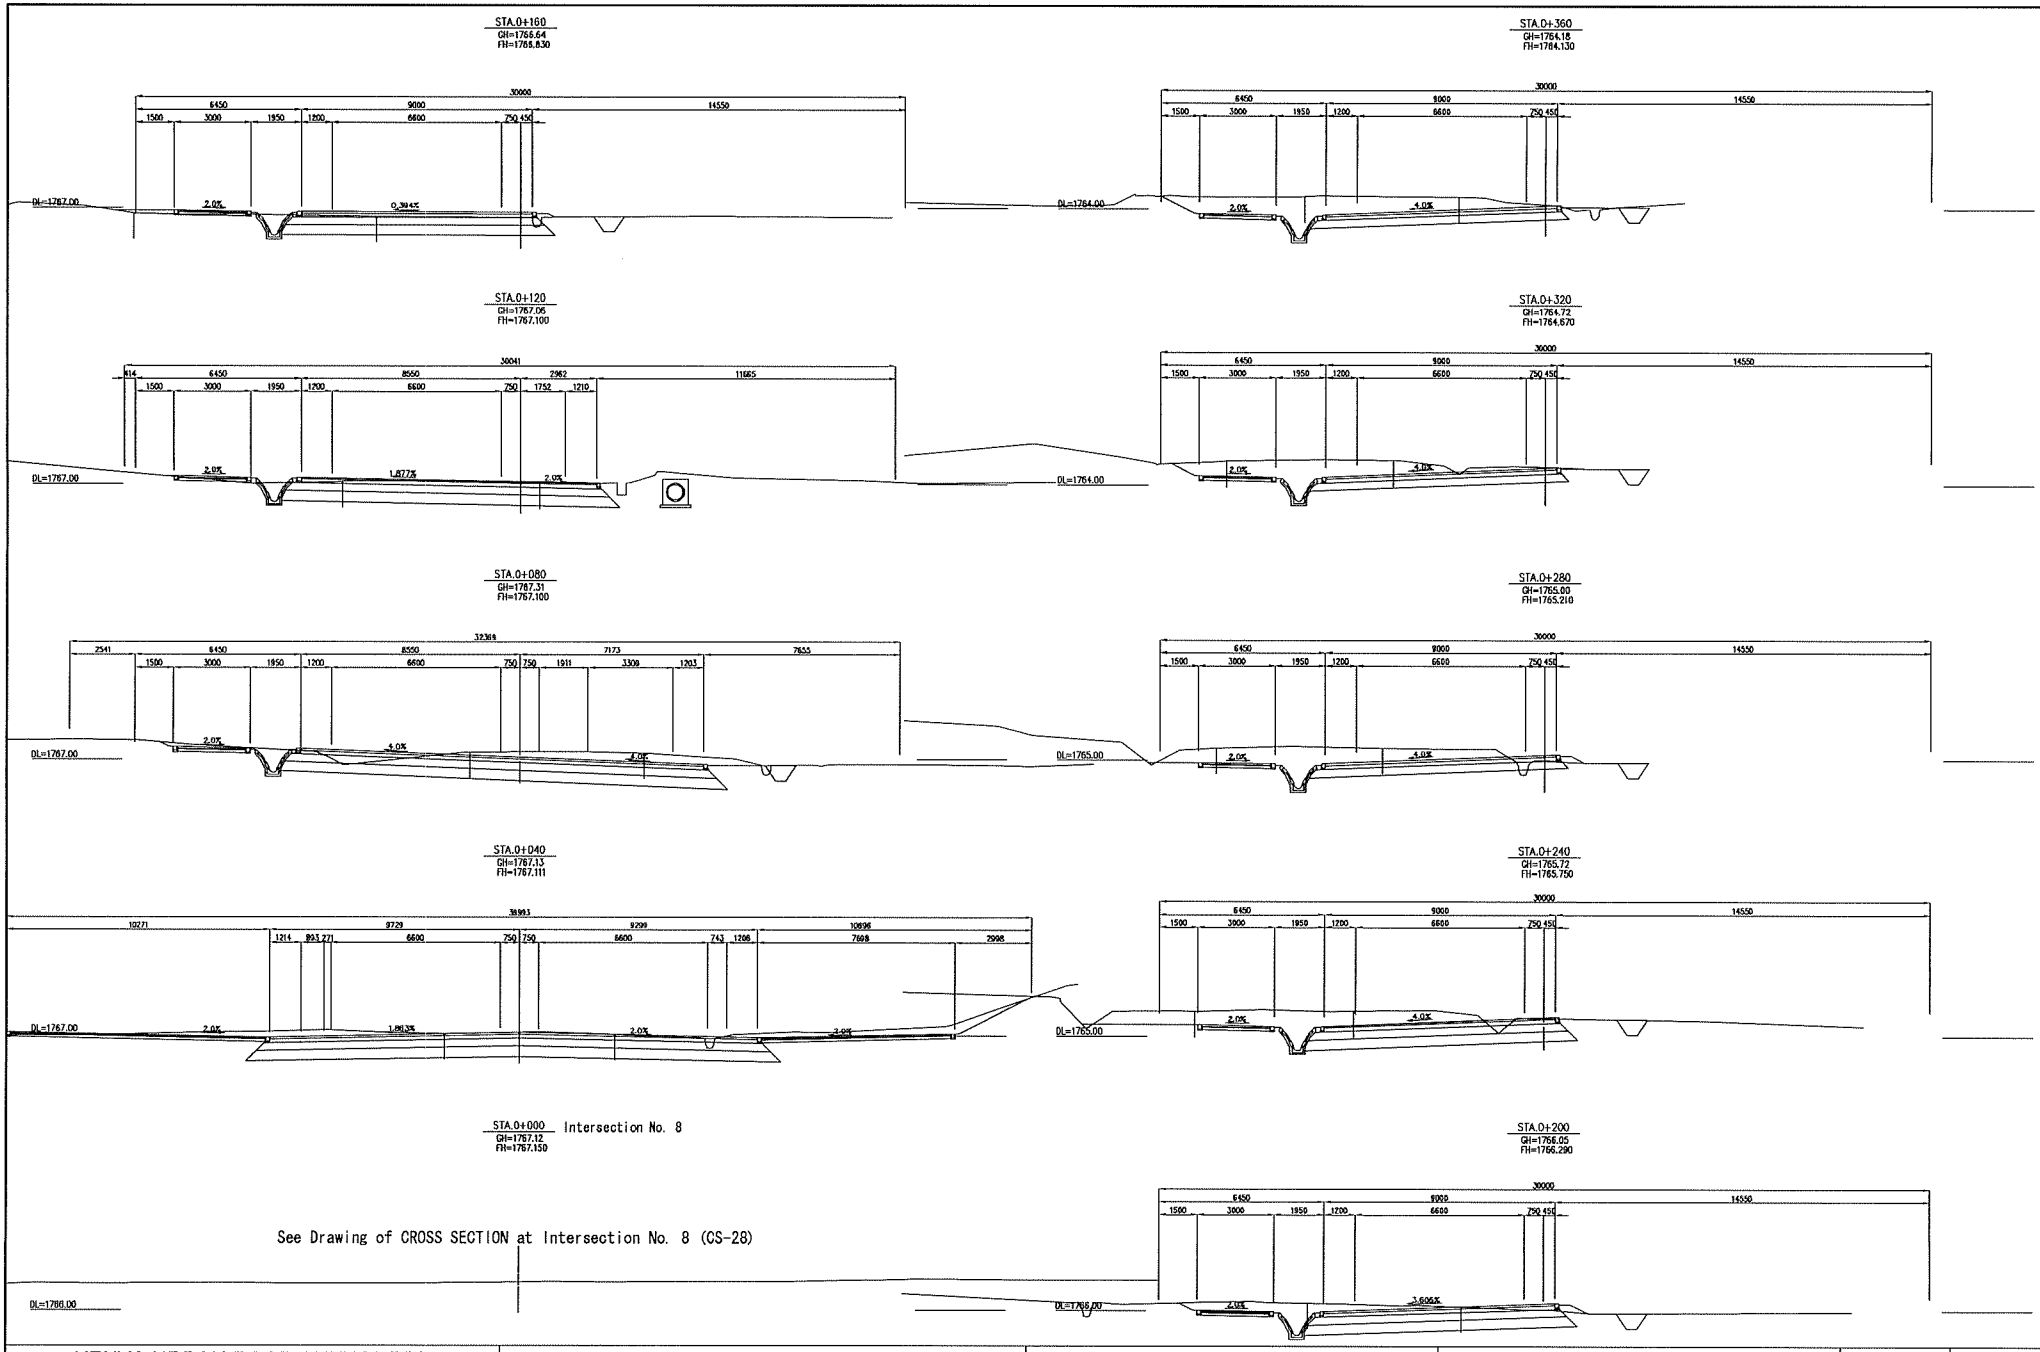

KENYA URBAN ROAD AUTHORITY CITY COUNCIL OF NAIROBI MINISTRY OF LOCAL GOVERNMENT MINISTRY OF ROAD	JAPAN INTERNATIONAL COOPERATATION AGENCY KATAHIRA & ENGINEERS INTERNATIONAL	THE PREPARATORY SURVEY ON THE PROJECT FOR THE CONSTRUCTION OF NAIROBI WESTERN RING ROADS	TITLE: CROSS SECTION (ML7) (STA.0+000-STA.0+360)	Drawing No.	CS-18
				SCALE	1/200
				DATE	AUG. 2009

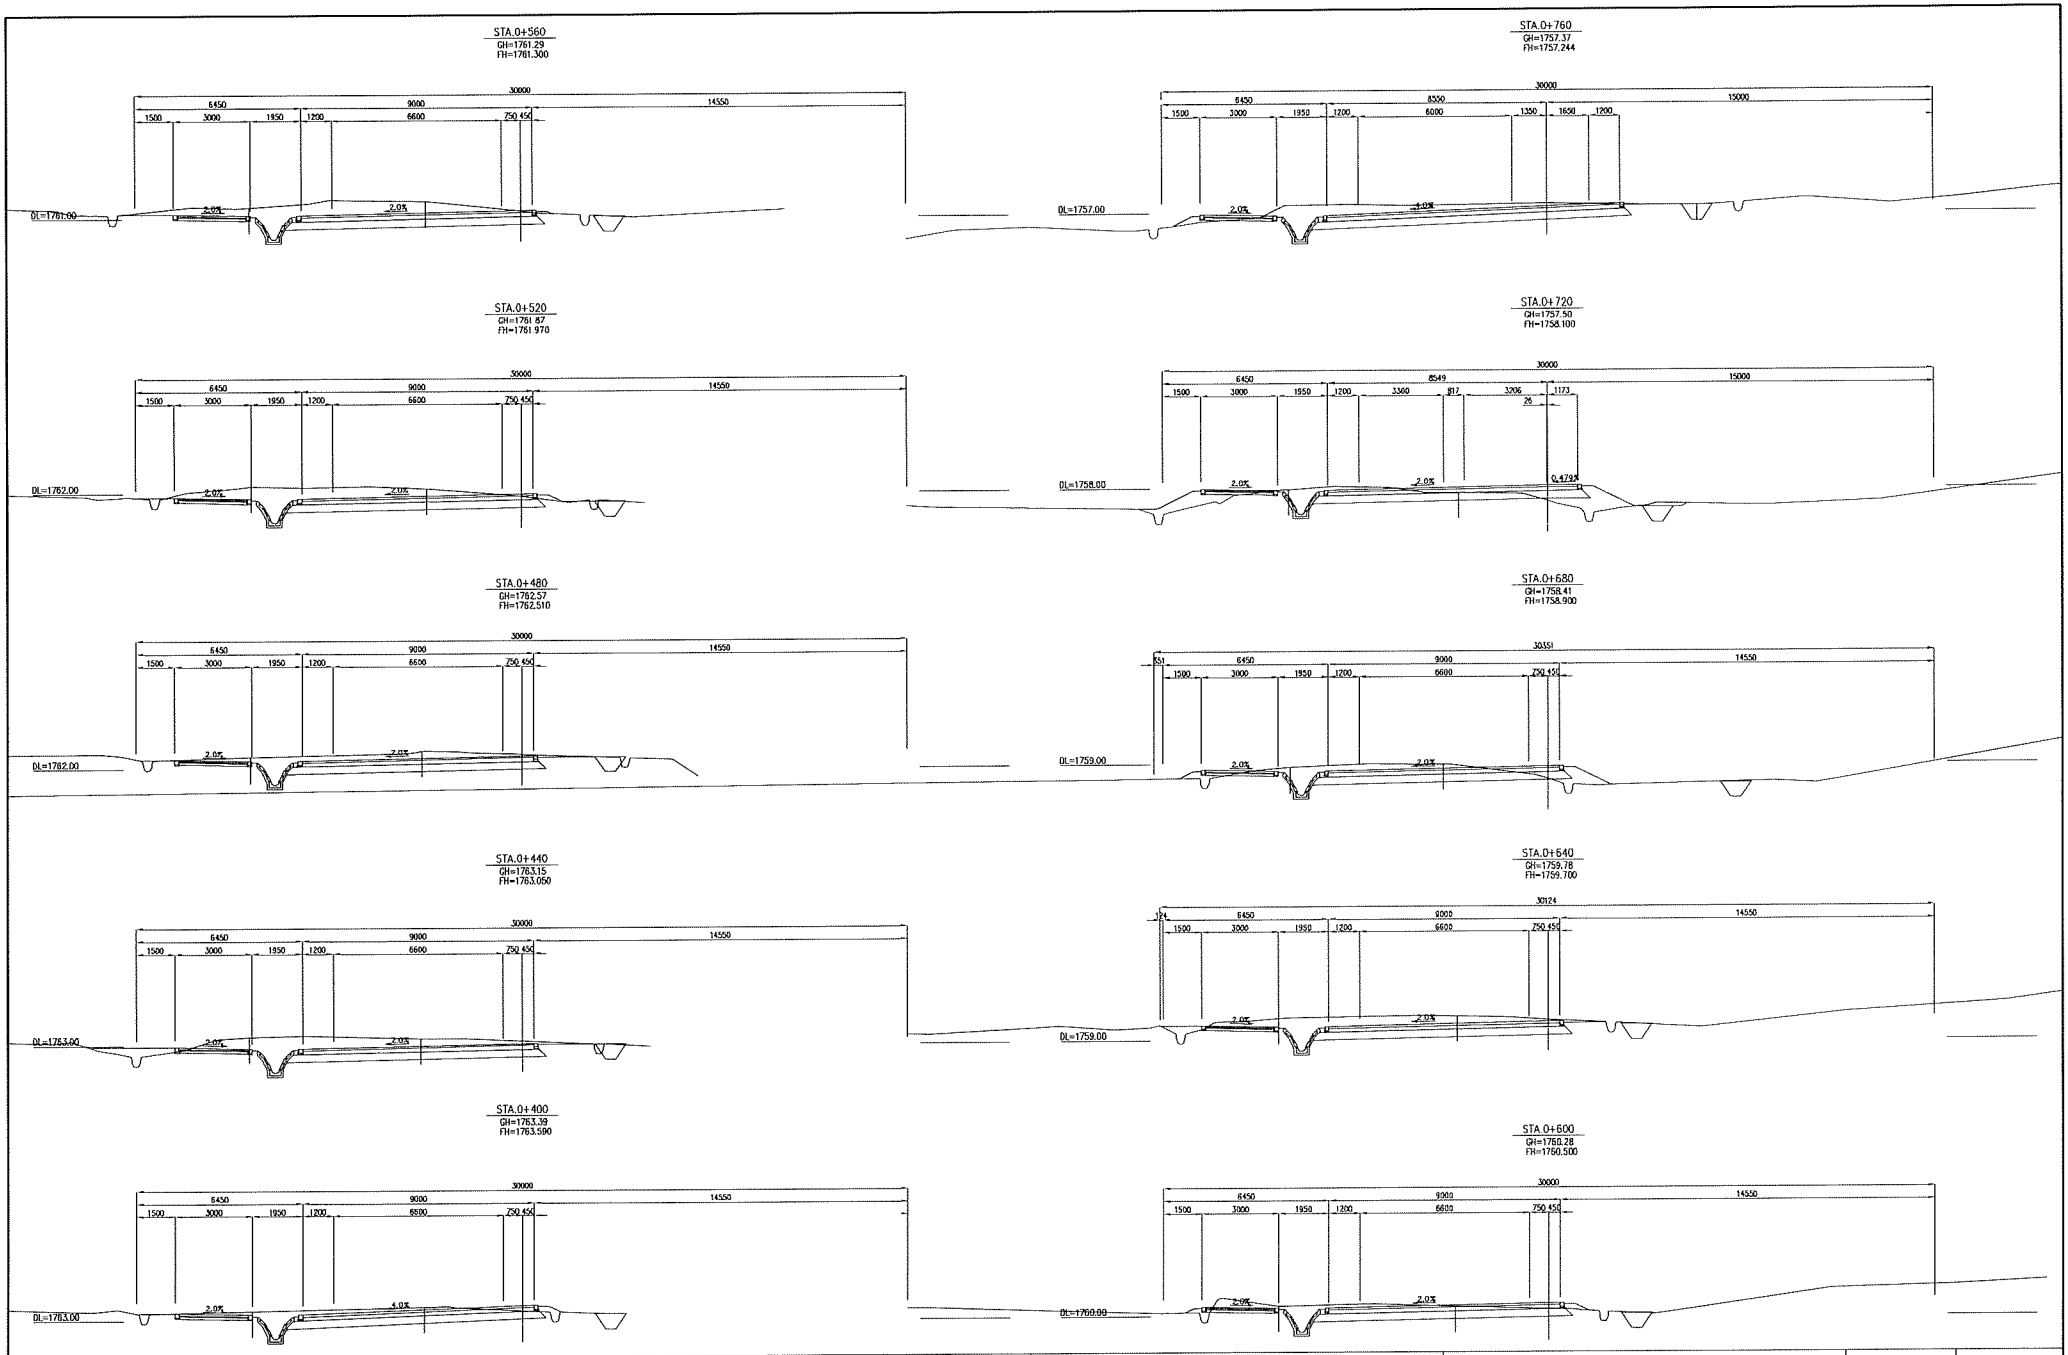

KENYA URBAN ROAD AUTHORITY CITY COUNCIL OF NAIROBI MINISTRY OF LOCAL GOVERNMENT MINISTRY OF ROAD	JAPAN INTERNATIONAL COOPERATATION AGENCY KATAHIRA & ENGINEERS INTERNATIONAL	THE PREPARATORY SURVEY ON THE PROJECT FOR THE CONSTRUCTION OF NAIROBI WESTERN RING ROADS	TITLE : CROSS SECTION (ML7) (STA.0+400-STA.0+760)	Drawing No.	CS-19
				SCALE	1/200
				DATE	AUG. 2009

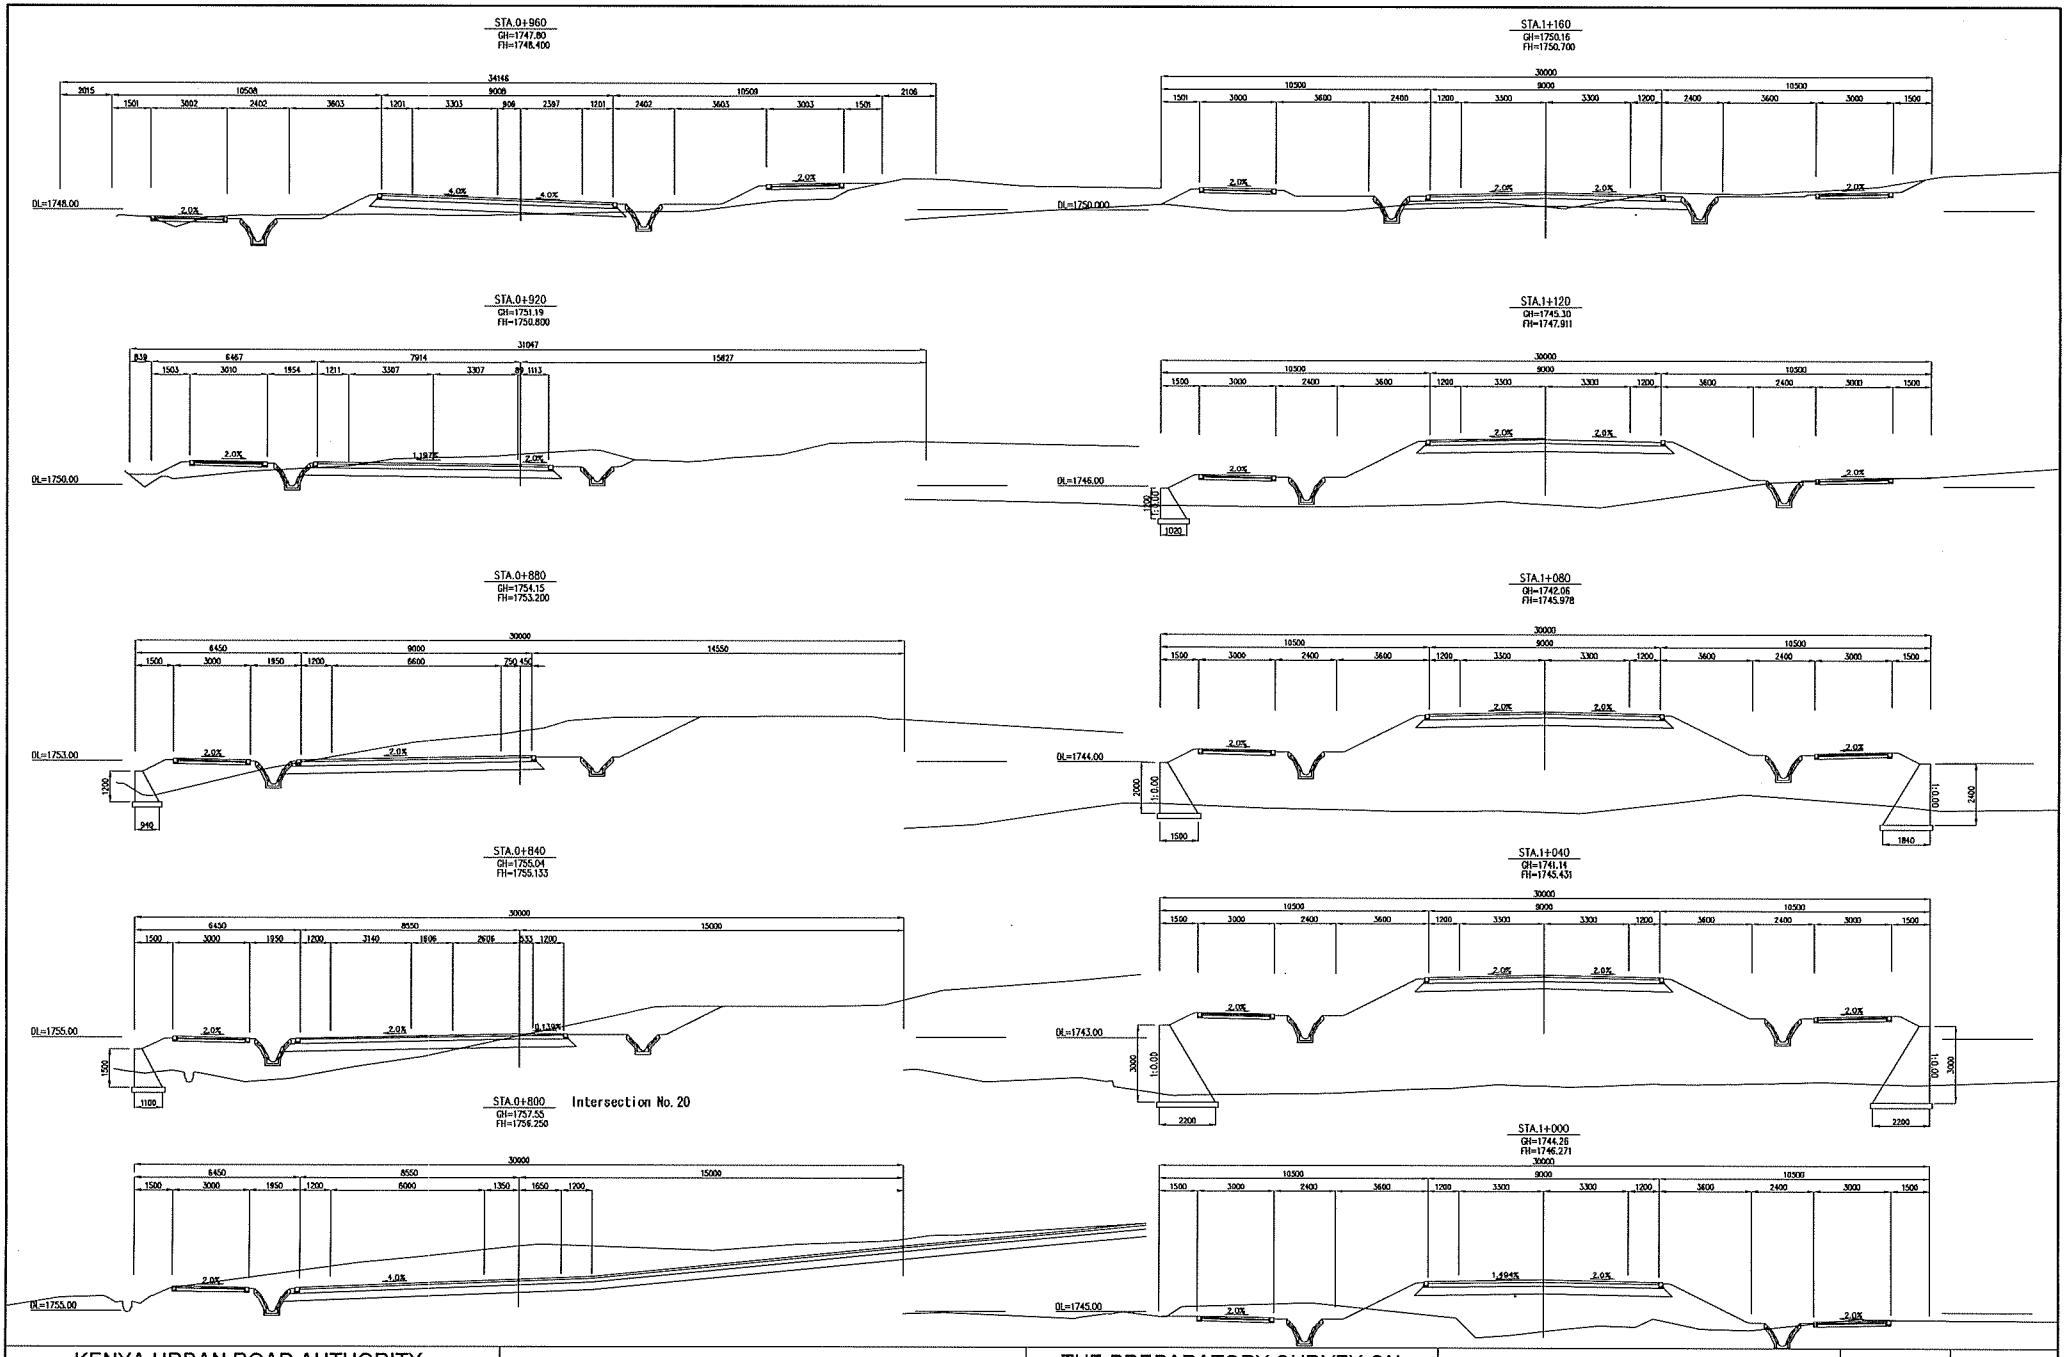

KENYA URBAN ROAD AUTHORITY CITY COUNCIL OF NAIROBI MINISTRY OF LOCAL GOVERNMENT MINISTRY OF ROAD	JAPAN INTERNATIONAL COOPERATATION AGENCY KATAHIRA & ENGINEERS INTERNATIONAL	THE PREPARATORY SURVEY ON THE PROJECT FOR THE CONSTRUCTION OF NAIROBI WESTERN RING ROADS	TITLE: CROSS SECTION (ML7) (STA.0+800-STA.1+160)	Drawing No.	CS-20
				SCALE	1/200
				DATE	AUG. 2009

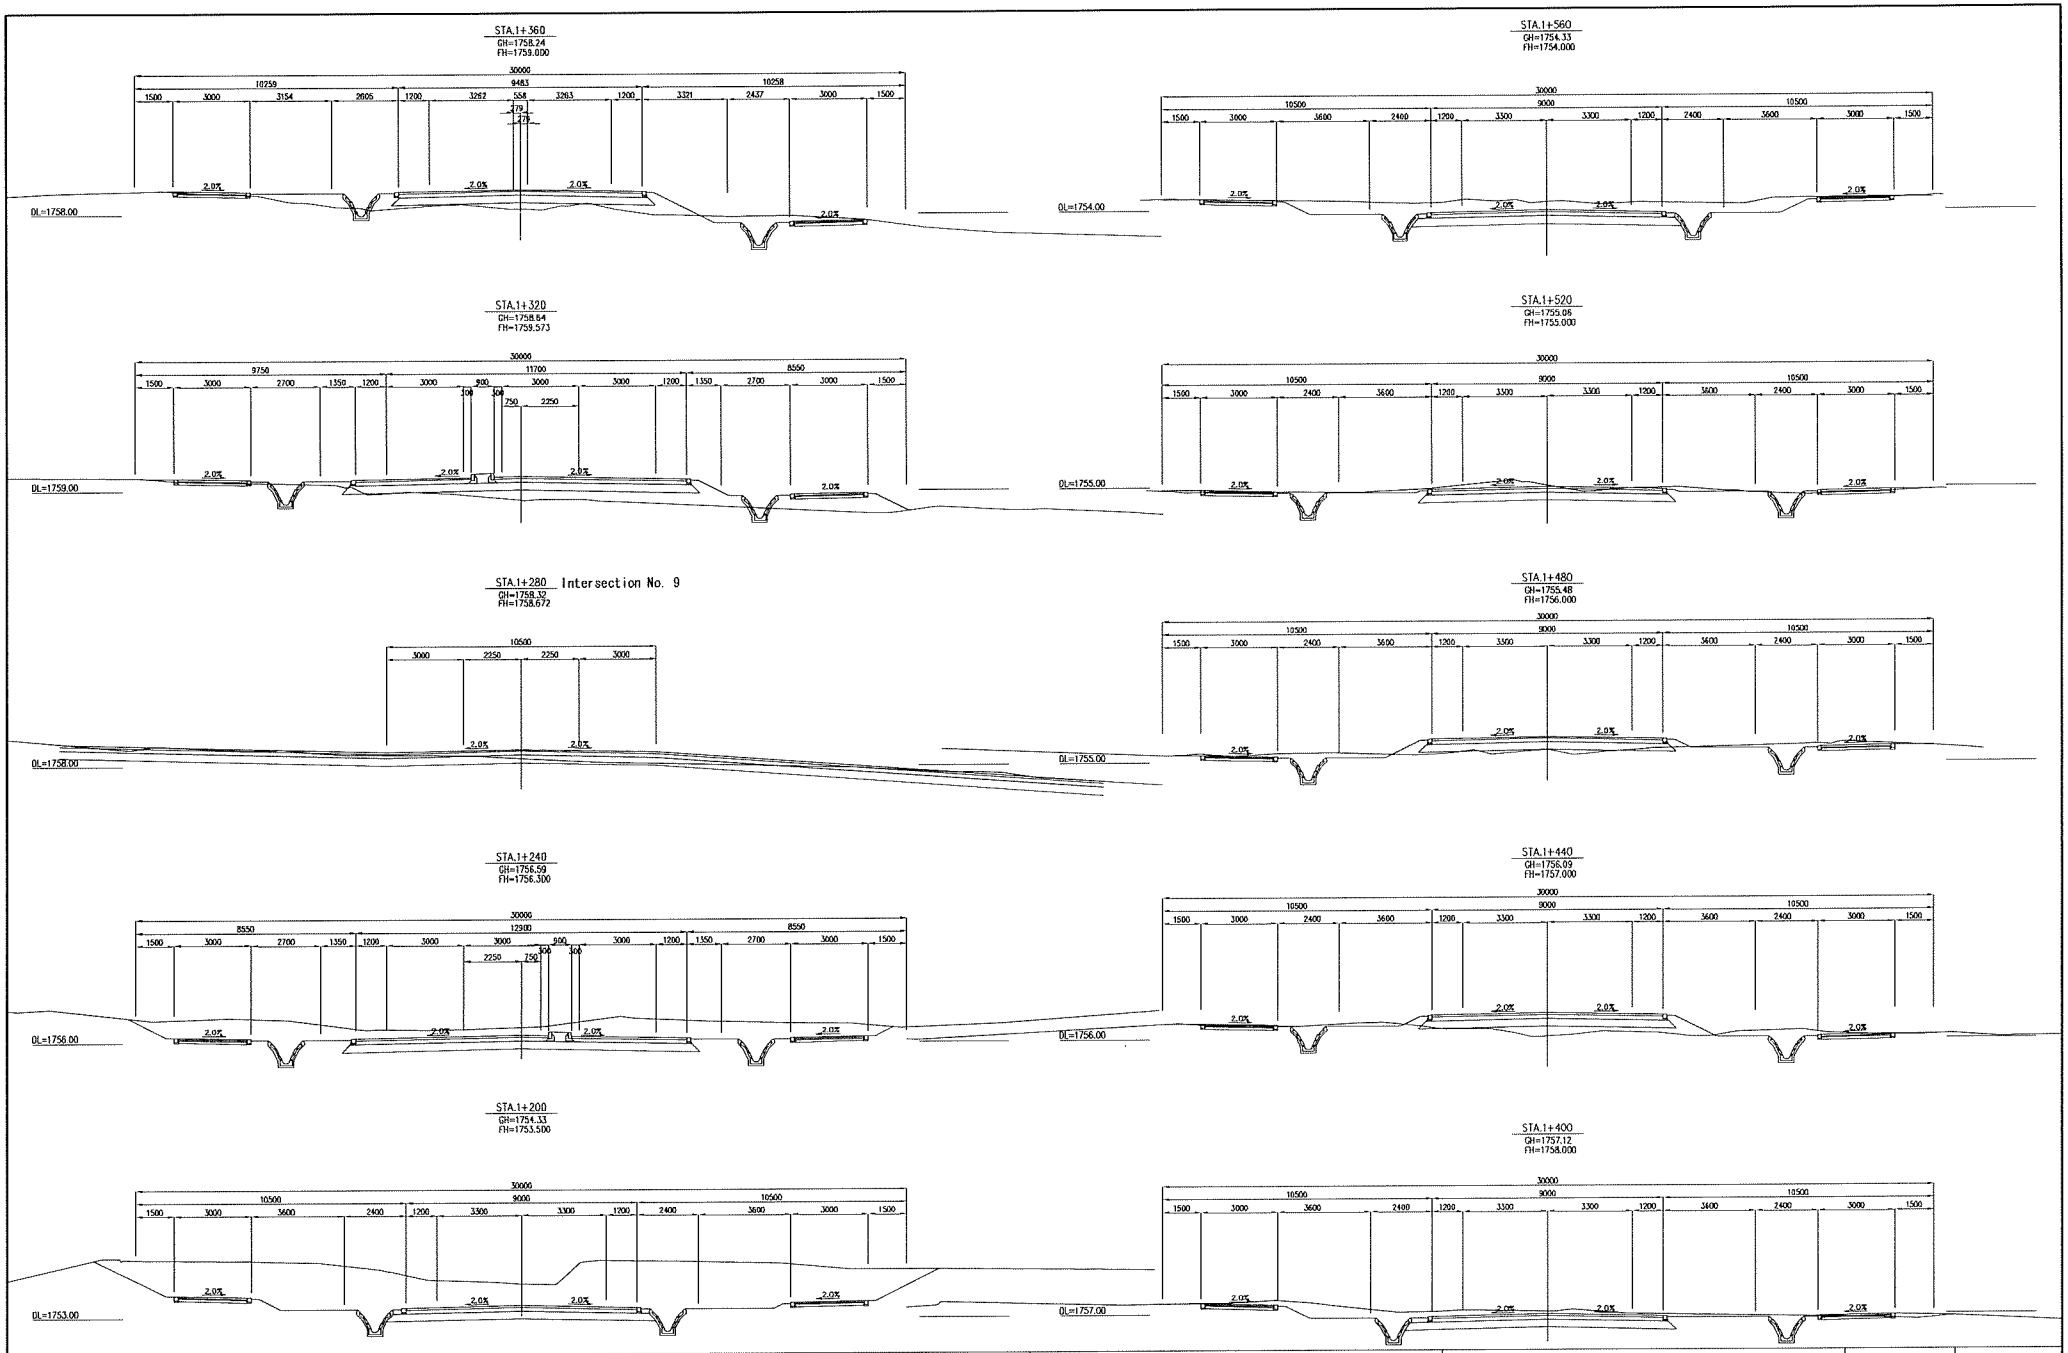

KENYA URBAN ROAD AUTHORITY CITY COUNCIL OF NAIROBI MINISTRY OF LOCAL GOVERNMENT MINISTRY OF ROAD	JAPAN INTERNATIONAL COOPERATATION AGENCY KATAHIRA & ENGINEERS INTERNATIONAL	THE PREPARATORY SURVEY ON THE PROJECT FOR THE CONSTRUCTION OF NAIROBI WESTERN RING ROADS	TITLE : CROSS SECTION (ML7) (STA.1.200-STA.1+560)	Drawing No.	CS-21
				SCALE	1/200
				DATE	AUG. 2009

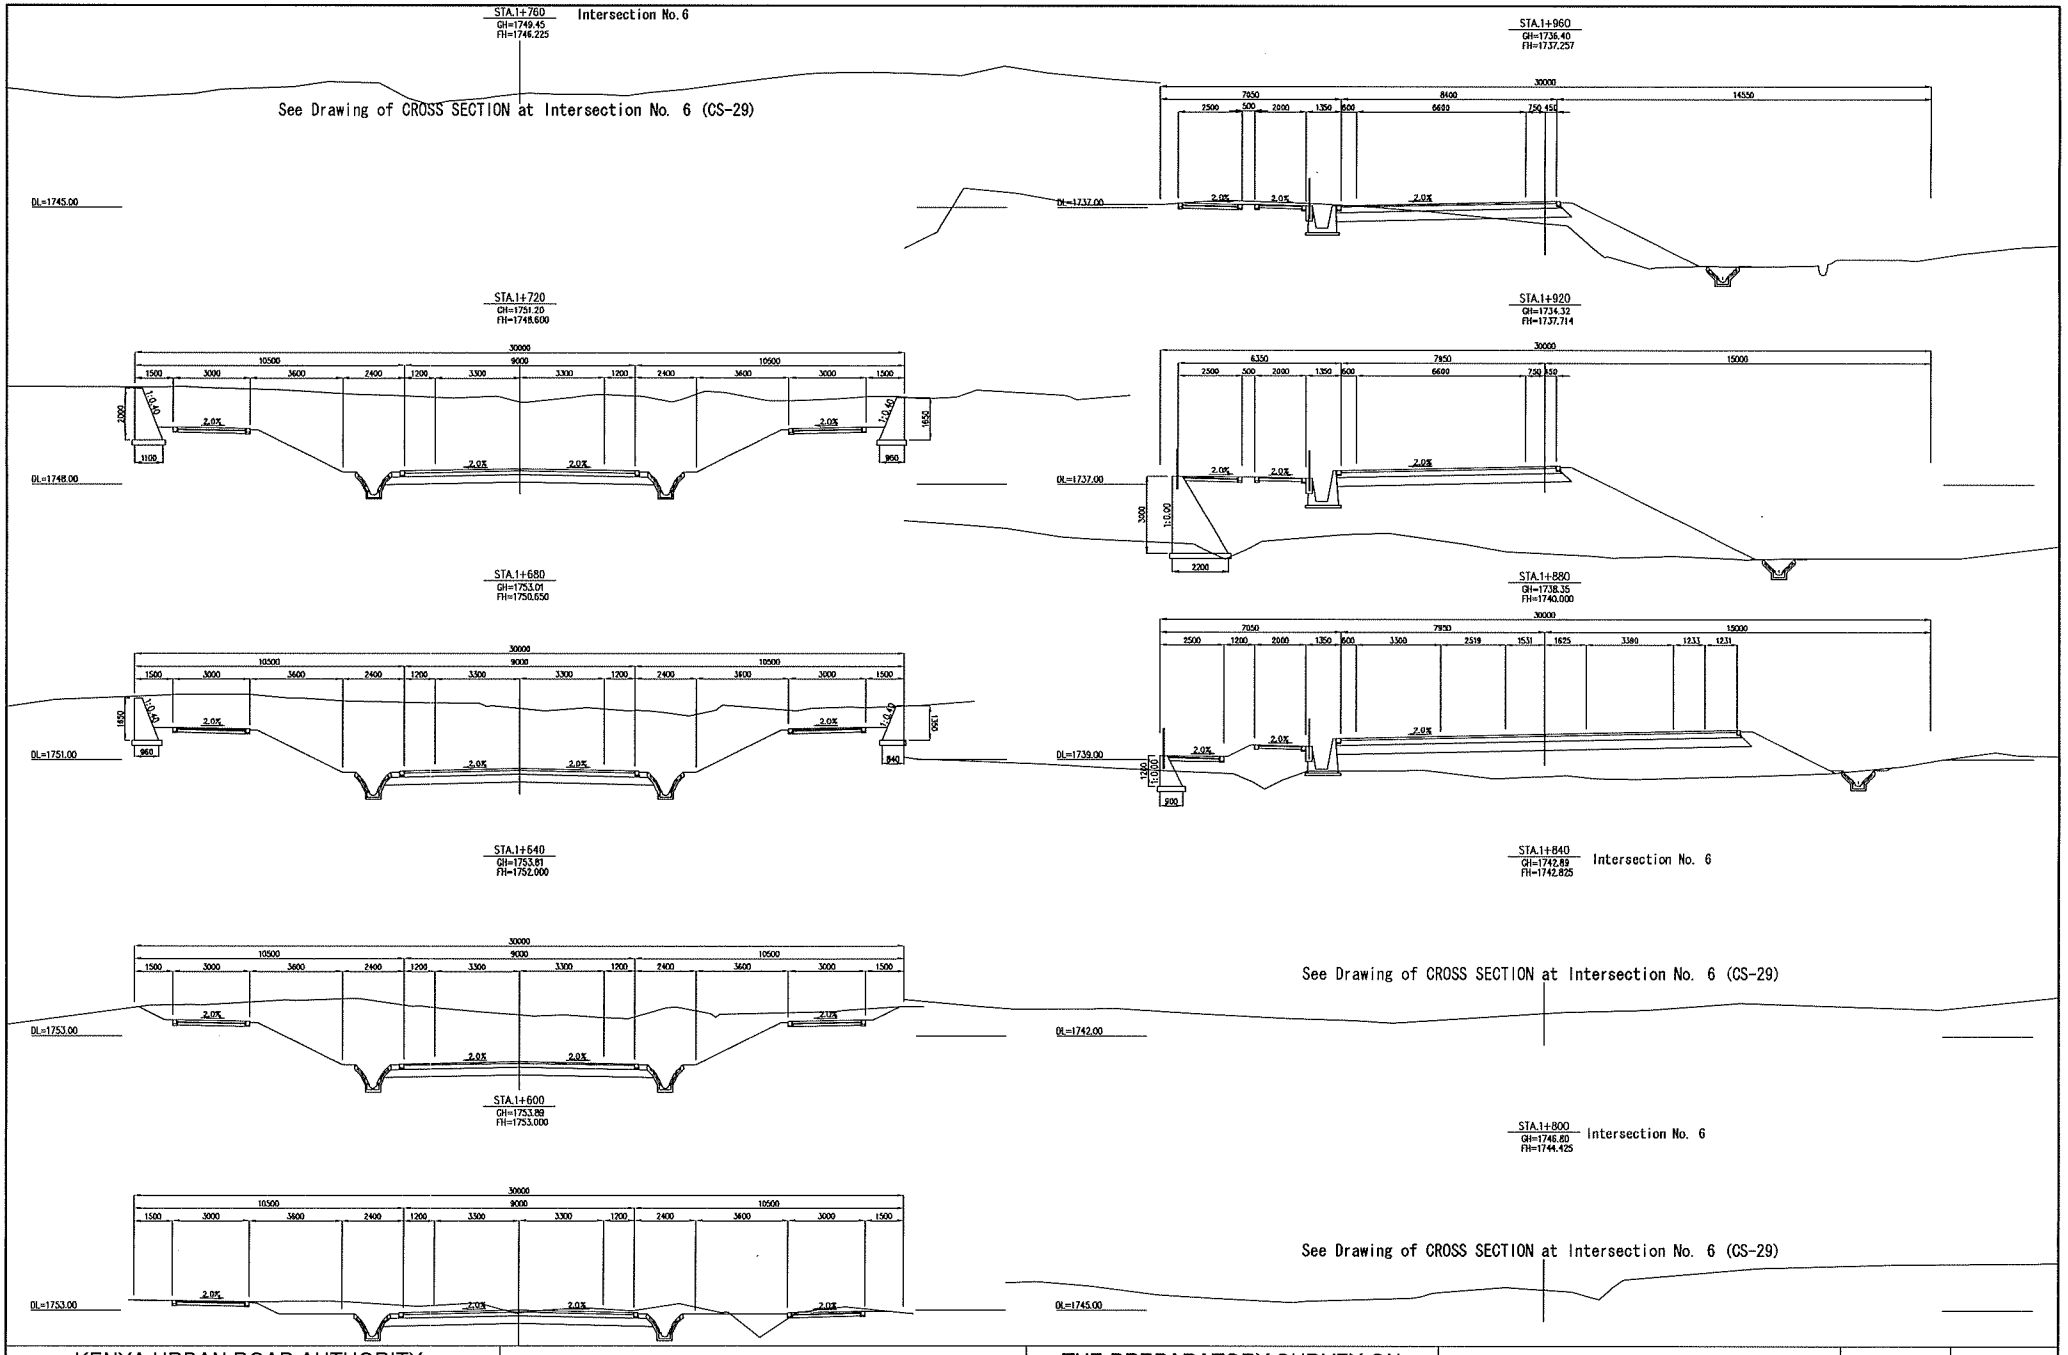

KENYA URBAN ROAD AUTHORITY CITY COUNCIL OF NAIROBI MINISTRY OF LOCAL GOVERNMENT MINISTRY OF ROAD	JAPAN INTERNATIONAL COOPERATATION AGENCY KATAHIRA & ENGINEERS INTERNATIONAL	THE PREPARATORY SURVEY ON THE PROJECT FOR THE CONSTRUCTION OF NAIROBI WESTERN RING ROADS	TITLE: CROSS SECTION (ML7) (STA.1+600-STA.1+960)	Drawing No.	CS-22
				SCALE	1/200
				DATE	AUG. 2009