DEEP WELL &
MACHINERY HOUSE
MOSQUE
QAMLAN AL SUFLA
WATER TANK(25m3)
QAMLAN AL OLIYA
MOSQUE
SOUQ AL AHAD
MOSQUE
BAIT AL NAJRANI
LEGEND
WATER TANK OR MACHINERY HOUSE
DEEP WELL
NEW PIPE
EXISTING PIPE
0
100
200
500m
N
THE PREPARATORY SURVEY
ON THE PROJECT FOR RURAL WATER SUPPLY
IN THE REPUBLIC OF YEMEN
SITE PLAN :
S-04 QAMLAN - BAIT AL NAJRANI
-
FIG. 2-6
JAPAN TECHNO

EXISTING WATER TANK(100m3)
AL LAKAMAH
AL HAWMALI
BAIT HAMZA
SCHOOL
AL THERA'A
AL MA'AZEEB
AL DAAR
BAIT AL HADHORI
AL AMADA
AL QALYIAH
EXISTING DEEP WELL
& WATER TANK(50m3)
& MACHINERY HOUSE×2
AL BALAD
AL KHUZAYIAH
LEGEND
WATER TANK OR MACHINERY HOUSE
DEEP WELL
NEW PIPE
EXISTING PIPE
0
100
200
500m
N
THE PREPARATORY SURVEY
ON THE PROJECT FOR RURAL WATER SUPPLY
IN THE REPUBLIC OF YEMEN
SITE PLAN :
S-05 AFESH
-
FIG. 2-7
JAPAN TECHNO

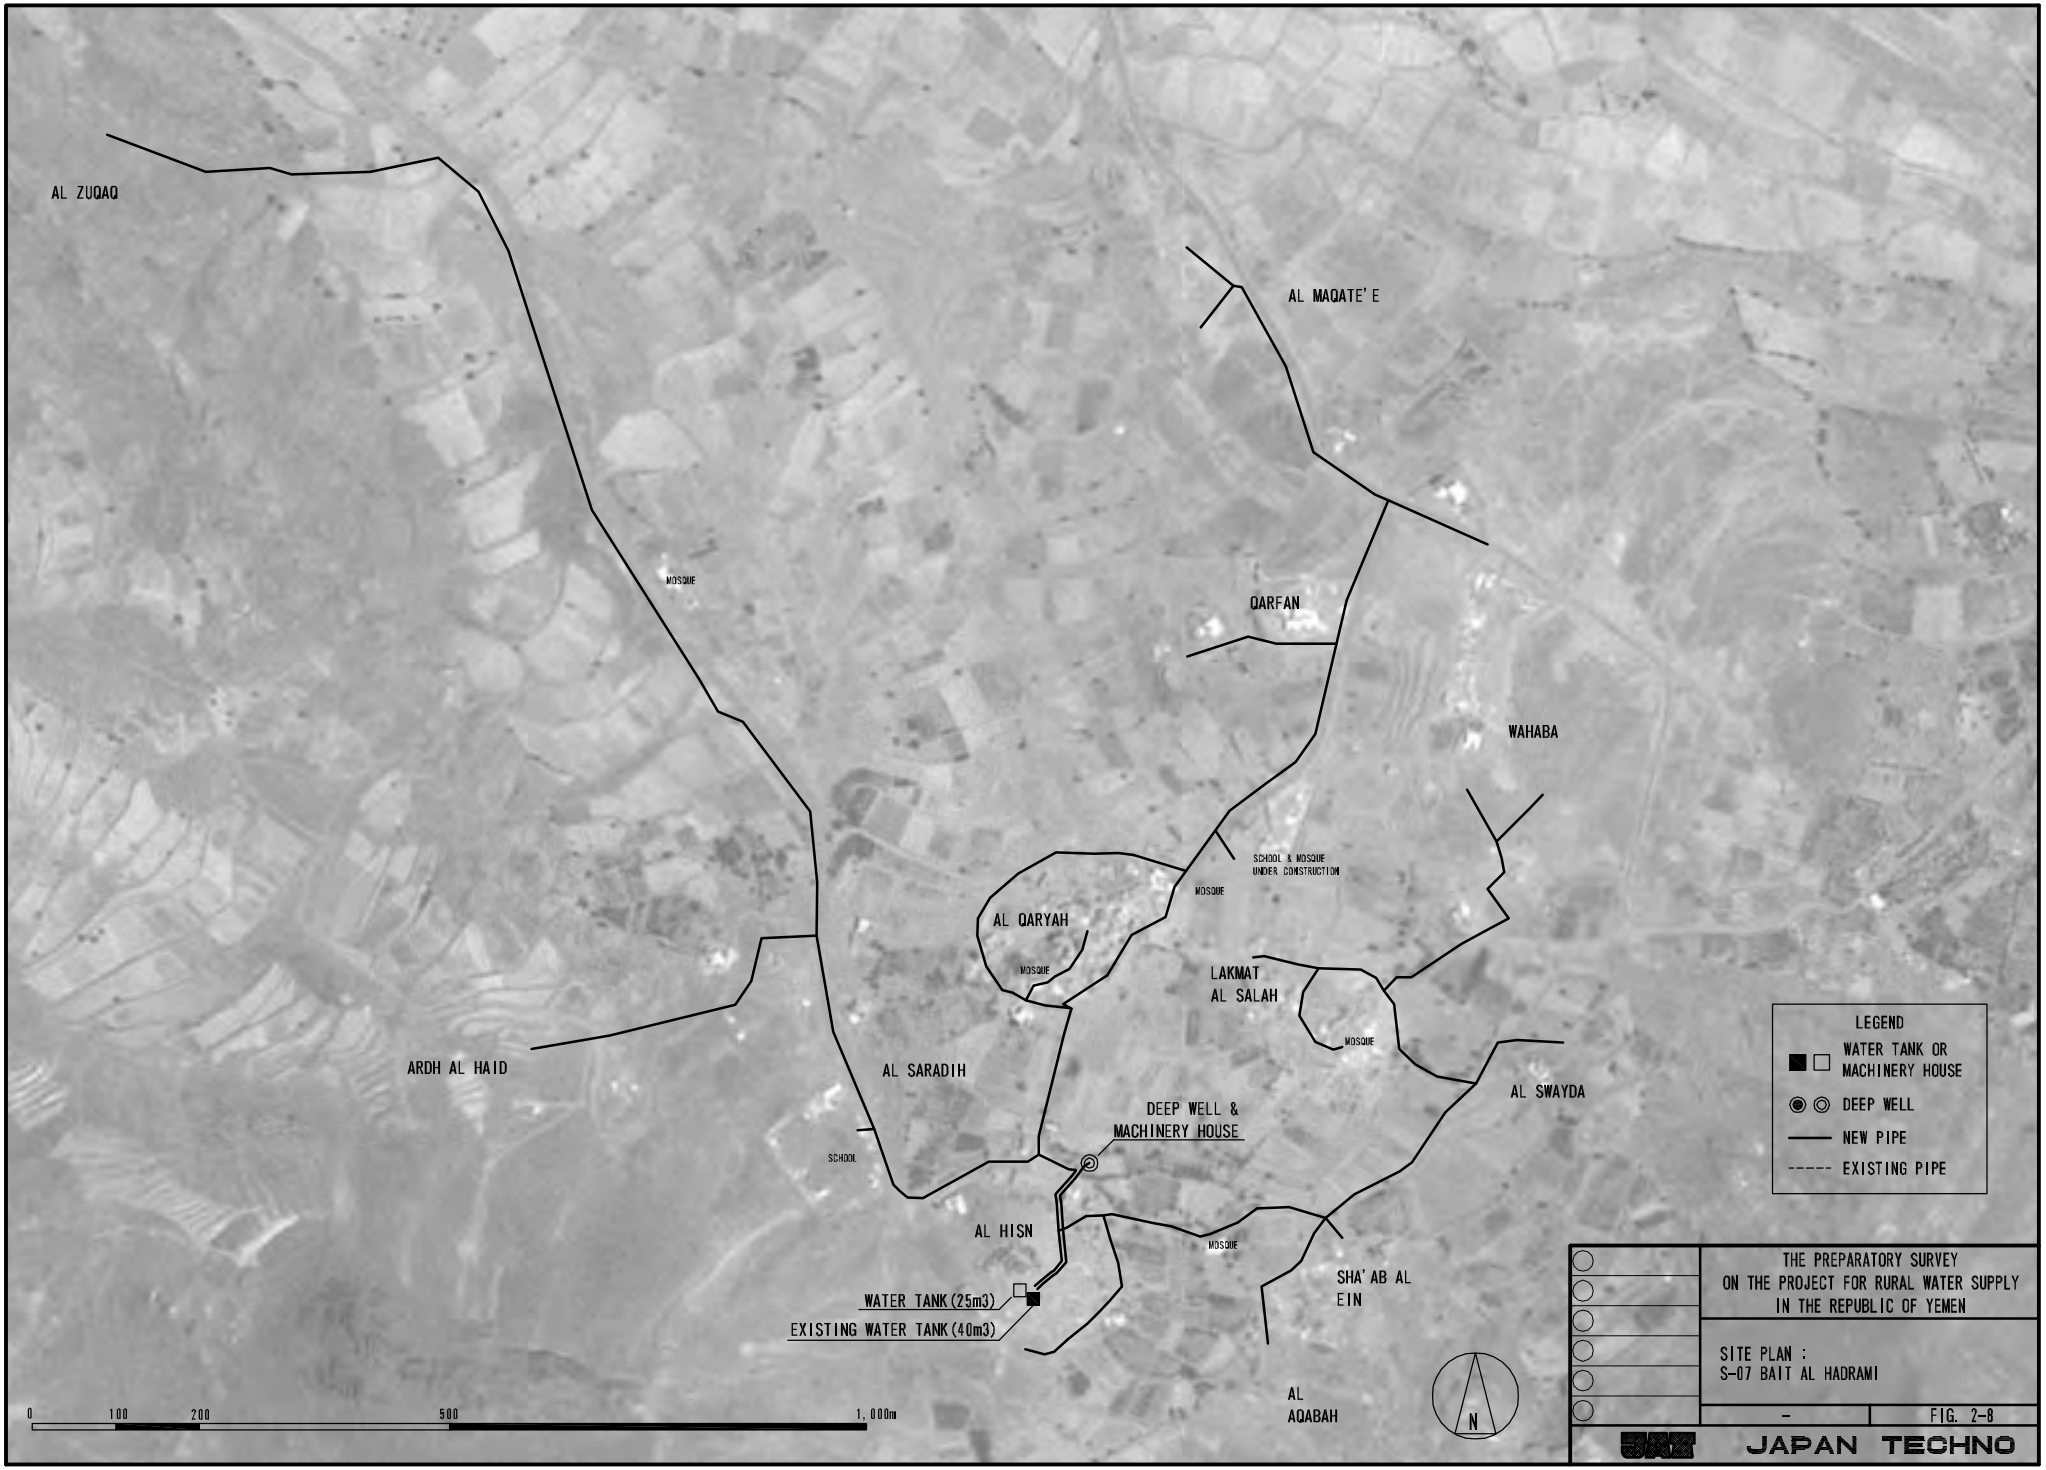
AL ZUQAQ
AL MAQATE'E
MOSQUE
QARFAN
WAHABA
SCHOOL & MOSQUE
UNDER CONSTRUCTION
MOSQUE
AL QARYAH
MOSQUE
LAKMAT
AL SALAH
MOSQUE
ARDH AL HAID
AL SARADIH
AL SWAYDA
DEEP WELL &
MACHINERY HOUSE
SCHOOL
AL HISN
MOSQUE
SHA'AB AL
EIN
WATER TANK(25m3)
EXISTING WATER TANK(40m3)
AL
AQABAH
N
0
100
200
500
1,000m
LEGEND
WATER TANK OR
MACHINERY HOUSE
DEEP WELL
NEW PIPE
EXISTING PIPE
THE PREPARATORY SURVEY
ON THE PROJECT FOR RURAL WATER SUPPLY
IN THE REPUBLIC OF YEMEN
SITE PLAN :
S-07 BAIT AL HADRAMI
-
FIG. 2-8
JAPAN TECHNO

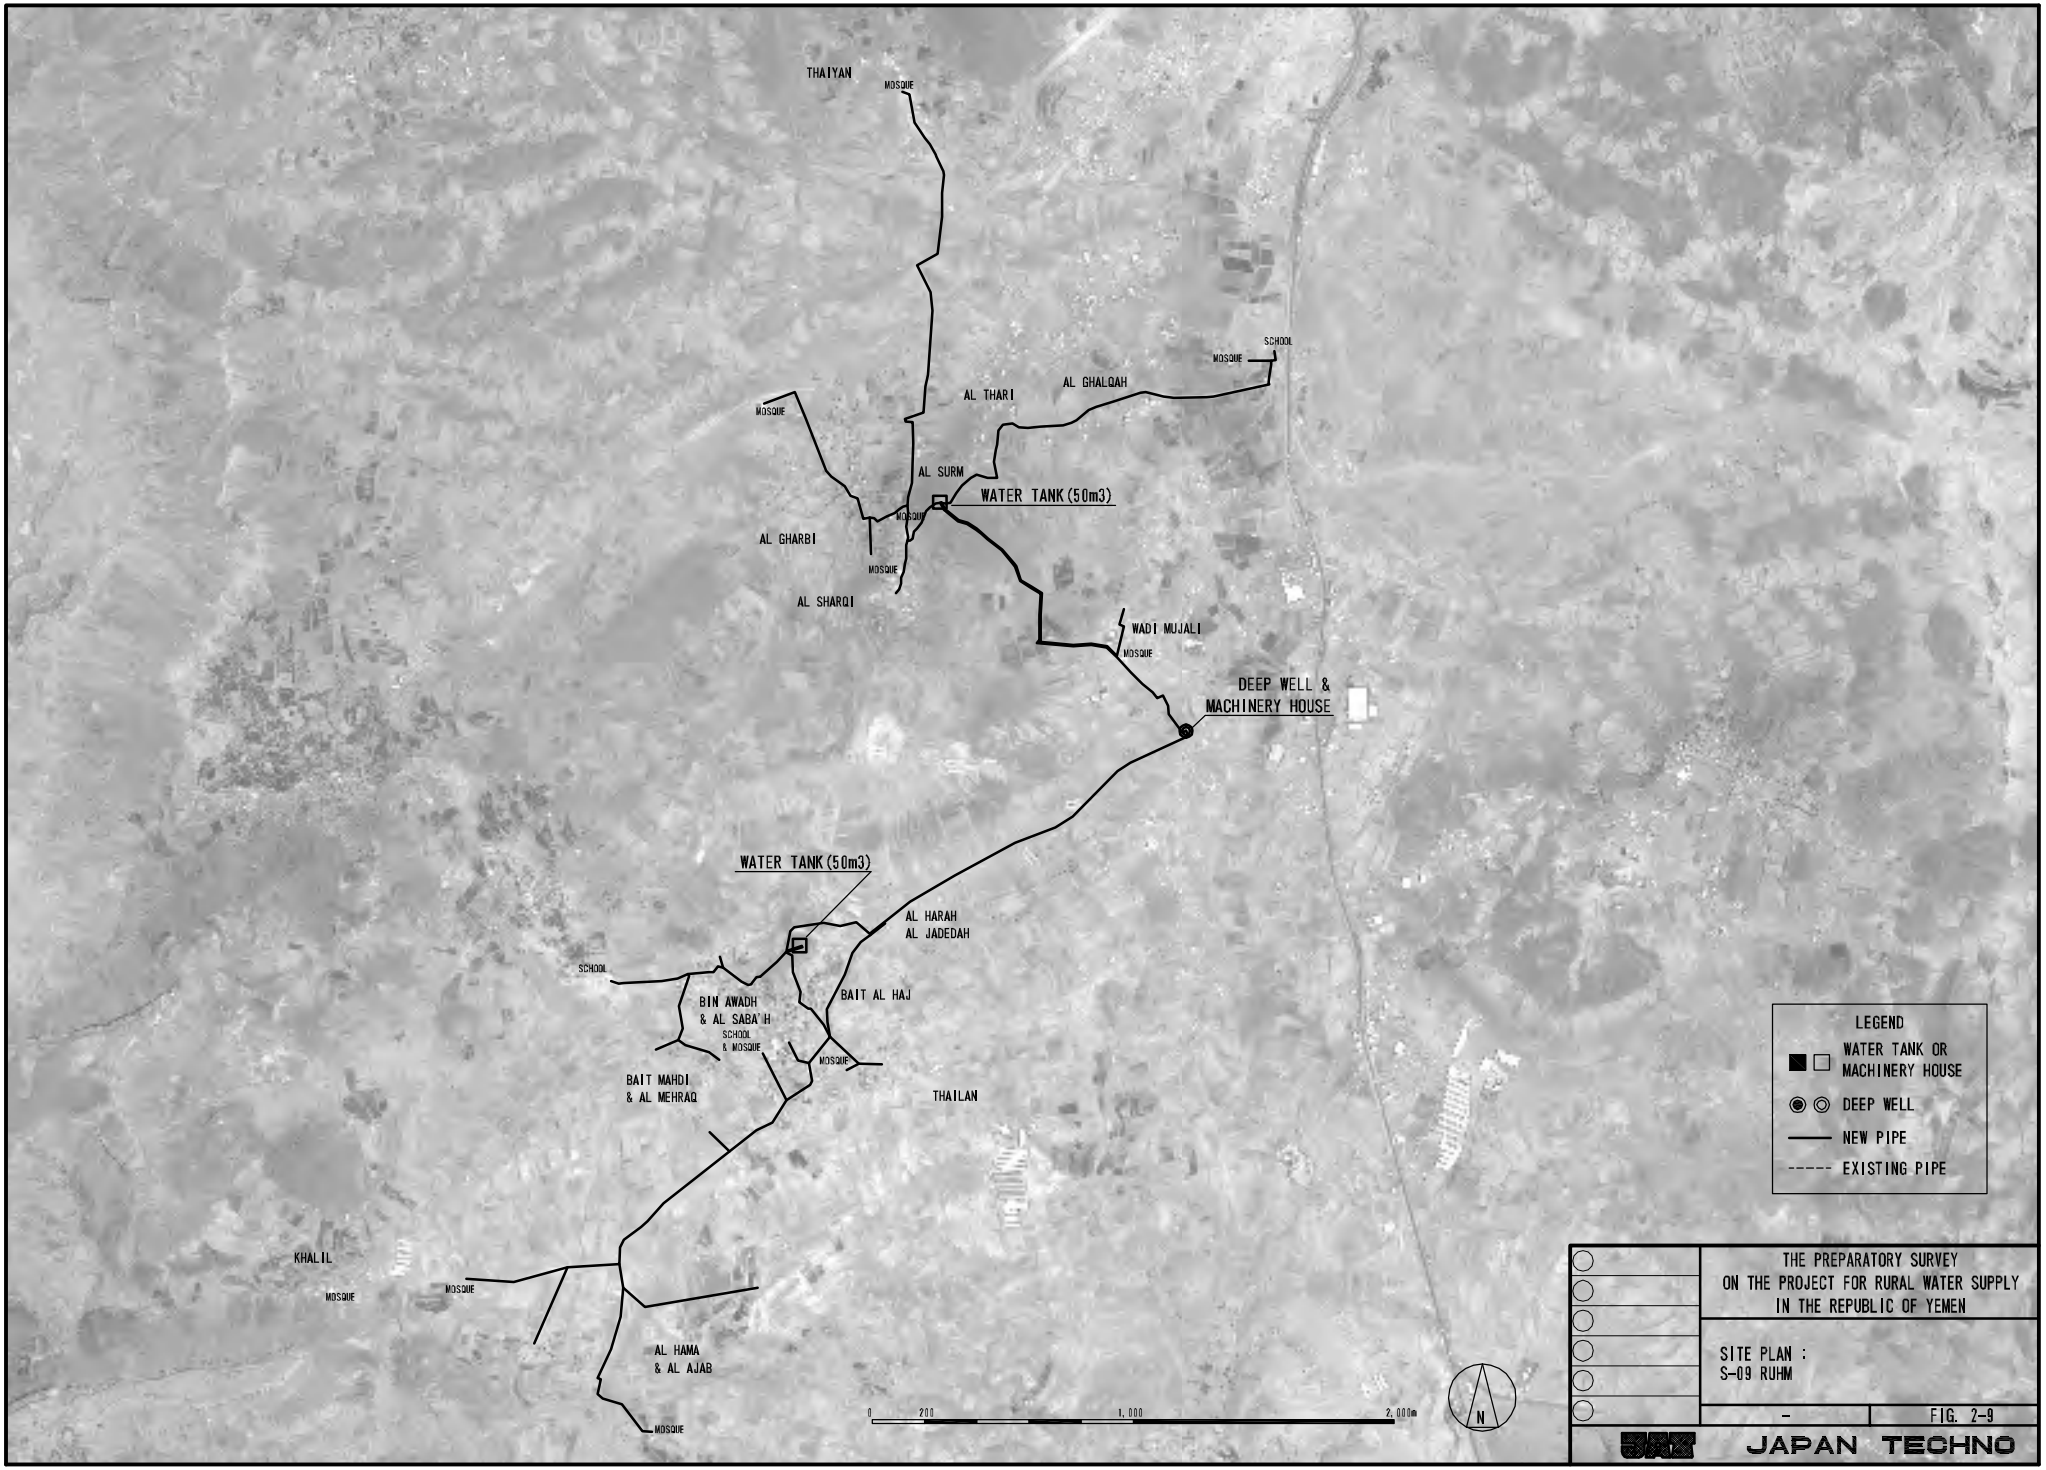
THAIYAN
MOSQUE
SCHOOL
MOSQUE
AL GHALQAH
AL THARI
MOSQUE
AL SURM
WATER TANK (50m3)
MOSQUE
AL GHARBI
MOSQUE
AL SHARQI
WADI MUJALI
MOSQUE
DEEP WELL &
MACHINERY HOUSE
WATER TANK (50m3)
AL HARAH
AL JADEDAH
SCHOOL
BIN AWADH
& AL SABA'H
SCHOOL
& MOSQUE
BAIT AL HAJ
MOSQUE
BAIT MAHDI
& AL MEHRAQ
THAILAN
KHALIL
MOSQUE
MOSQUE
AL HAMA
& AL AJAB
MOSQUE
0 200 1,000 2,000m
N
LEGEND
WATER TANK OR
MACHINERY HOUSE
DEEP WELL
NEW PIPE
EXISTING PIPE
THE PREPARATORY SURVEY
ON THE PROJECT FOR RURAL WATER SUPPLY
IN THE REPUBLIC OF YEMEN
SITE PLAN :
S-09 RUHM
-
FIG. 2-9
JAPAN TECHNO

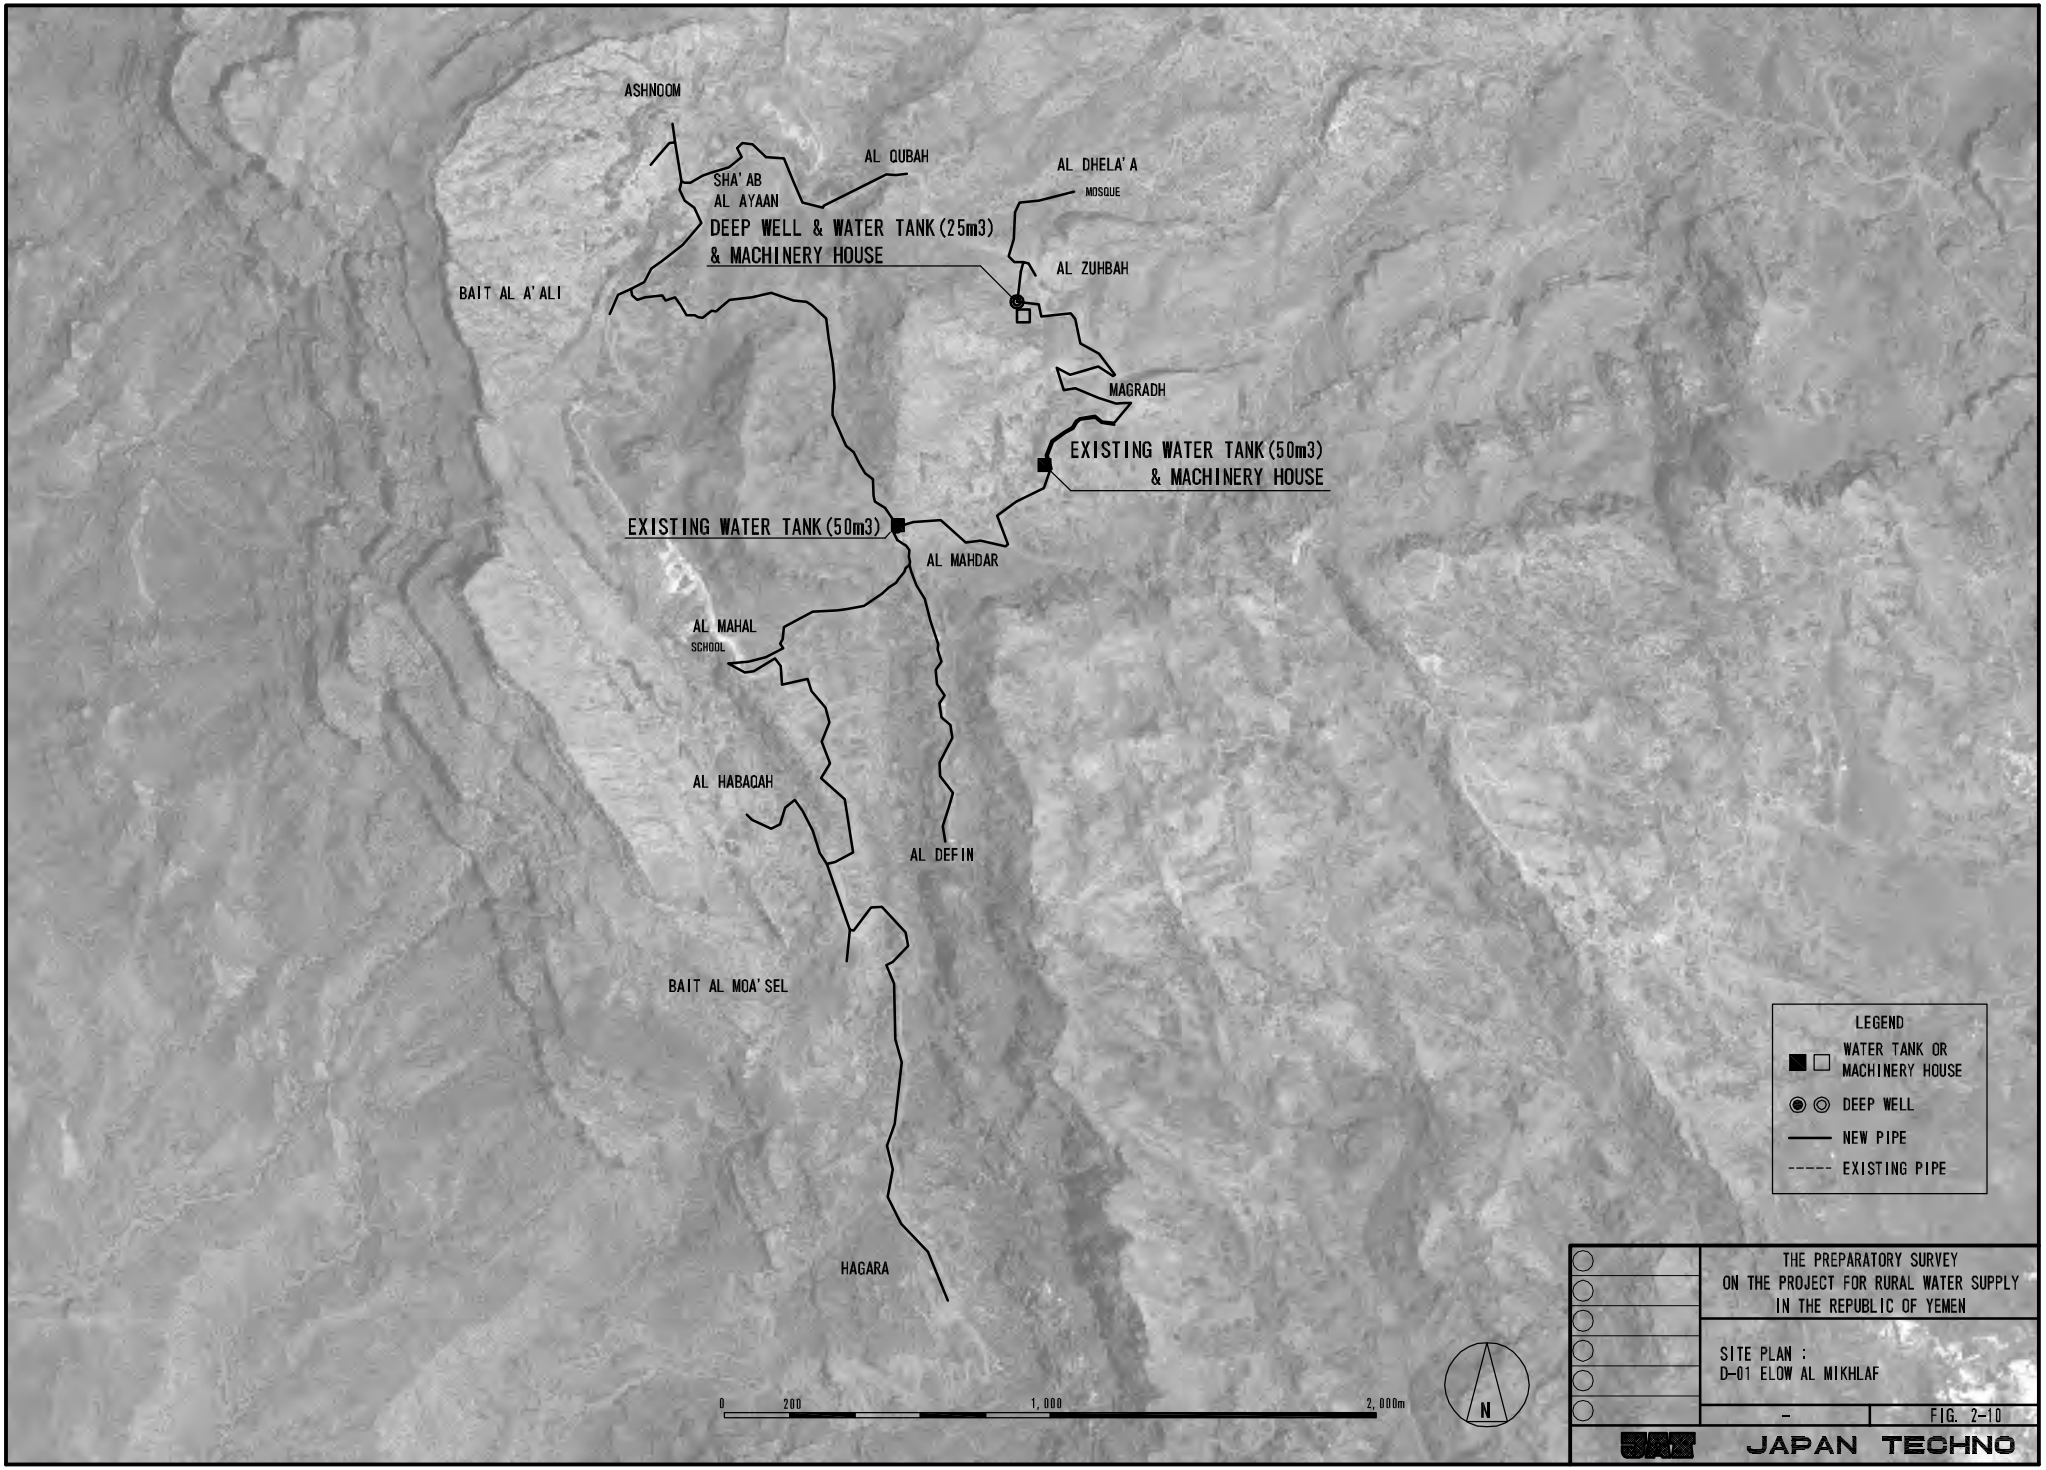
ASHNOOM
AL QUBAH
SHA'AB
AL AYAAN
AL DHELA'A
MOSQUE
DEEP WELL & WATER TANK(25m3)
& MACHINERY HOUSE
AL ZUHBAH
BAIT AL A'ALI
MAGRADH
EXISTING WATER TANK(50m3)
& MACHINERY HOUSE
EXISTING WATER TANK(50m3)
AL MAHDAR
AL MAHAL
SCHOOL
AL HABAQAH
AL DEFIN
BAIT AL MOA'SEL
HAGARA
LEGEND
WATER TANK OR MACHINERY HOUSE
DEEP WELL
NEW PIPE
EXISTING PIPE
0
200
1,000
2,000m
N
THE PREPARATORY SURVEY
ON THE PROJECT FOR RURAL WATER SUPPLY
IN THE REPUBLIC OF YEMEN
SITE PLAN :
D-01 ELOW AL MIKHLAF
-
FIG. 2-10
JAPAN TECHNO

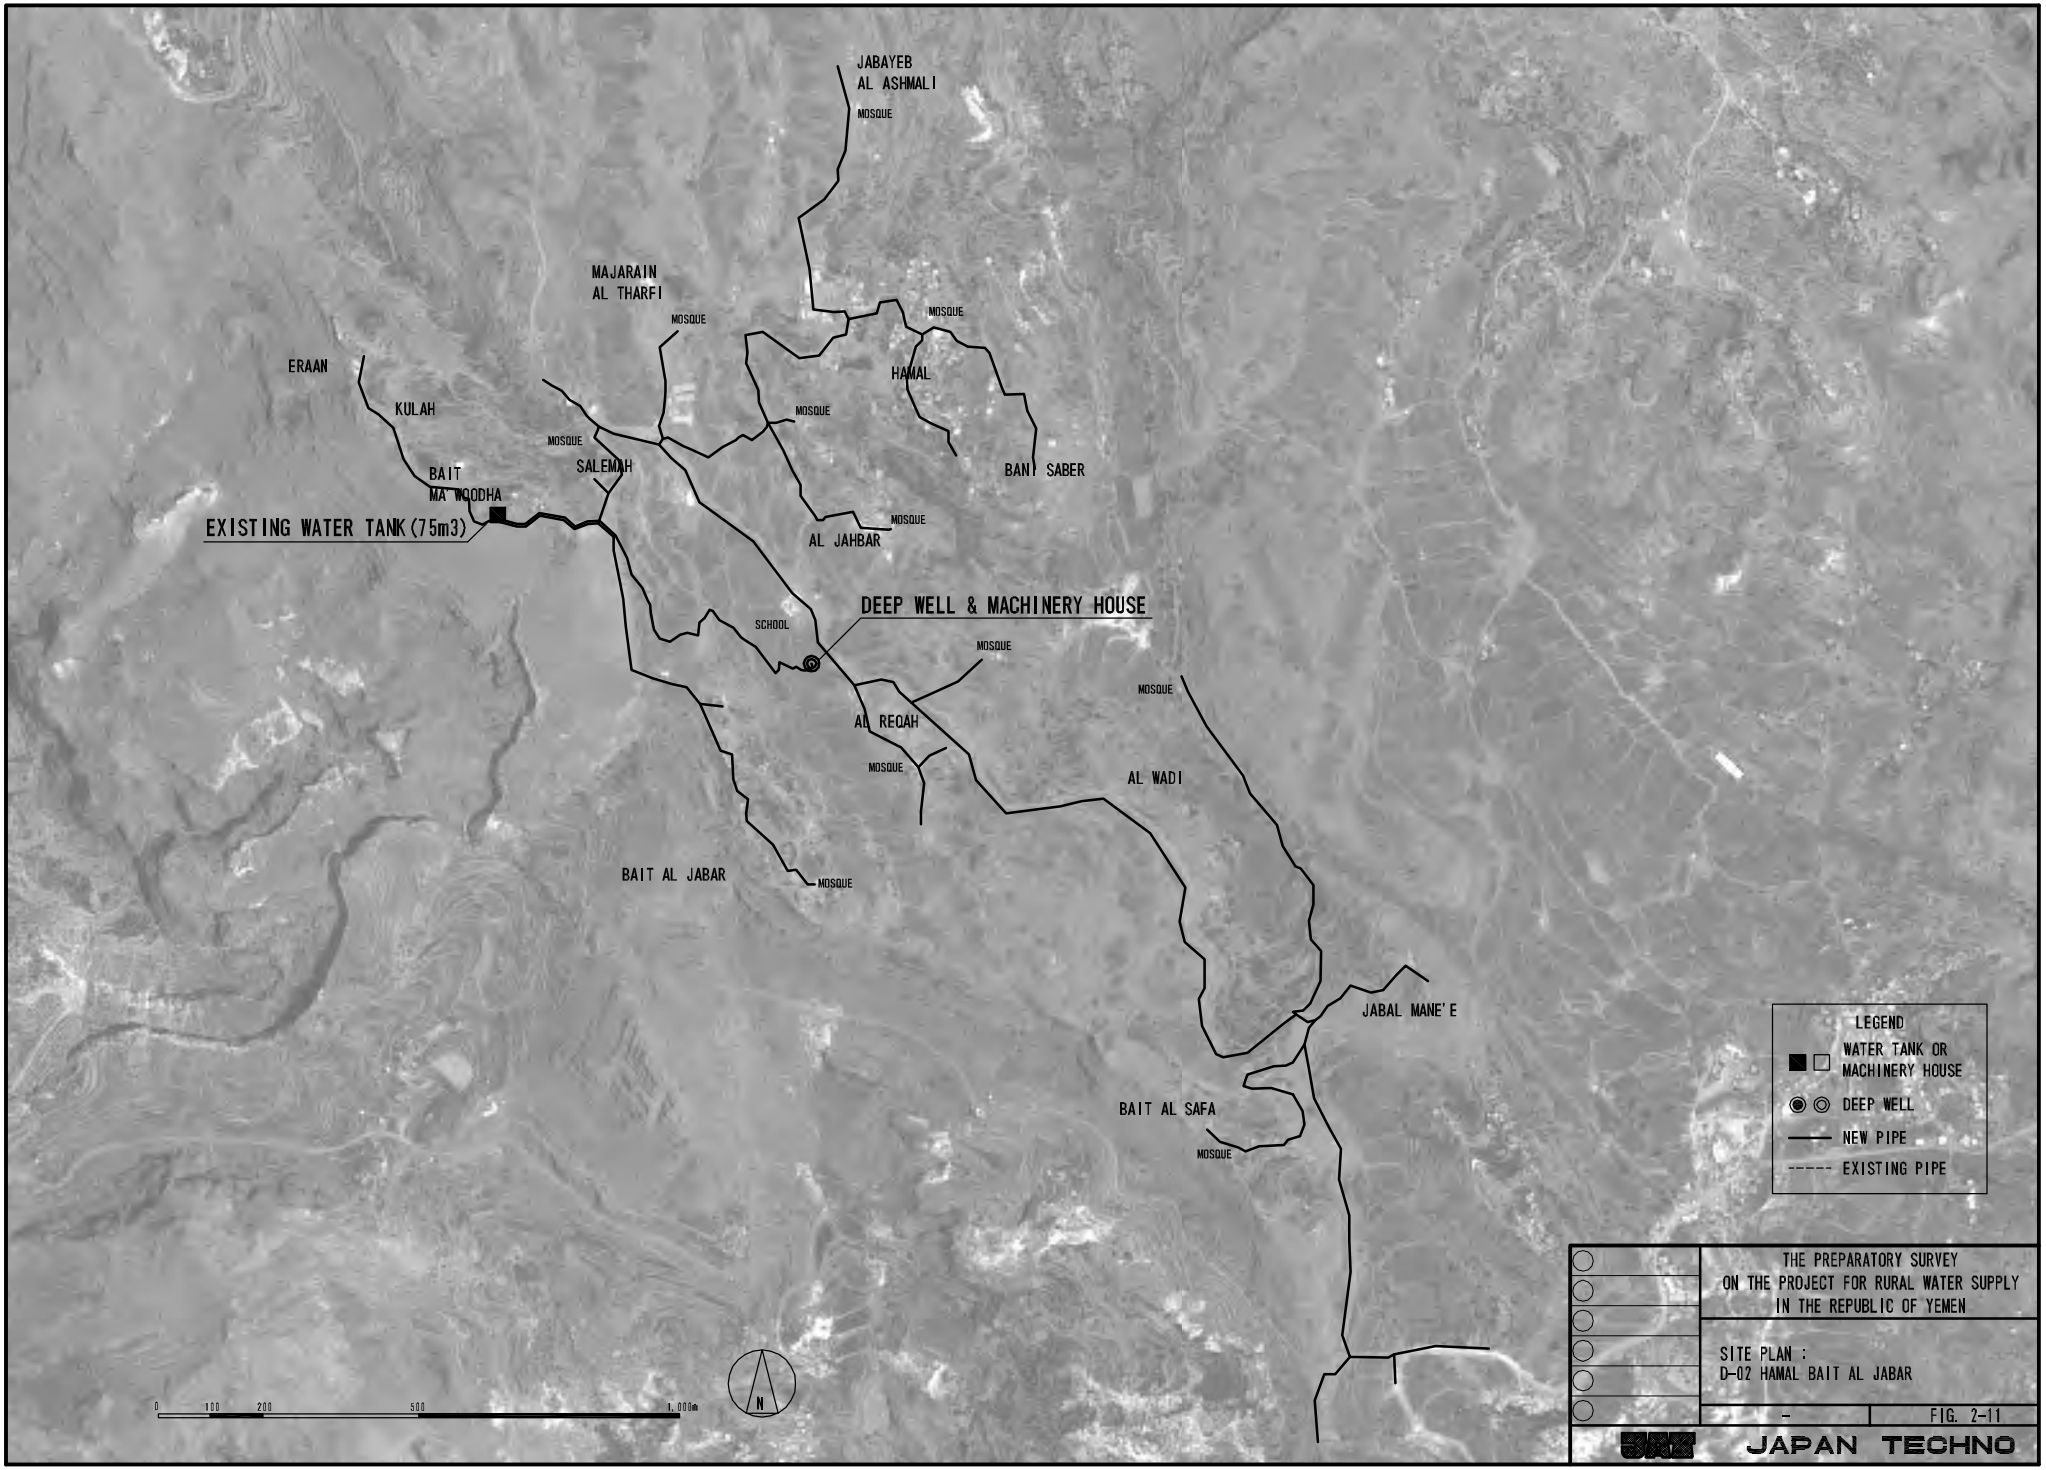
JABAYEB
AL ASHMALI
MOSQUE
MAJARAIN
AL THARFI
MOSQUE
MOSQUE
ERAAN
HAMAL
KULAH
MOSQUE
MOSQUE
SALEMAH
BAIT
MA WOODHA
BANI SABER
EXISTING WATER TANK (75m3)
MOSQUE
AL JAHBAR
DEEP WELL & MACHINERY HOUSE
SCHOOL
MOSQUE
MOSQUE
AL REQAH
MOSQUE
AL WADI
BAIT AL JABAR
MOSQUE
JABAL MANE'E
BAIT AL SAFA
MOSQUE
LEGEND
WATER TANK OR MACHINERY HOUSE
DEEP WELL
NEW PIPE
EXISTING PIPE
0 100 200 500 1,000m
N
THE PREPARATORY SURVEY
ON THE PROJECT FOR RURAL WATER SUPPLY
IN THE REPUBLIC OF YEMEN
SITE PLAN :
D-02 HAMAL BAIT AL JABAR
-
FIG. 2-11
JAPAN TECHNO