DEPARTMENT OF ROADS
Ministry of Physical Planning and Works, FDR/ Nepal

THE PROJECT FOR CONSTRUCTION OF SINDHULI ROAD (Section III)

PLAN AND PROFILE
STA. 7+260 – STA. 7+920

Drawing No. B-21

Date: July, 2009 | Scale: 1:2000

Designed by: | Approved by:

NIPPON KOEI CO., LTD, Consulting Engineers, Japan

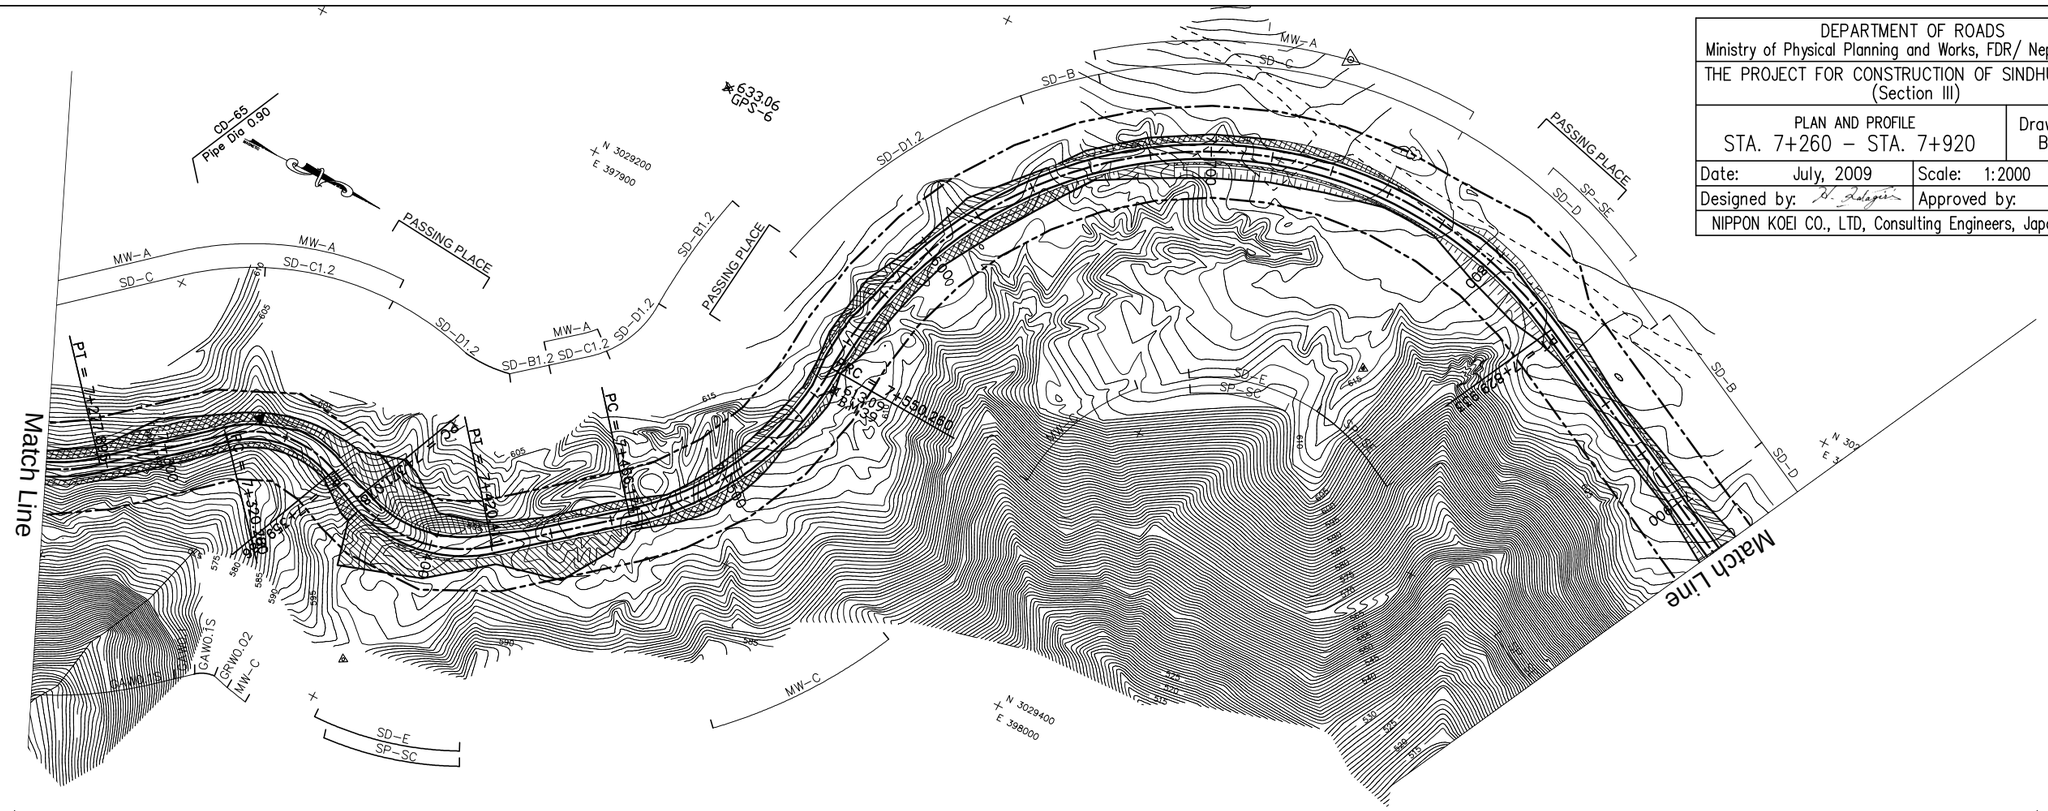

| | | |