DEPARTMENT OF ROADS
Ministry of Physical Planning and Works, FDR/ Nepal

THE PROJECT FOR CONSTRUCTION OF SINDHULI ROAD (Section III)

PLAN AND PROFILE
STA. 7+920 – STA. 8+580

Drawing No. B-22

Date: July, 2009 | Scale: 1:2000

Designed by: | Approved by:

NIPPON KOEI CO., LTD, Consulting Engineers, Japan

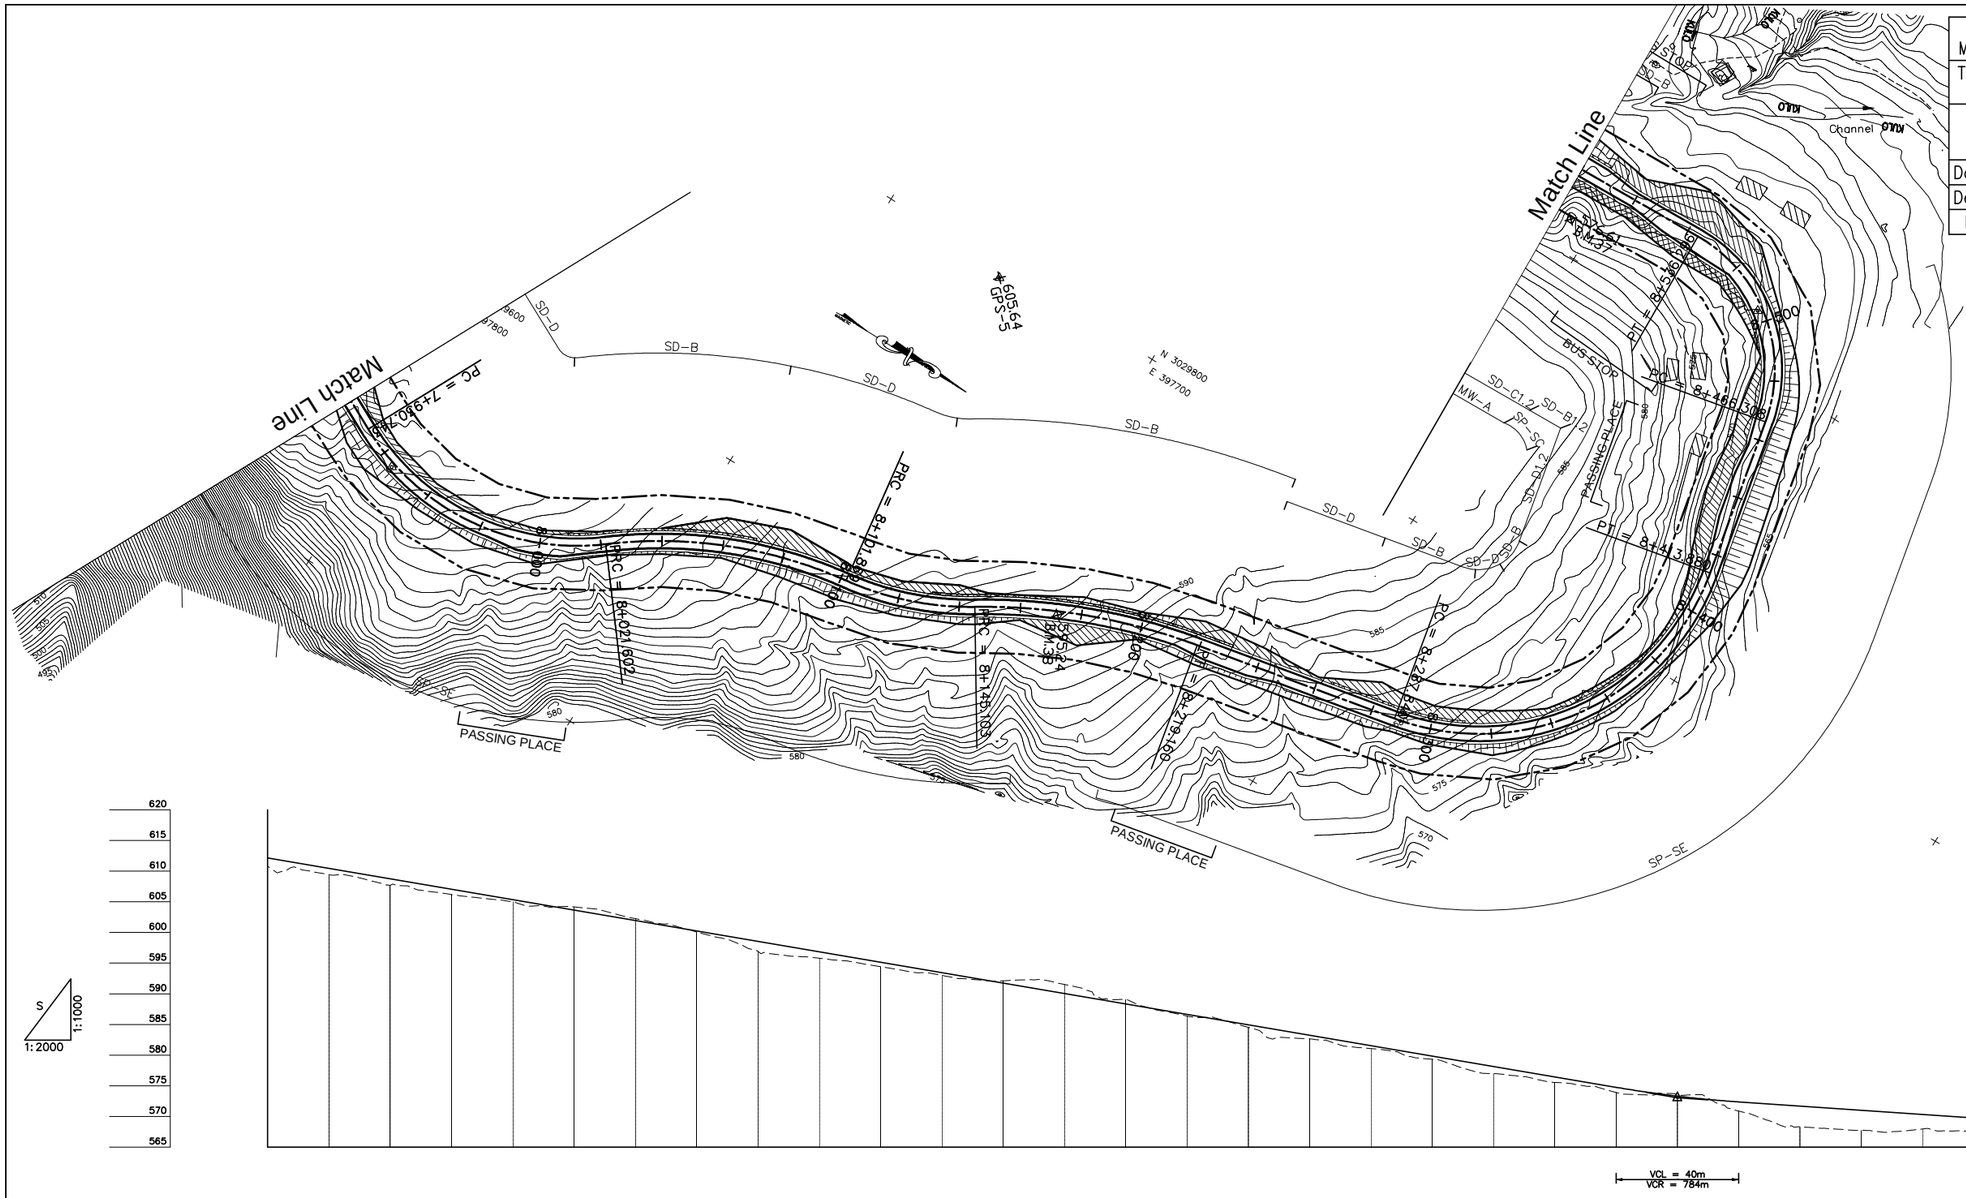
Match Line
Match Line
PC = 7+930.743
PRC = 8+021.602
PRC = 8+101.869
PRC = 8+145.103
PC = 8+219.160
PC = 8+287.840
PASSING PLACE
PASSING PLACE
PASSING PLACE
BUS STOP
SD-B
SD-D
SD-C1.2
SD-C1.2
SD-B
SD-D
SD-B
SD-D
SD-B
SD-D
SD-B
SD-B
SD-D
SD-B
SD-B
SD-B