DEPARTMENT OF ROADS
Ministry of Physical Planning and Works, FDR/ Nepal

THE PROJECT FOR CONSTRUCTION OF SINDHULI ROAD
(Section III)

PLAN AND PROFILE
STA. 8+580 – STA. 9+900

Drawing No.
B-23

Date: July, 2009

Scale: 1:2000

Designed by:

Approved by:
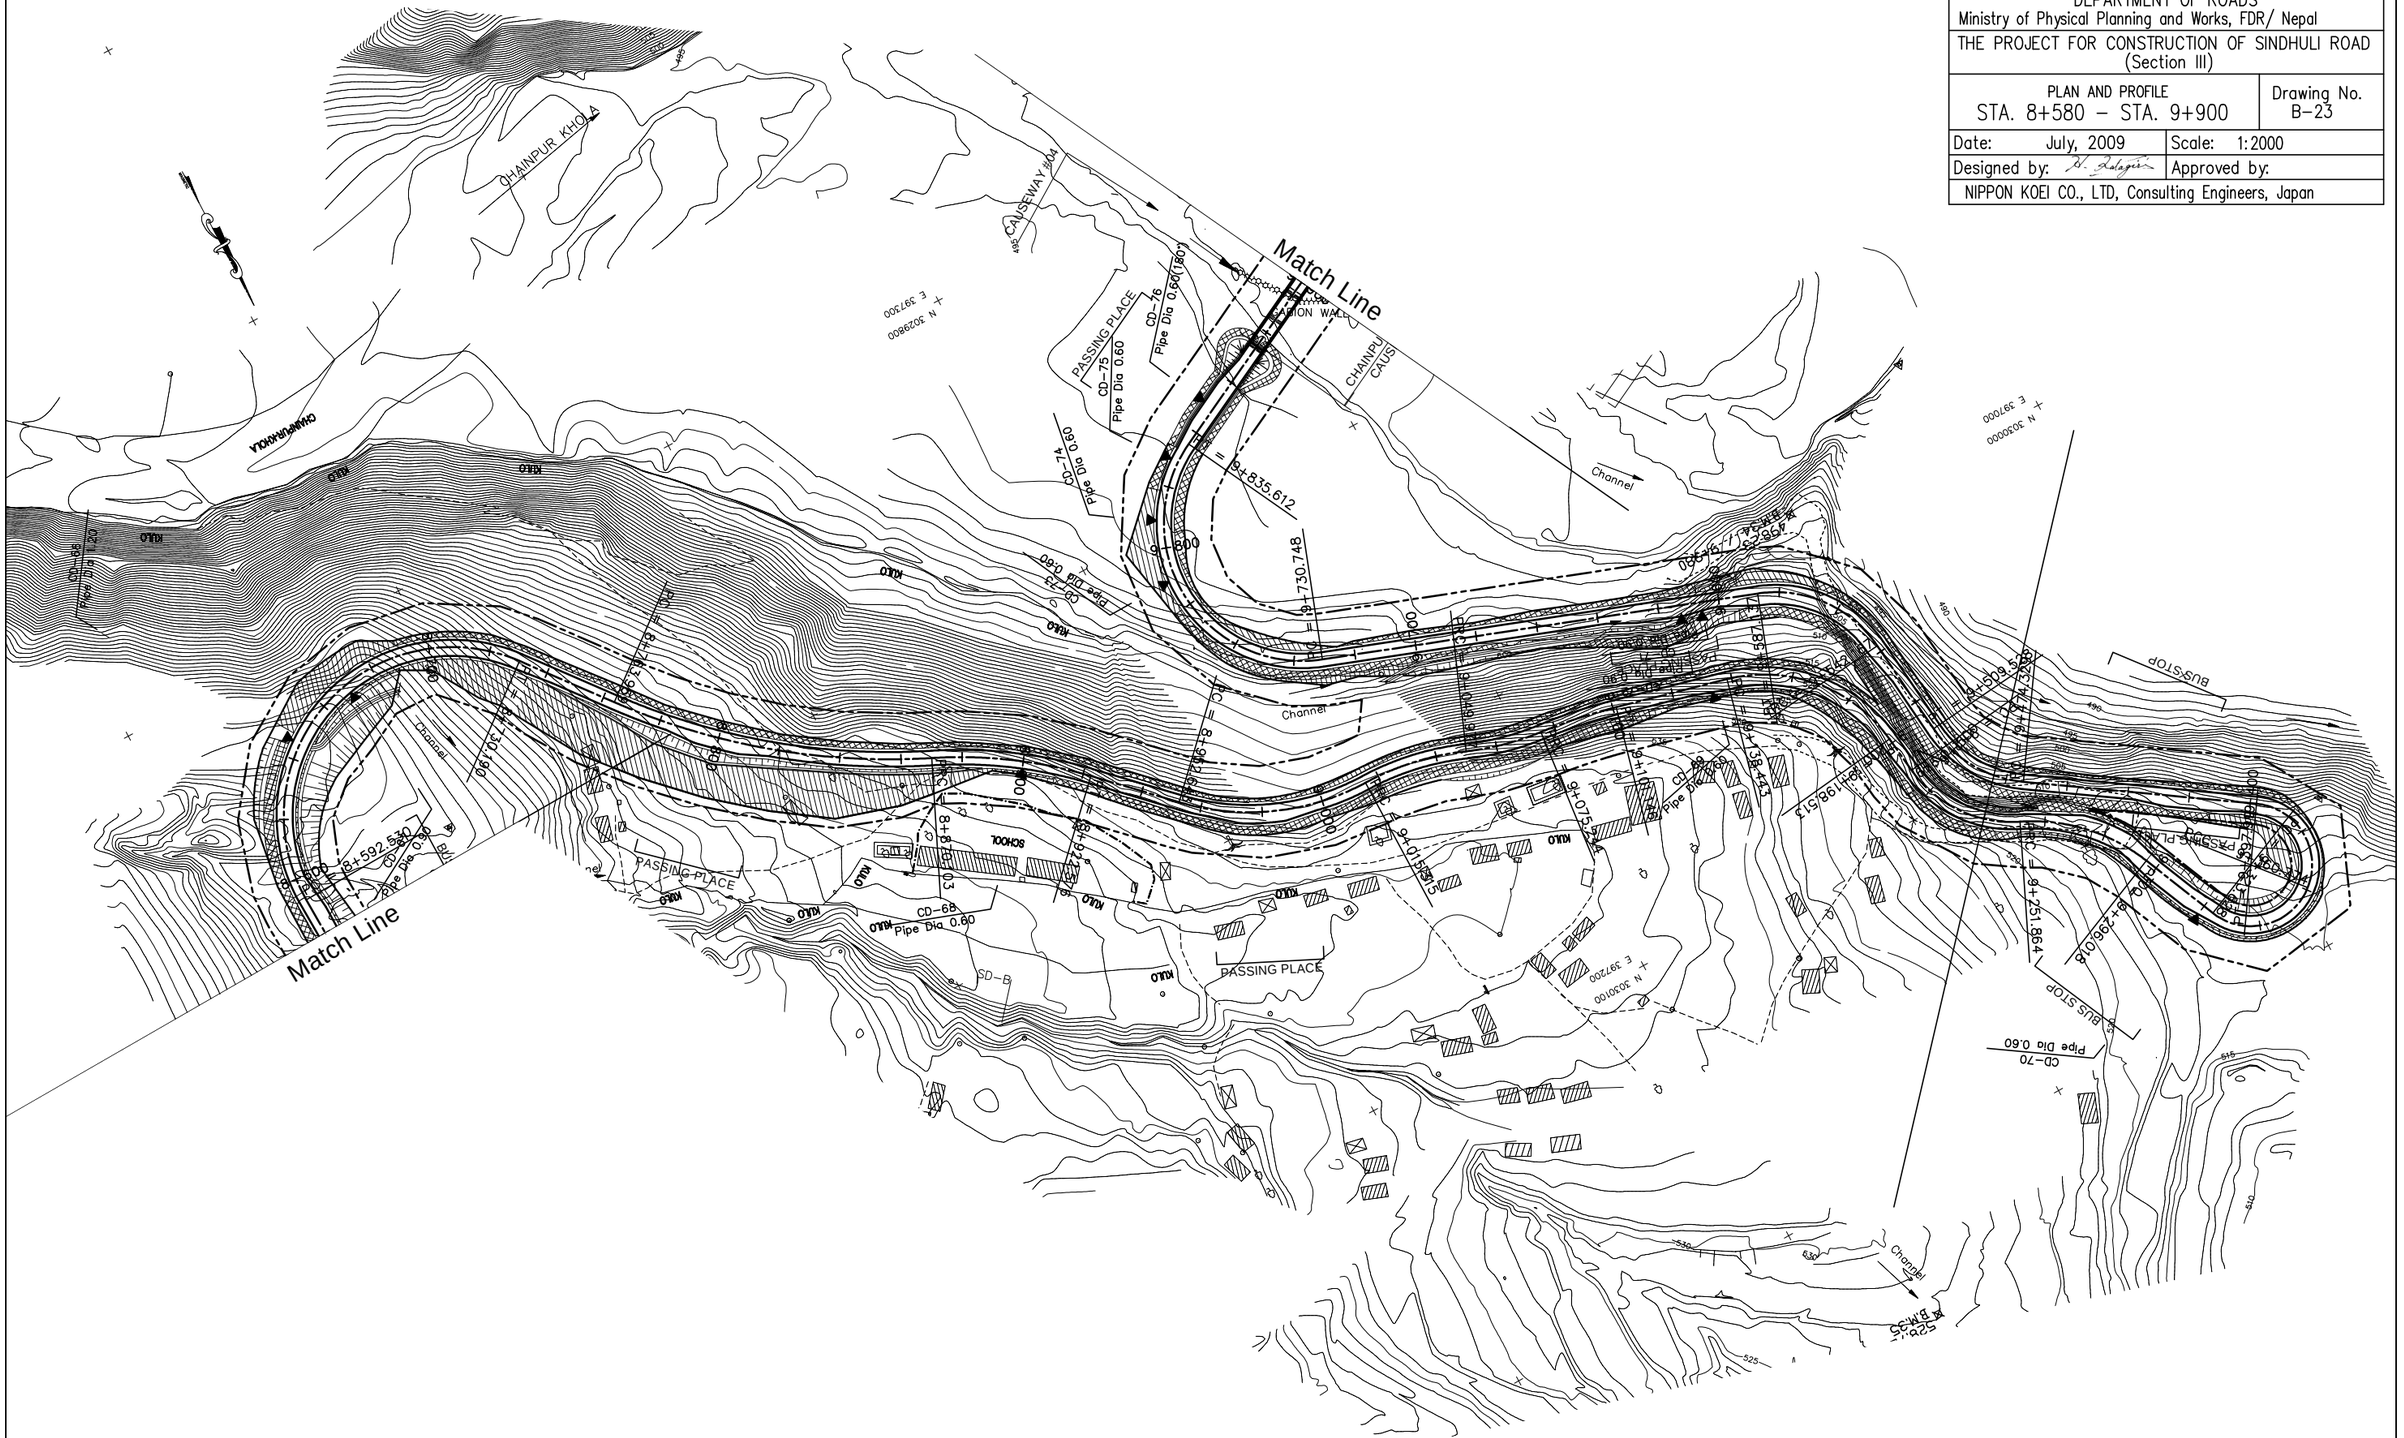
NIPPON KOEI CO., LTD, Consulting Engineers, Japan