DEPARTMENT OF ROADS Ministry of Physical Planning and Works, FDR/ Nepal	
THE PROJECT FOR CONSTRUCTION OF SINDHULI ROAD (Section III)	
PLAN AND PROFILE STA. 22+440 – STA. 23+100	Drawing No. B-48
Date: July, 2009	Scale: 1:2000
Designed by:	Approved by:
NIPPON KOEI CO., LTD, Consulting Engineers, Japan	

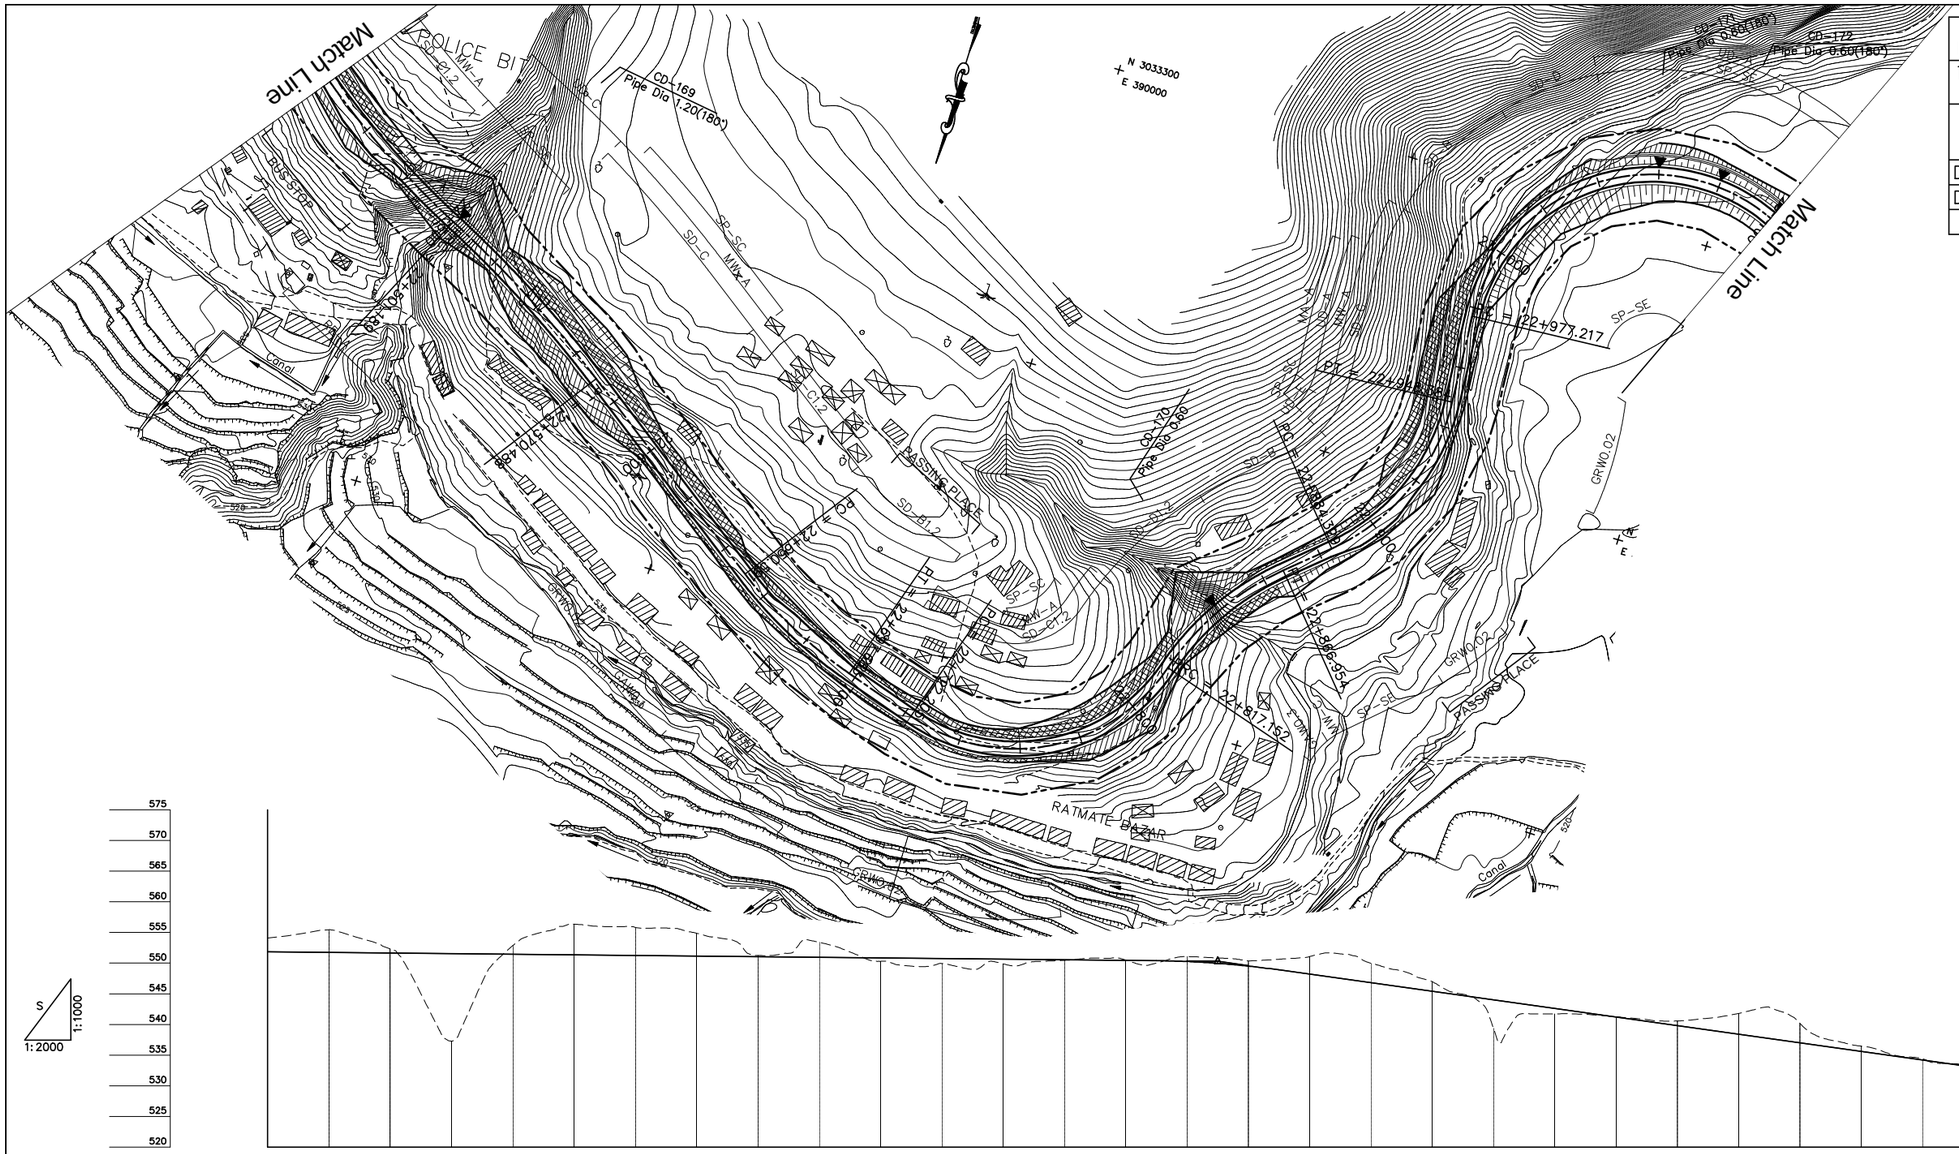

| | | |