



Scale / Echelle : L = 1:40000
H = 1:8000



Sheet: Page 51

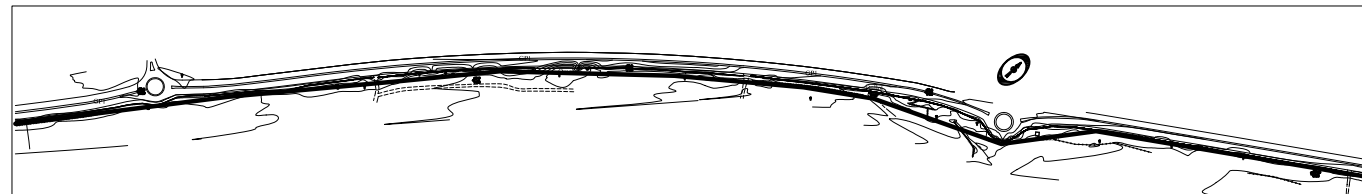


Scale / Echelle : L = 1:40000
H = 1:8000

Sheet: Page 51

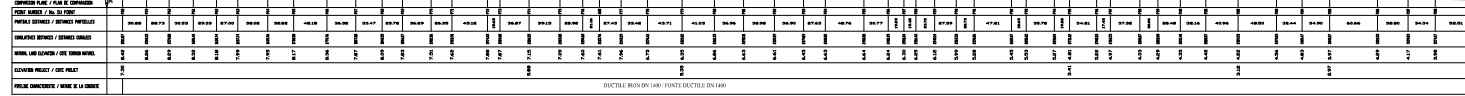

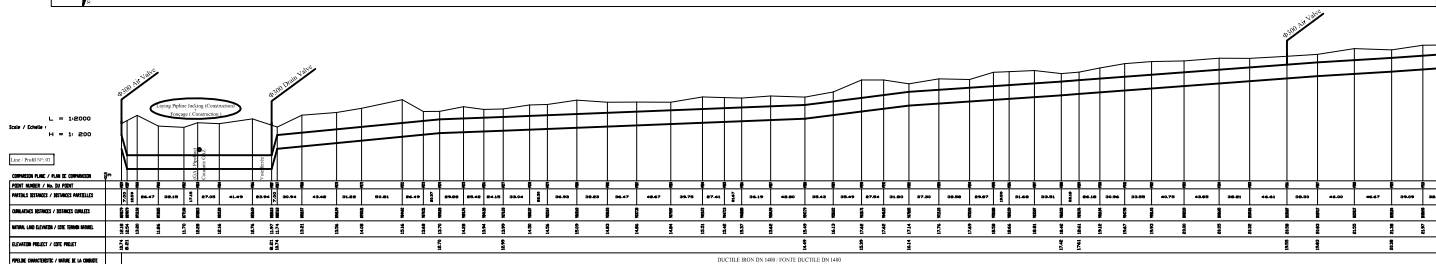
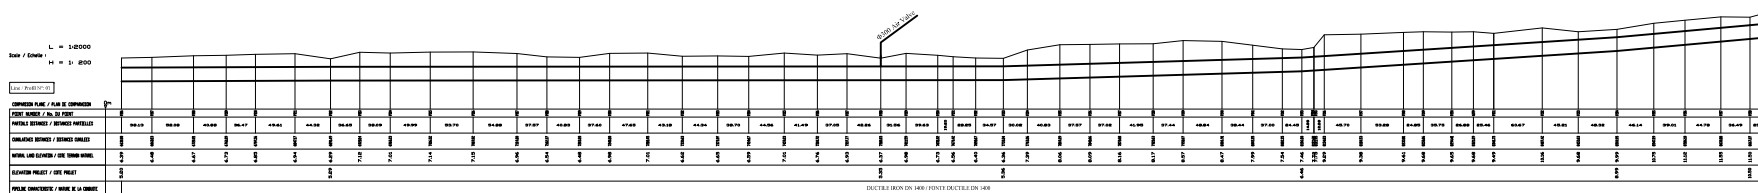


Project Name	
THE PRELIMINARY SURVEY ON SFAX SEA WATER DESALINATION PLANT CONSTRUCTION PROJECT IN THE REPUBLIC OF TUNISIA	
チュニジア国スファックス海水淡水化施設整備事業準備調査	
Drawing Title	Scale:
Transmission Pipelines: Plan & Long. Profile -3	
送水管横断面図 -3	Drawing 53

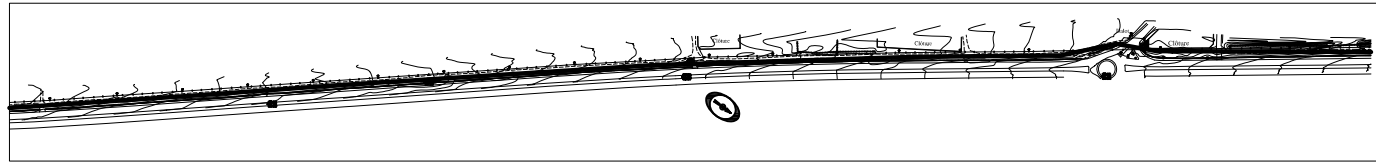


L = 1:40000
Scale / Echelle : H = 1:200

Sheet: 54 of 55

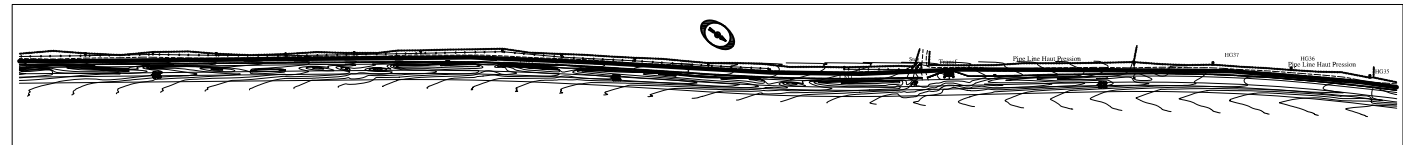
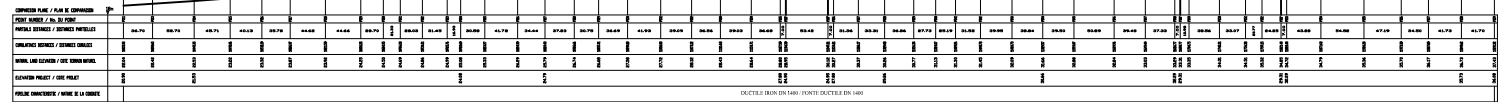




L = 1:40000
Scale / Echelle : H = 1:200



Sheet: 54 of 55

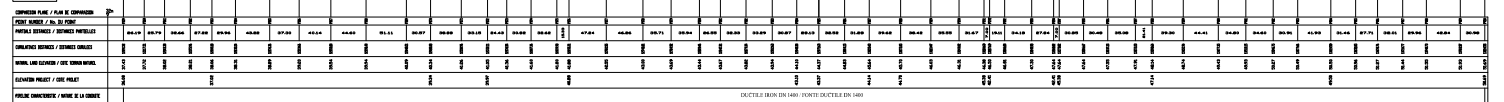



Project Name	
THE PREPARATORY SURVEY ON SFAX SEA WATER DESALINATION PLANT CONSTRUCTION PROJECT IN THE REPUBLIC OF TUNISIA	
チュニジア国スファックス海水淡水化施設整備事業準備調査	
Drawing Title	Scale:
Transmission Pipelines: Plan & Long. Profile - 4	
送水管平縦断面図 -4	Drawing No. 54

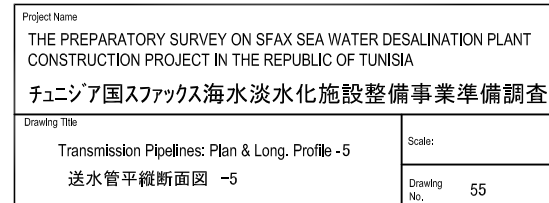
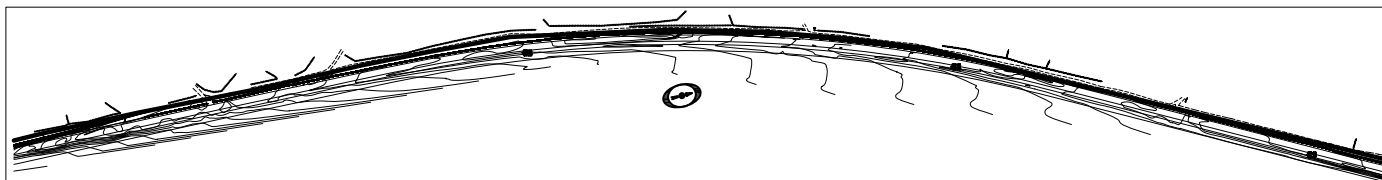


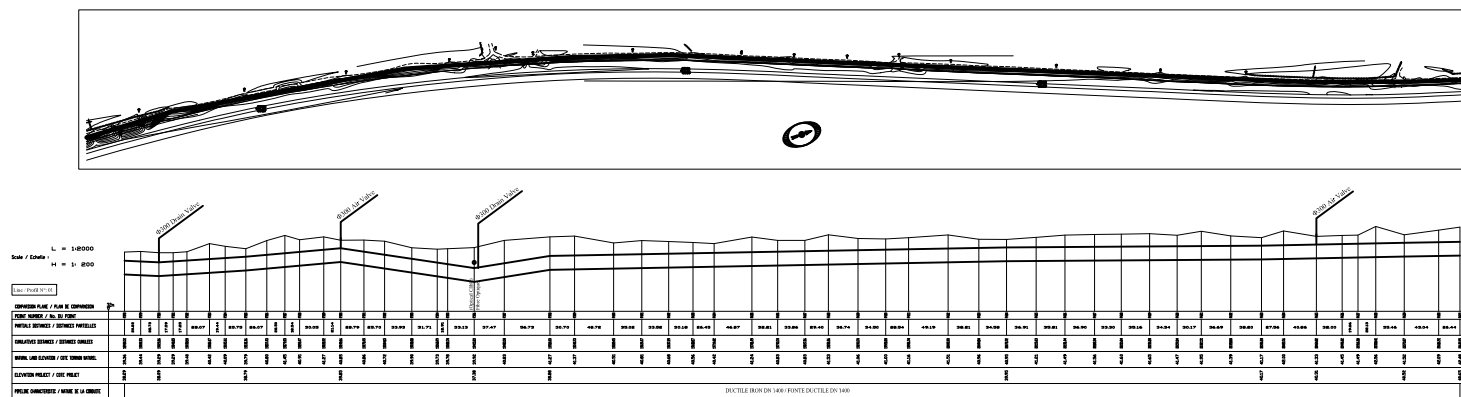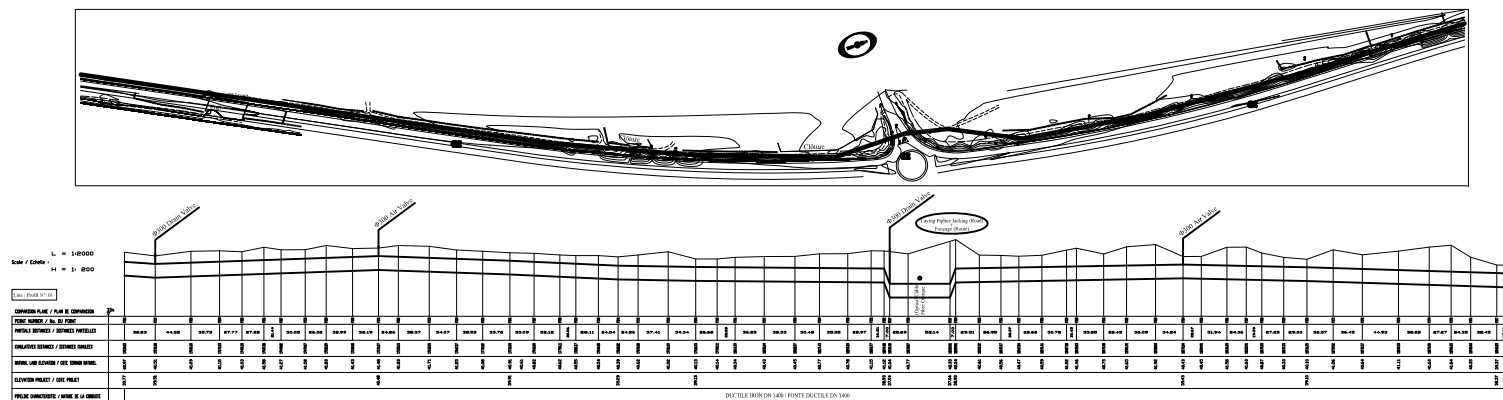





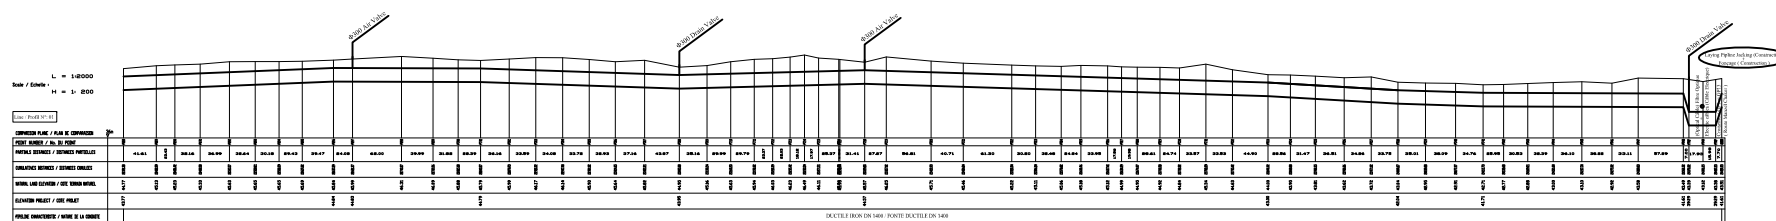
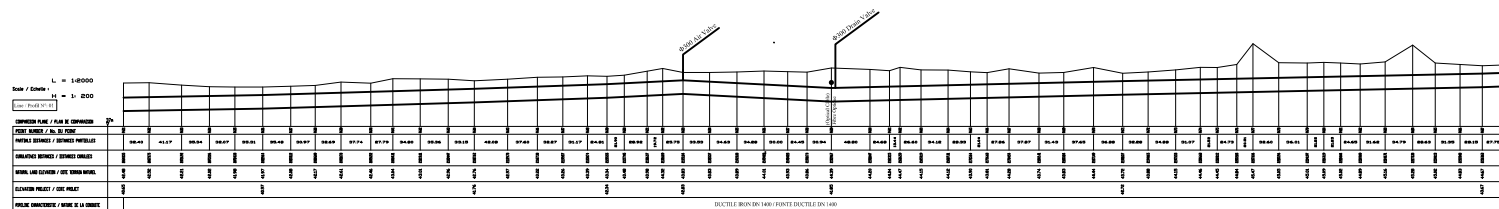


Scale:	
Drawing No.	57



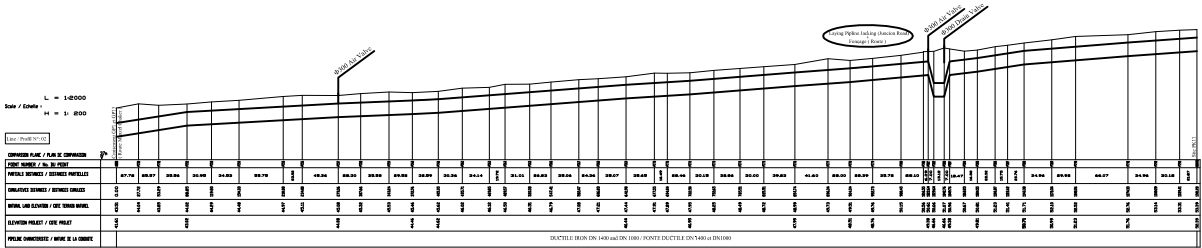
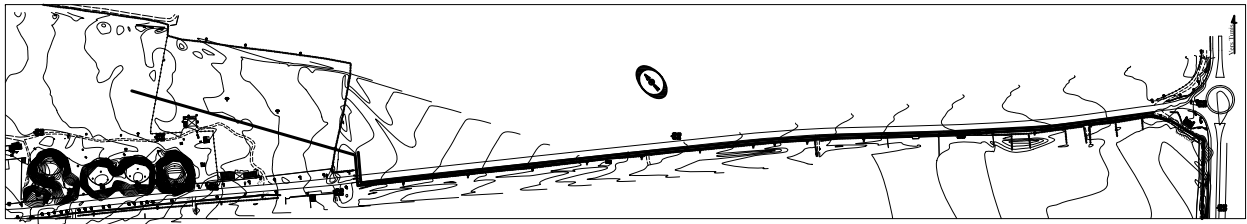


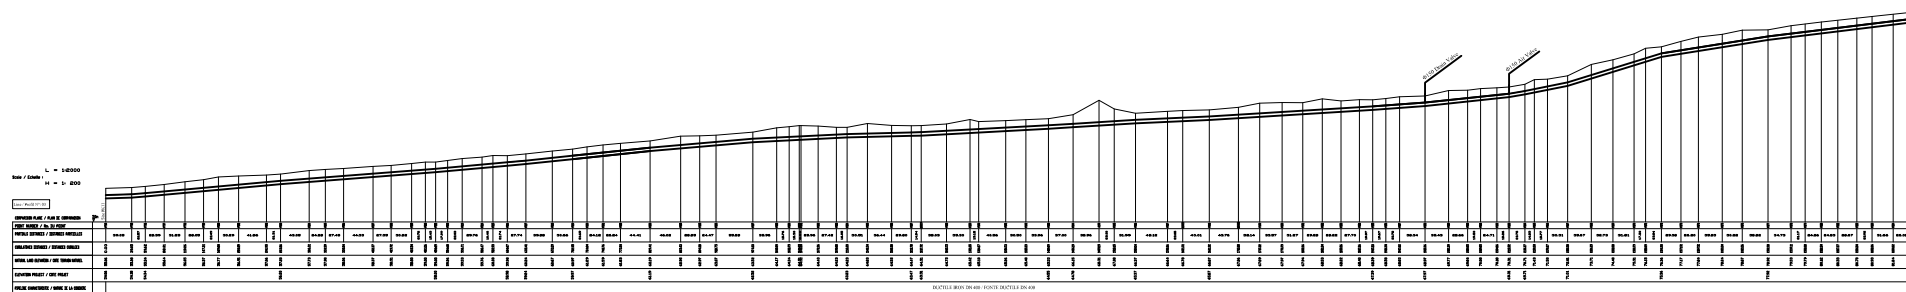
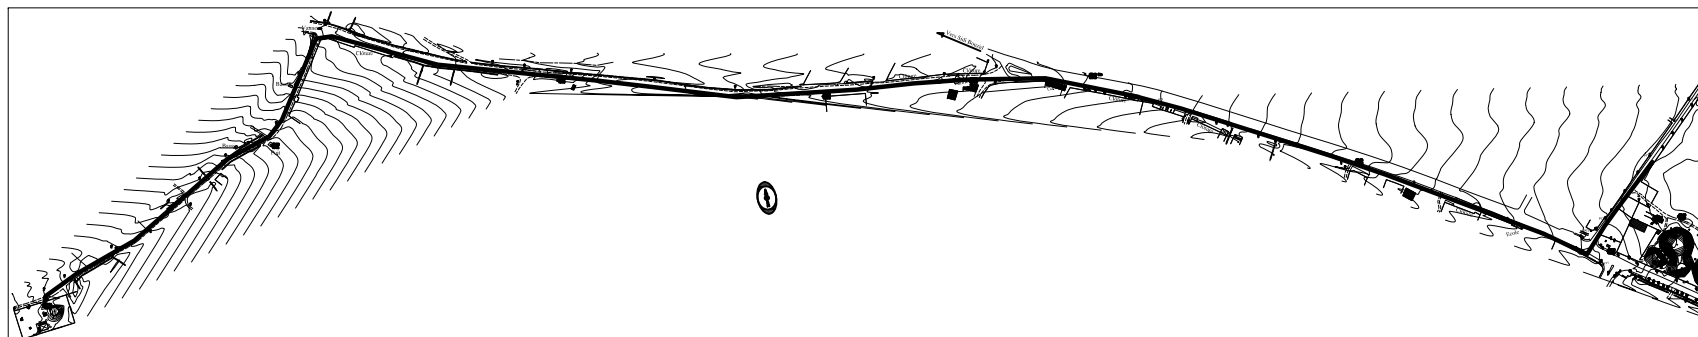


Project Name	
THE PREPARATORY SURVEY ON SFAX SEA WATER DESALINATION PLANT CONSTRUCTION PROJECT IN THE REPUBLIC OF TUNISIA	
チュニジア国スファックス海水淡水化施設整備事業準備調査	
Drawing Title	Scale:
Transmission Pipelines: Plan & Long. Profile -9	
送水管平縦断面図 -9	Drawing No. 59

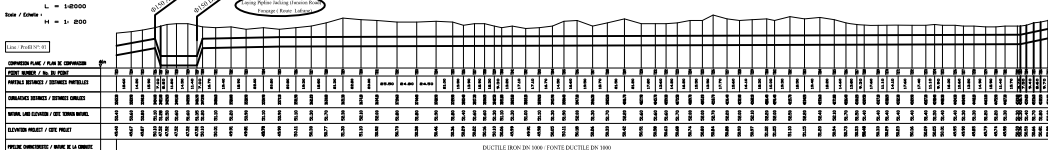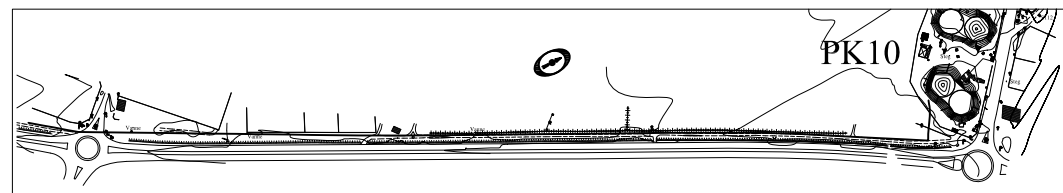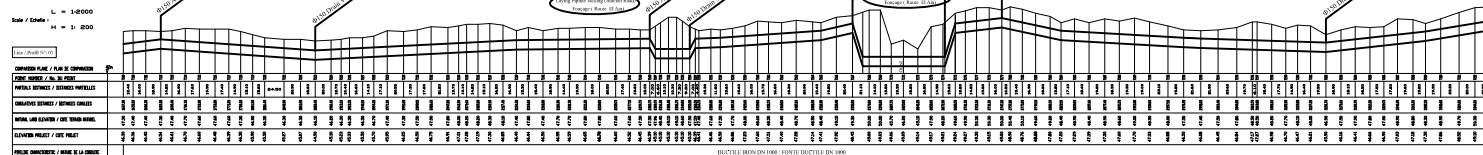
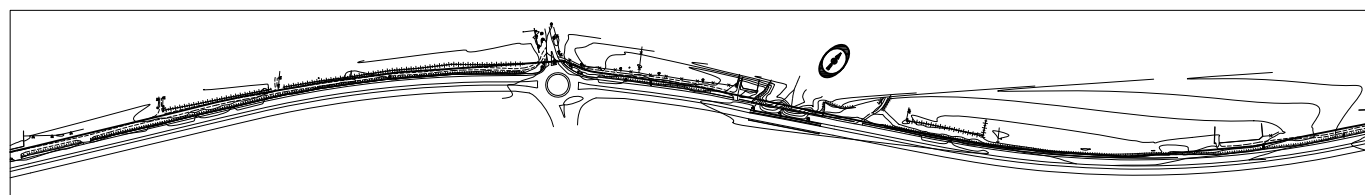
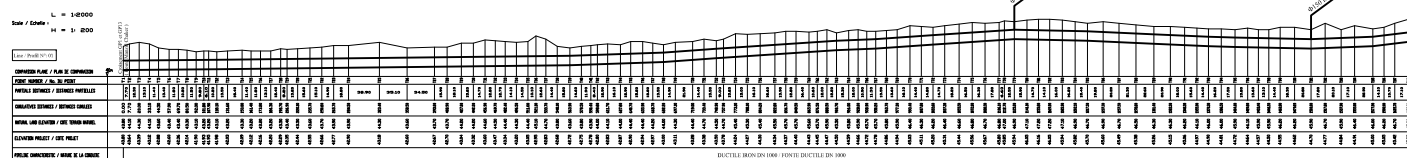
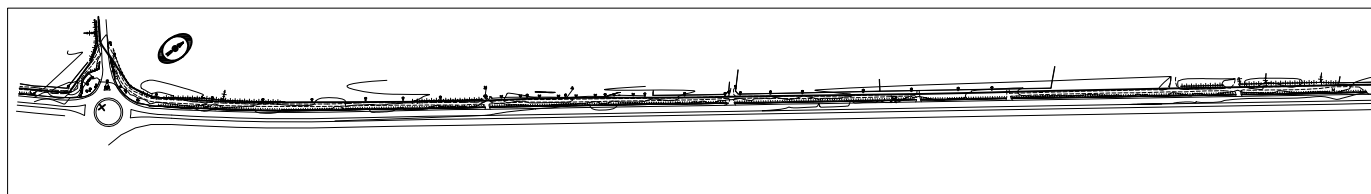



Project Name
THE PREPARATORY SURVEY ON SFAX SEA WATER DESALINATION PLANT
CONSTRUCTION PROJECT IN THE REPUBLIC OF TUNISIA
チュニジア国スファックス海水淡水化施設整備事業準備調査

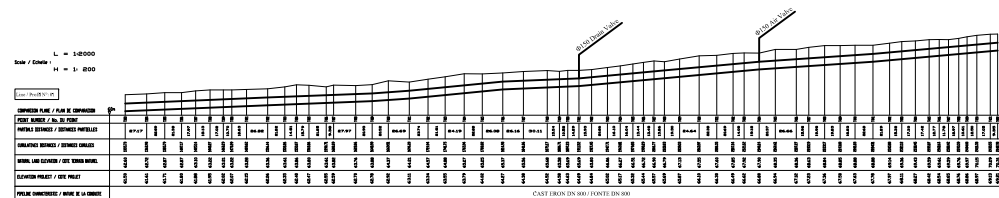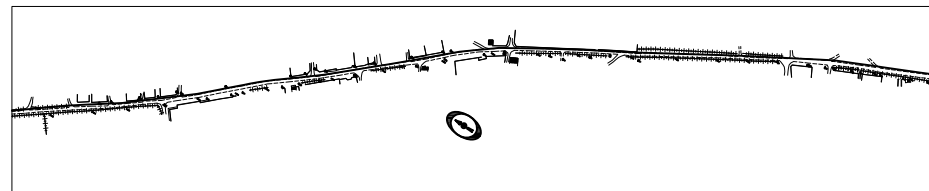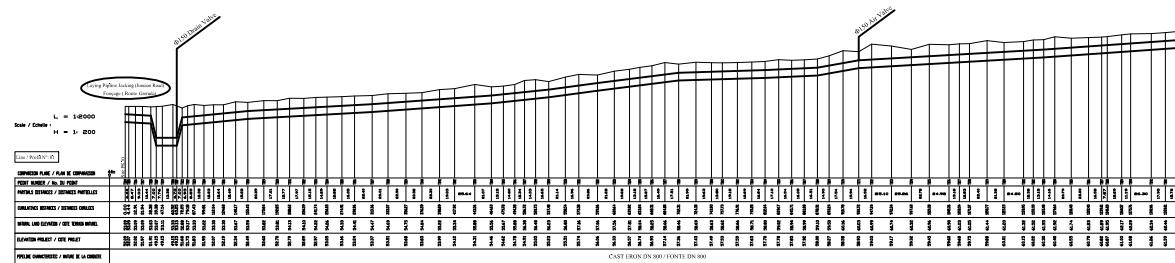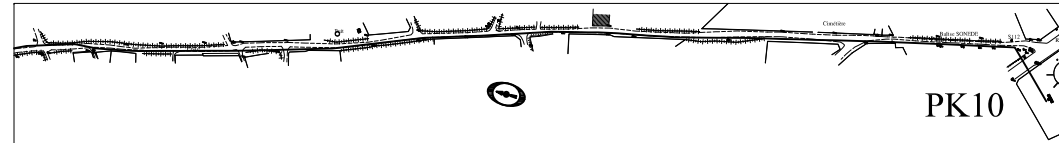

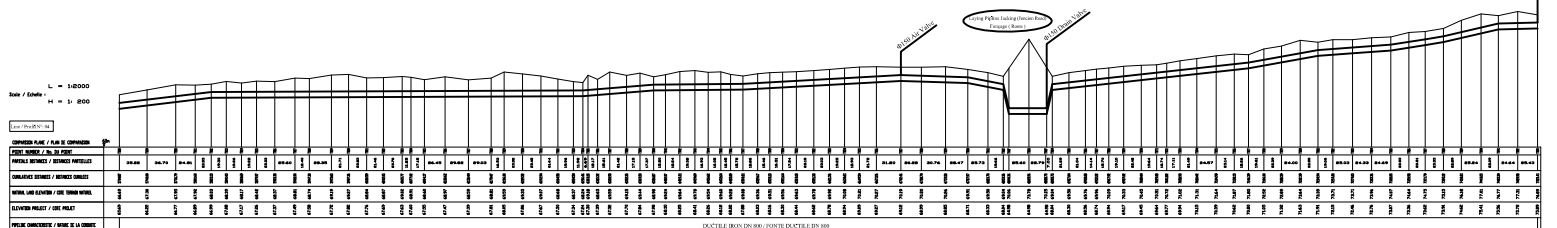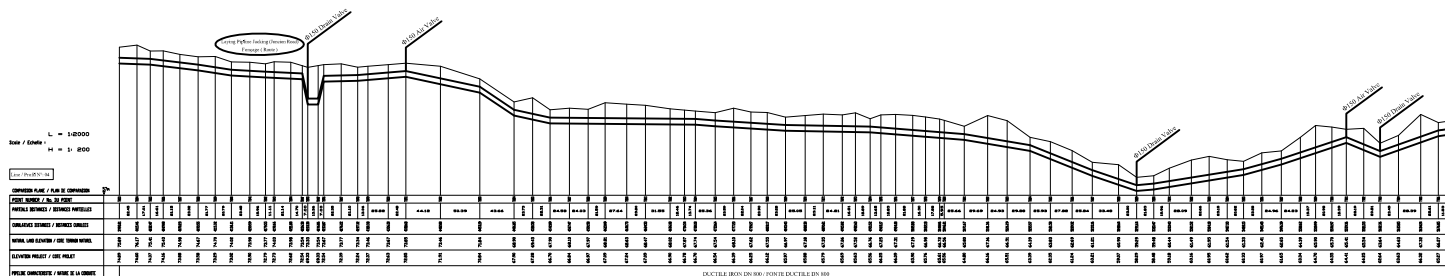


Drawing Title Transmission Pipelines: Plan & Long. Profile - 15 送水管平縦断面図 -15	Scale:
	Drawing No. 65

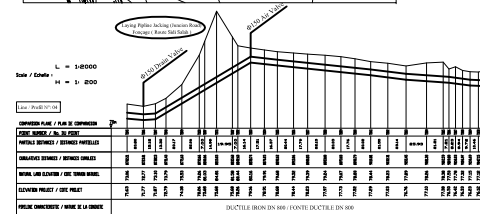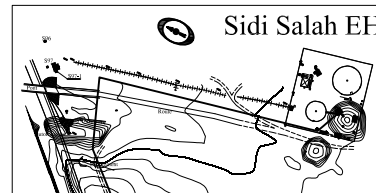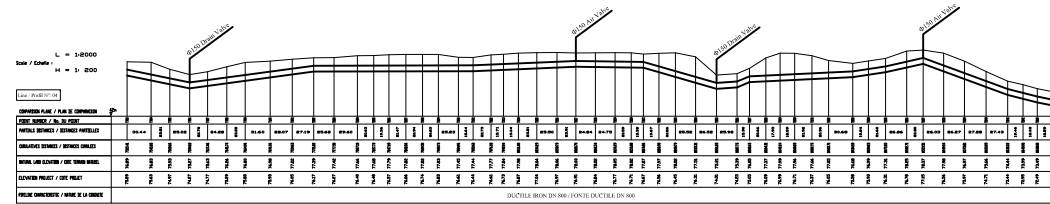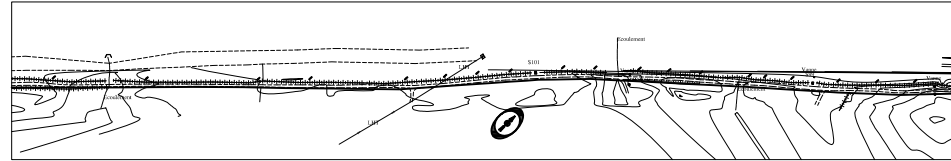


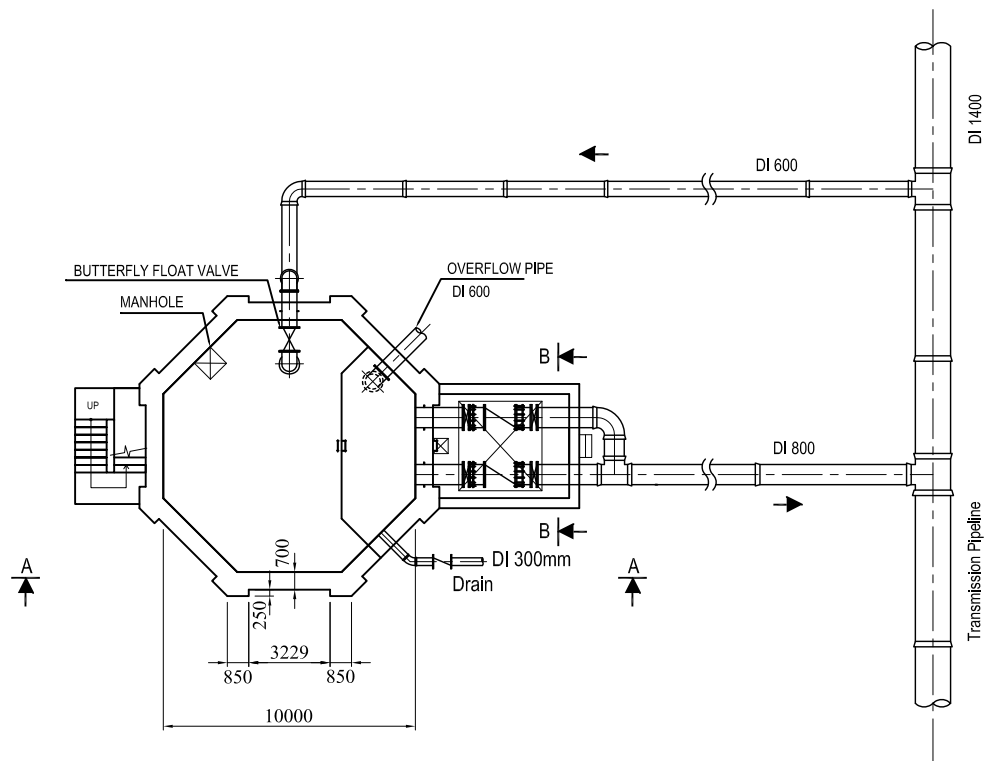

PLAN AT BOTTOM LEVEL


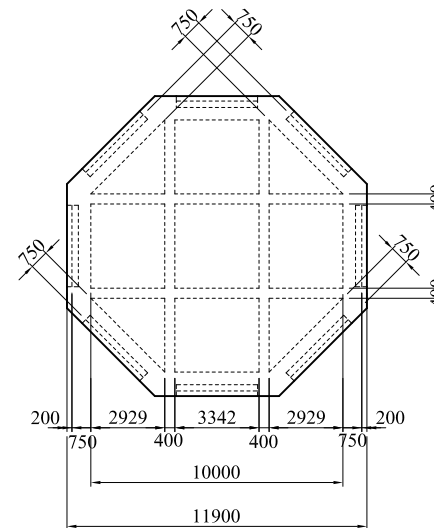


ROOF SLAB BEAM PLAN

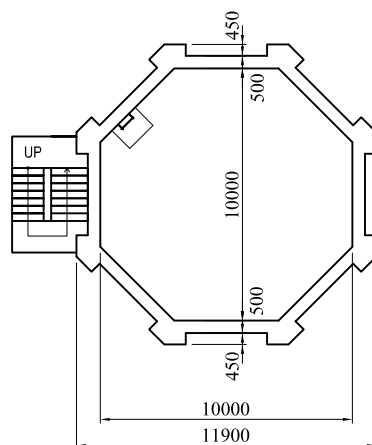

PLAN AT MIDDLE LEVEL

Project Name		
ETUDE PREPARATOIRE RELATIVE AU PROJET DE CONSTRUCTION DE LA STATION DE DESSALEMENT D'EAU DE MER Á SFAX EN REPUBLIQUE TUNISIENNE		
Drawing Title		Scale: 1/200
Cheminée d'équilibre: Plan 10mx15m		Drawing 67
		No.

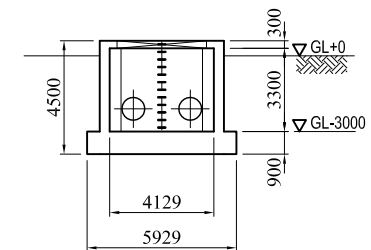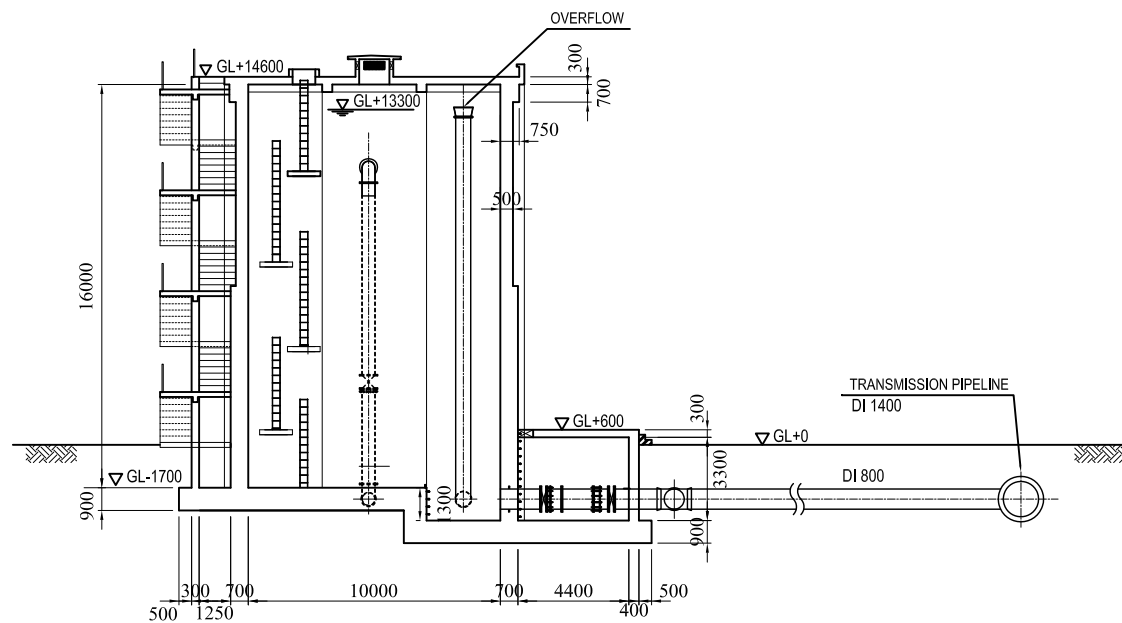

Project Name

THE PREPARATORY SURVEY ON SFAK SEA WATER DESALINATION PLANT
CONSTRUCTION PROJECT IN THE REPUBLIC OF TUNISIA


チュニジア国スファックス海水淡水化施設整備事業準備調査

Drawing Title

One-Way Surge Tank 10m x 15m Section
ワンウェイサージタンク 10m x 15m 断面図



Scale: 1/200

Drawing 68
No.

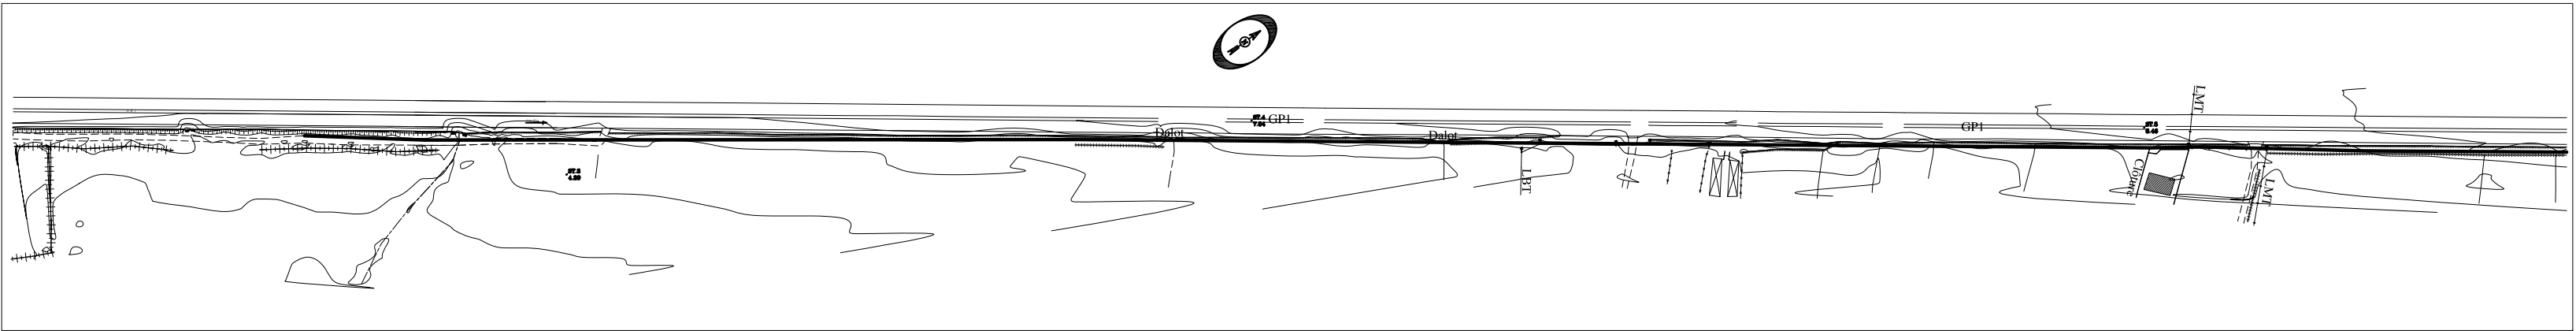


L = 1:2000
Scale / Echelle :
H = 1: 200

Line / Profil N°: 01

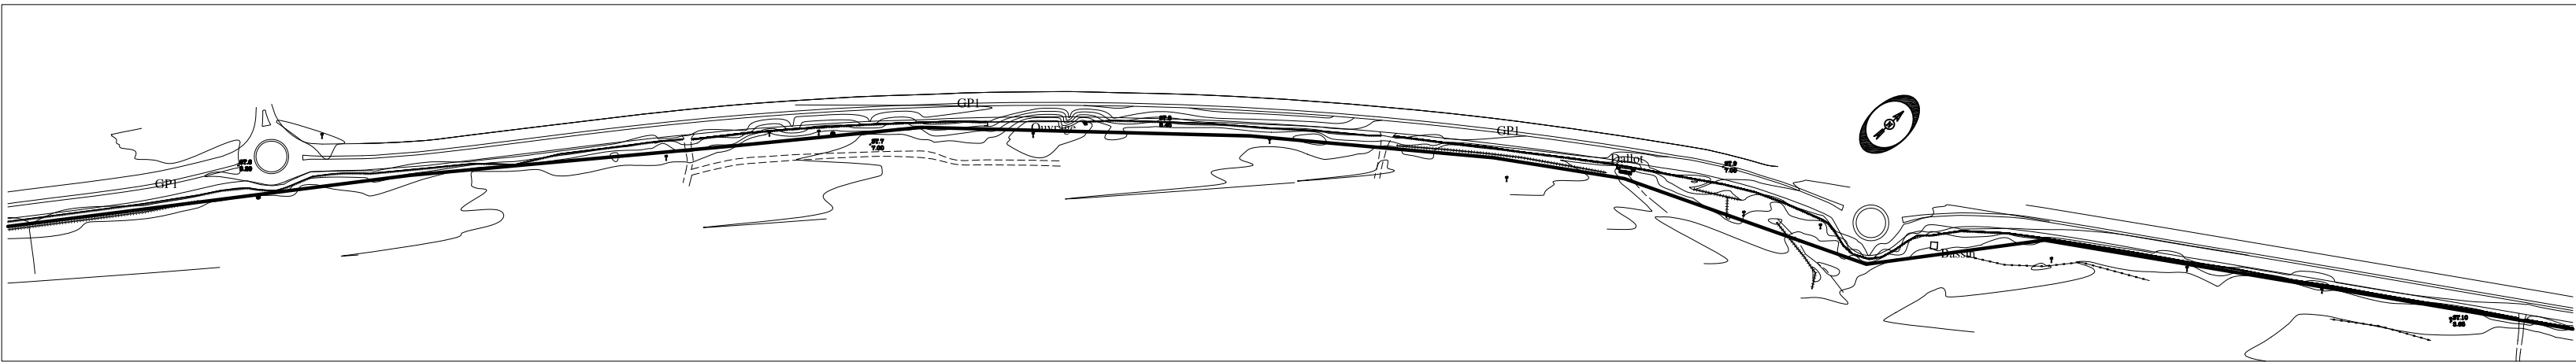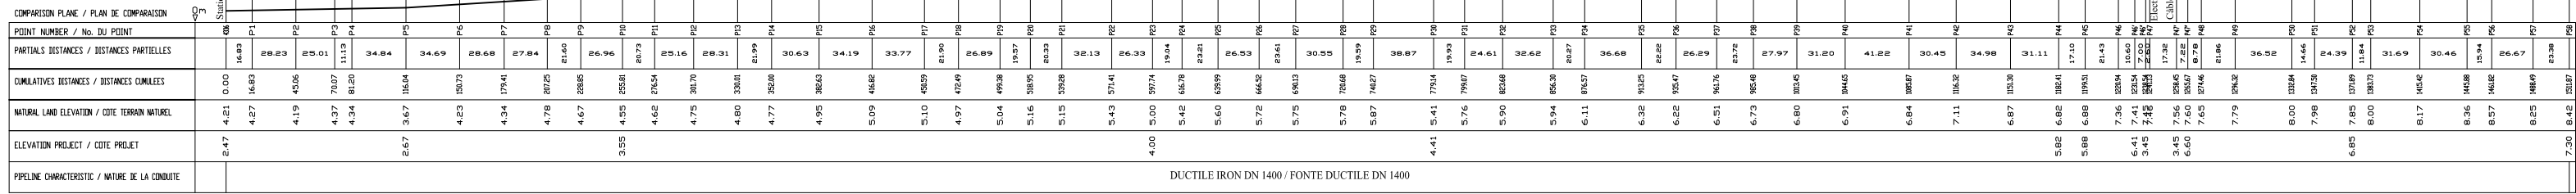

L = 1:2000
Scale / Echelle :
H = 1: 200

Line / Profil N°: 01

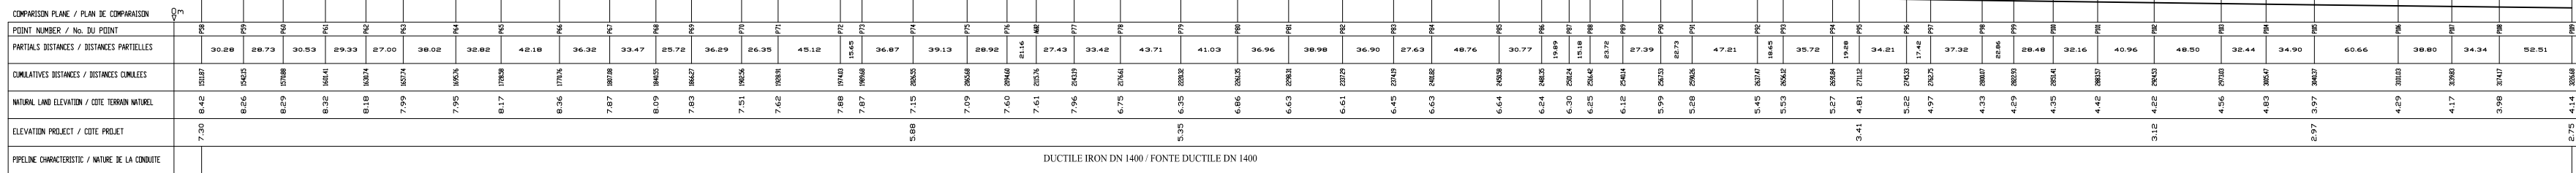

Project Name

THE PREPARATORY SURVEY ON SFAX SEA WATER DESALINATION PLANT
CONSTRUCTION PROJECT IN THE REPUBLIC OF TUNISIA



チュニジア国スファックス海水淡水化施設整備事業準備調査

Drawing Title


LONGITUDINAL PROFILE No.1
PROFILS EN LONG No.1

Scale:

Drawing No. 51

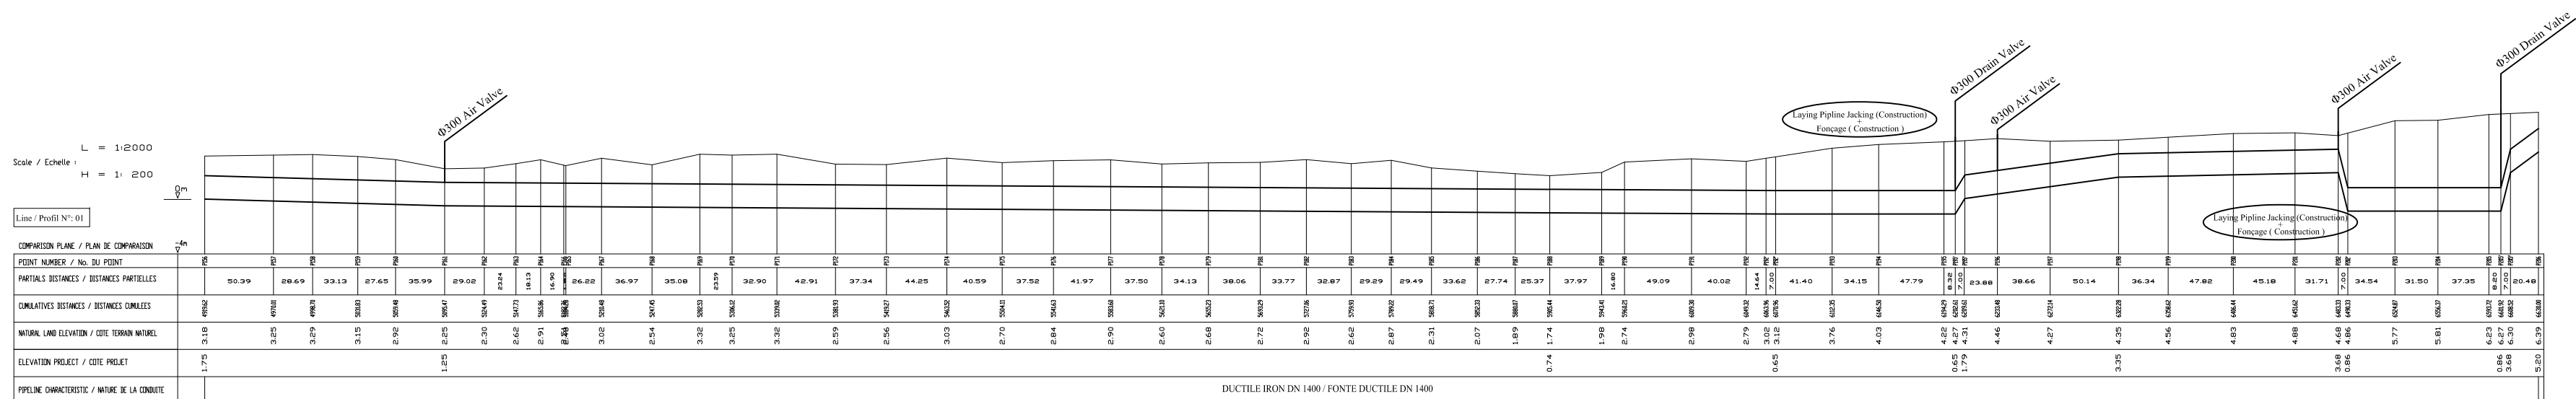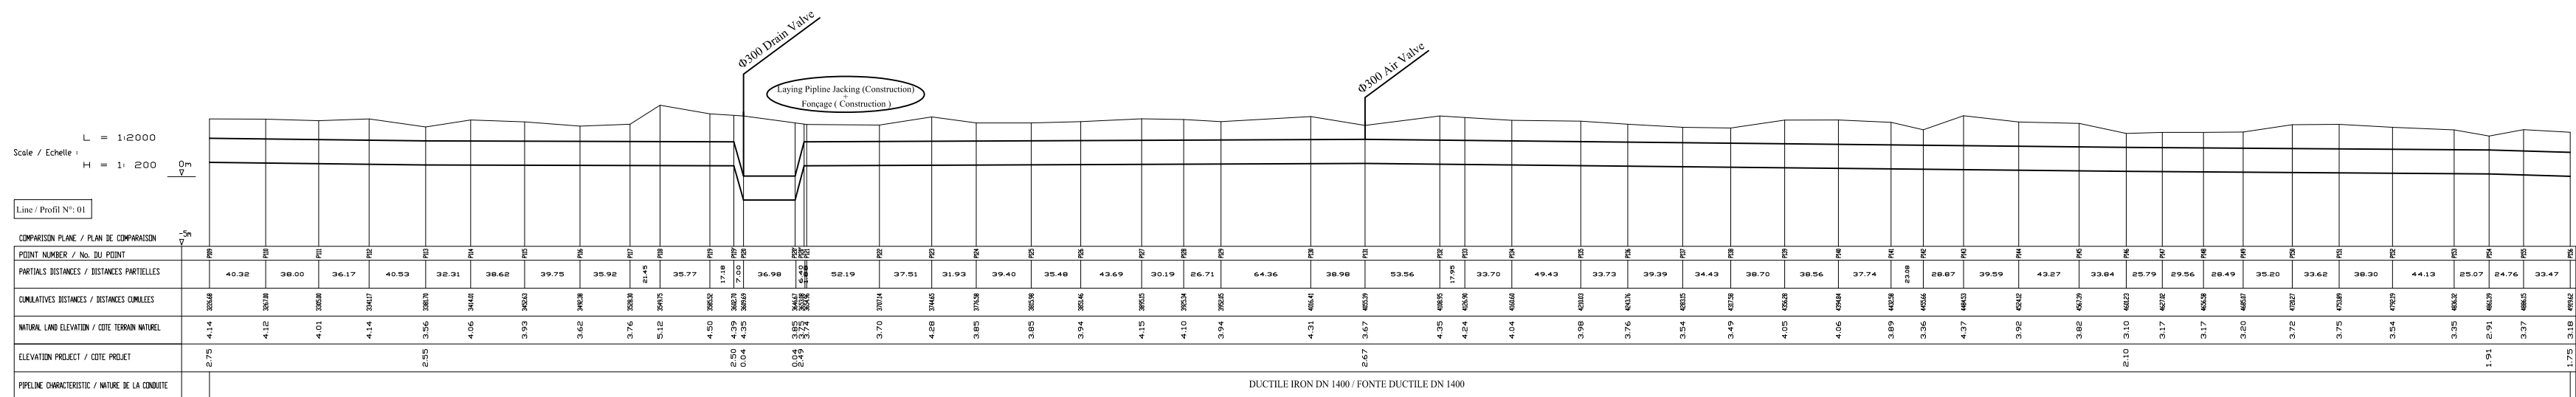


Drawing No. 52

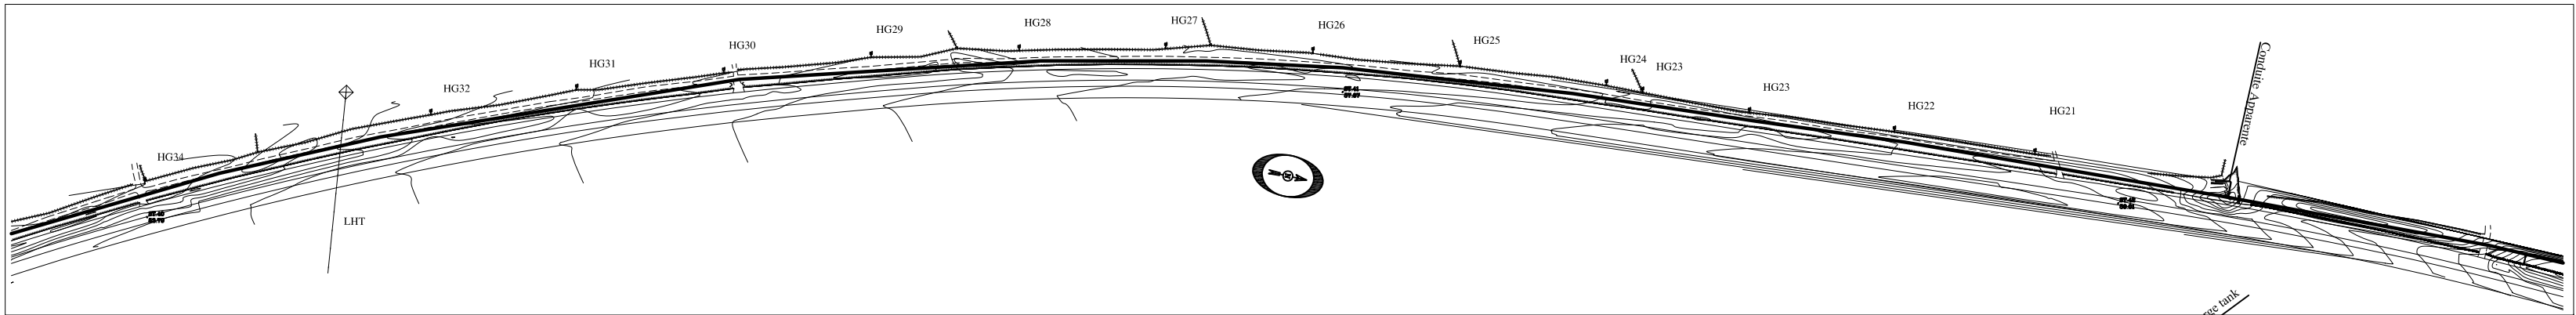

L = 1:2000
Scale / Echelle :
H = 1: 200

Line / Profil N°: 01

COMPARISON PLAN / PLAN DE COMPARAISON		m	
POINT NUMBER / No. DU POINT		0+00	0+300
PARTIALS DISTANCES / DISTANCES PARTIELLES		89.71	75.86
CUMULATIVES DISTANCES / DISTANCES CUMULEES		0.00	165.57
NATURAL LAND ELEVATION / COTE TERRAIN NATUREL		56.69	52.05
ELEVATION PROJECT / COTE PROJET		56.69	52.05
PIPELINE CHARACTERISTIC / NATURE DE LA CONDUITE		DUCTILE IRON DN 1400 / FONTE DUCTILE DN 1400	

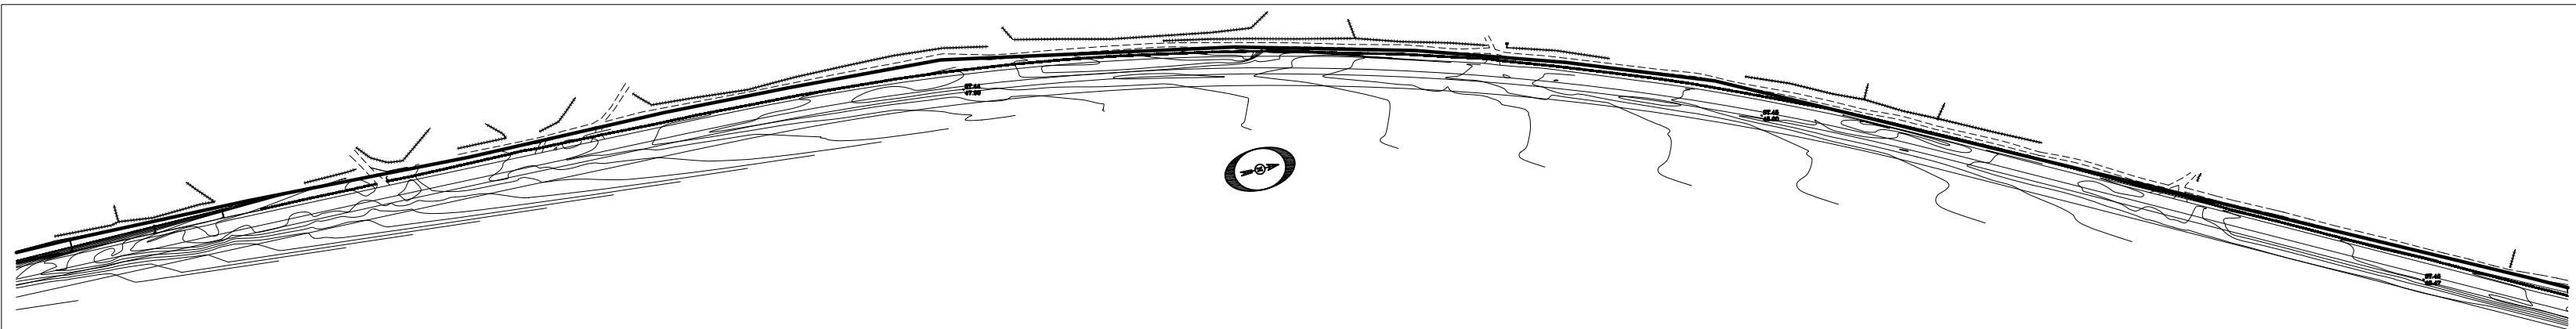

L = 1:2000
Scale / Echelle :
H = 1: 200

Line / Profil N°: 01

COMPARISON PLAN / PLAN DE COMPARAISON		m	
POINT NUMBER / No. DU POINT		0+300	0+600
PARTIALS DISTANCES / DISTANCES PARTIELLES		27.94	23.86
CUMULATIVES DISTANCES / DISTANCES CUMULEES		193.51	432.37
NATURAL LAND ELEVATION / COTE TERRAIN NATUREL		55.38	52.05
ELEVATION PROJECT / COTE PROJET		55.38	52.05
PIPELINE CHARACTERISTIC / NATURE DE LA CONDUITE		DUCTILE IRON DN 1400 / FONTE DUCTILE DN 1400	

Project Name

THE PREPARATORY SURVEY ON SFAX SEA WATER DESALINATION PLANT
CONSTRUCTION PROJECT IN THE REPUBLIC OF TUNISIA

チュニジア国スファックス海水淡水化施設整備事業準備調査



Drawing Title

LONGITUDINAL PROFILE No.5
PROFILS EN LONG No.5

Scale:

Drawing
No.

55

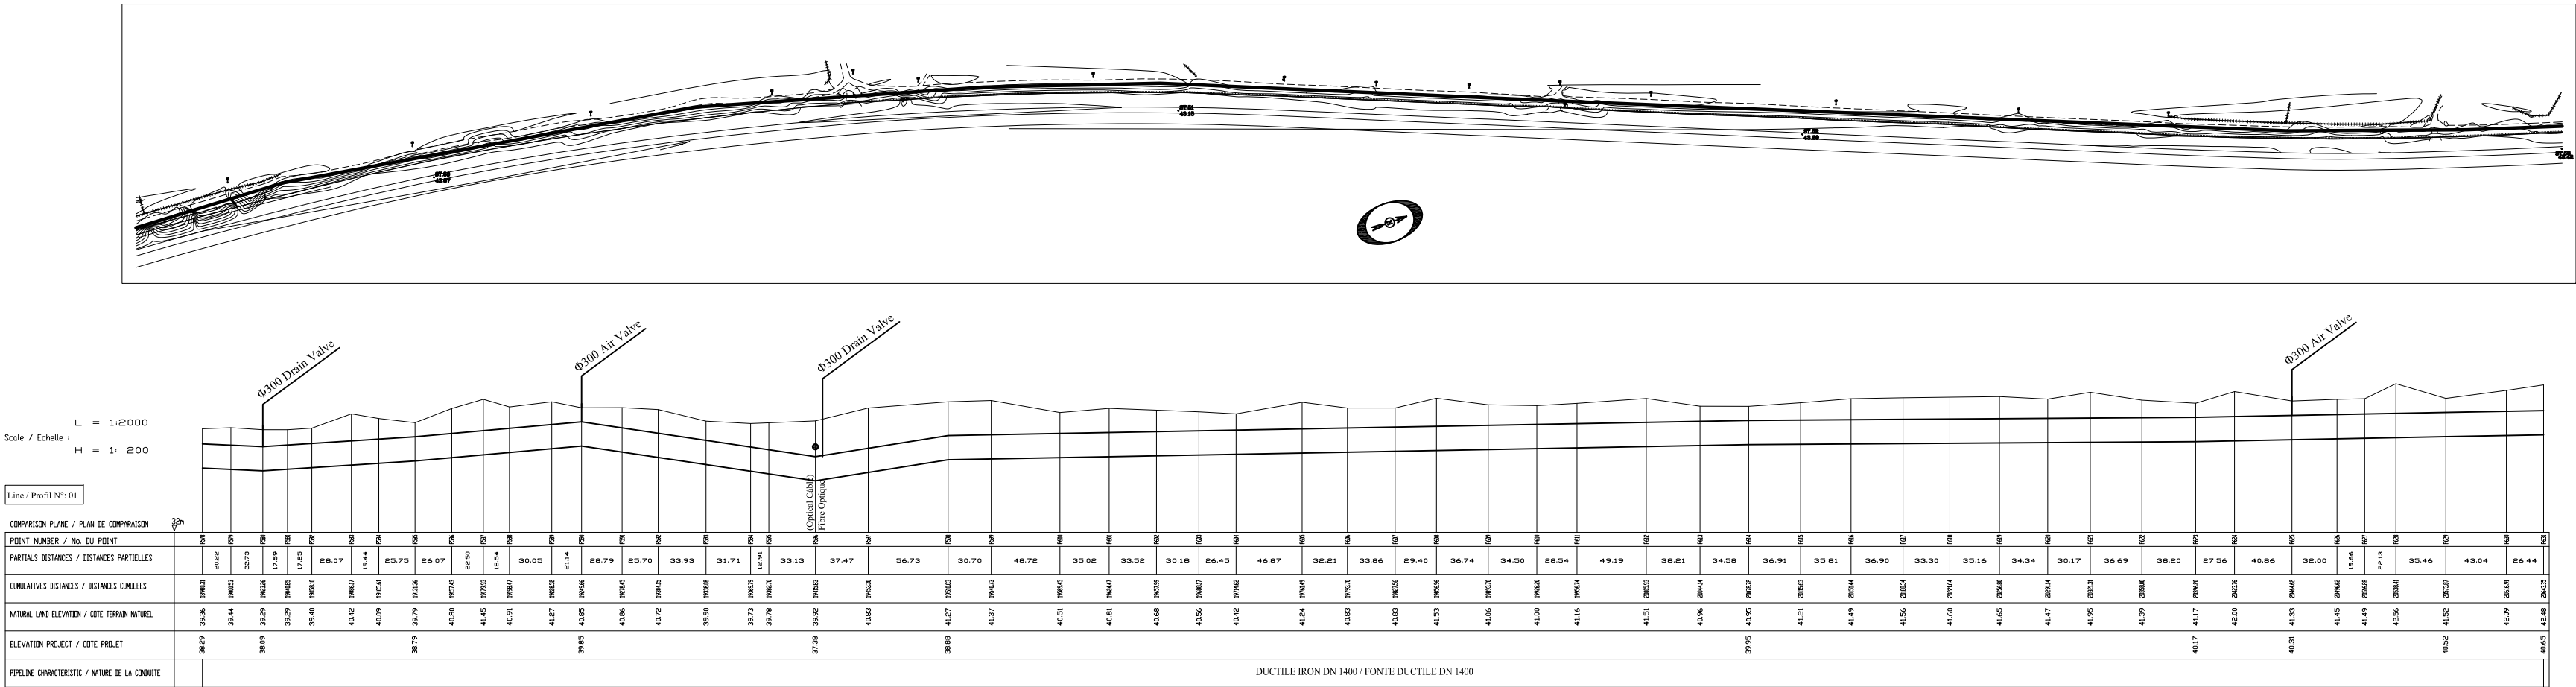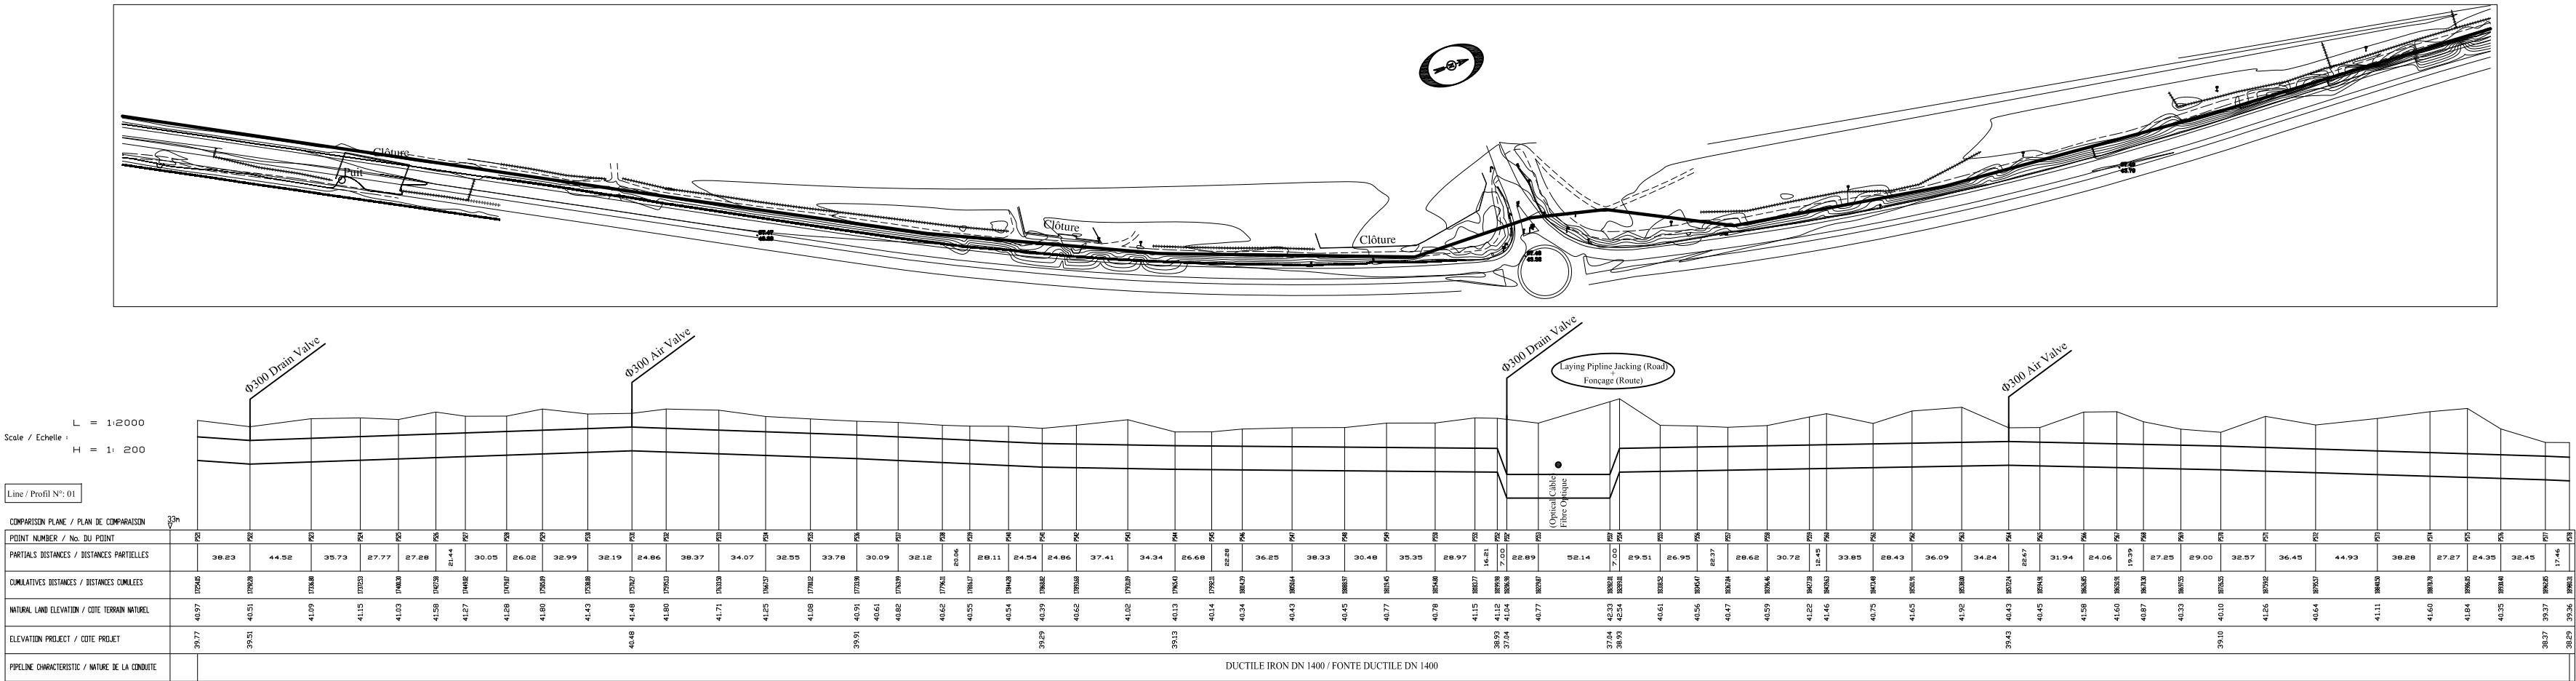

Project Name

THE PREPARATORY SURVEY ON SFAX SEA WATER DESALINATION PLANT CONSTRUCTION PROJECT IN THE REPUBLIC OF TUNISIA


チュニジア国スファックス海水淡水化施設整備事業準備調査



Drawing Title


LONGITUDINAL PROFILE No.6
PROFILS EN LONG No.6

Scale:

Drawing No. 56

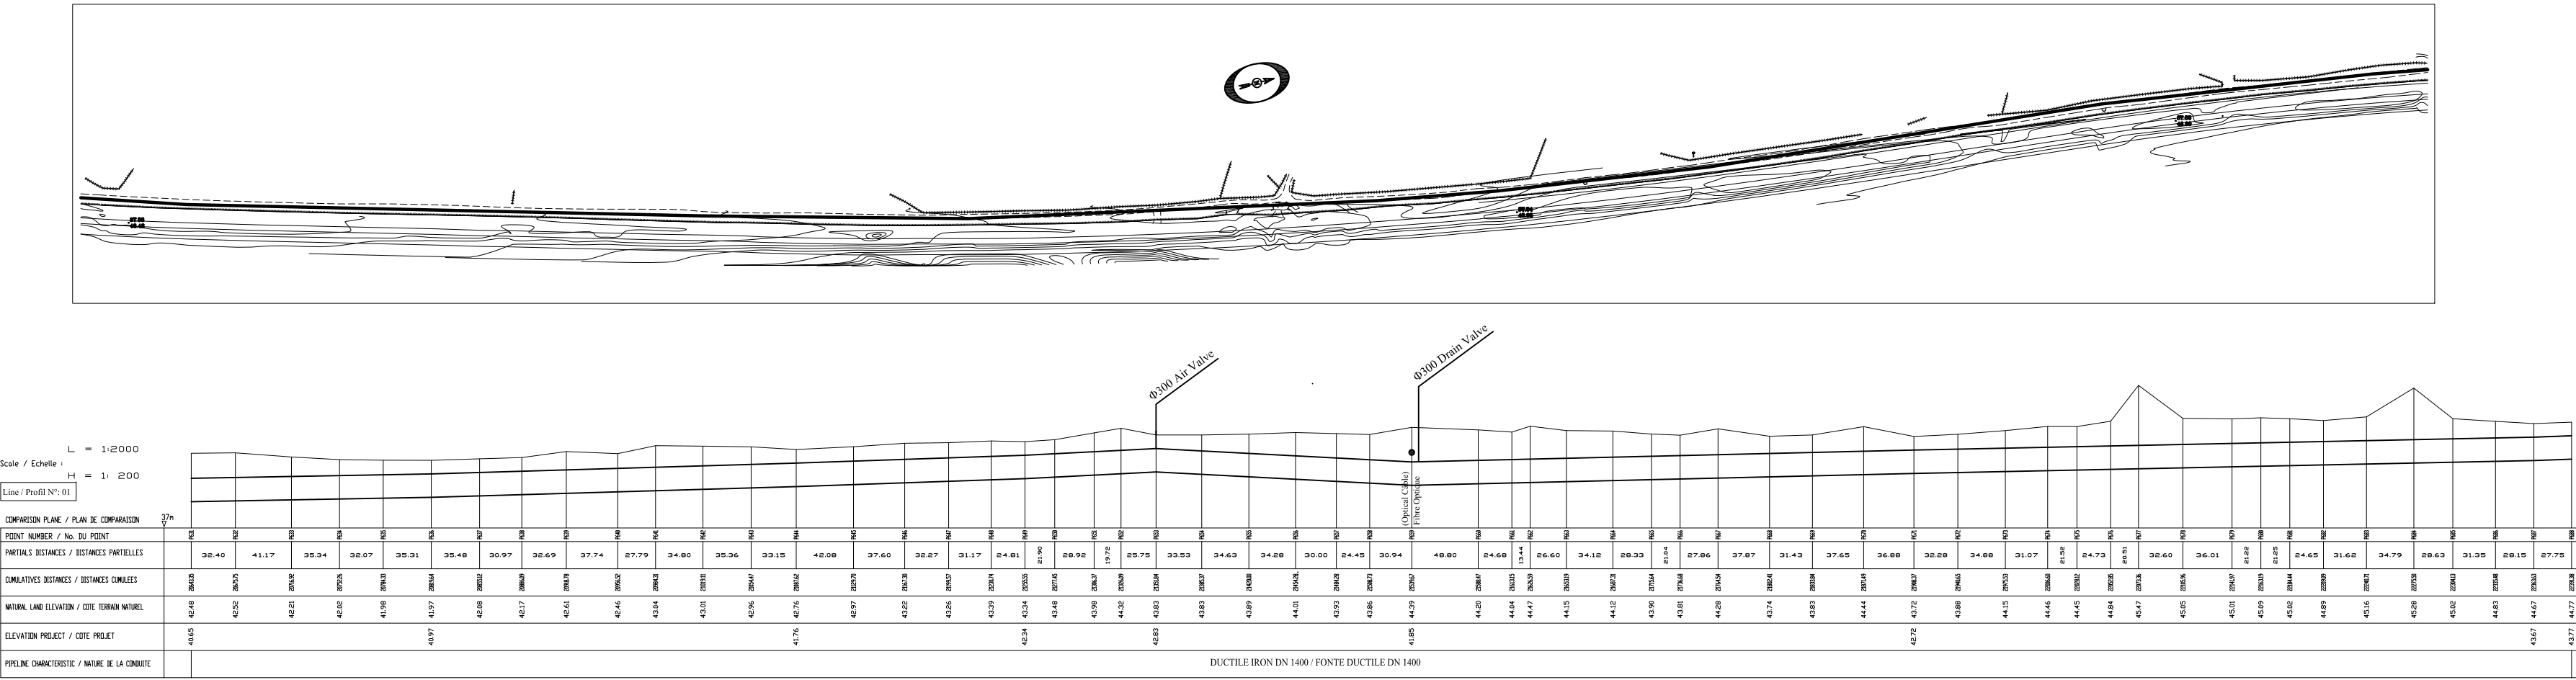


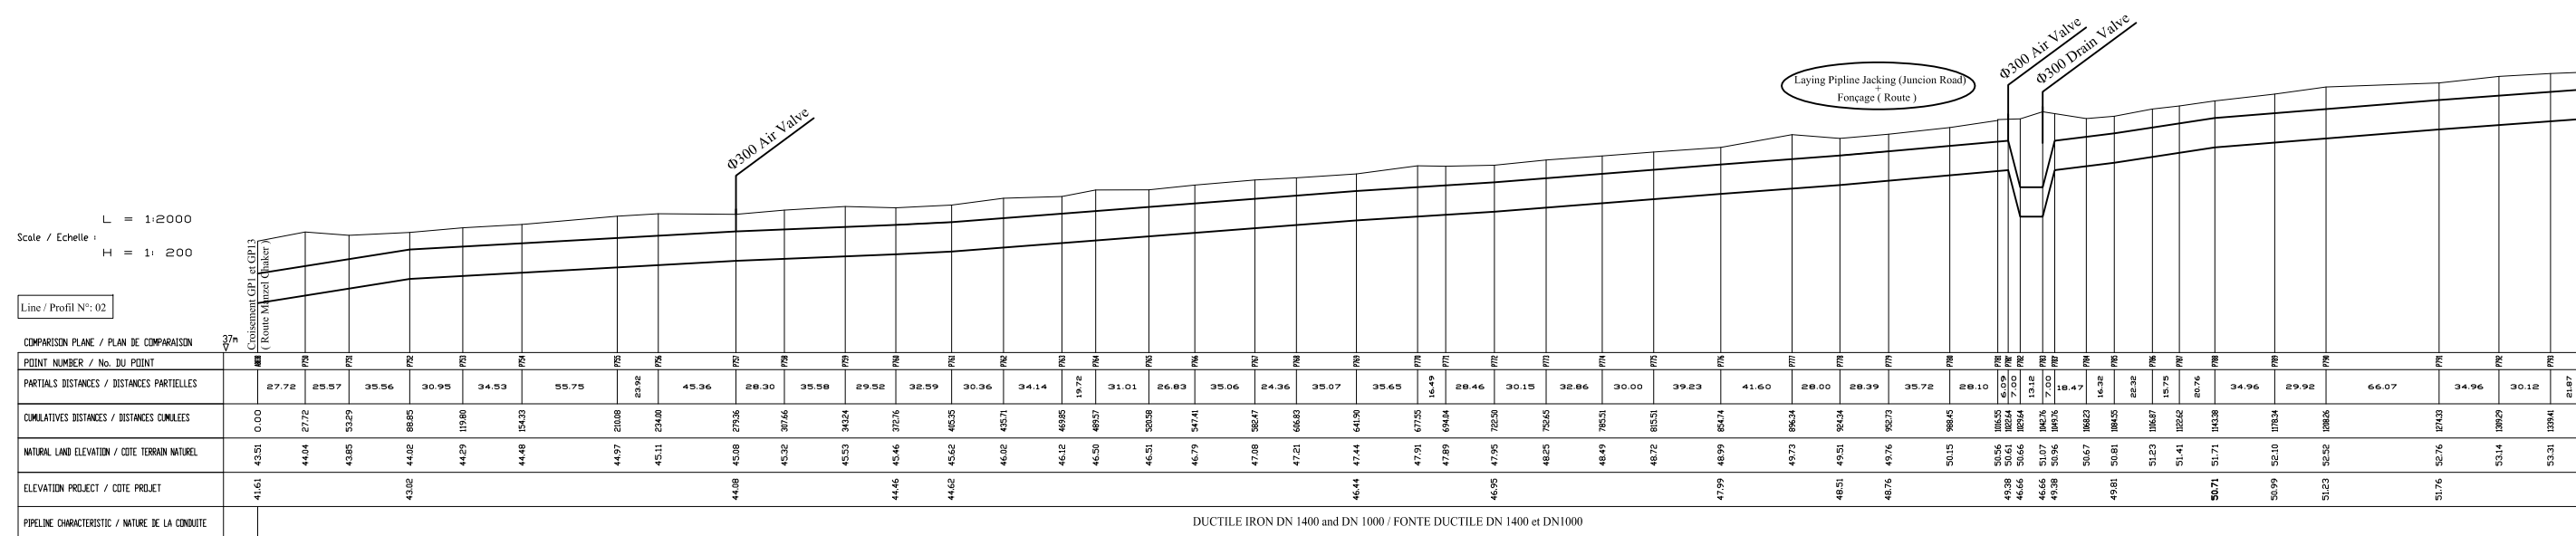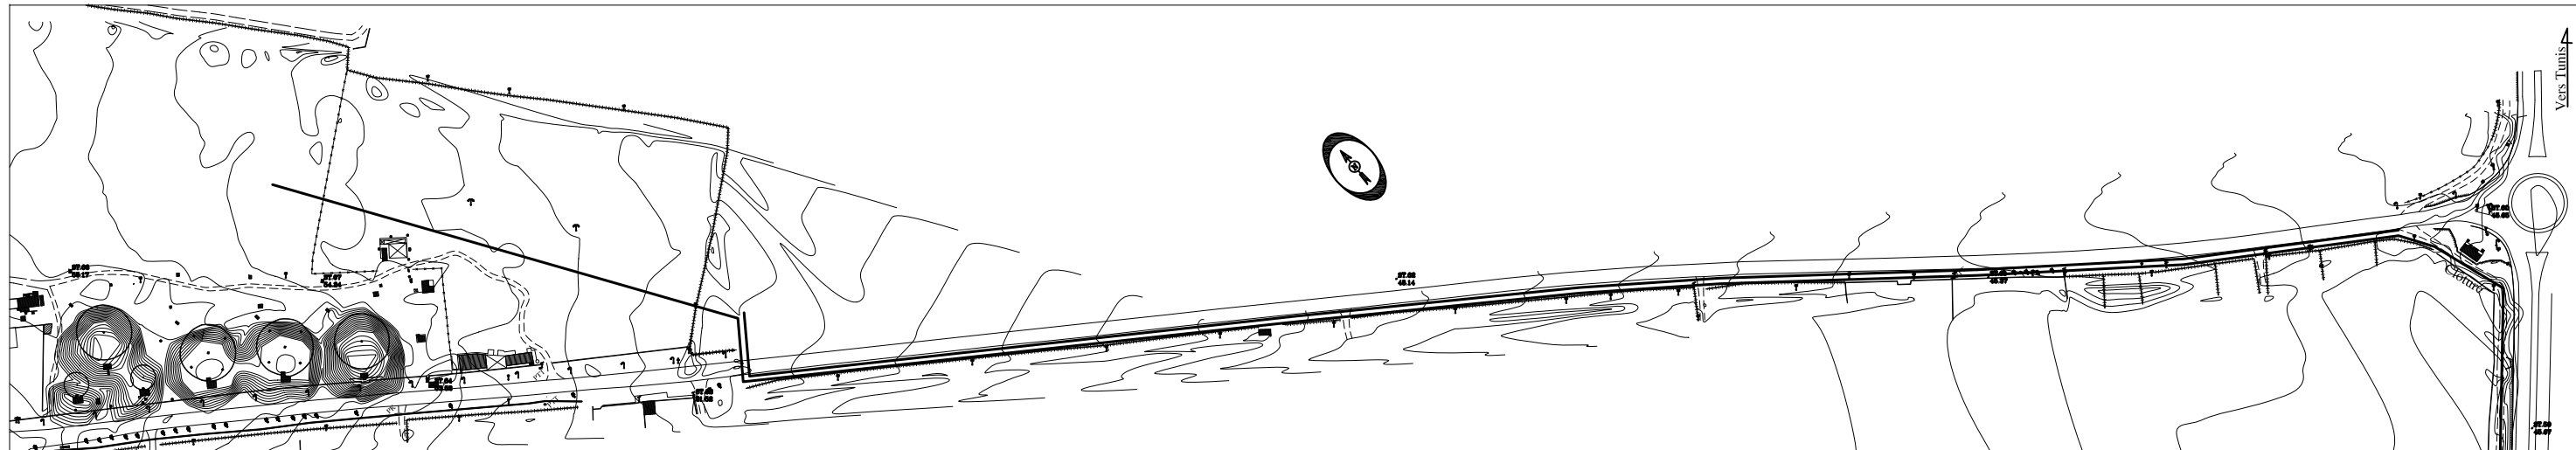


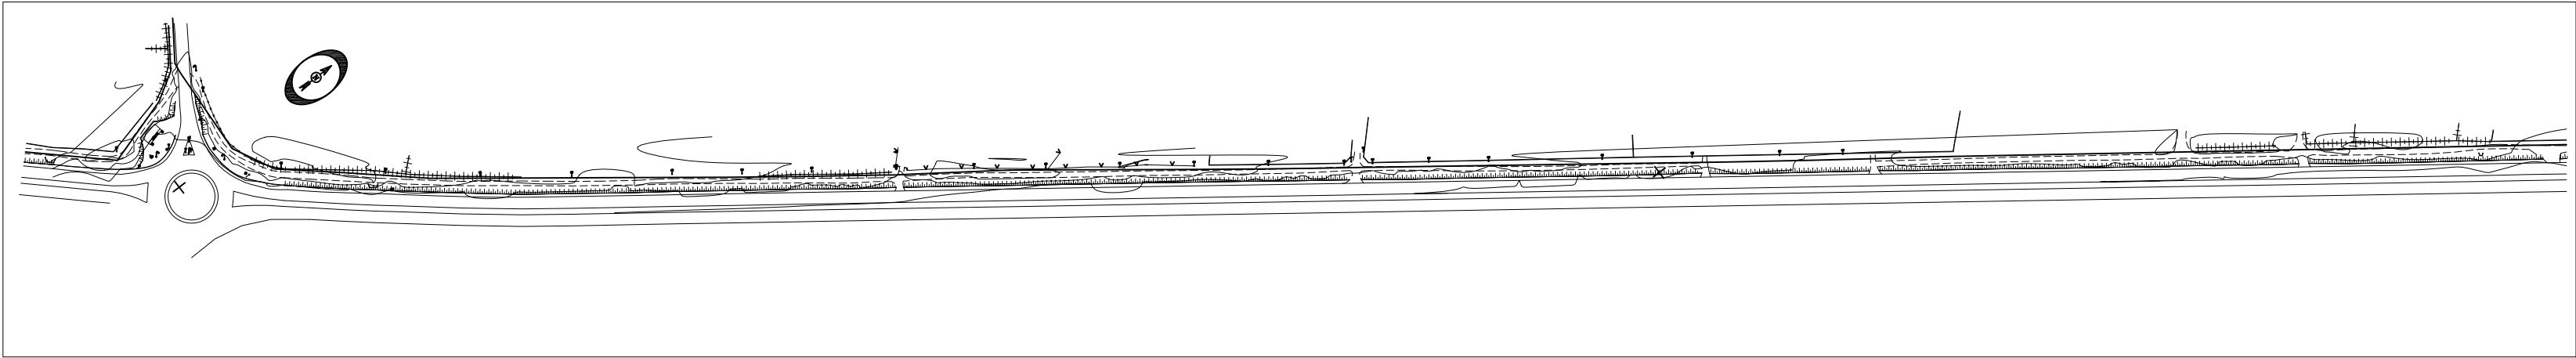


L = 1:2000
Scale / Echelle :
H = 1: 200

Line / Profil N°: 01

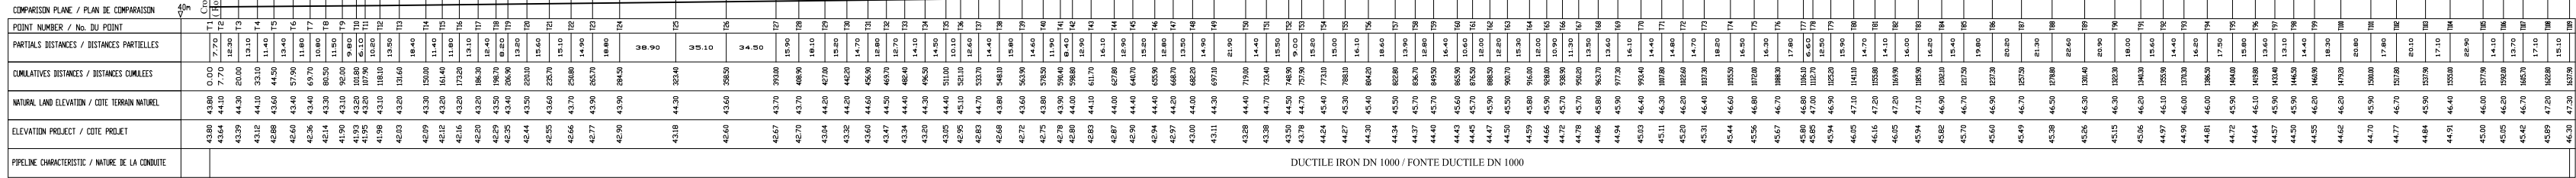



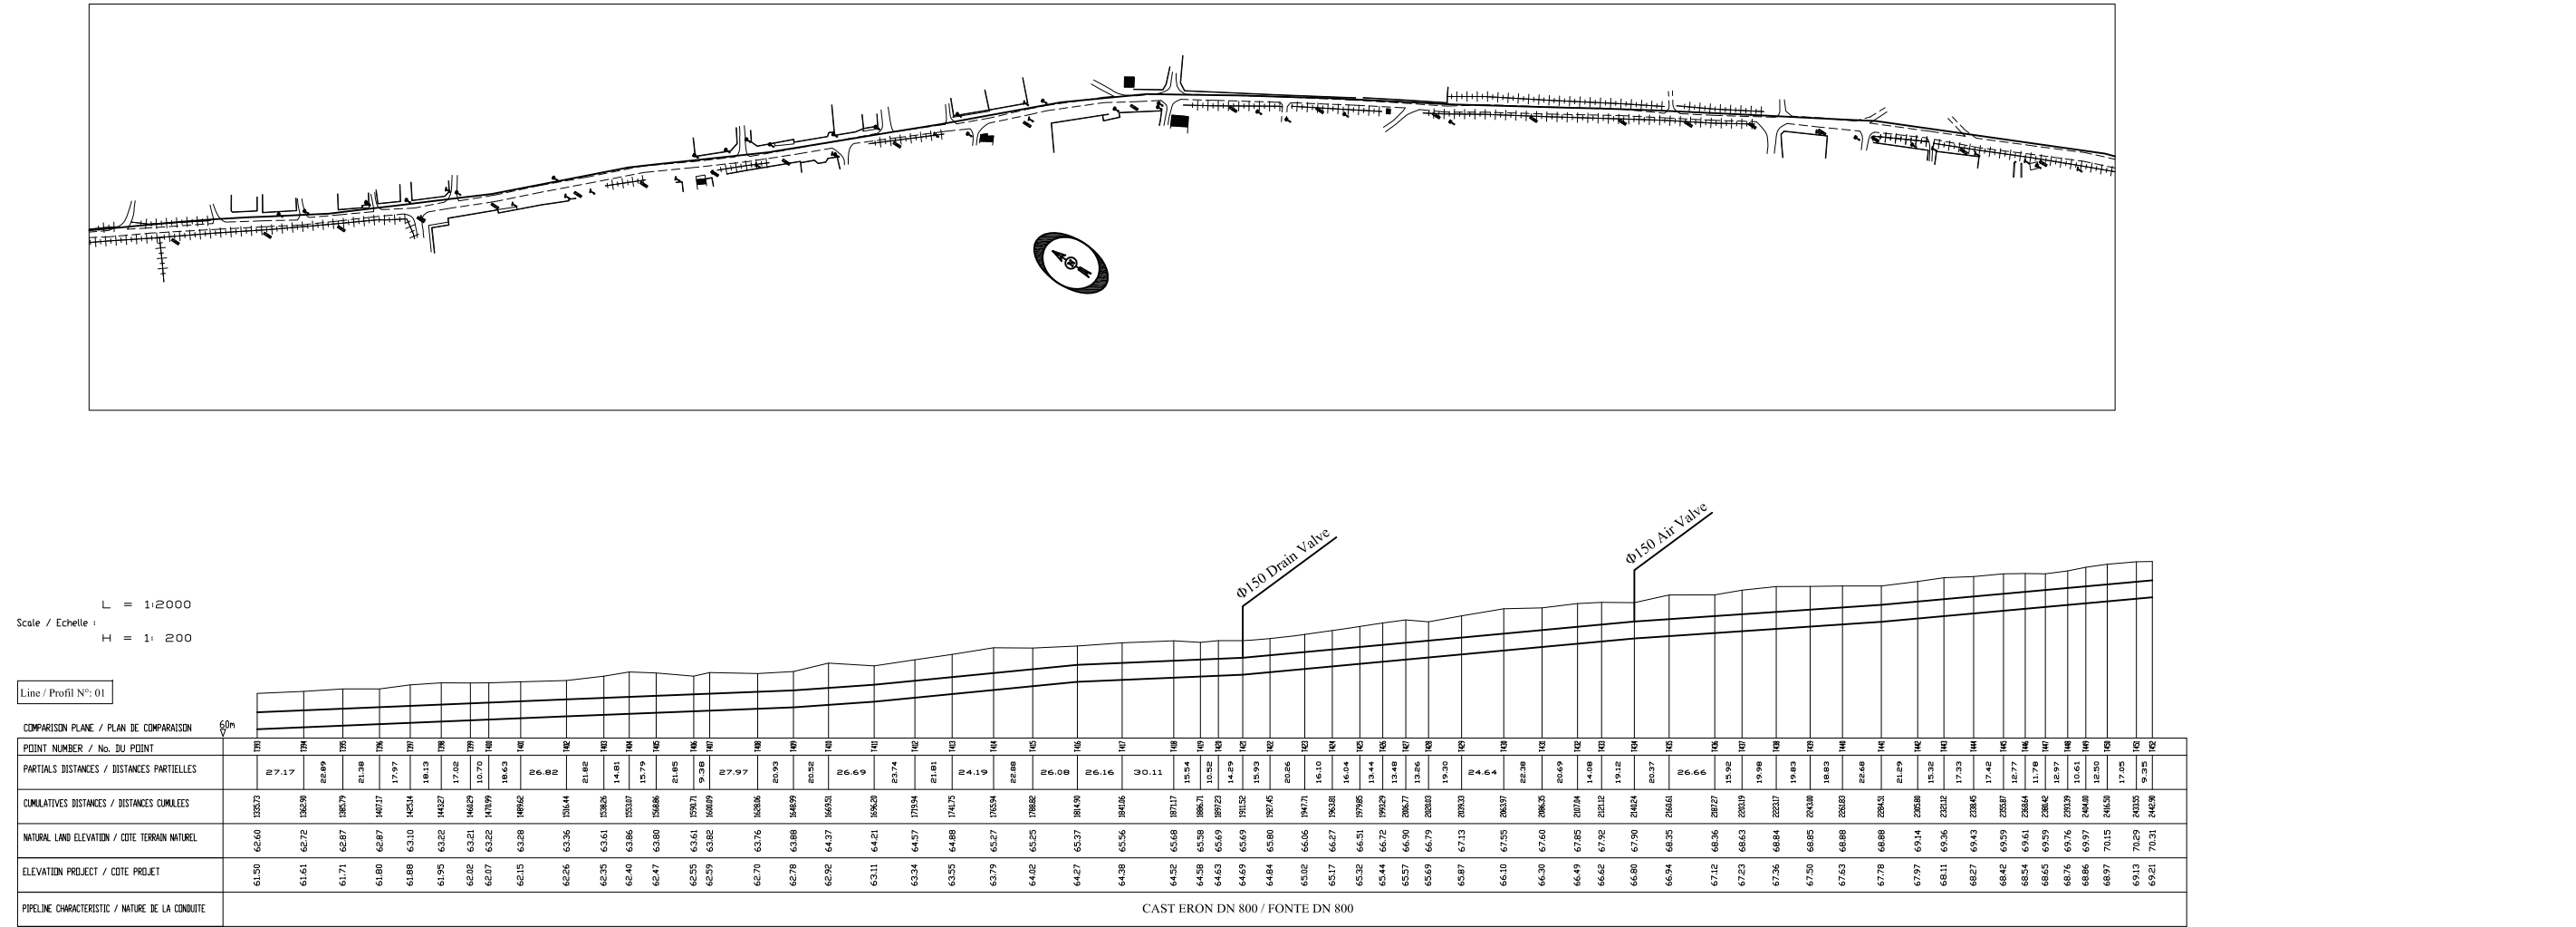




Project Name	
THE PREPARATORY SURVEY ON SFAX SEA WATER DESALINATION PLANT CONSTRUCTION PROJECT IN THE REPUBLIC OF TUNISIA	
チュニジア国スファックス海水淡水化施設整備事業準備調査	
Drawing Title	Scale:
LONGITUDINAL PROFILE No.11	
PROFILS EN LONG No.11	Drawing No. 61


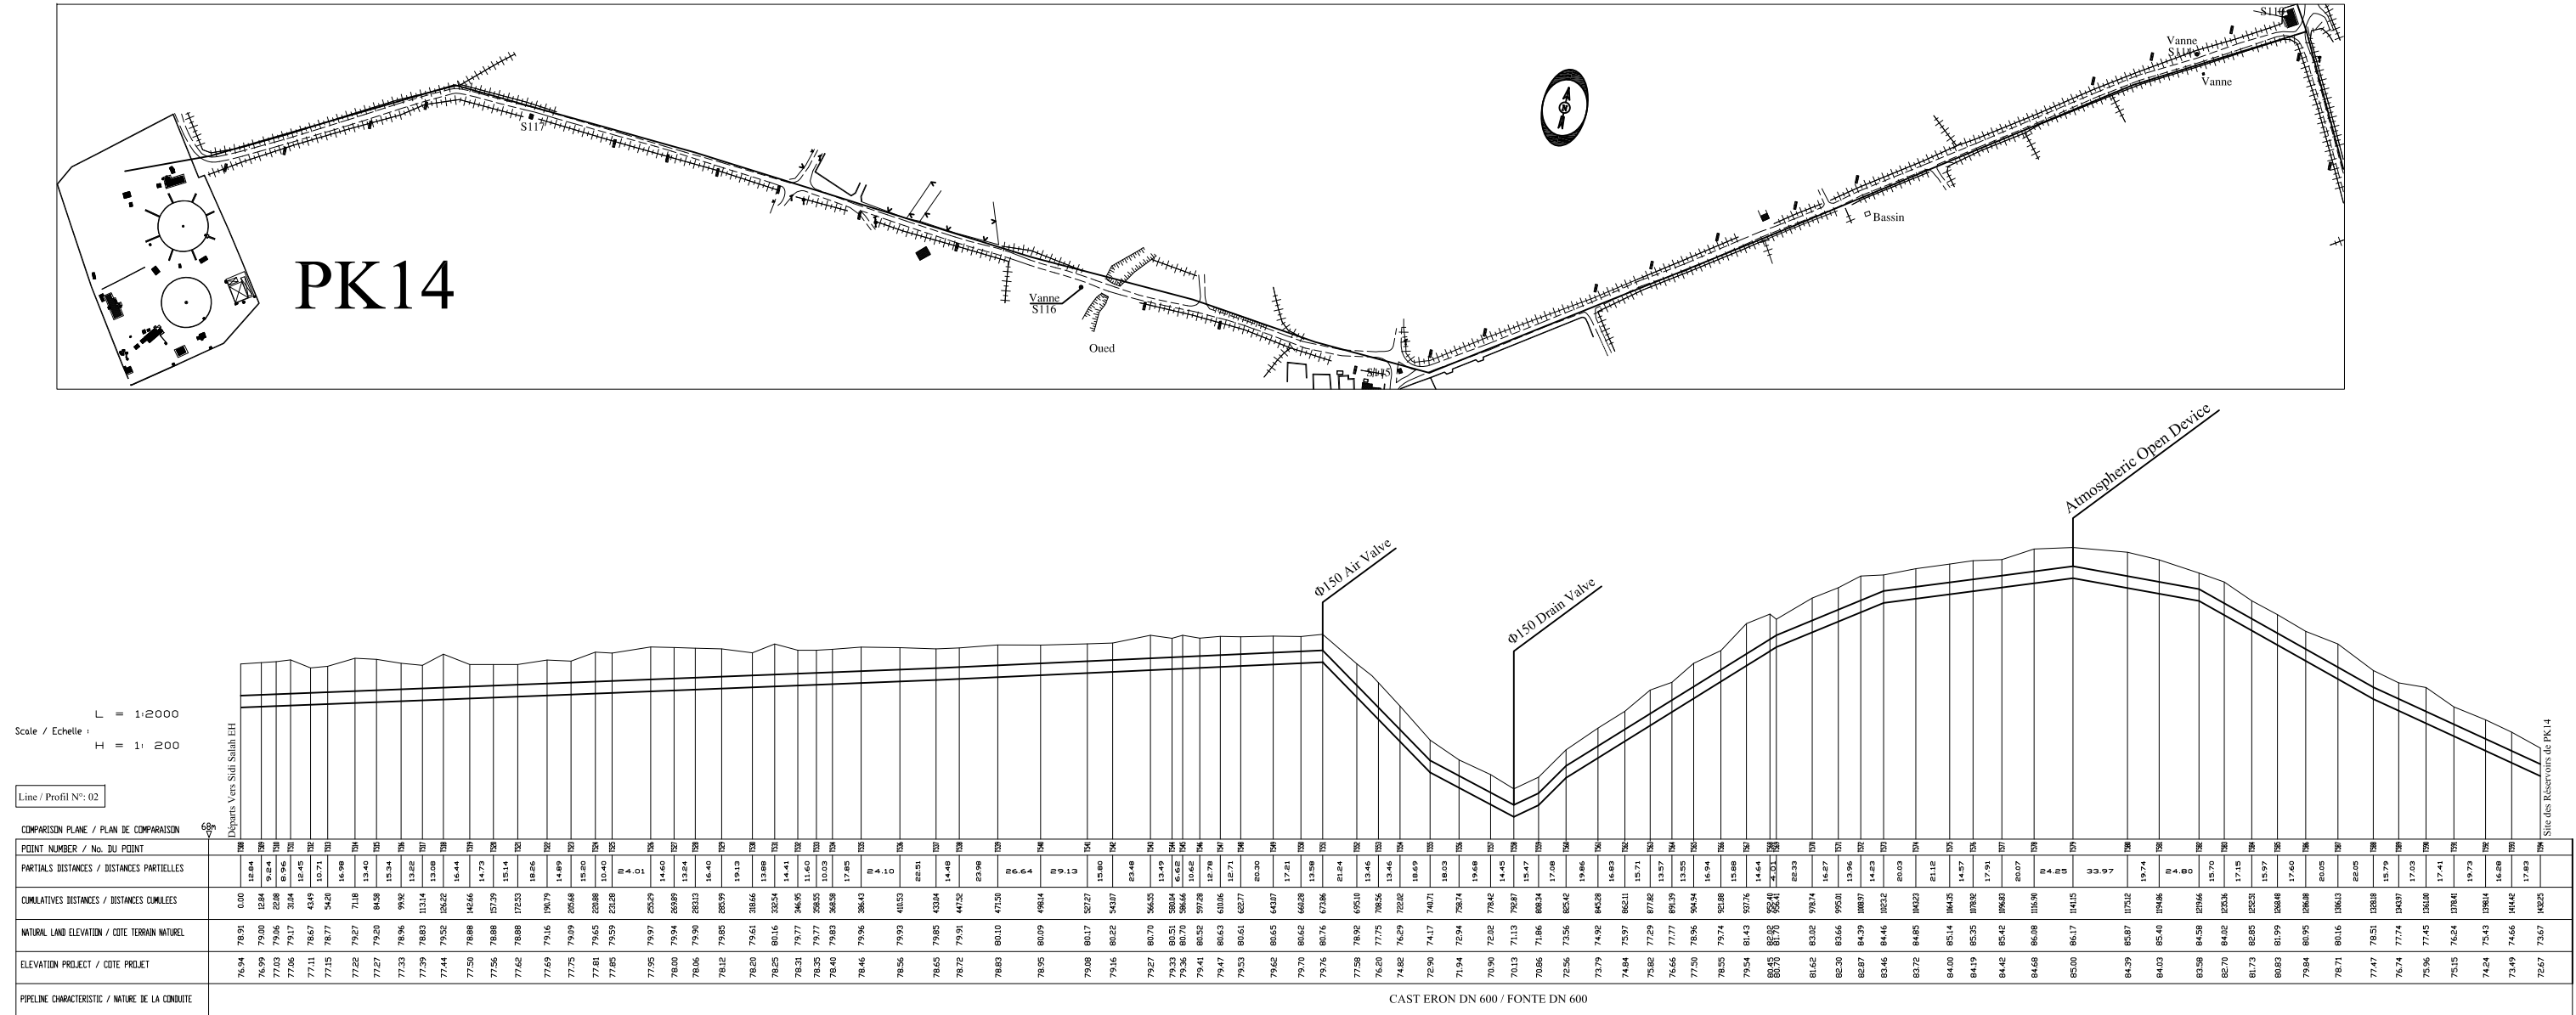


62

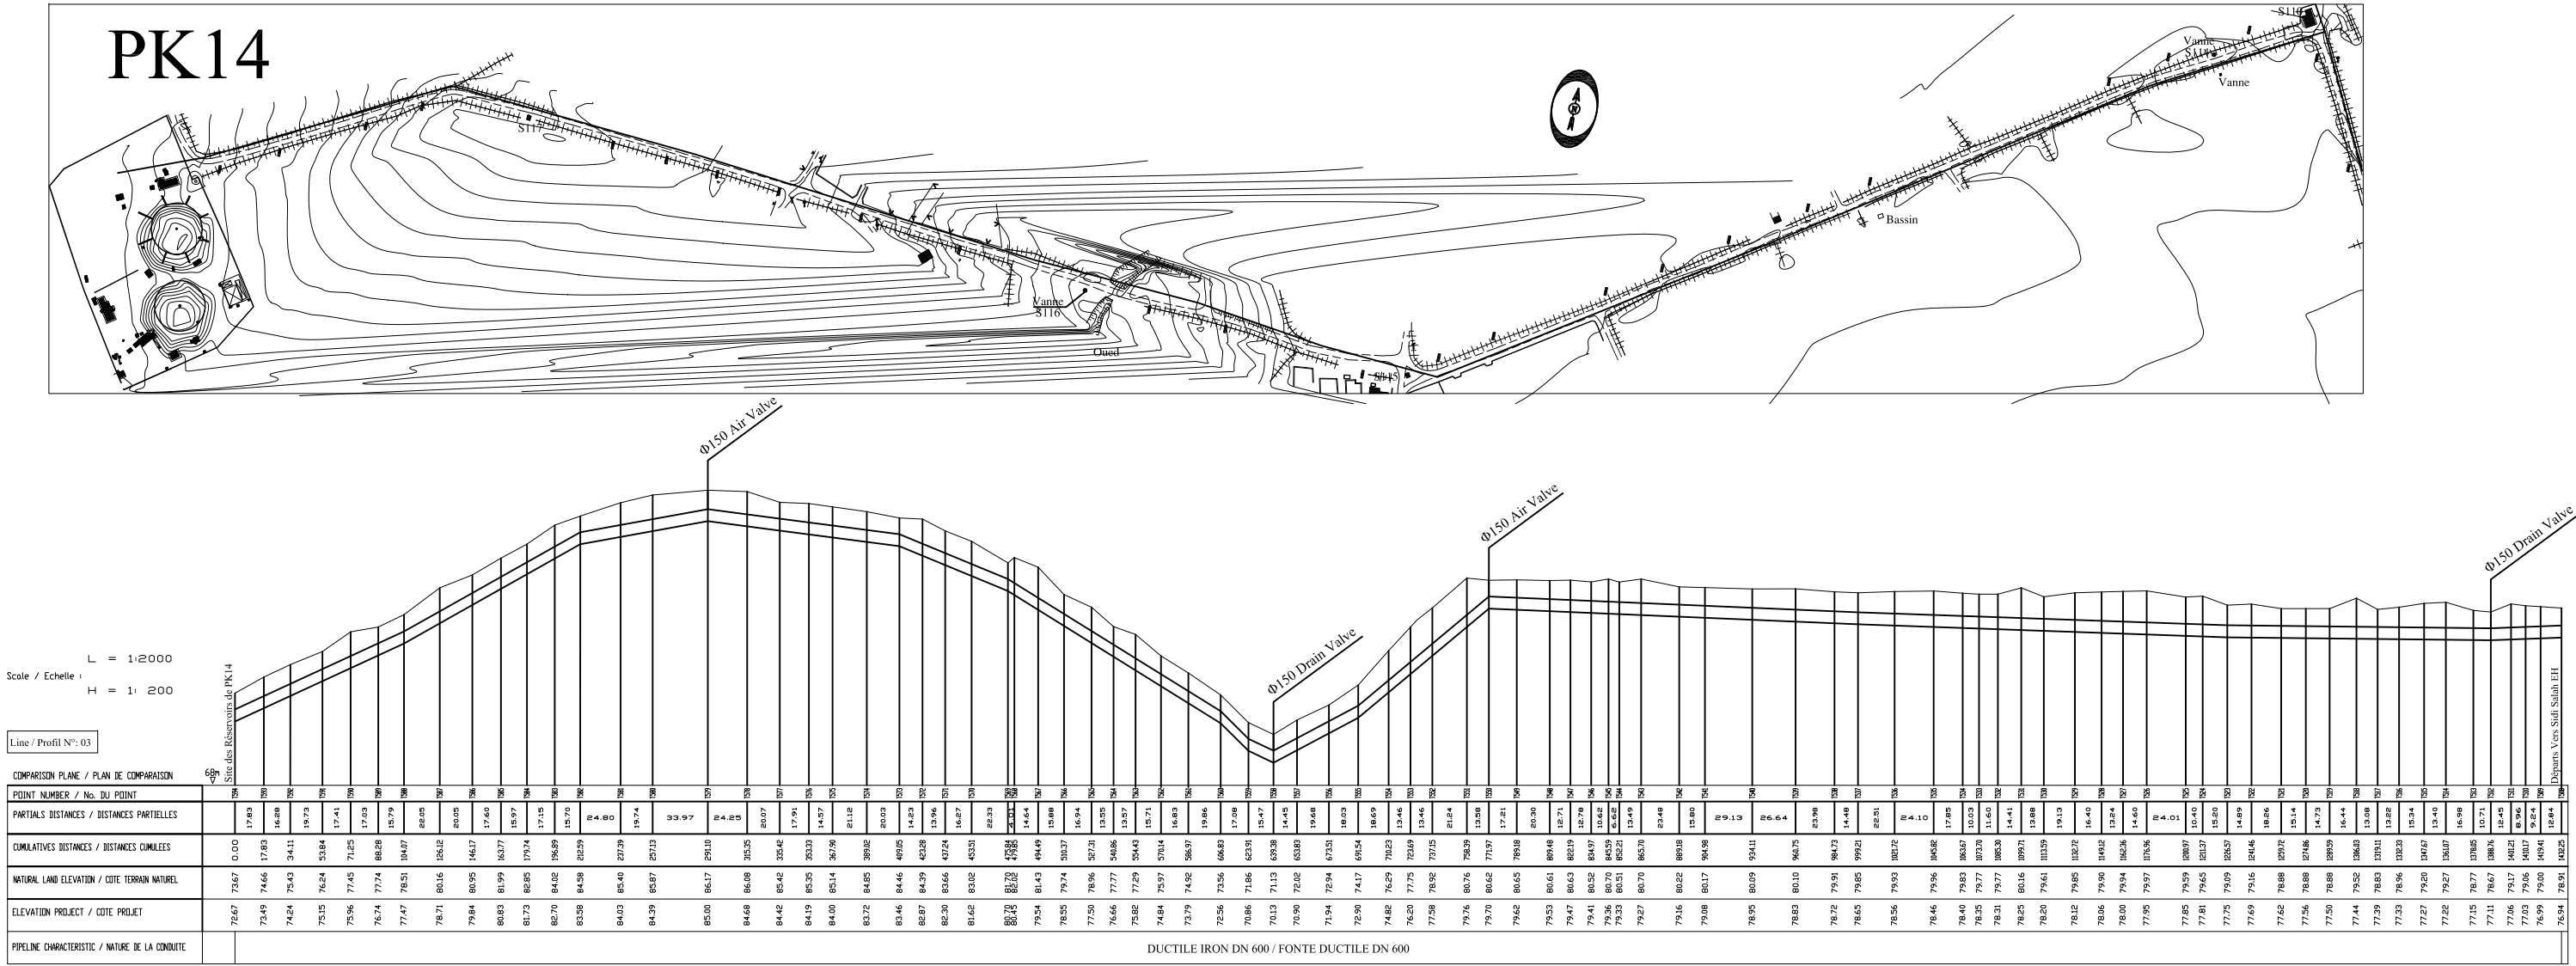

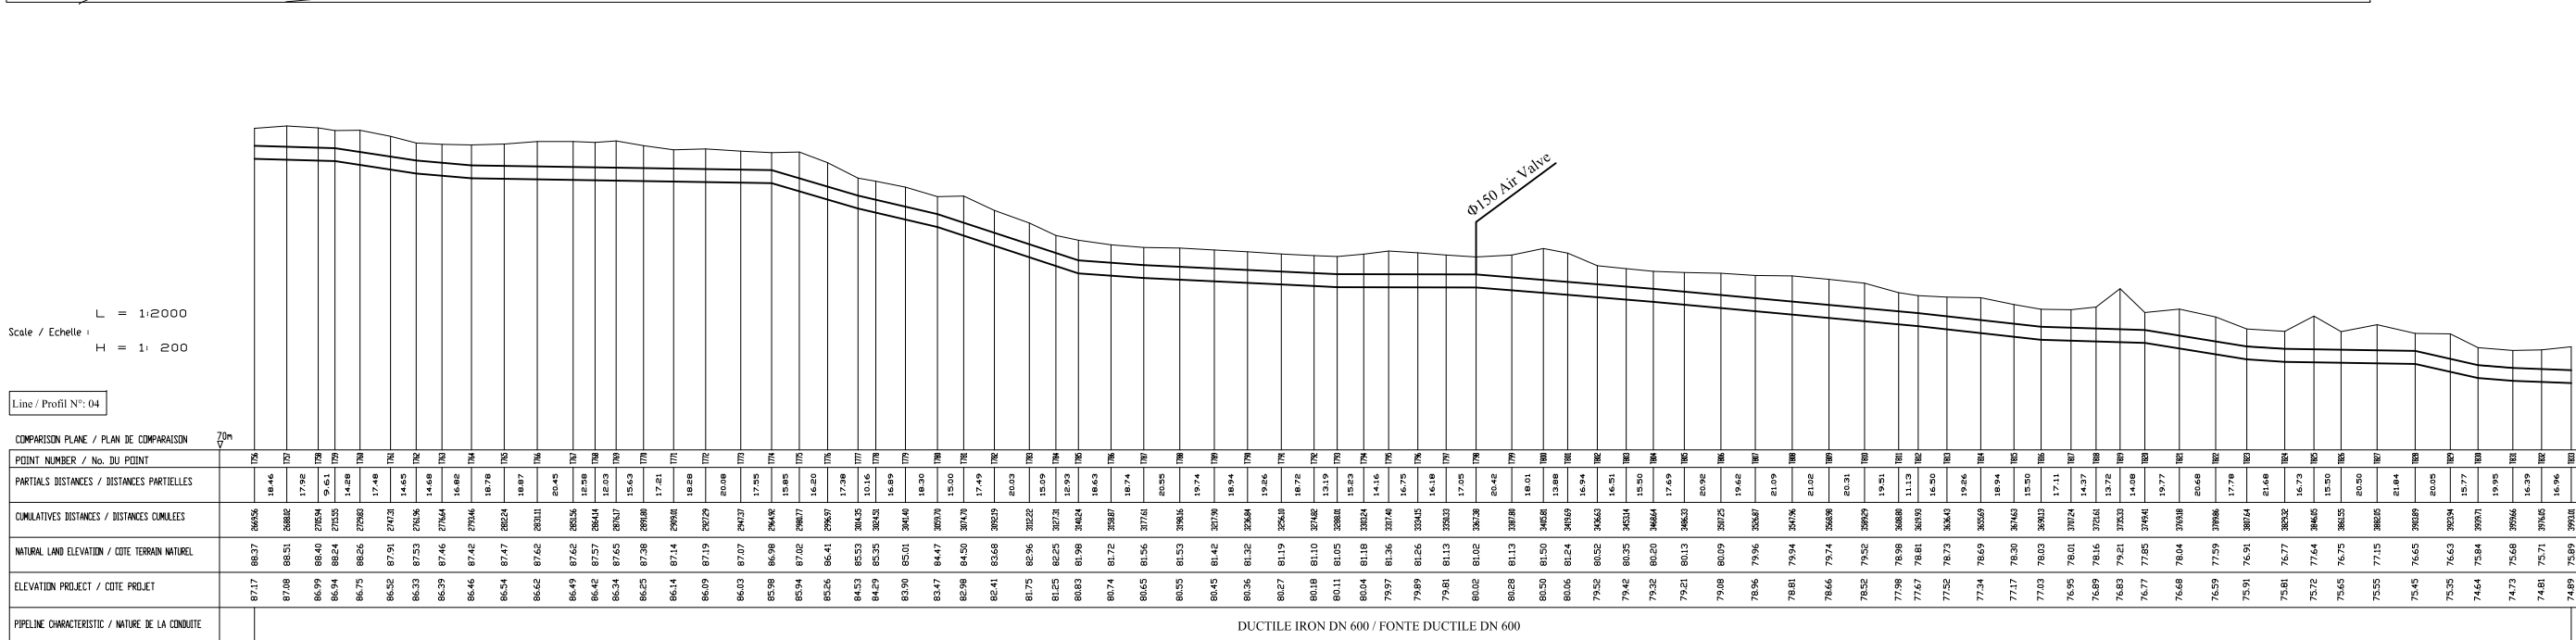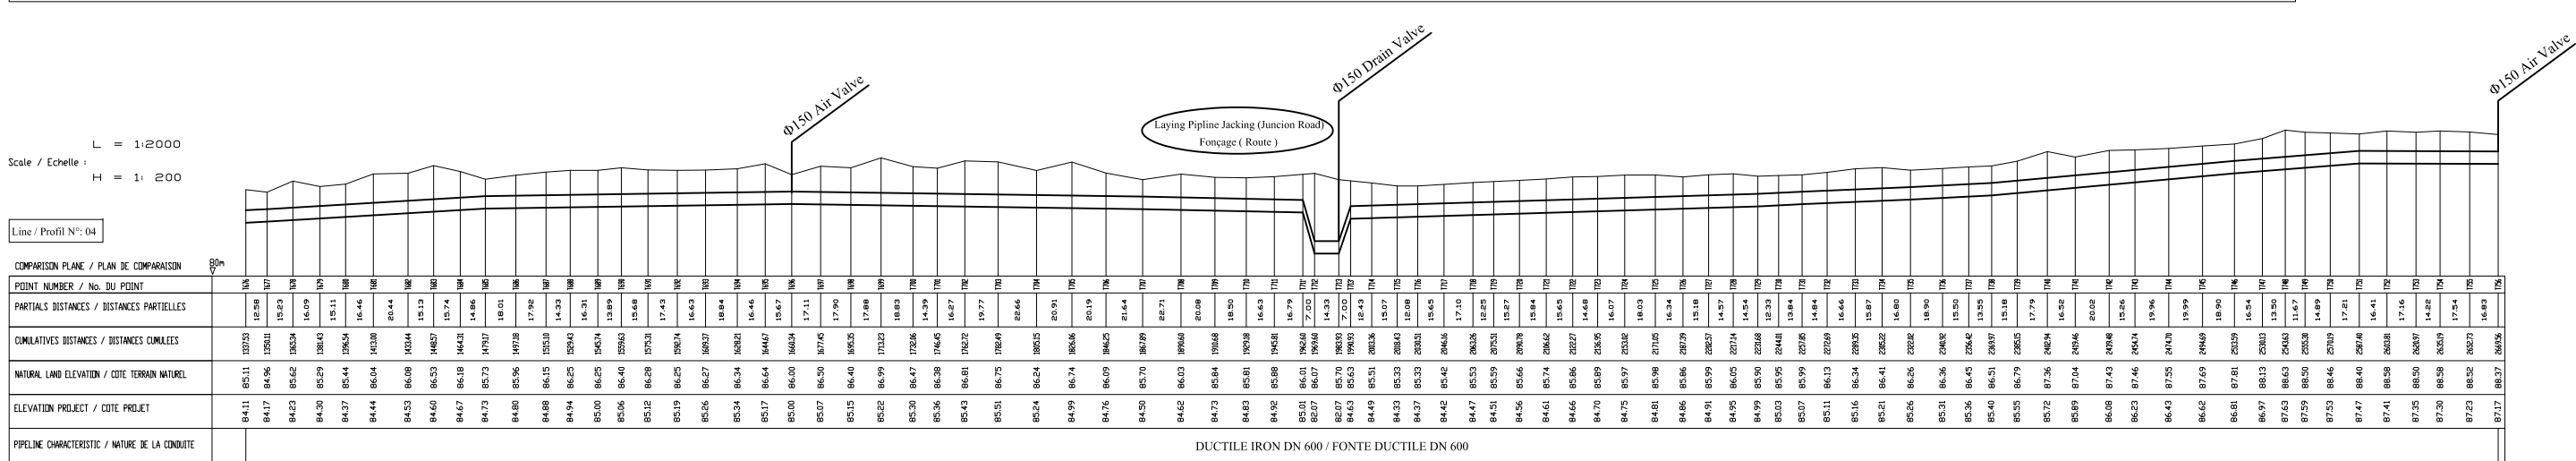Drawing
No. 64

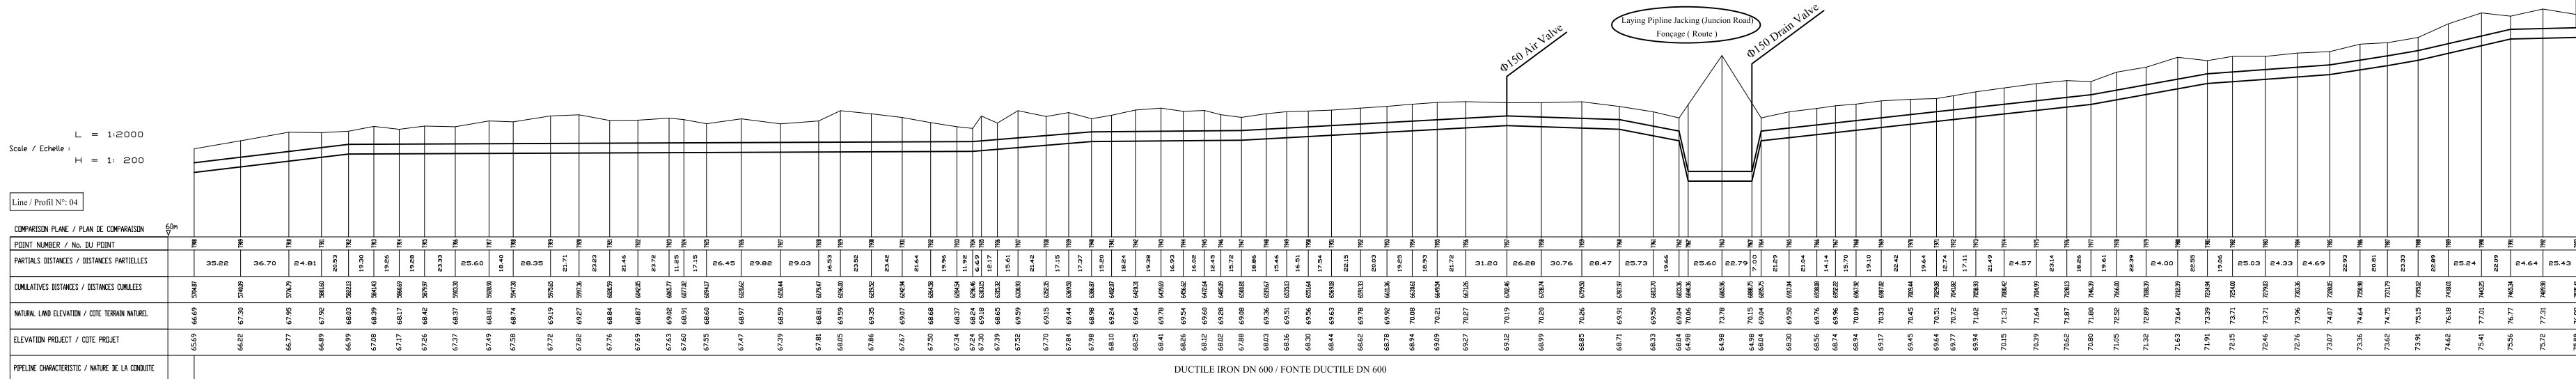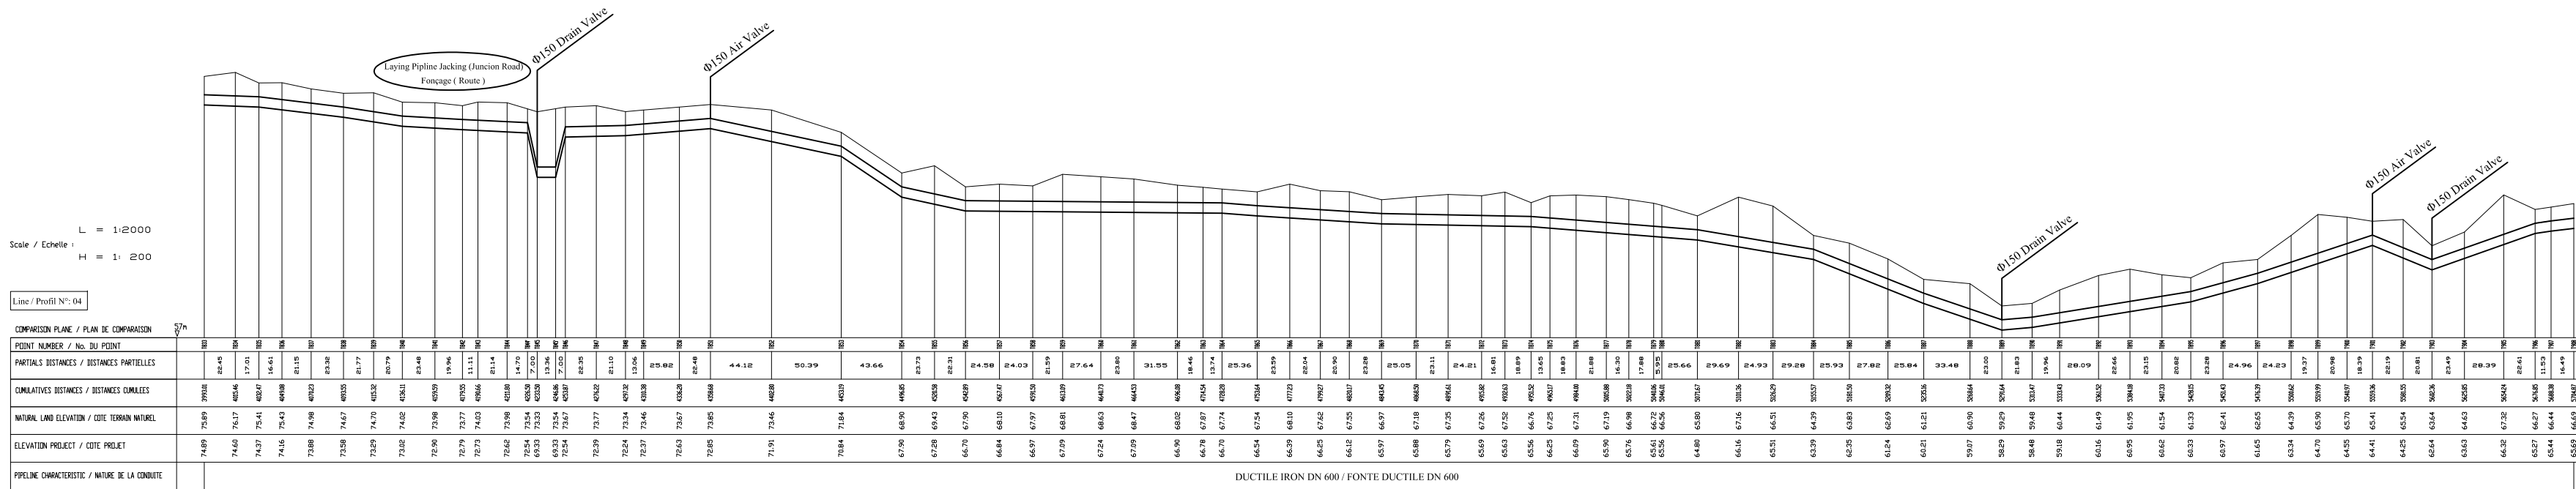Drawing
No. 65

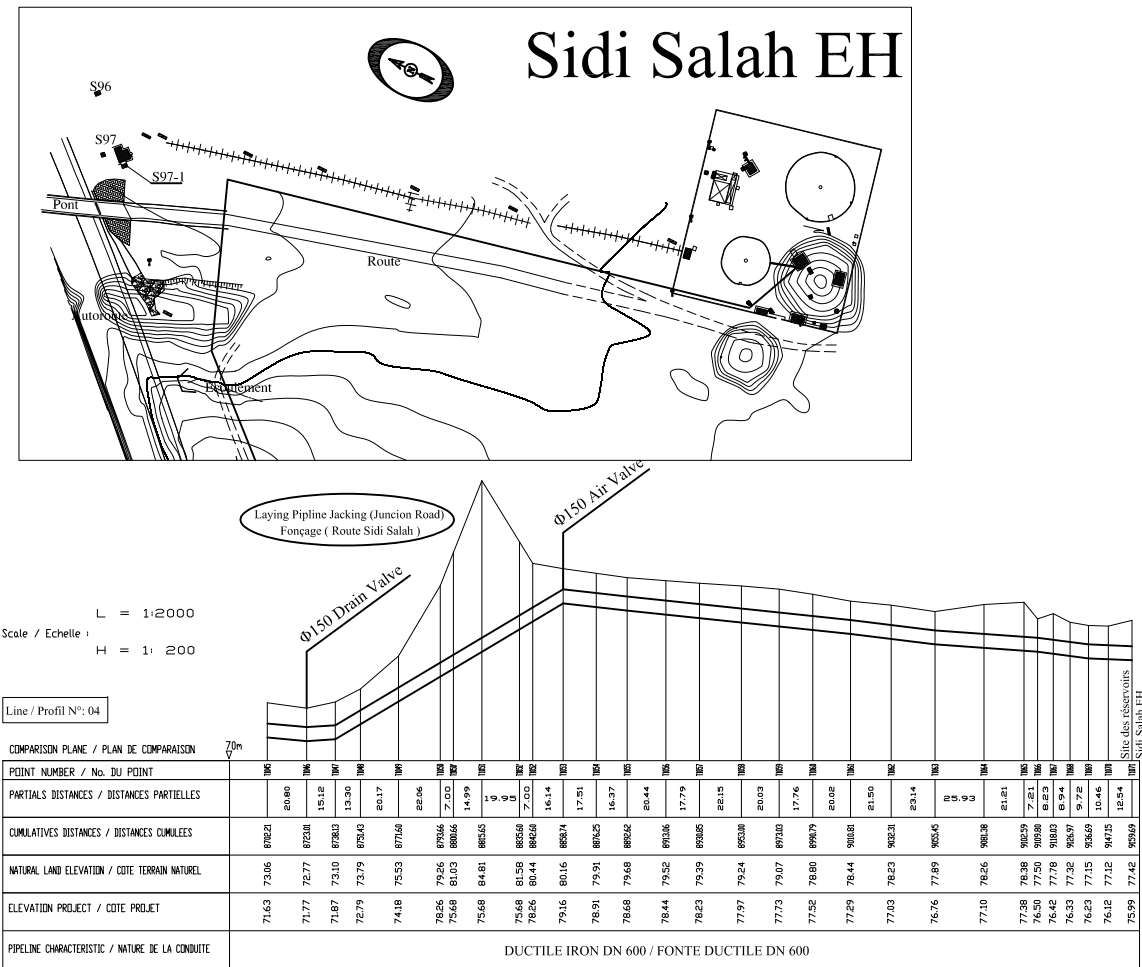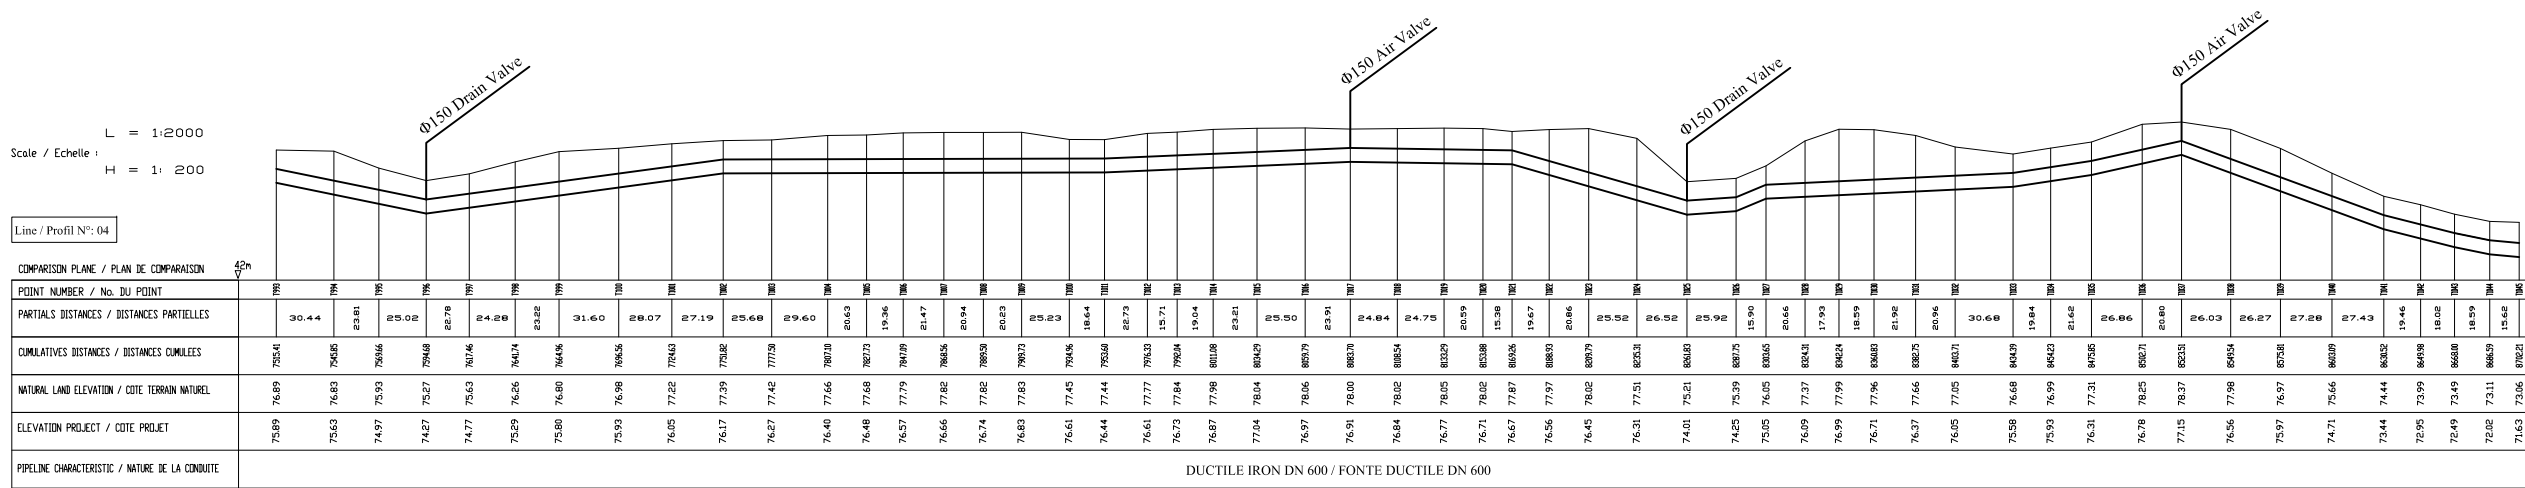

66