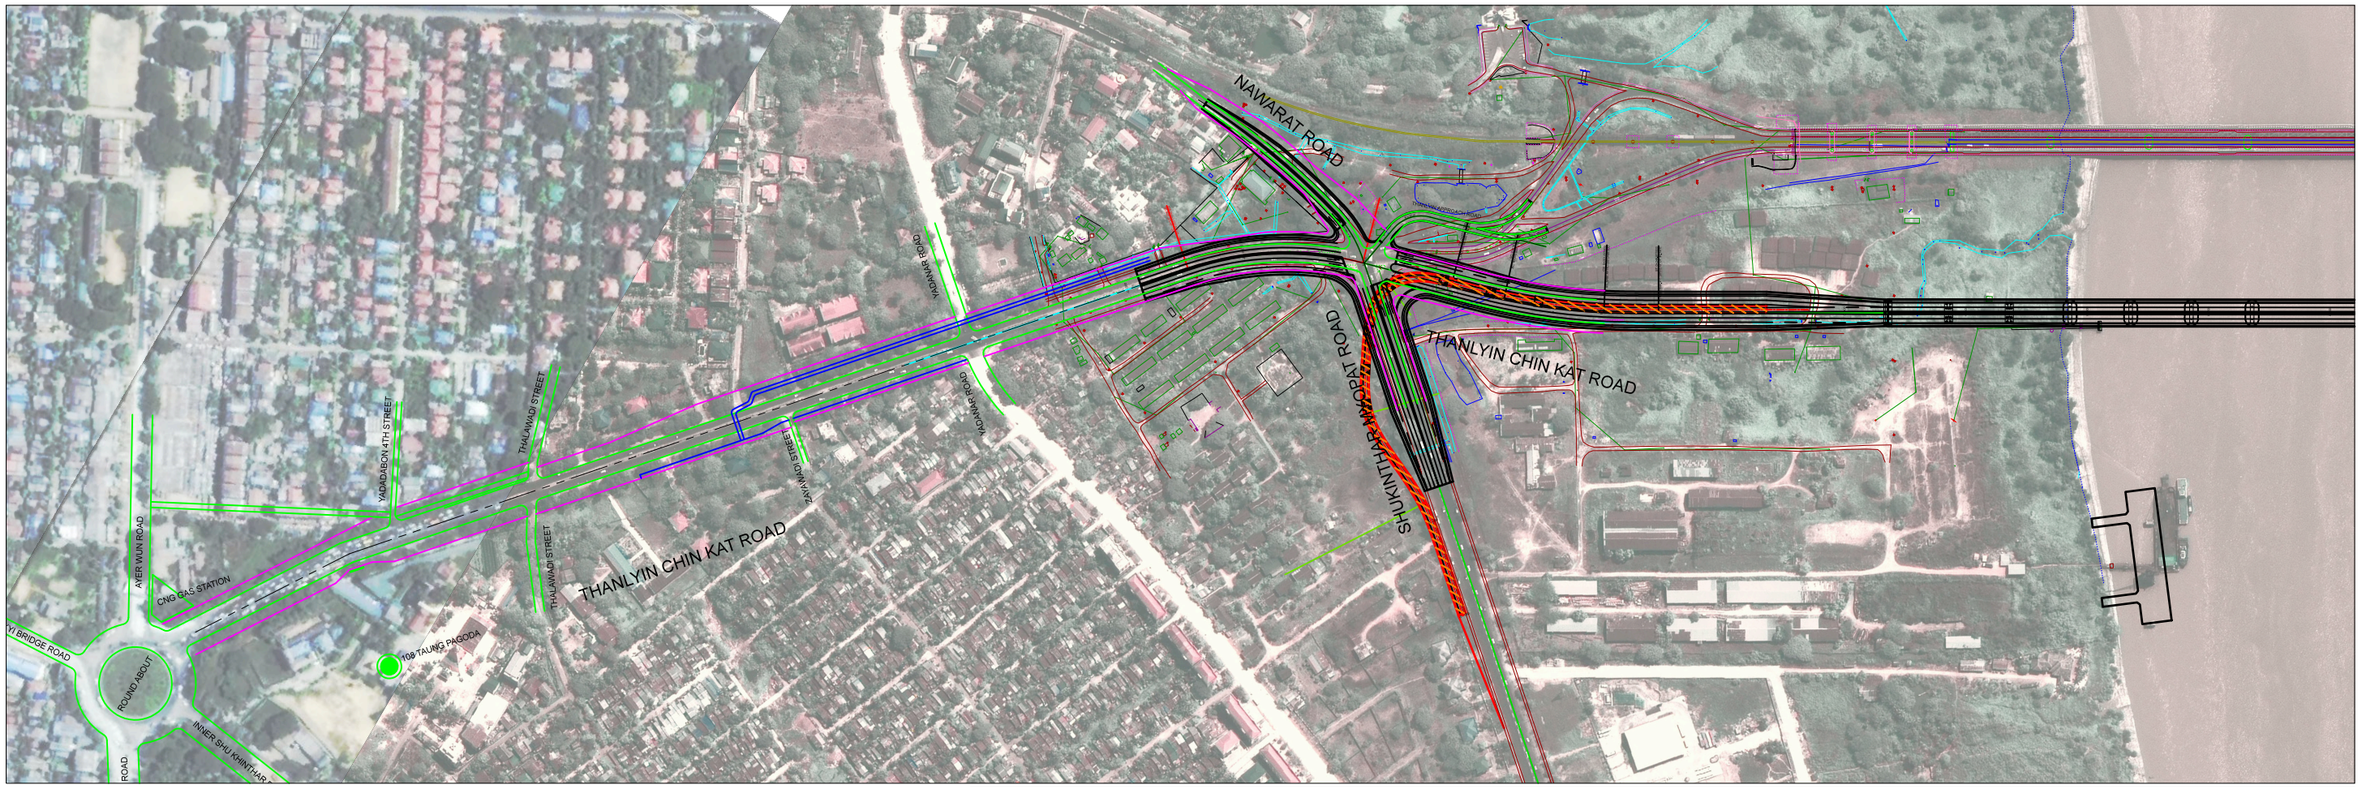

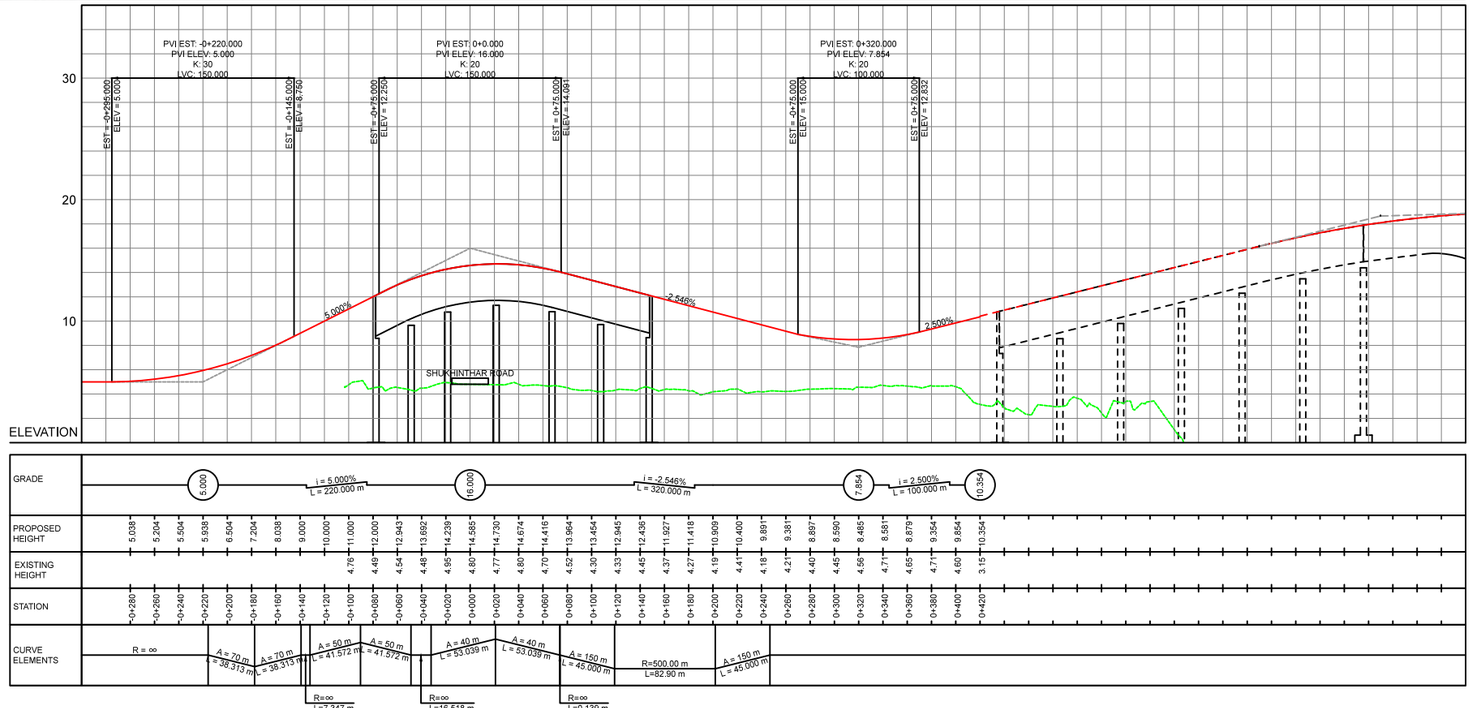

JAPAN INTERNATIONAL COOPERATION AGENCY REPUBLIC OF THE UNION OF MYANMAR PUBLIC WORKS, MINISTRY OF CONSTRUCTION DEPARTMENT OF BRIDGES	NIPPON KOEI CO., LTD.	REMARKS	THE SUPPLEMENTAL SURVEY FOR THE PROJECT FOR CONSTRUCTION OF BAGO RIVER BRIDGE DRAWING TITLE PLAN AND PROFILE FOR ALTERNATIVE OF LEFT TURN FLYOVER AT YANGON SIDE

SCALE	H=1:5000 V=1:500
DRAWING NO.	RD-04
SHEET NO.	6