



4. Basic Plan Drawing

PLAN S=1:5000

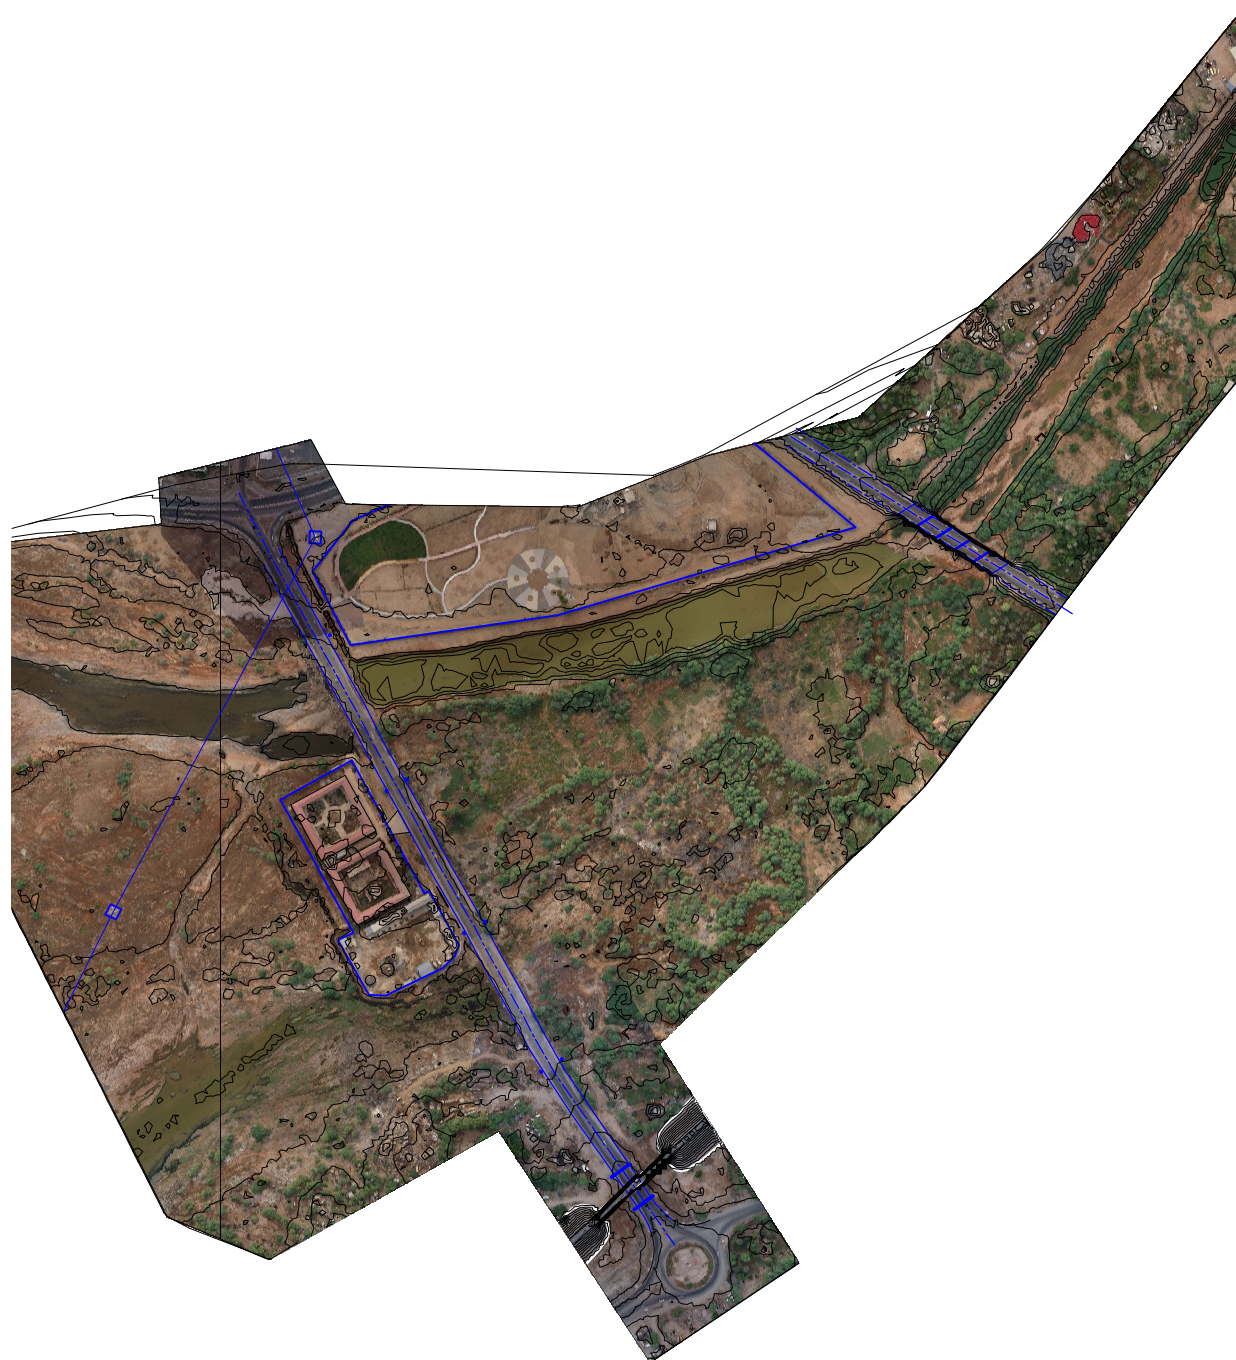


	REPUBLIQUE DE DJIBOUTI MINISTRE DE L'EQUIPEMENT ET DES TRANSPORTS DIRECTION DE L'EQUIPEMENT	 JICA YACHIYO ENGINEERING CO., LTD.	DATA COLLECTION SURVEY FOR STRENGTHENING LOGISTICS IN DJIBOUTI CITY	SHEET CONTENTS	
				SCALE	S=1:5000
				DATE	NOV 2021
				PAGE NO. /	

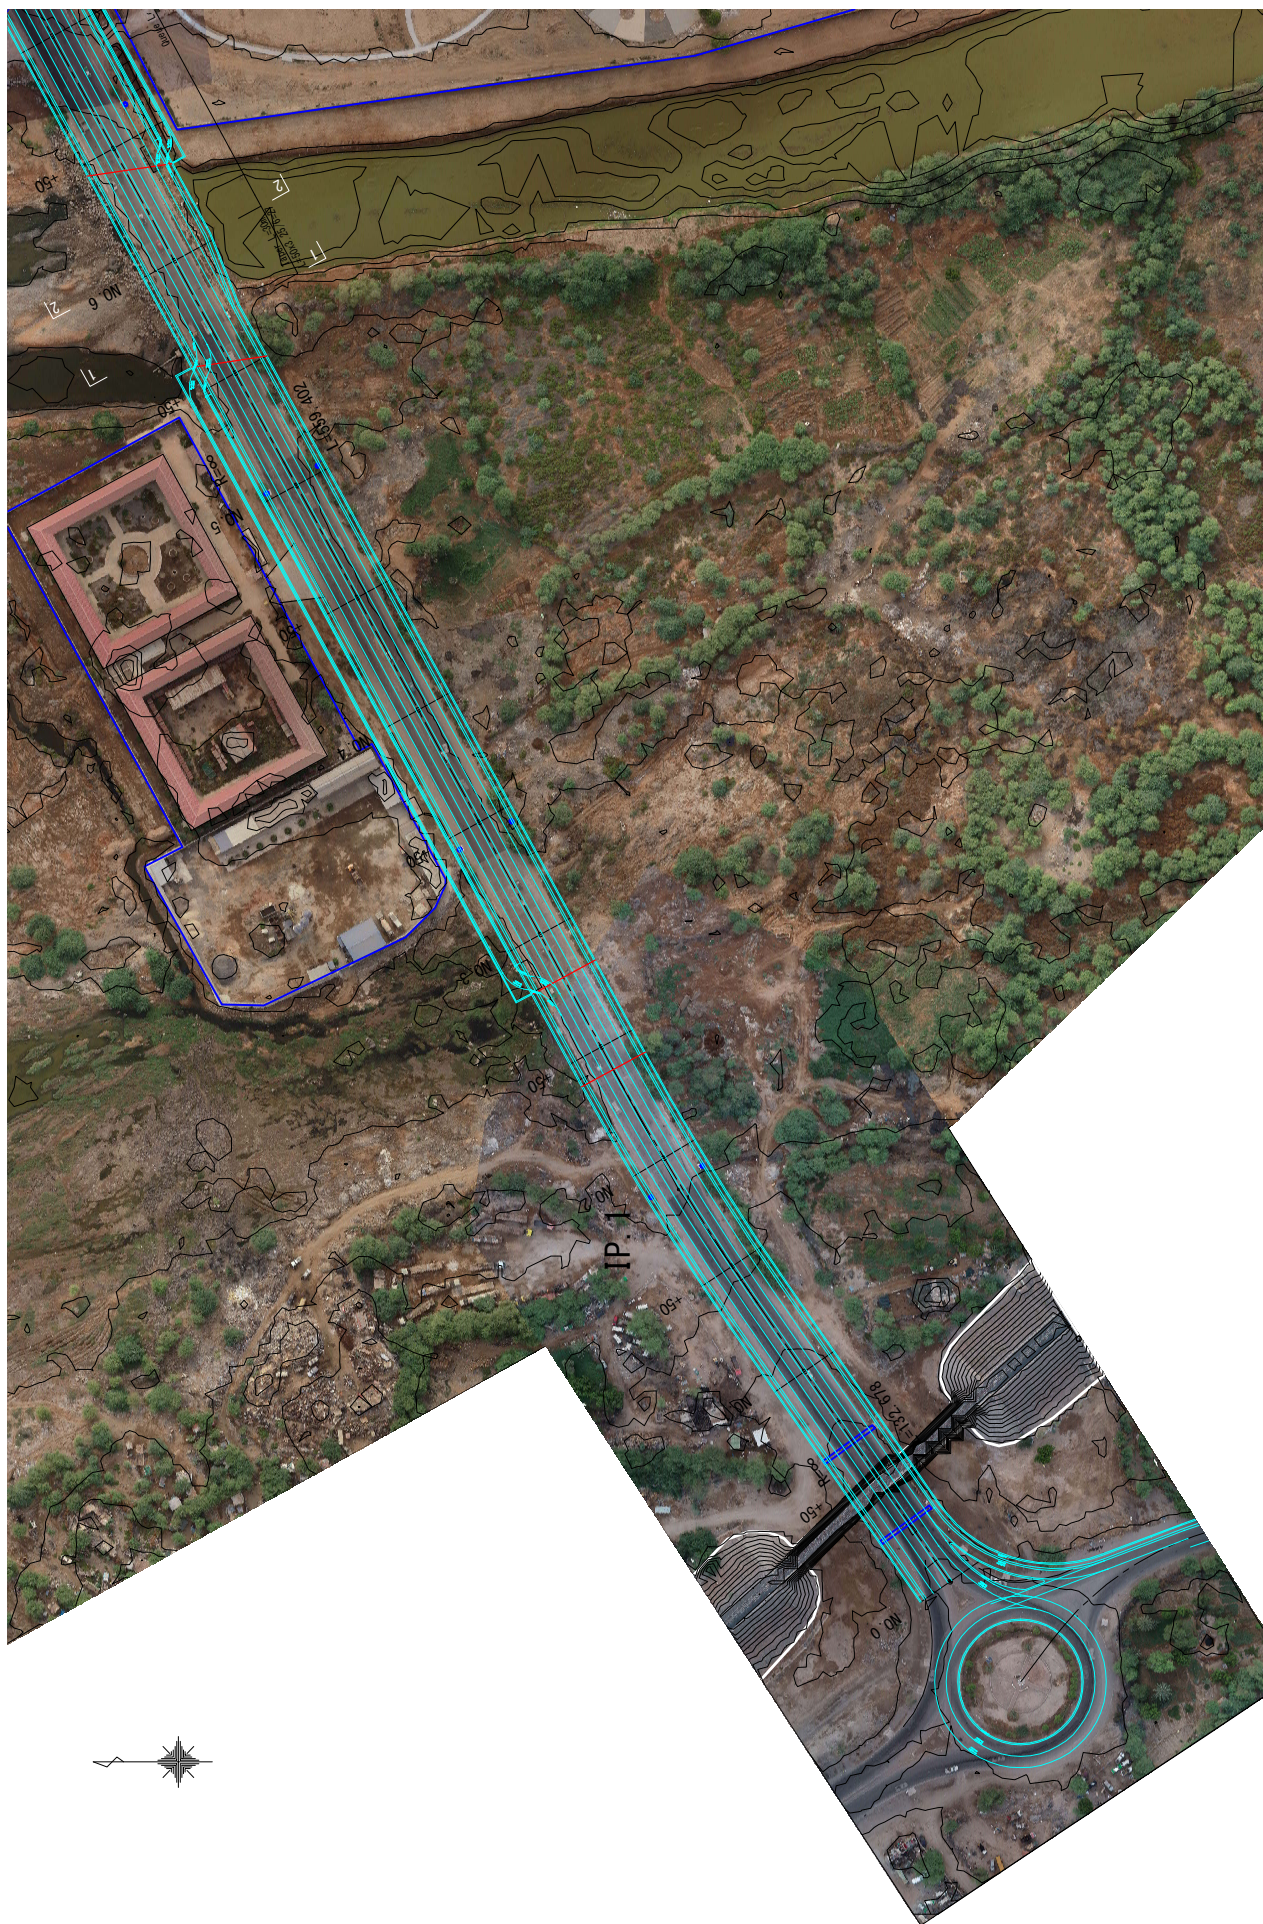


	REPUBLIQUE DE DJIBOUTI MINISTRE DE L'EQUIPEMENT ET DES TRANSPORTS DIRECTION DE L'EQUIPEMENT		JAPAN INTERNATIONAL COOPERATION AGENCY YACHIYO ENGINEERING CO., LTD.		DATA COLLECTION SURVEY FOR STRENGTHENING LOGISTICS IN DJIBOUTI CITY		SHEET CONTENTS PLAN		SCALE S=1:500	DATE NOV 2021	PAGE NO. /

PLAN S=1:1000

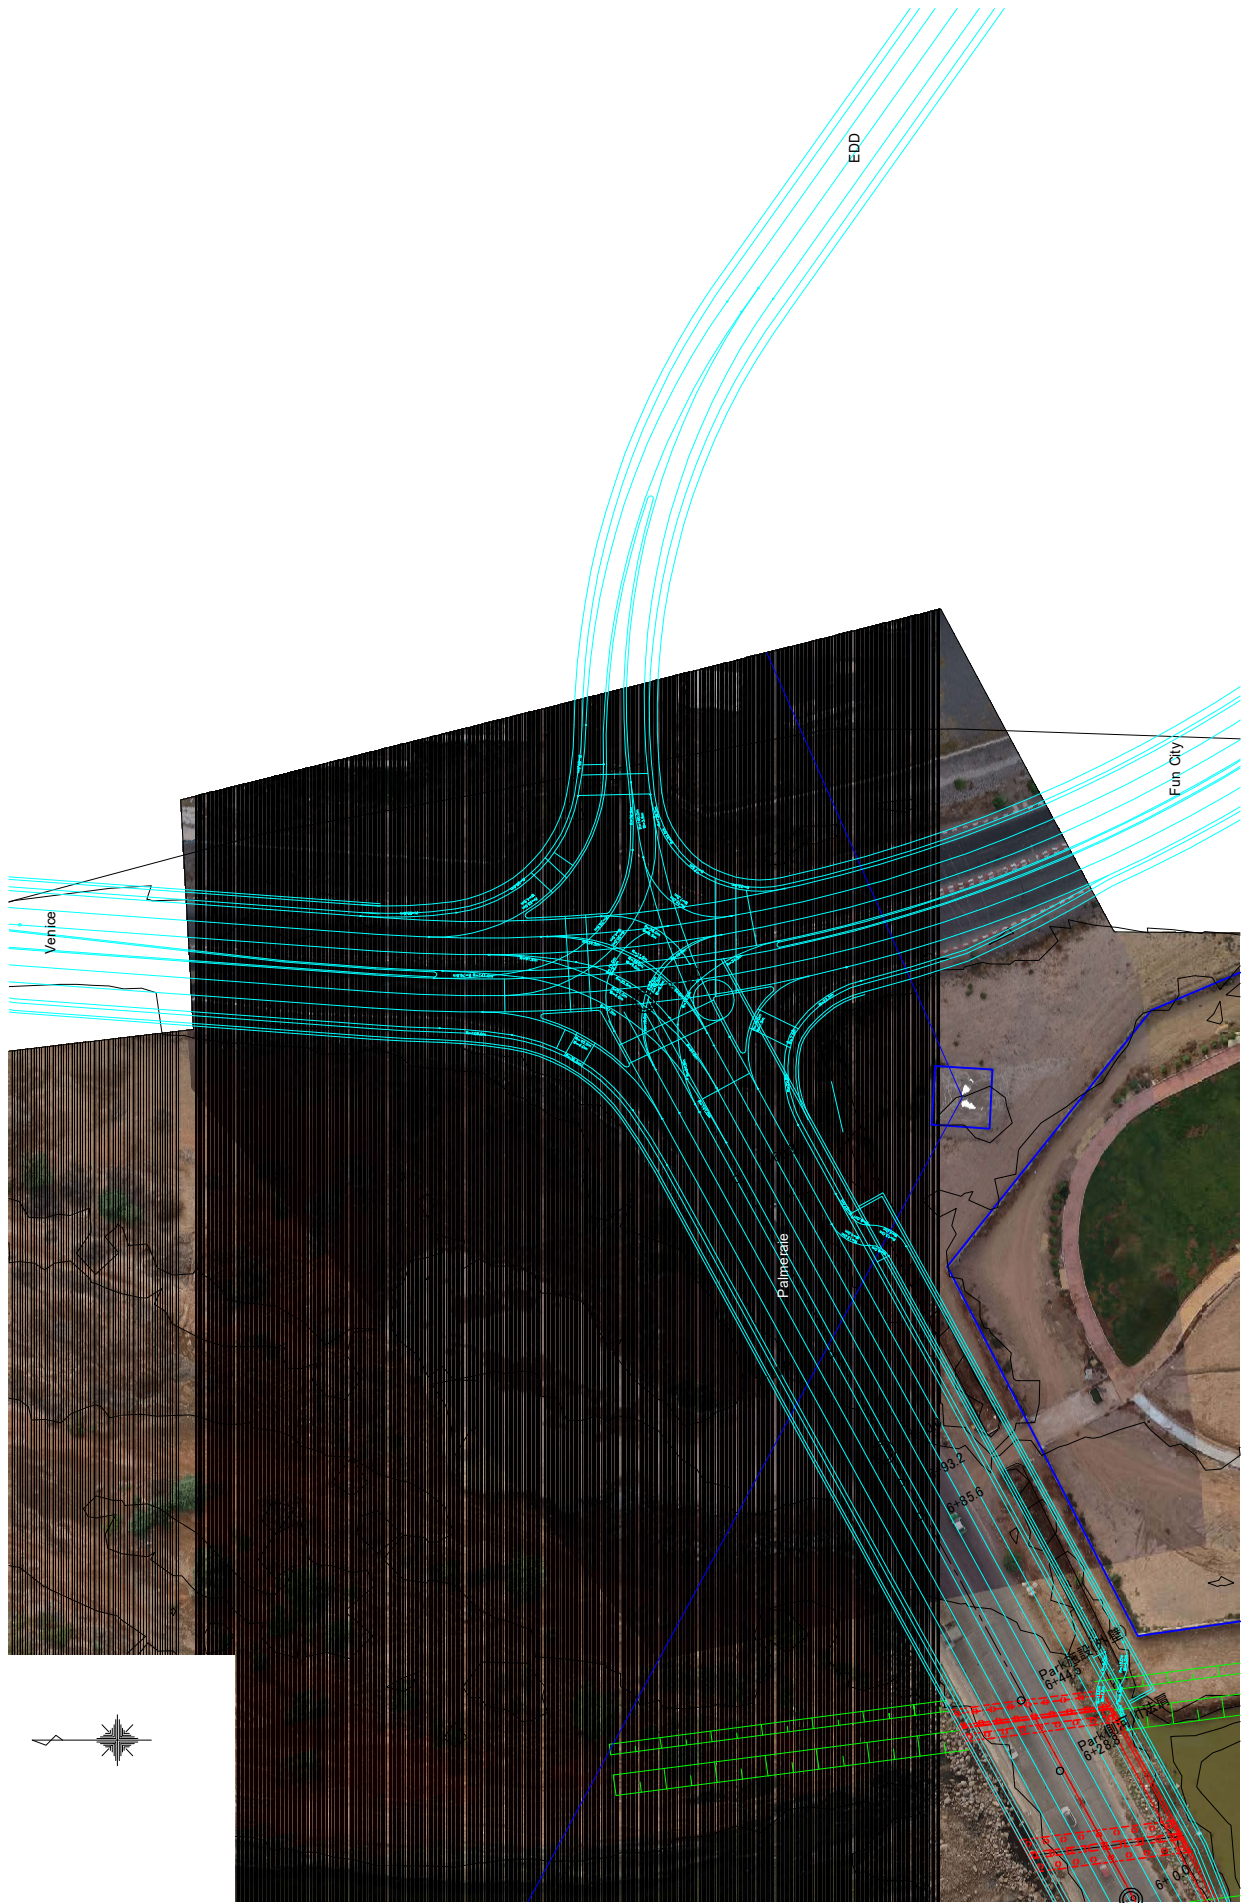


 REPUBLIQUE DE DJIBOUTI MINISTRE DE L'EQUIPEMENT ET DES TRANSPORTS DIRECTION DE L'EQUIPEMENT	 JAPAN INTERNATIONAL COOPERATION AGENCY  YACHIYO ENGINEERING CO., LTD.	DATA COLLECTION SURVEY FOR STRENGTHENING LOGISTICS IN DJIBOUTI CITY		SCALE	S=1:1000
		PLAN		DATE	NOV 2021
				PAGE NO.	/

PLAN S=1:5000

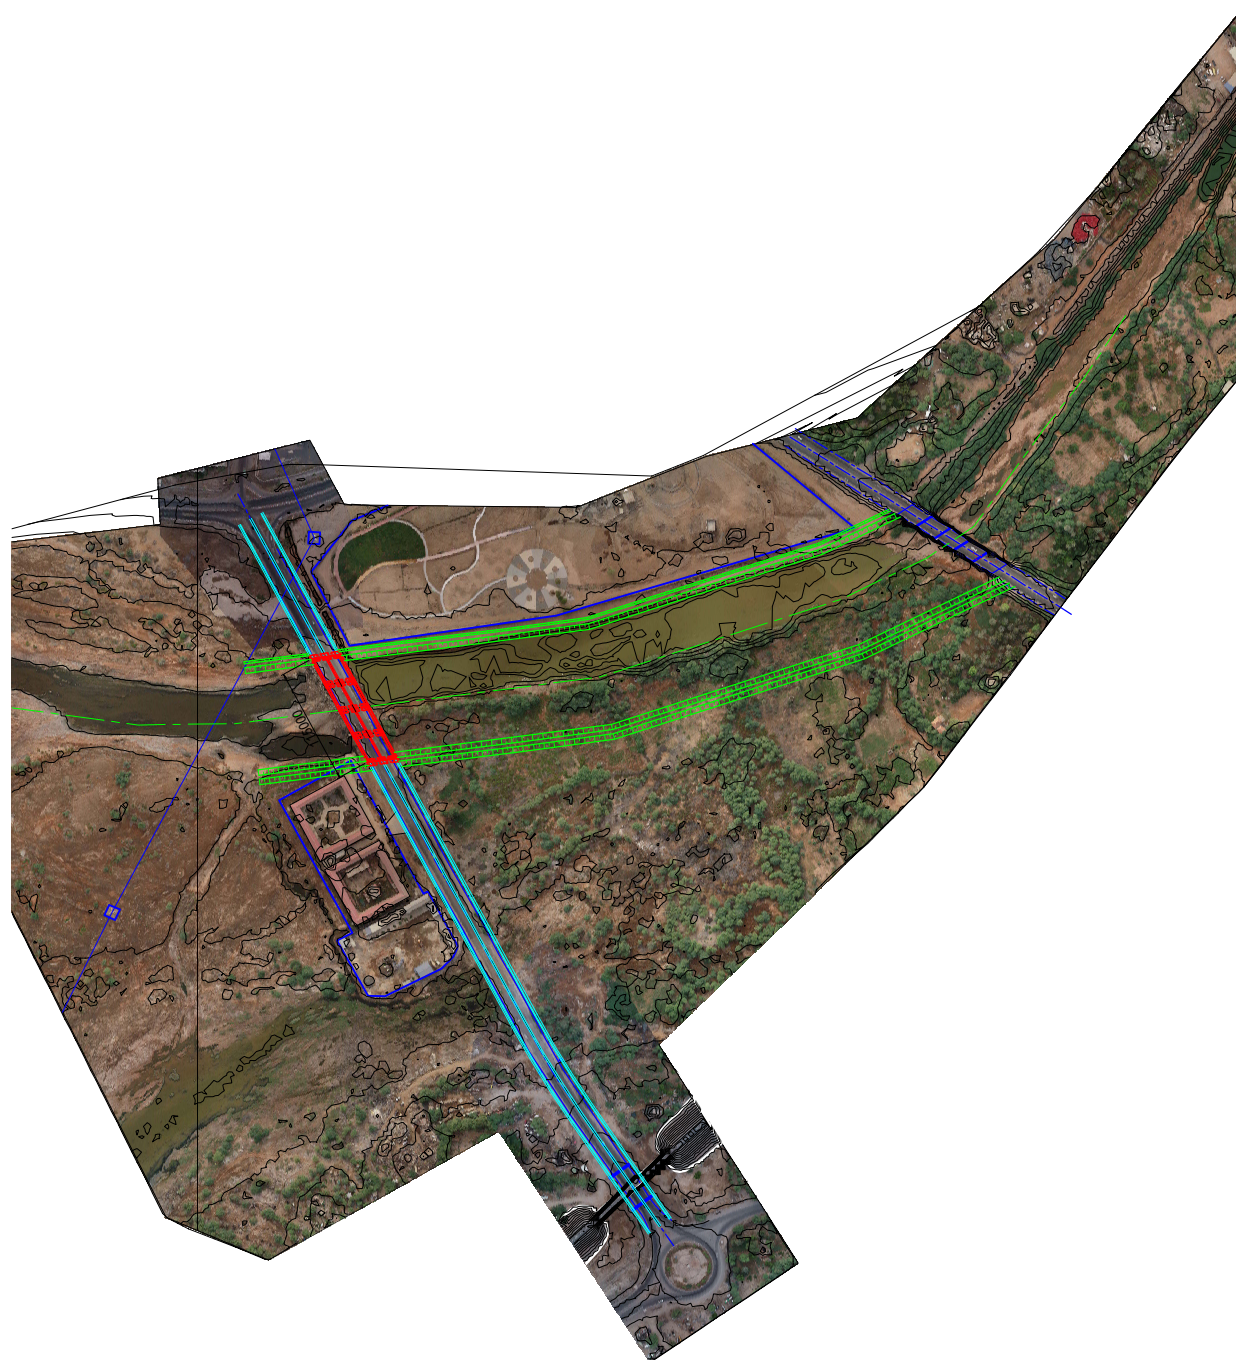

	REPUBLIQUE DE DJIBOUTI MINISTRE DE L'EQUIPEMENT ET DES TRANSPORTS DIRECTION DE L'EQUIPEMENT	 JICA JAPAN INTERNATIONAL COOPERATION AGENCY YACHIYO ENGINEERING CO., LTD.	DATA COLLECTION SURVEY FOR STRENGTHENING LOGISTICS IN DJIBOUTI CITY	SHEET CONTENTS	
				SCALE	S=1:5000
				DATE	NOV 2021
				PAGE NO. /	

PLAN S=1:3000


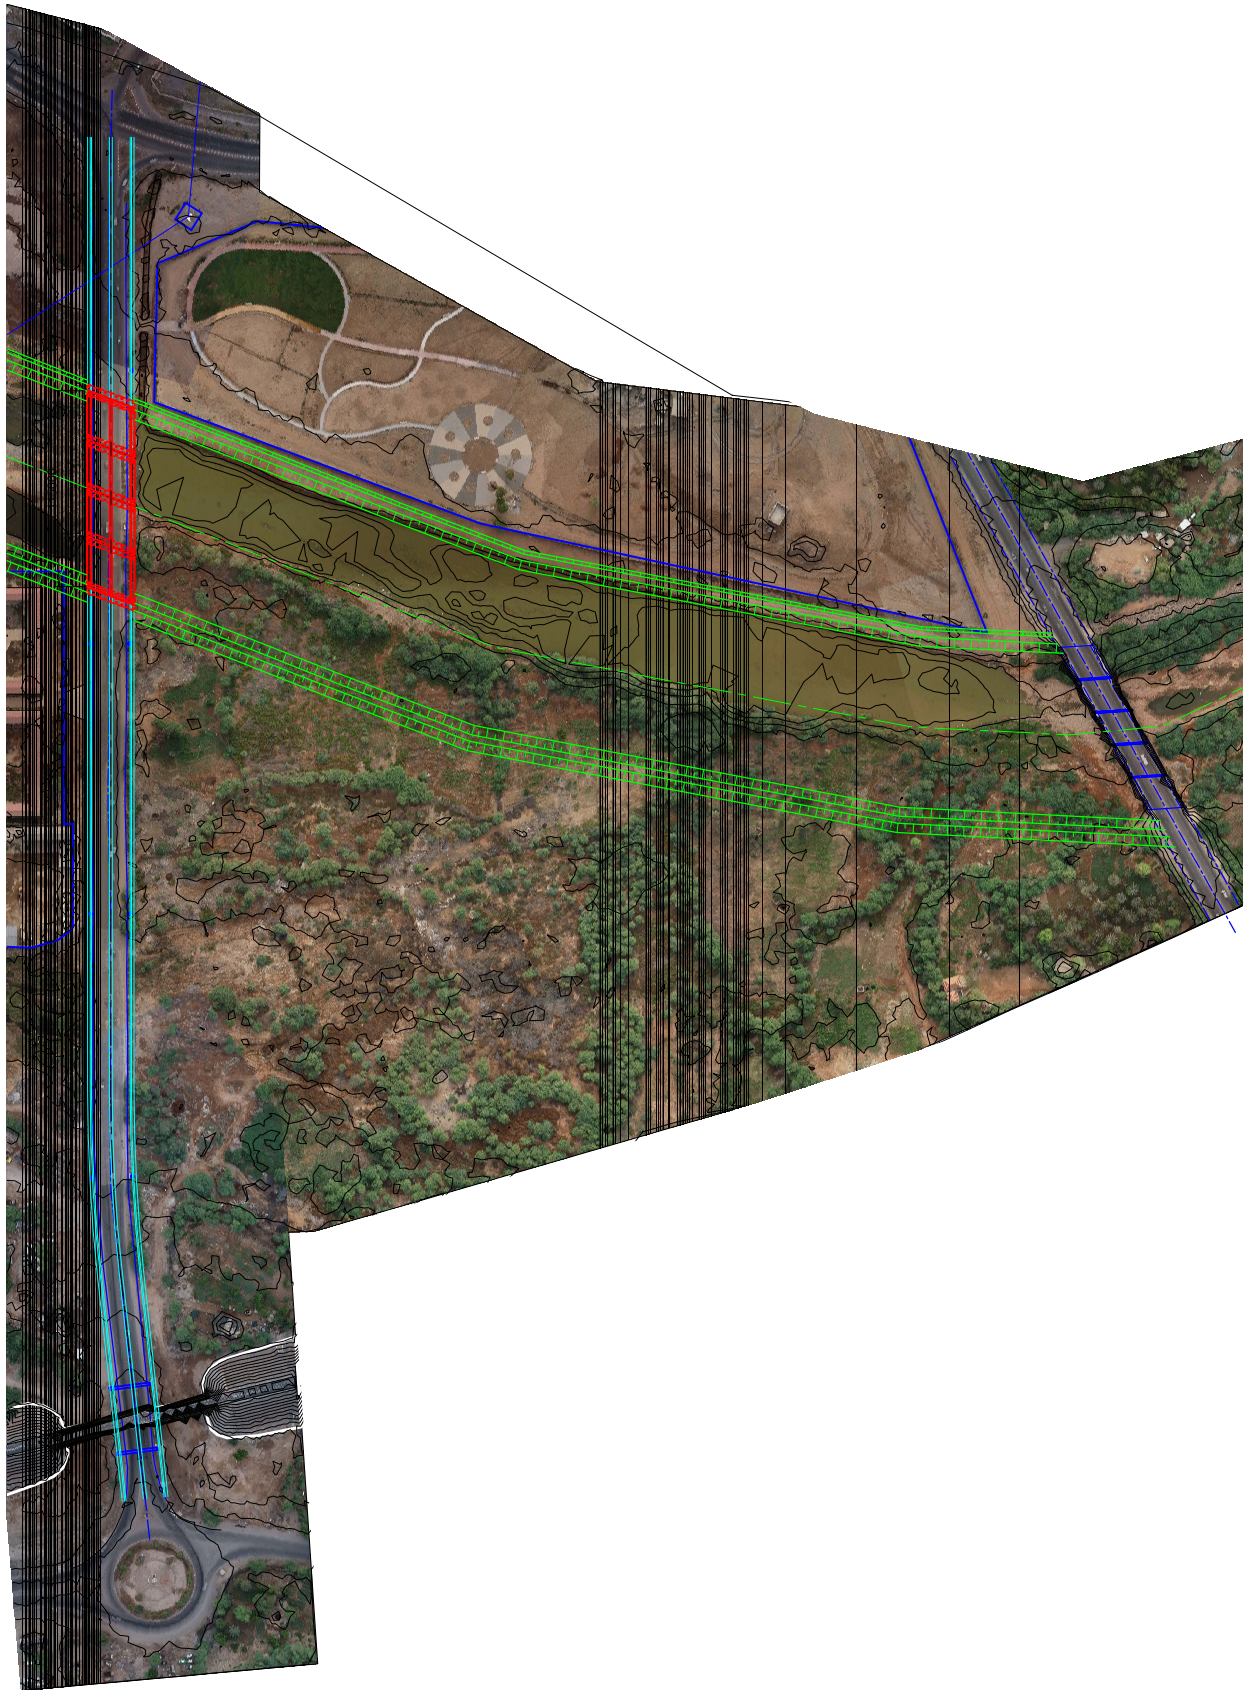


	REPUBLIQUE DE DJIBOUTI MINISTRE DE L'EQUIPEMENT ET DES TRANSPORTS DIRECTION DE L'EQUIPEMENT		JAPAN INTERNATIONAL COOPERATION AGENCY YACHIYO ENGINEERING CO., LTD.	DATA COLLECTION SURVEY FOR STRENGTHENING LOGISTICS IN DJIBOUTI CITY	SHEET CONTENTS	
					SCALE	S=1:3000
					DATE	NOV 2021
					PLAN	

GENERAL VIEW

Profile S=1:600

Cross Section S=1:400

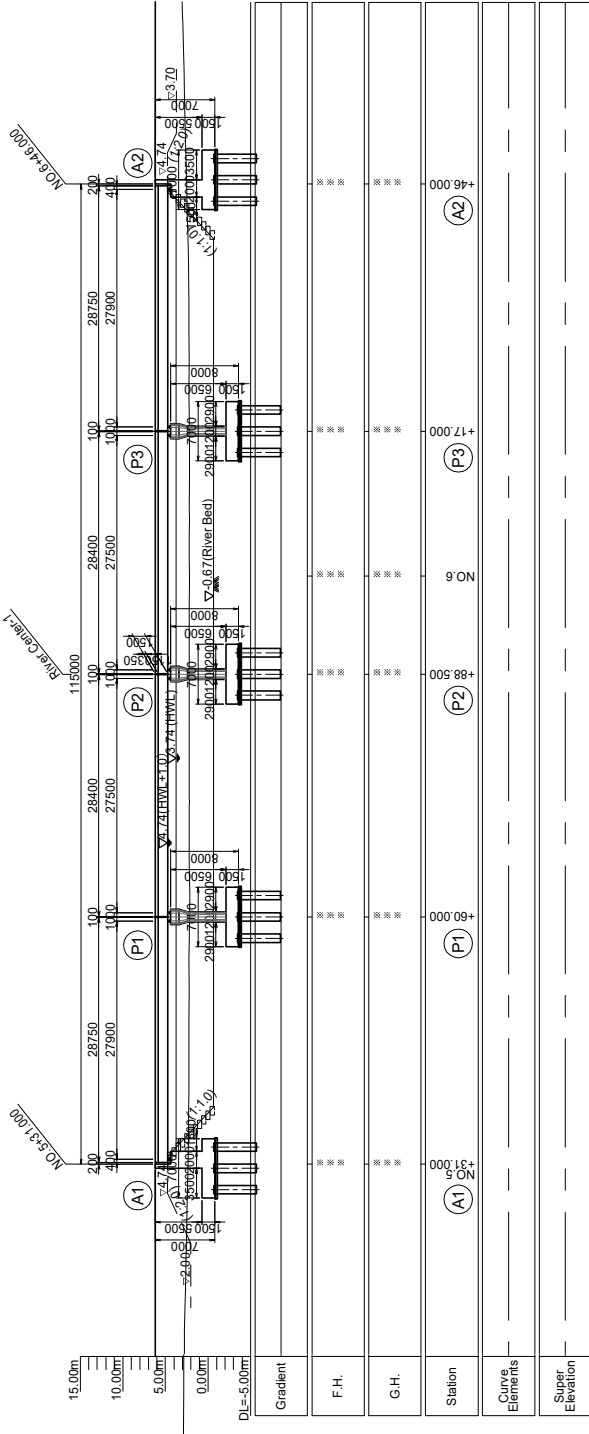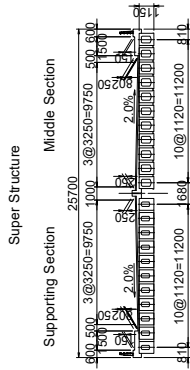

Plan View S=1:600





PLAN S=1:3000



	REPUBLIQUE DE DJIBOUTI MINISTERE DE L'EQUIPEMENT ET DES TRANSPORTS DIRECTION DE L'EQUIPEMENT		JAPAN INTERNATIONAL COOPERATION AGENCY YACHIYO ENGINEERING CO., LTD.	DATA COLLECTION SURVEY FOR STRENGTHENING LOGISTICS IN DJIBOUTI CITY	SHEET CONTENTS PLAN	SCALE S=1:3000	DATE NOV 2021	PAGE NO. /

GENERAL VIEW

Profile

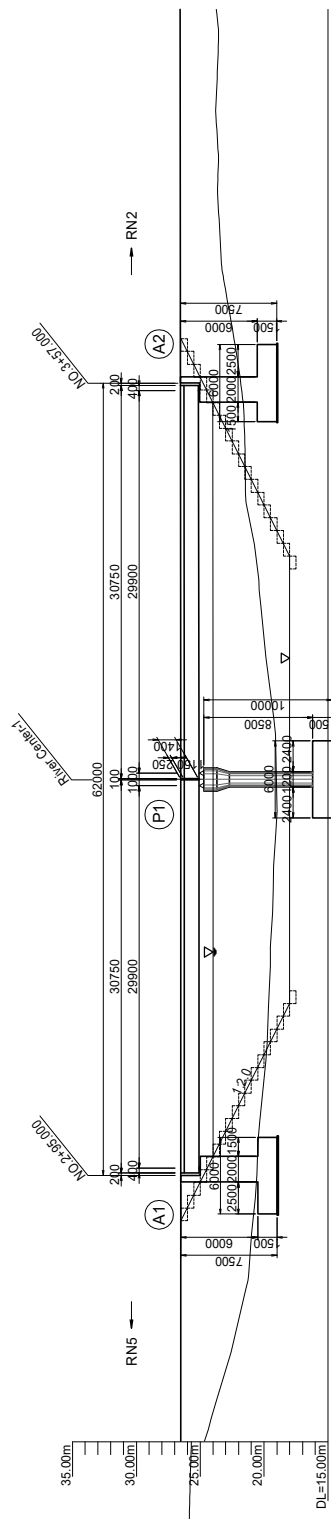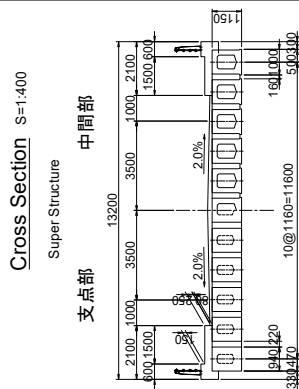

Sub Structure

+57.00m		+56.00m		+55.00m	
Gradient					
F.H.					
G.H.					
Station	① A1	② ON 2	③ NO 3	④ D1	⑤ A2
Curve Elements					
Super Elevation					

Plan View S=1:400



 REPUBLIQUE DE DJIBOUTI MINISTRE DE L'EQUIPEMENT ET DES TRANSPORTS DIRECTION DE L'EQUIPEMENT	 JAPAN INTERNATIONAL COOPERATION AGENCY  YACHIOY ENGINEERING CO., LTD.	DATA COLLECTION SURVEY FOR STRENGTHENING LOGISTICS IN DJIBOUTI CITY		SHEET CONTENTS	
		GENERAL VIEW		SCALE	AS SHOWN
		PAGE NO.		DATE	NOV 2021