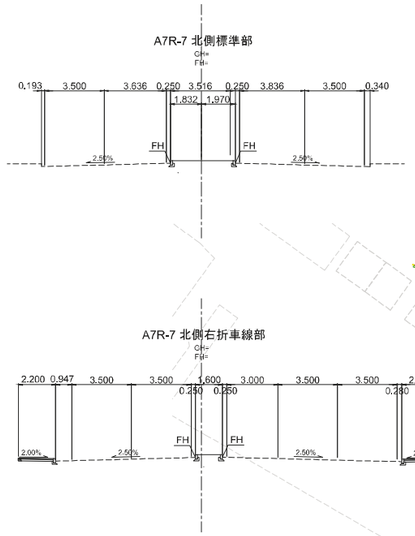

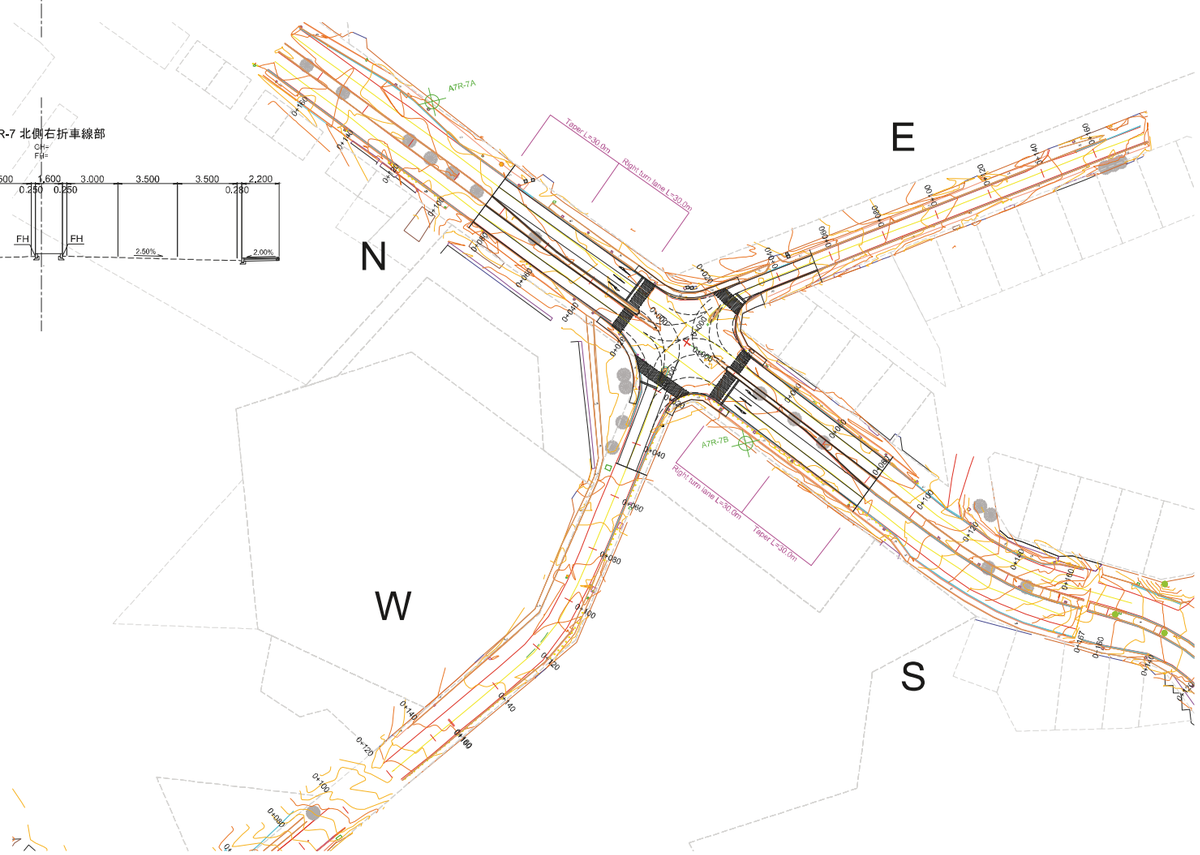

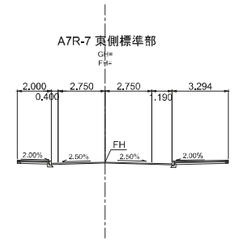

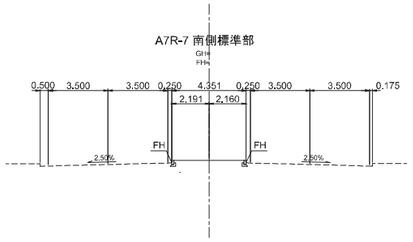

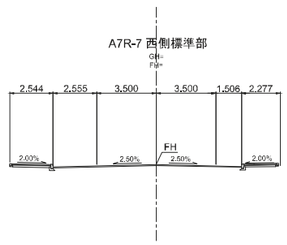

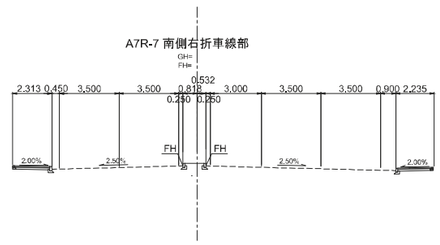

COUNTY GOVERNMENT OF MOMBASA REPUBLIC OF KENYA	JAPAN INTERNATIONAL COOPERATION AGENCY NIPPON KOEI CO.,LTD. KATAHIRA & ENGINEERS INTERNATIONAL INGEROSEC CORPORATION	THE PREPARATORY SURVEY FOR THE PROJECT FOR IMPLEMENTATION OF INTELLIGENT TRANSPORT SYSTEM IN MOMBASA REGION	TITLE : PLAN A7R-7	Drawing No.	PL-A7R-7
				SCALE	S=1/2000
				DATE	

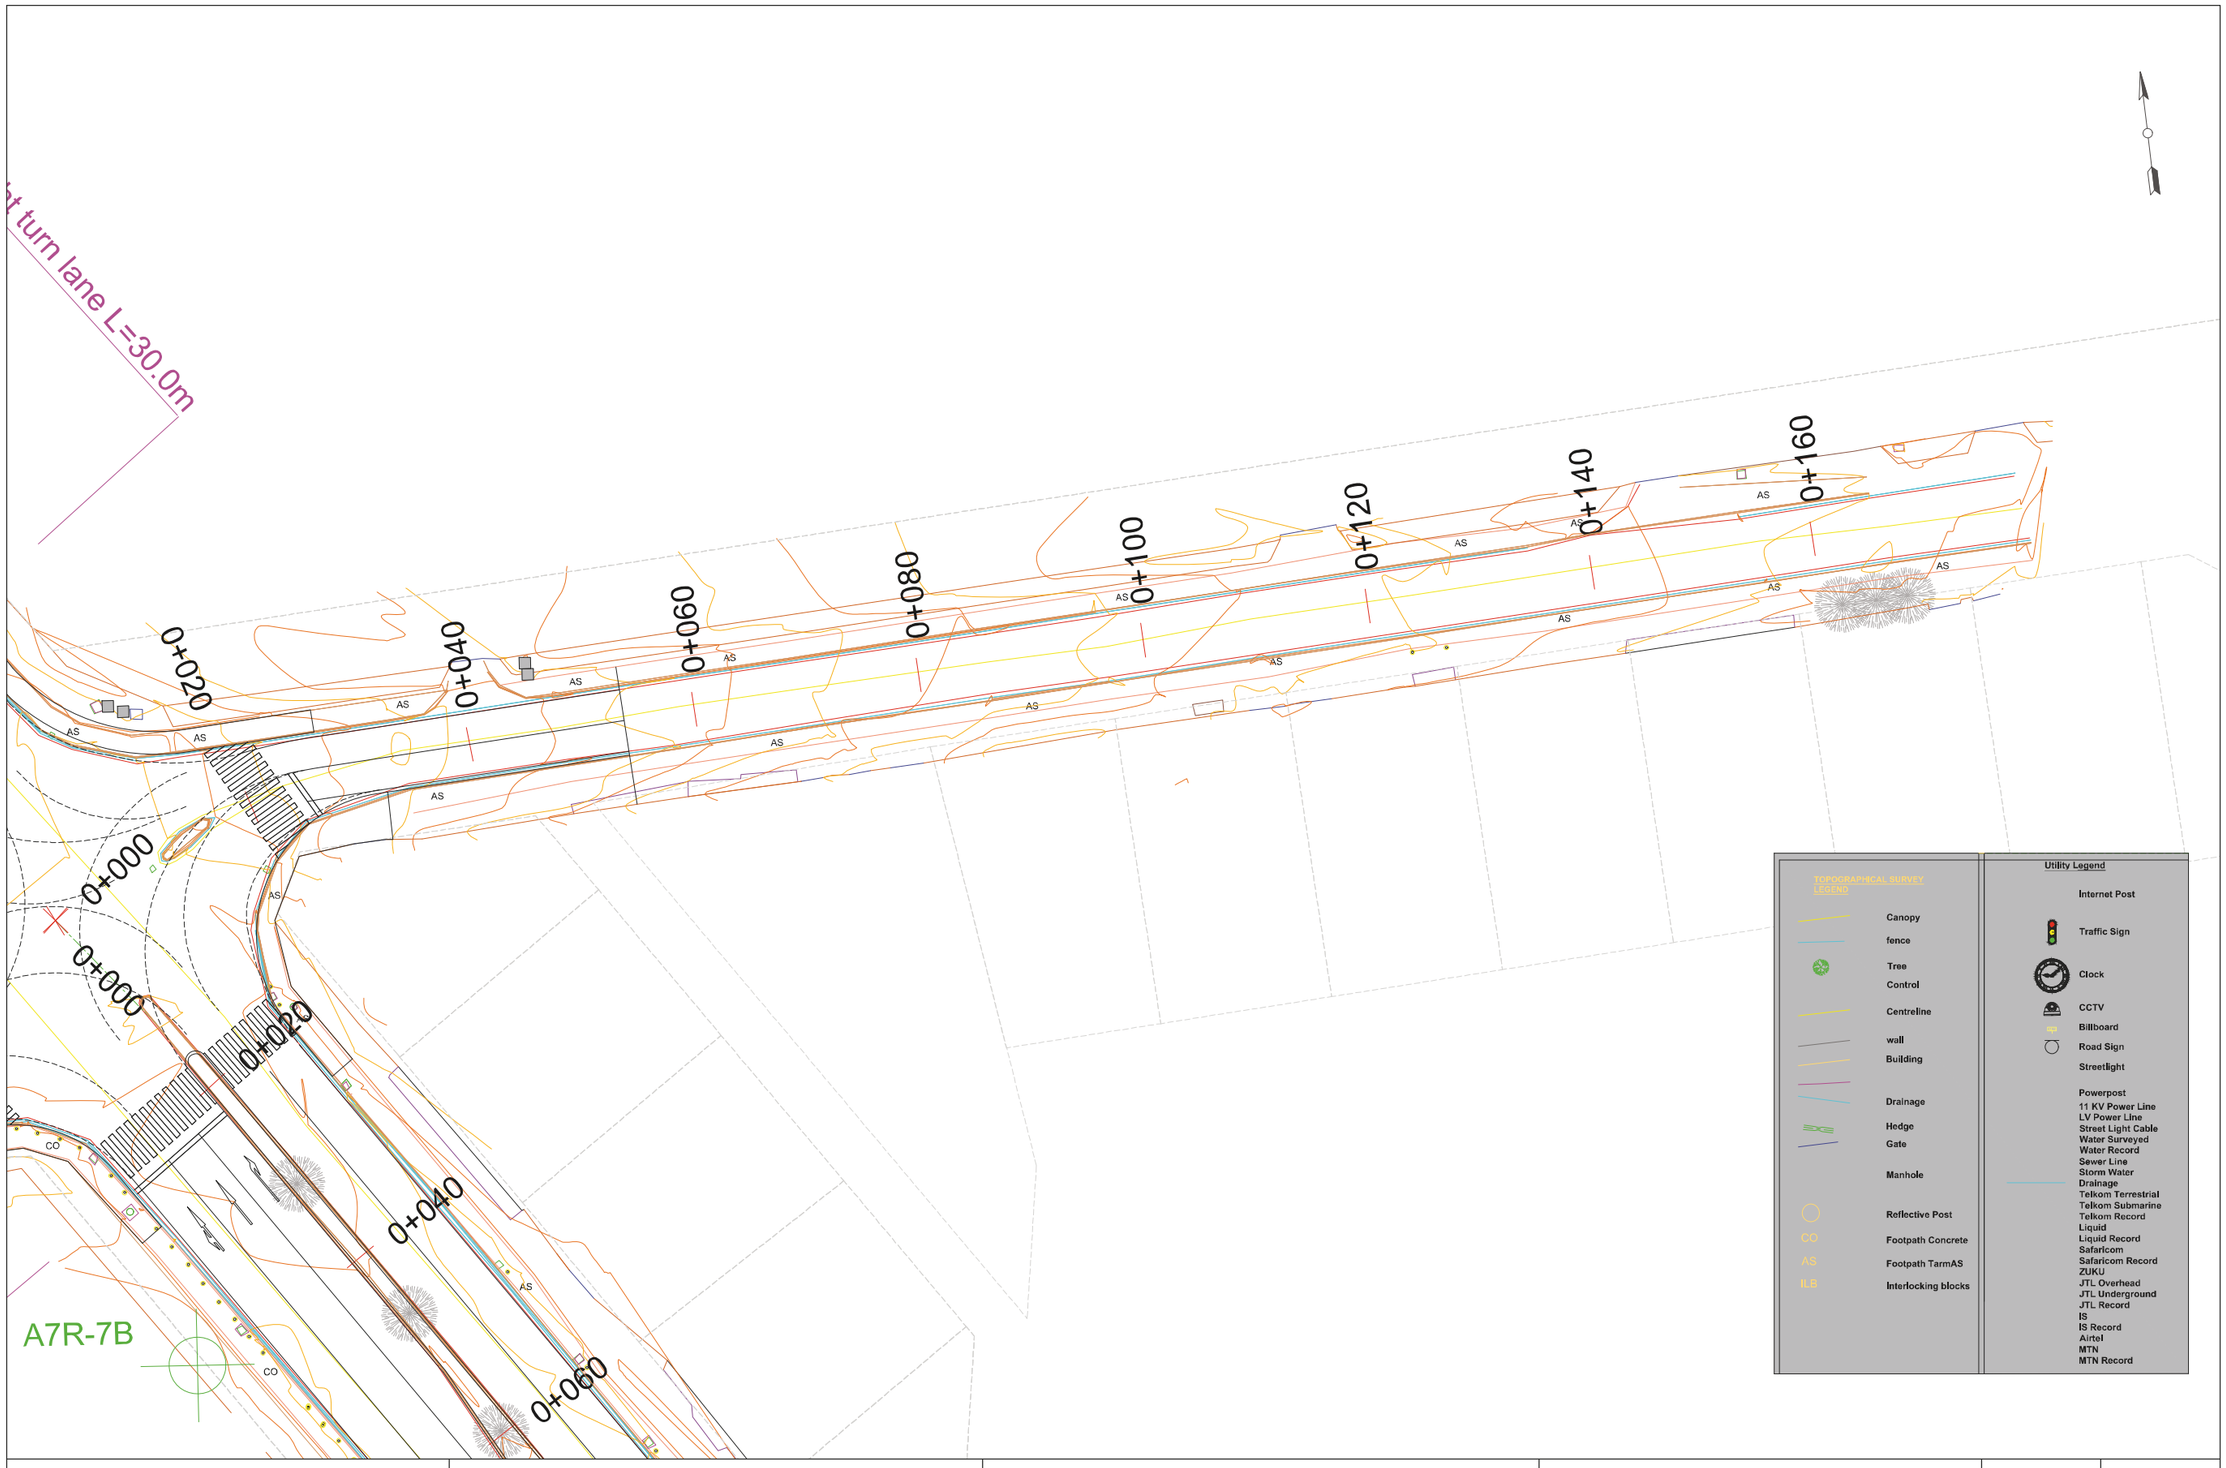

COUNTY GOVERNMENT OF MOMBASA REPUBLIC OF KENYA	JAPAN INTERNATIONAL COOPERATION AGENCY NIPPON KOEI CO.,LTD. KATAHIRA & ENGINEERS INTERNATIONAL INGEROSEC CORPORATION	THE PREPARATORY SURVEY FOR THE PROJECT FOR IMPLEMENTATION OF INTELLIGENT TRANSPORT SYSTEM IN MOMBASA REGION	TITLE : PLAN A7R-7E	Drawing No.	PL-A7R-7E
				SCALE	S=1/500
				DATE	

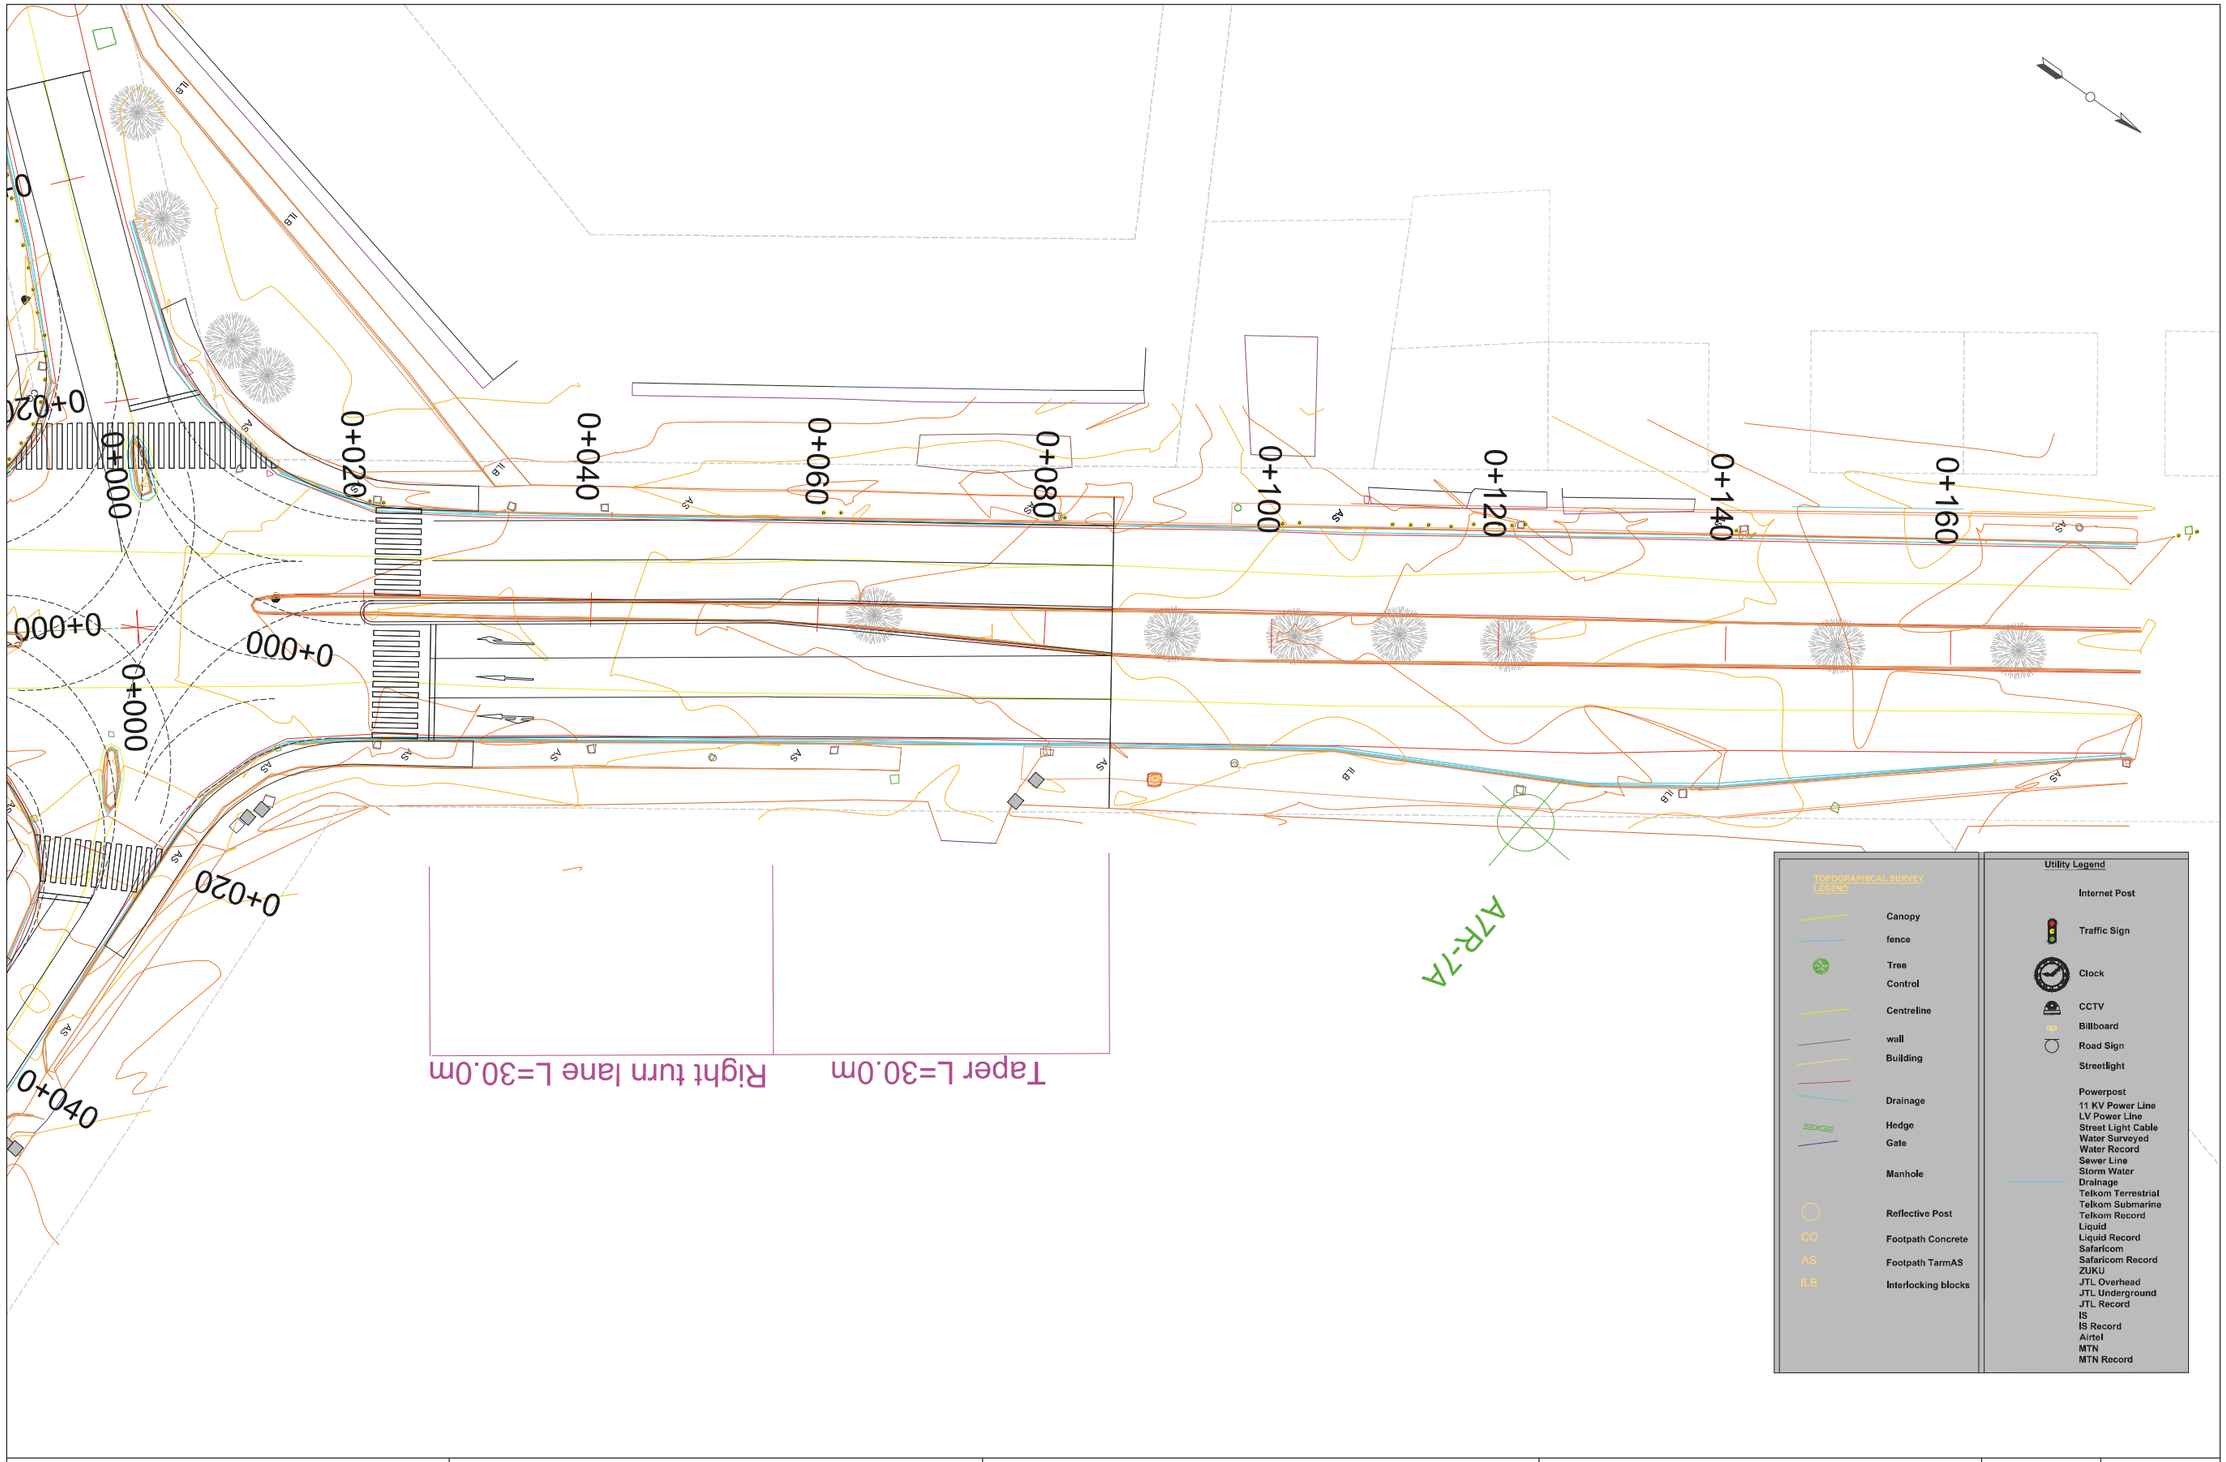

COUNTY GOVERNMENT OF MOMBASA REPUBLIC OF KENYA	JAPAN INTERNATIONAL COOPERATION AGENCY NIPPON KOEI CO.,LTD. KATAHIRA & ENGINEERS INTERNATIONAL INGEROSEC CORPORATION	THE PREPARATORY SURVEY FOR THE PROJECT FOR IMPLEMENTATION OF INTELLIGENT TRANSPORT SYSTEM IN MOMBASA REGION	TITLE : PLAN A7R-7N	Drawing No.	PL-A7R-7N
				SCALE	S=1/500
				DATE	

COUNTY GOVERNMENT OF MOMBASA REPUBLIC OF KENYA	JAPAN INTERNATIONAL COOPERATION AGENCY NIPPON KOEI CO.,LTD. KATAHIRA & ENGINEERS INTERNATIONAL INGEROSEC CORPORATION	THE PREPARATORY SURVEY FOR THE PROJECT FOR IMPLEMENTATION OF INTELLIGENT TRANSPORT SYSTEM IN MOMBASA REGION	TITLE : PLAN A7R-7W	Drawing No.	PL-A7R-7W
				SCALE	S=1/500
				DATE	

COUNTY GOVERNMENT OF MOMBASA REPUBLIC OF KENYA	JAPAN INTERNATIONAL COOPERATION AGENCY NIPPON KOEI CO.,LTD. KATAHIRA & ENGINEERS INTERNATIONAL INGEROSEC CORPORATION	THE PREPARATORY SURVEY FOR THE PROJECT FOR IMPLEMENTATION OF INTELLIGENT TRANSPORT SYSTEM IN MOMBASA REGION	TITLE : PLAN A7R-7S	Drawing No.	PL-A7R-7S
				SCALE	S=1/500
				DATE	

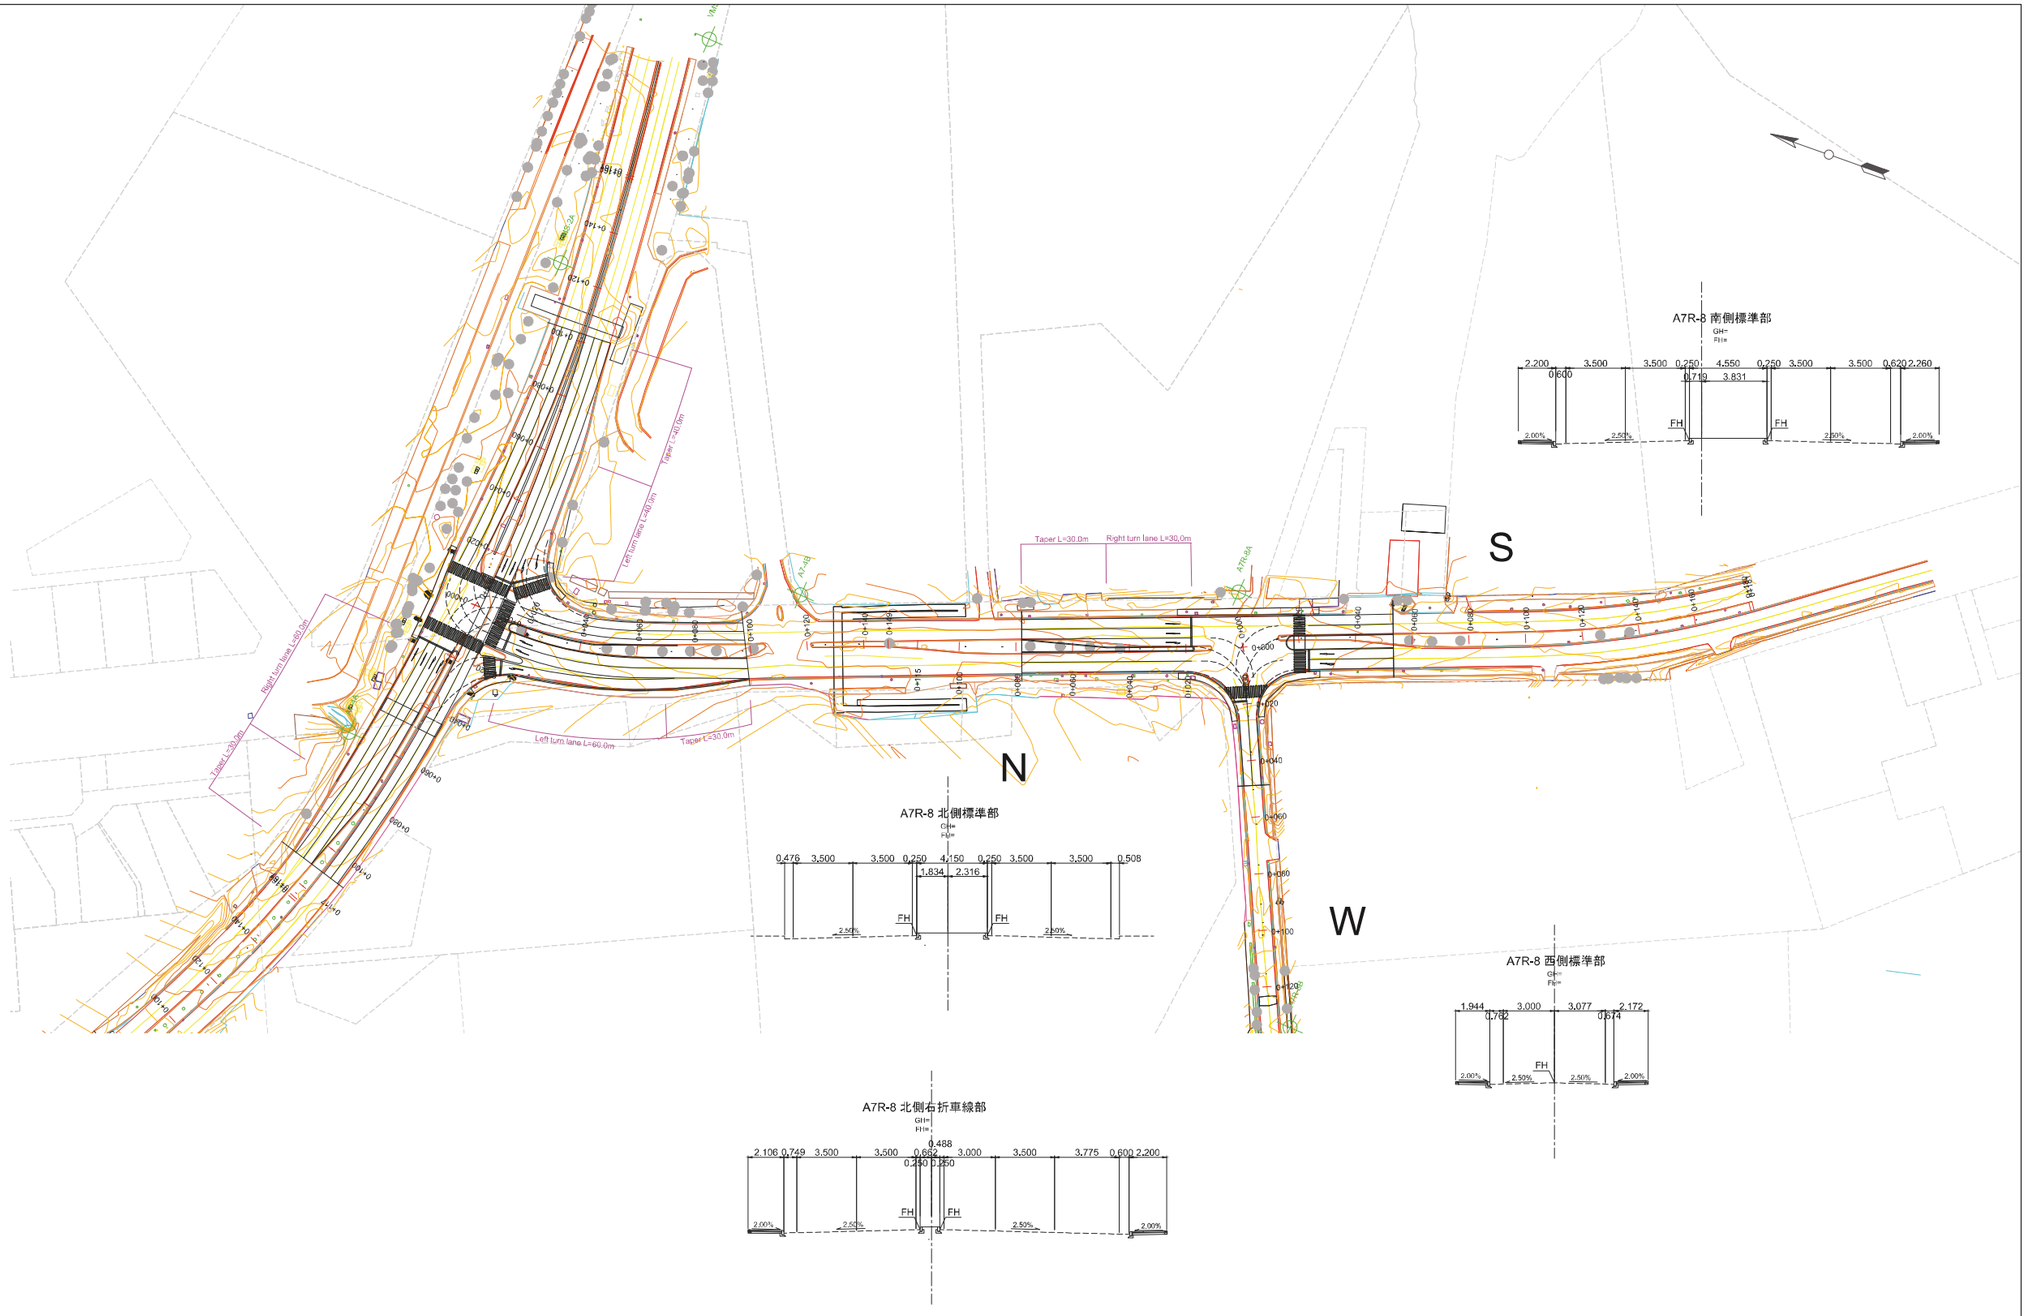

COUNTY GOVERNMENT OF MOMBASA REPUBLIC OF KENYA	JAPAN INTERNATIONAL COOPERATION AGENCY NIPPON KOEI CO.,LTD. KATAHIRA & ENGINEERS INTERNATIONAL INGEROSEC CORPORATION	THE PREPARATORY SURVEY FOR THE PROJECT FOR IMPLEMENTATION OF INTELLIGENT TRANSPORT SYSTEM IN MOMBASA REGION	TITLE : PLAN A7R-8	Drawing No.	PL-A7R-8
				SCALE	S=1/2000
				DATE	

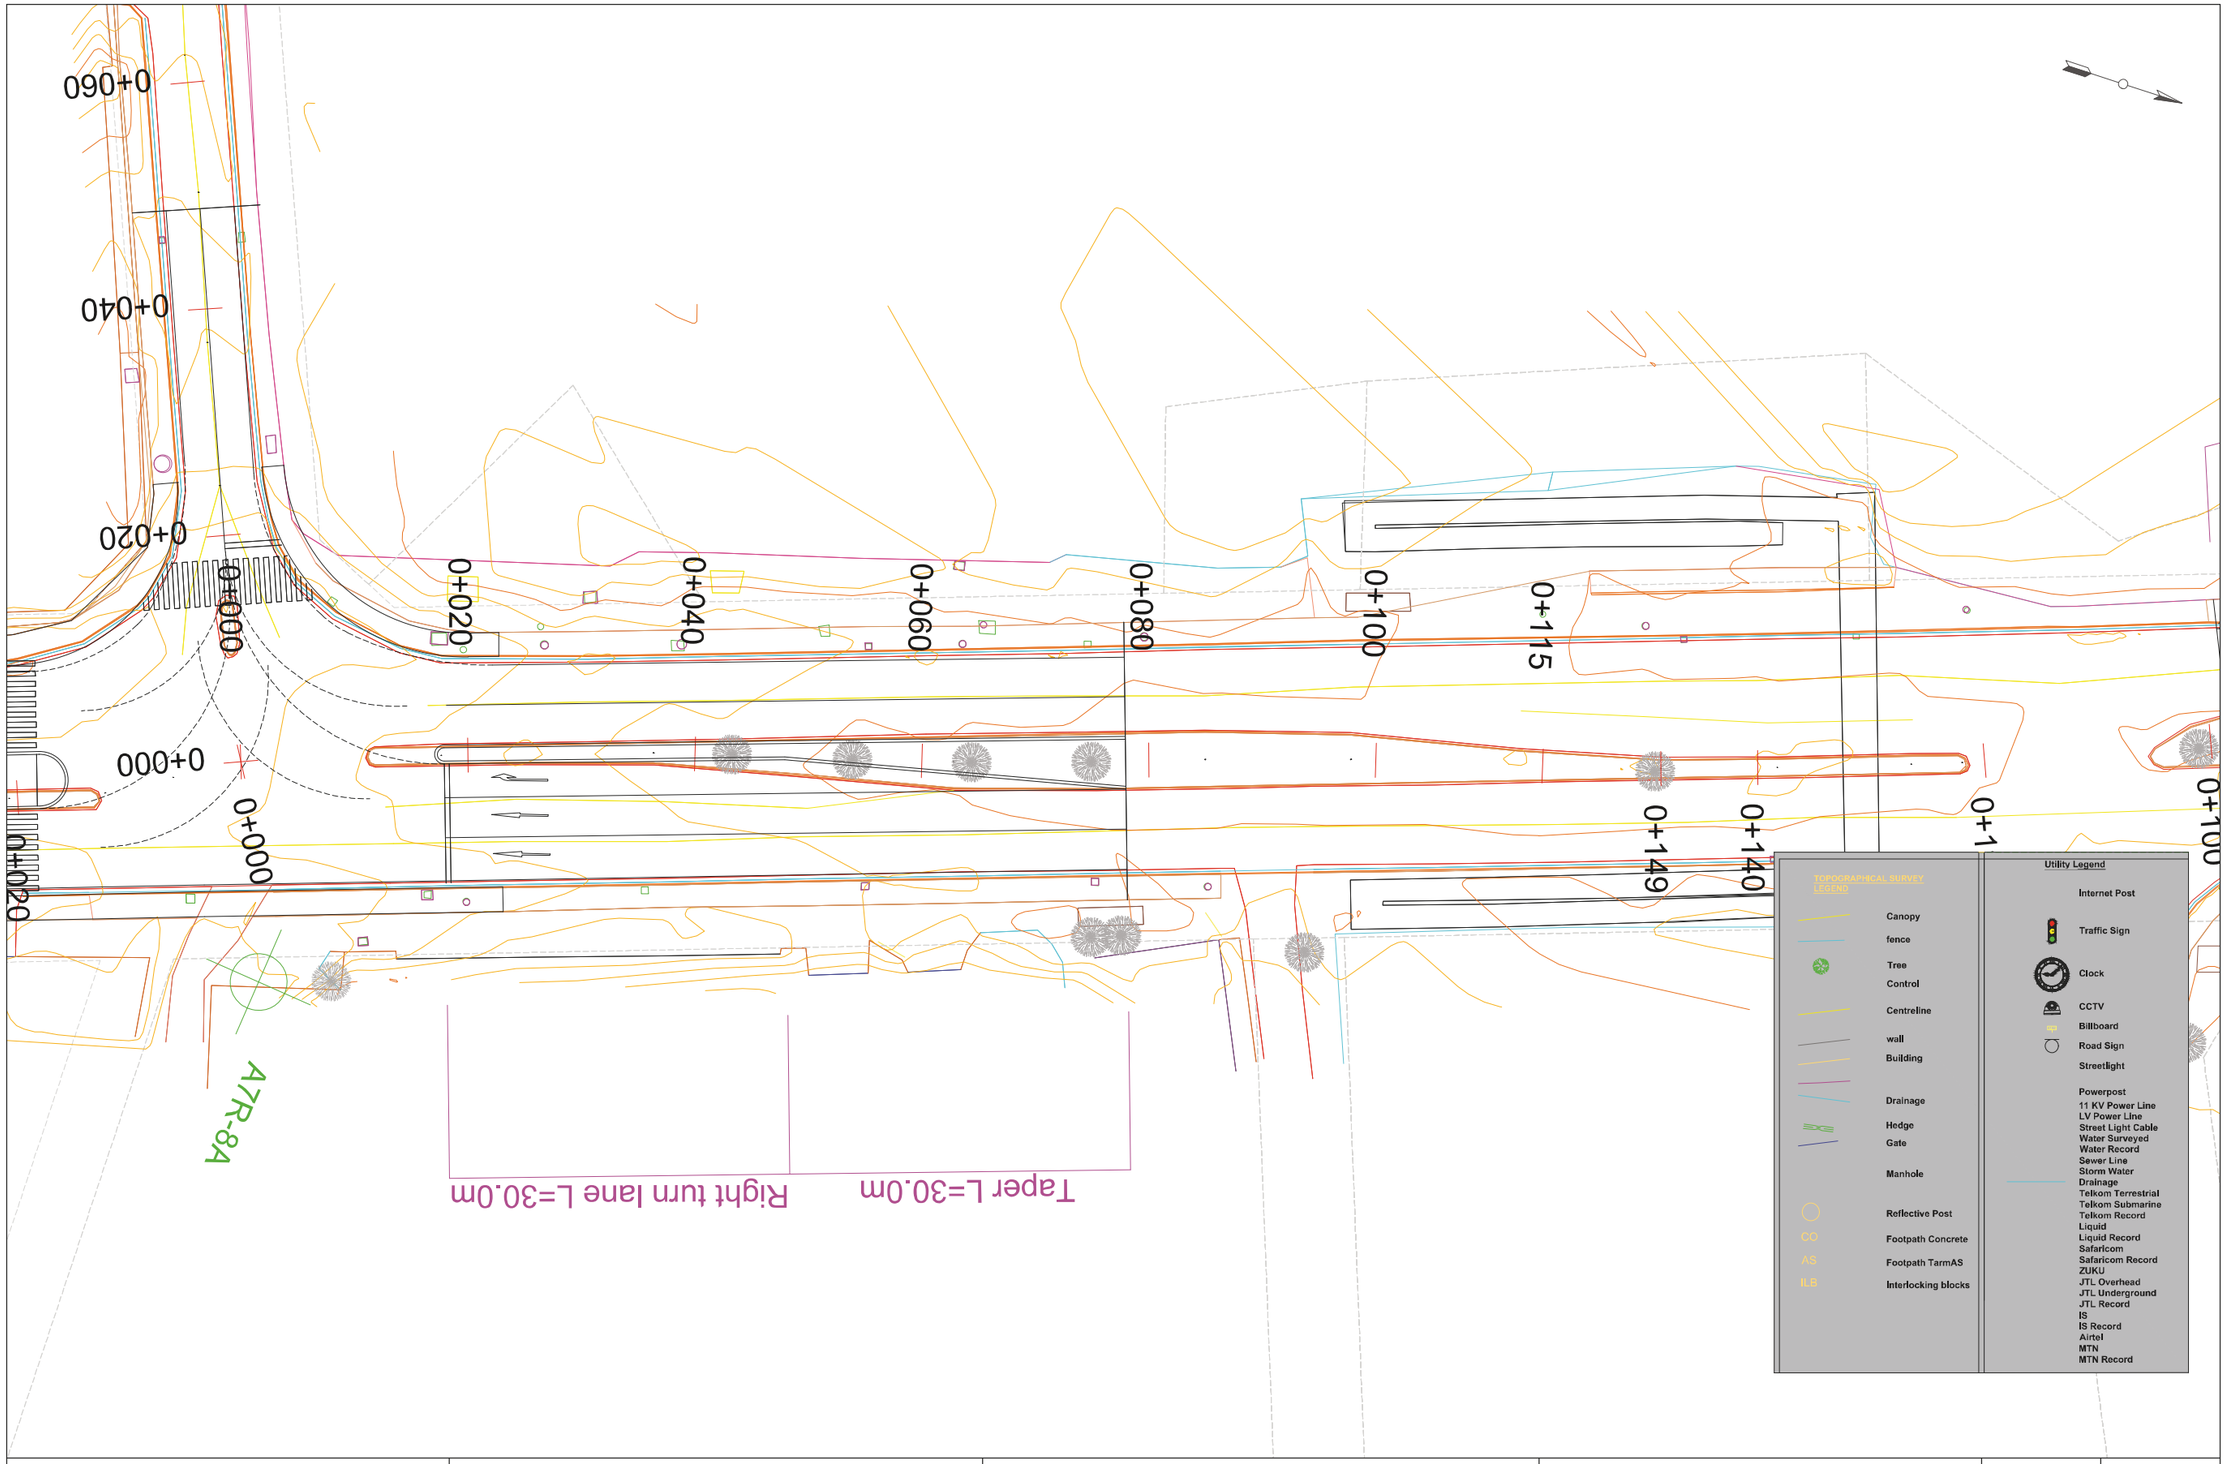

COUNTY GOVERNMENT OF MOMBASA REPUBLIC OF KENYA	JAPAN INTERNATIONAL COOPERATION AGENCY NIPPON KOEI CO.,LTD. KATAHIRA & ENGINEERS INTERNATIONAL INGEROSEC CORPORATION	THE PREPARATORY SURVEY FOR THE PROJECT FOR IMPLEMENTATION OF INTELLIGENT TRANSPORT SYSTEM IN MOMBASA REGION	TITLE : PLAN A7R-8N	Drawing No.	PL-A7R-8N
				SCALE	S=1/500
				DATE	

COUNTY GOVERNMENT OF MOMBASA REPUBLIC OF KENYA	JAPAN INTERNATIONAL COOPERATION AGENCY NIPPON KOEI CO.,LTD. KATAHIRA & ENGINEERS INTERNATIONAL INGEROSEC CORPORATION	THE PREPARATORY SURVEY FOR THE PROJECT FOR IMPLEMENTATION OF INTELLIGENT TRANSPORT SYSTEM IN MOMBASA REGION	TITLE : PLAN A7R-8S	Drawing No.	PL-A7R-8S
				SCALE	S=1/500
				DATE	

COUNTY GOVERNMENT OF MOMBASA REPUBLIC OF KENYA	JAPAN INTERNATIONAL COOPERATION AGENCY NIPPON KOEI CO.,LTD. KATAHIRA & ENGINEERS INTERNATIONAL INGEROSEC CORPORATION	THE PREPARATORY SURVEY FOR THE PROJECT FOR IMPLEMENTATION OF INTELLIGENT TRANSPORT SYSTEM IN MOMBASA REGION	TITLE : PLAN A7R-8W	Drawing No.	PL-A7R-8W
				SCALE	S=1/500
				DATE	

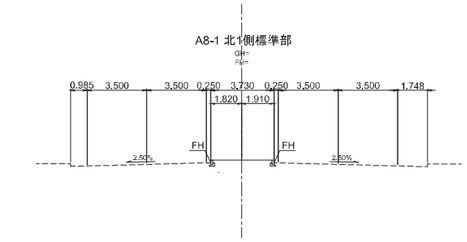

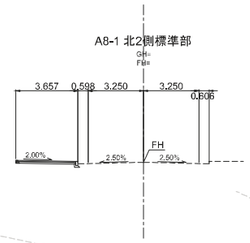

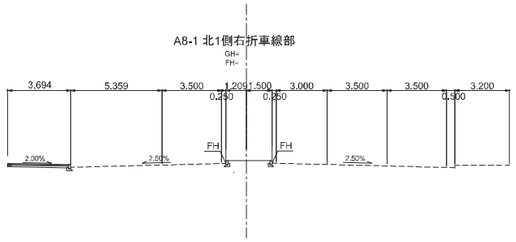

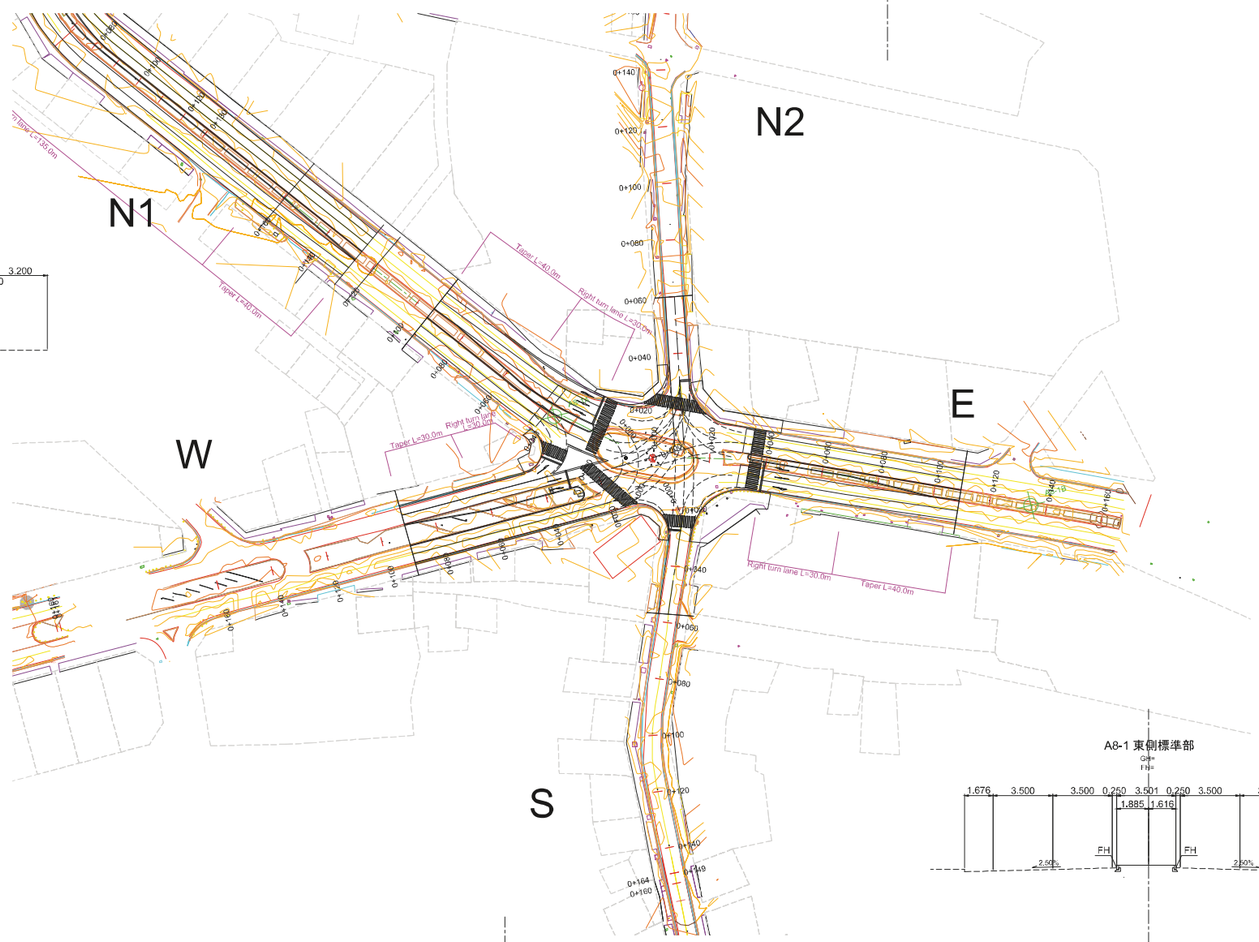

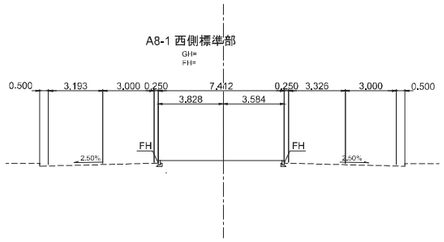

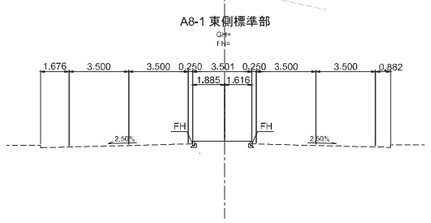

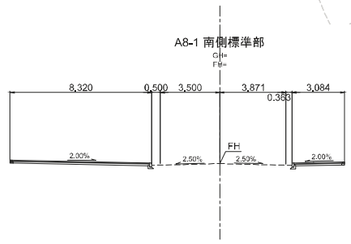

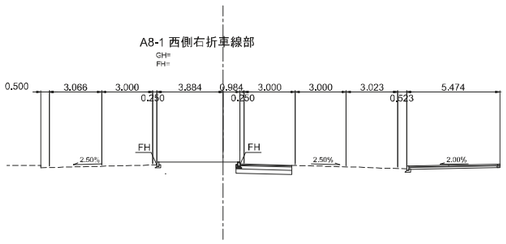

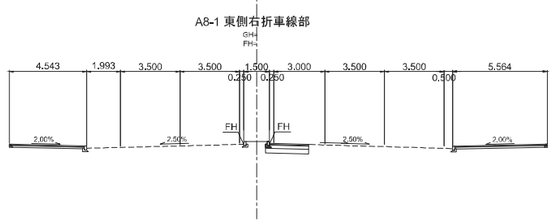

COUNTY GOVERNMENT OF MOMBASA REPUBLIC OF KENYA	JAPAN INTERNATIONAL COOPERATION AGENCY NIPPON KOEI CO.,LTD. KATAHIRA & ENGINEERS INTERNATIONAL INGEROSEC CORPORATION	THE PREPARATORY SURVEY FOR THE PROJECT FOR IMPLEMENTATION OF INTELLIGENT TRANSPORT SYSTEM IN MOMBASA REGION	TITLE : PLAN A8-1	Drawing No.	PL-A8-1
				SCALE	S=1/2000
				DATE	

COUNTY GOVERNMENT OF MOMBASA REPUBLIC OF KENYA	JAPAN INTERNATIONAL COOPERATION AGENCY NIPPON KOEI CO.,LTD. KATAHIRA & ENGINEERS INTERNATIONAL INGEROSEC CORPORATION	THE PREPARATORY SURVEY FOR THE PROJECT FOR IMPLEMENTATION OF INTELLIGENT TRANSPORT SYSTEM IN MOMBASA REGION	TITLE : PLAN A-81E	Drawing No.	PL-A-81E
				SCALE	S=1/500
				DATE	

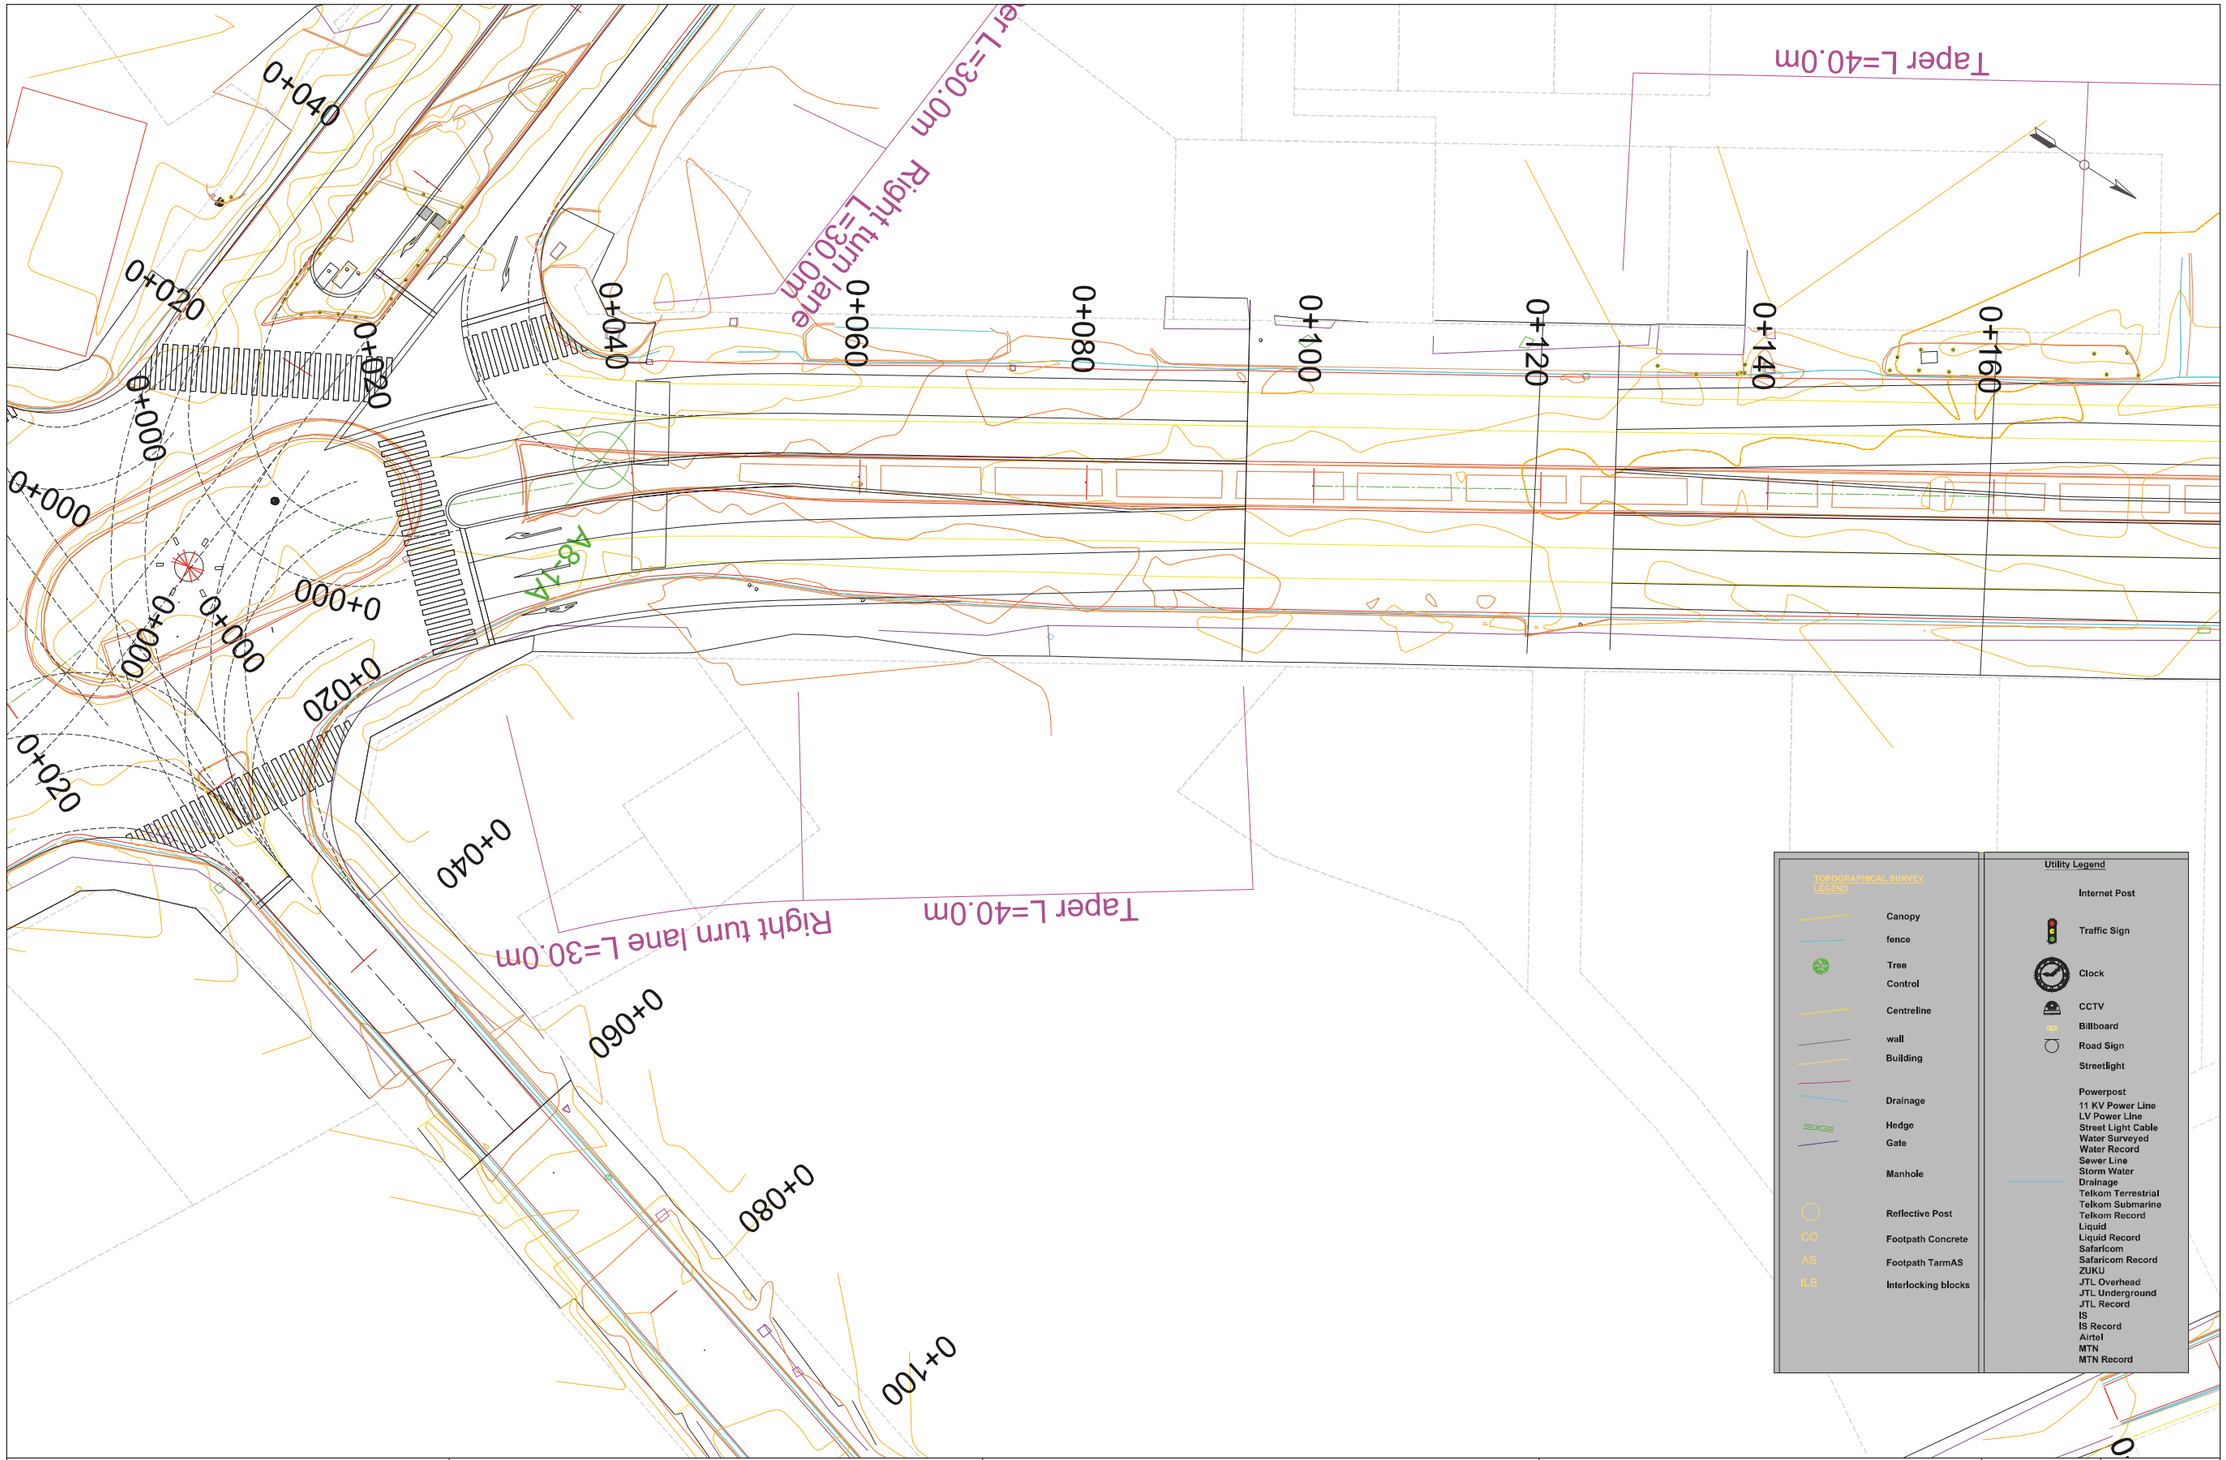

COUNTY GOVERNMENT OF MOMBASA REPUBLIC OF KENYA	JAPAN INTERNATIONAL COOPERATION AGENCY NIPPON KOEI CO.,LTD. KATAHIRA & ENGINEERS INTERNATIONAL INGEROSEC CORPORATION	THE PREPARATORY SURVEY FOR THE PROJECT FOR IMPLEMENTATION OF INTELLIGENT TRANSPORT SYSTEM IN MOMBASA REGION	TITLE : PLAN A-81N2	Drawing No.	PL-A-81N2
				SCALE	S=1/500
				DATE	

COUNTY GOVERNMENT OF MOMBASA REPUBLIC OF KENYA	JAPAN INTERNATIONAL COOPERATION AGENCY NIPPON KOEI CO.,LTD. KATAHIRA & ENGINEERS INTERNATIONAL INGEROSEC CORPORATION	THE PREPARATORY SURVEY FOR THE PROJECT FOR IMPLEMENTATION OF INTELLIGENT TRANSPORT SYSTEM IN MOMBASA REGION	TITLE : PLAN A-81N2	Drawing No.	PL-A-81N2
				SCALE	S=1/500
				DATE	

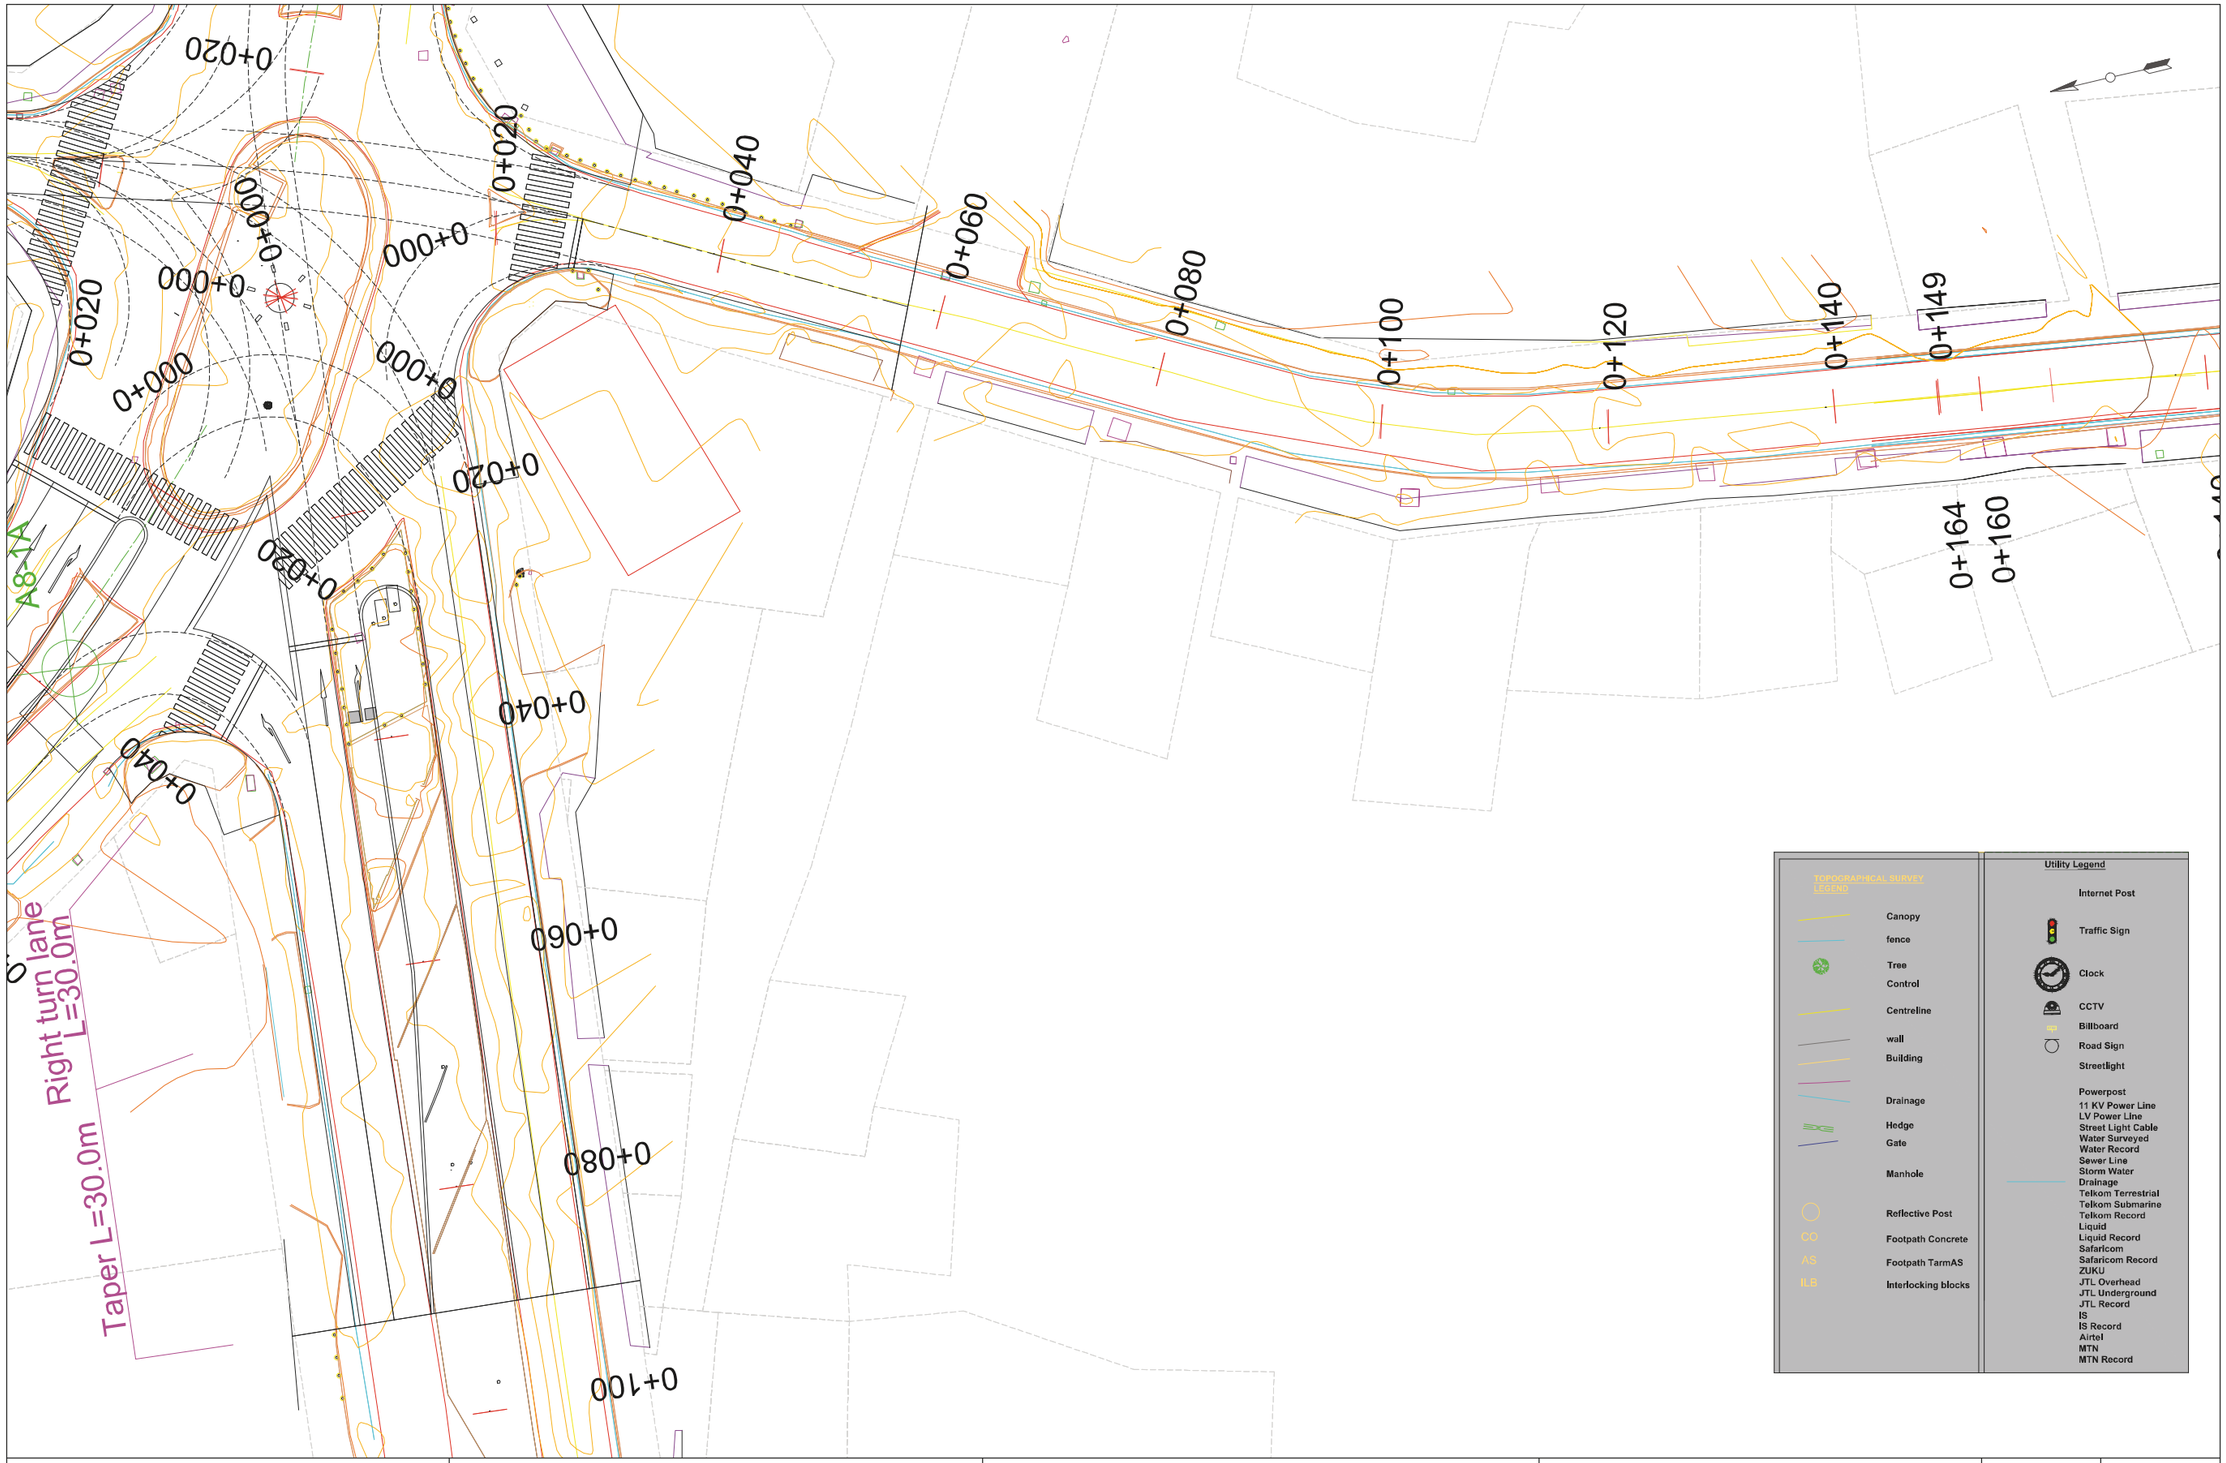

COUNTY GOVERNMENT OF MOMBASA REPUBLIC OF KENYA	JAPAN INTERNATIONAL COOPERATION AGENCY NIPPON KOEI CO.,LTD. KATAHIRA & ENGINEERS INTERNATIONAL INGEROSEC CORPORATION	THE PREPARATORY SURVEY FOR THE PROJECT FOR IMPLEMENTATION OF INTELLIGENT TRANSPORT SYSTEM IN MOMBASA REGION	TITLE : PLAN A-81S	Drawing No.	PL-A-81S
				SCALE	S=1/500
				DATE	

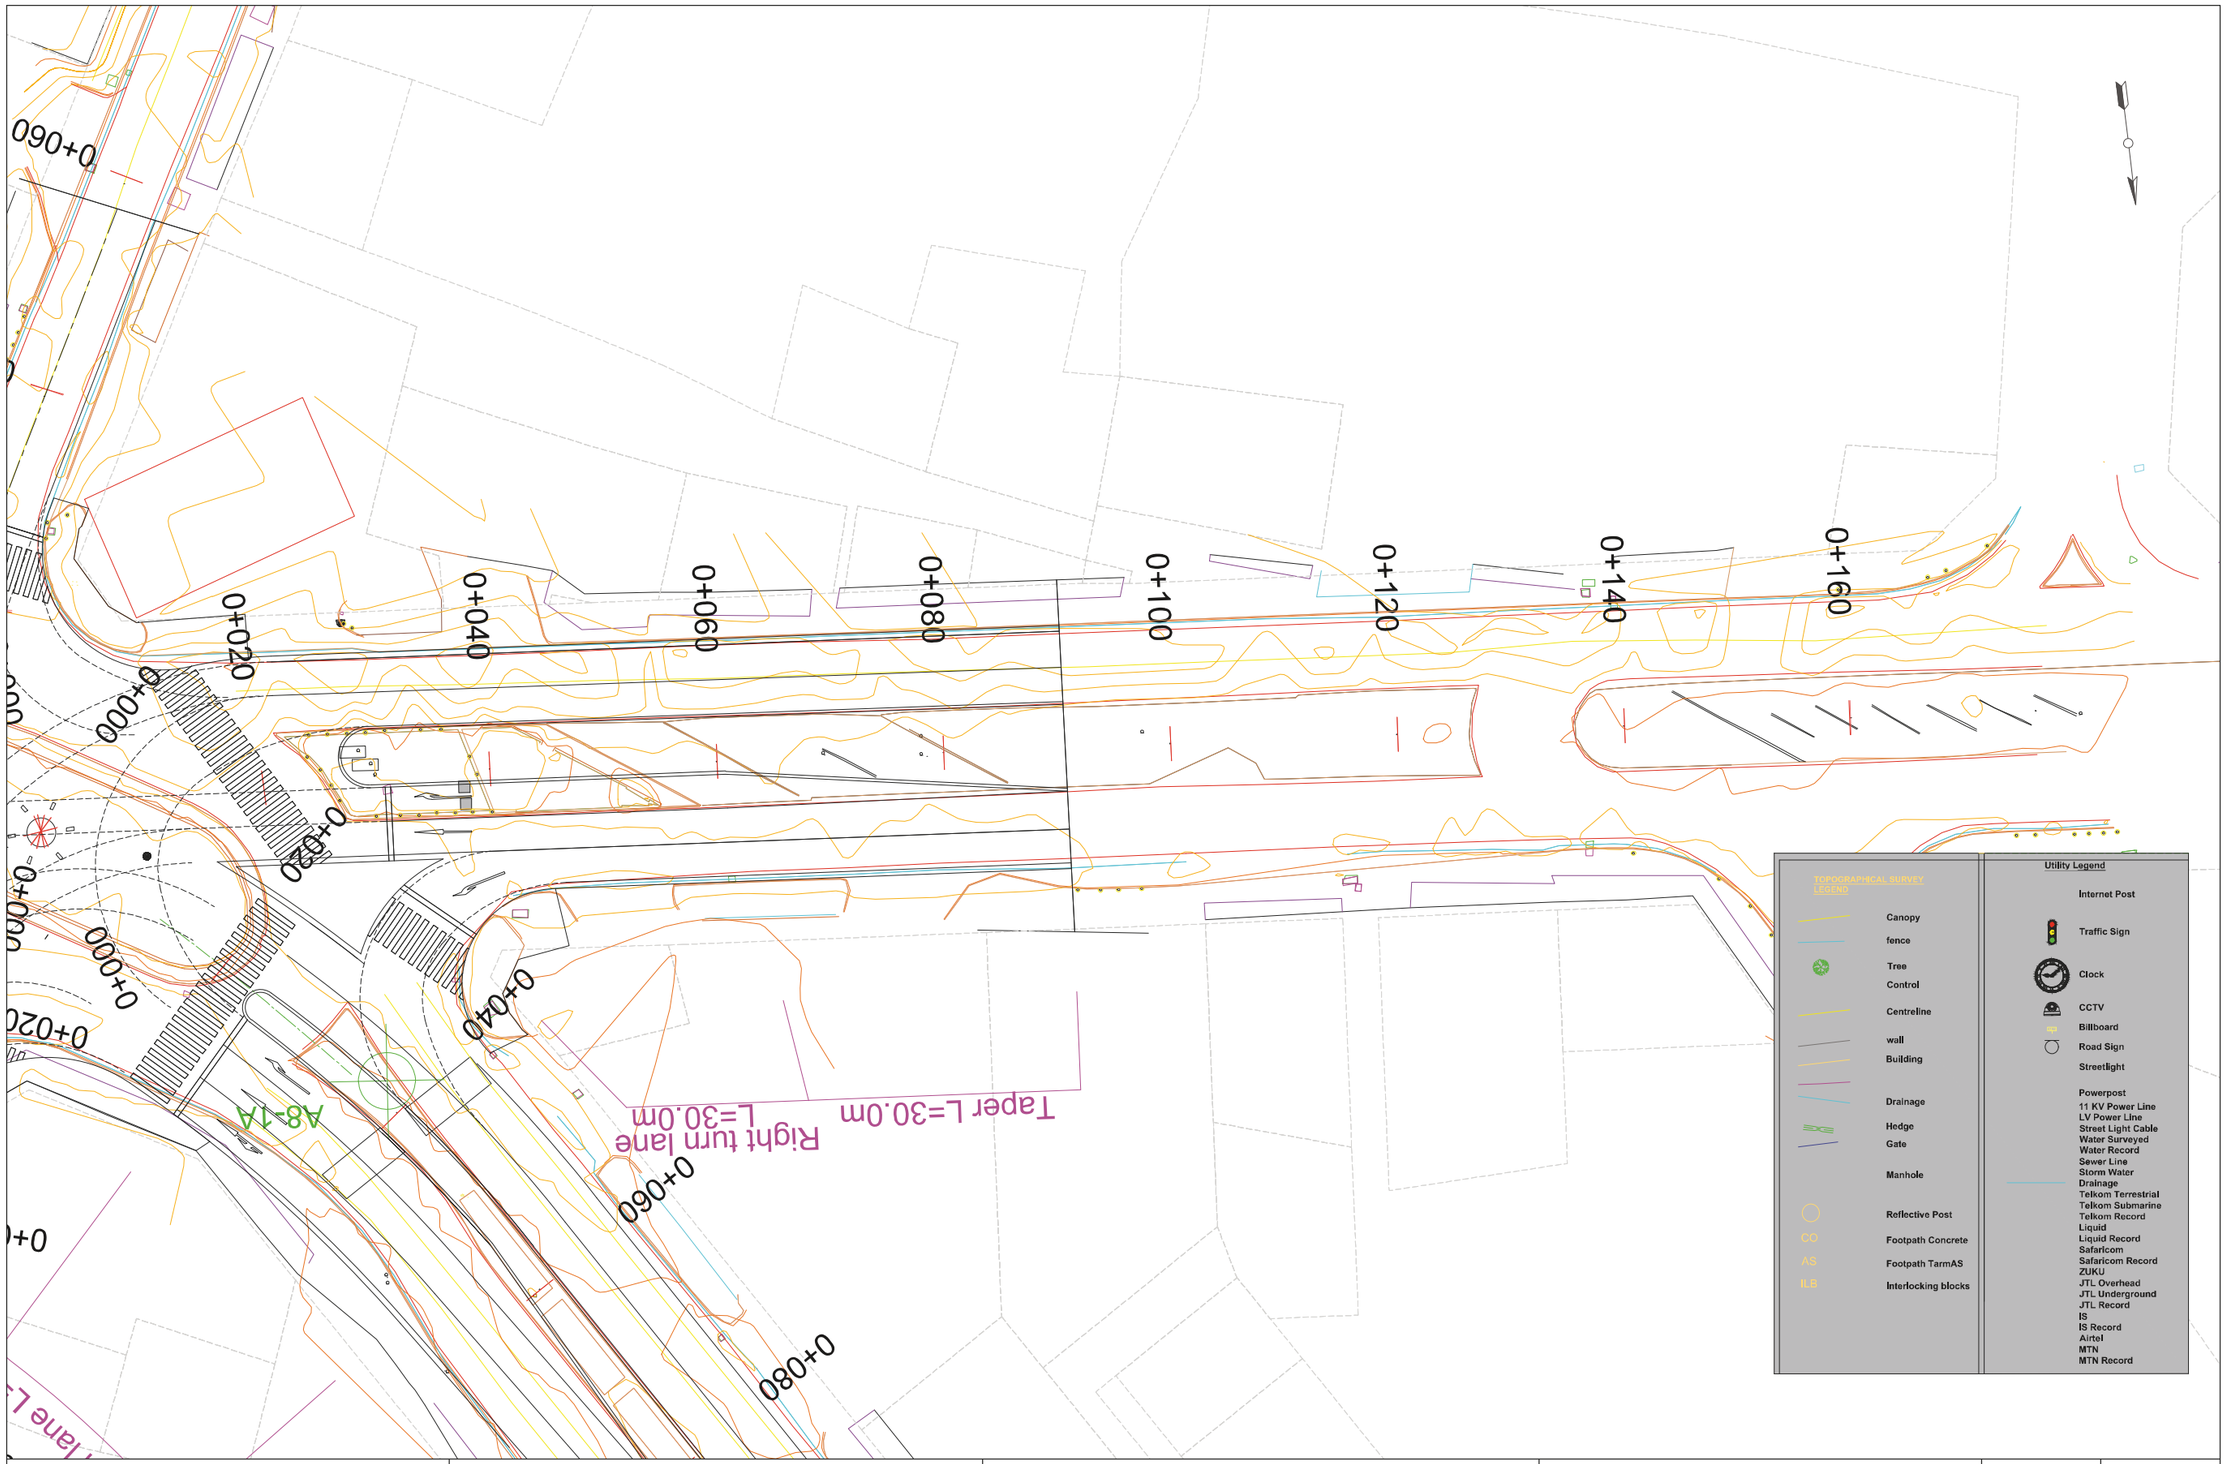

COUNTY GOVERNMENT OF MOMBASA REPUBLIC OF KENYA	JAPAN INTERNATIONAL COOPERATION AGENCY NIPPON KOEI CO.,LTD. KATAHIRA & ENGINEERS INTERNATIONAL INGEROSEC CORPORATION	THE PREPARATORY SURVEY FOR THE PROJECT FOR IMPLEMENTATION OF INTELLIGENT TRANSPORT SYSTEM IN MOMBASA REGION	TITLE : PLAN A-81W	Drawing No.	PL-A-81W
				SCALE	S=1/500
				DATE	

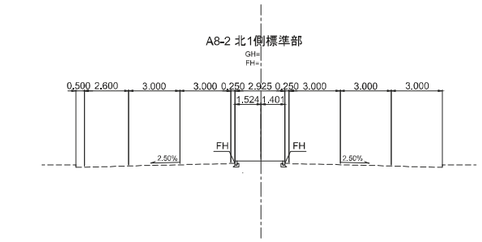

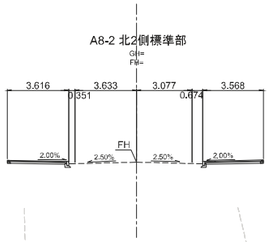

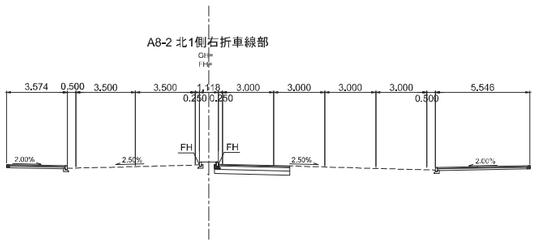

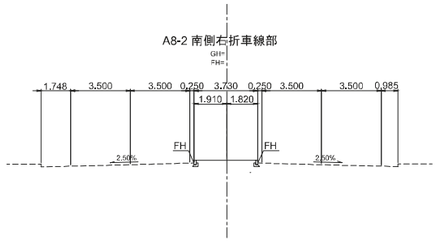

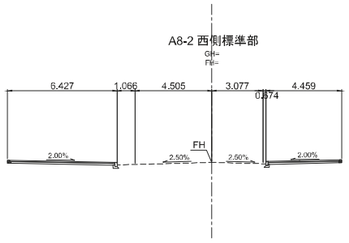

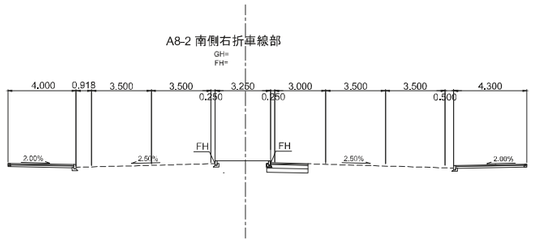

COUNTY GOVERNMENT OF MOMBASA REPUBLIC OF KENYA	JAPAN INTERNATIONAL COOPERATION AGENCY NIPPON KOEI CO.,LTD. KATAHIRA & ENGINEERS INTERNATIONAL INGEROSEC CORPORATION	THE PREPARATORY SURVEY FOR THE PROJECT FOR IMPLEMENTATION OF INTELLIGENT TRANSPORT SYSTEM IN MOMBASA REGION	TITLE : PLAN A8-2	Drawing No.	PL-A8-2
				SCALE	S=1/2000
				DATE	

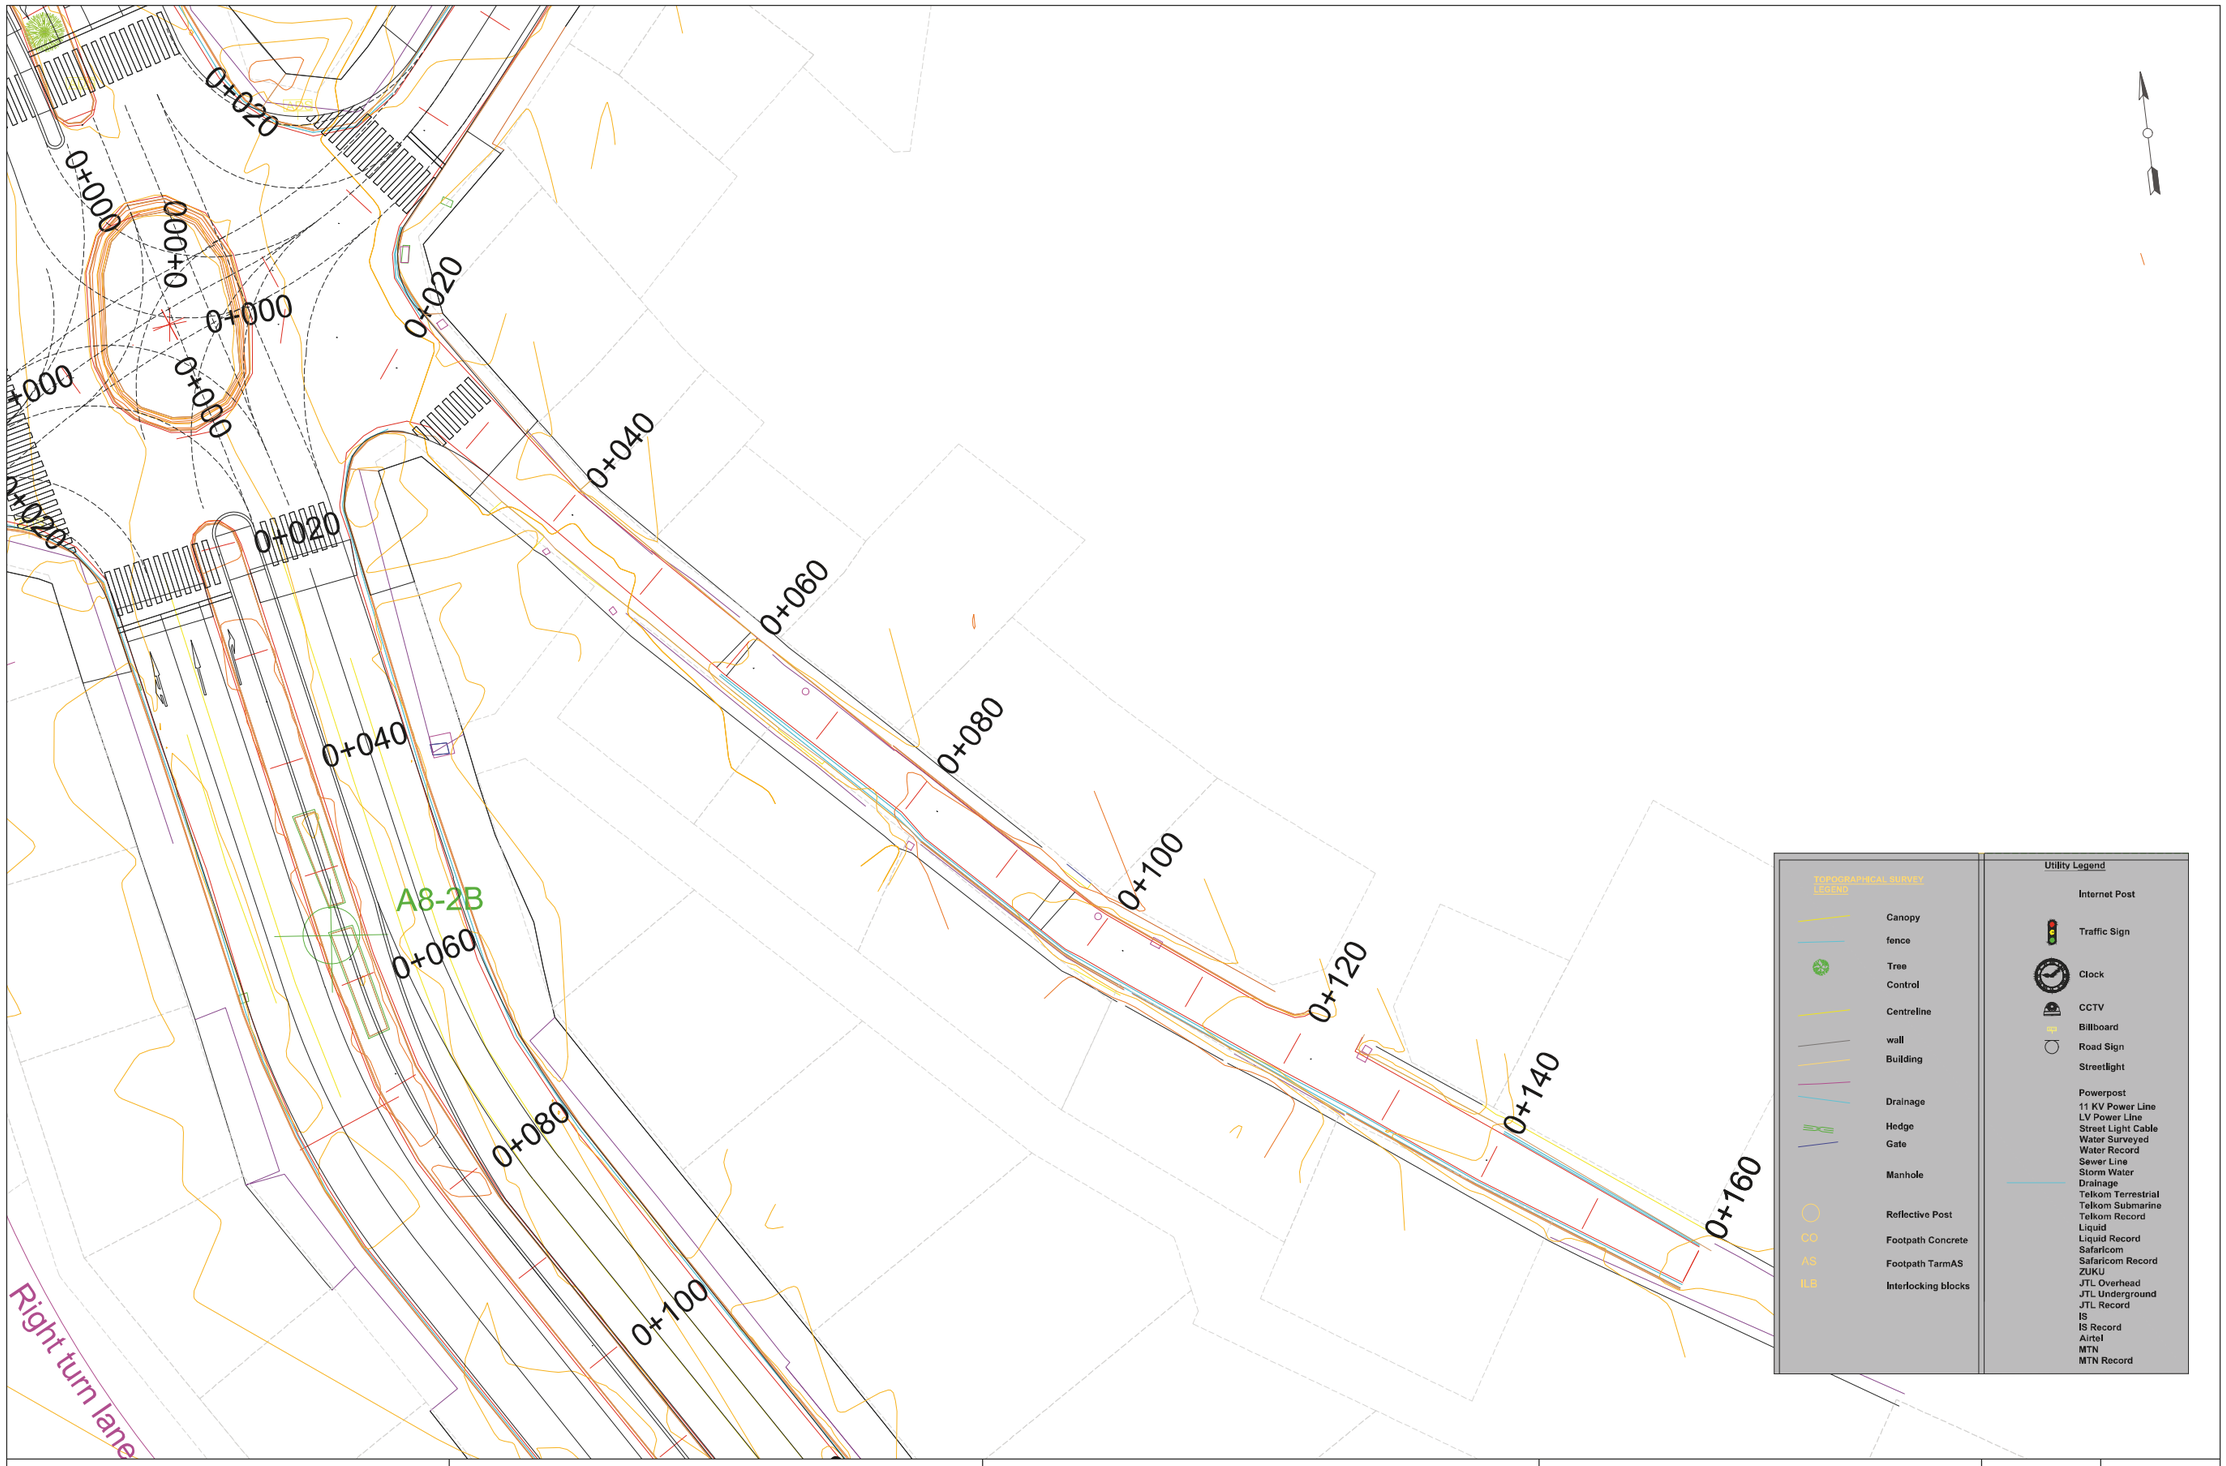

COUNTY GOVERNMENT OF MOMBASA REPUBLIC OF KENYA	JAPAN INTERNATIONAL COOPERATION AGENCY NIPPON KOEI CO.,LTD. KATAHIRA & ENGINEERS INTERNATIONAL INGEROSEC CORPORATION	THE PREPARATORY SURVEY FOR THE PROJECT FOR IMPLEMENTATION OF INTELLIGENT TRANSPORT SYSTEM IN MOMBASA REGION	TITLE : PLAN A8-2E	Drawing No.	PL-A8-2E
				SCALE	S=1/500
				DATE	

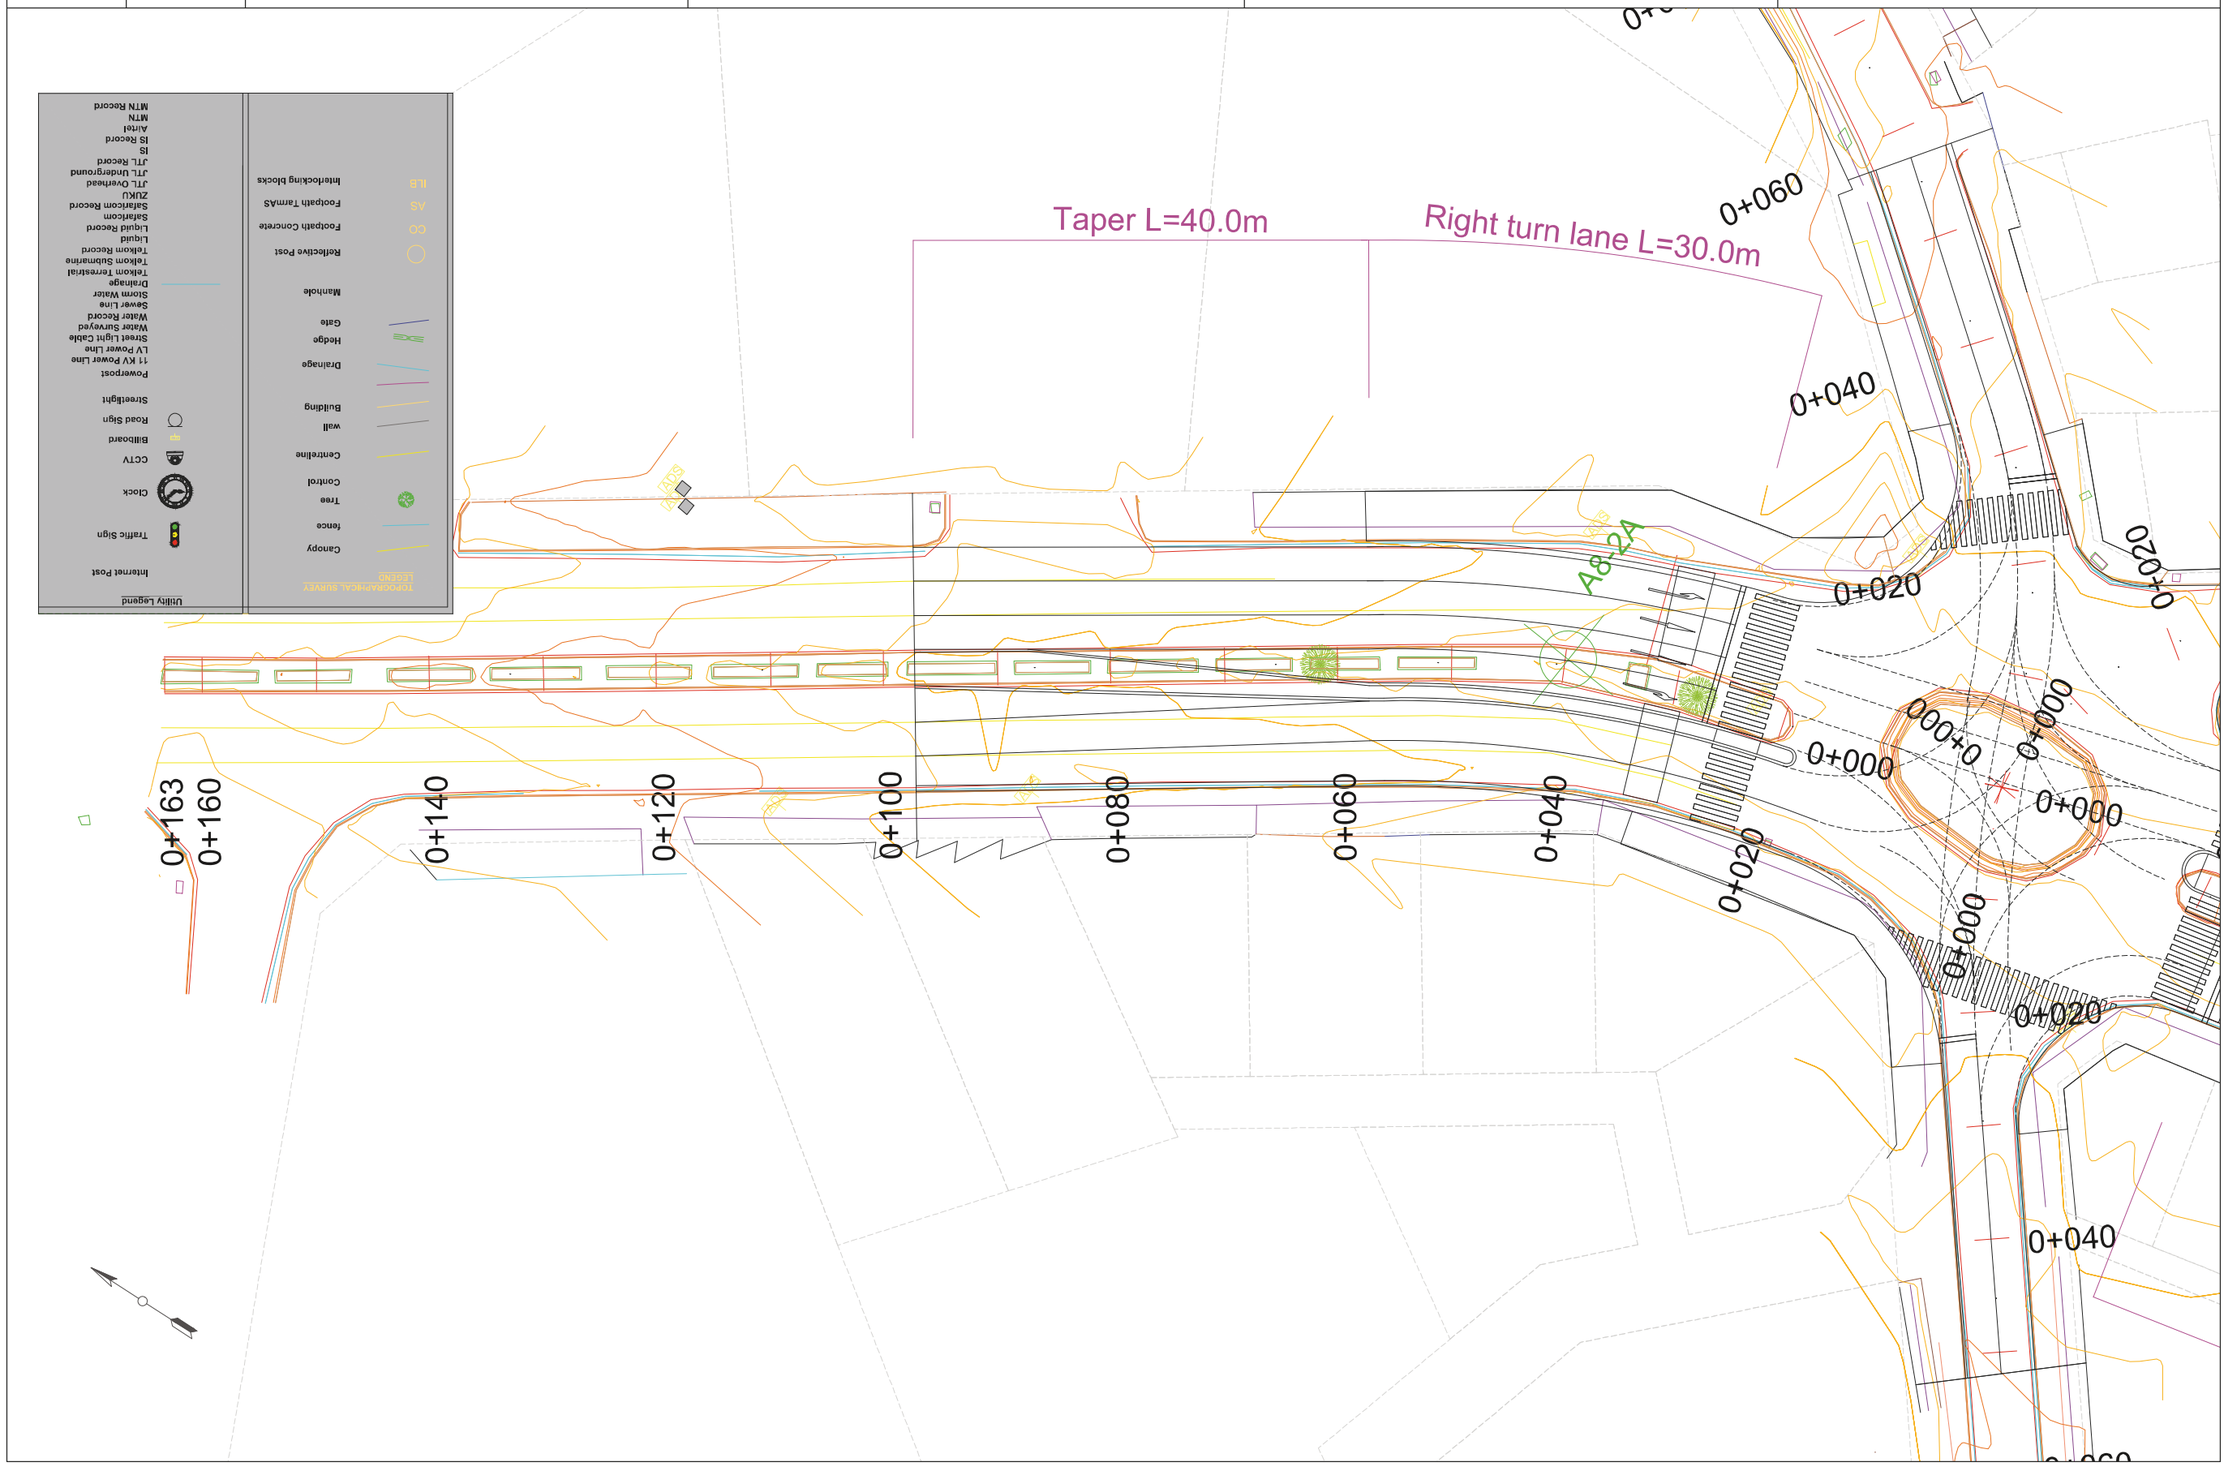

COUNTY GOVERNMENT OF MOMBASA REPUBLIC OF KENYA	JAPAN INTERNATIONAL COOPERATION AGENCY NIPPON KOEI CO.,LTD. KATAHIRA & ENGINEERS INTERNATIONAL INGEROSEC CORPORATION	THE PREPARATORY SURVEY FOR THE PROJECT FOR IMPLEMENTATION OF INTELLIGENT TRANSPORT SYSTEM IN MOMBASA REGION	TITLE : PLAN A8-2N2

Drawing No.	PL-A8-2N2	
SCALE	S=1/500	
DATE		

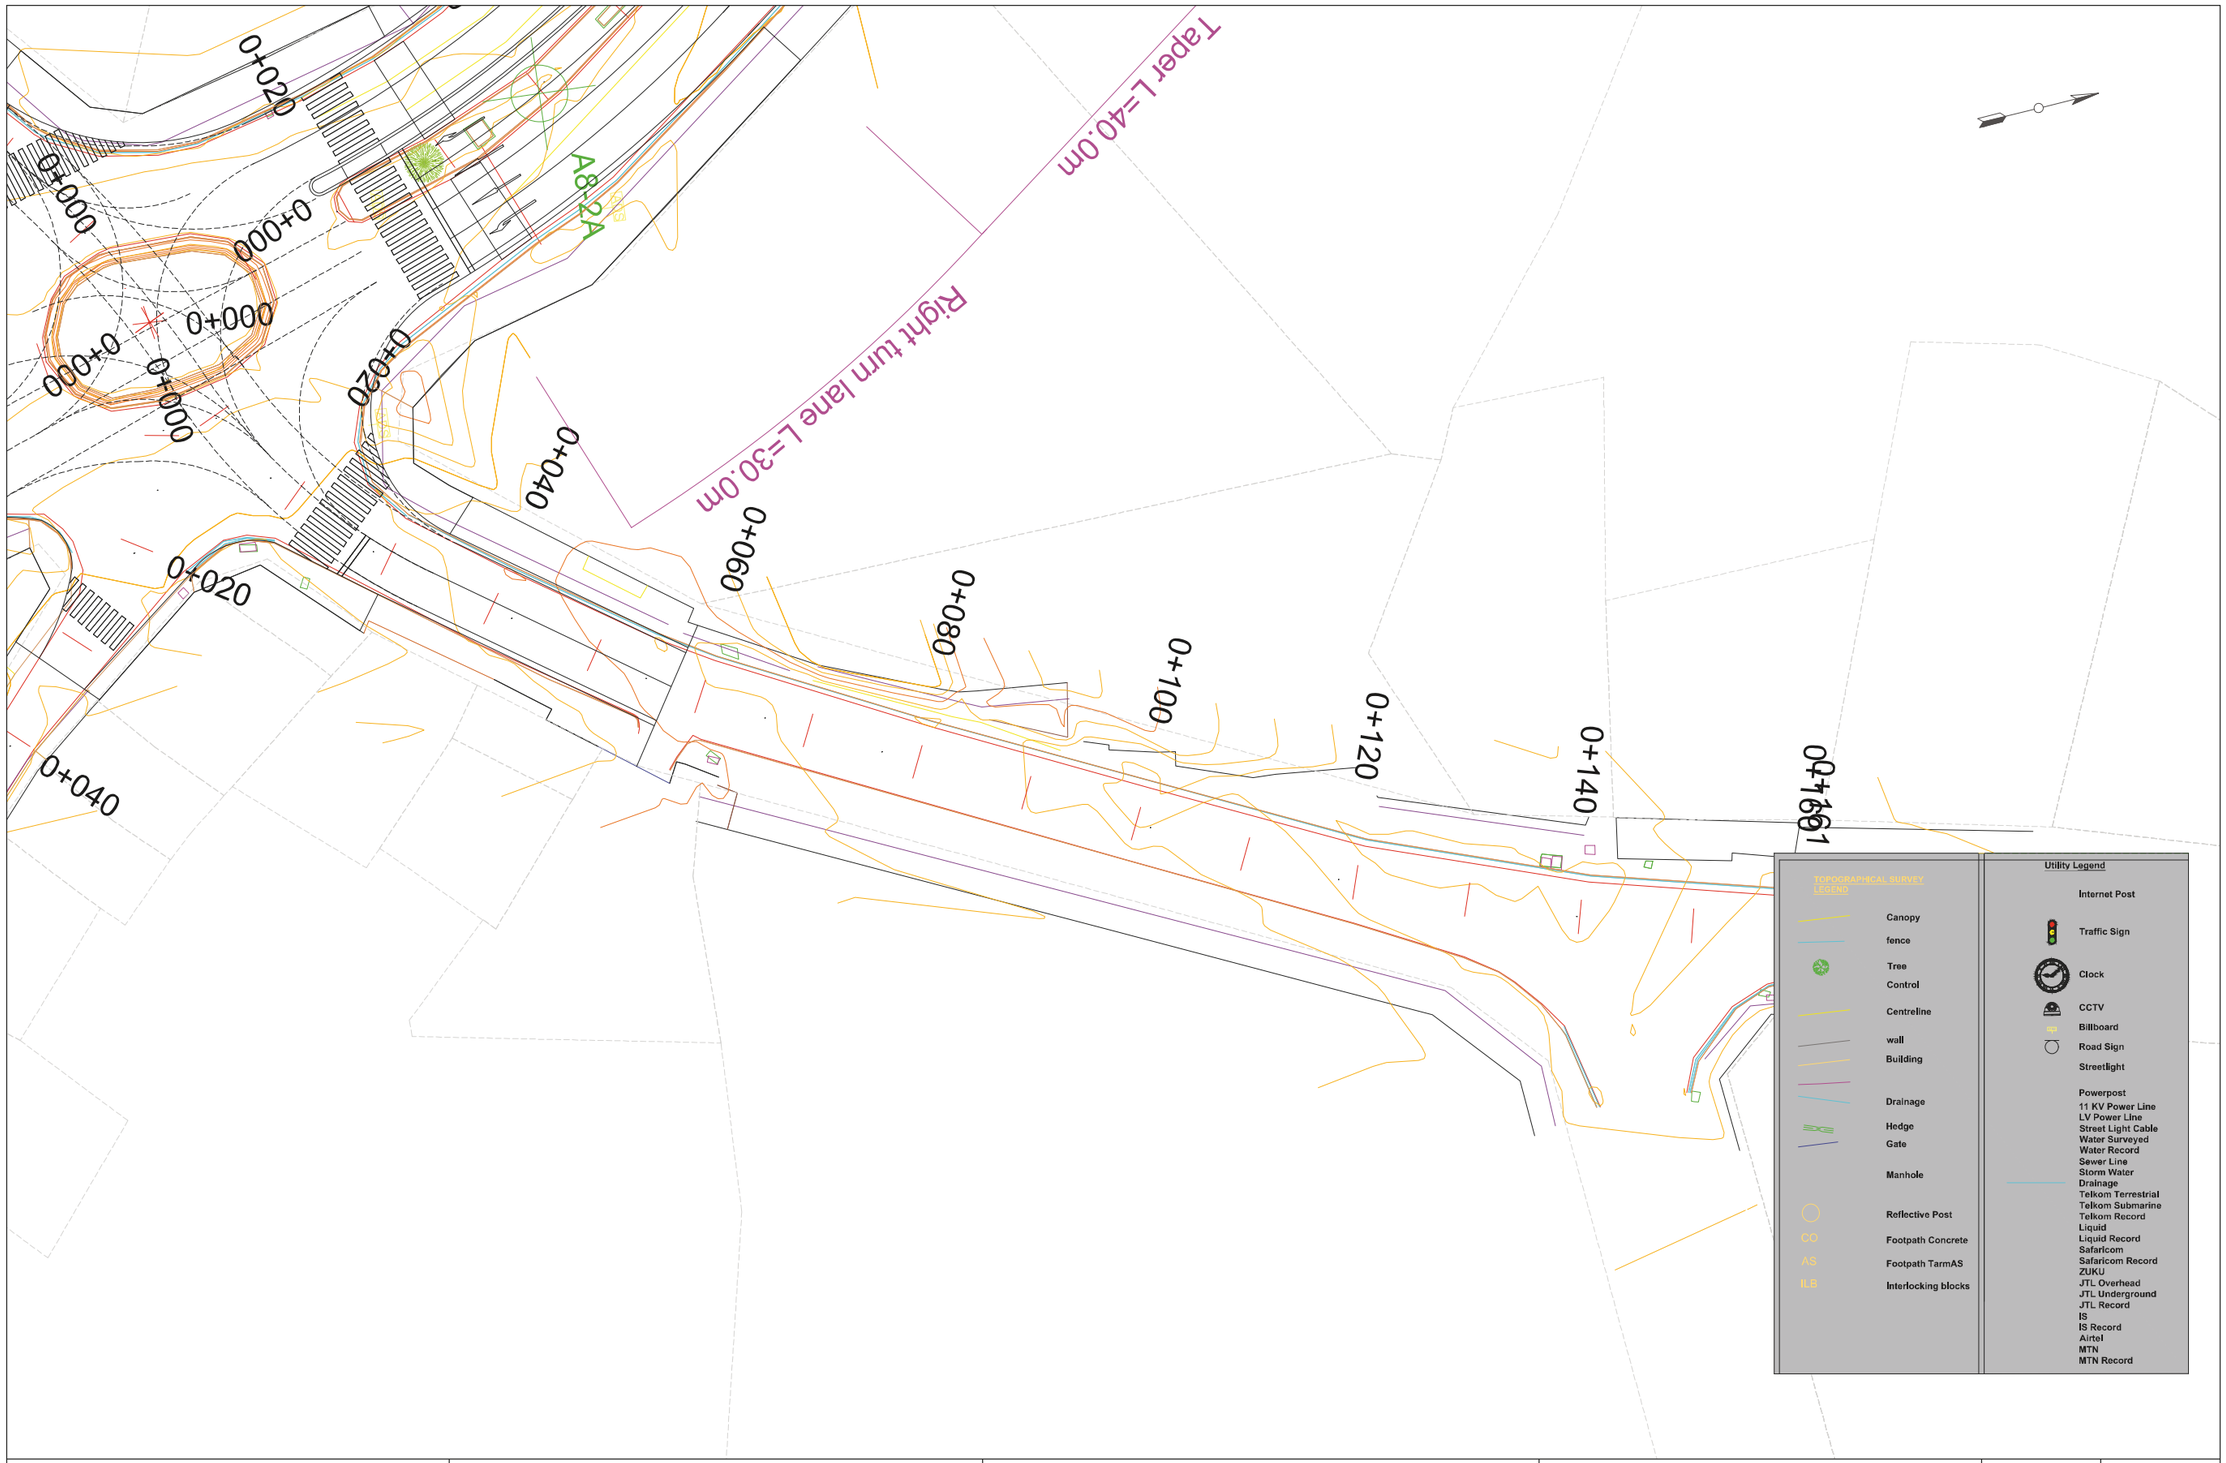

COUNTY GOVERNMENT OF MOMBASA REPUBLIC OF KENYA	JAPAN INTERNATIONAL COOPERATION AGENCY NIPPON KOEI CO.,LTD. KATAHIRA & ENGINEERS INTERNATIONAL INGEROSEC CORPORATION	THE PREPARATORY SURVEY FOR THE PROJECT FOR IMPLEMENTATION OF INTELLIGENT TRANSPORT SYSTEM IN MOMBASA REGION	TITLE : PLAN A8-2N2	Drawing No.	PL-A8-2N2
				SCALE	S=1/500
				DATE	

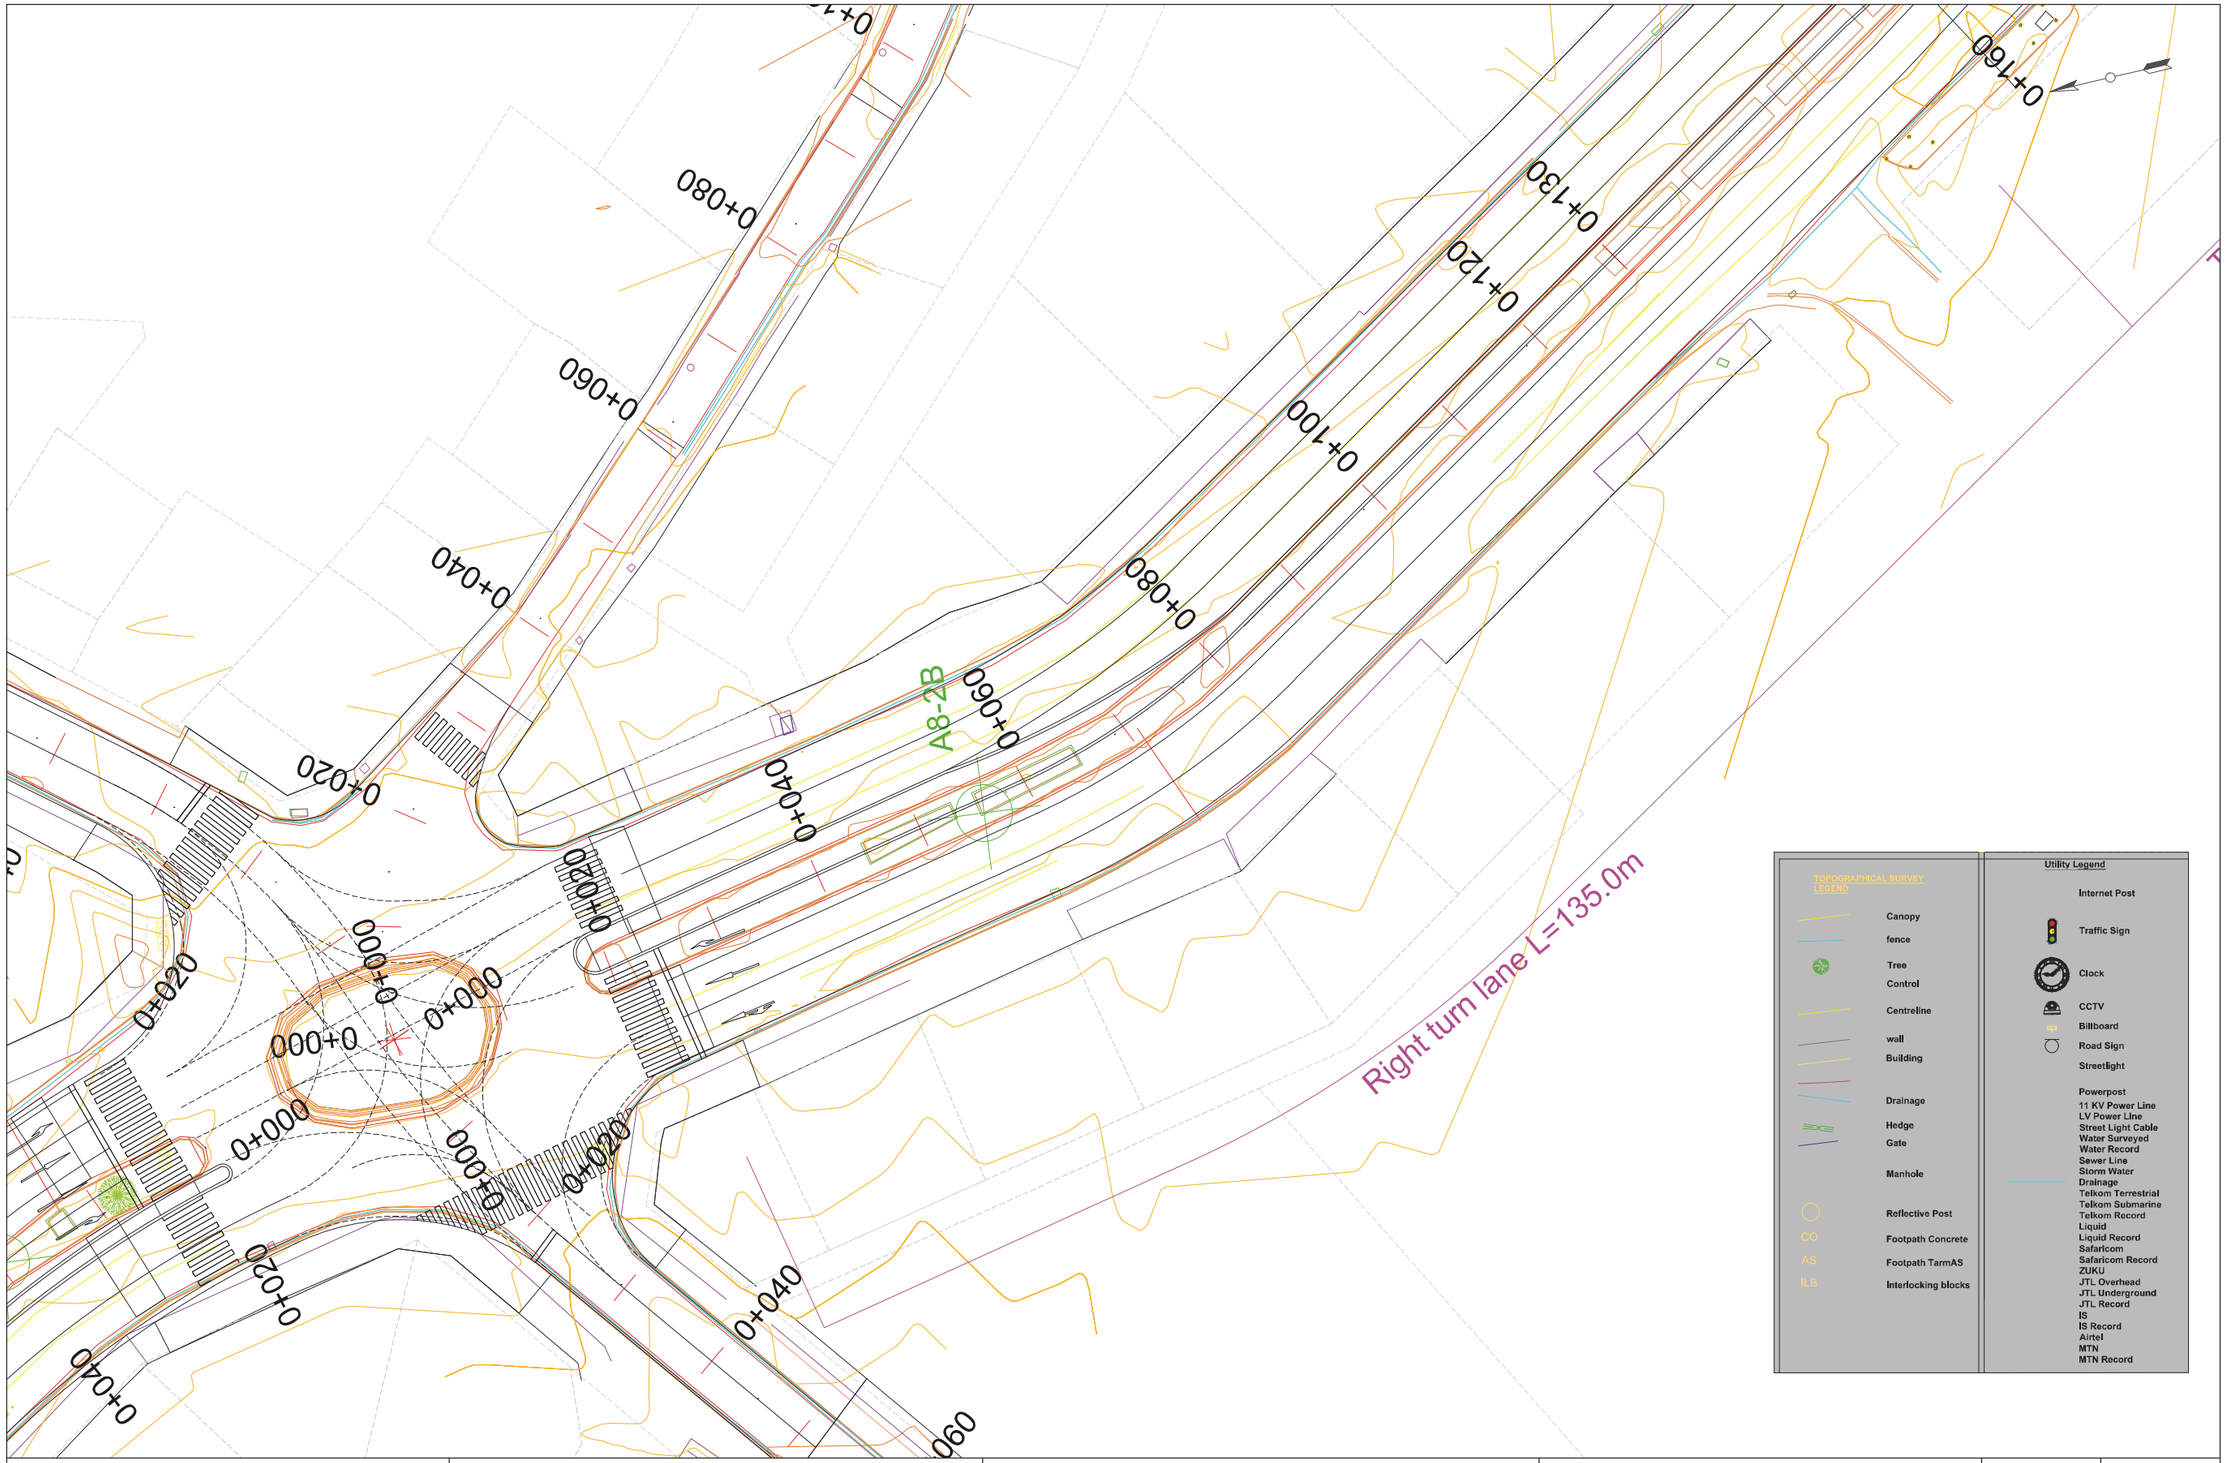

COUNTY GOVERNMENT OF MOMBASA REPUBLIC OF KENYA	JAPAN INTERNATIONAL COOPERATION AGENCY NIPPON KOEI CO.,LTD. KATAHIRA & ENGINEERS INTERNATIONAL INGEROSEC CORPORATION	THE PREPARATORY SURVEY FOR THE PROJECT FOR IMPLEMENTATION OF INTELLIGENT TRANSPORT SYSTEM IN MOMBASA REGION	TITLE : PLAN A8-2S	Drawing No.	PL-A8-2S
				SCALE	S=1/500
				DATE	

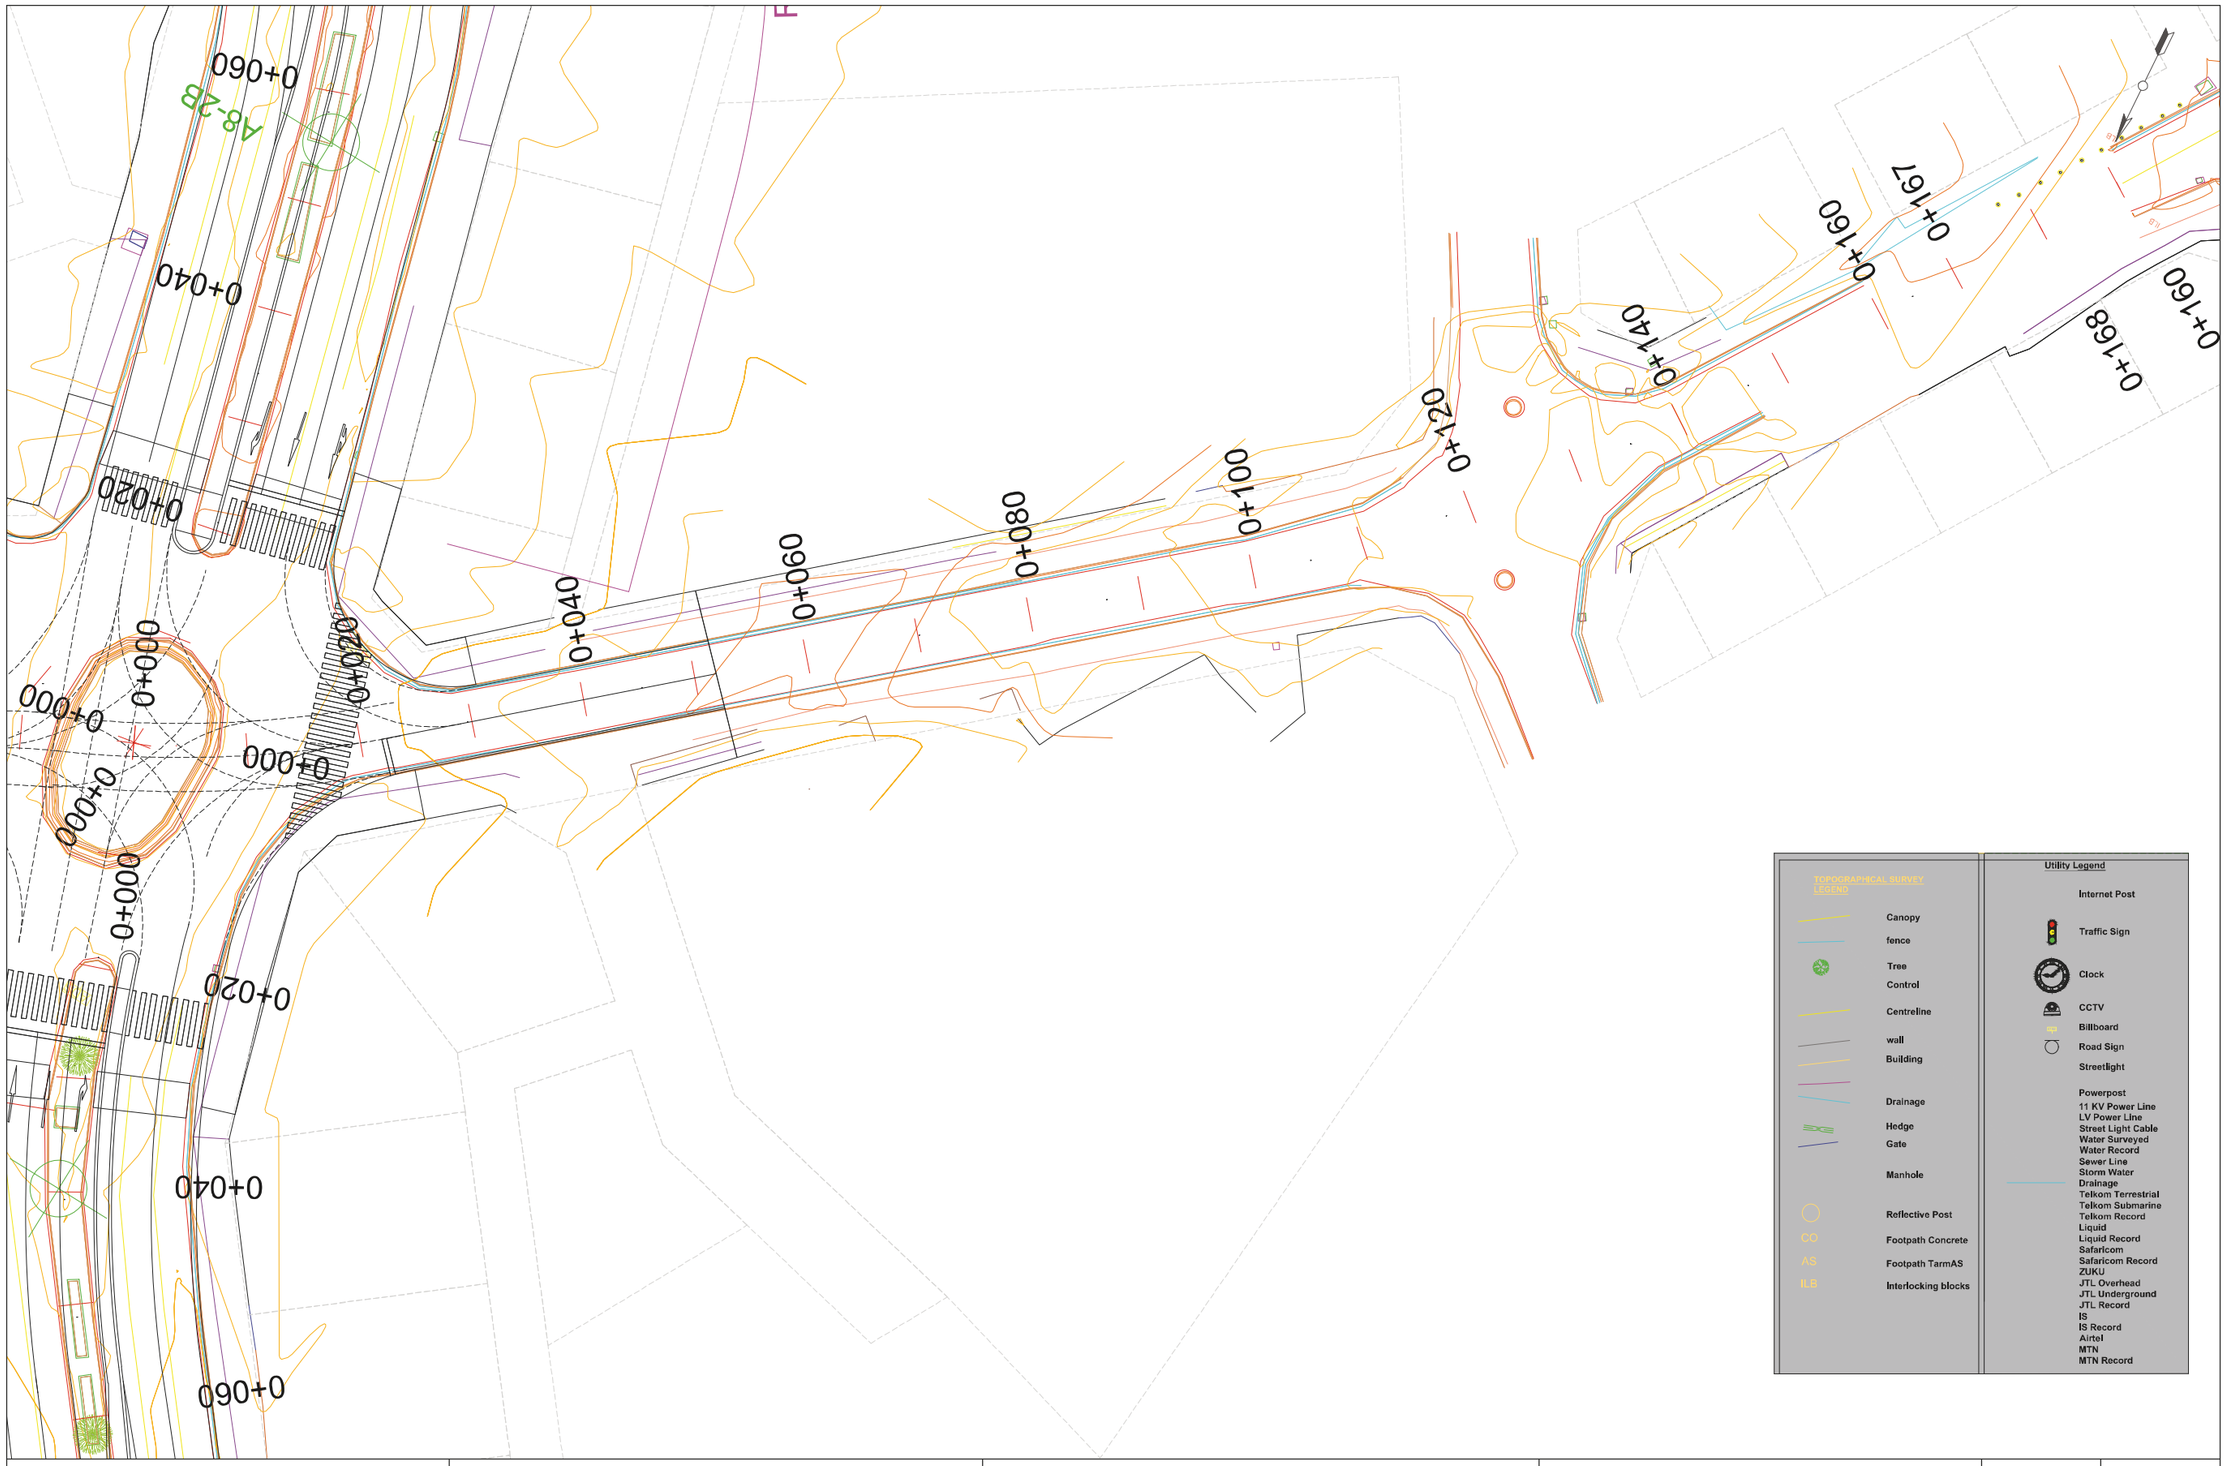

COUNTY GOVERNMENT OF MOMBASA REPUBLIC OF KENYA	JAPAN INTERNATIONAL COOPERATION AGENCY NIPPON KOEI CO.,LTD. KATAHIRA & ENGINEERS INTERNATIONAL INGEROSEC CORPORATION	THE PREPARATORY SURVEY FOR THE PROJECT FOR IMPLEMENTATION OF INTELLIGENT TRANSPORT SYSTEM IN MOMBASA REGION	TITLE : PLAN A8-2W	Drawing No.	PL-A8-2W
				SCALE	S=1/500
				DATE	

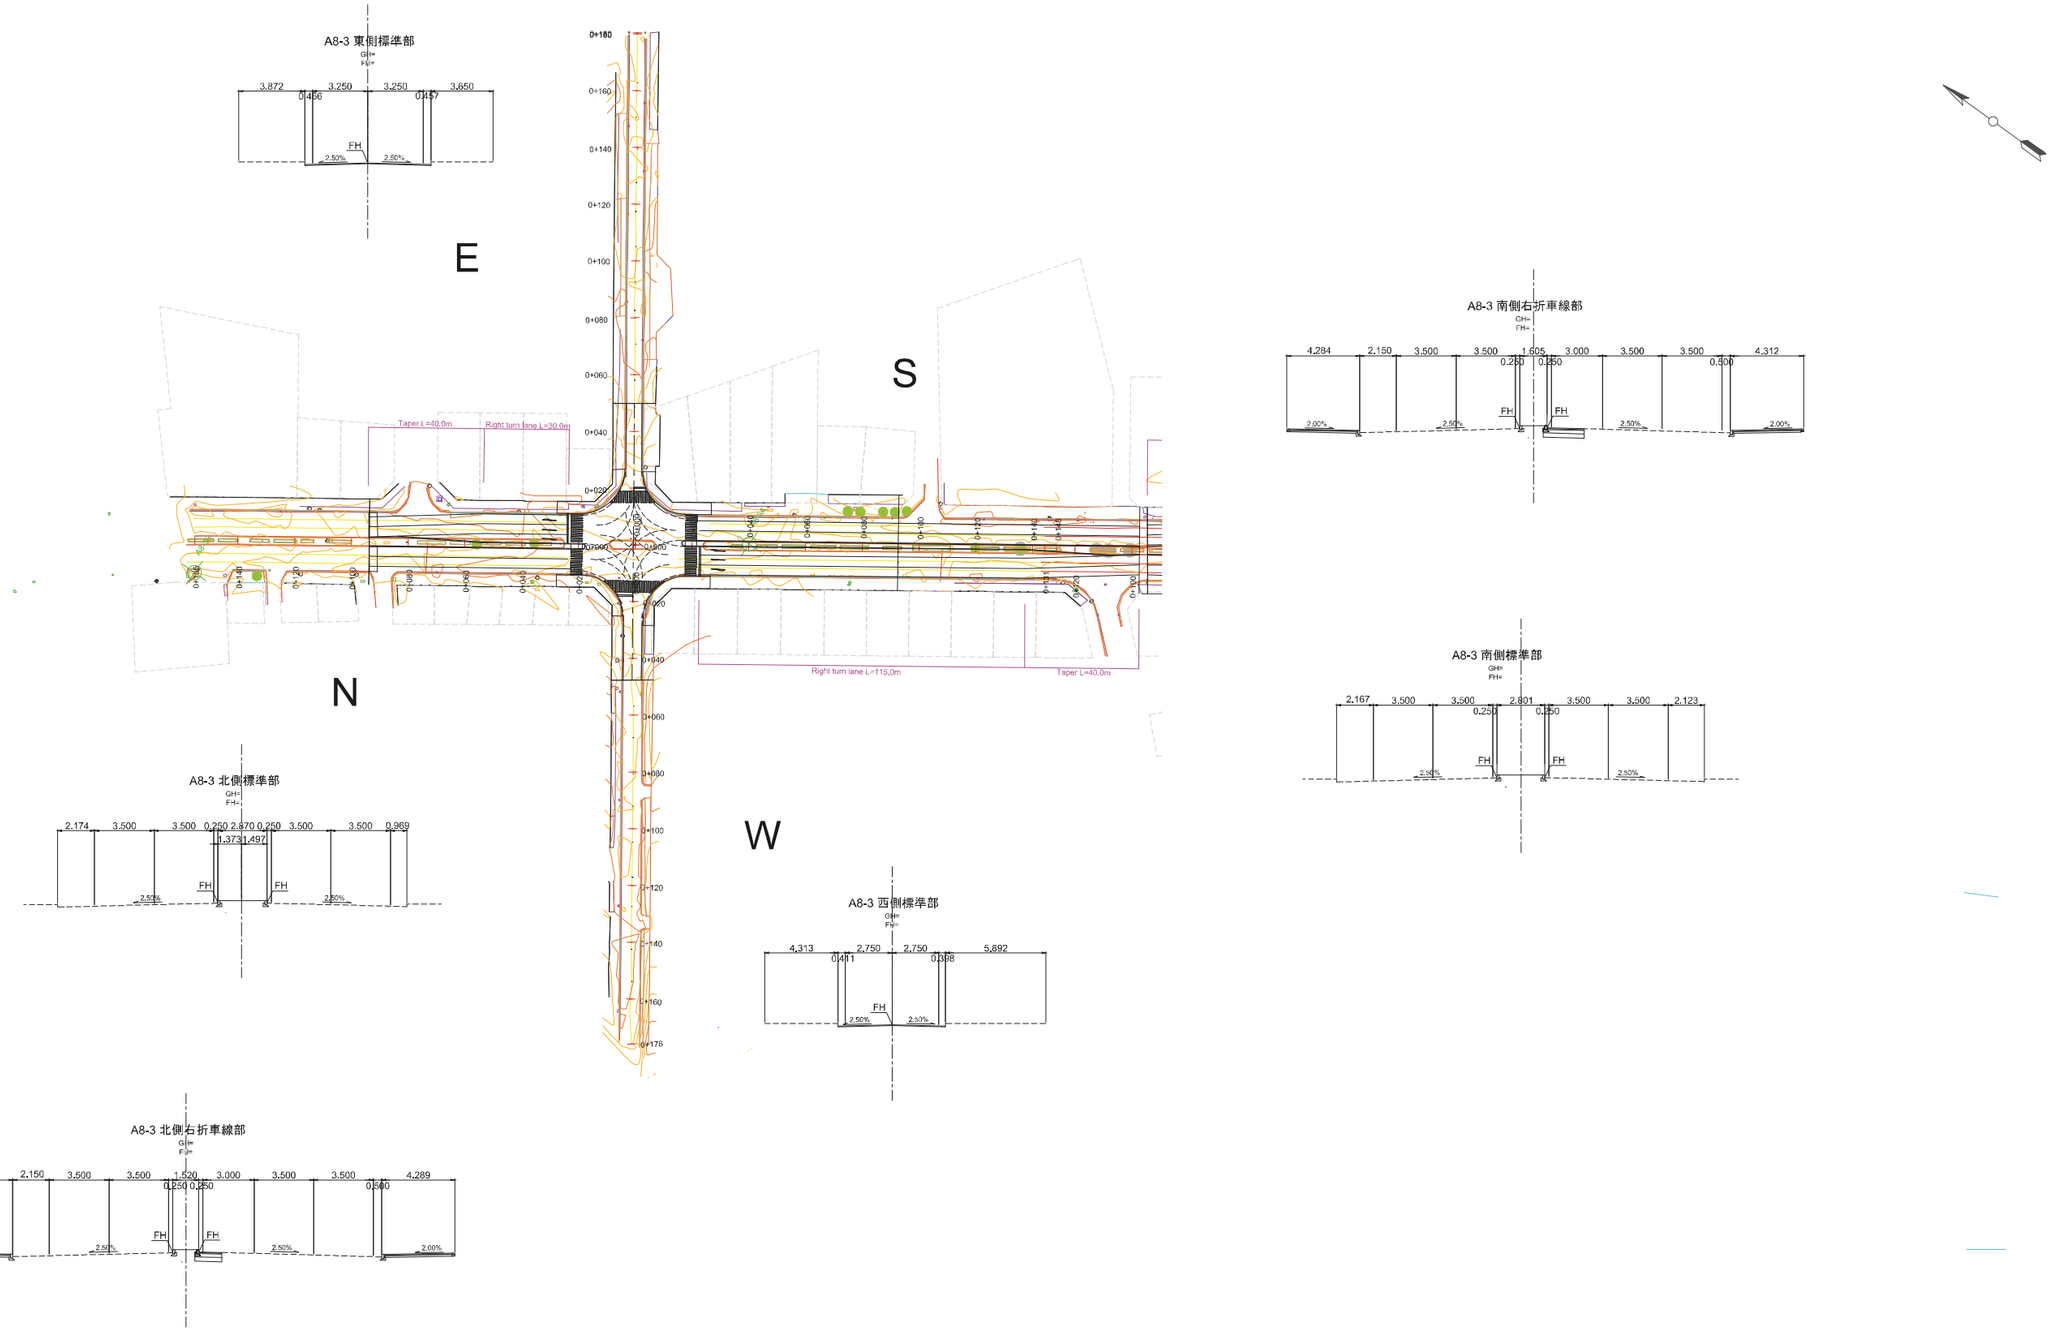

COUNTY GOVERNMENT OF MOMBASA REPUBLIC OF KENYA	JAPAN INTERNATIONAL COOPERATION AGENCY NIPPON KOEI CO.,LTD. KATAHIRA & ENGINEERS INTERNATIONAL INGEROSEC CORPORATION	THE PREPARATORY SURVEY FOR THE PROJECT FOR IMPLEMENTATION OF INTELLIGENT TRANSPORT SYSTEM IN MOMBASA REGION	TITLE : PLAN A8-3	Drawing No.	PL-A8-3
				SCALE	S=1/2000
				DATE	

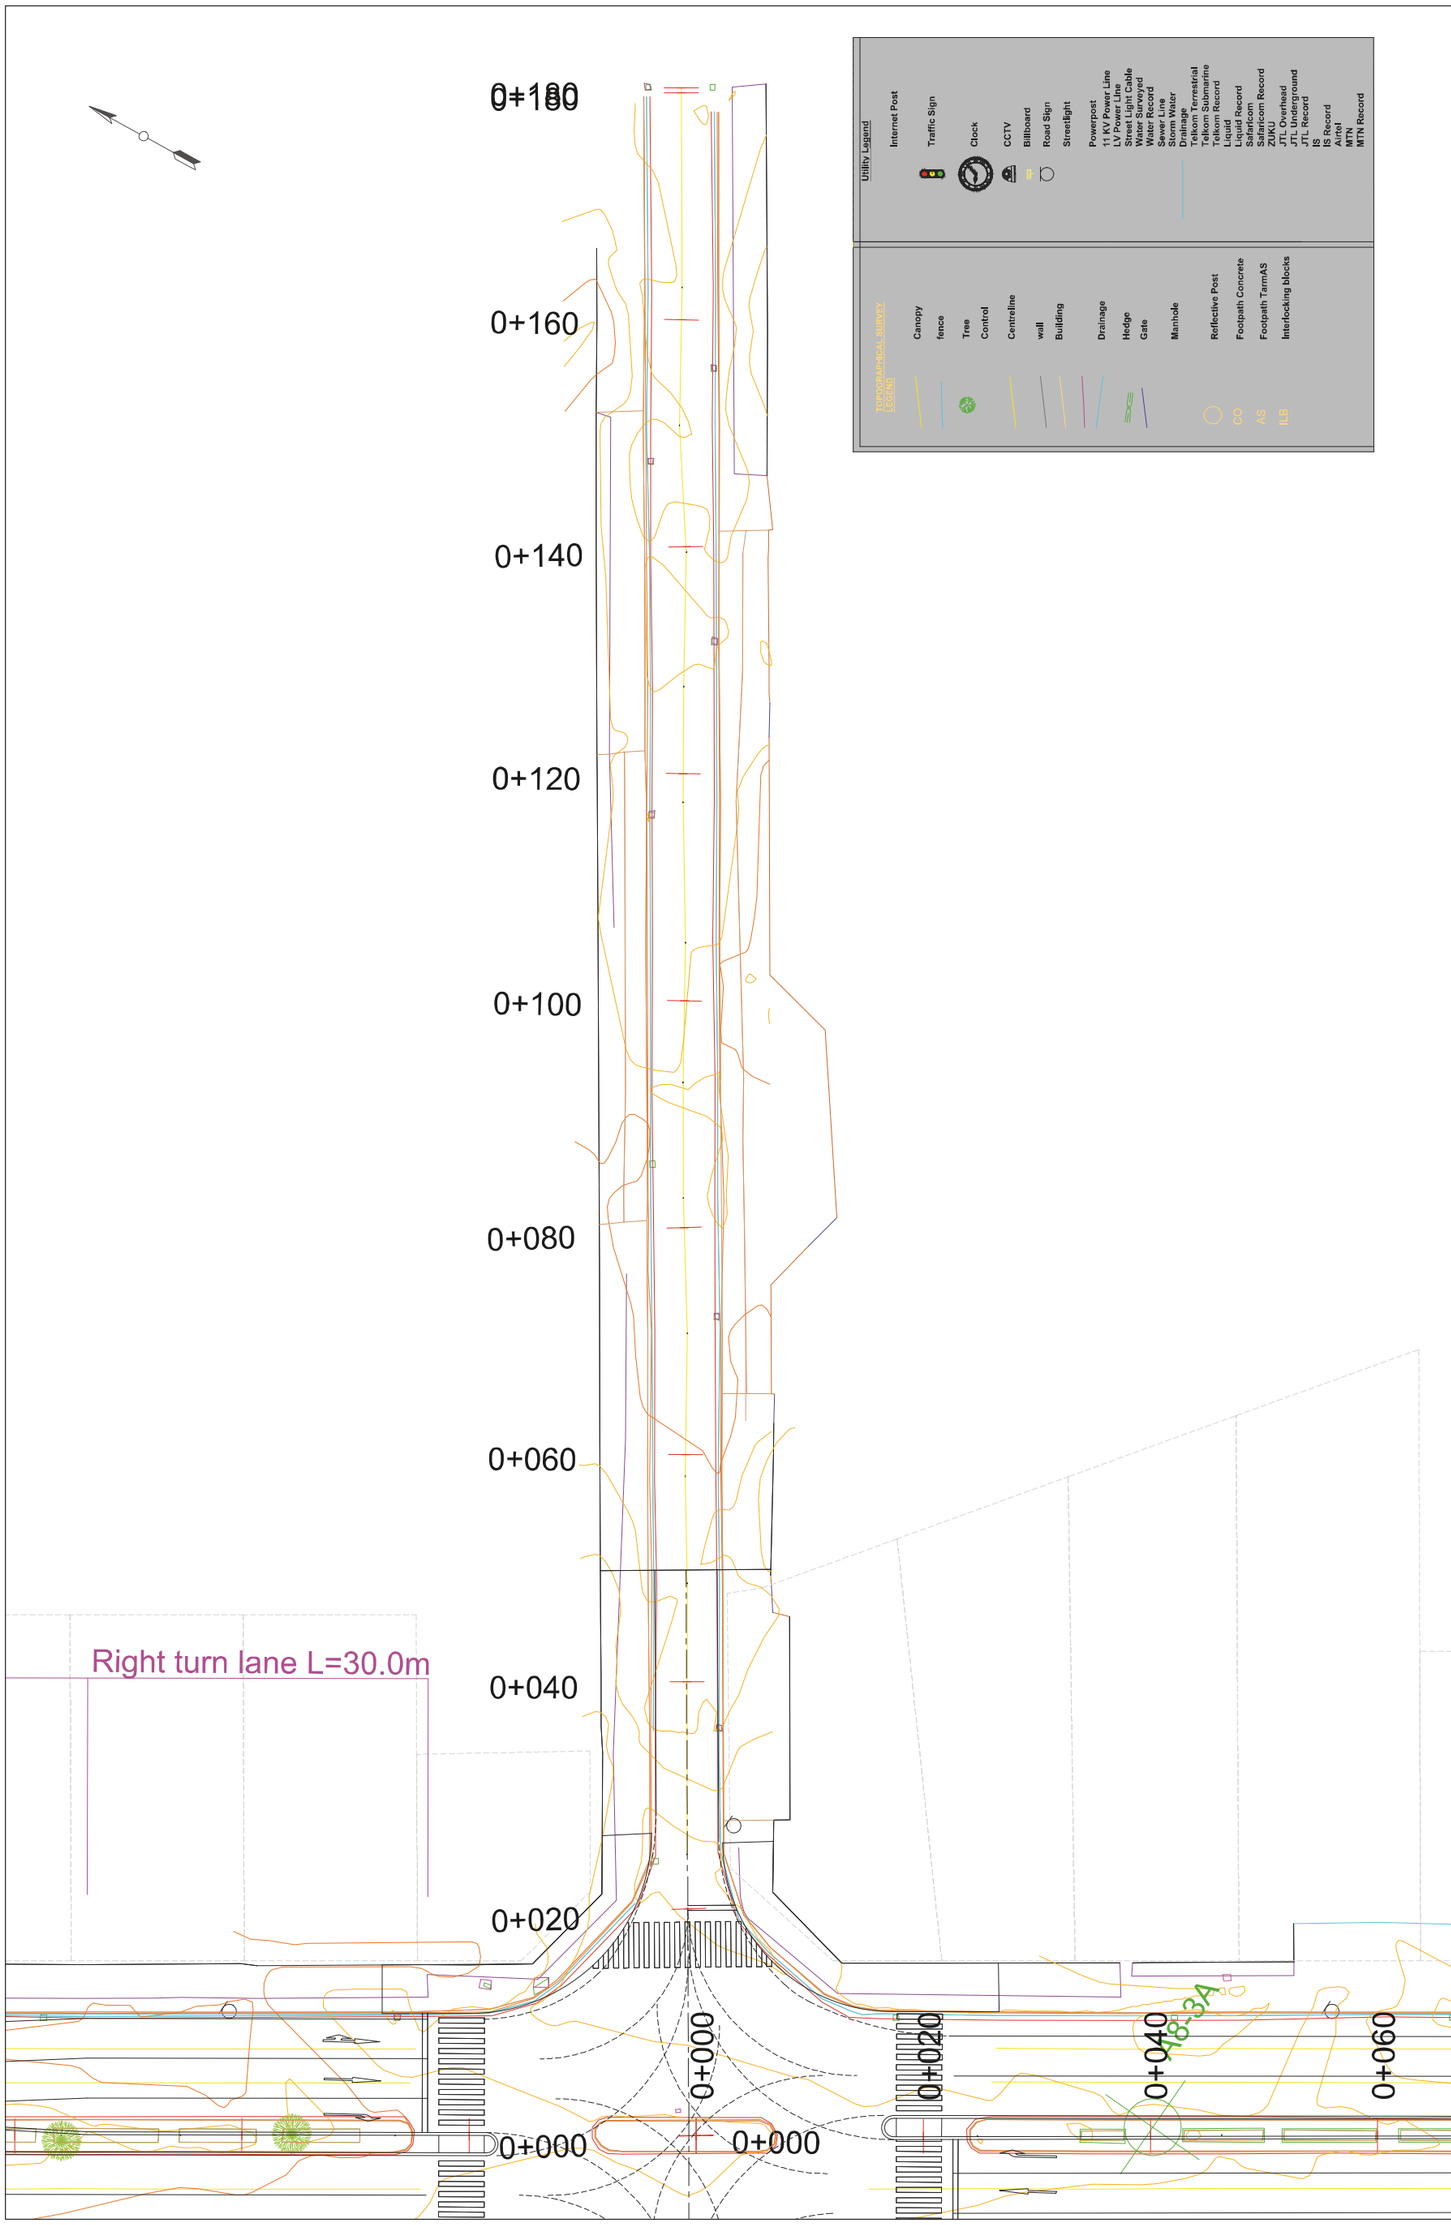

TITLE : PLAN A8-3E

Drawing No. PL-A8-3E

SCALE S=1/500

DATE

THE PREPARATORY SURVEY
FOR THE PROJECT
FOR IMPLEMENTATION OF INTELLIGENT TRANSPORT
SYSTEM IN MOMBASA REGION

JAPAN INTERNATIONAL COOPERATION AGENCY
NIPPON KOEI CO.,LTD.
KATAHIRA & ENGINEERS INTERNATIONAL
INGEROSEC CORPORATION

COUNTY GOVERNMENT OF MOMBASA
REPUBLIC OF KENYA

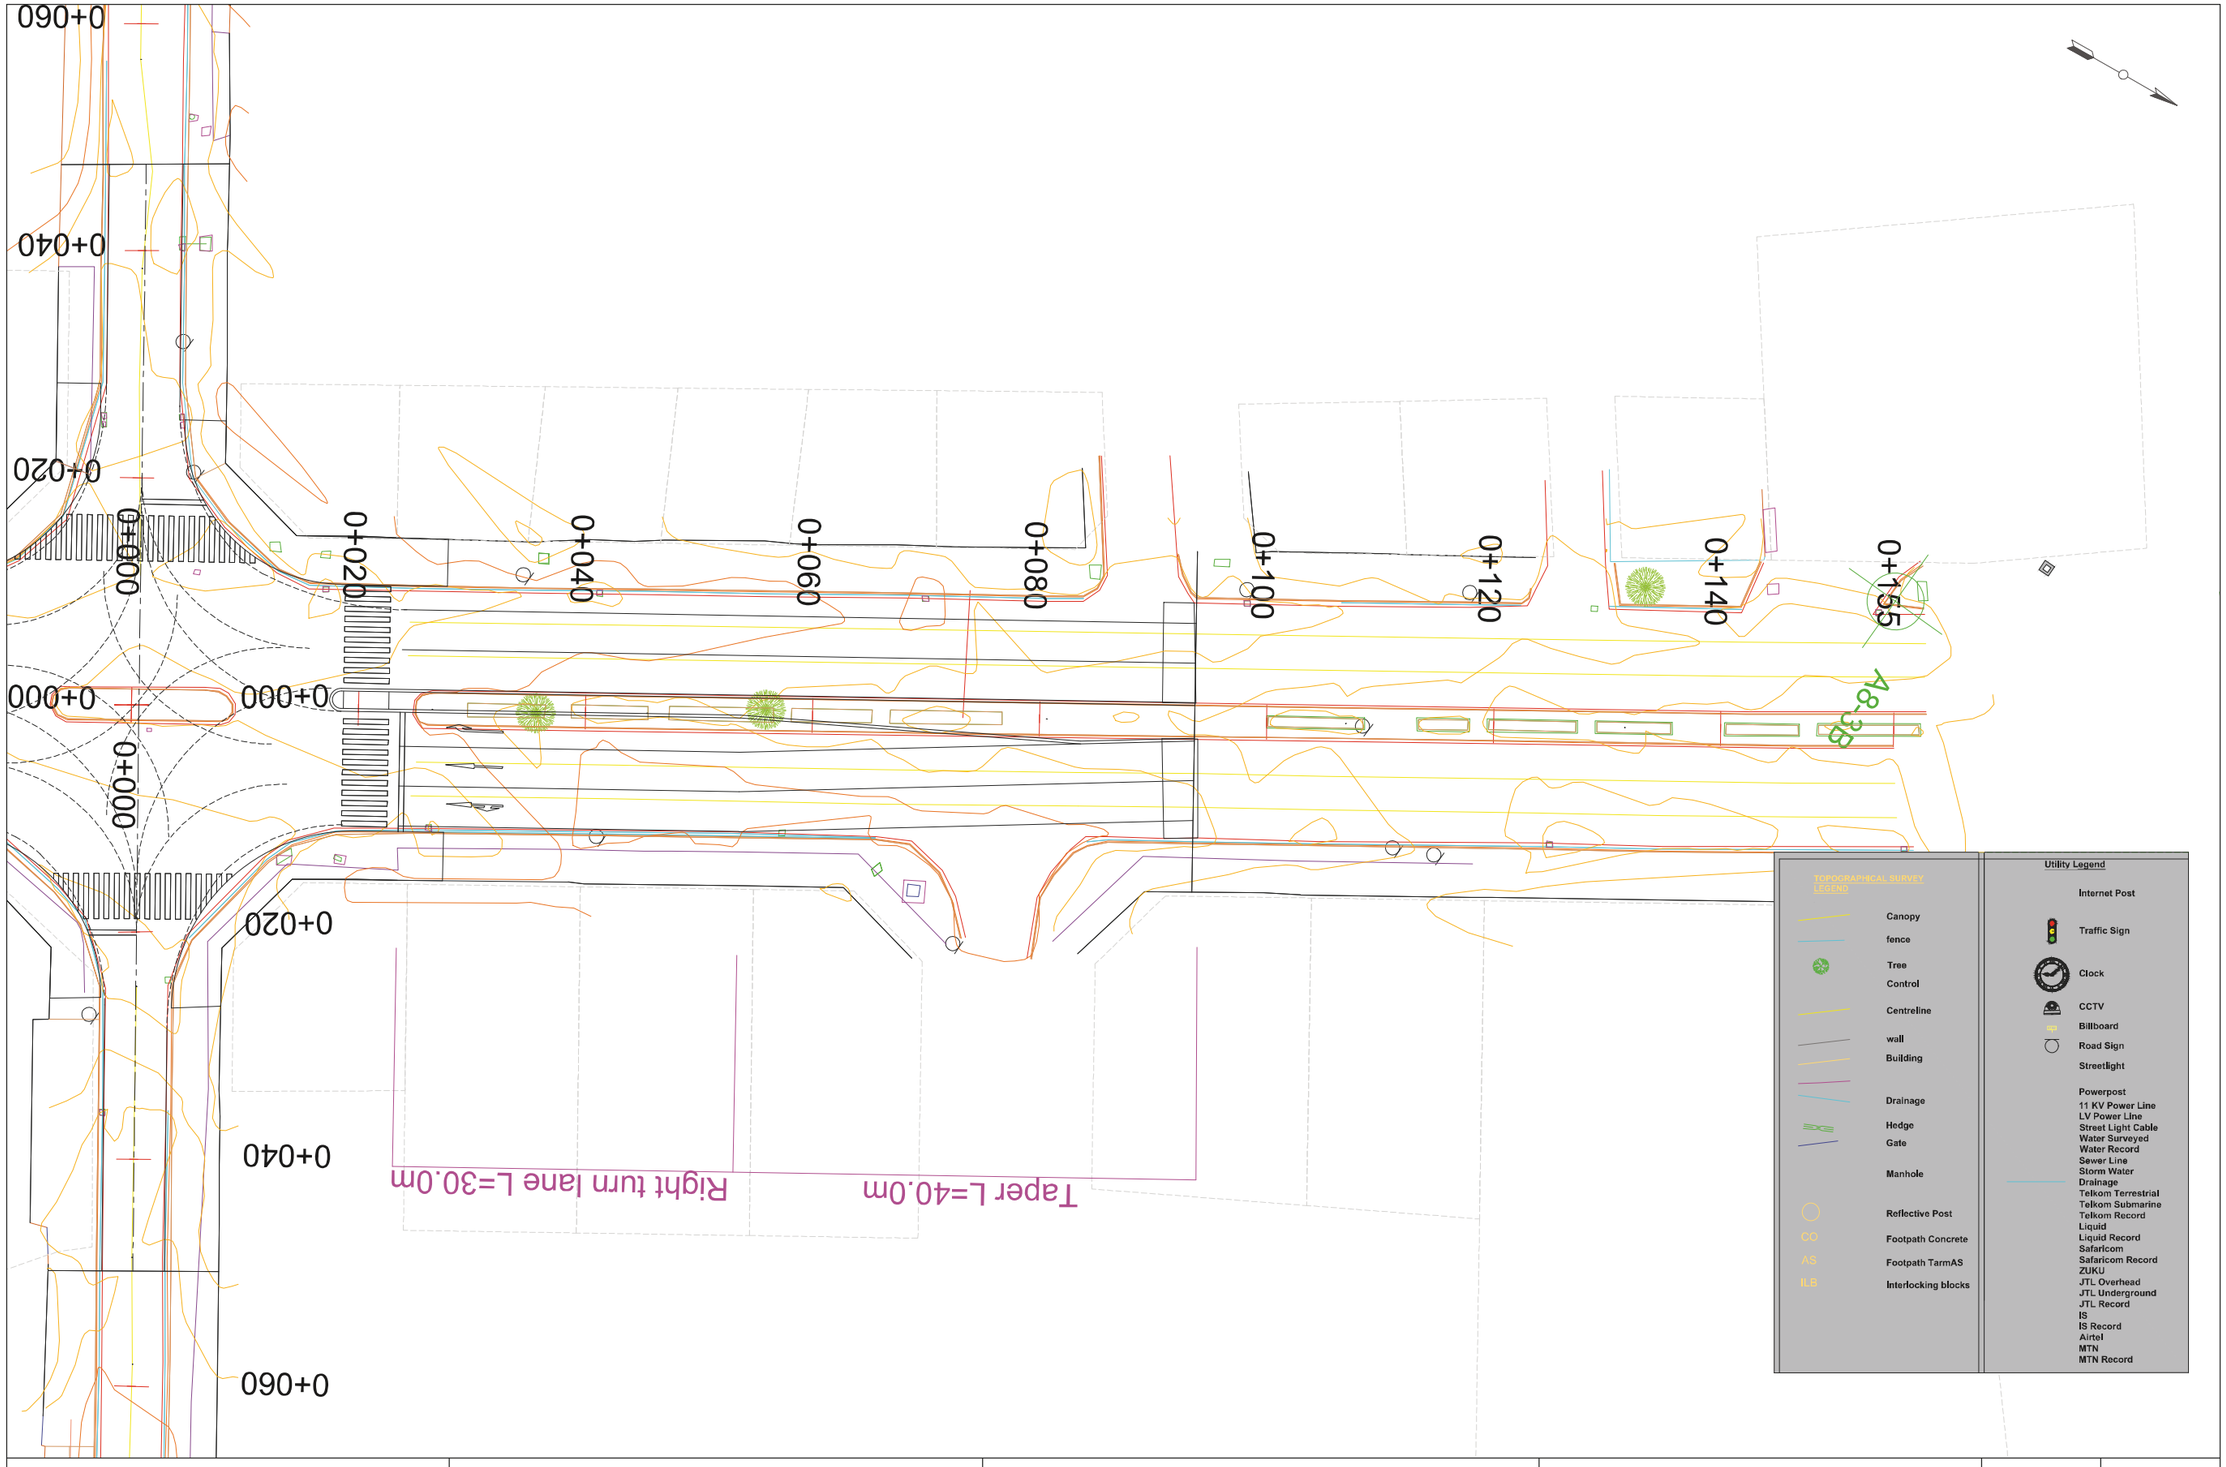

COUNTY GOVERNMENT OF MOMBASA REPUBLIC OF KENYA	JAPAN INTERNATIONAL COOPERATION AGENCY NIPPON KOEI CO.,LTD. KATAHIRA & ENGINEERS INTERNATIONAL INGEROSEC CORPORATION	THE PREPARATORY SURVEY FOR THE PROJECT FOR IMPLEMENTATION OF INTELLIGENT TRANSPORT SYSTEM IN MOMBASA REGION	TITLE : PLAN A8-3N	Drawing No.	PL-A8-3N
				SCALE	S=1/500
				DATE	

COUNTY GOVERNMENT OF MOMBASA REPUBLIC OF KENYA	JAPAN INTERNATIONAL COOPERATION AGENCY NIPPON KOEI CO.,LTD. KATAHIRA & ENGINEERS INTERNATIONAL INGEROSEC CORPORATION	THE PREPARATORY SURVEY FOR THE PROJECT FOR IMPLEMENTATION OF INTELLIGENT TRANSPORT SYSTEM IN MOMBASA REGION	TITLE : PLAN A8-3S	Drawing No.	PL-A8-3S
				SCALE	S=1/500
				DATE	

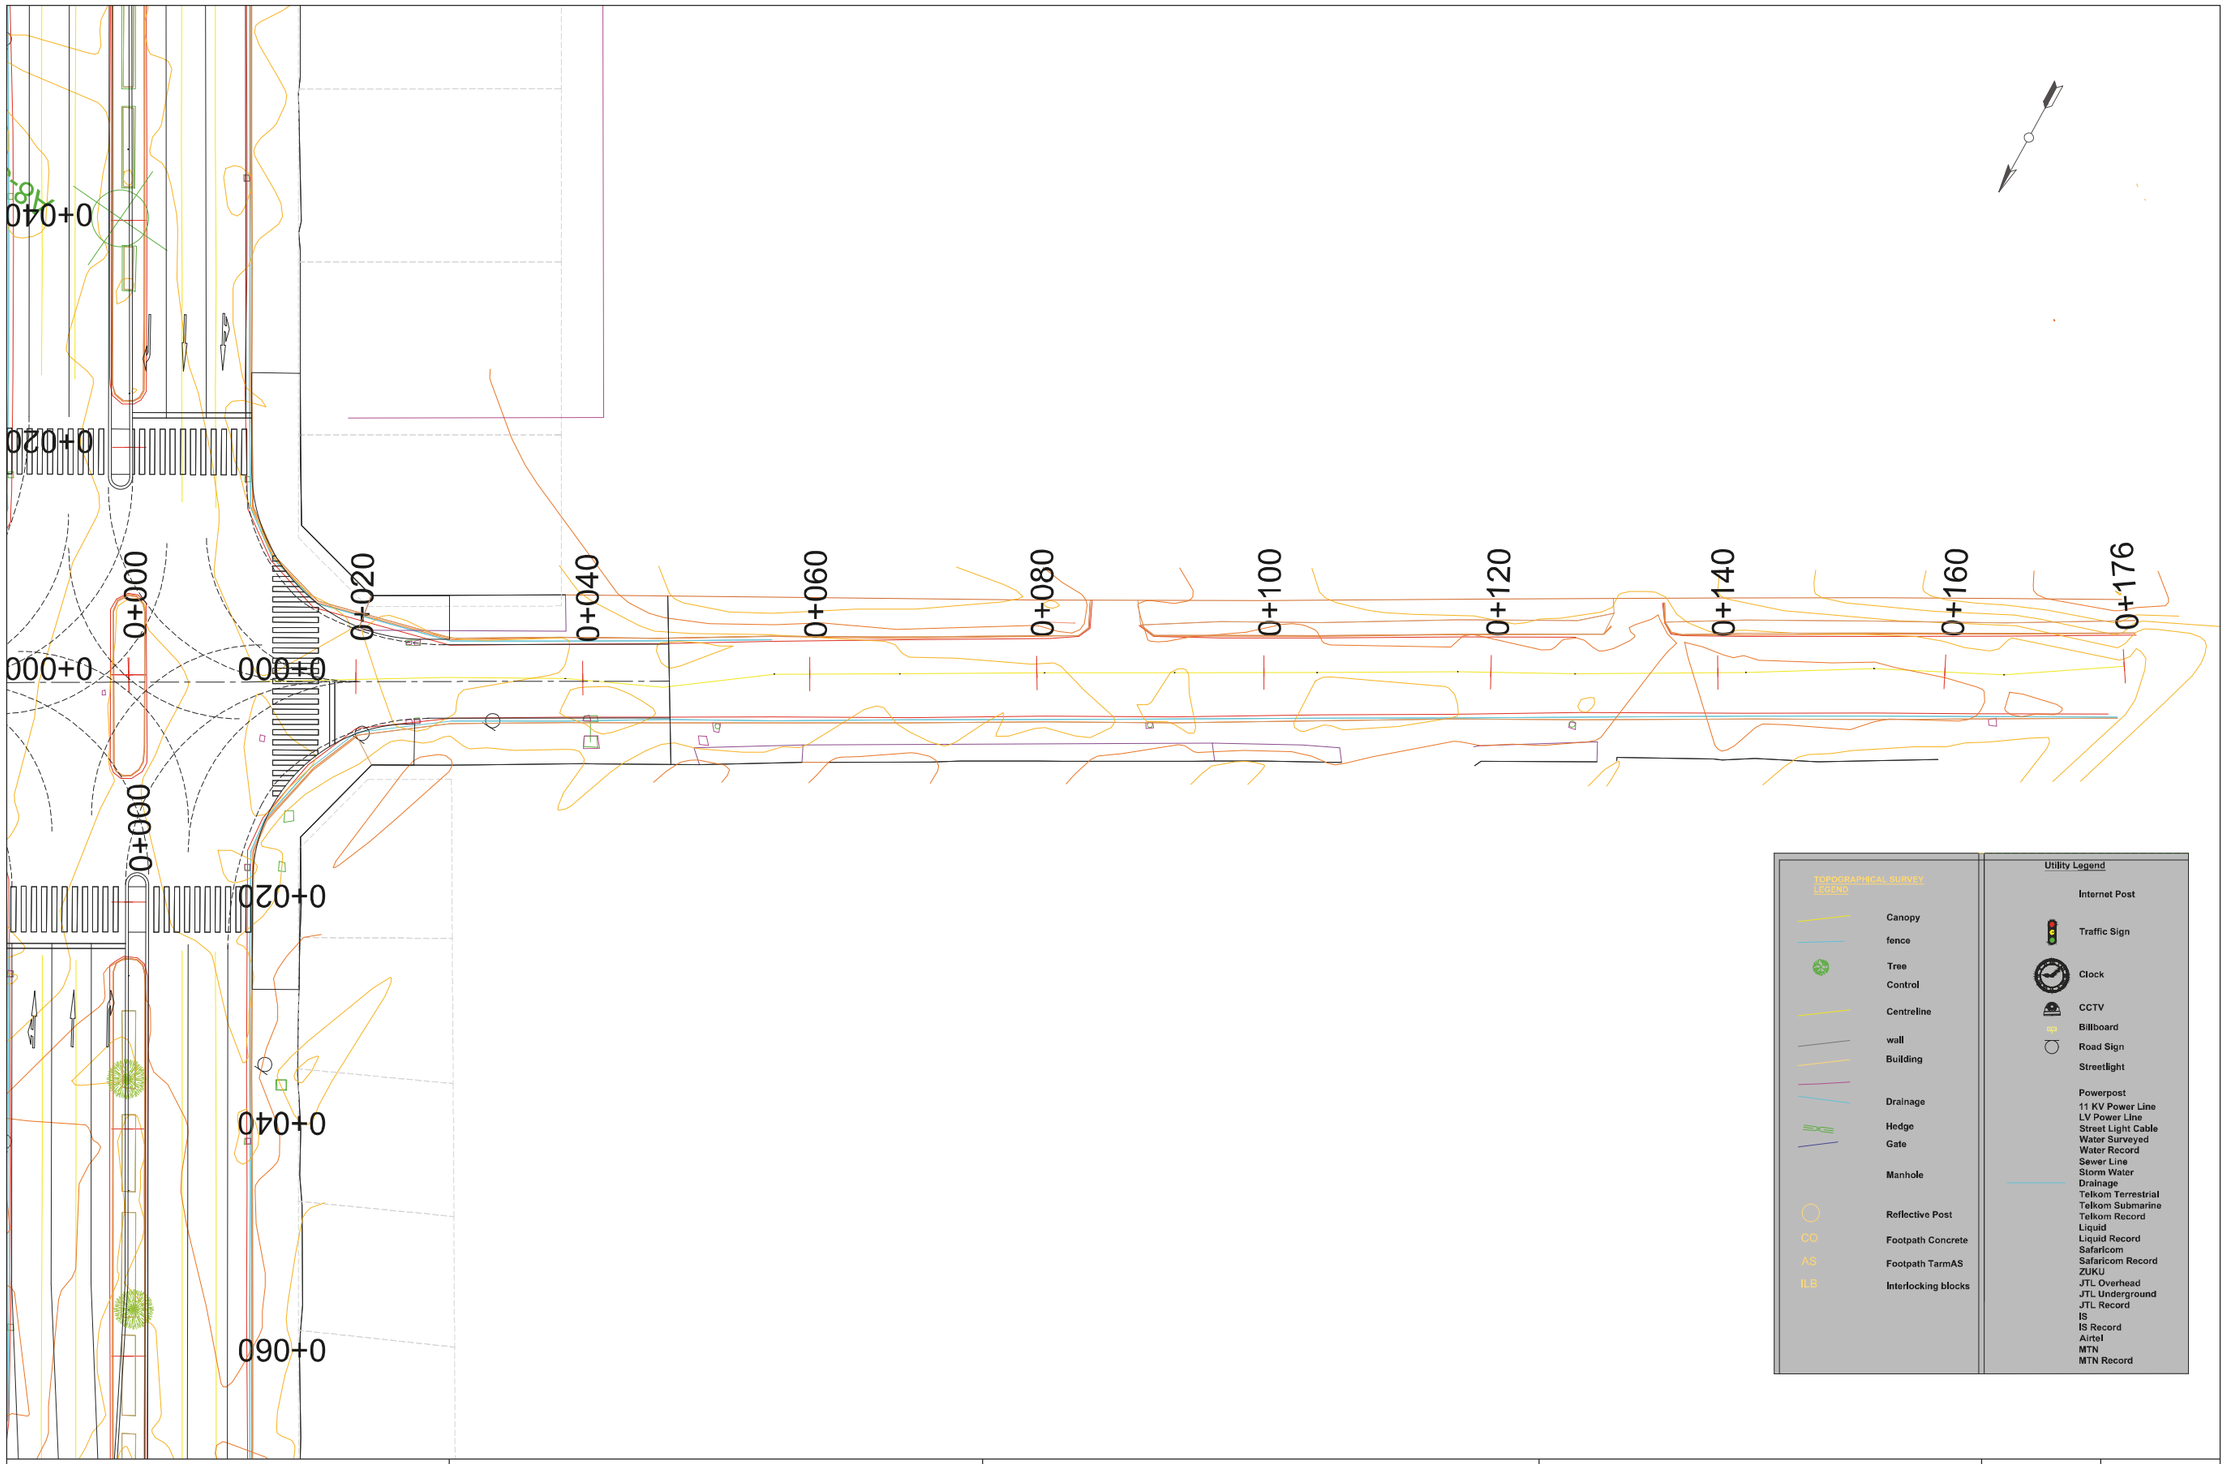

COUNTY GOVERNMENT OF MOMBASA REPUBLIC OF KENYA	JAPAN INTERNATIONAL COOPERATION AGENCY NIPPON KOEI CO.,LTD. KATAHIRA & ENGINEERS INTERNATIONAL INGEROSEC CORPORATION	THE PREPARATORY SURVEY FOR THE PROJECT FOR IMPLEMENTATION OF INTELLIGENT TRANSPORT SYSTEM IN MOMBASA REGION	TITLE : PLAN A8-3W	Drawing No.	PL-A8-3W
				SCALE	S=1/500
				DATE	

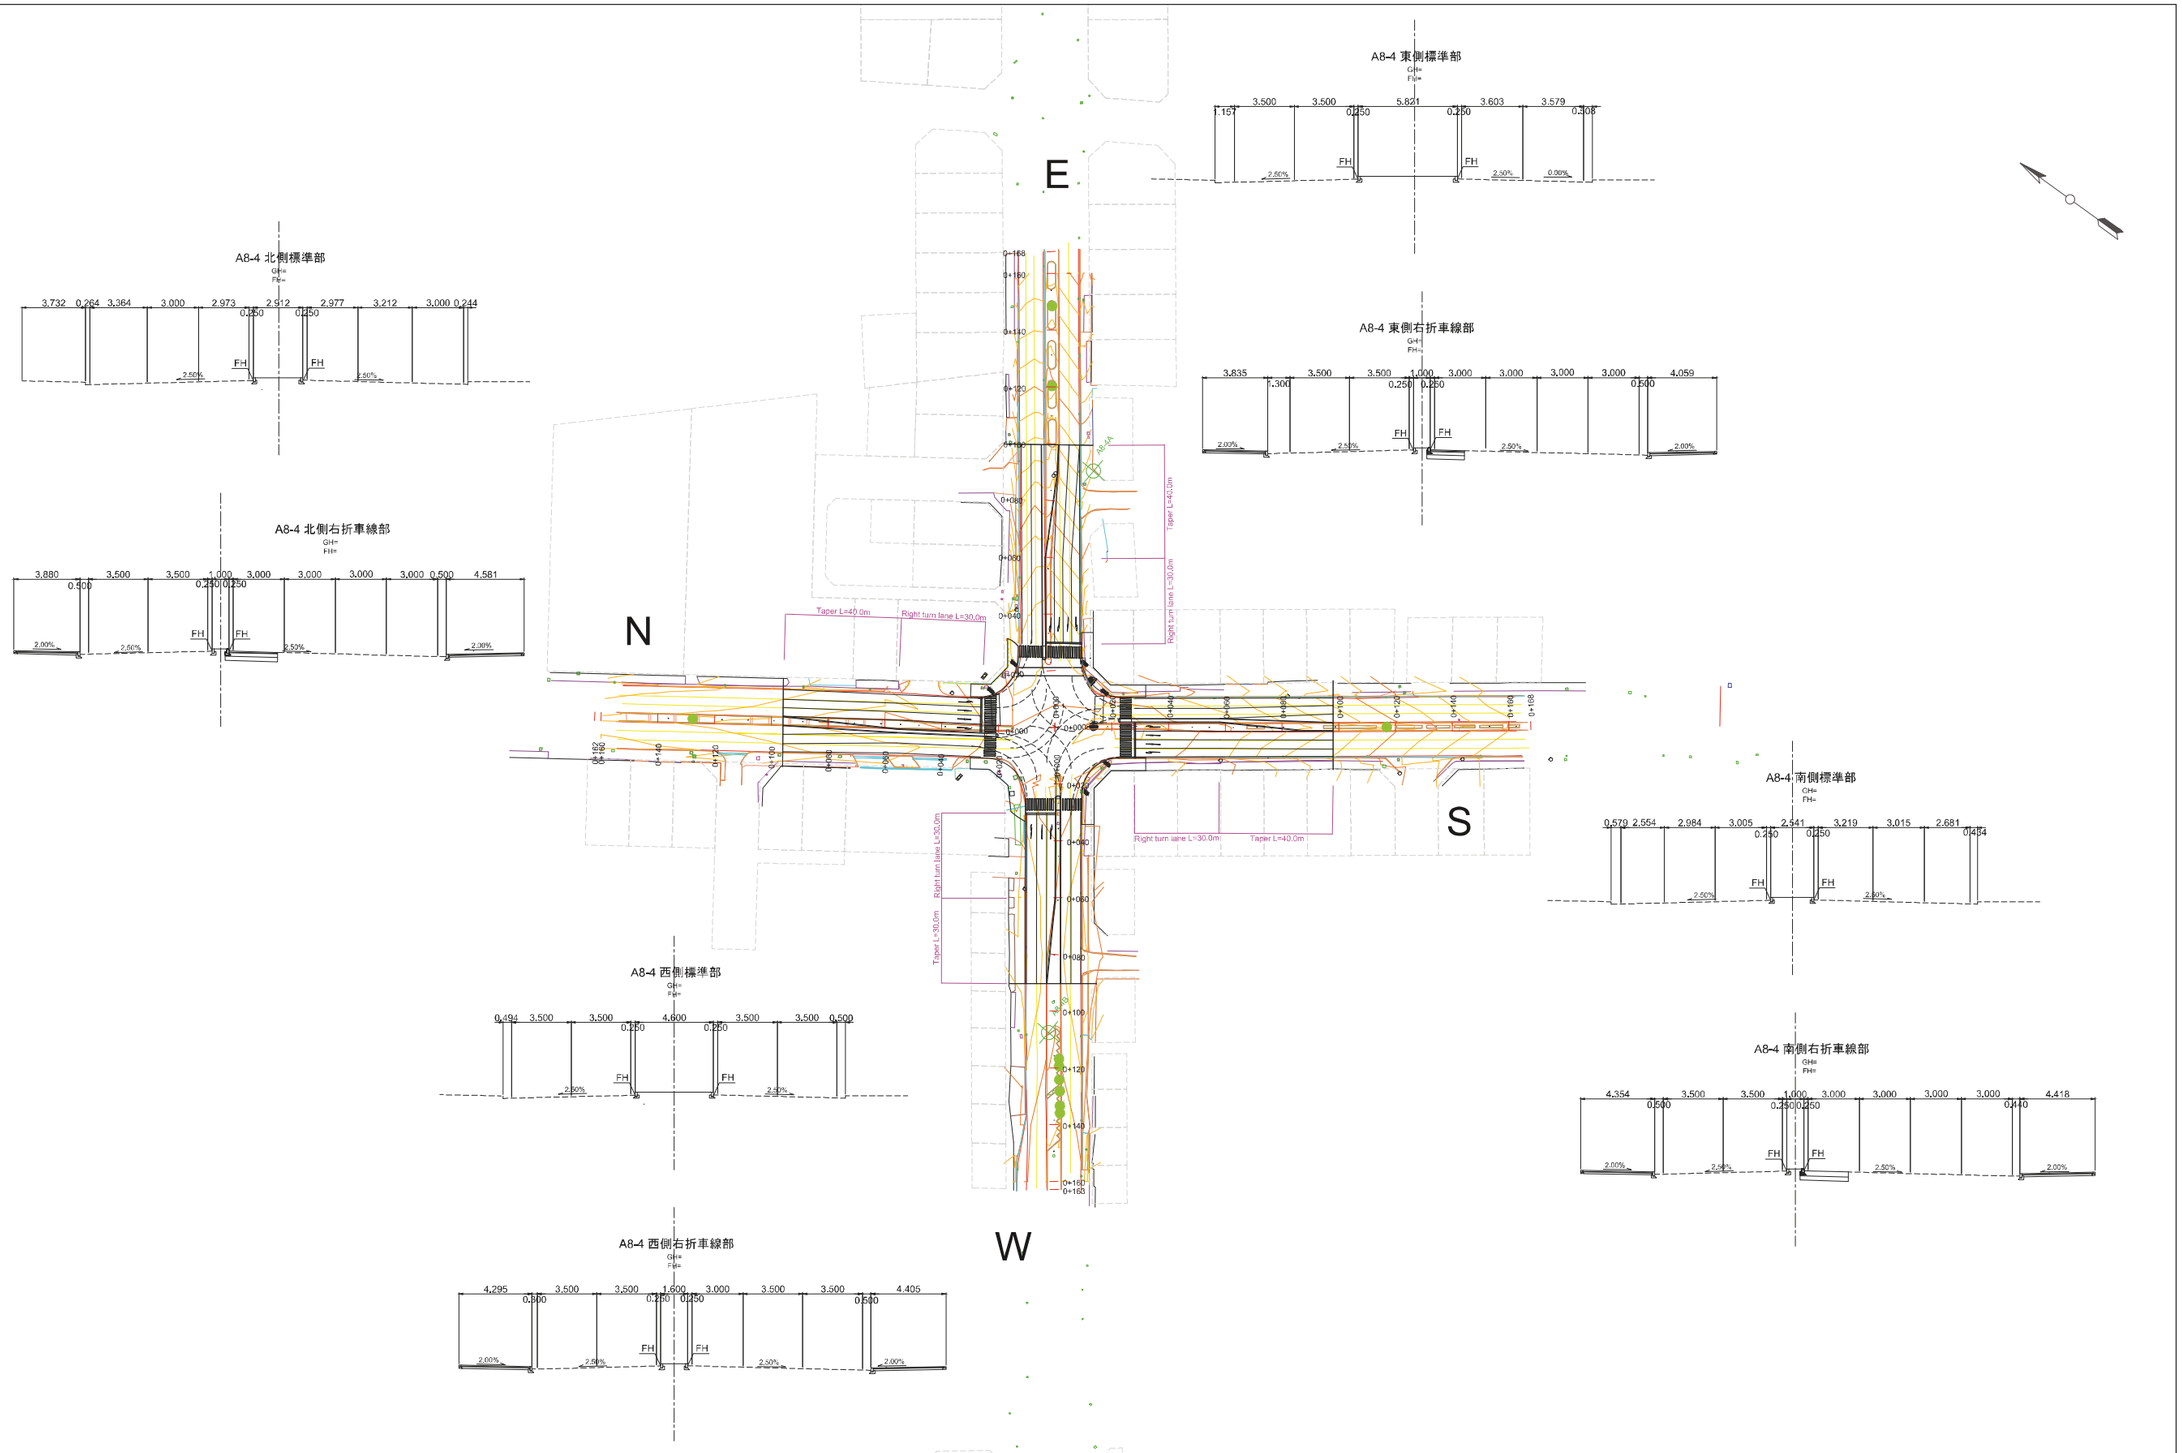

COUNTY GOVERNMENT OF MOMBASA REPUBLIC OF KENYA	JAPAN INTERNATIONAL COOPERATION AGENCY NIPPON KOEI CO.,LTD. KATAHIRA & ENGINEERS INTERNATIONAL INGEROSEC CORPORATION	THE PREPARATORY SURVEY FOR THE PROJECT FOR IMPLEMENTATION OF INTELLIGENT TRANSPORT SYSTEM IN MOMBASA REGION	TITLE : PLAN A8-4	Drawing No.	PL-A8-4
				SCALE	S=1/2000
				DATE	

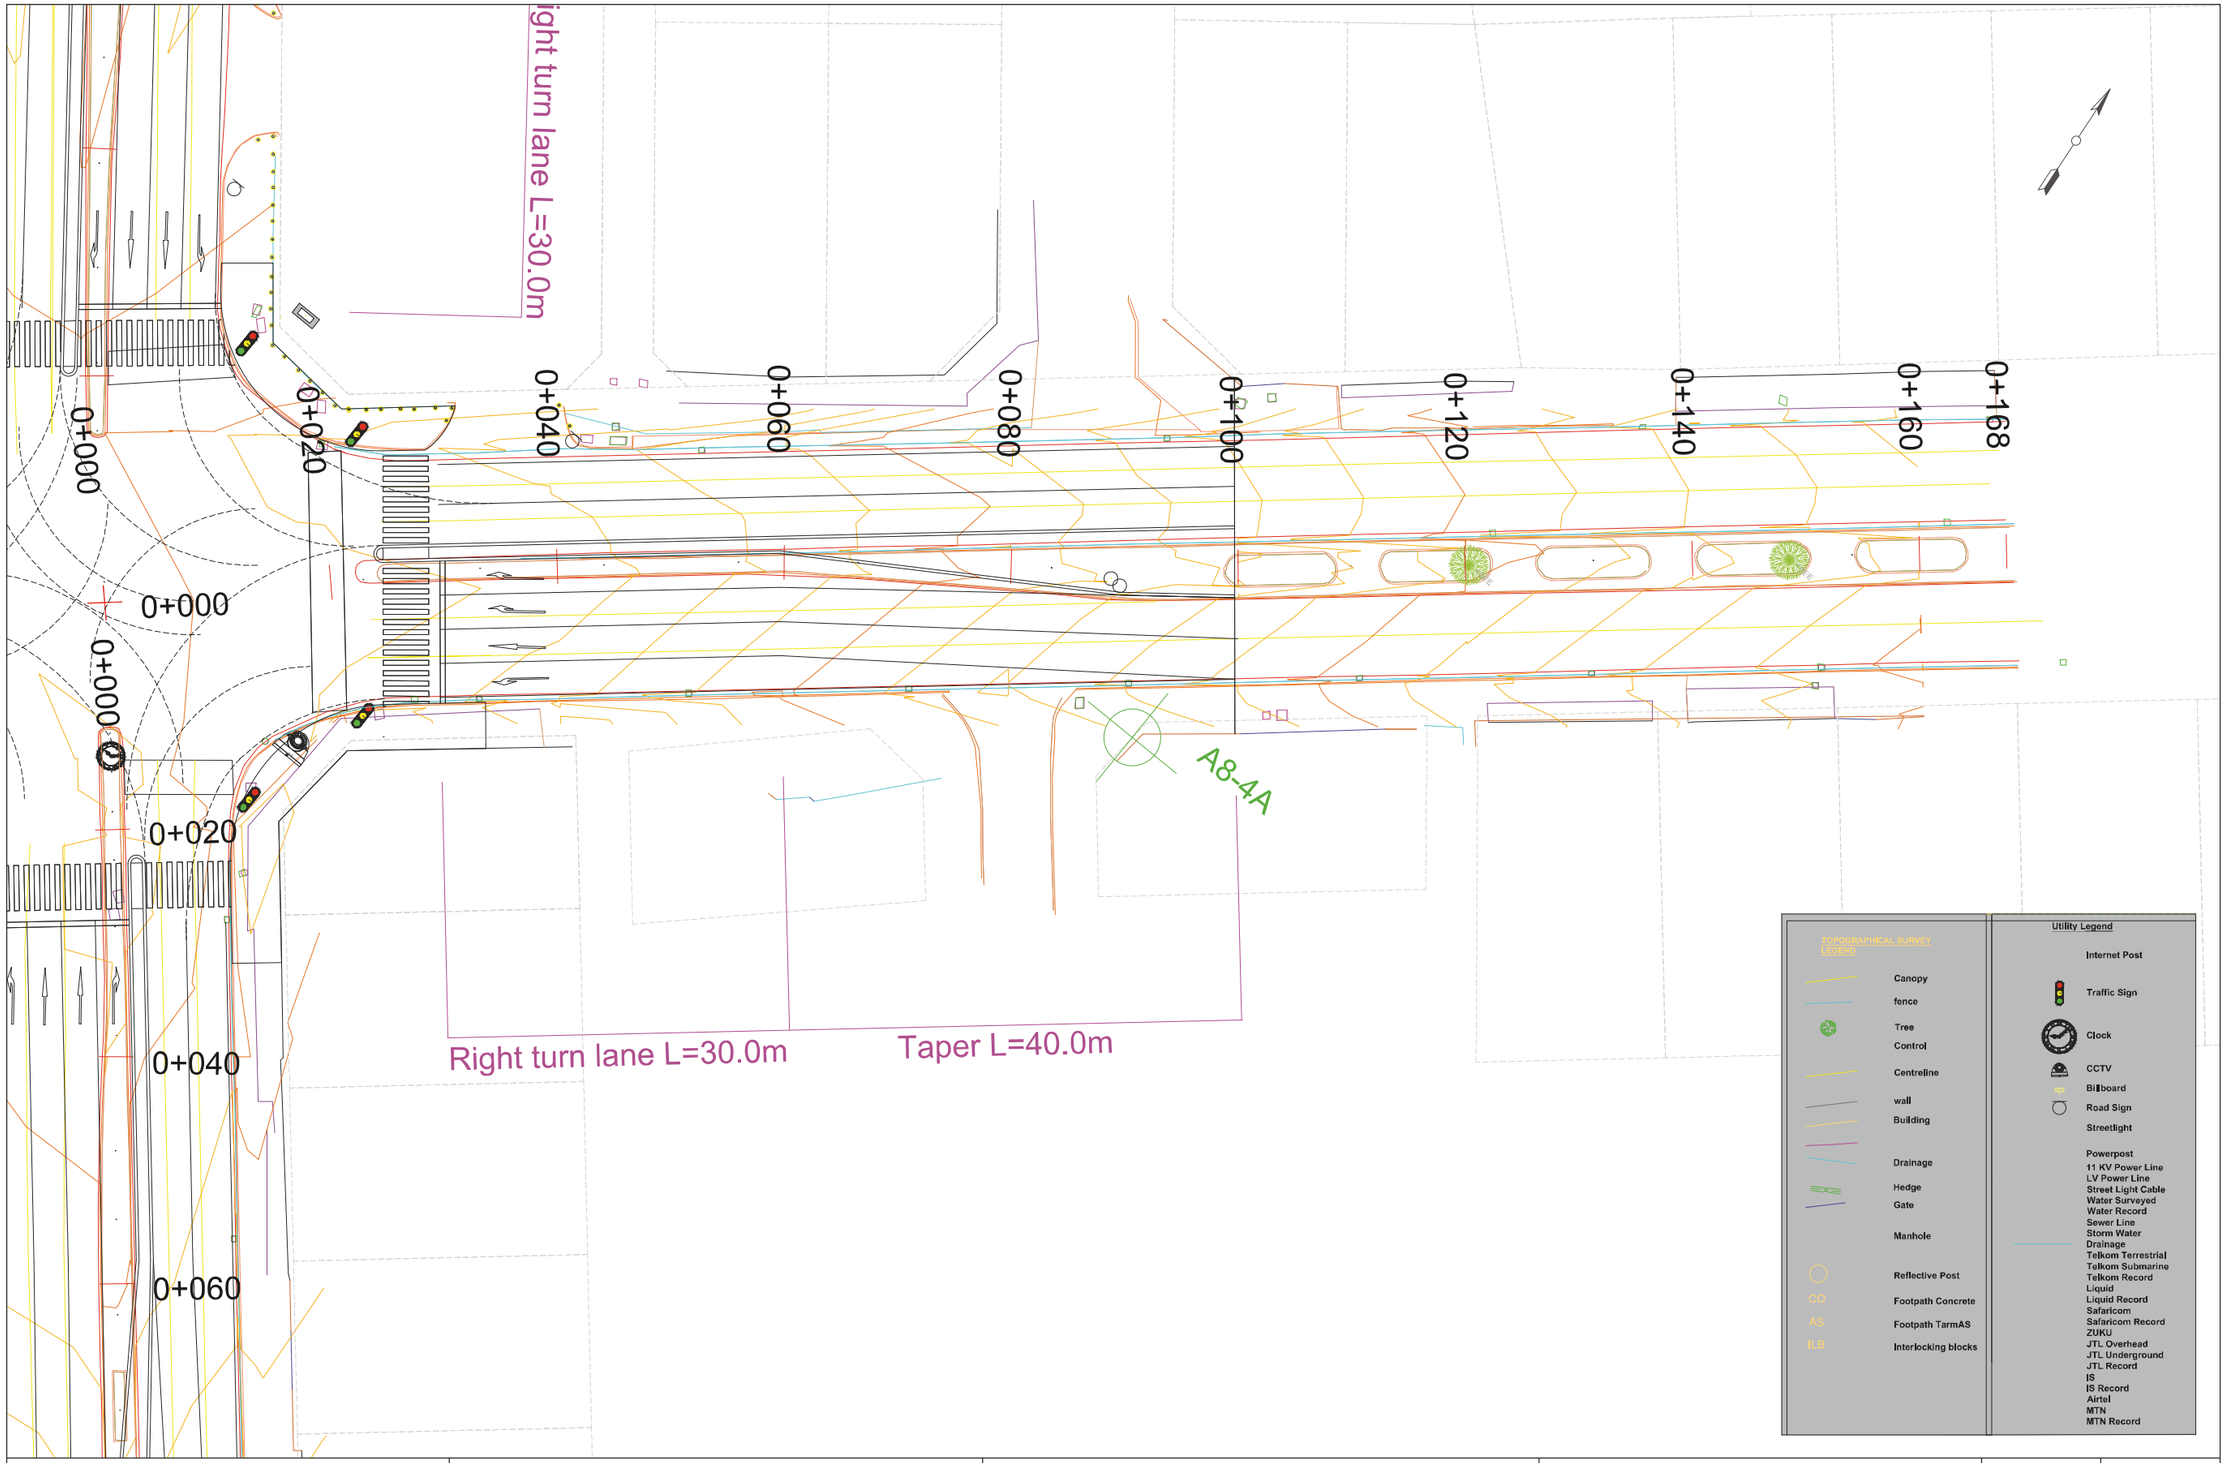

COUNTY GOVERNMENT OF MOMBASA REPUBLIC OF KENYA	JAPAN INTERNATIONAL COOPERATION AGENCY NIPPON KOEI CO.,LTD. KATAHIRA & ENGINEERS INTERNATIONAL INGEROSEC CORPORATION	THE PREPARATORY SURVEY FOR THE PROJECT FOR IMPLEMENTATION OF INTELLIGENT TRANSPORT SYSTEM IN MOMBASA REGION	TITLE : PLAN A8-4E	Drawing No.	PL-A8-4E
				SCALE	S=1/500
				DATE	

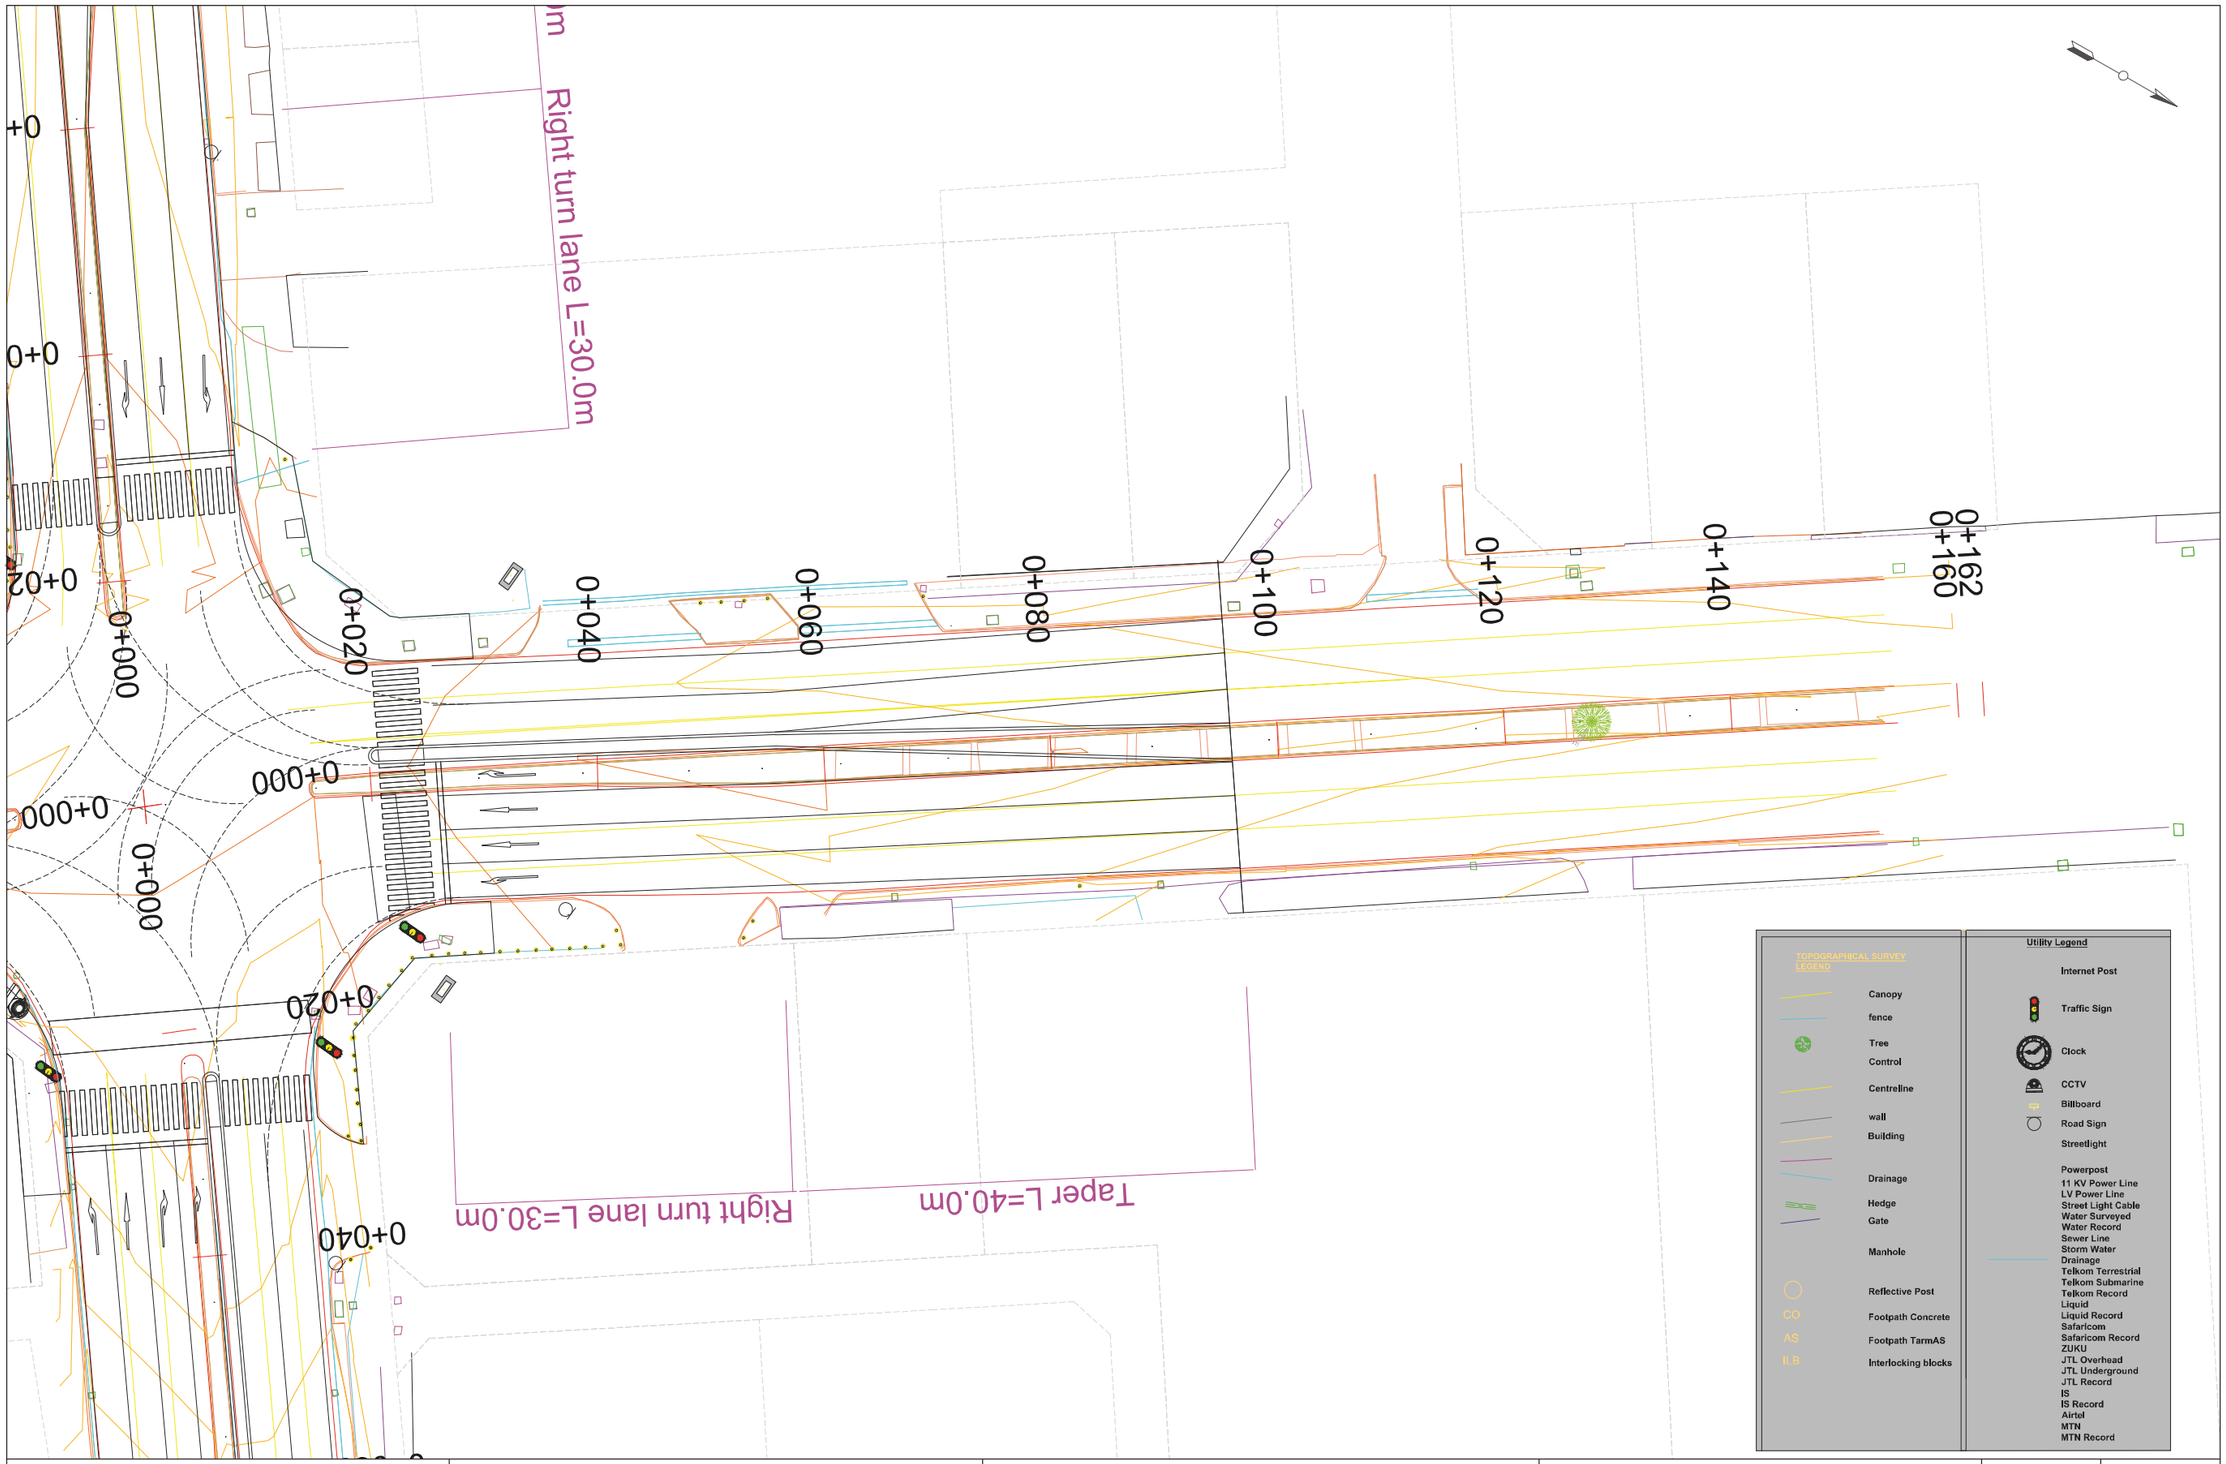

COUNTY GOVERNMENT OF MOMBASA REPUBLIC OF KENYA	JAPAN INTERNATIONAL COOPERATION AGENCY NIPPON KOEI CO.,LTD. KATAHIRA & ENGINEERS INTERNATIONAL INGEROSEC CORPORATION	THE PREPARATORY SURVEY FOR THE PROJECT FOR IMPLEMENTATION OF INTELLIGENT TRANSPORT SYSTEM IN MOMBASA REGION	TITLE : PLAN A8-4N	Drawing No.	PL-A8-4N
				SCALE	S=1/500
				DATE	

COUNTY GOVERNMENT OF MOMBASA REPUBLIC OF KENYA	JAPAN INTERNATIONAL COOPERATION AGENCY NIPPON KOEI CO.,LTD. KATAHIRA & ENGINEERS INTERNATIONAL INGEROSEC CORPORATION	THE PREPARATORY SURVEY FOR THE PROJECT FOR IMPLEMENTATION OF INTELLIGENT TRANSPORT SYSTEM IN MOMBASA REGION	TITLE : PLAN A8-4S	Drawing No.	PL-A8-4S
				SCALE	S=1/500
				DATE	

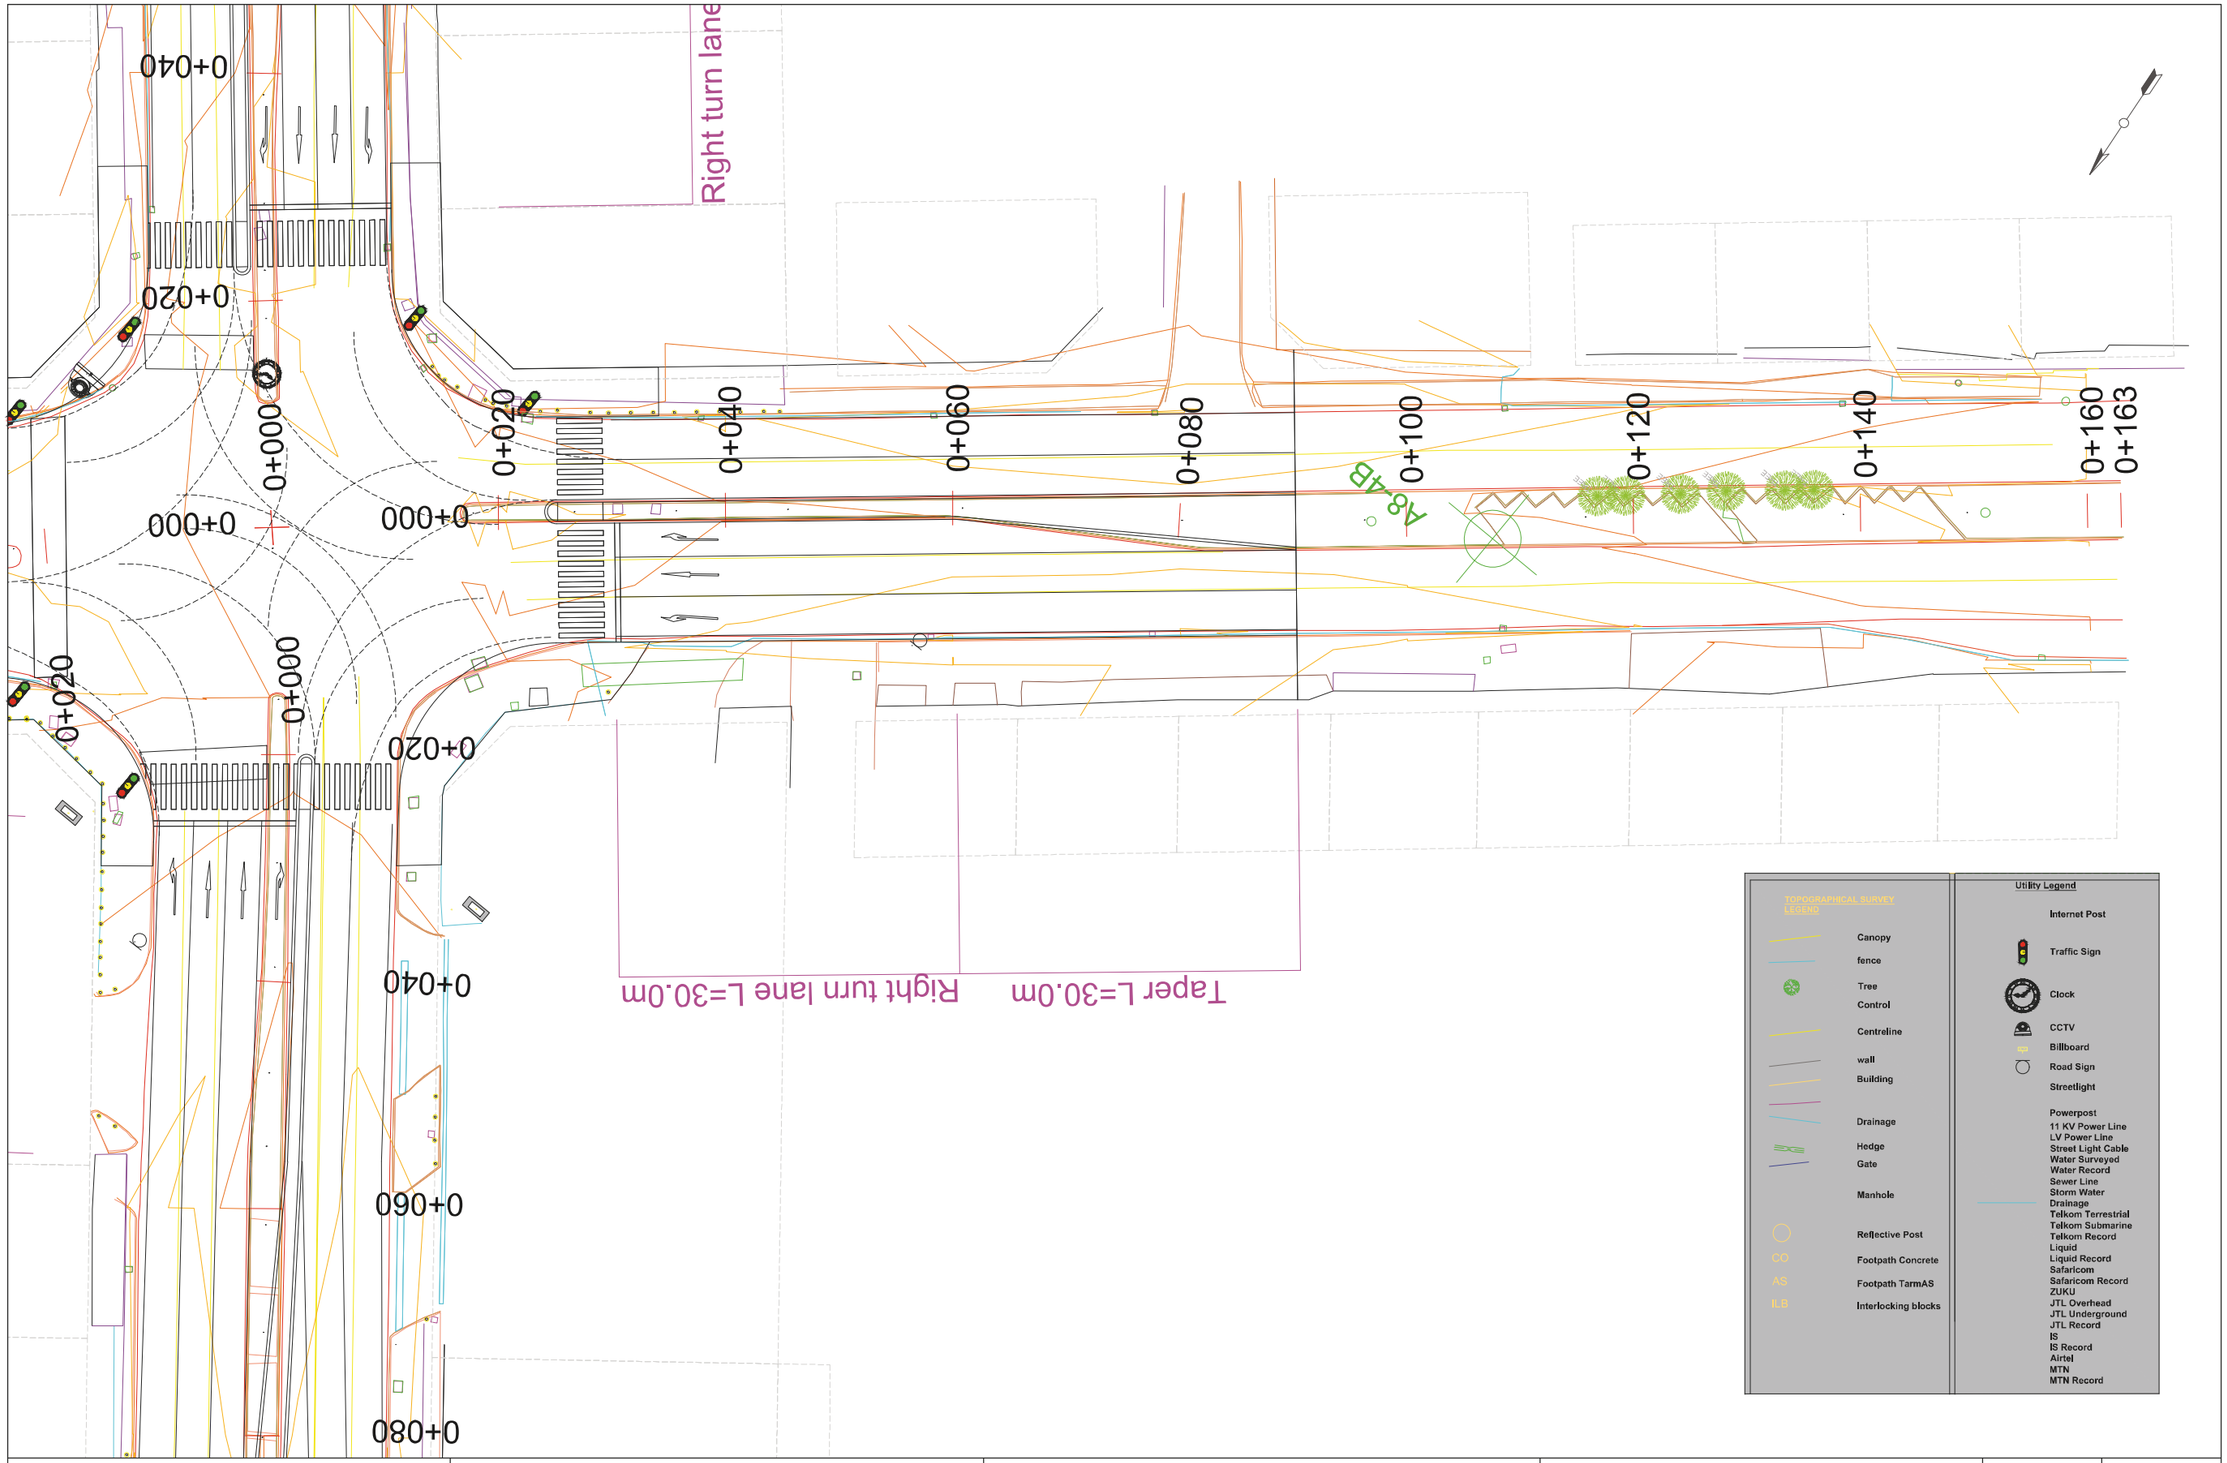

COUNTY GOVERNMENT OF MOMBASA REPUBLIC OF KENYA	JAPAN INTERNATIONAL COOPERATION AGENCY NIPPON KOEI CO.,LTD. KATAHIRA & ENGINEERS INTERNATIONAL INGEROSEC CORPORATION	THE PREPARATORY SURVEY FOR THE PROJECT FOR IMPLEMENTATION OF INTELLIGENT TRANSPORT SYSTEM IN MOMBASA REGION	TITLE : PLAN A8-4W	Drawing No.	PL-A8-4W
				SCALE	S=1/500
				DATE	

COUNTY GOVERNMENT OF MOMBASA
REPUBLIC OF KENYA

JAPAN INTERNATIONAL COOPERATION AGENCY
NIPPON KOEI CO.,LTD.
KATAHIRA & ENGINEERS INTERNATIONAL
INGEROSEC CORPORATION

THE PREPARATORY SURVEY
FOR THE PROJECT
FOR IMPLEMENTATION OF INTELLIGENT TRANSPORT
SYSTEM IN MOMBASA REGION

TITLE :	Drawing No.	SCALE	DATE
PLAN A8-4W	PL-A8-4W	S=1/500	

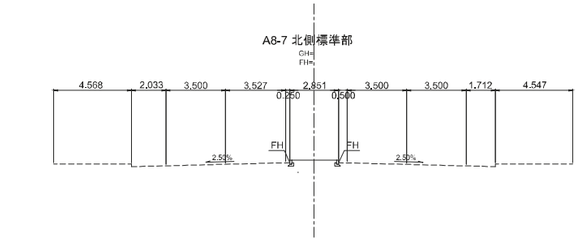

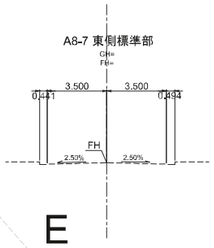

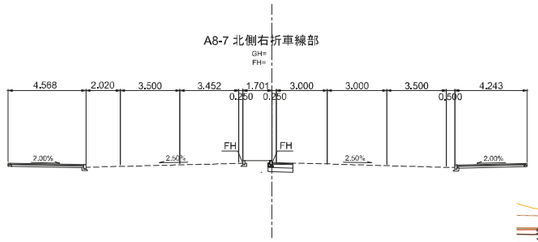

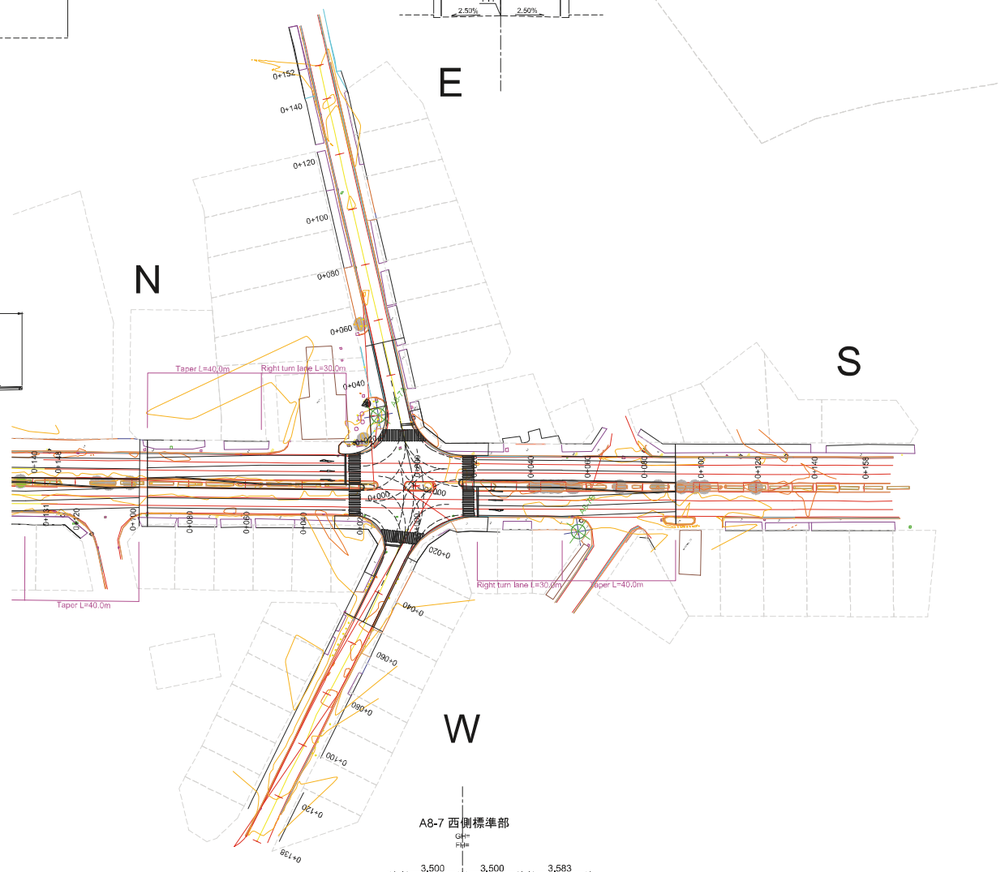

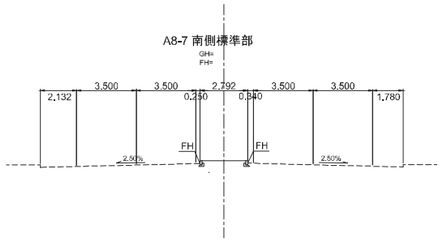

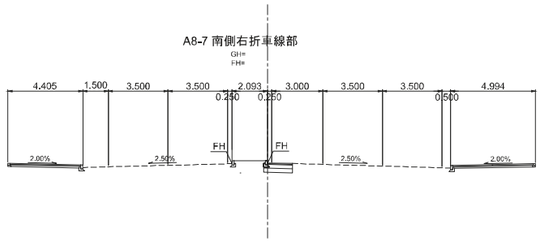

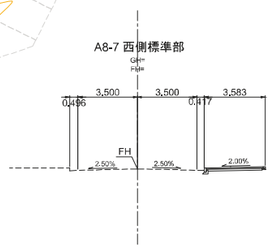

COUNTY GOVERNMENT OF MOMBASA REPUBLIC OF KENYA	JAPAN INTERNATIONAL COOPERATION AGENCY NIPPON KOEI CO.,LTD. KATAHIRA & ENGINEERS INTERNATIONAL INGEROSEC CORPORATION	THE PREPARATORY SURVEY FOR THE PROJECT FOR IMPLEMENTATION OF INTELLIGENT TRANSPORT SYSTEM IN MOMBASA REGION	TITLE : PLAN A8-7	Drawing No.	PL-A8-7
				SCALE	S=1/2000
				DATE	

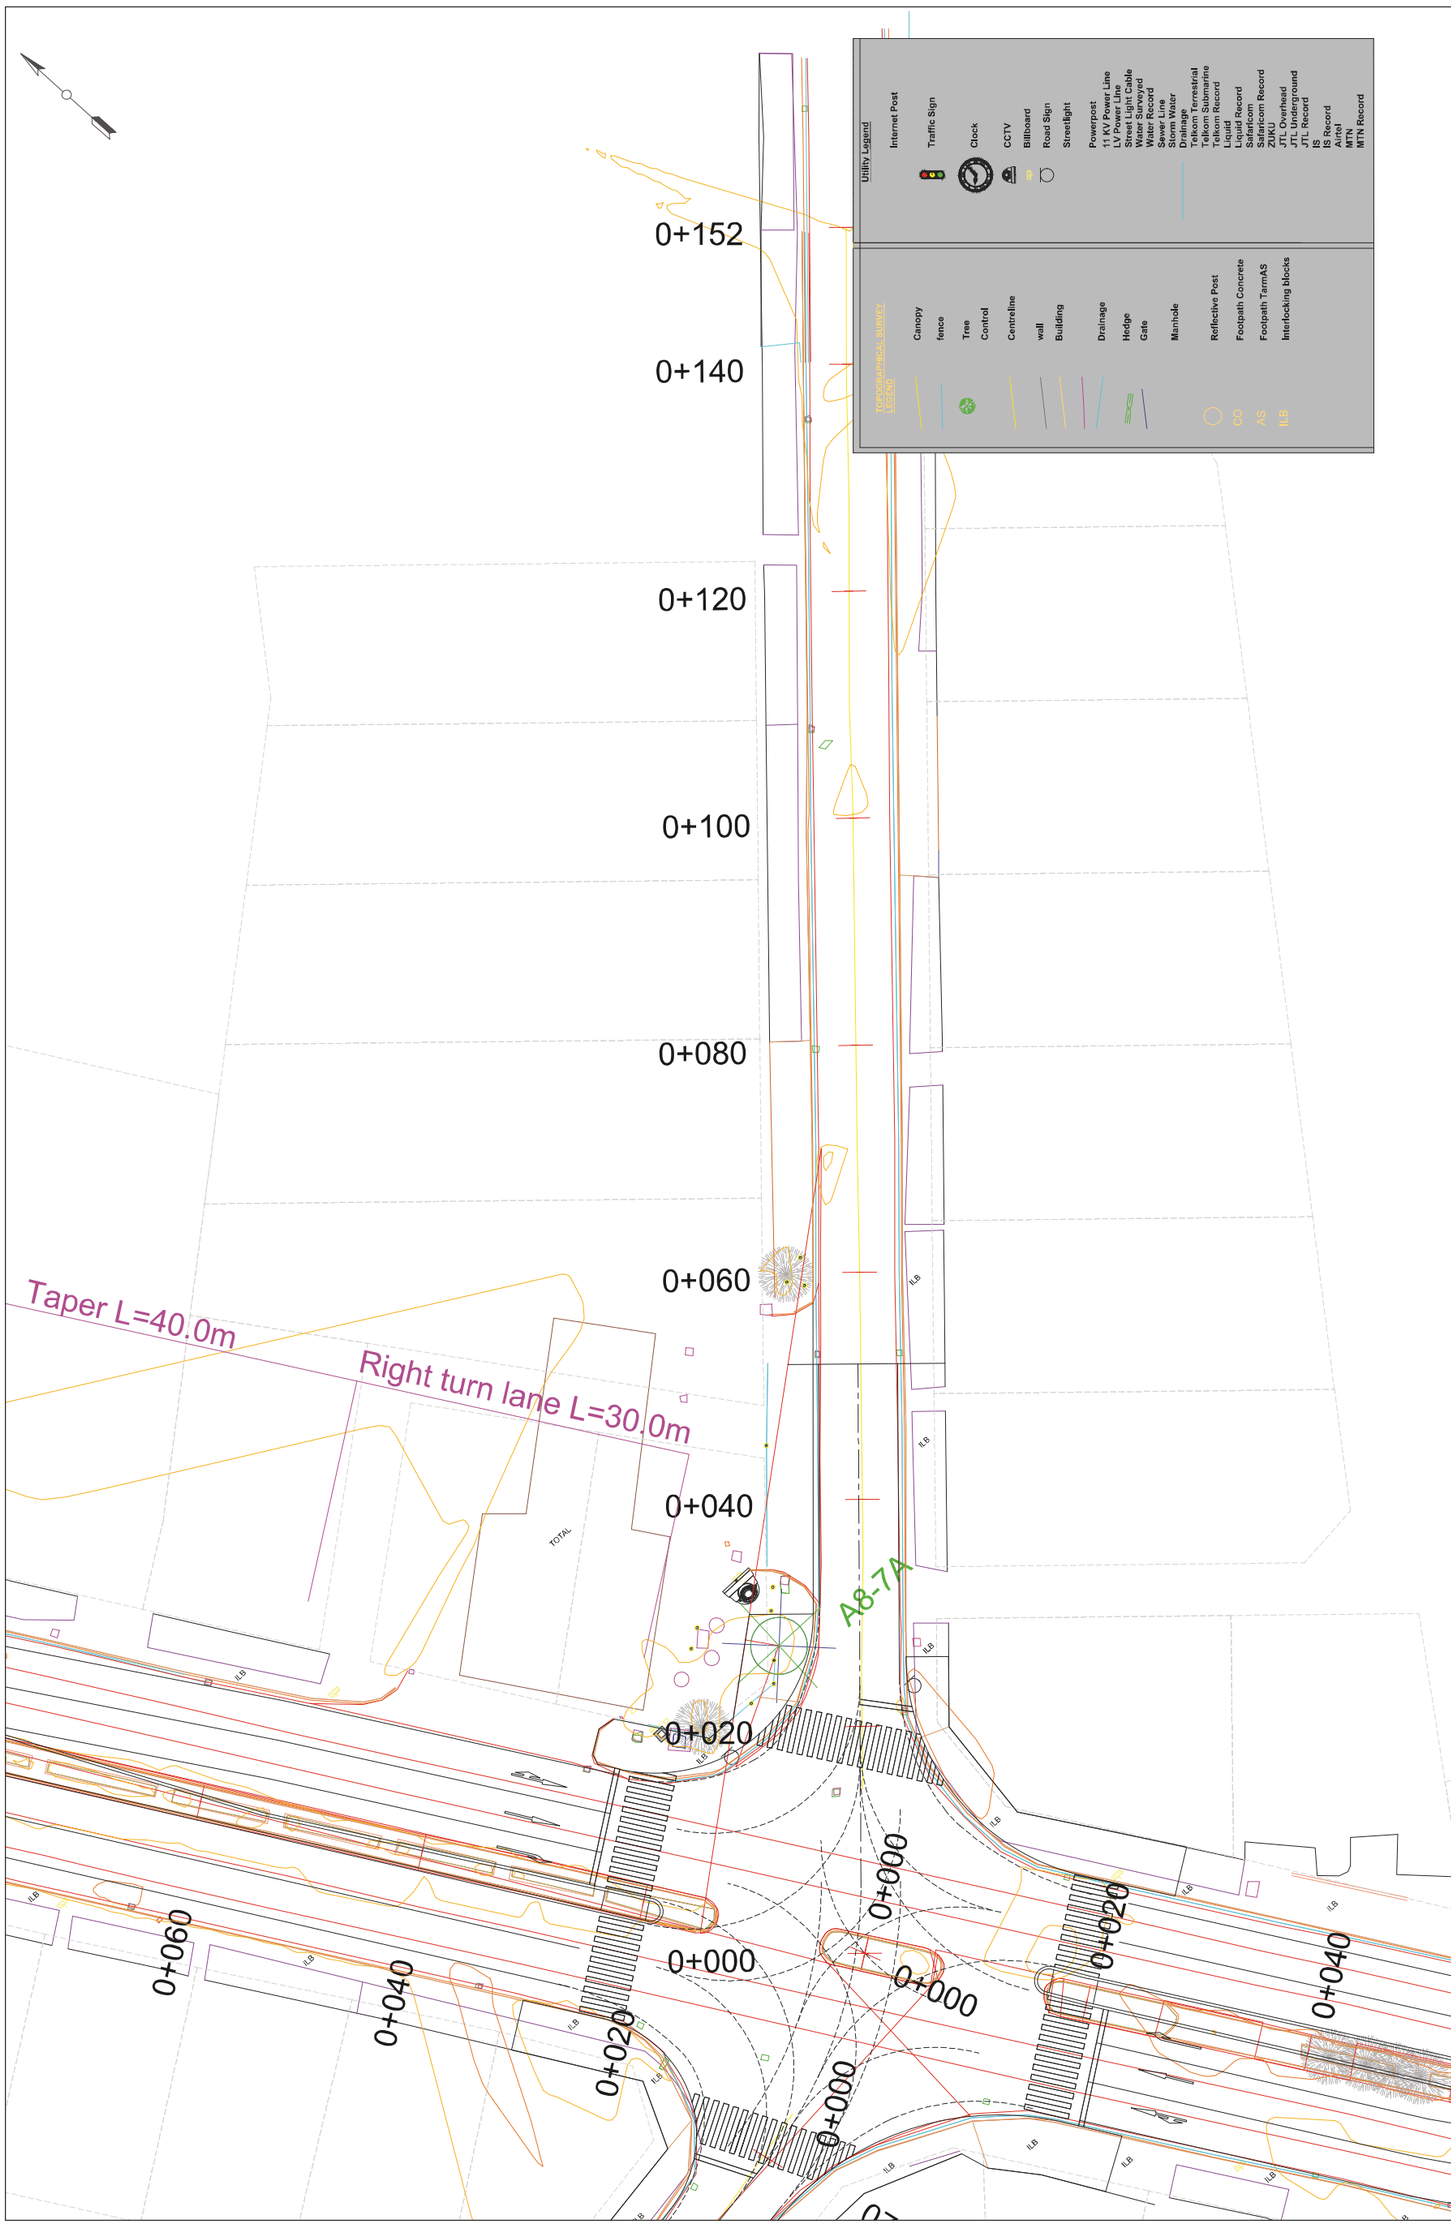

TITLE : PLAN A8-7E

Drawing No.	PL-A8-7E
SCALE	S=1/500
DATE	

THE PREPARATORY SURVEY
FOR THE PROJECT
FOR IMPLEMENTATION OF INTELLIGENT TRANSPORT
SYSTEM IN MOMBASA REGION

JAPAN INTERNATIONAL COOPERATION AGENCY
NIPPON KOEI CO.,LTD.
KATAHIRA & ENGINEERS INTERNATIONAL
INGEROSEC CORPORATION

COUNTY GOVERNMENT OF MOMBASA
REPUBLIC OF KENYA

COUNTY GOVERNMENT OF MOMBASA REPUBLIC OF KENYA	JAPAN INTERNATIONAL COOPERATION AGENCY NIPPON KOEI CO.,LTD. KATAHIRA & ENGINEERS INTERNATIONAL INGEROSEC CORPORATION	THE PREPARATORY SURVEY FOR THE PROJECT FOR IMPLEMENTATION OF INTELLIGENT TRANSPORT SYSTEM IN MOMBASA REGION	TITLE : PLAN A8-7N	Drawing No.	PL-A8-7N
				SCALE	S=1/500
				DATE	

COUNTY GOVERNMENT OF MOMBASA REPUBLIC OF KENYA	JAPAN INTERNATIONAL COOPERATION AGENCY NIPPON KOEI CO.,LTD. KATAHIRA & ENGINEERS INTERNATIONAL INGEROSEC CORPORATION	THE PREPARATORY SURVEY FOR THE PROJECT FOR IMPLEMENTATION OF INTELLIGENT TRANSPORT SYSTEM IN MOMBASA REGION	TITLE : PLAN A8-7S	Drawing No.	PL-A8-7S
				SCALE	S=1/500
				DATE	

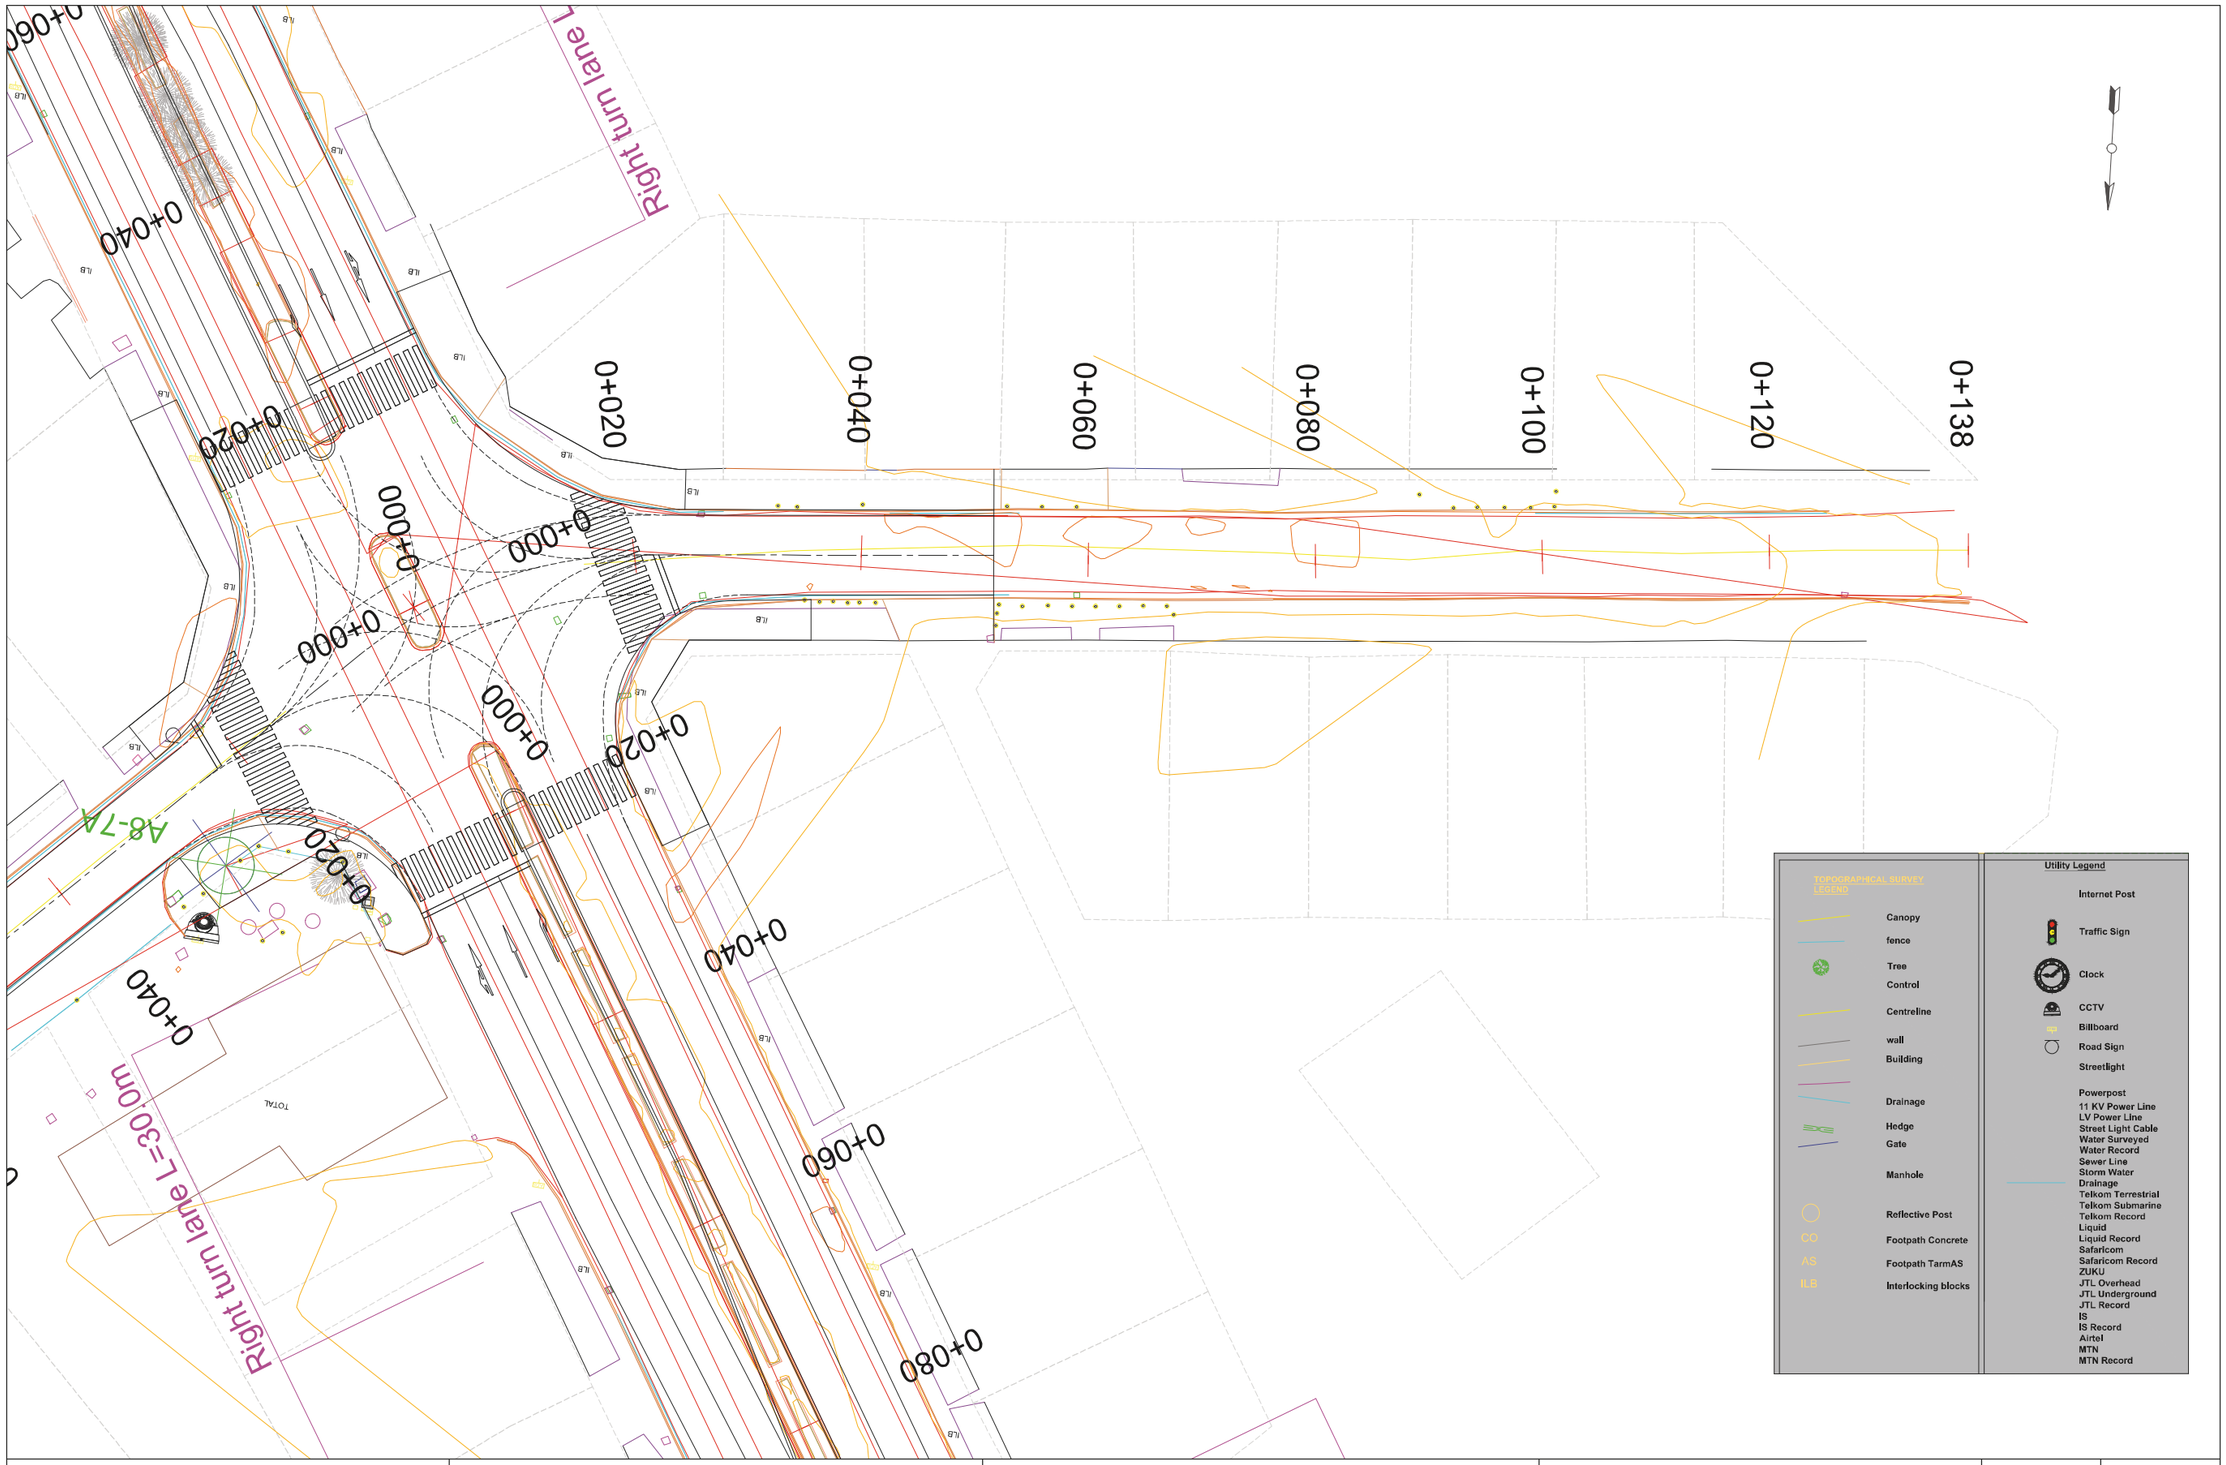

COUNTY GOVERNMENT OF MOMBASA REPUBLIC OF KENYA	JAPAN INTERNATIONAL COOPERATION AGENCY NIPPON KOEI CO.,LTD. KATAHIRA & ENGINEERS INTERNATIONAL INGEROSEC CORPORATION	THE PREPARATORY SURVEY FOR THE PROJECT FOR IMPLEMENTATION OF INTELLIGENT TRANSPORT SYSTEM IN MOMBASA REGION	TITLE : PLAN A8-7W	Drawing No.	PL-A8-7W
				SCALE	S=1/500
				DATE	

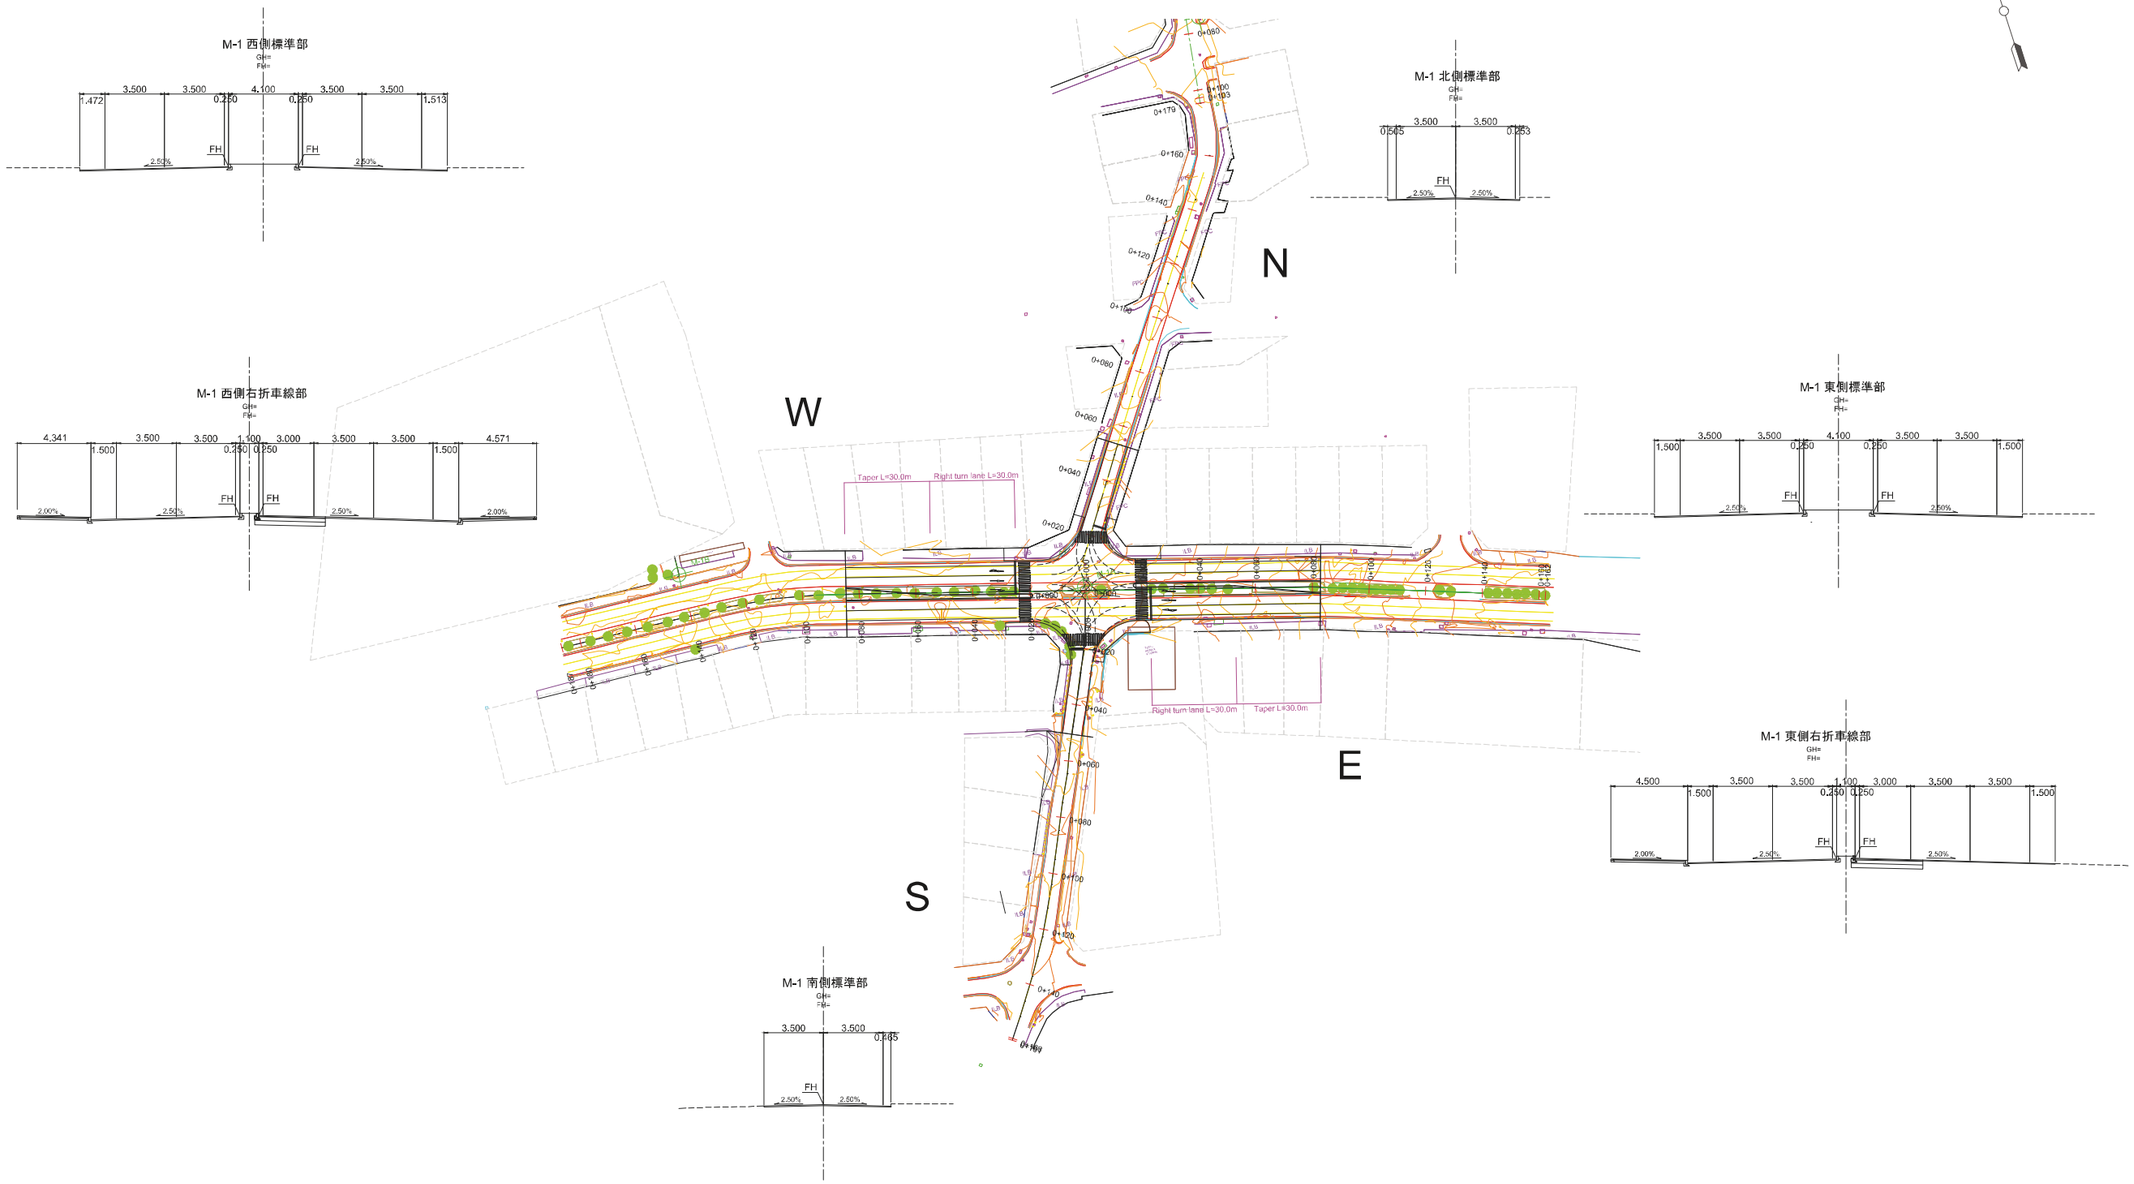

COUNTY GOVERNMENT OF MOMBASA REPUBLIC OF KENYA	JAPAN INTERNATIONAL COOPERATION AGENCY NIPPON KOEI CO.,LTD. KATAHIRA & ENGINEERS INTERNATIONAL INGEROSEC CORPORATION	THE PREPARATORY SURVEY FOR THE PROJECT FOR IMPLEMENTATION OF INTELLIGENT TRANSPORT SYSTEM IN MOMBASA REGION	TITLE : PLAN M-1	Drawing No.	PL-M-1
				SCALE	S=1/2000
				DATE	

COUNTY GOVERNMENT OF MOMBASA REPUBLIC OF KENYA	JAPAN INTERNATIONAL COOPERATION AGENCY NIPPON KOEI CO.,LTD. KATAHIRA & ENGINEERS INTERNATIONAL INGEROSEC CORPORATION	THE PREPARATORY SURVEY FOR THE PROJECT FOR IMPLEMENTATION OF INTELLIGENT TRANSPORT SYSTEM IN MOMBASA REGION	TITLE : PLAN M-1E	Drawing No.	M-1E
				SCALE	S=1/500
				DATE	

COUNTY GOVERNMENT OF MOMBASA REPUBLIC OF KENYA	JAPAN INTERNATIONAL COOPERATION AGENCY NIPPON KOEI CO.,LTD. KATAHIRA & ENGINEERS INTERNATIONAL INGEROSEC CORPORATION	THE PREPARATORY SURVEY FOR THE PROJECT FOR IMPLEMENTATION OF INTELLIGENT TRANSPORT SYSTEM IN MOMBASA REGION	TITLE : PLAN M-1N	Drawing No.	PL-M-1N
				SCALE	S=1/500
				DATE	

COUNTY GOVERNMENT OF MOMBASA REPUBLIC OF KENYA	JAPAN INTERNATIONAL COOPERATION AGENCY NIPPON KOEI CO.,LTD. KATAHIRA & ENGINEERS INTERNATIONAL INGEROSEC CORPORATION	THE PREPARATORY SURVEY FOR THE PROJECT FOR IMPLEMENTATION OF INTELLIGENT TRANSPORT SYSTEM IN MOMBASA REGION	TITLE : PLAN M-1S	Drawing No.	PL-M-1S
				SCALE	S=1/500
				DATE	

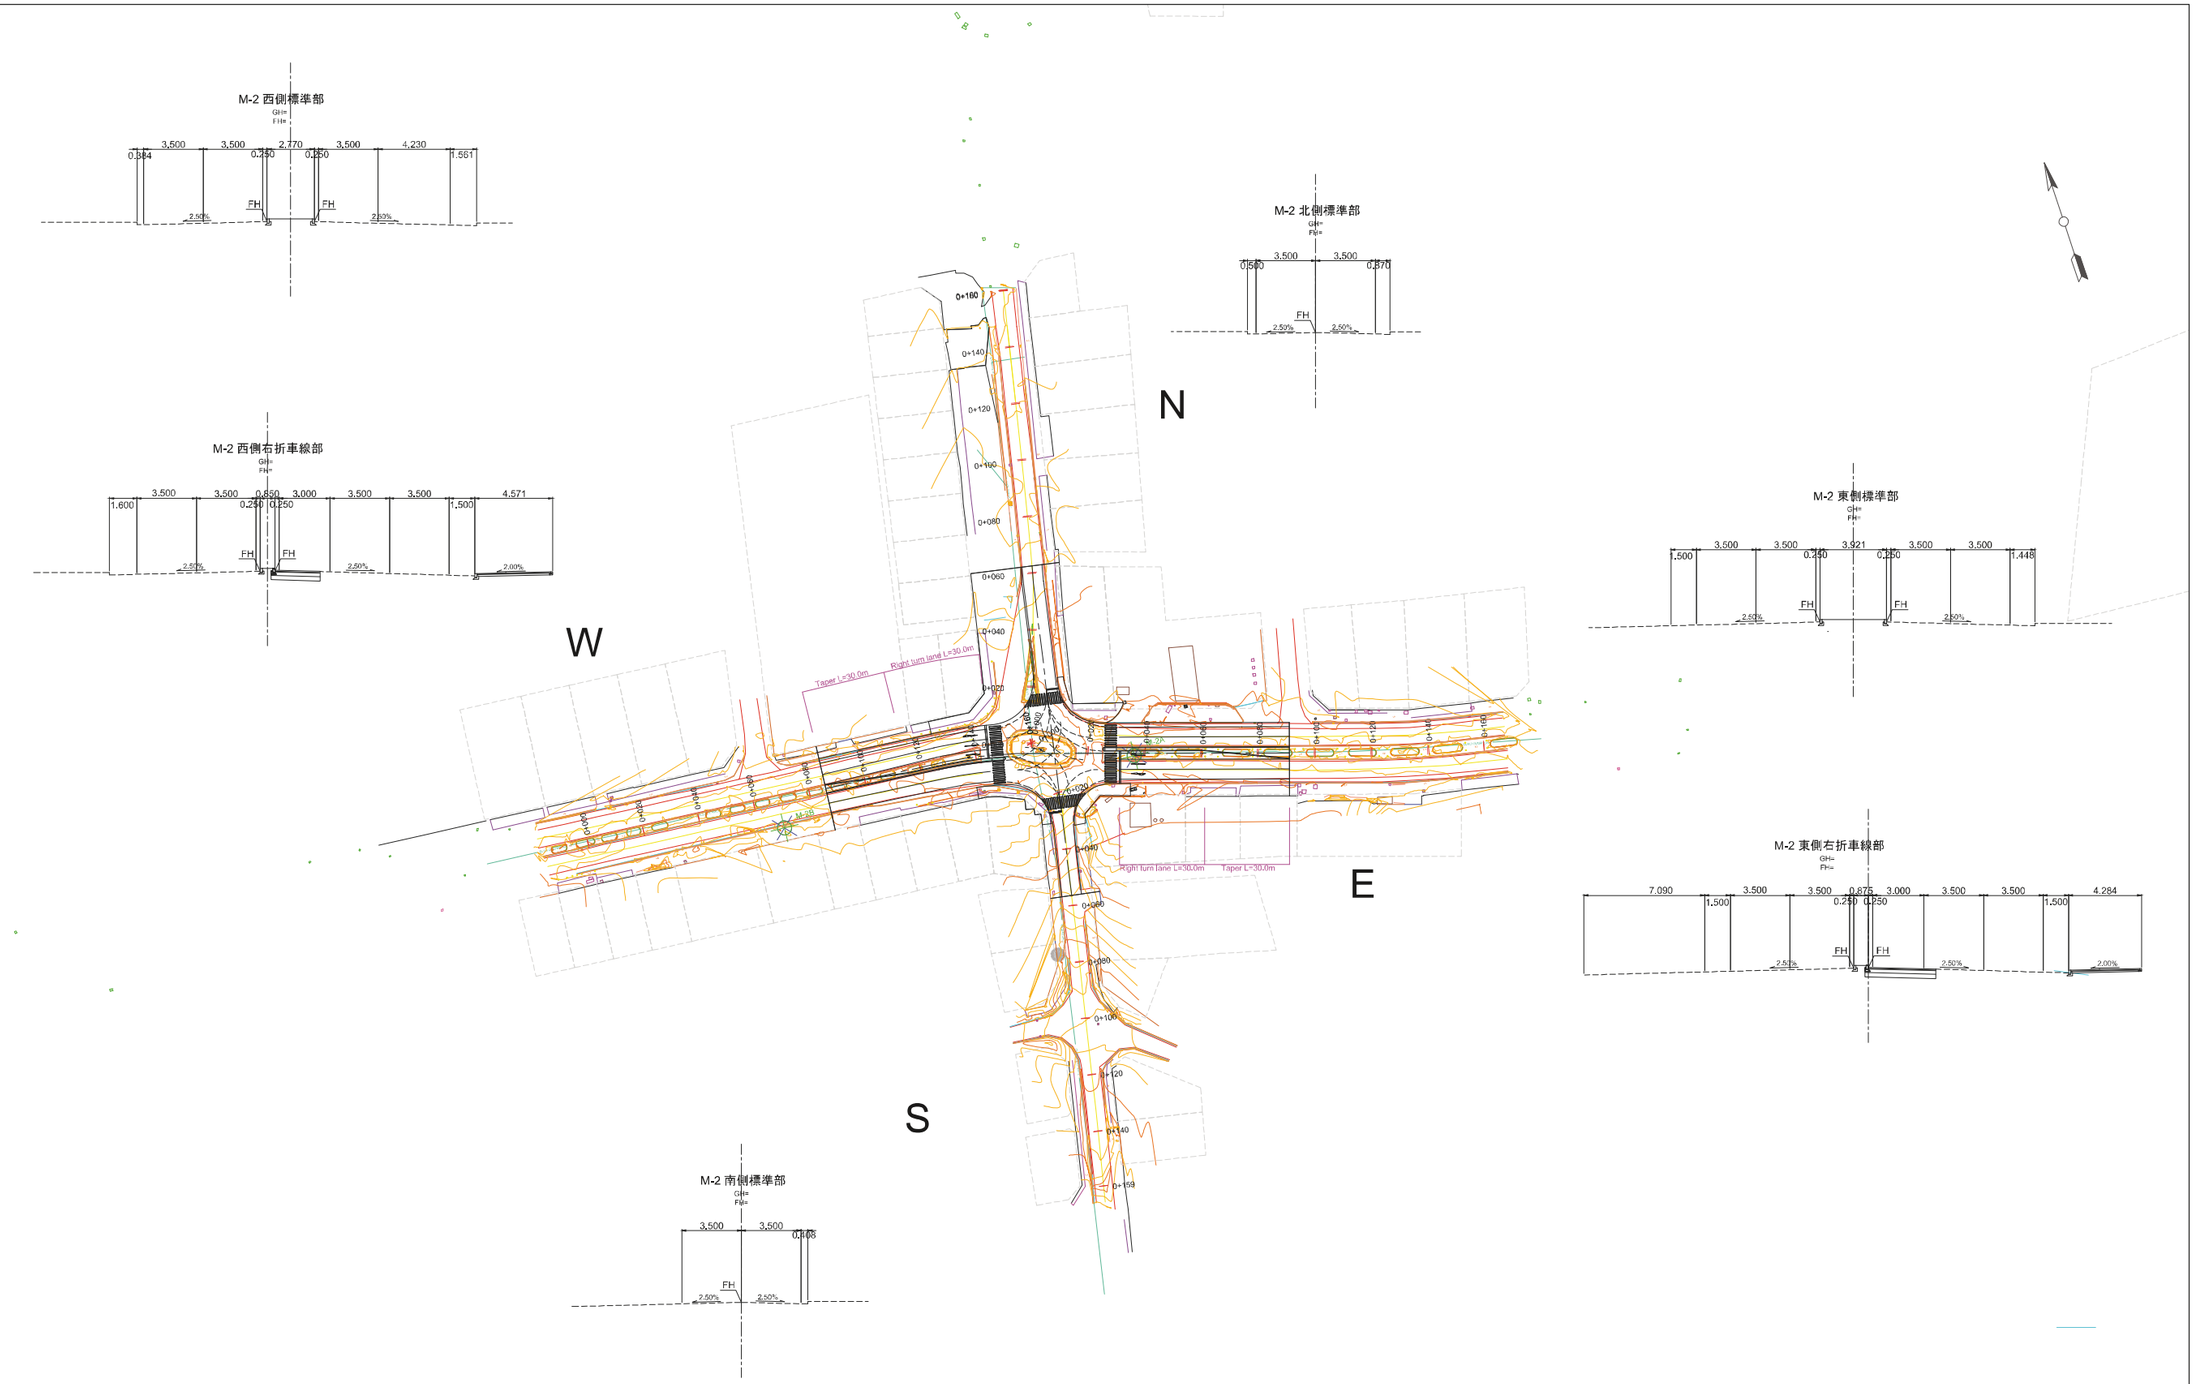

COUNTY GOVERNMENT OF MOMBASA REPUBLIC OF KENYA	JAPAN INTERNATIONAL COOPERATION AGENCY NIPPON KOEI CO.,LTD. KATAHIRA & ENGINEERS INTERNATIONAL INGEROSEC CORPORATION	THE PREPARATORY SURVEY FOR THE PROJECT FOR IMPLEMENTATION OF INTELLIGENT TRANSPORT SYSTEM IN MOMBASA REGION	TITLE : PLAN M-2	Drawing No.	PL-M-2
				SCALE	S=1/2000
				DATE	

COUNTY GOVERNMENT OF MOMBASA REPUBLIC OF KENYA	JAPAN INTERNATIONAL COOPERATION AGENCY NIPPON KOEI CO.,LTD. KATAHIRA & ENGINEERS INTERNATIONAL INGEROSEC CORPORATION	THE PREPARATORY SURVEY FOR THE PROJECT FOR IMPLEMENTATION OF INTELLIGENT TRANSPORT SYSTEM IN MOMBASA REGION	TITLE : PLAN M-2E	Drawing No.	PL-M-2E
				SCALE	S=1/500
				DATE	

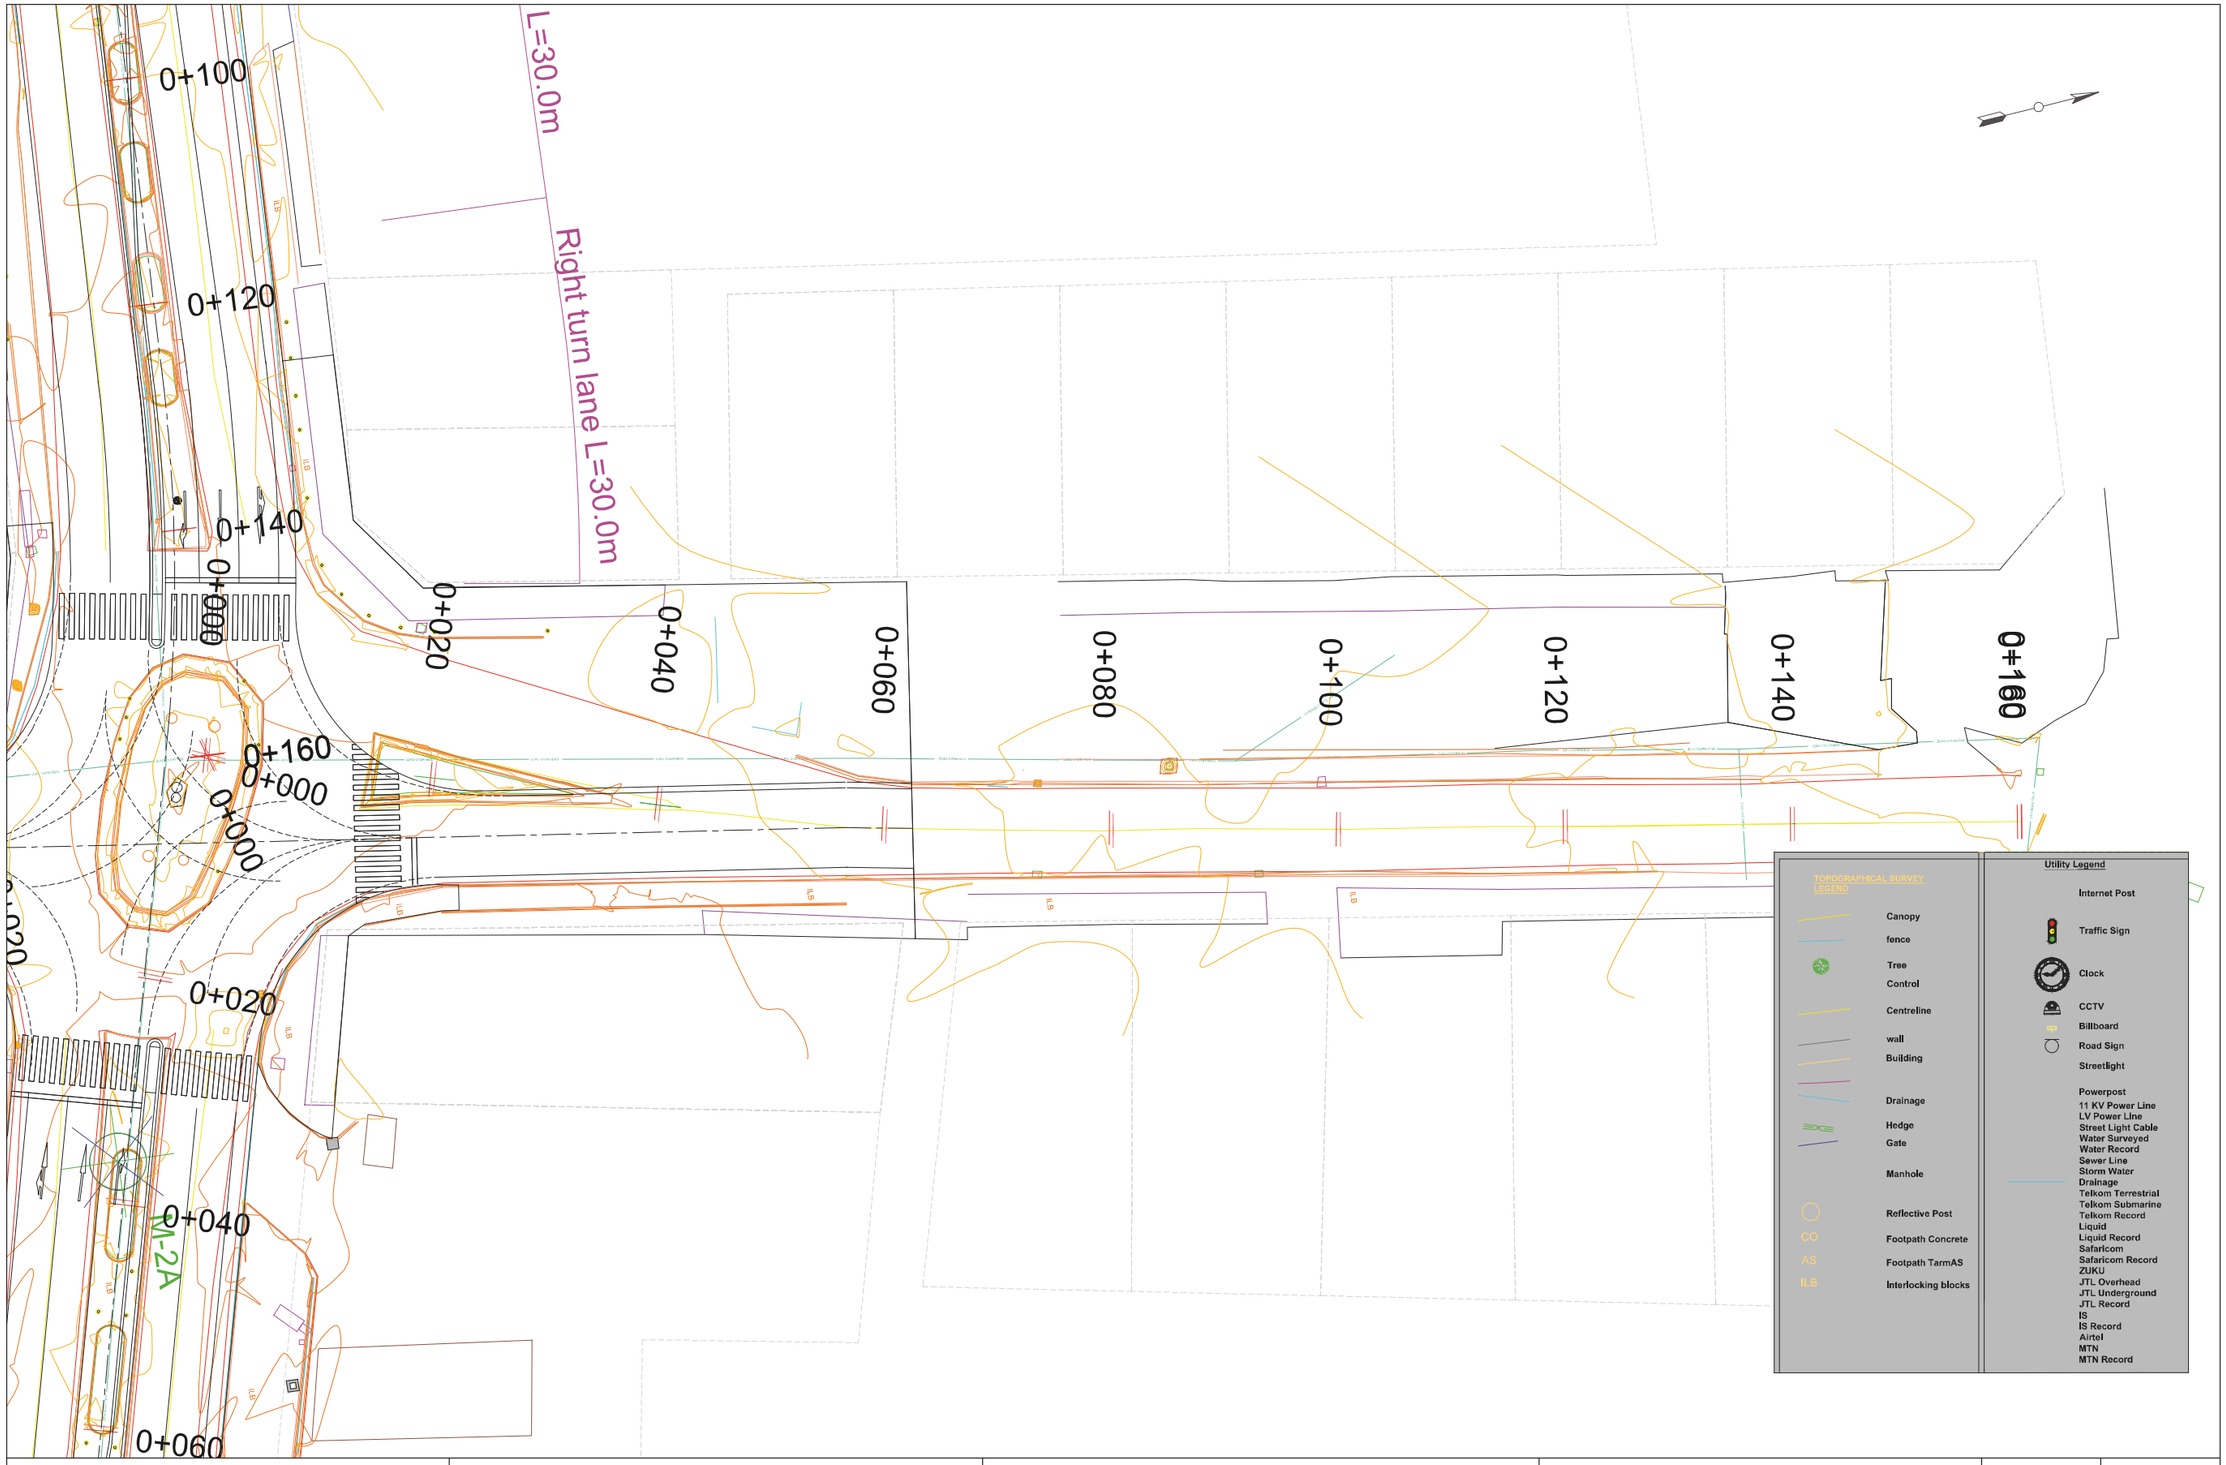

COUNTY GOVERNMENT OF MOMBASA REPUBLIC OF KENYA	JAPAN INTERNATIONAL COOPERATION AGENCY NIPPON KOEI CO.,LTD. KATAHIRA & ENGINEERS INTERNATIONAL INGEROSEC CORPORATION	THE PREPARATORY SURVEY FOR THE PROJECT FOR IMPLEMENTATION OF INTELLIGENT TRANSPORT SYSTEM IN MOMBASA REGION	TITLE : PLAN M-2N	Drawing No.	PL-M-2N
				SCALE	S=1/500
				DATE	

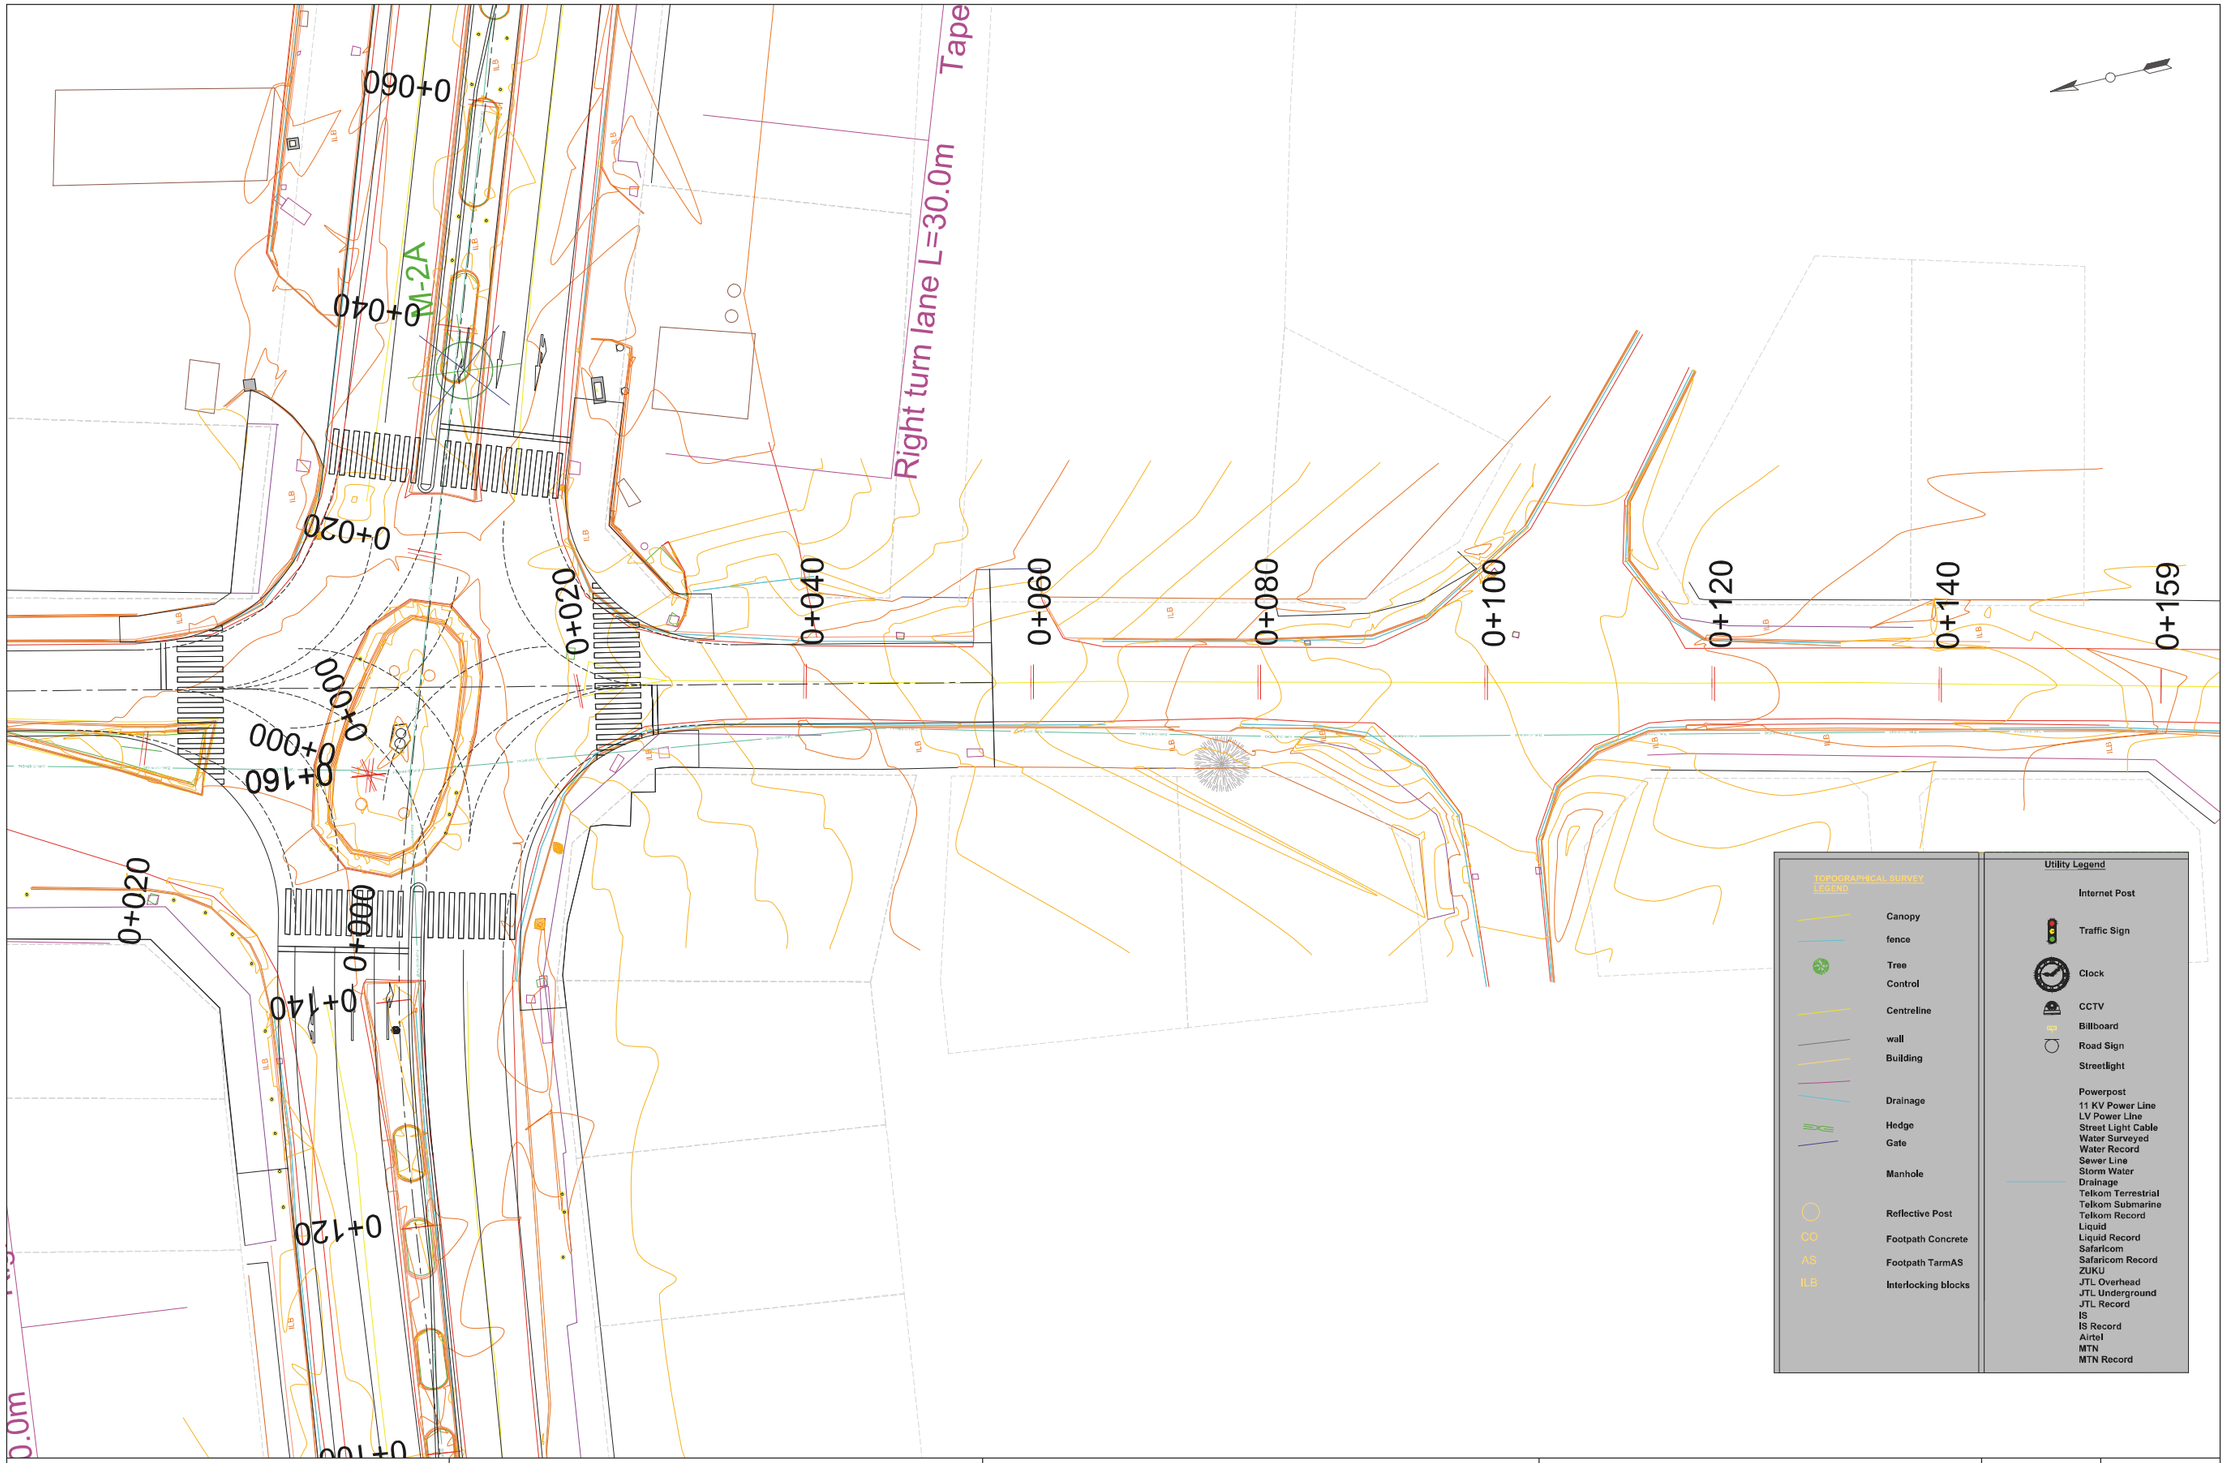

COUNTY GOVERNMENT OF MOMBASA REPUBLIC OF KENYA	JAPAN INTERNATIONAL COOPERATION AGENCY NIPPON KOEI CO.,LTD. KATAHIRA & ENGINEERS INTERNATIONAL INGEROSEC CORPORATION	THE PREPARATORY SURVEY FOR THE PROJECT FOR IMPLEMENTATION OF INTELLIGENT TRANSPORT SYSTEM IN MOMBASA REGION	TITLE : PLAN M-2S	Drawing No.	PL-M-2S
				SCALE	S=1/500
				DATE	

COUNTY GOVERNMENT OF MOMBASA
REPUBLIC OF KENYA

JAPAN INTERNATIONAL COOPERATION AGENCY
NIPPON KOEI CO.,LTD.
KATAHIRA & ENGINEERS INTERNATIONAL
INGEROSEC CORPORATION

THE PREPARATORY SURVEY
FOR THE PROJECT
FOR IMPLEMENTATION OF INTELLIGENT TRANSPORT
SYSTEM IN MOMBASA REGION

TITLE : PLAN M-2W

Drawing No.	PL-M-2W
SCALE	S=1/500
DATE	

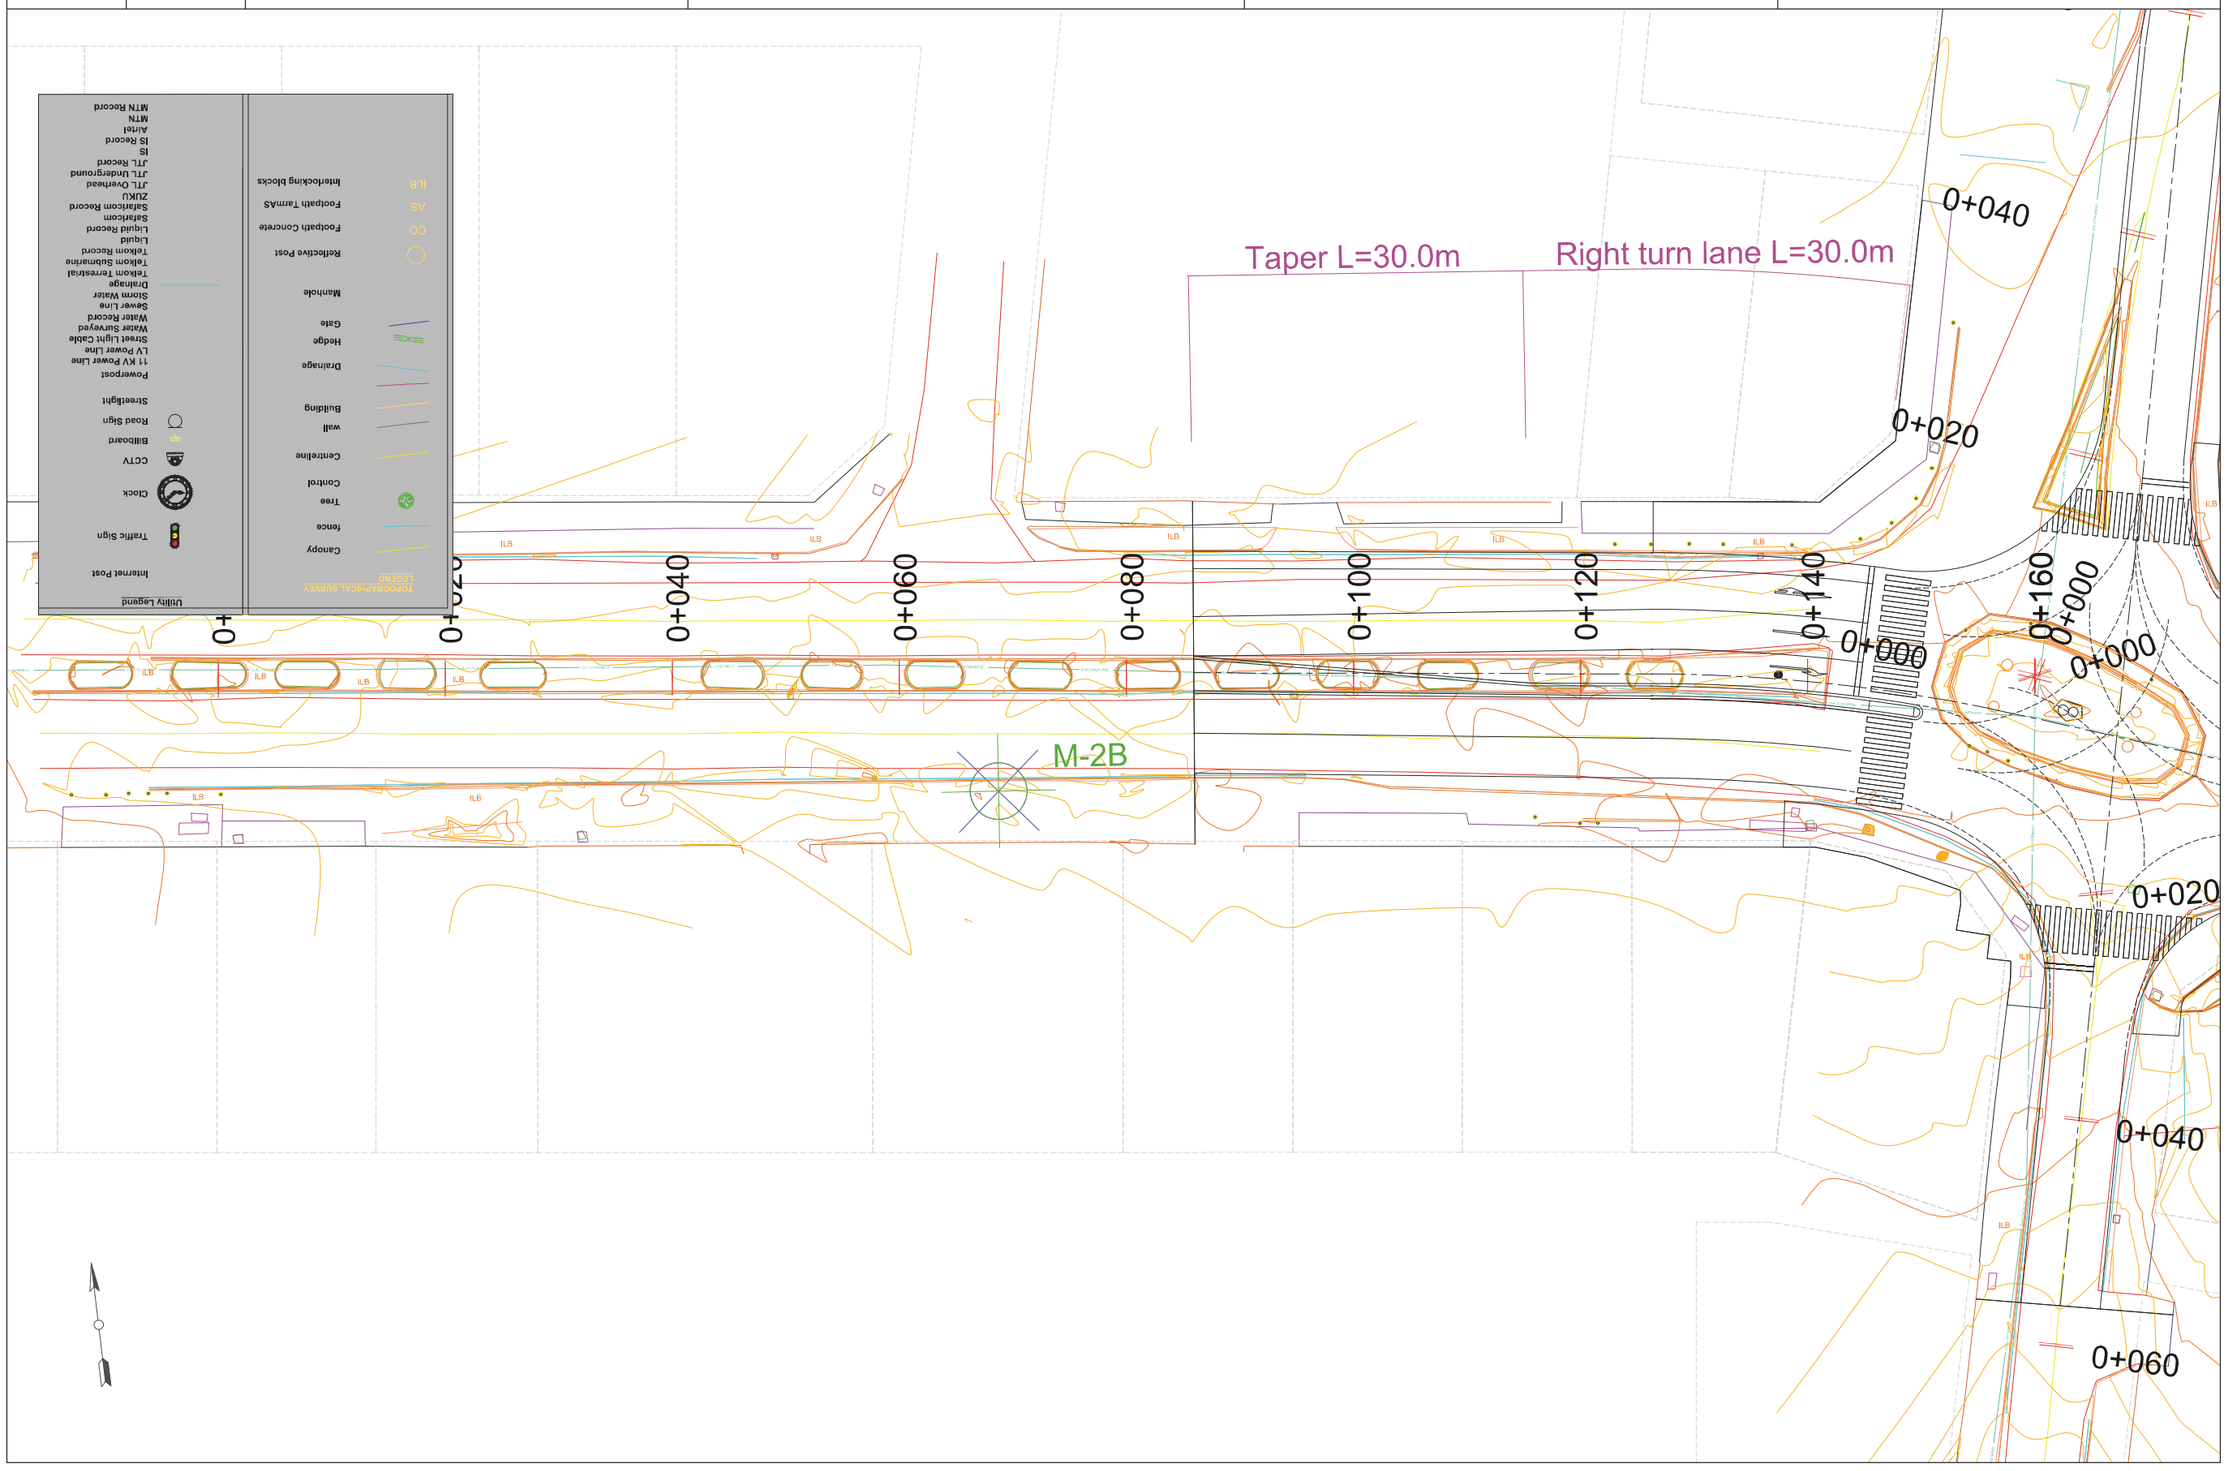

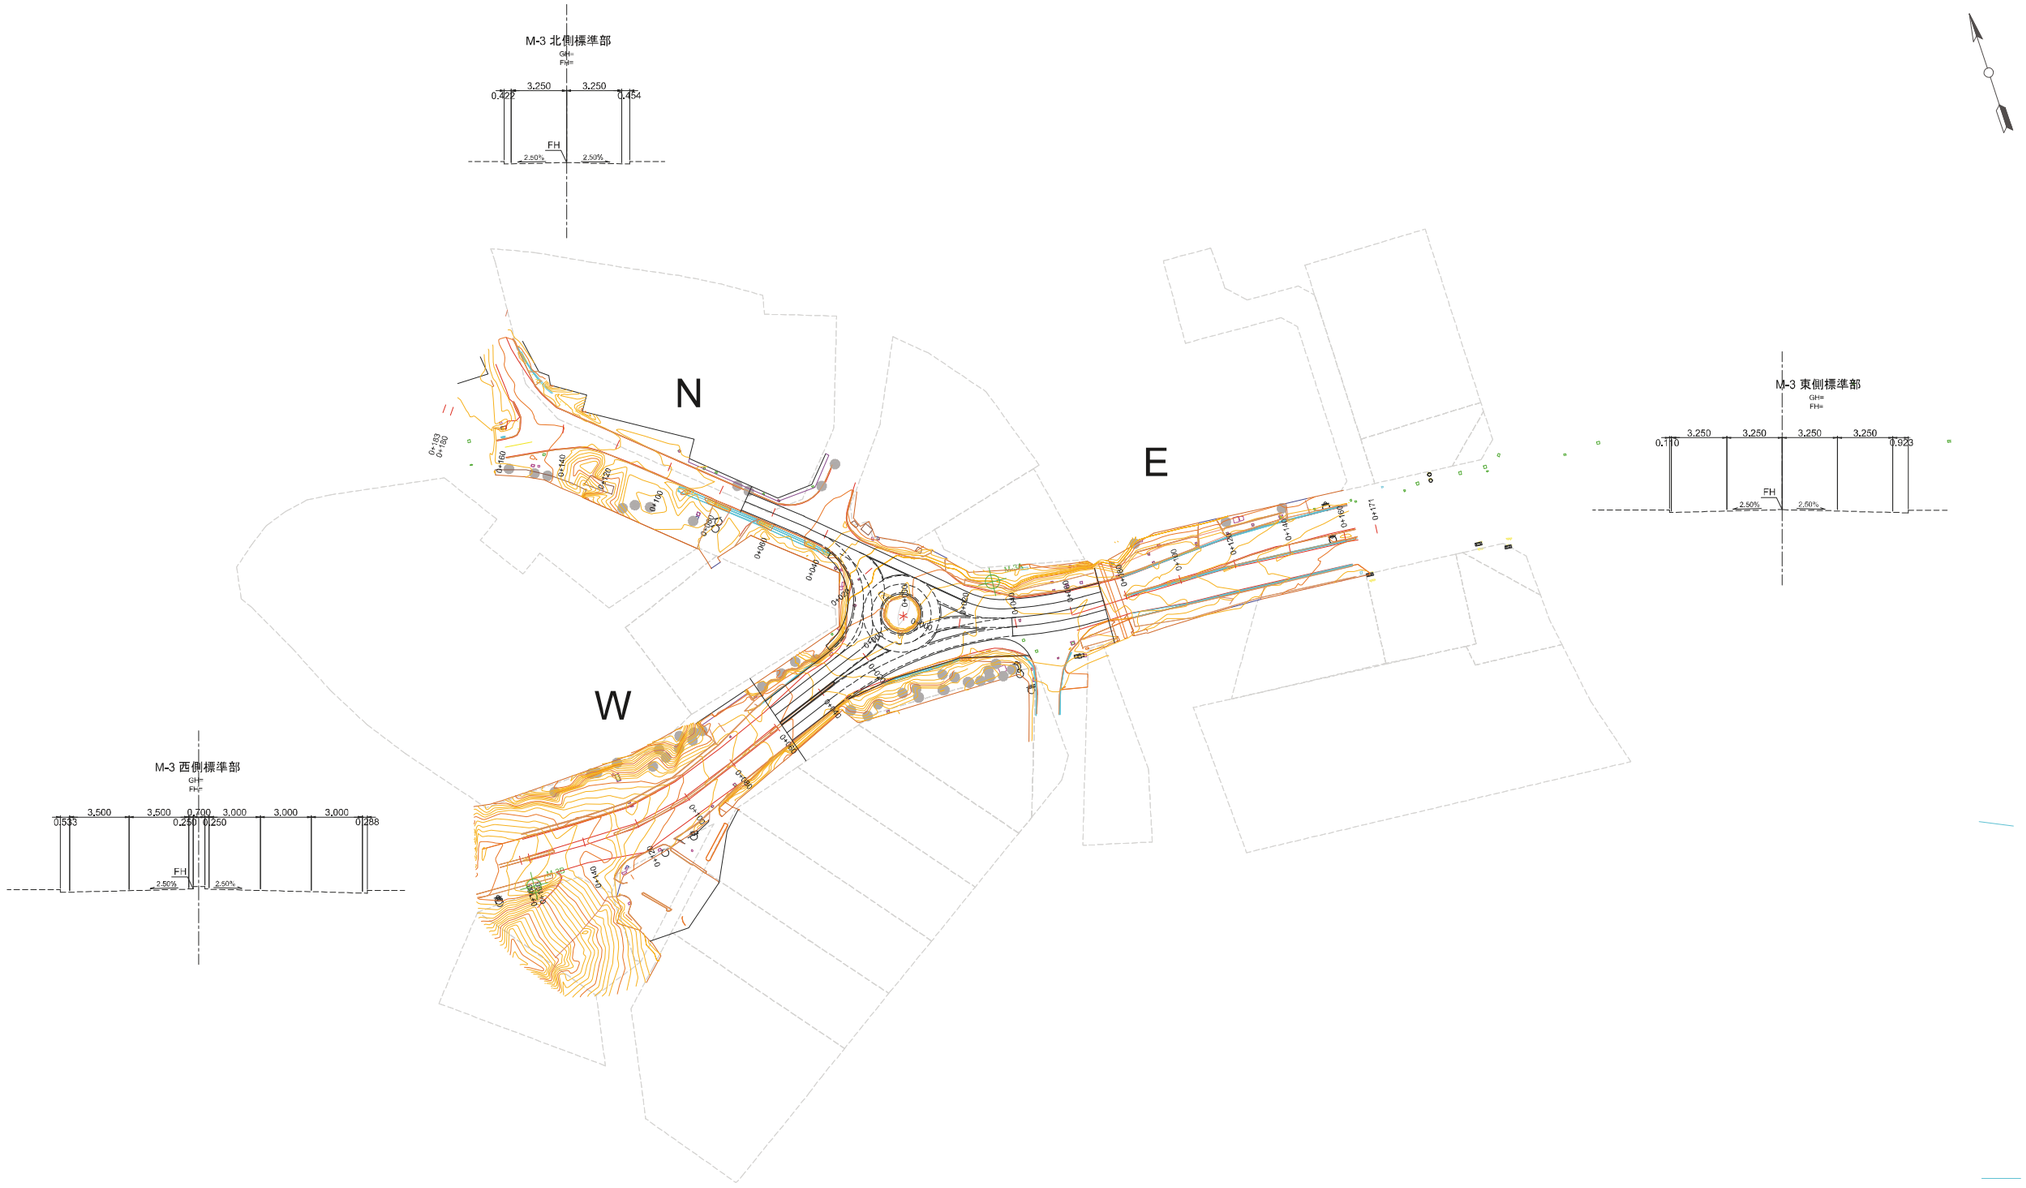

COUNTY GOVERNMENT OF MOMBASA REPUBLIC OF KENYA	JAPAN INTERNATIONAL COOPERATION AGENCY NIPPON KOEI CO.,LTD. KATAHIRA & ENGINEERS INTERNATIONAL INGEROSEC CORPORATION	THE PREPARATORY SURVEY FOR THE PROJECT FOR IMPLEMENTATION OF INTELLIGENT TRANSPORT SYSTEM IN MOMBASA REGION	TITLE : PLAN M-3	Drawing No.	PL-M-3
				SCALE	S=1/2000
				DATE	

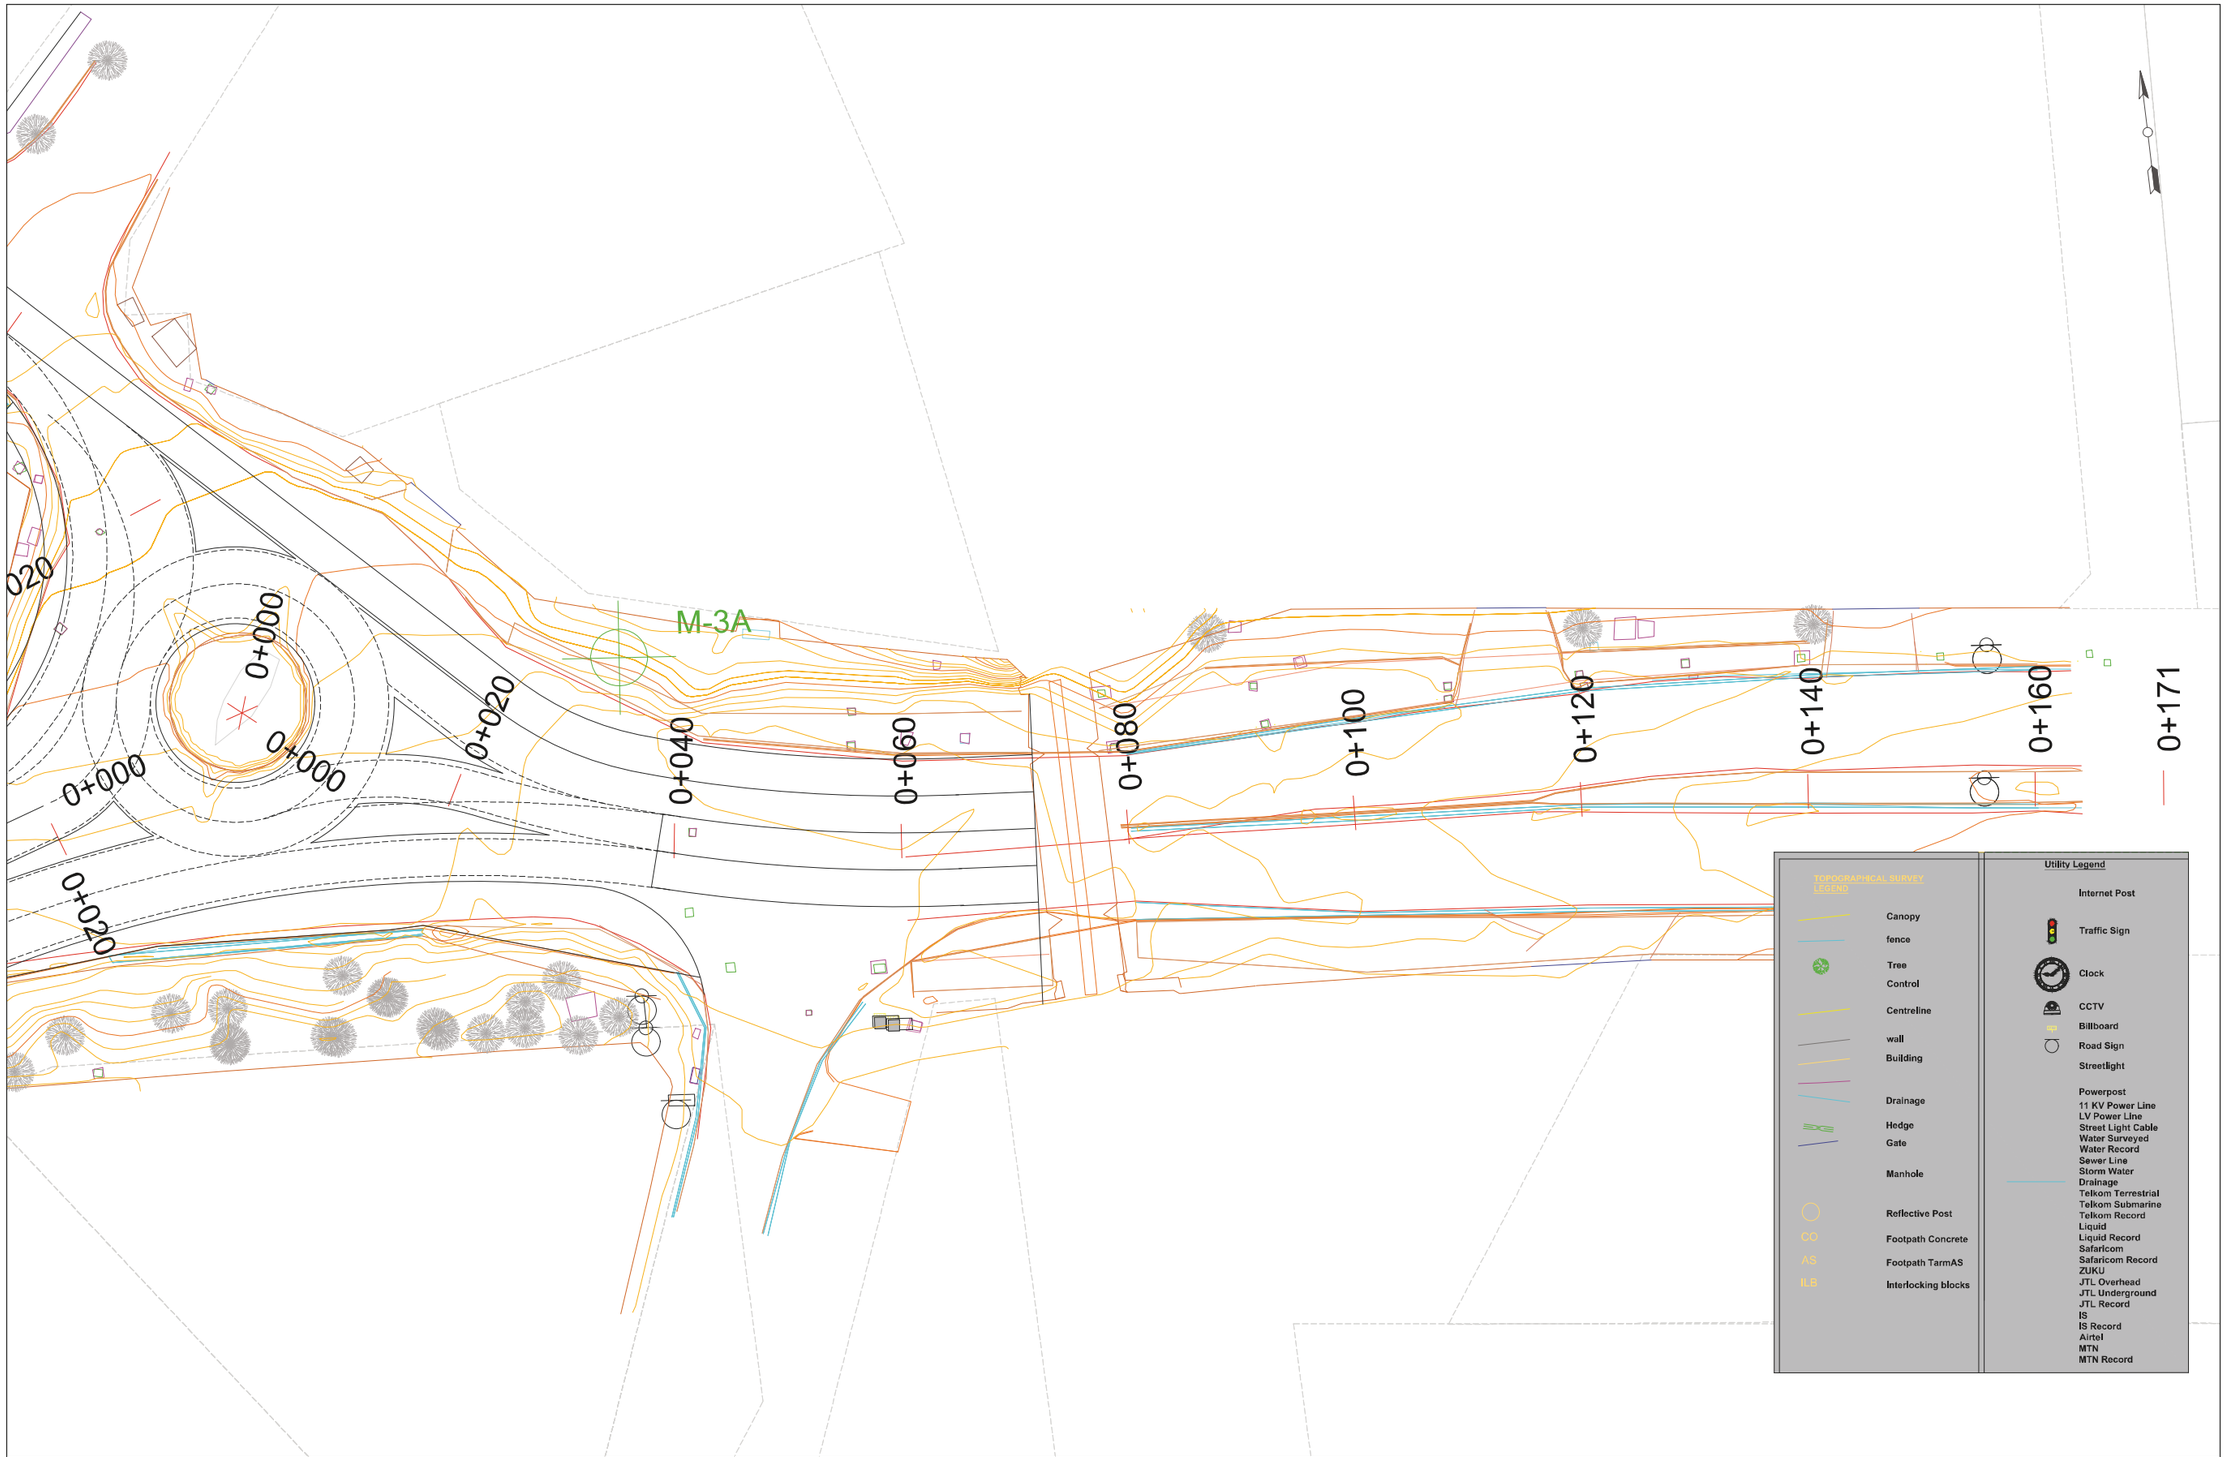

COUNTY GOVERNMENT OF MOMBASA REPUBLIC OF KENYA	JAPAN INTERNATIONAL COOPERATION AGENCY NIPPON KOEI CO.,LTD. KATAHIRA & ENGINEERS INTERNATIONAL INGEROSEC CORPORATION	THE PREPARATORY SURVEY FOR THE PROJECT FOR IMPLEMENTATION OF INTELLIGENT TRANSPORT SYSTEM IN MOMBASA REGION	TITLE : PLAN M-3E	Drawing No.	PL-M-3E
				SCALE	S=1/500
				DATE	

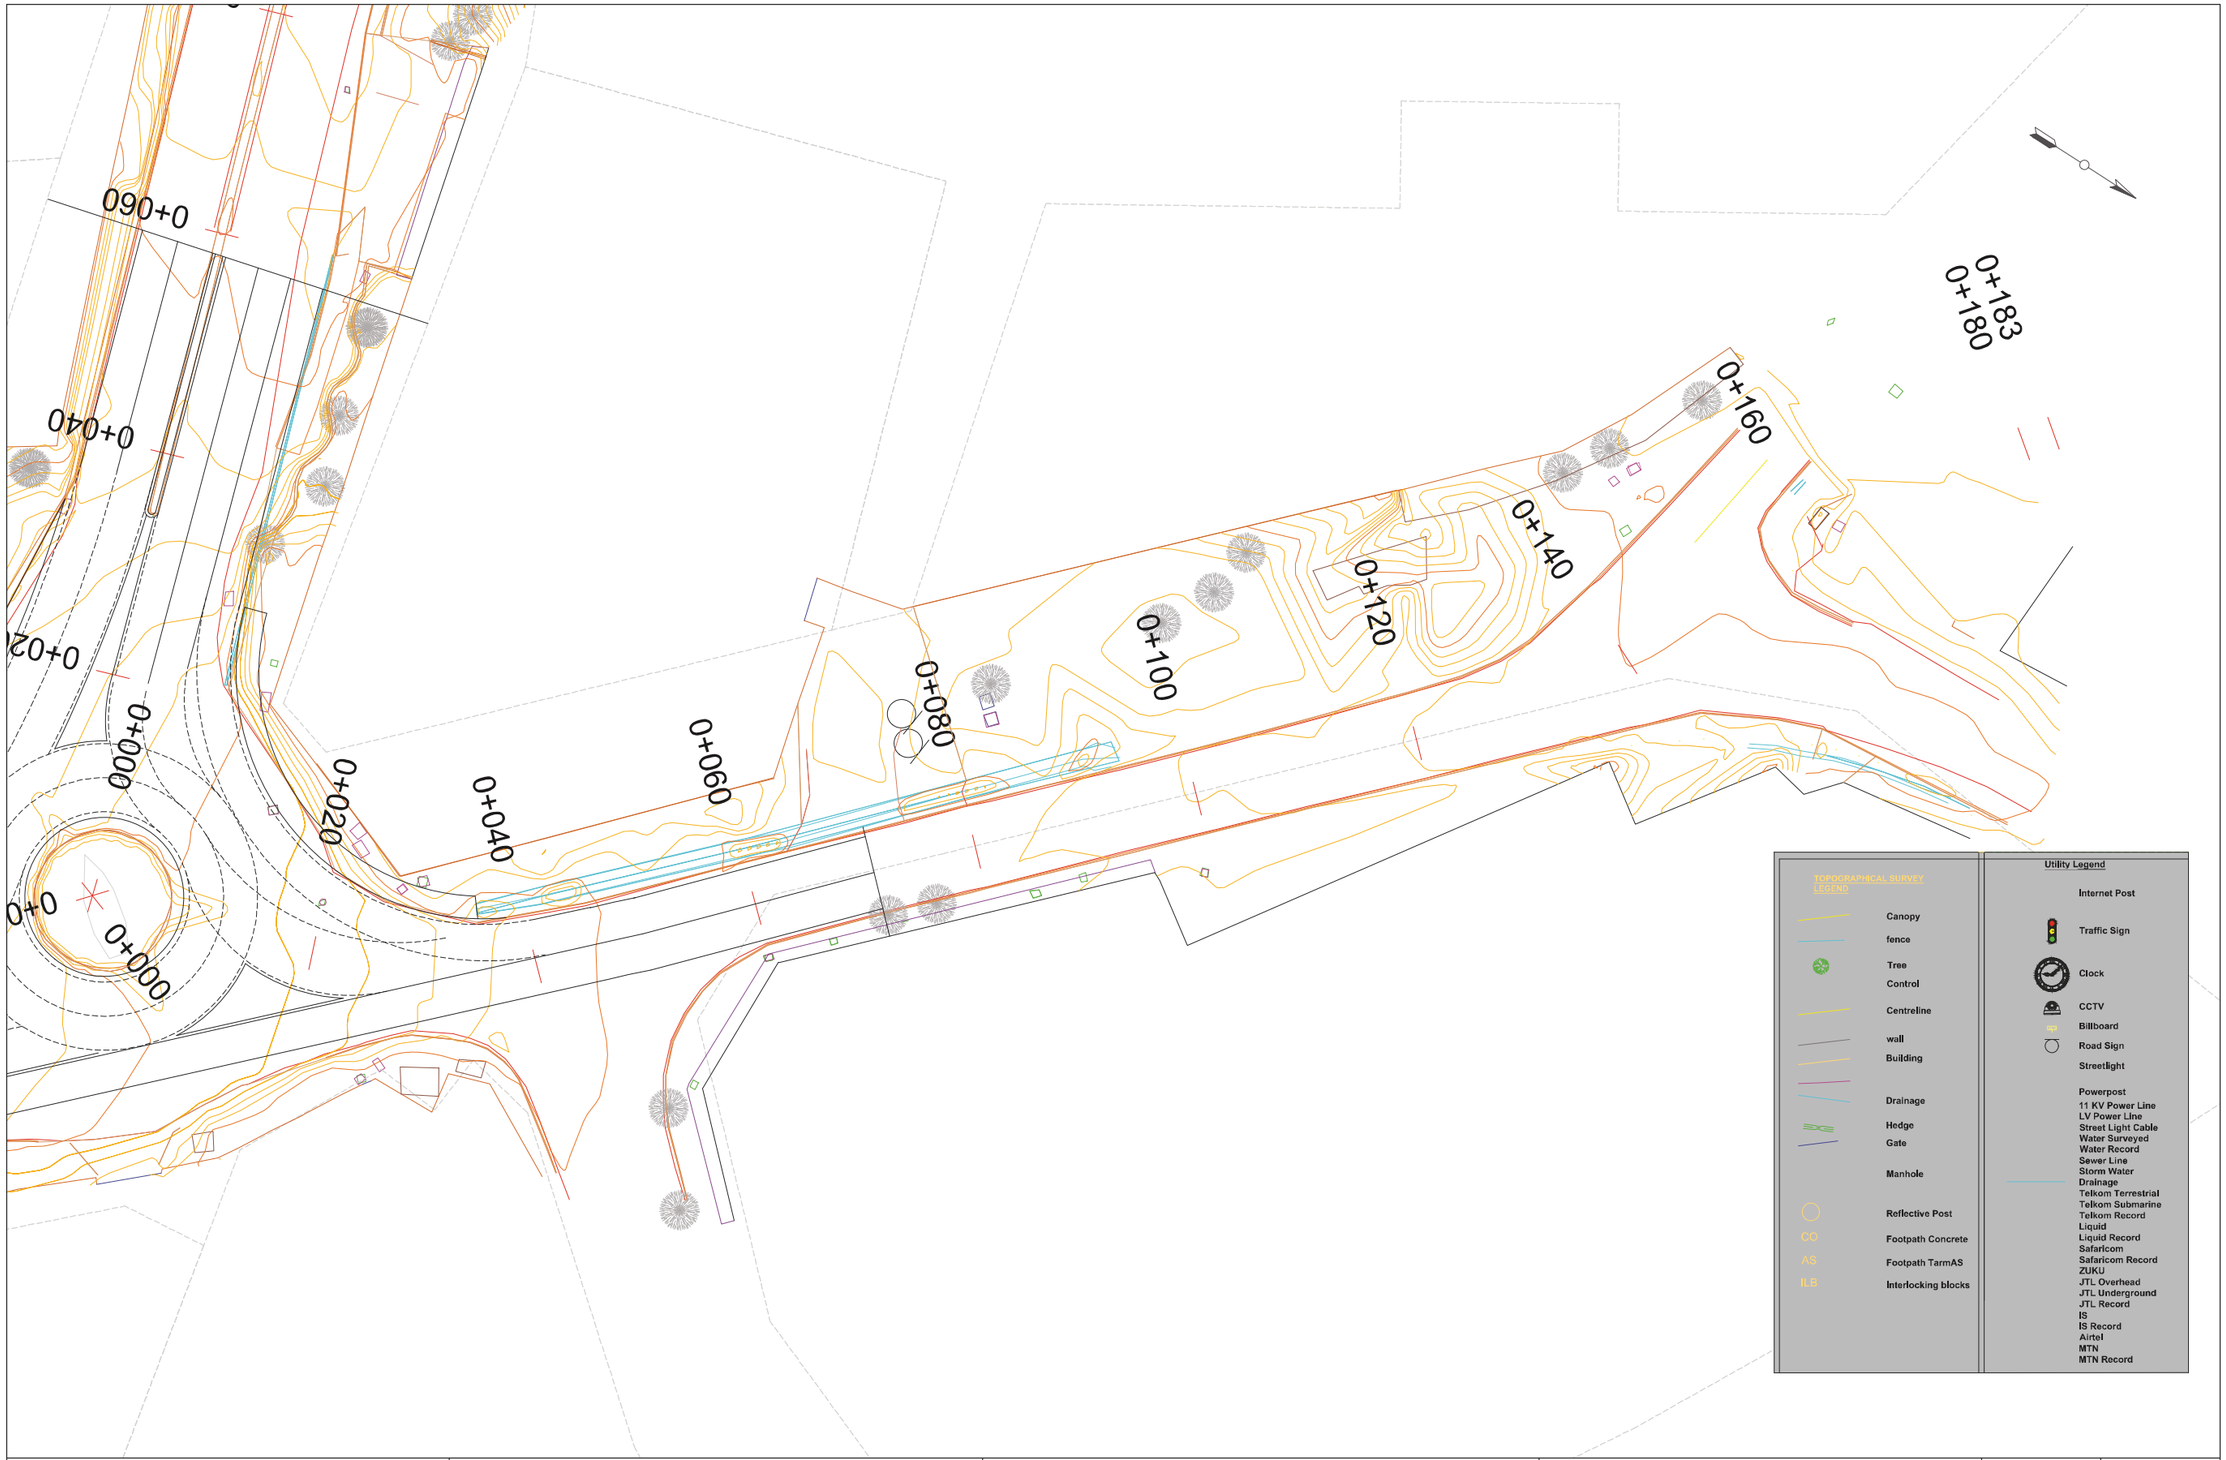

COUNTY GOVERNMENT OF MOMBASA REPUBLIC OF KENYA	JAPAN INTERNATIONAL COOPERATION AGENCY NIPPON KOEI CO.,LTD. KATAHIRA & ENGINEERS INTERNATIONAL INGEROSEC CORPORATION	THE PREPARATORY SURVEY FOR THE PROJECT FOR IMPLEMENTATION OF INTELLIGENT TRANSPORT SYSTEM IN MOMBASA REGION	TITLE : PLAN M-3N2	Drawing No.	PL-M-3N2
				SCALE	S=1/500
				DATE	

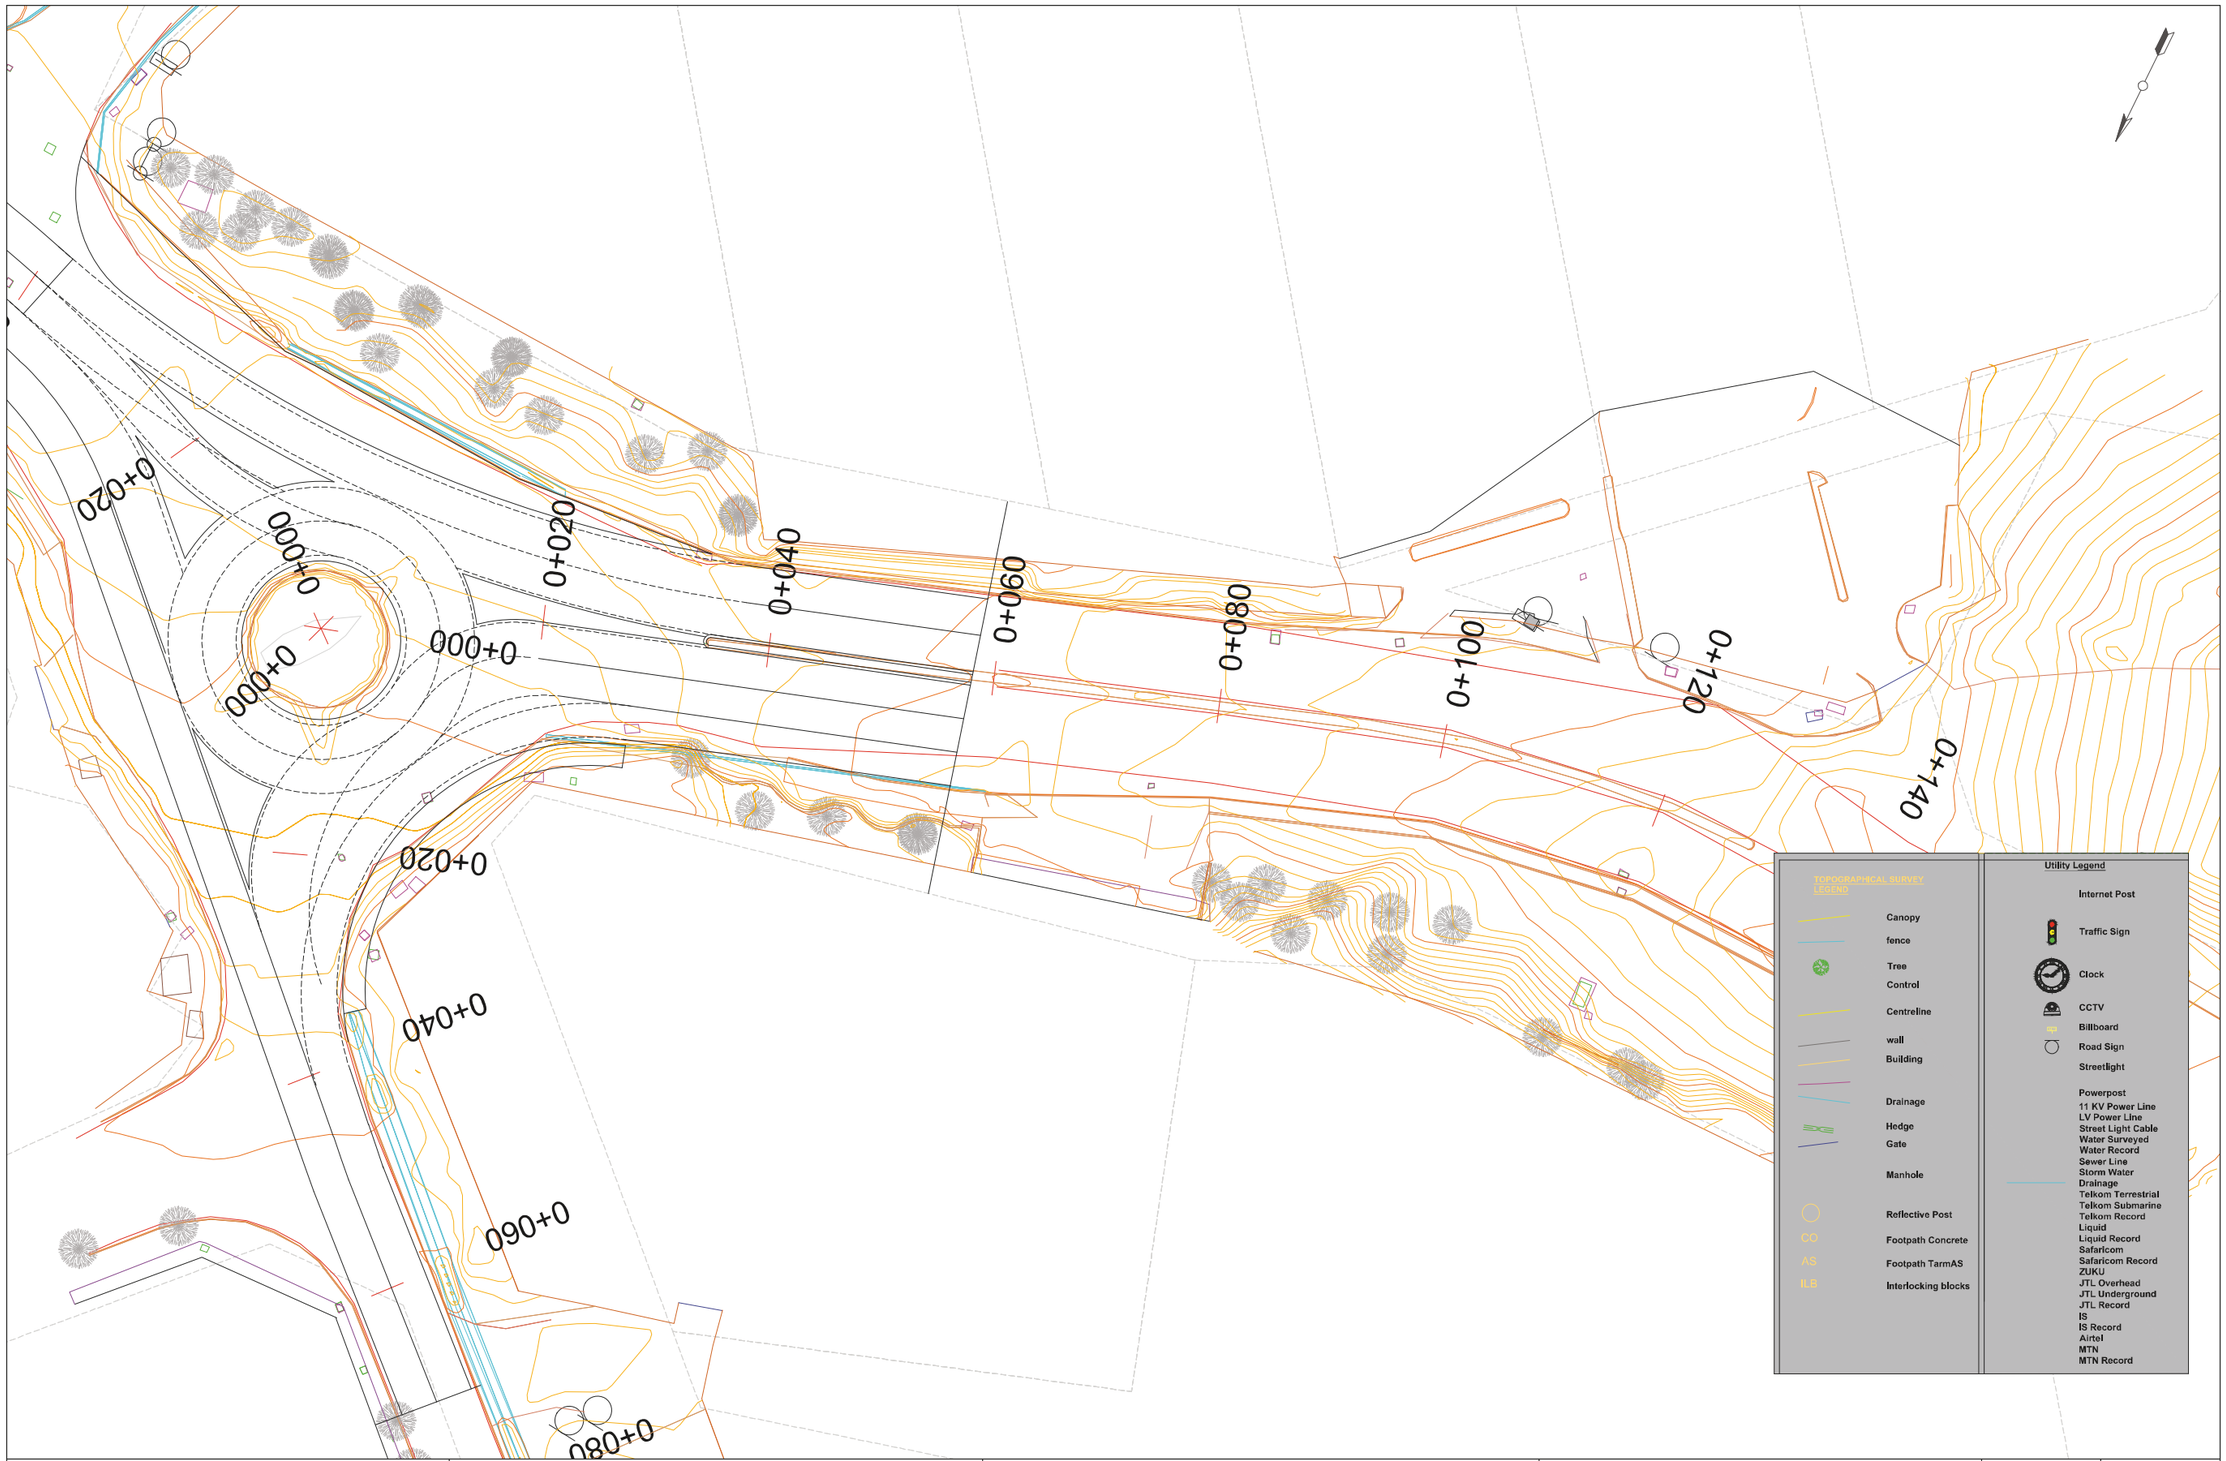

COUNTY GOVERNMENT OF MOMBASA REPUBLIC OF KENYA	JAPAN INTERNATIONAL COOPERATION AGENCY NIPPON KOEI CO.,LTD. KATAHIRA & ENGINEERS INTERNATIONAL INGEROSEC CORPORATION	THE PREPARATORY SURVEY FOR THE PROJECT FOR IMPLEMENTATION OF INTELLIGENT TRANSPORT SYSTEM IN MOMBASA REGION	TITLE : PLAN M-3W	Drawing No.	PL-M-3W
				SCALE	S=1/500
				DATE	

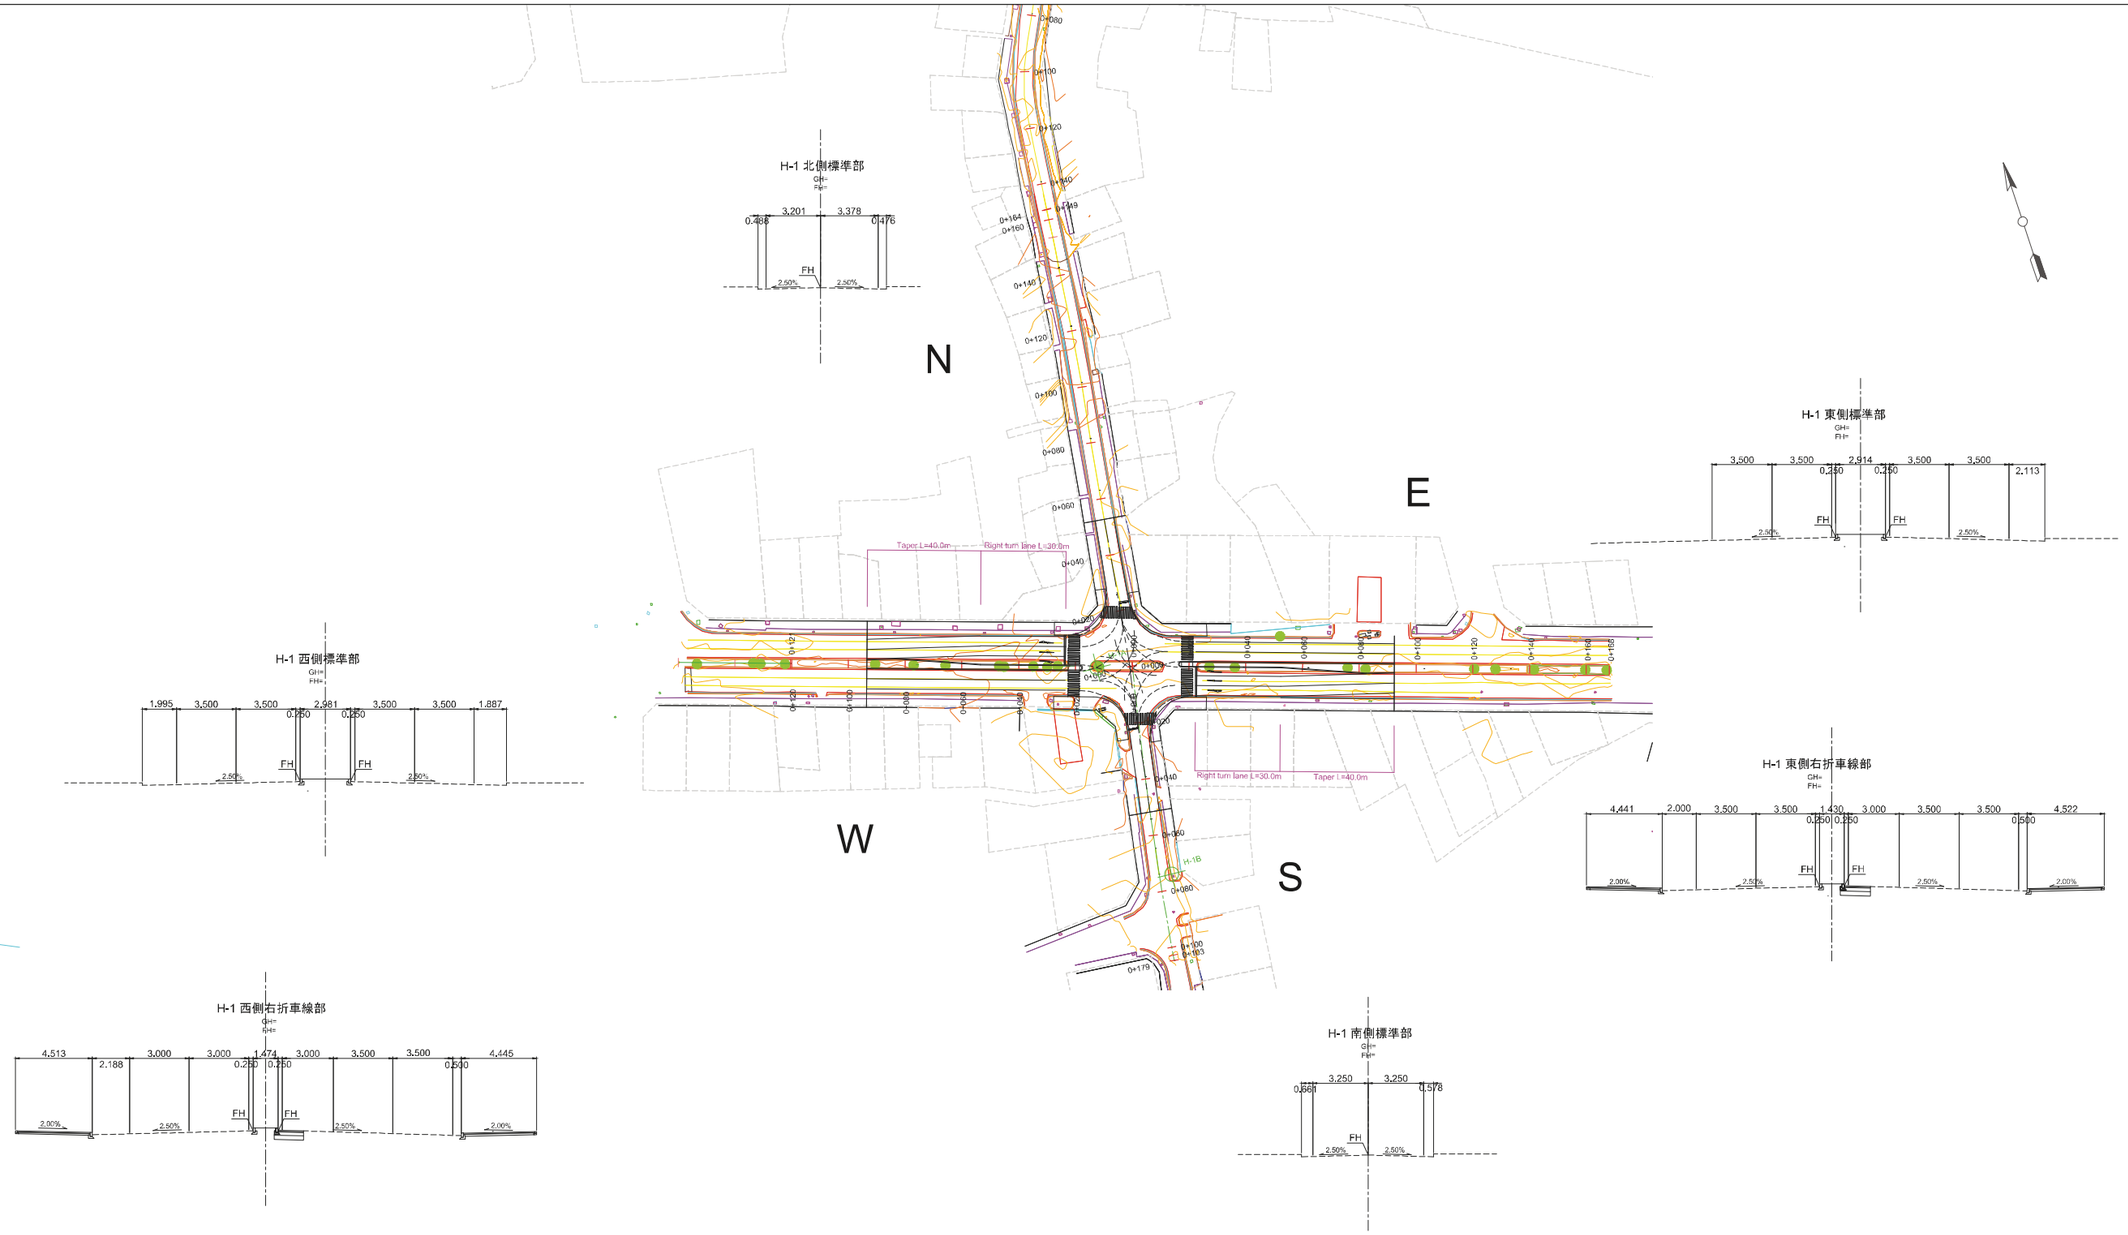

COUNTY GOVERNMENT OF MOMBASA REPUBLIC OF KENYA	JAPAN INTERNATIONAL COOPERATION AGENCY NIPPON KOEI CO.,LTD. KATAHIRA & ENGINEERS INTERNATIONAL INGEROSEC CORPORATION	THE PREPARATORY SURVEY FOR THE PROJECT FOR IMPLEMENTATION OF INTELLIGENT TRANSPORT SYSTEM IN MOMBASA REGION	TITLE : PLAN H-1	Drawing No.	PL-H-1
				SCALE	S=1/2000
				DATE	

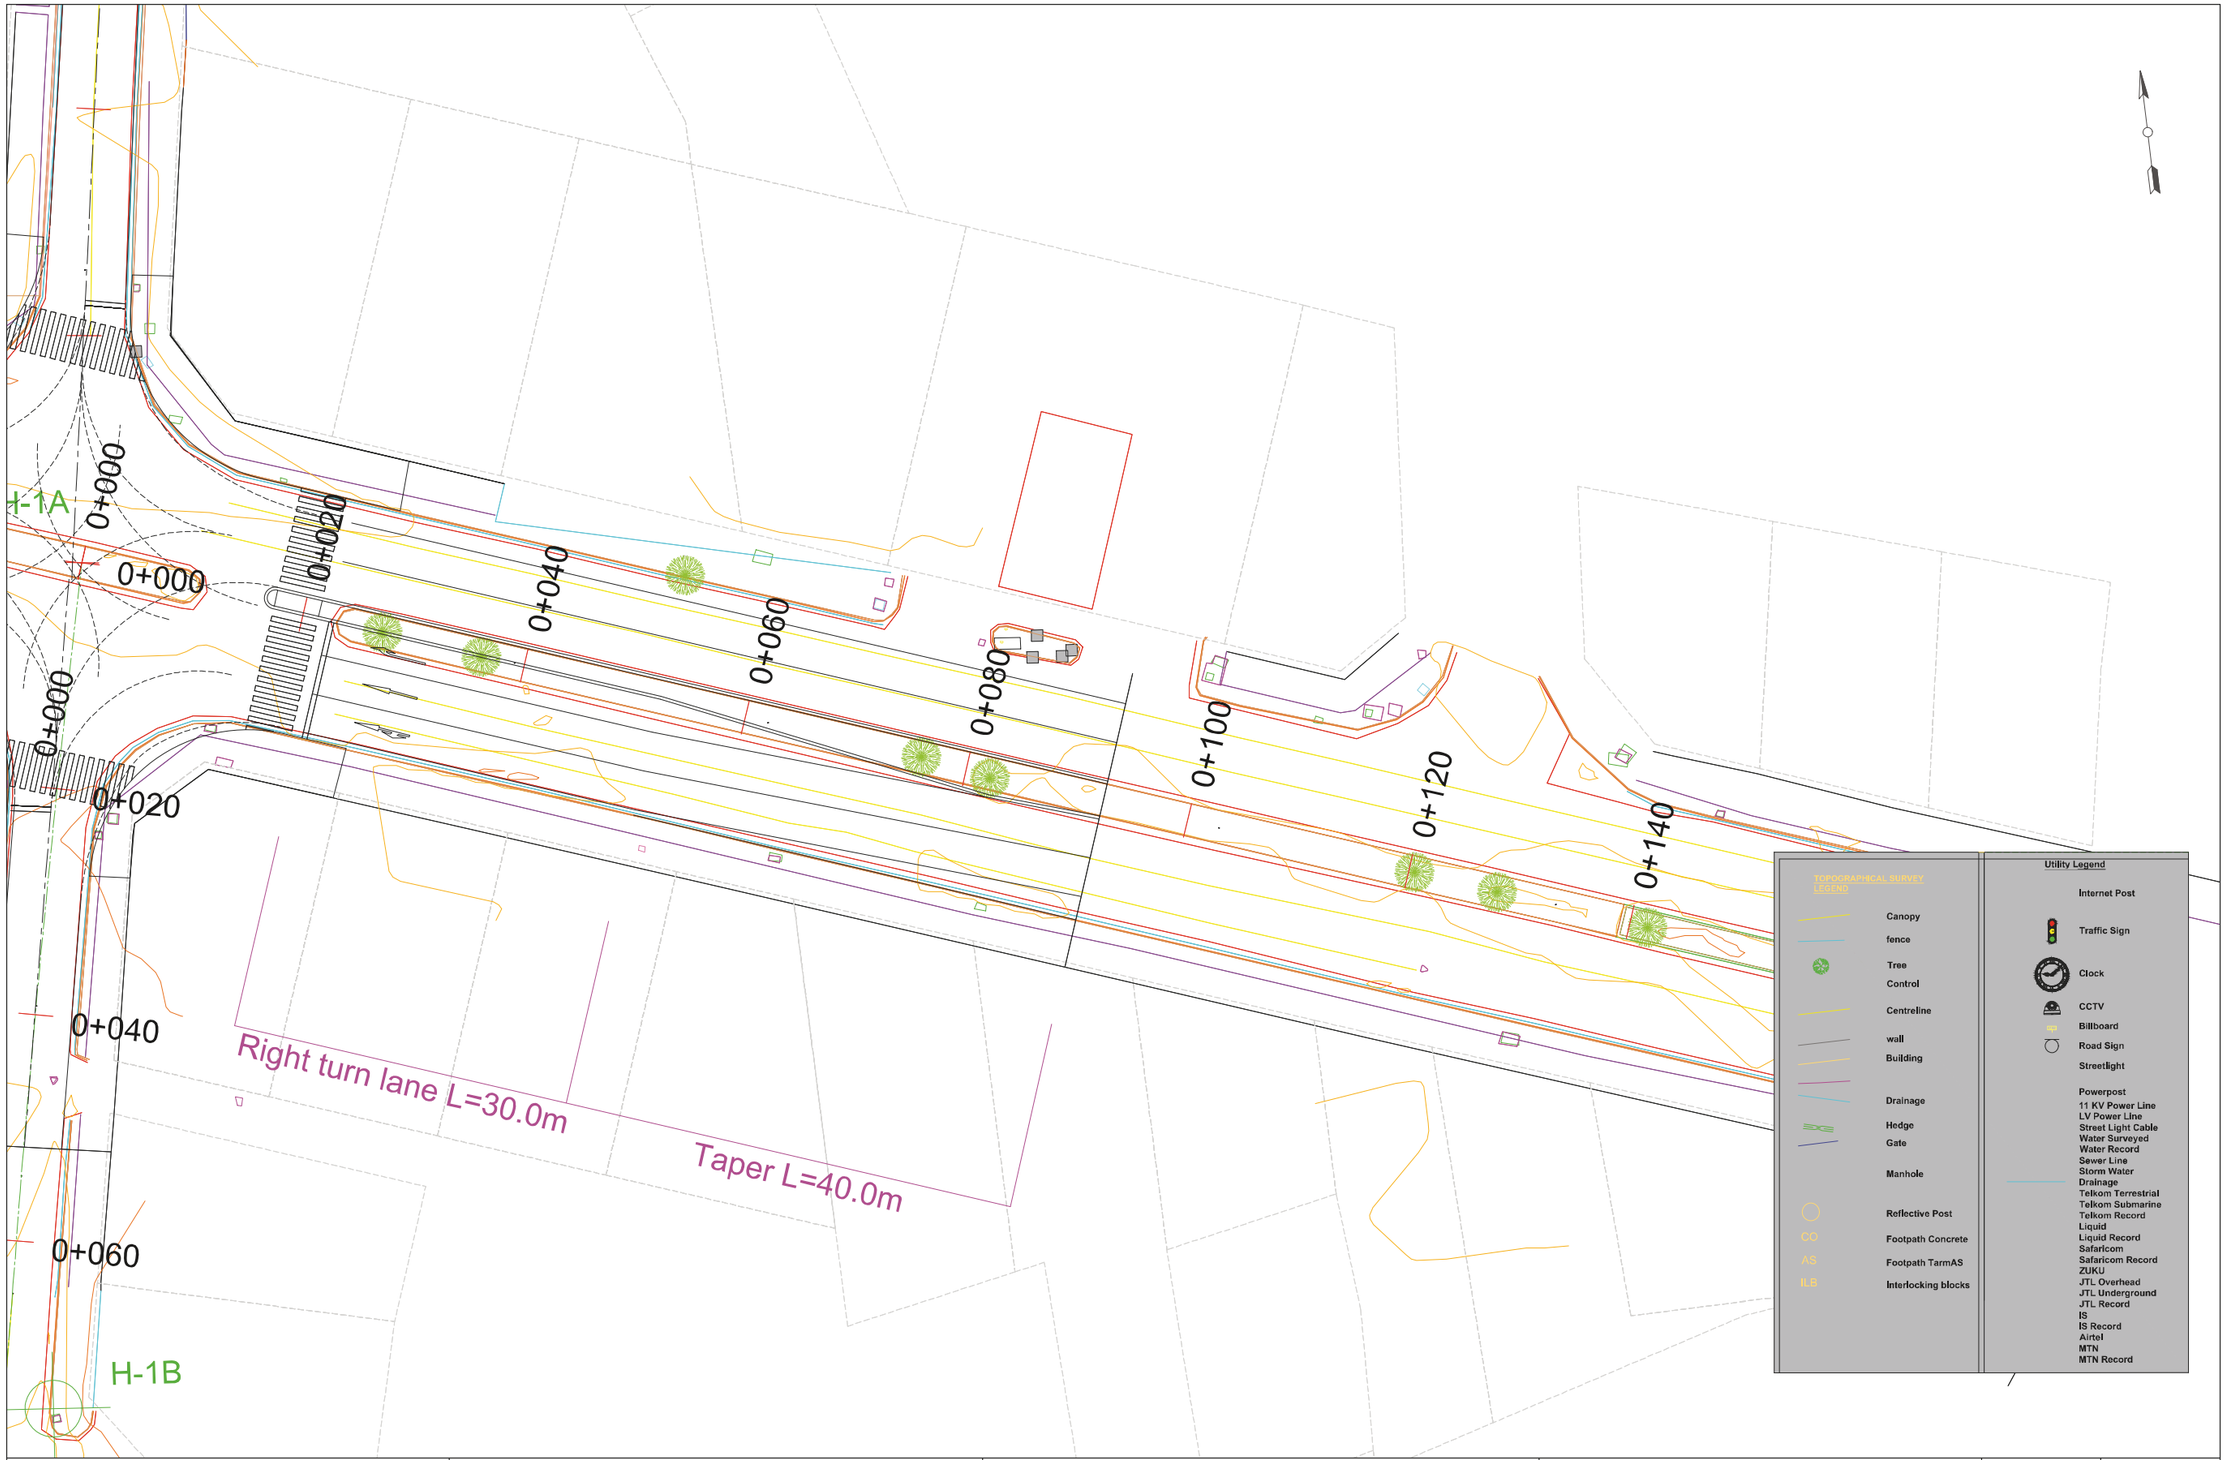

COUNTY GOVERNMENT OF MOMBASA REPUBLIC OF KENYA	JAPAN INTERNATIONAL COOPERATION AGENCY NIPPON KOEI CO.,LTD. KATAHIRA & ENGINEERS INTERNATIONAL INGEROSEC CORPORATION	THE PREPARATORY SURVEY FOR THE PROJECT FOR IMPLEMENTATION OF INTELLIGENT TRANSPORT SYSTEM IN MOMBASA REGION	TITLE : PLAN H-1E	Drawing No.	PL-H-1E
				SCALE	S=1/500
				DATE	

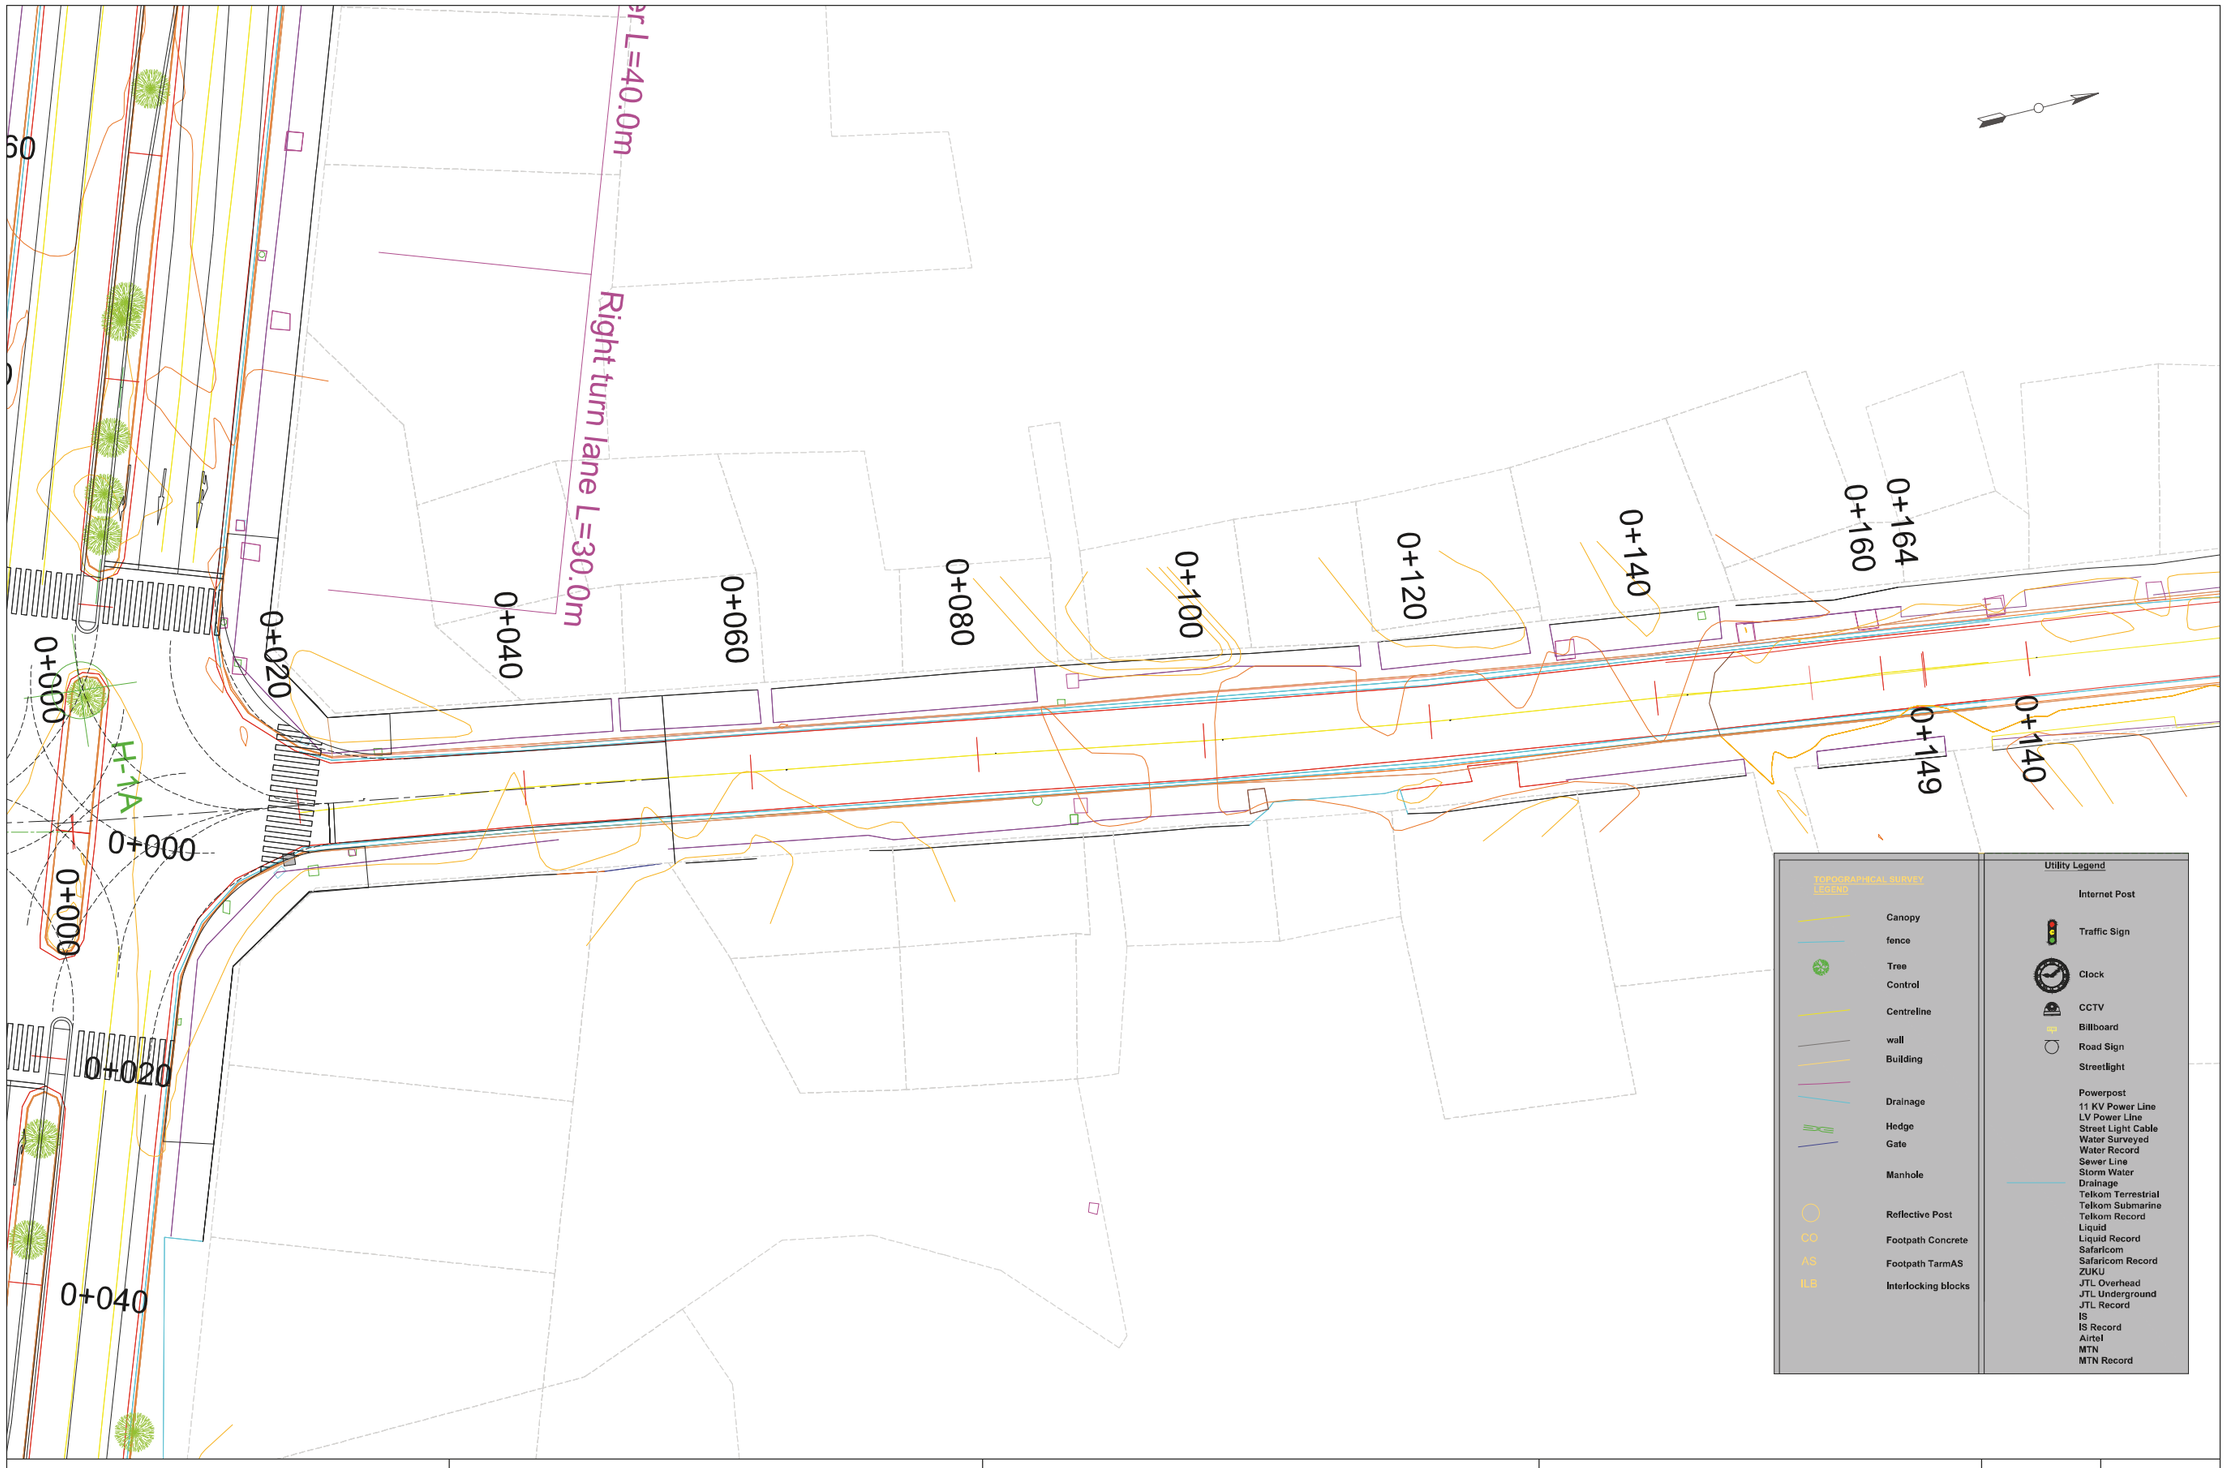

COUNTY GOVERNMENT OF MOMBASA REPUBLIC OF KENYA	JAPAN INTERNATIONAL COOPERATION AGENCY NIPPON KOEI CO.,LTD. KATAHIRA & ENGINEERS INTERNATIONAL INGEROSEC CORPORATION	THE PREPARATORY SURVEY FOR THE PROJECT FOR IMPLEMENTATION OF INTELLIGENT TRANSPORT SYSTEM IN MOMBASA REGION	TITLE : PLAN H-1N	Drawing No.	PL-H-1N
				SCALE	S=1/500
				DATE	

COUNTY GOVERNMENT OF MOMBASA REPUBLIC OF KENYA	JAPAN INTERNATIONAL COOPERATION AGENCY NIPPON KOEI CO.,LTD. KATAHIRA & ENGINEERS INTERNATIONAL INGEROSEC CORPORATION	THE PREPARATORY SURVEY FOR THE PROJECT FOR IMPLEMENTATION OF INTELLIGENT TRANSPORT SYSTEM IN MOMBASA REGION	TITLE : PLAN H-1S	Drawing No.	PL-H-1S
				SCALE	S=1/500
				DATE	

COUNTY GOVERNMENT OF MOMBASA REPUBLIC OF KENYA	JAPAN INTERNATIONAL COOPERATION AGENCY NIPPON KOEI CO.,LTD. KATAHIRA & ENGINEERS INTERNATIONAL INGEROSEC CORPORATION	THE PREPARATORY SURVEY FOR THE PROJECT FOR IMPLEMENTATION OF INTELLIGENT TRANSPORT SYSTEM IN MOMBASA REGION	TITLE : PLAN H-1W	Drawing No.	PL-H-1W
				SCALE	S=1/500
				DATE	

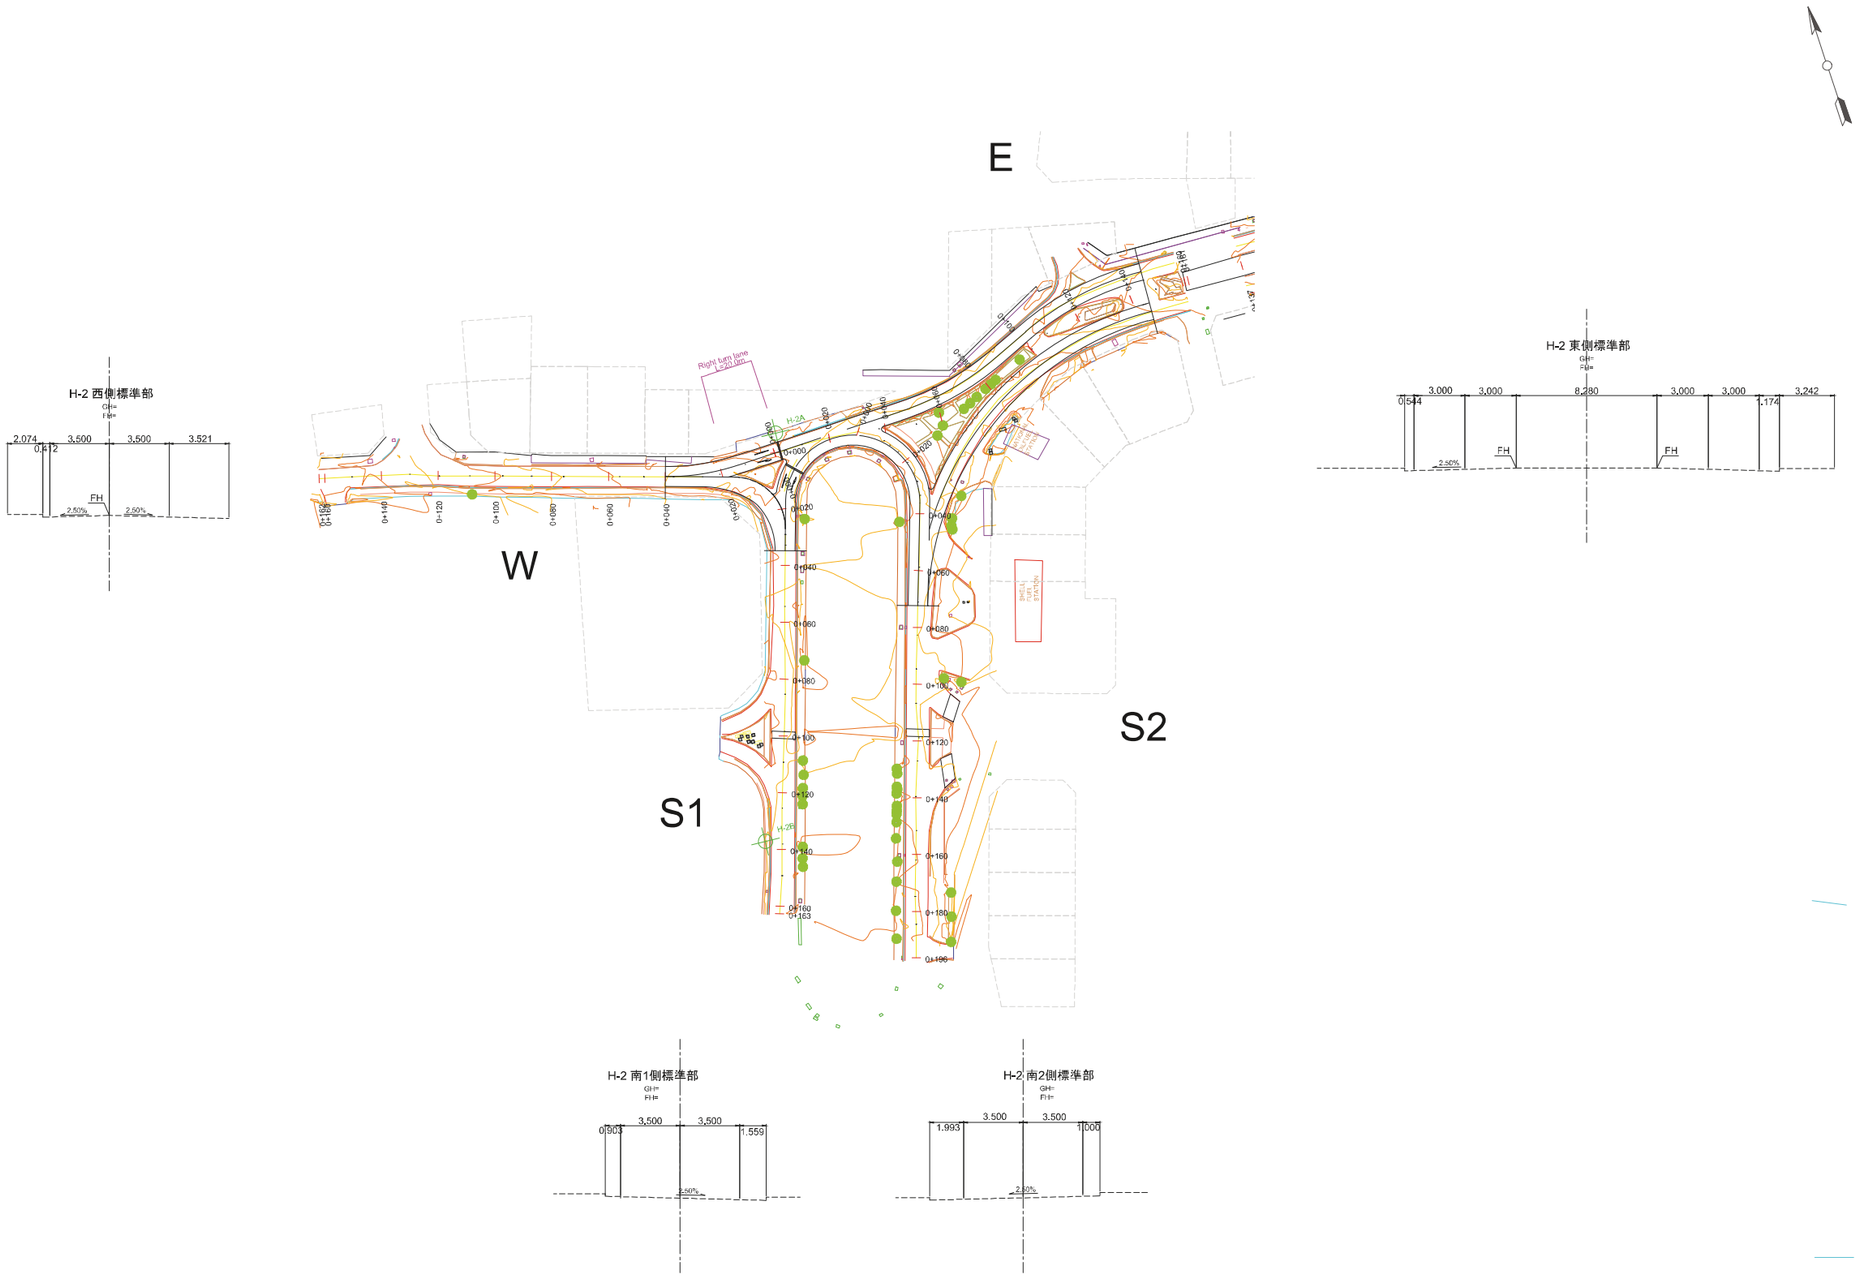

COUNTY GOVERNMENT OF MOMBASA REPUBLIC OF KENYA	JAPAN INTERNATIONAL COOPERATION AGENCY NIPPON KOEI CO.,LTD. KATAHIRA & ENGINEERS INTERNATIONAL INGEROSEC CORPORATION	THE PREPARATORY SURVEY FOR THE PROJECT FOR IMPLEMENTATION OF INTELLIGENT TRANSPORT SYSTEM IN MOMBASA REGION	TITLE : PLAN H-2	Drawing No.	PL-H-2
				SCALE	S=1/2000
				DATE	

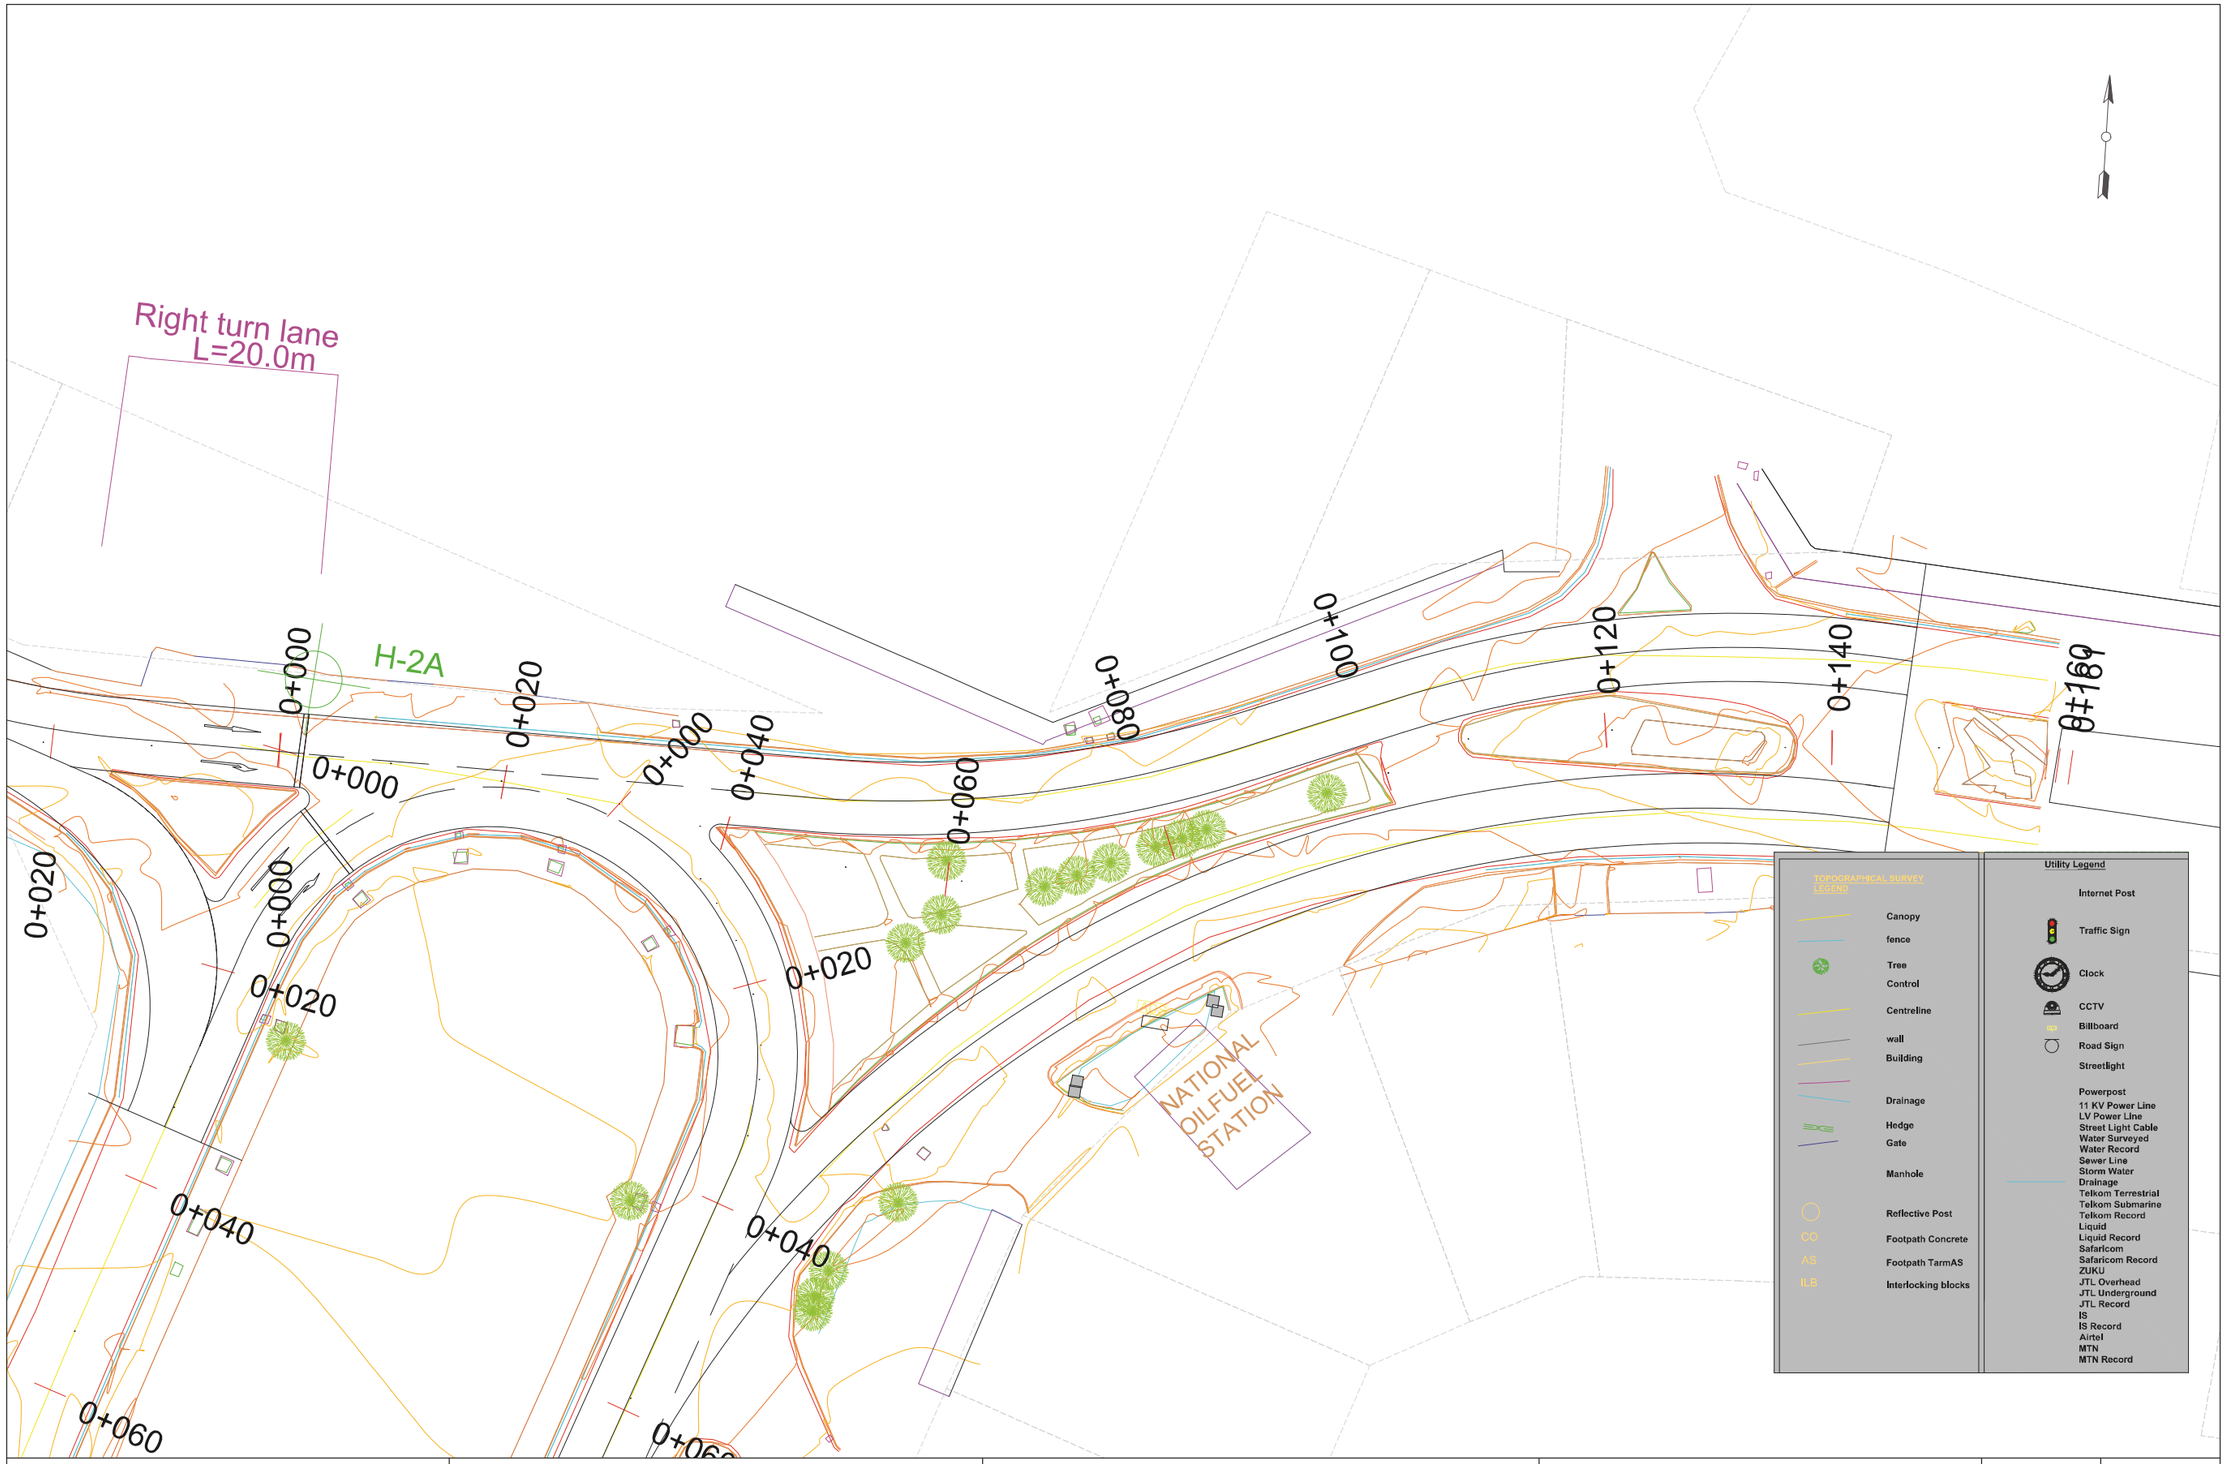

COUNTY GOVERNMENT OF MOMBASA REPUBLIC OF KENYA	JAPAN INTERNATIONAL COOPERATION AGENCY NIPPON KOEI CO.,LTD. KATAHIRA & ENGINEERS INTERNATIONAL INGEROSEC CORPORATION	THE PREPARATORY SURVEY FOR THE PROJECT FOR IMPLEMENTATION OF INTELLIGENT TRANSPORT SYSTEM IN MOMBASA REGION	TITLE : PLAN H-2E	Drawing No.	PL-H-2E
				SCALE	S=1/500
				DATE	

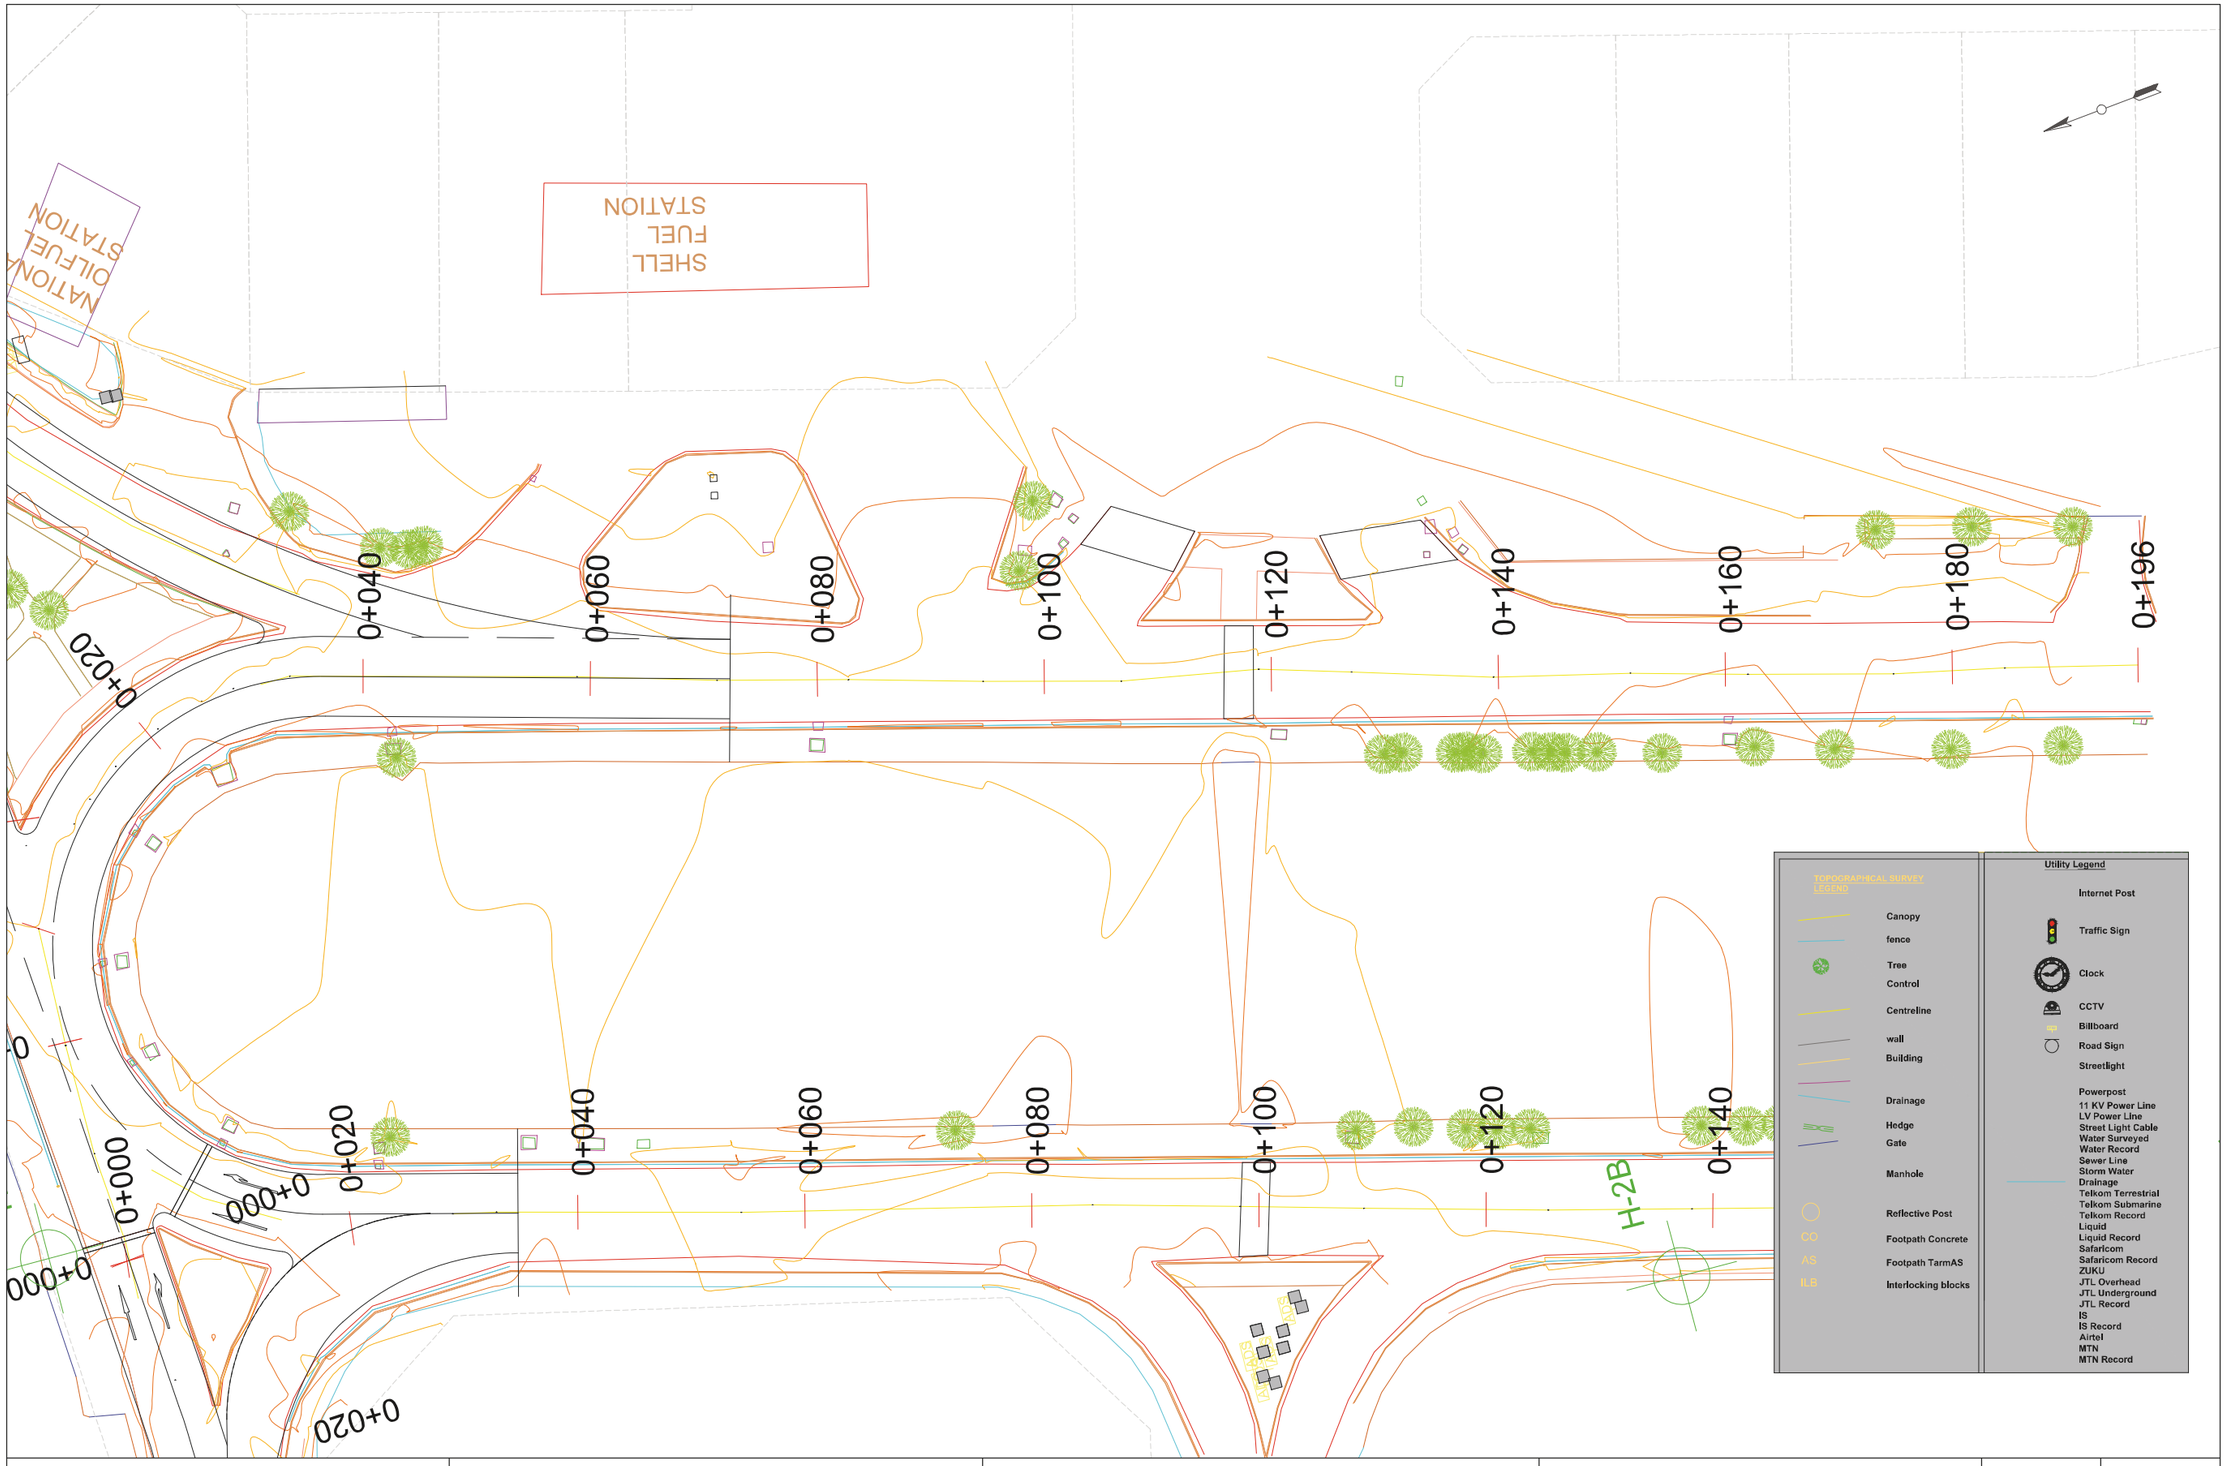

COUNTY GOVERNMENT OF MOMBASA REPUBLIC OF KENYA	JAPAN INTERNATIONAL COOPERATION AGENCY NIPPON KOEI CO.,LTD. KATAHIRA & ENGINEERS INTERNATIONAL INGEROSEC CORPORATION	THE PREPARATORY SURVEY FOR THE PROJECT FOR IMPLEMENTATION OF INTELLIGENT TRANSPORT SYSTEM IN MOMBASA REGION	TITLE : PLAN H-2S1-S2	Drawing No.	PL-H-2S1-S2
				SCALE	S=1/500
				DATE	

COUNTY GOVERNMENT OF MOMBASA REPUBLIC OF KENYA	JAPAN INTERNATIONAL COOPERATION AGENCY NIPPON KOEI CO.,LTD. KATAHIRA & ENGINEERS INTERNATIONAL INGEROSEC CORPORATION	THE PREPARATORY SURVEY FOR THE PROJECT FOR IMPLEMENTATION OF INTELLIGENT TRANSPORT SYSTEM IN MOMBASA REGION	TITLE : PLAN H-2W

Drawing No.	PL-H-2W
SCALE	S=1/500
DATE	

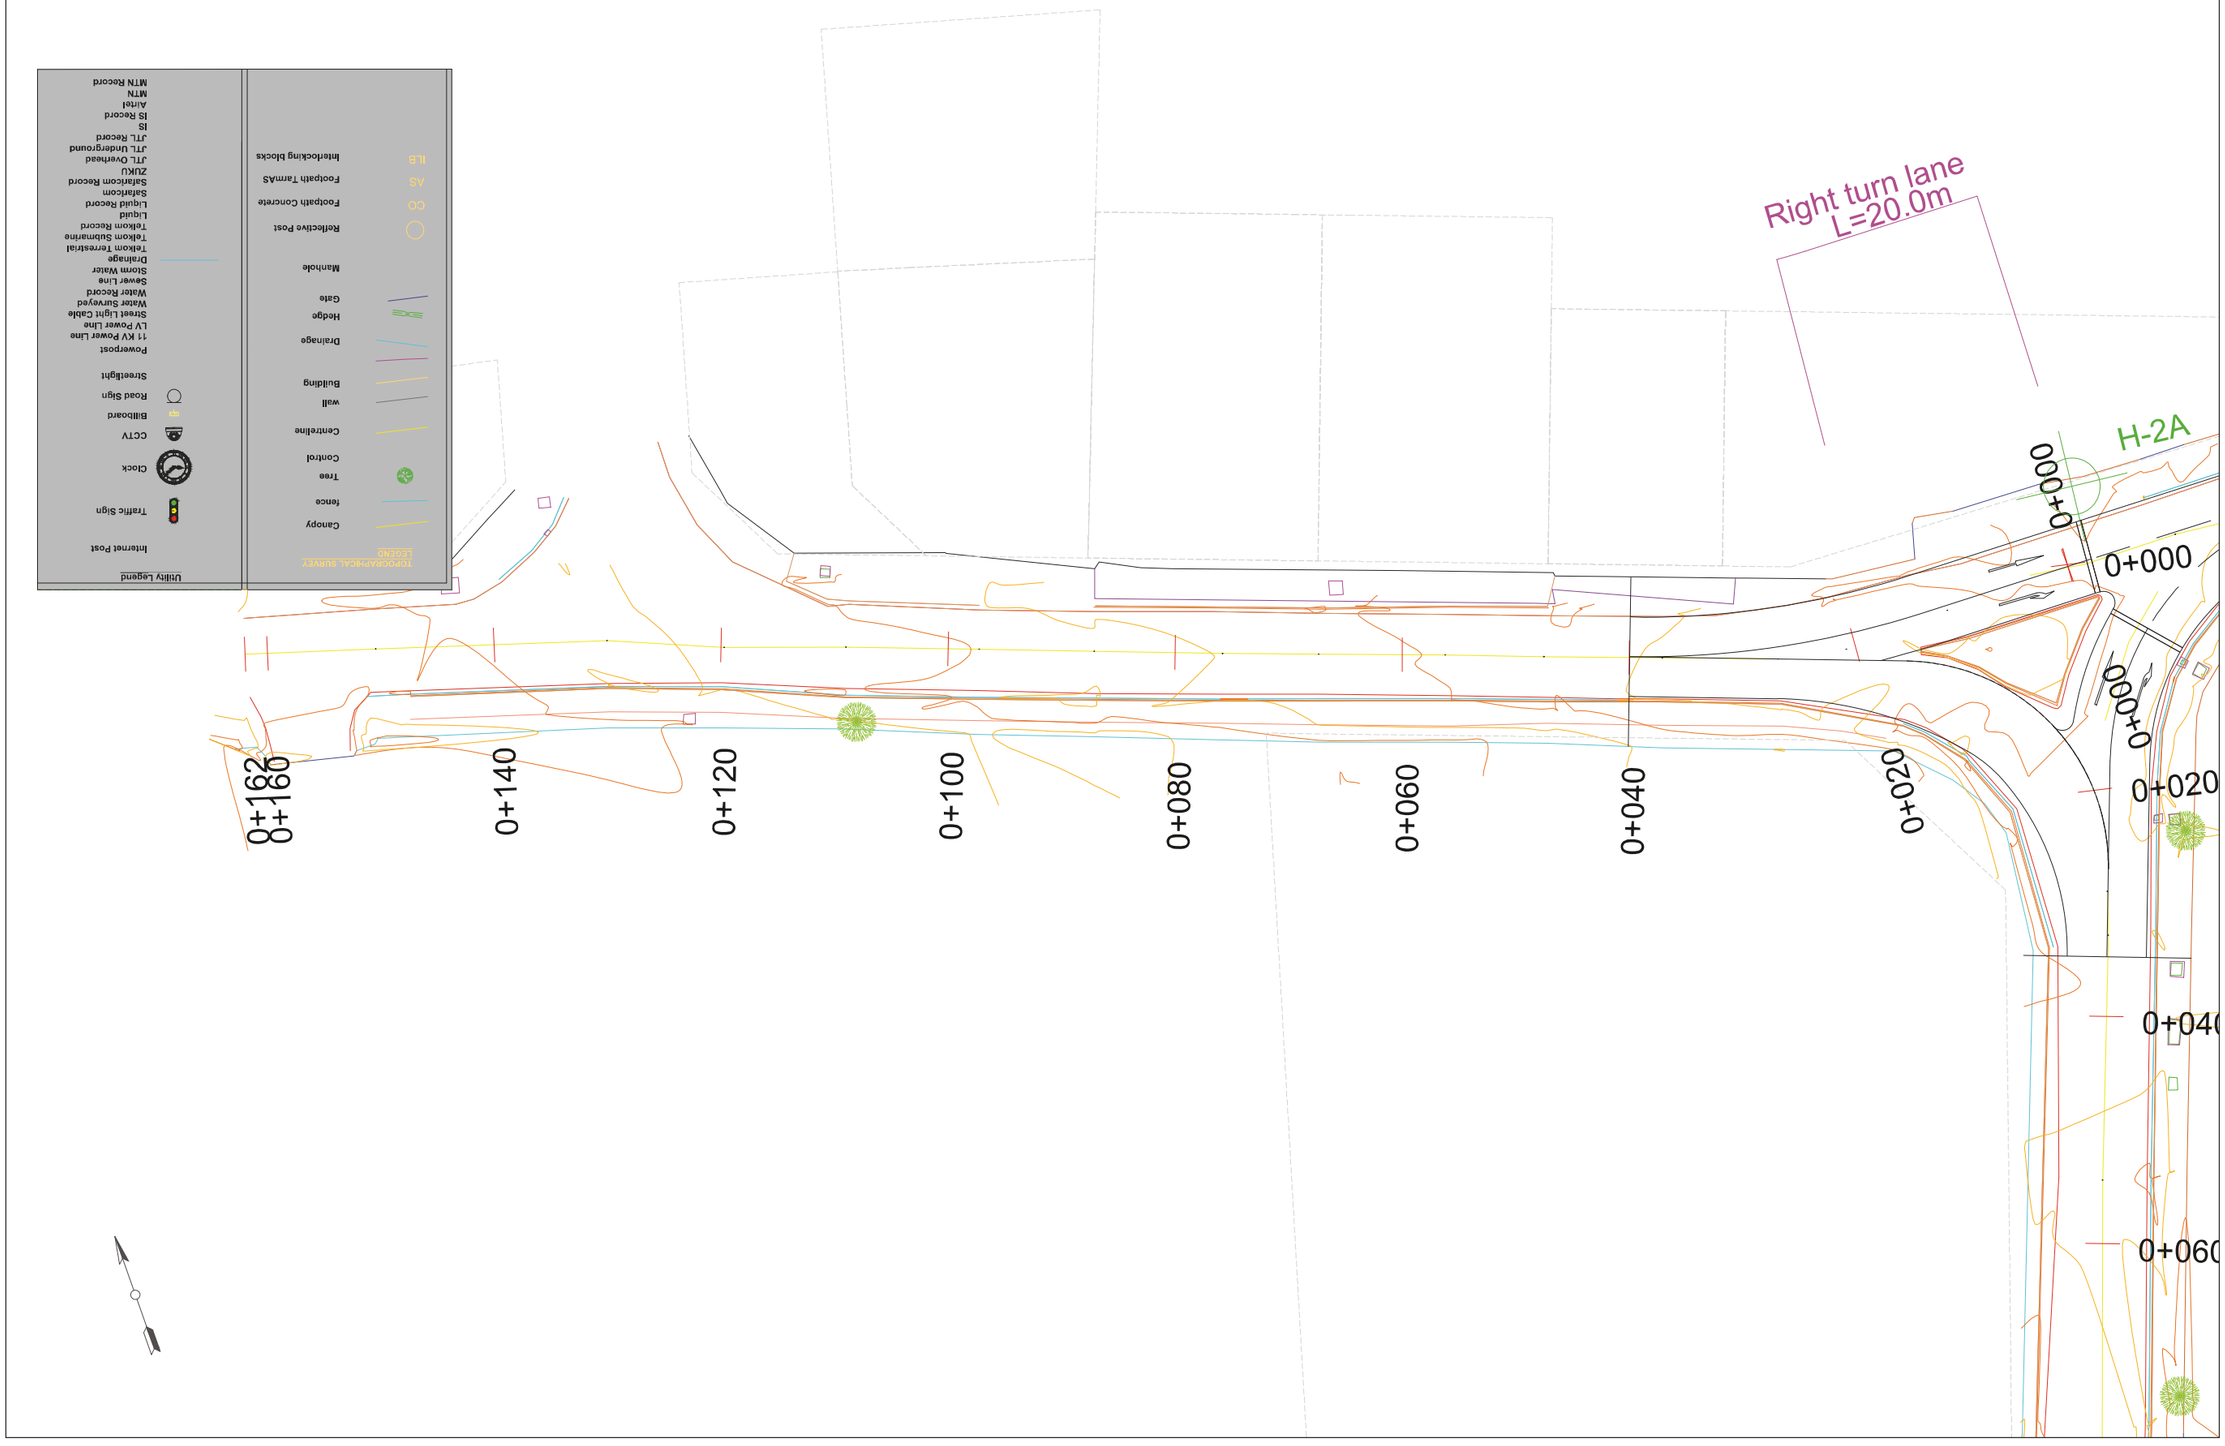

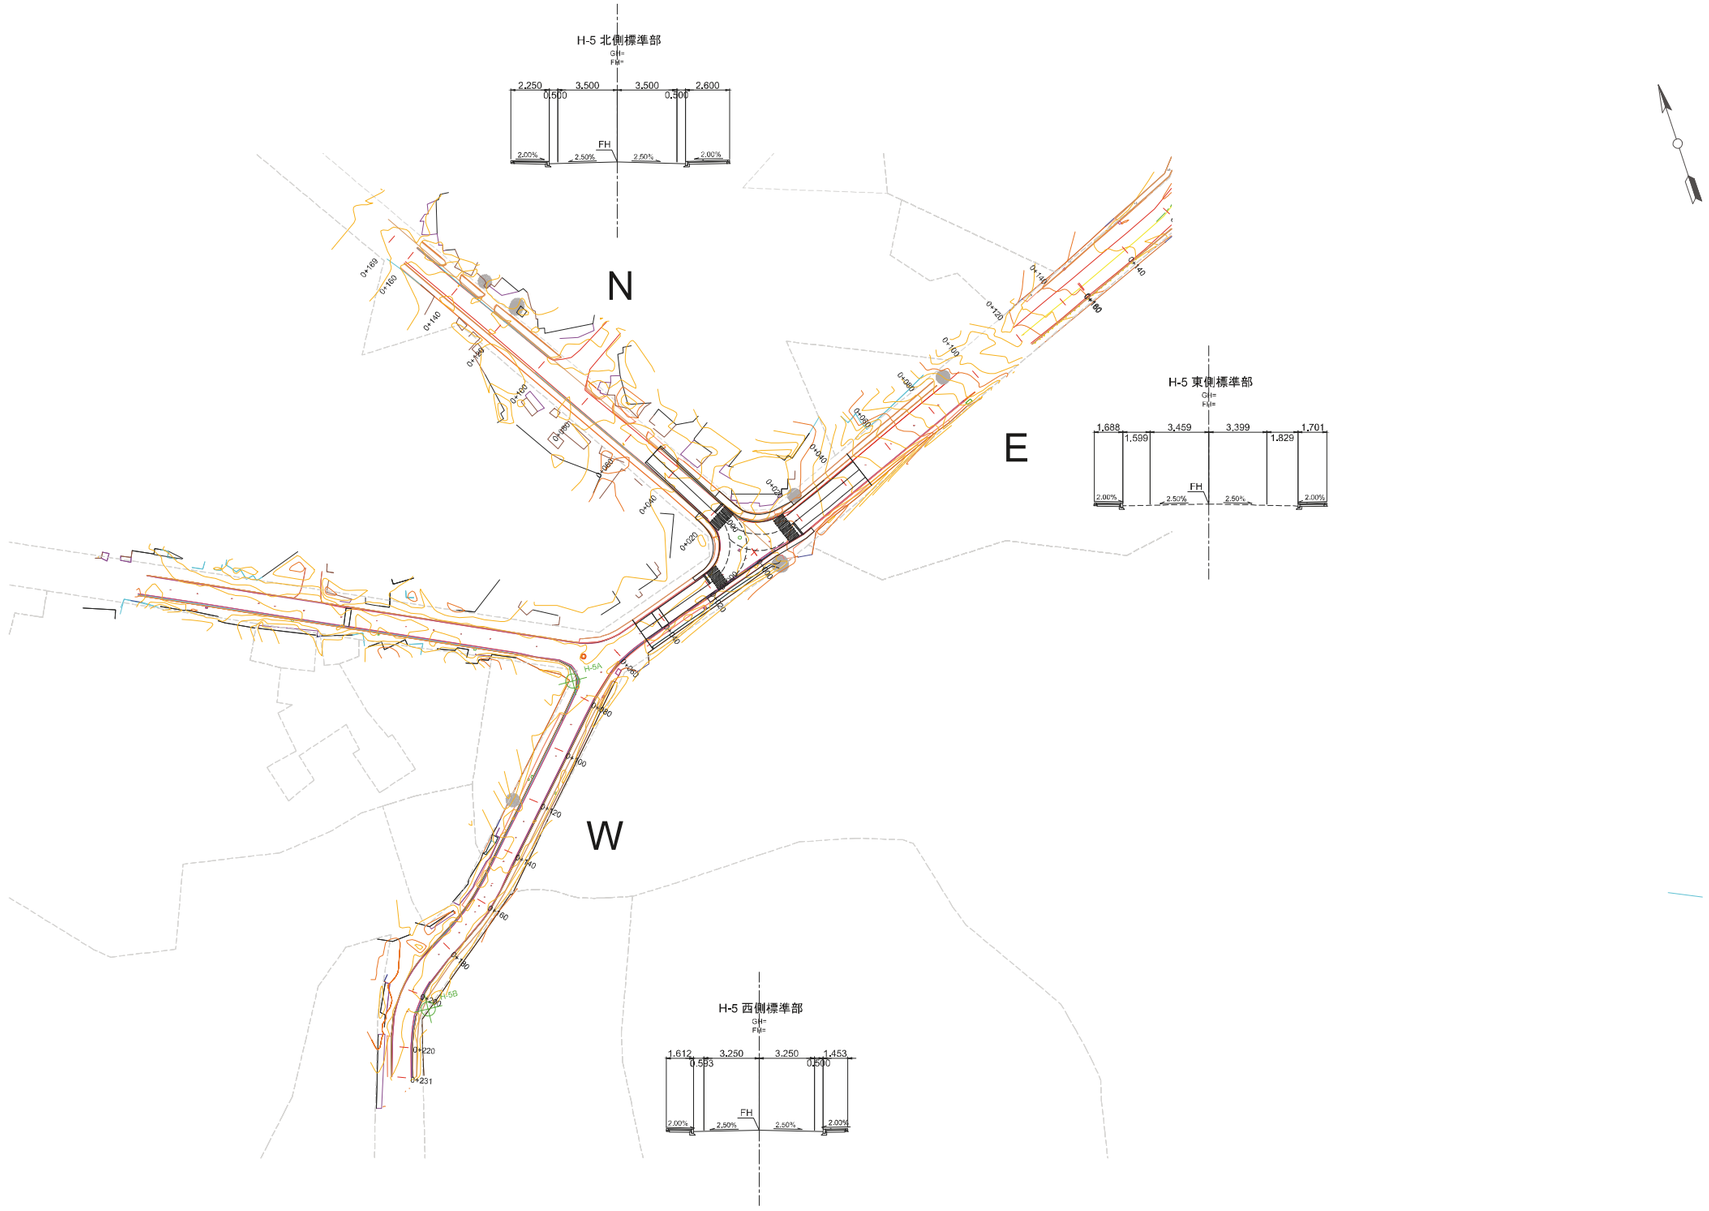

COUNTY GOVERNMENT OF MOMBASA REPUBLIC OF KENYA	JAPAN INTERNATIONAL COOPERATION AGENCY NIPPON KOEI CO.,LTD. KATAHIRA & ENGINEERS INTERNATIONAL INGEROSEC CORPORATION	THE PREPARATORY SURVEY FOR THE PROJECT FOR IMPLEMENTATION OF INTELLIGENT TRANSPORT SYSTEM IN MOMBASA REGION	TITLE : PLAN H-5	Drawing No.	PL-H-5
				SCALE	S=1/2000
				DATE	

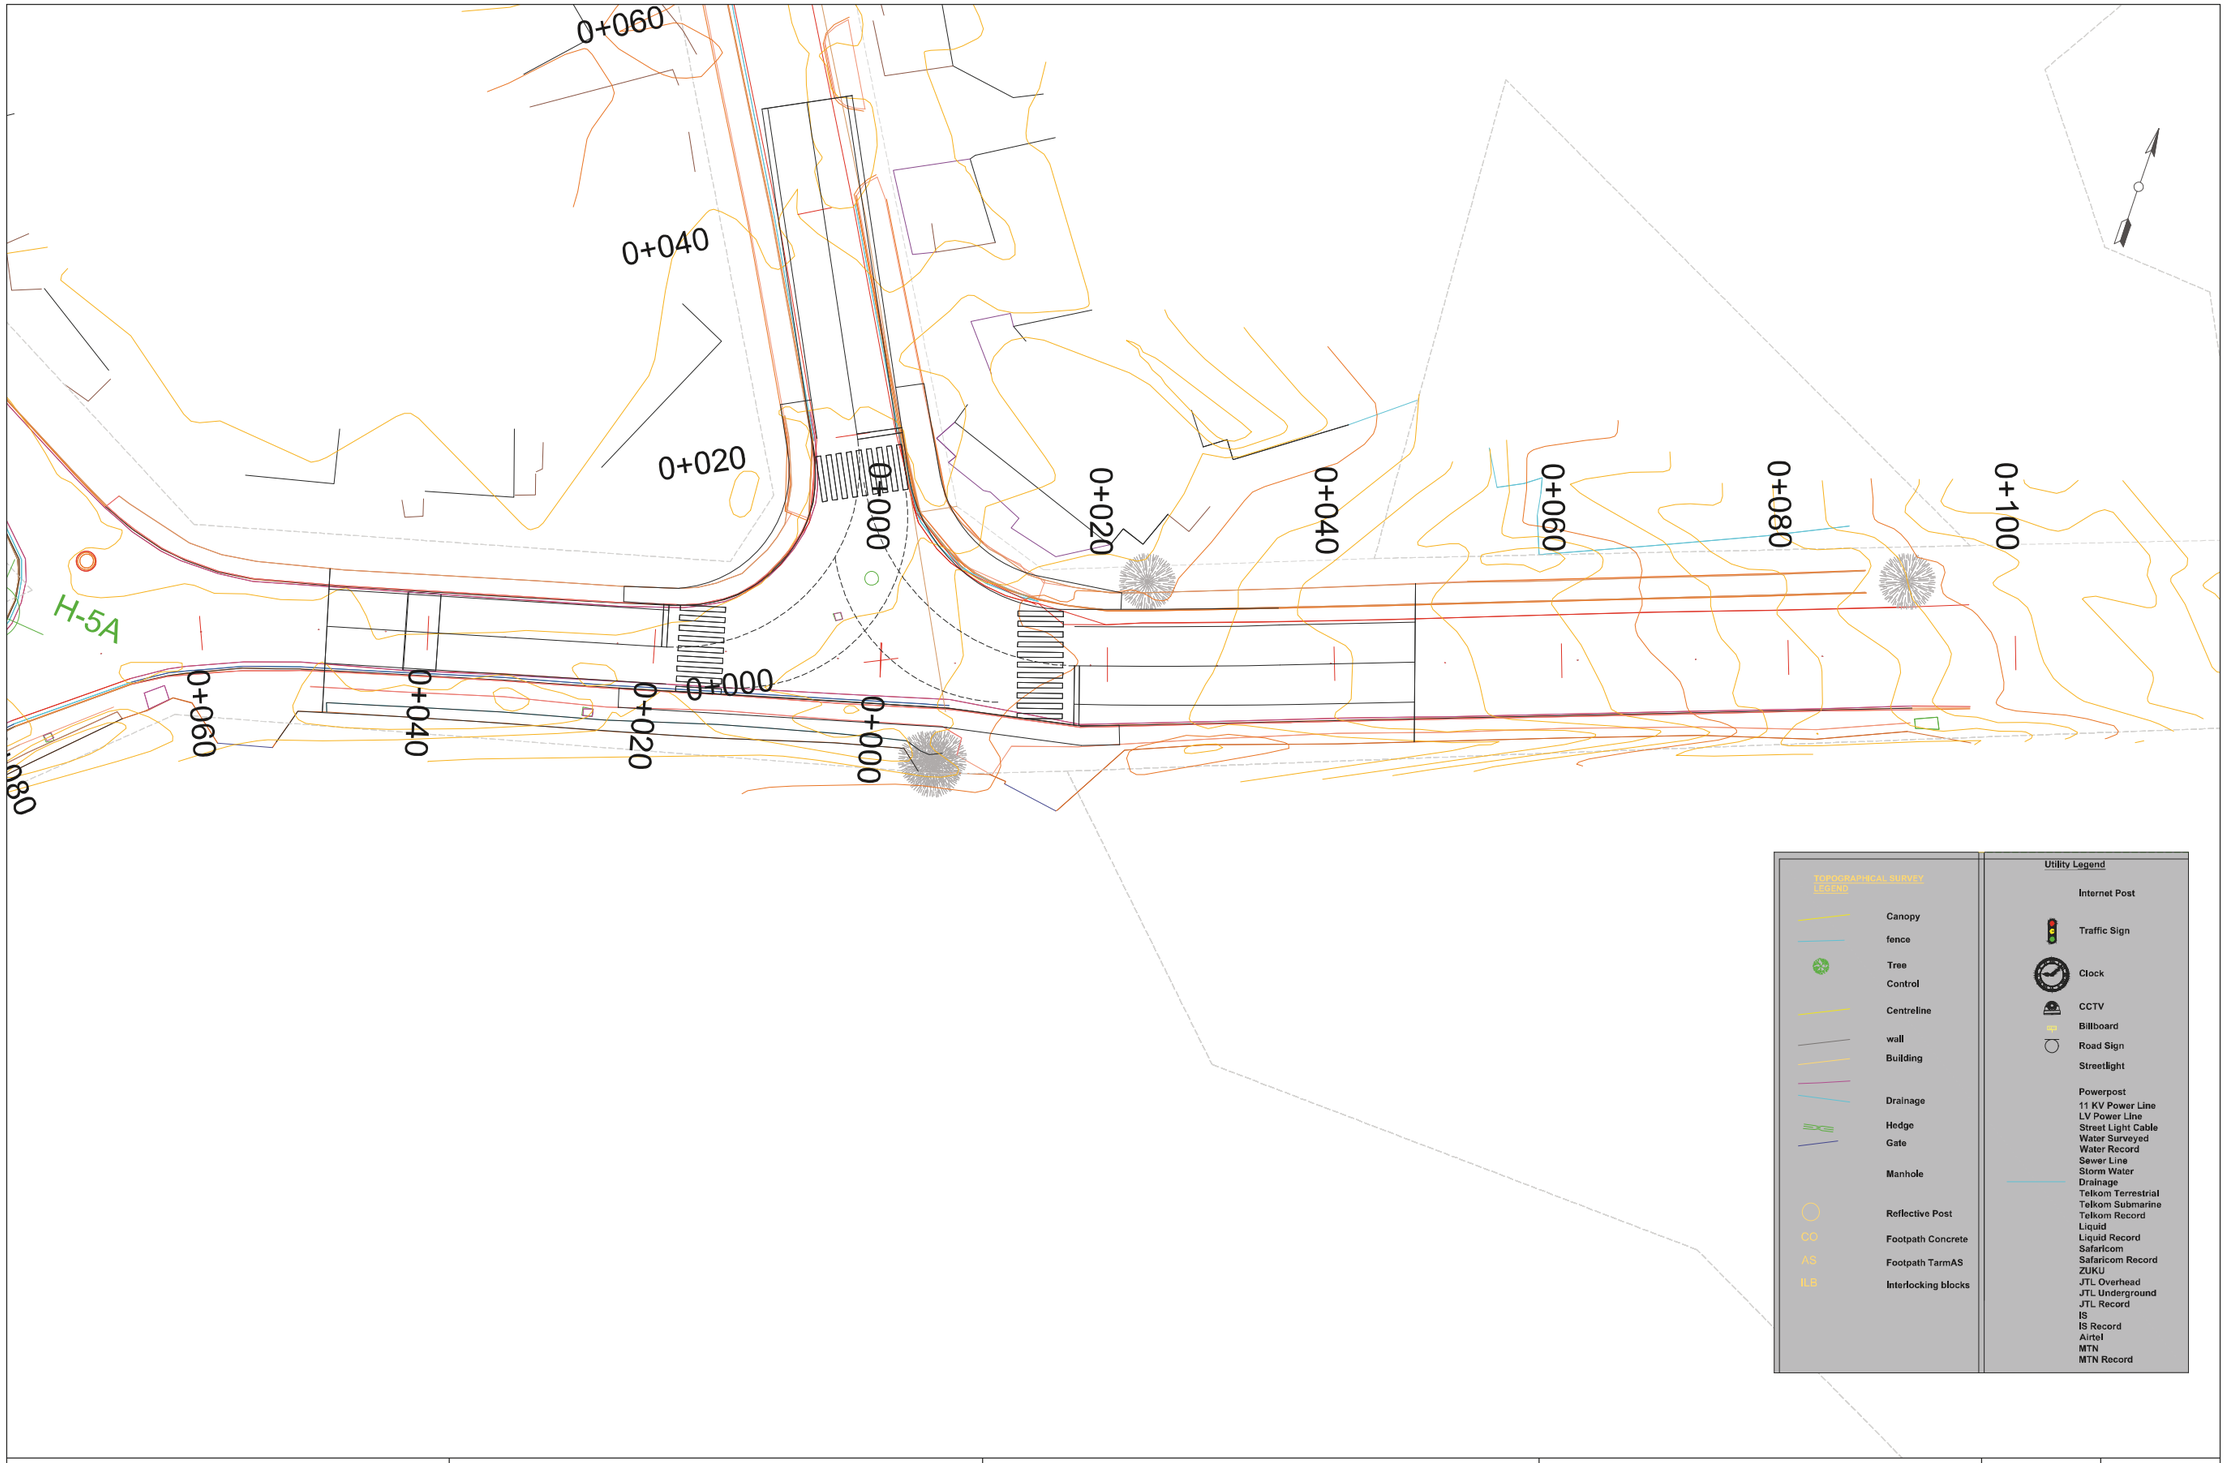

COUNTY GOVERNMENT OF MOMBASA REPUBLIC OF KENYA	JAPAN INTERNATIONAL COOPERATION AGENCY NIPPON KOEI CO.,LTD. KATAHIRA & ENGINEERS INTERNATIONAL INGEROSEC CORPORATION	THE PREPARATORY SURVEY FOR THE PROJECT FOR IMPLEMENTATION OF INTELLIGENT TRANSPORT SYSTEM IN MOMBASA REGION	TITLE : PLAN H-5E	Drawing No.	PL-H-5E
				SCALE	S=1/500
				DATE	

COUNTY GOVERNMENT OF MOMBASA REPUBLIC OF KENYA	JAPAN INTERNATIONAL COOPERATION AGENCY NIPPON KOEI CO.,LTD. KATAHIRA & ENGINEERS INTERNATIONAL INGEROSEC CORPORATION	THE PREPARATORY SURVEY FOR THE PROJECT FOR IMPLEMENTATION OF INTELLIGENT TRANSPORT SYSTEM IN MOMBASA REGION	TITLE : PLAN H-5N	Drawing No.	PL-H-5N
				SCALE	S=1/500
				DATE	

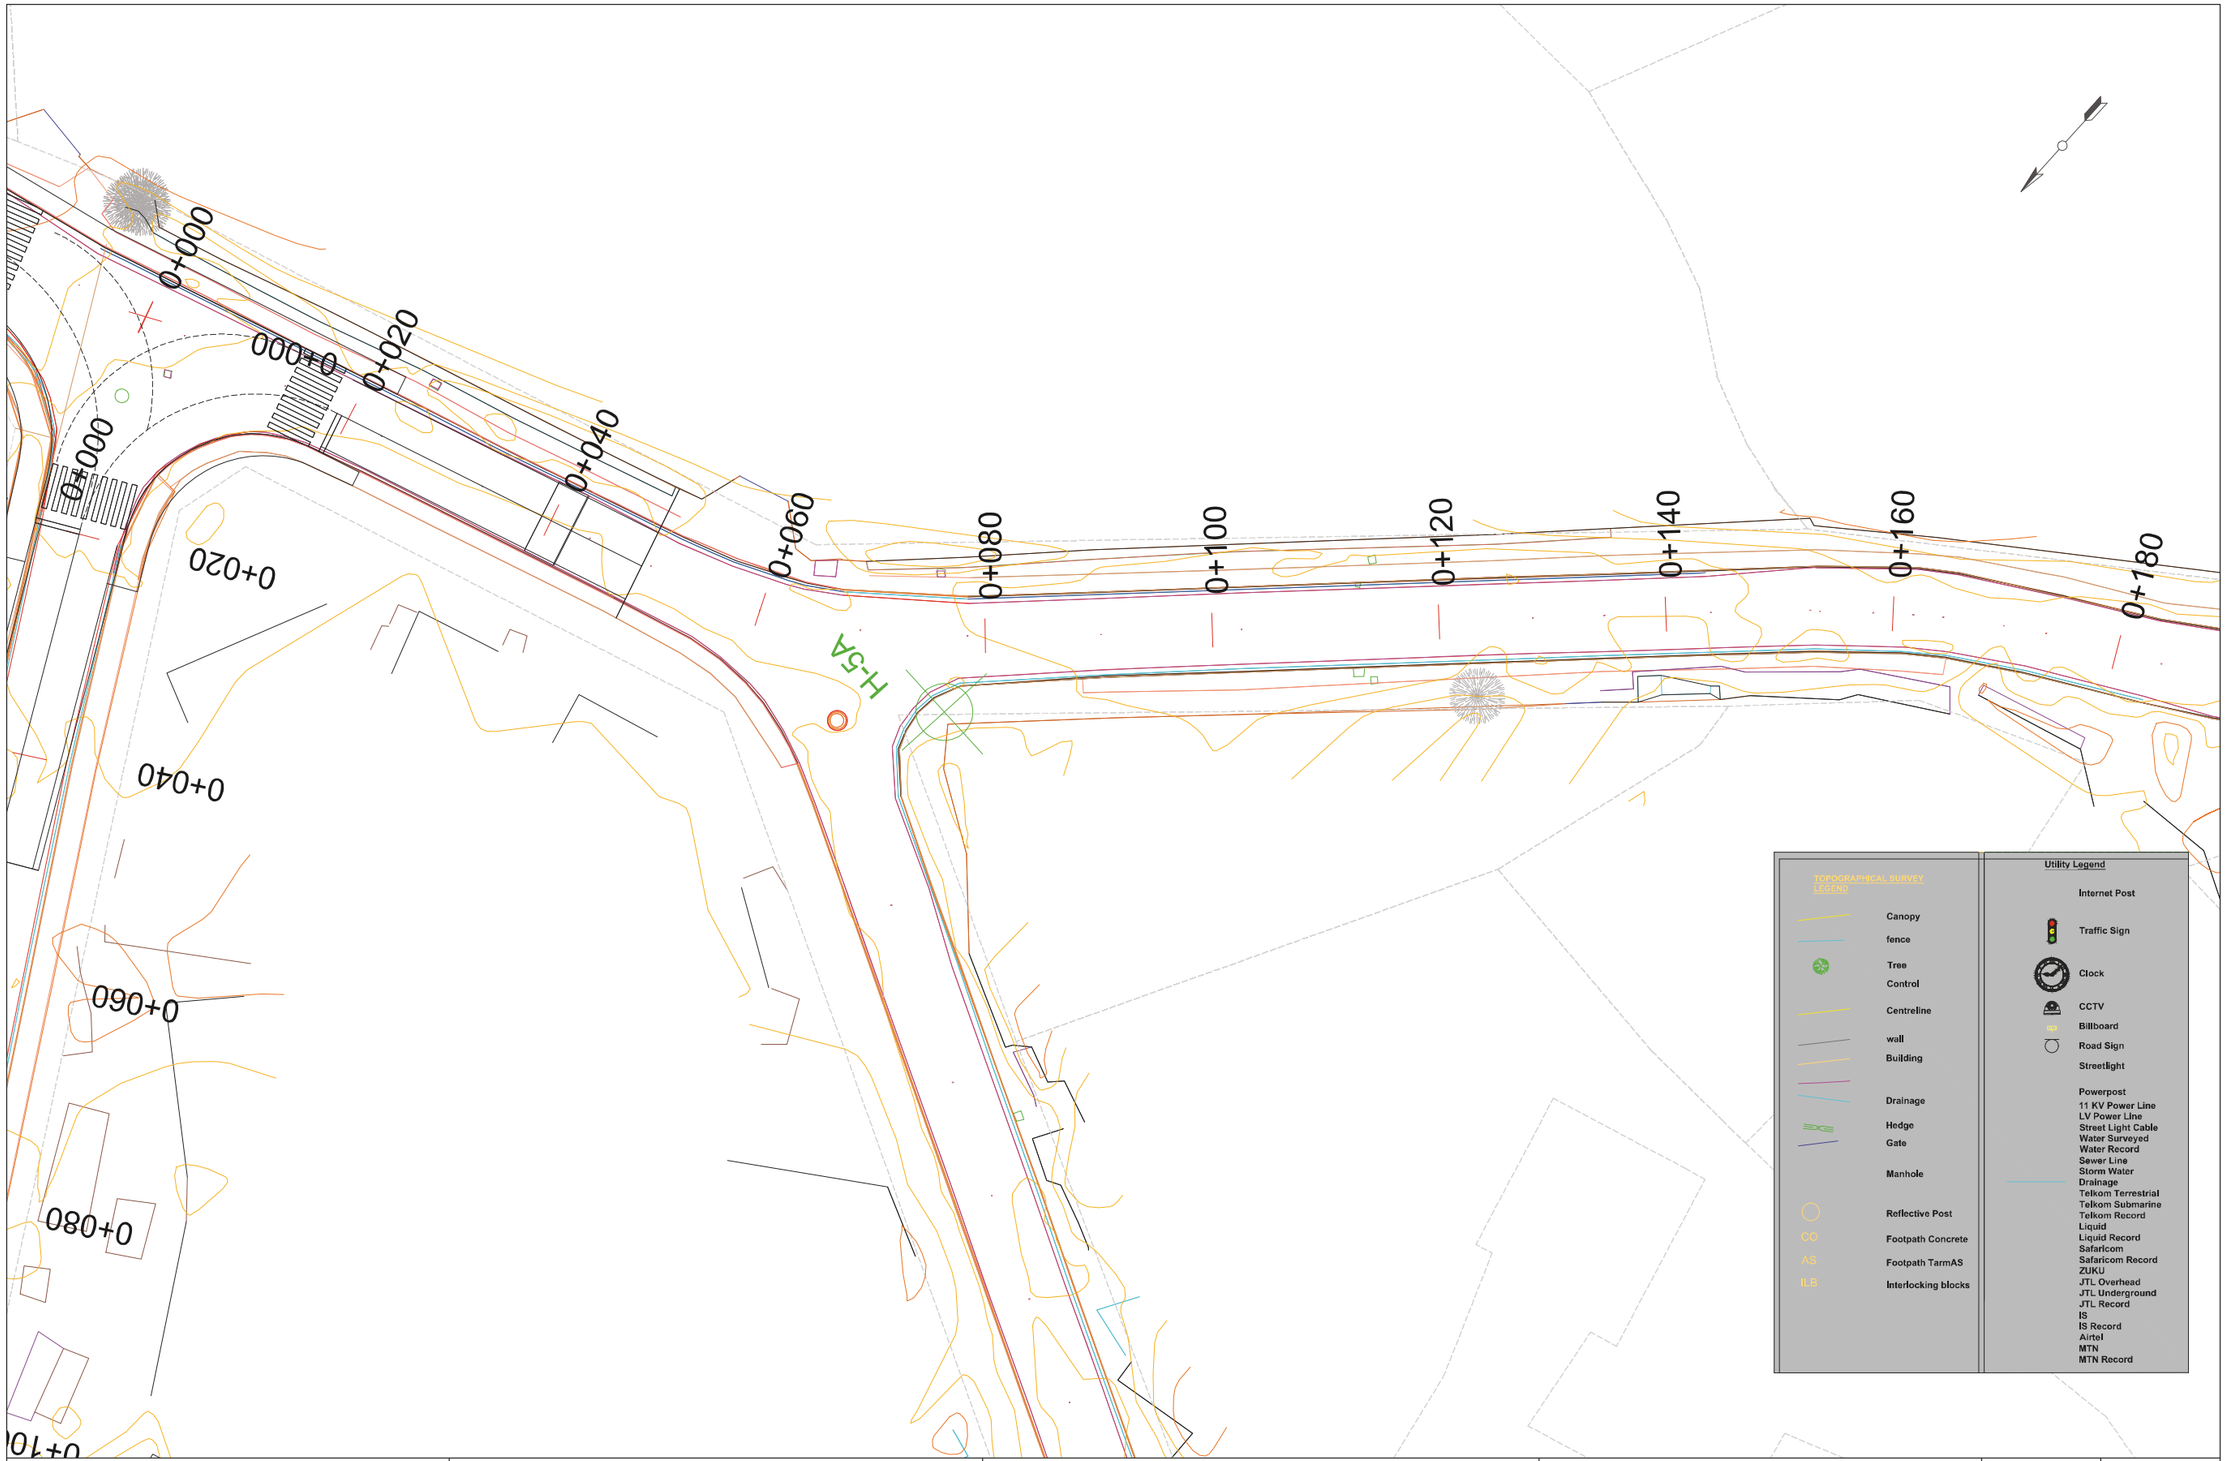

COUNTY GOVERNMENT OF MOMBASA REPUBLIC OF KENYA	JAPAN INTERNATIONAL COOPERATION AGENCY NIPPON KOEI CO.,LTD. KATAHIRA & ENGINEERS INTERNATIONAL INGEROSEC CORPORATION	THE PREPARATORY SURVEY FOR THE PROJECT FOR IMPLEMENTATION OF INTELLIGENT TRANSPORT SYSTEM IN MOMBASA REGION	TITLE : PLAN H-5W	Drawing No.	PL-H-5W
				SCALE	S=1/500
				DATE	

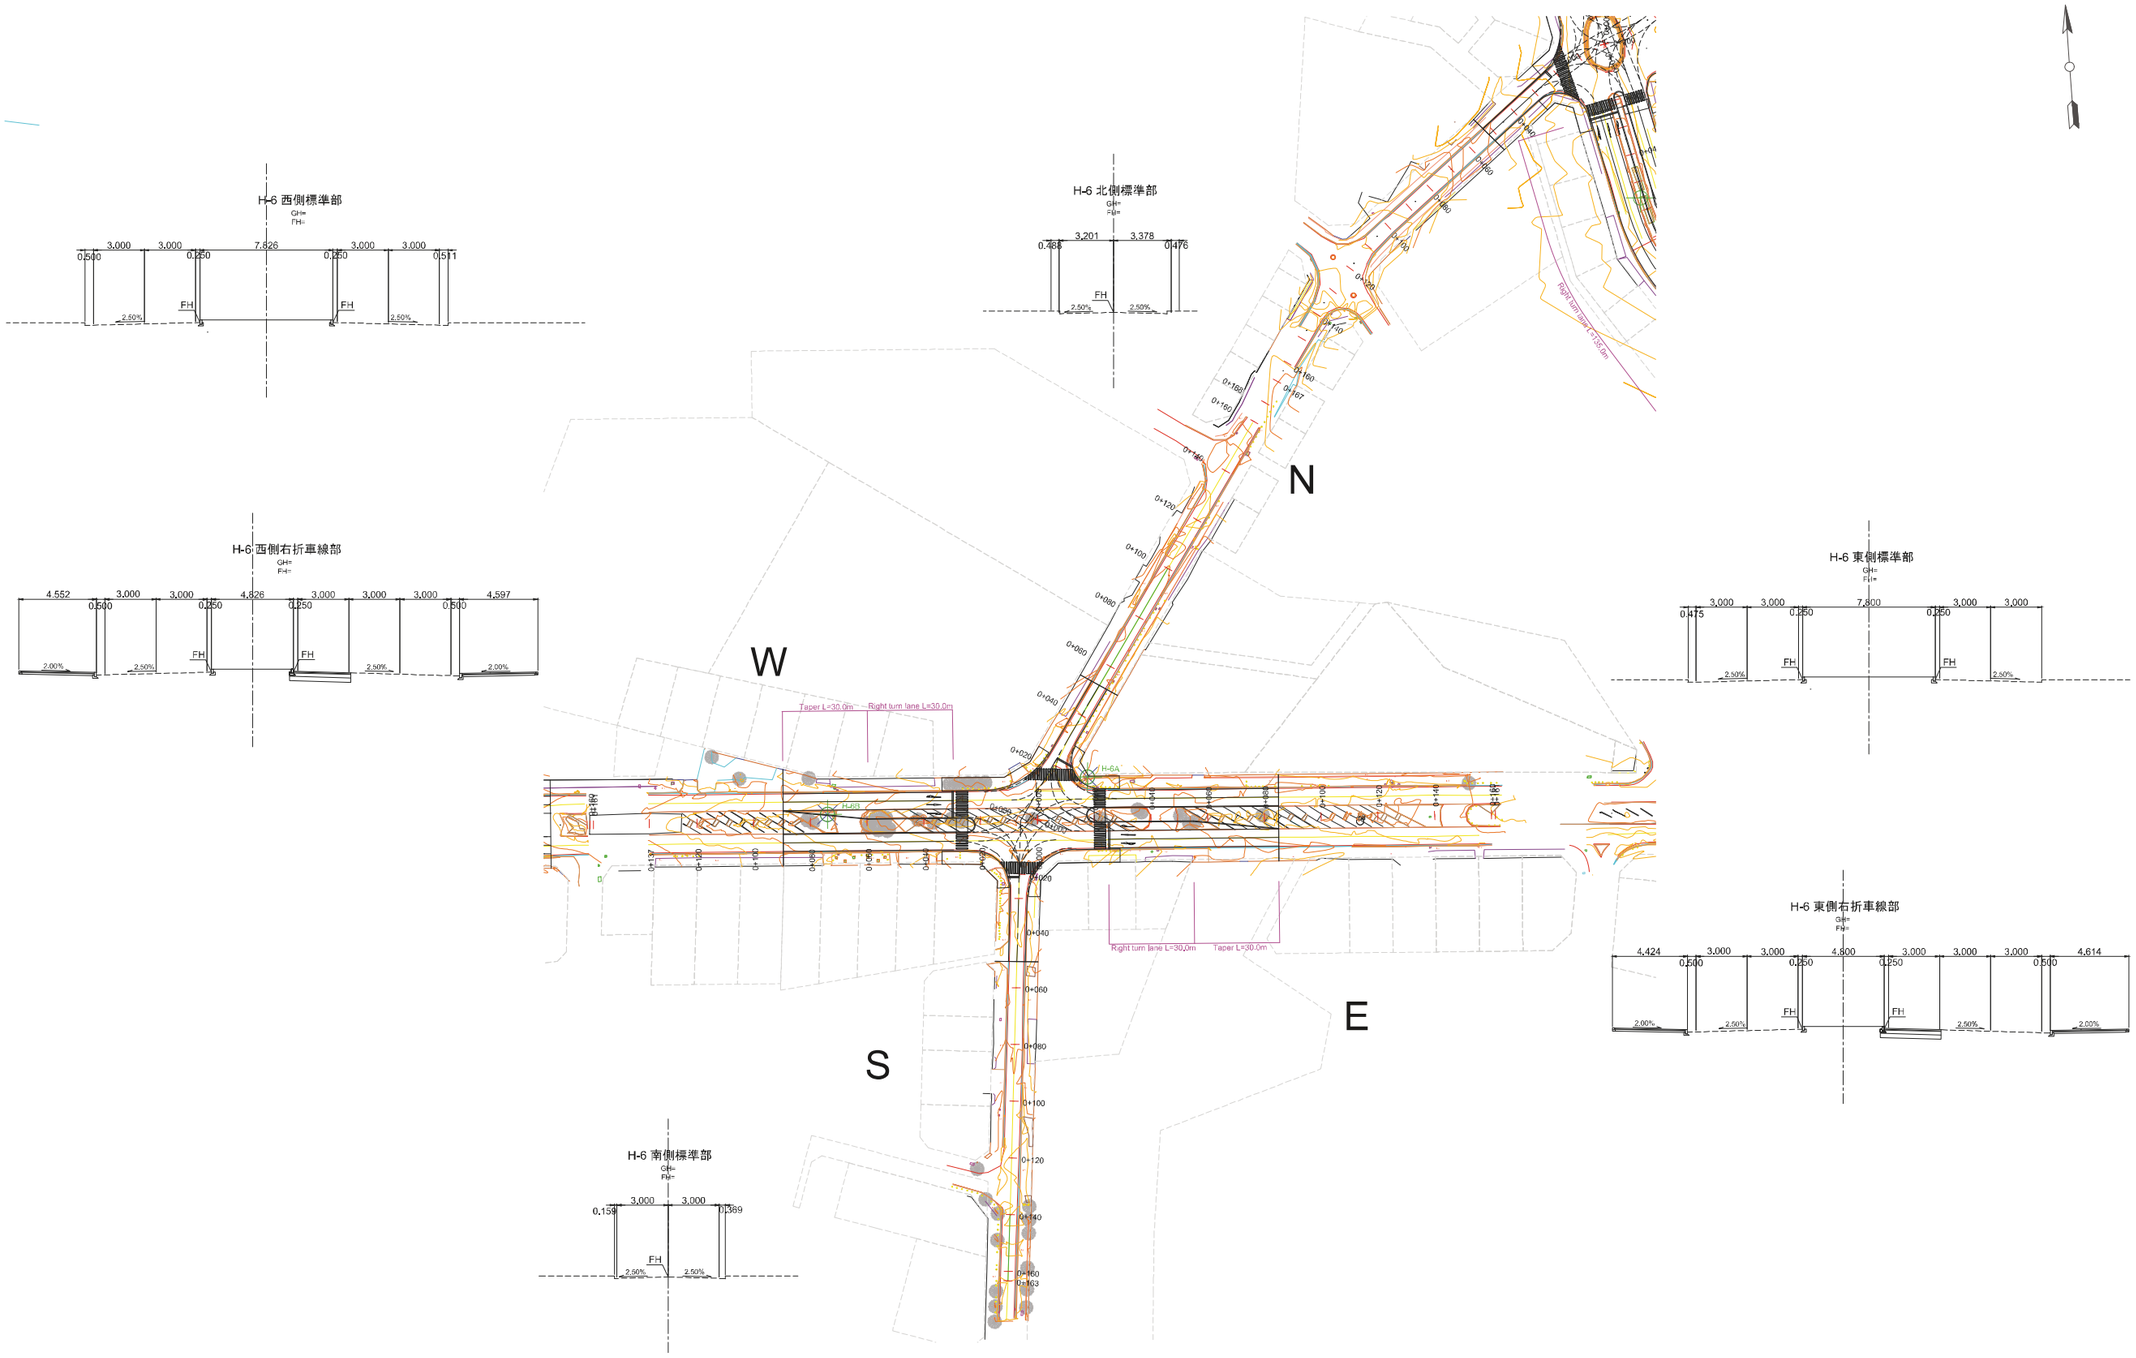

COUNTY GOVERNMENT OF MOMBASA REPUBLIC OF KENYA	JAPAN INTERNATIONAL COOPERATION AGENCY NIPPON KOEI CO.,LTD. KATAHIRA & ENGINEERS INTERNATIONAL INGEROSEC CORPORATION	THE PREPARATORY SURVEY FOR THE PROJECT FOR IMPLEMENTATION OF INTELLIGENT TRANSPORT SYSTEM IN MOMBASA REGION	TITLE : PLAN H-6	Drawing No.	PL-H-6
				SCALE	S=1/2000
				DATE	

COUNTY GOVERNMENT OF MOMBASA REPUBLIC OF KENYA	JAPAN INTERNATIONAL COOPERATION AGENCY NIPPON KOEI CO.,LTD. KATAHIRA & ENGINEERS INTERNATIONAL INGEROSEC CORPORATION	THE PREPARATORY SURVEY FOR THE PROJECT FOR IMPLEMENTATION OF INTELLIGENT TRANSPORT SYSTEM IN MOMBASA REGION	TITLE : PLAN H-6N	Drawing No.	PL-H-6N
				SCALE	S=1/500
				DATE	

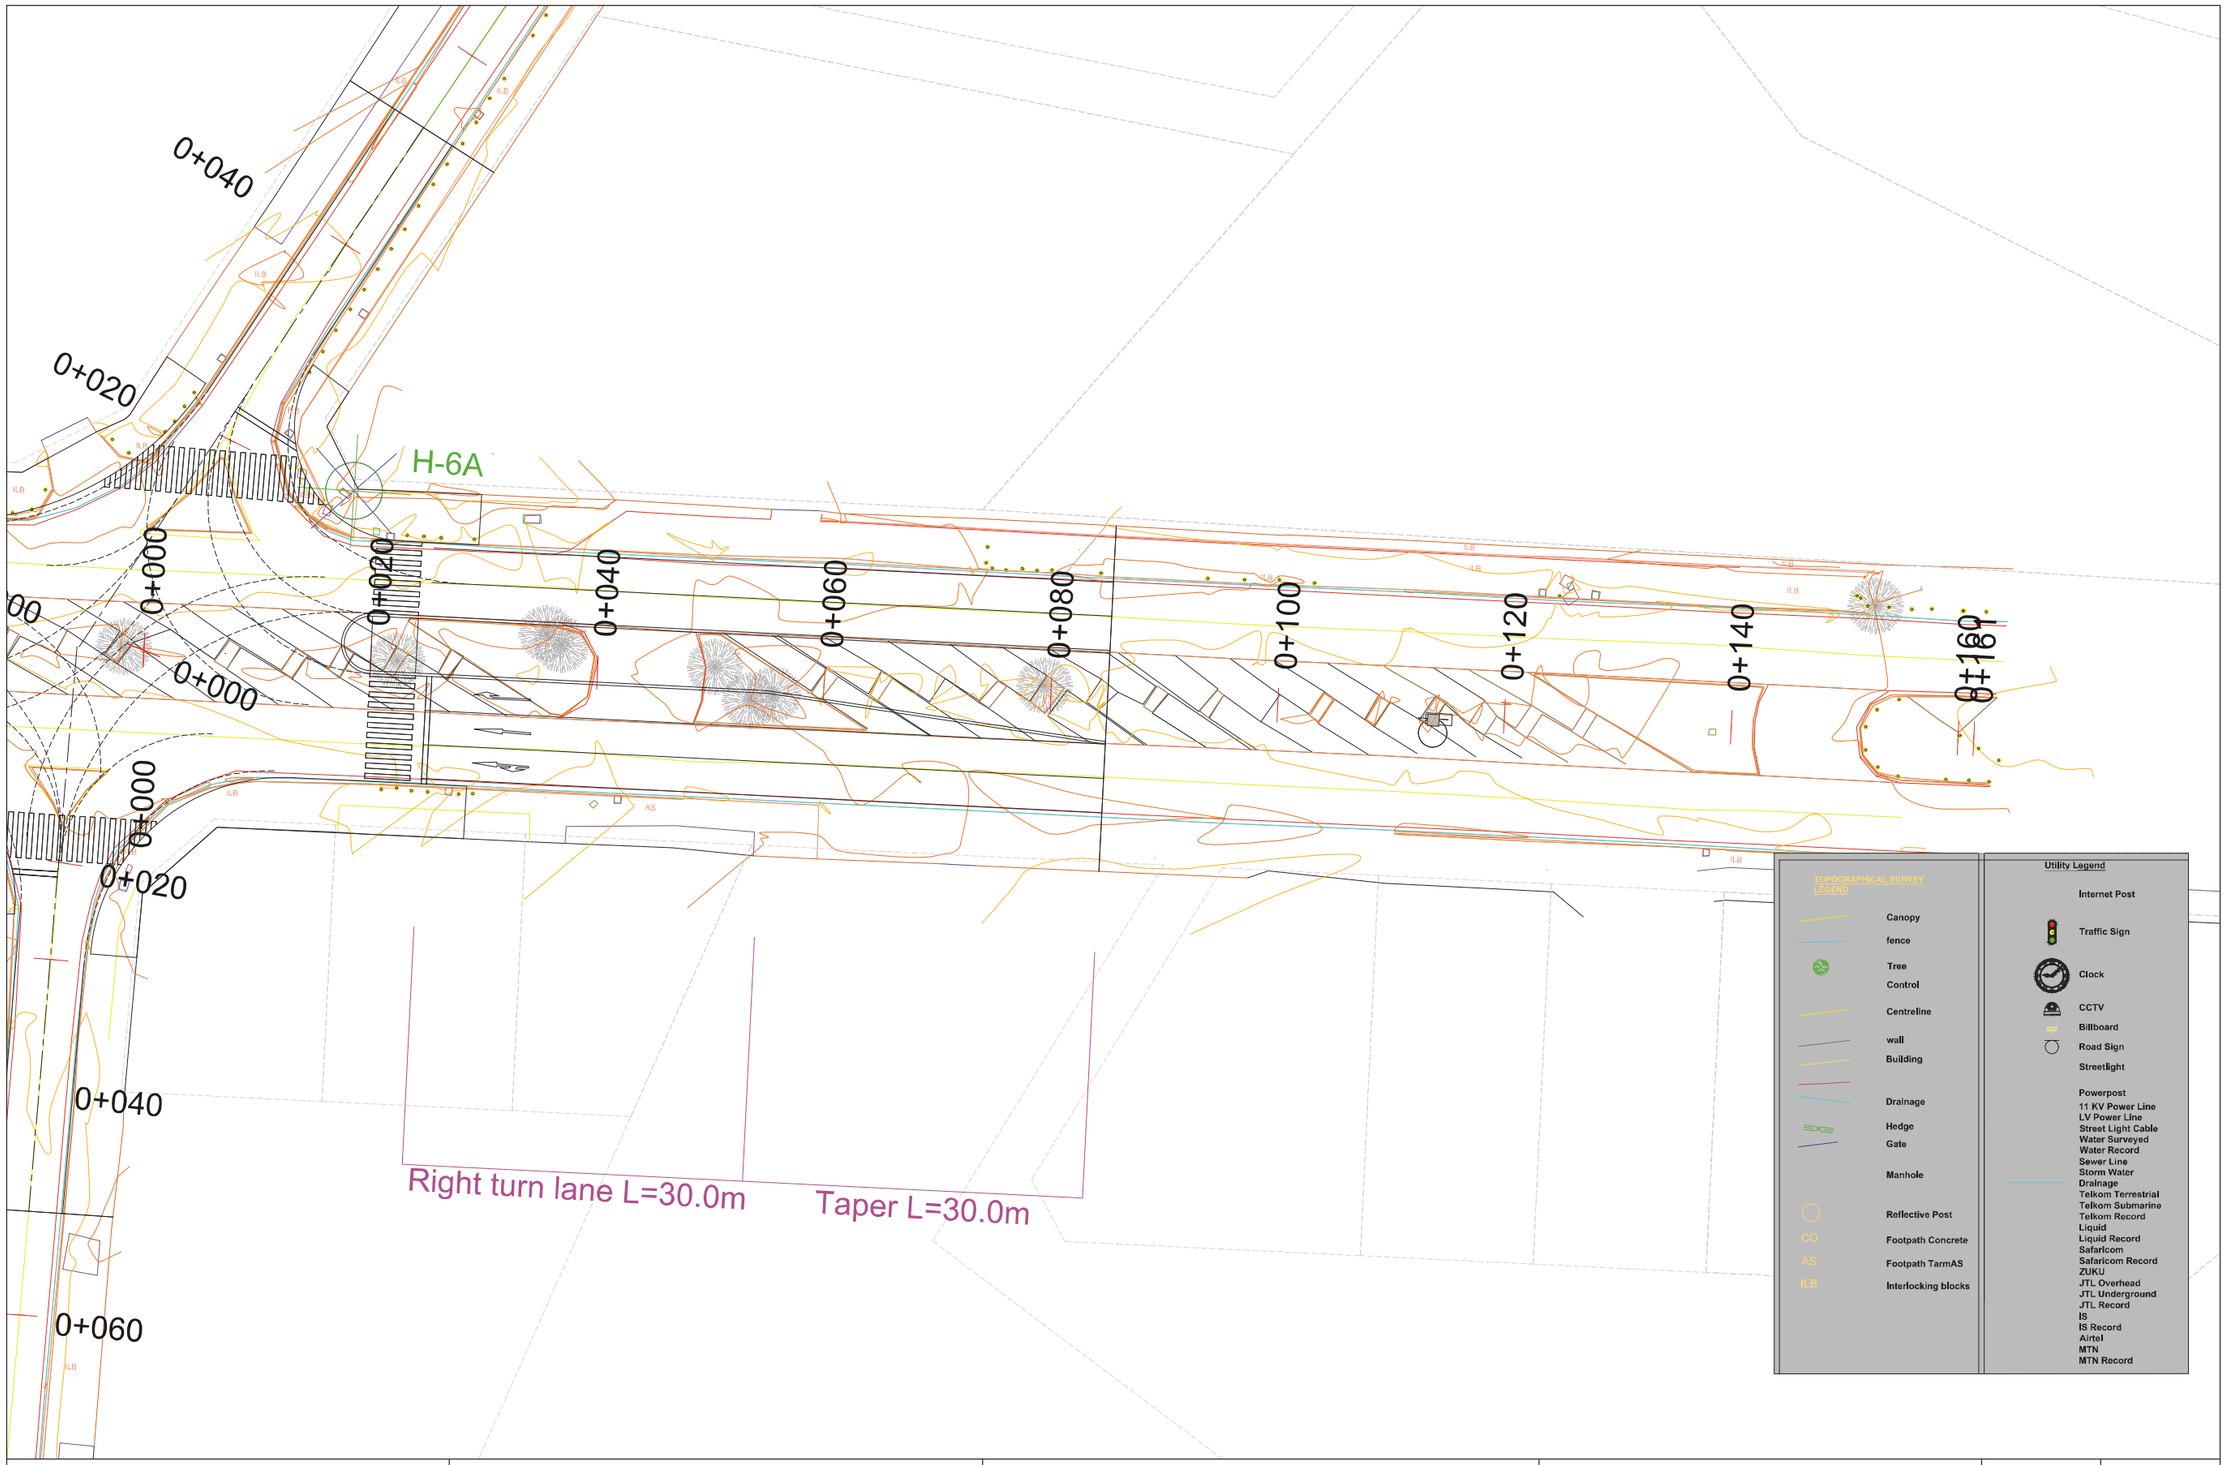

COUNTY GOVERNMENT OF MOMBASA REPUBLIC OF KENYA	JAPAN INTERNATIONAL COOPERATION AGENCY NIPPON KOEI CO.,LTD. KATAHIRA & ENGINEERS INTERNATIONAL INGEROSEC CORPORATION	THE PREPARATORY SURVEY FOR THE PROJECT FOR IMPLEMENTATION OF INTELLIGENT TRANSPORT SYSTEM IN MOMBASA REGION	TITLE : PLAN H-6E	Drawing No.	PL-H-6E
				SCALE	S=1/500
				DATE	

COUNTY GOVERNMENT OF MOMBASA REPUBLIC OF KENYA	JAPAN INTERNATIONAL COOPERATION AGENCY NIPPON KOEI CO.,LTD. KATAHIRA & ENGINEERS INTERNATIONAL INGEROSEC CORPORATION	THE PREPARATORY SURVEY FOR THE PROJECT FOR IMPLEMENTATION OF INTELLIGENT TRANSPORT SYSTEM IN MOMBASA REGION	TITLE : PLAN H-6S	Drawing No.	PL-H-6S
				SCALE	S=1/500
				DATE	

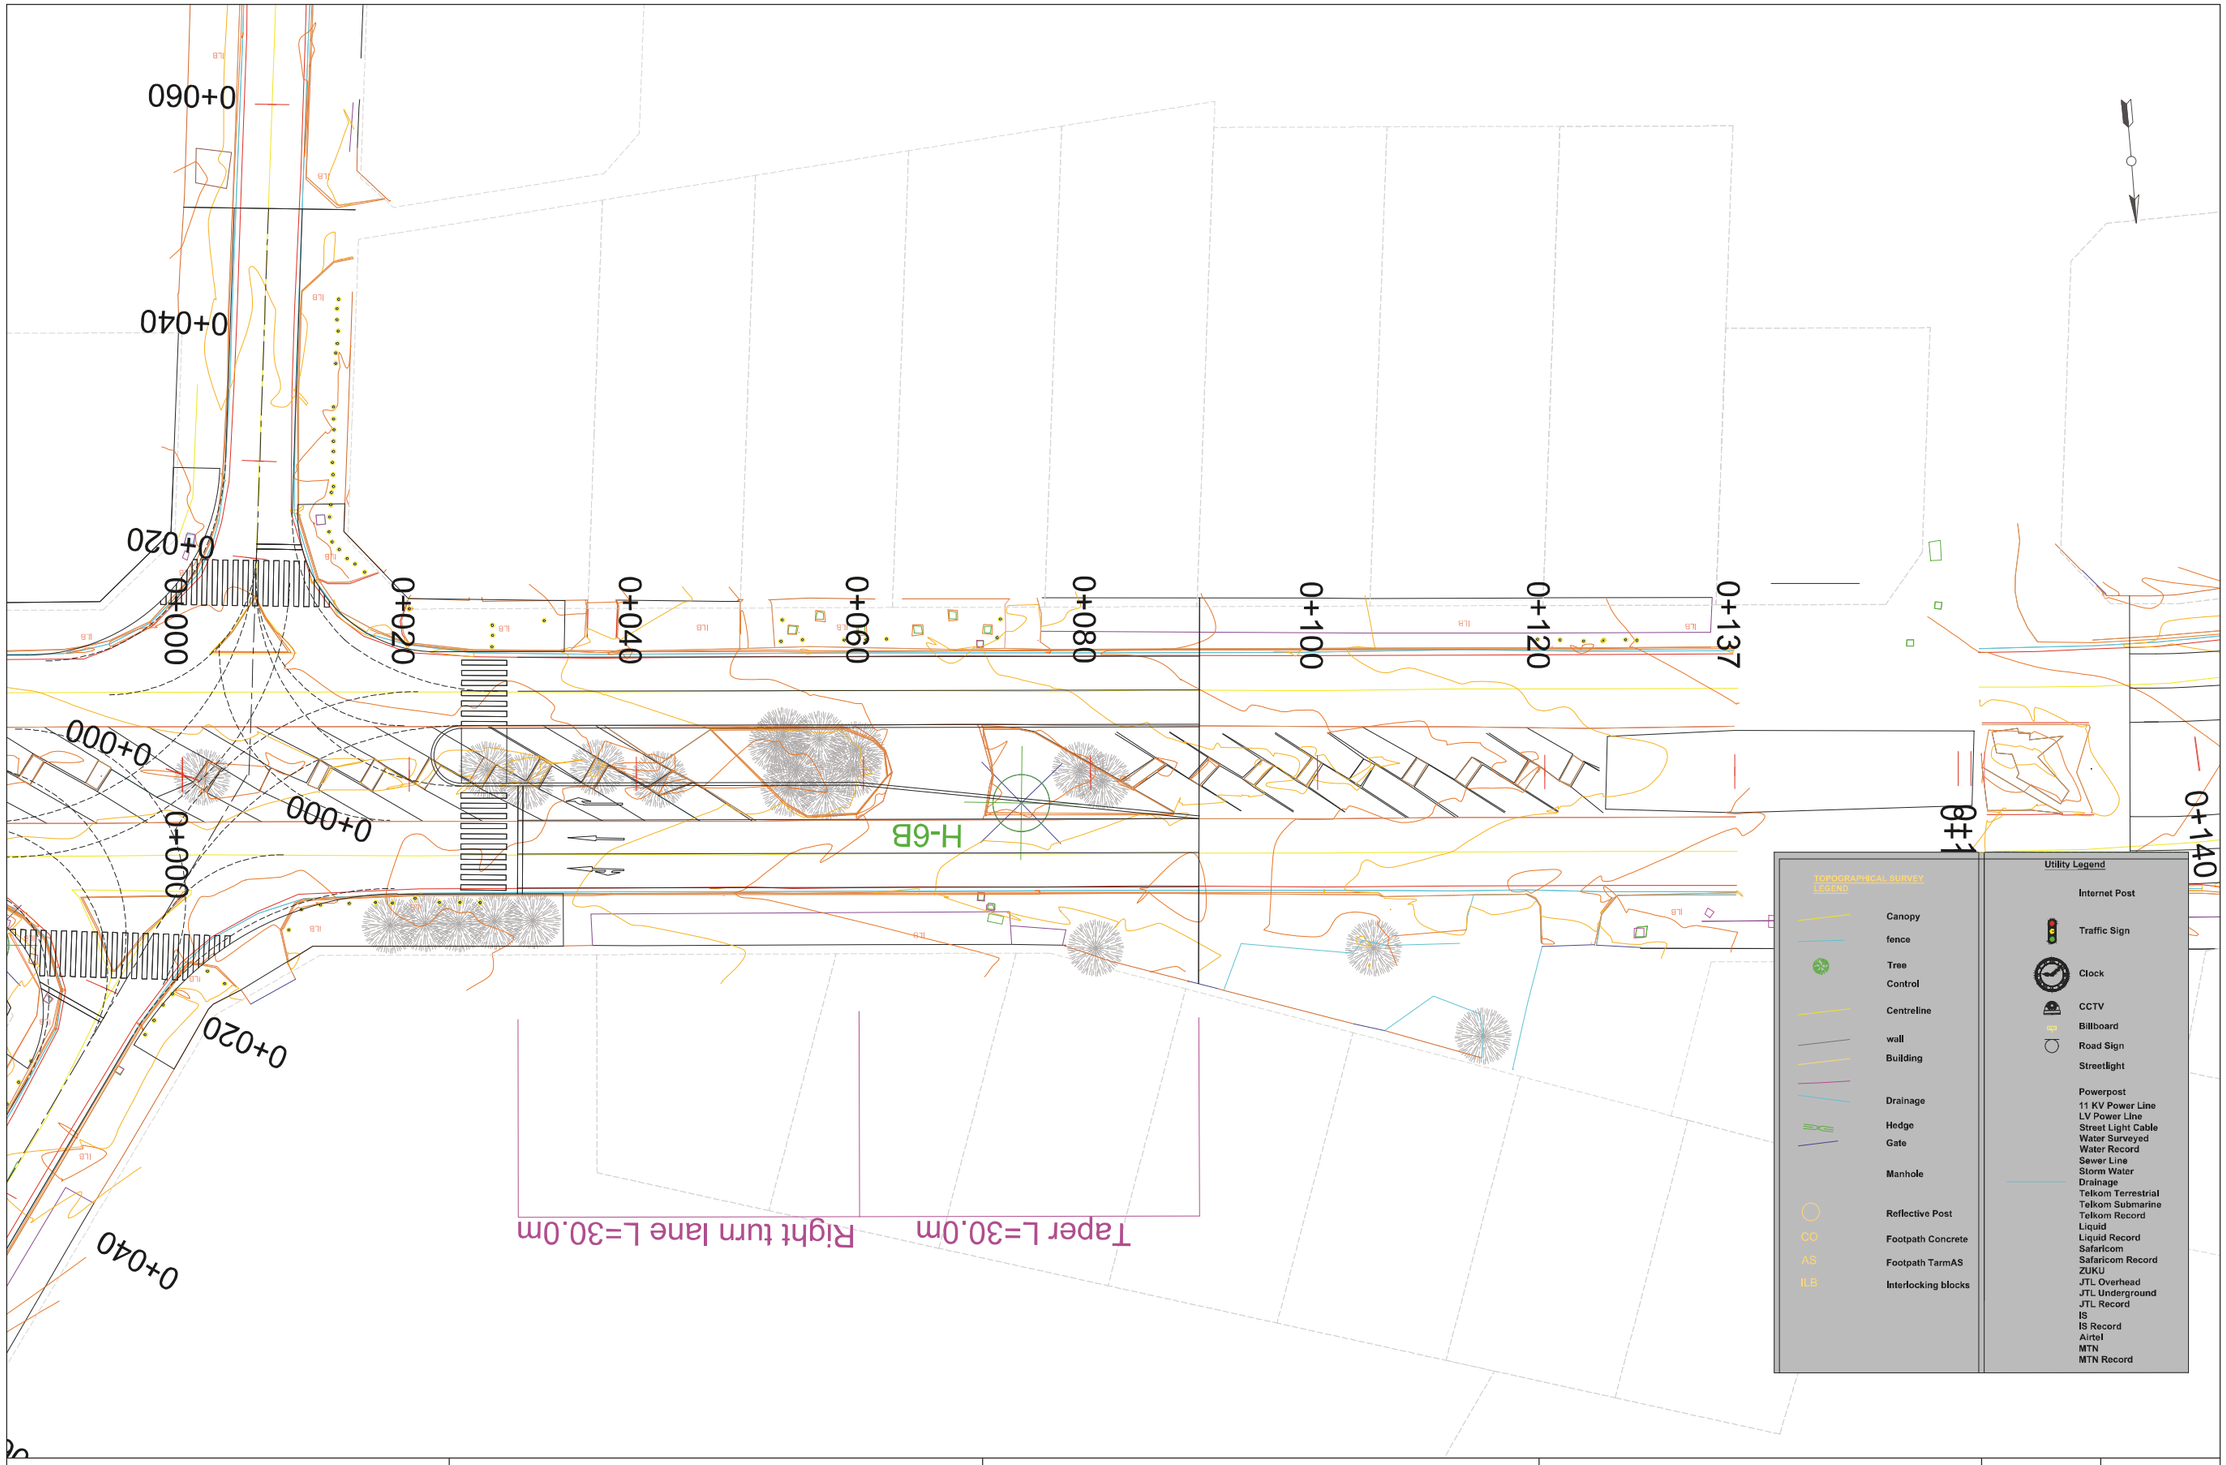

COUNTY GOVERNMENT OF MOMBASA REPUBLIC OF KENYA	JAPAN INTERNATIONAL COOPERATION AGENCY NIPPON KOEI CO.,LTD. KATAHIRA & ENGINEERS INTERNATIONAL INGEROSEC CORPORATION	THE PREPARATORY SURVEY FOR THE PROJECT FOR IMPLEMENTATION OF INTELLIGENT TRANSPORT SYSTEM IN MOMBASA REGION	TITLE : PLAN H-6W	Drawing No.	PL-H-6W
				SCALE	S=1/500
				DATE	

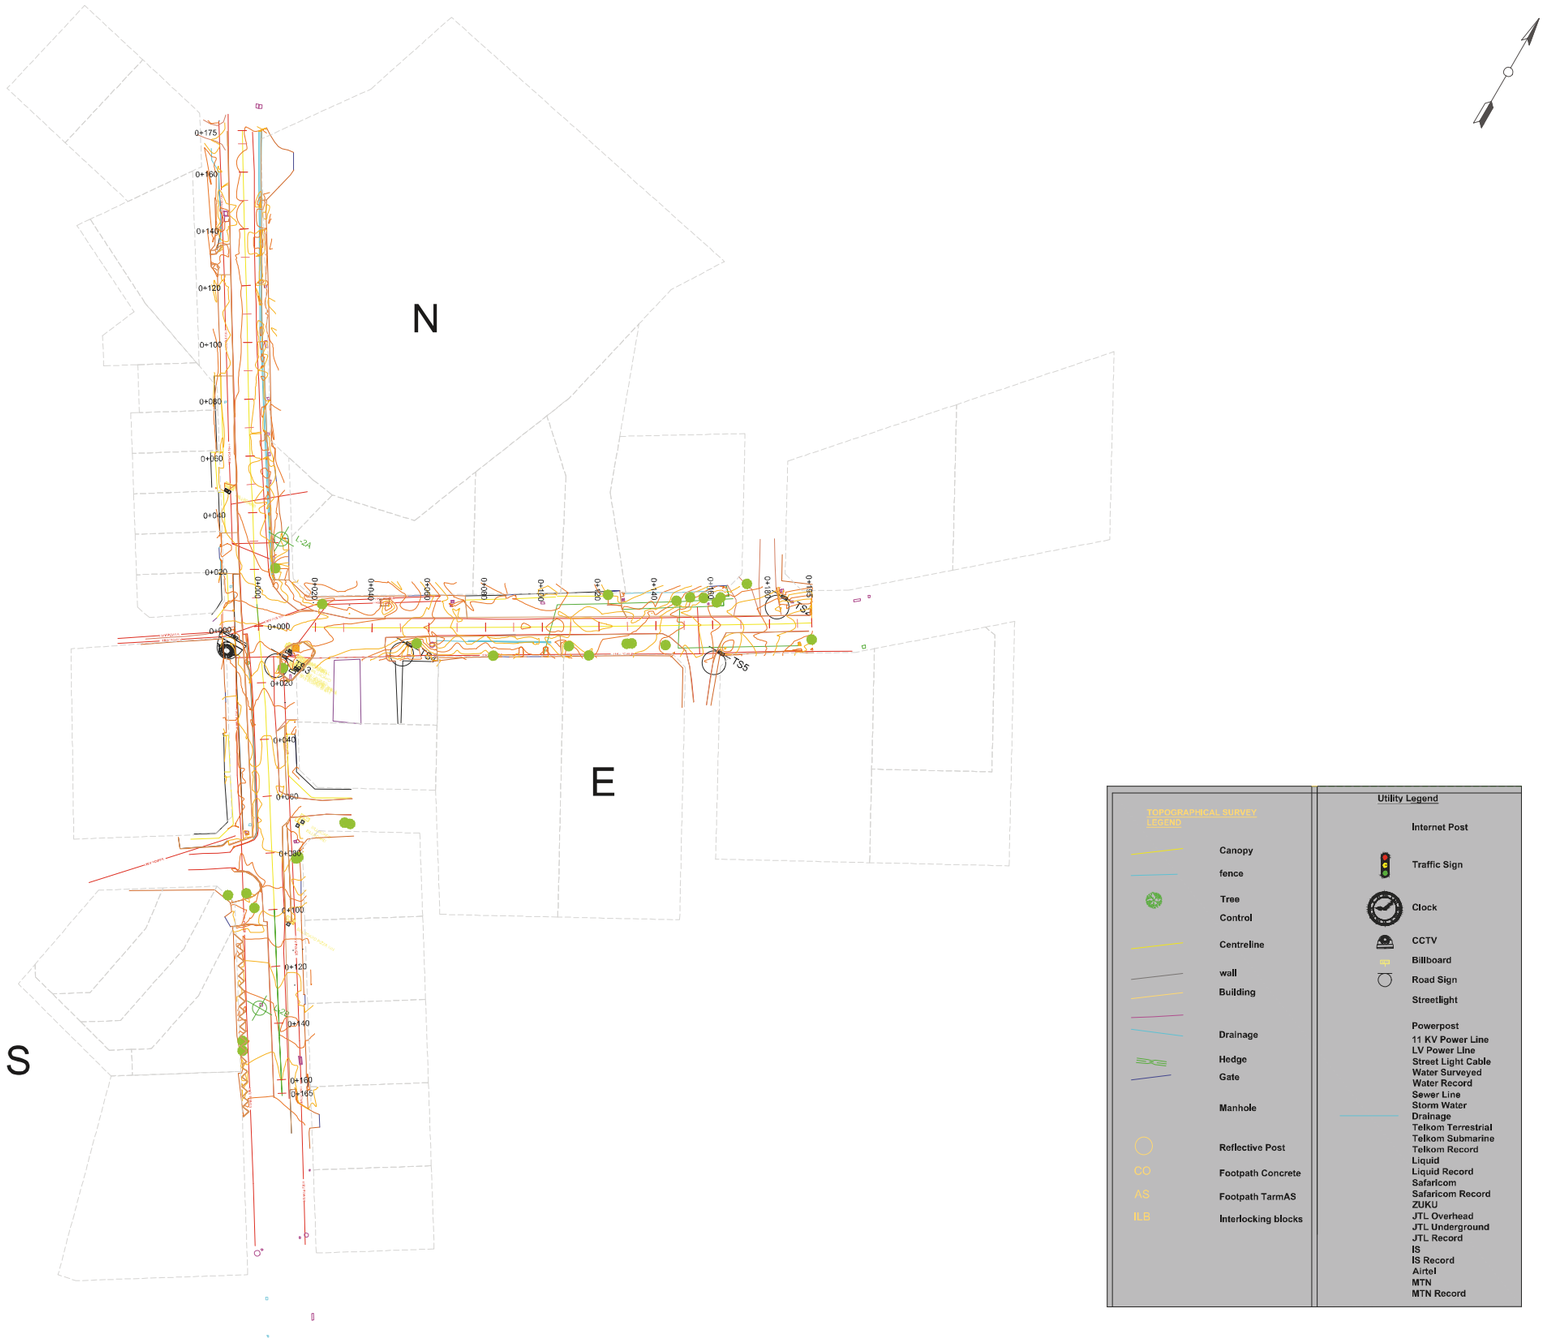

COUNTY GOVERNMENT OF MOMBASA REPUBLIC OF KENYA	JAPAN INTERNATIONAL COOPERATION AGENCY NIPPON KOEI CO.,LTD. KATAHIRA & ENGINEERS INTERNATIONAL INGEROSEC CORPORATION	THE PREPARATORY SURVEY FOR THE PROJECT FOR IMPLEMENTATION OF INTELLIGENT TRANSPORT SYSTEM IN MOMBASA REGION	TITLE : PL L-2	Drawing No.	PL-L-2
				SCALE	1/1000
				DATE	

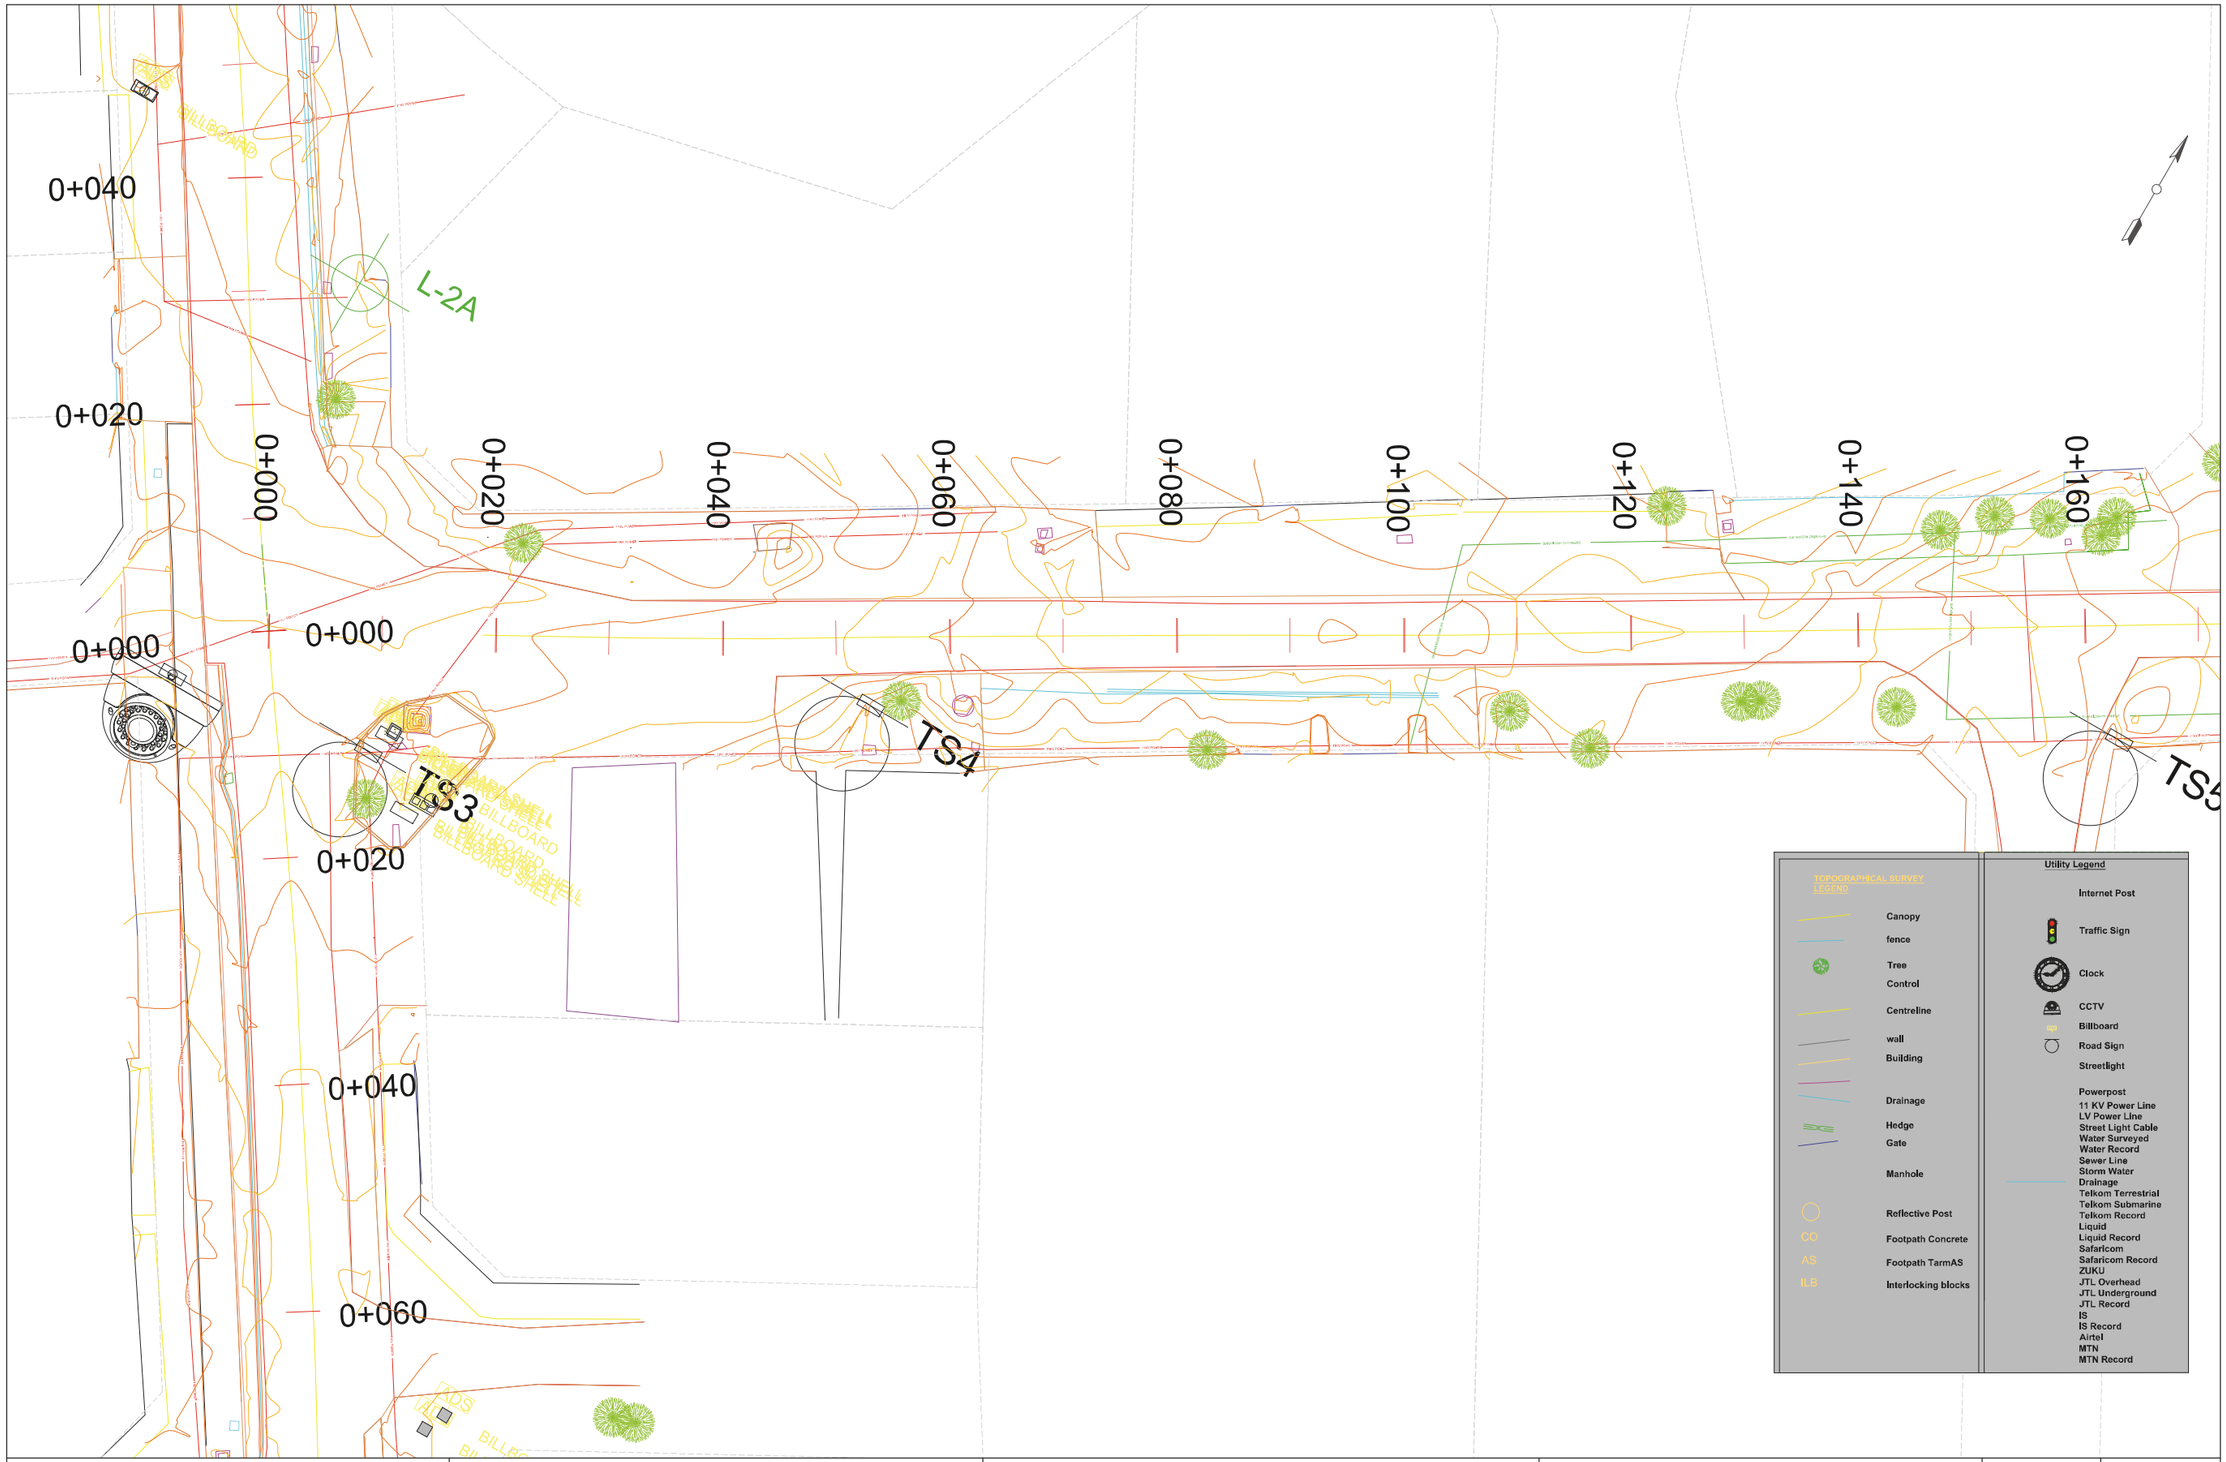

COUNTY GOVERNMENT OF MOMBASA REPUBLIC OF KENYA	JAPAN INTERNATIONAL COOPERATION AGENCY NIPPON KOEI CO.,LTD. KATAHIRA & ENGINEERS INTERNATIONAL INGEROSEC CORPORATION	THE PREPARATORY SURVEY FOR THE PROJECT FOR IMPLEMENTATION OF INTELLIGENT TRANSPORT SYSTEM IN MOMBASA REGION	TITLE : PL L-2E	Drawing No.	PL-L-2E
				SCALE	1/500
				DATE	

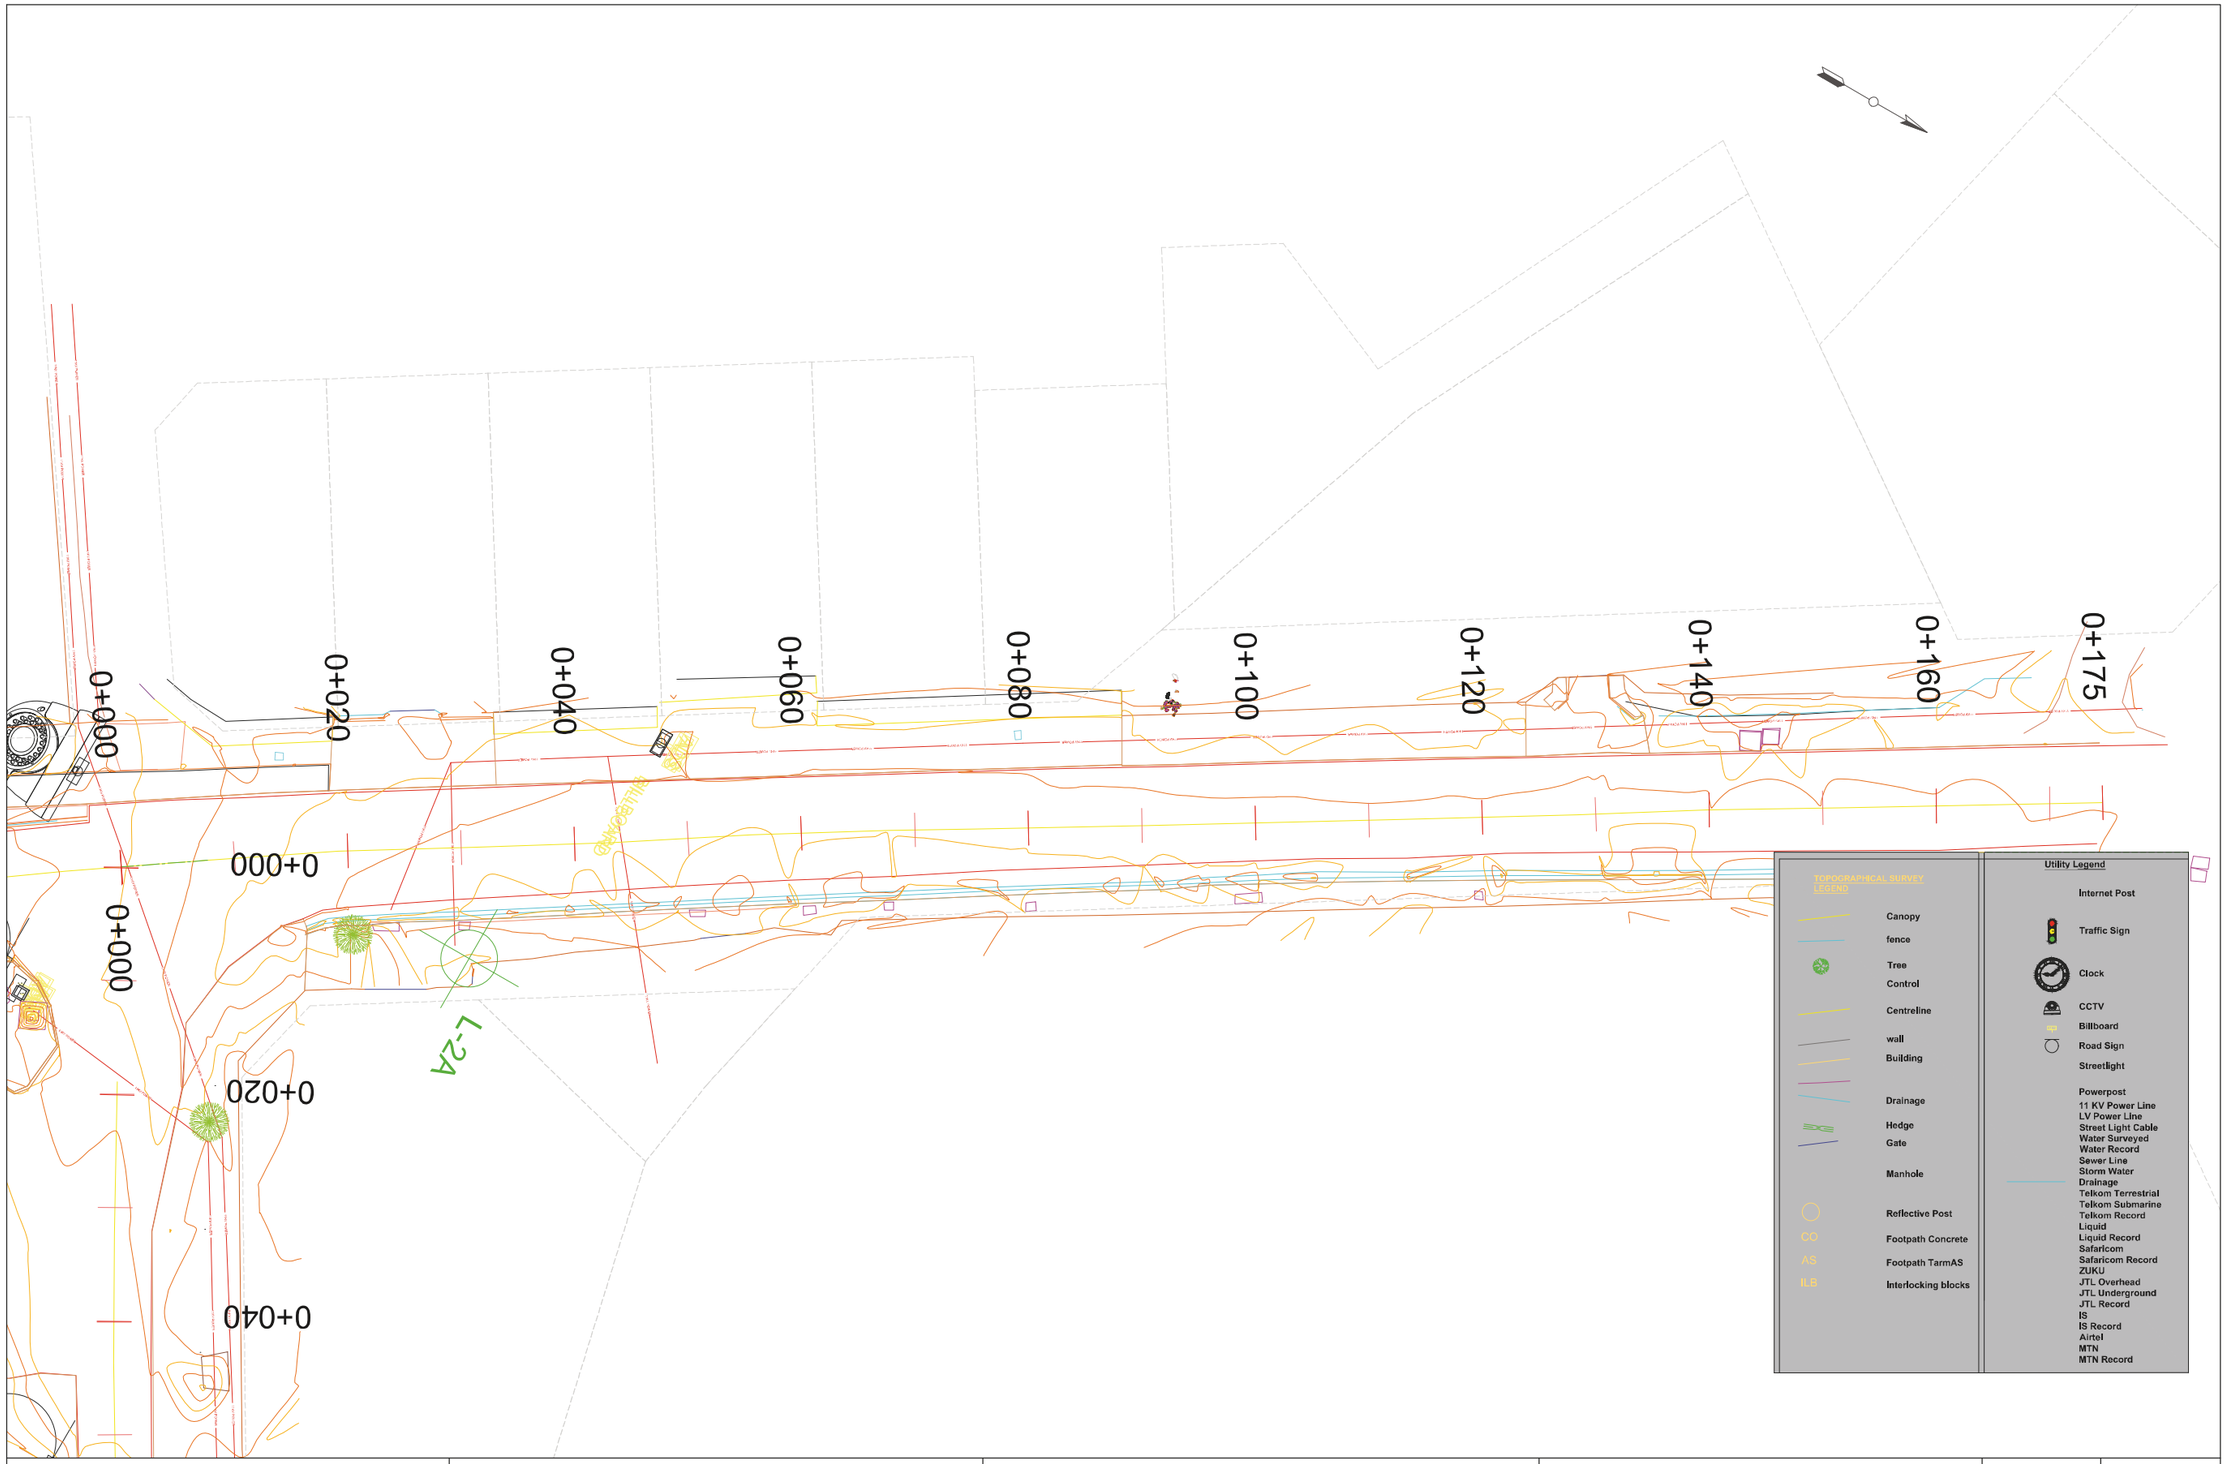

COUNTY GOVERNMENT OF MOMBASA REPUBLIC OF KENYA	JAPAN INTERNATIONAL COOPERATION AGENCY NIPPON KOEI CO.,LTD. KATAHIRA & ENGINEERS INTERNATIONAL INGEROSEC CORPORATION	THE PREPARATORY SURVEY FOR THE PROJECT FOR IMPLEMENTATION OF INTELLIGENT TRANSPORT SYSTEM IN MOMBASA REGION	TITLE : PL L-2N	Drawing No.	PL-L-2N
				SCALE	1/500
				DATE	

COUNTY GOVERNMENT OF MOMBASA REPUBLIC OF KENYA	JAPAN INTERNATIONAL COOPERATION AGENCY NIPPON KOEI CO.,LTD. KATAHIRA & ENGINEERS INTERNATIONAL INGEROSEC CORPORATION	THE PREPARATORY SURVEY FOR THE PROJECT FOR IMPLEMENTATION OF INTELLIGENT TRANSPORT SYSTEM IN MOMBASA REGION	TITLE : PL L-2S	Drawing No.	PL-L-2S
				SCALE	1/500
				DATE	

COUNTY GOVERNMENT OF MOMBASA REPUBLIC OF KENYA	JAPAN INTERNATIONAL COOPERATION AGENCY NIPPON KOEI CO.,LTD. KATAHIRA & ENGINEERS INTERNATIONAL INGEROSEC CORPORATION	THE PREPARATORY SURVEY FOR THE PROJECT FOR IMPLEMENTATION OF INTELLIGENT TRANSPORT SYSTEM IN MOMBASA REGION	TITLE : PL L-5 AREA 15127 SQM	Drawing No.	PL-L-5
				SCALE	1/1000
				DATE	

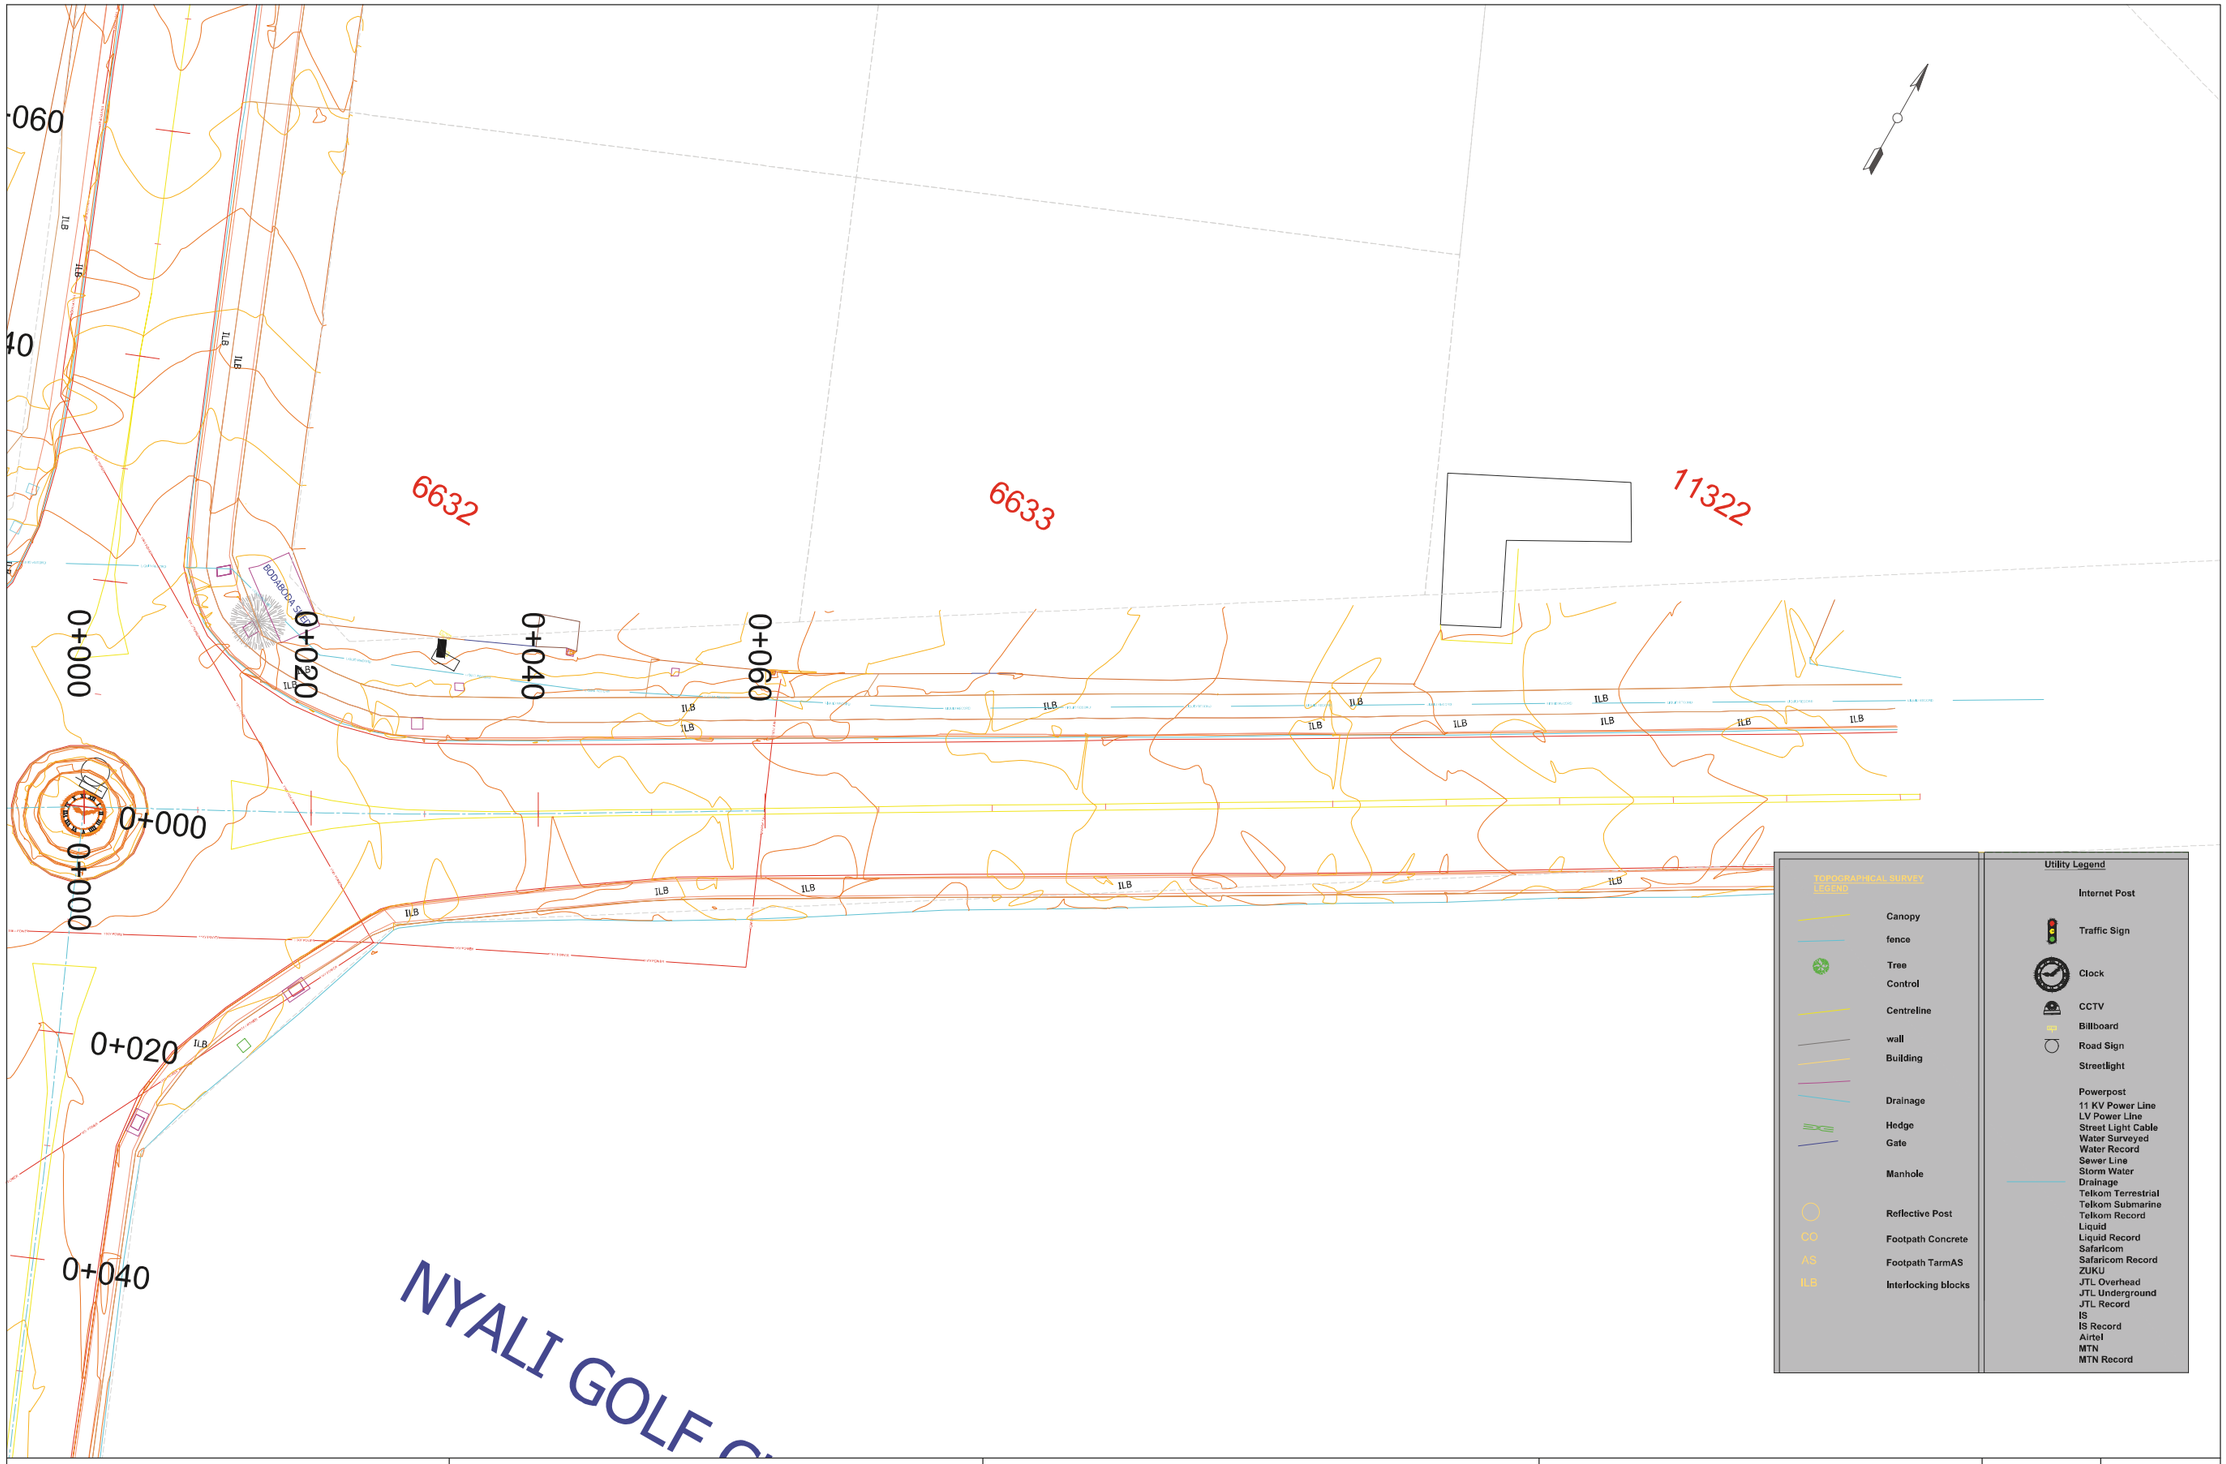

COUNTY GOVERNMENT OF MOMBASA REPUBLIC OF KENYA	JAPAN INTERNATIONAL COOPERATION AGENCY NIPPON KOEI CO.,LTD. KATAHIRA & ENGINEERS INTERNATIONAL INGEROSEC CORPORATION	THE PREPARATORY SURVEY FOR THE PROJECT FOR IMPLEMENTATION OF INTELLIGENT TRANSPORT SYSTEM IN MOMBASA REGION	TITLE : PL L-5E	Drawing No.	PL-L-5E
				SCALE	1/500
				DATE	

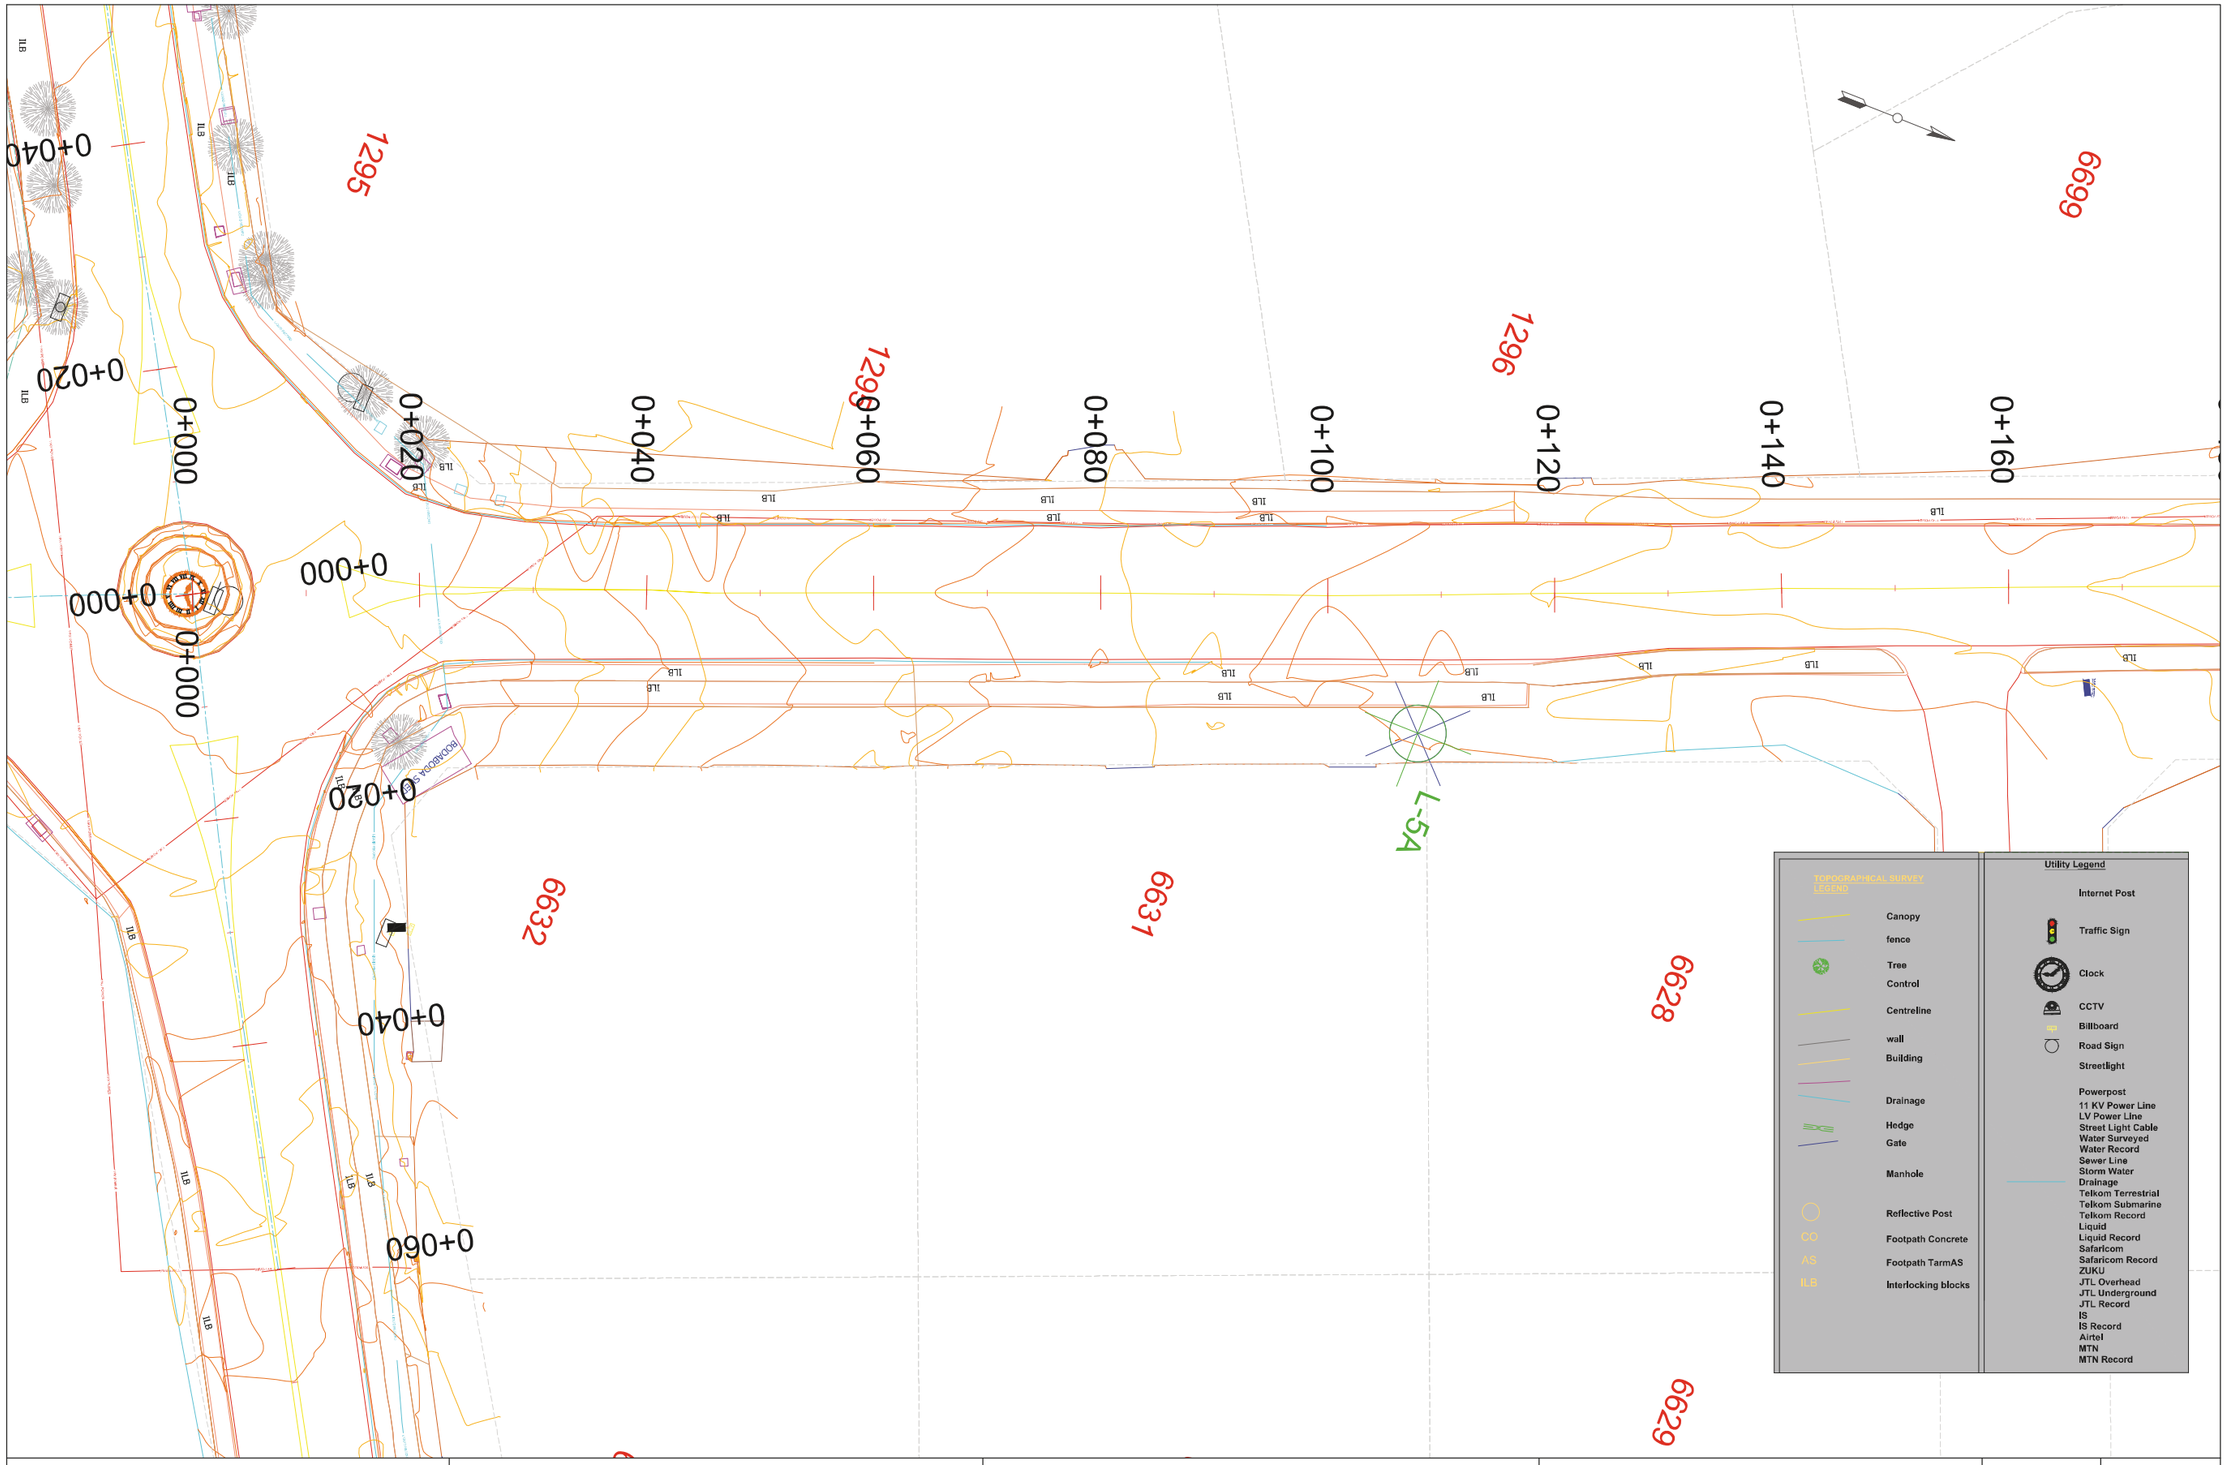

COUNTY GOVERNMENT OF MOMBASA REPUBLIC OF KENYA	JAPAN INTERNATIONAL COOPERATION AGENCY NIPPON KOEI CO.,LTD. KATAHIRA & ENGINEERS INTERNATIONAL INGEROSEC CORPORATION	THE PREPARATORY SURVEY FOR THE PROJECT FOR IMPLEMENTATION OF INTELLIGENT TRANSPORT SYSTEM IN MOMBASA REGION	TITLE : PL L-5N	Drawing No.	PL-L-5N
				SCALE	1/500
				DATE	

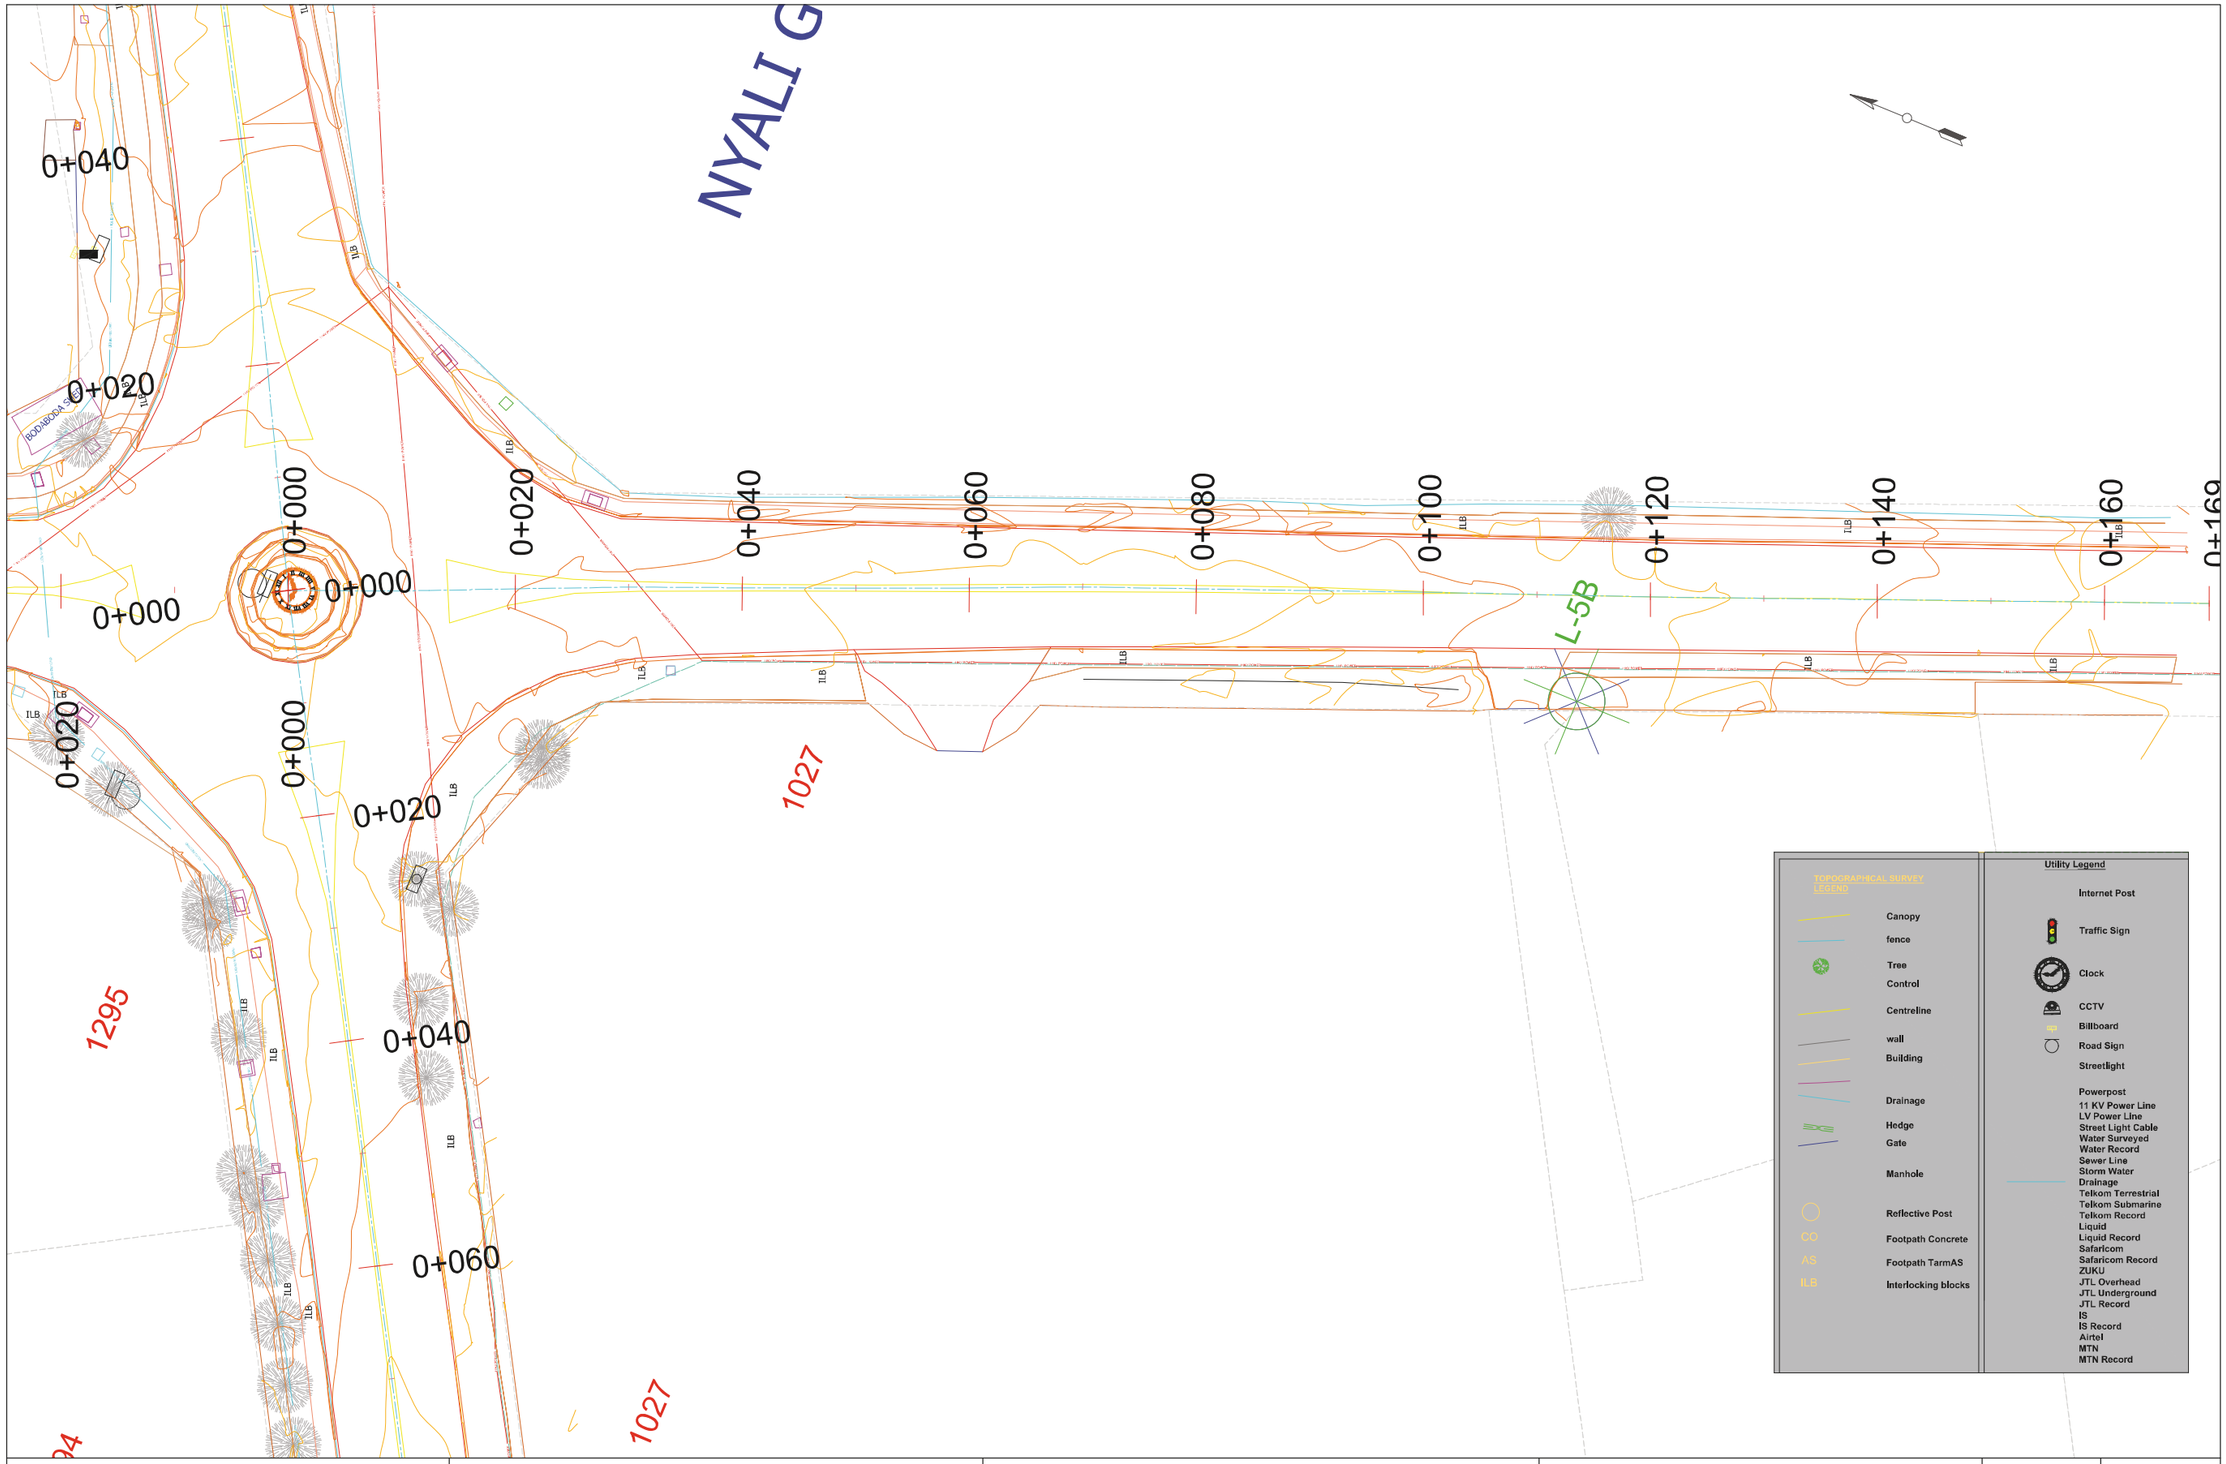

COUNTY GOVERNMENT OF MOMBASA REPUBLIC OF KENYA	JAPAN INTERNATIONAL COOPERATION AGENCY NIPPON KOEI CO.,LTD. KATAHIRA & ENGINEERS INTERNATIONAL INGEROSEC CORPORATION	THE PREPARATORY SURVEY FOR THE PROJECT FOR IMPLEMENTATION OF INTELLIGENT TRANSPORT SYSTEM IN MOMBASA REGION	TITLE : PL L-5S	Drawing No.	PL-L-5S
				SCALE	1/500
				DATE	

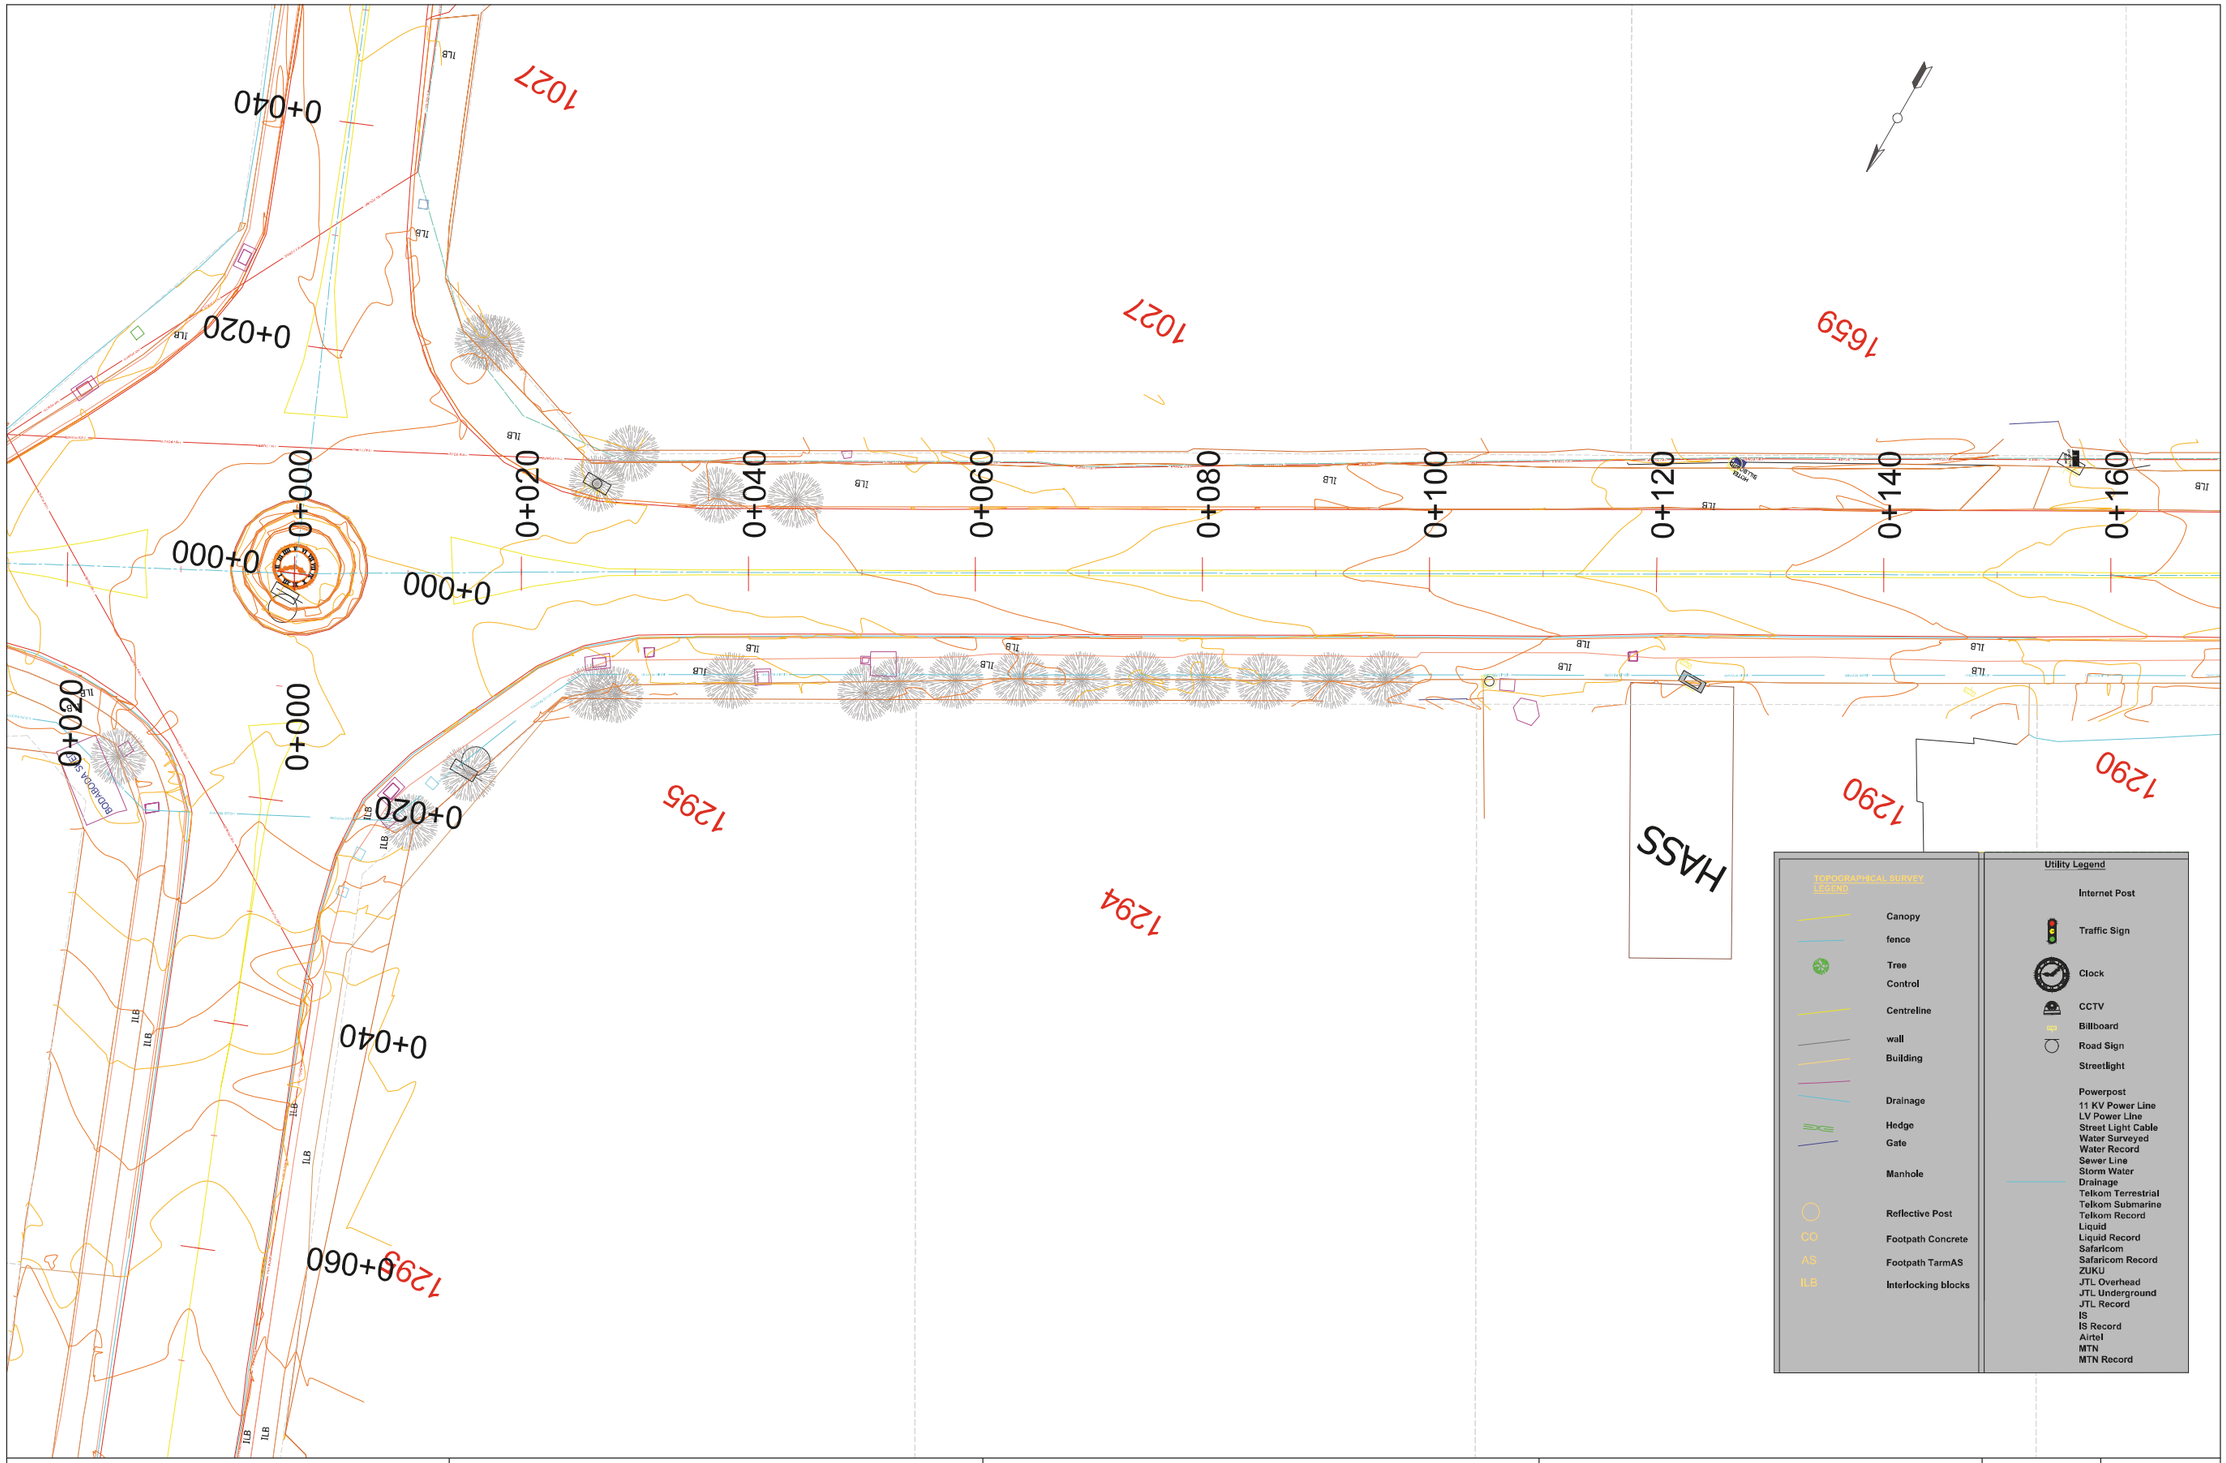

COUNTY GOVERNMENT OF MOMBASA REPUBLIC OF KENYA	JAPAN INTERNATIONAL COOPERATION AGENCY NIPPON KOEI CO.,LTD. KATAHIRA & ENGINEERS INTERNATIONAL INGEROSEC CORPORATION	THE PREPARATORY SURVEY FOR THE PROJECT FOR IMPLEMENTATION OF INTELLIGENT TRANSPORT SYSTEM IN MOMBASA REGION	TITLE : PL L-5W	Drawing No.	PL-L-5W
				SCALE	1/500
				DATE	

COUNTY GOVERNMENT OF MOMBASA REPUBLIC OF KENYA	JAPAN INTERNATIONAL COOPERATION AGENCY NIPPON KOEI CO.,LTD. KATAHIRA & ENGINEERS INTERNATIONAL INGEROSEC CORPORATION	THE PREPARATORY SURVEY FOR THE PROJECT FOR IMPLEMENTATION OF INTELLIGENT TRANSPORT SYSTEM IN MOMBASA REGION	TITLE : PLAN PS-1	Drawing No.	PL-PS-1
				SCALE	S=1/500
				DATE	

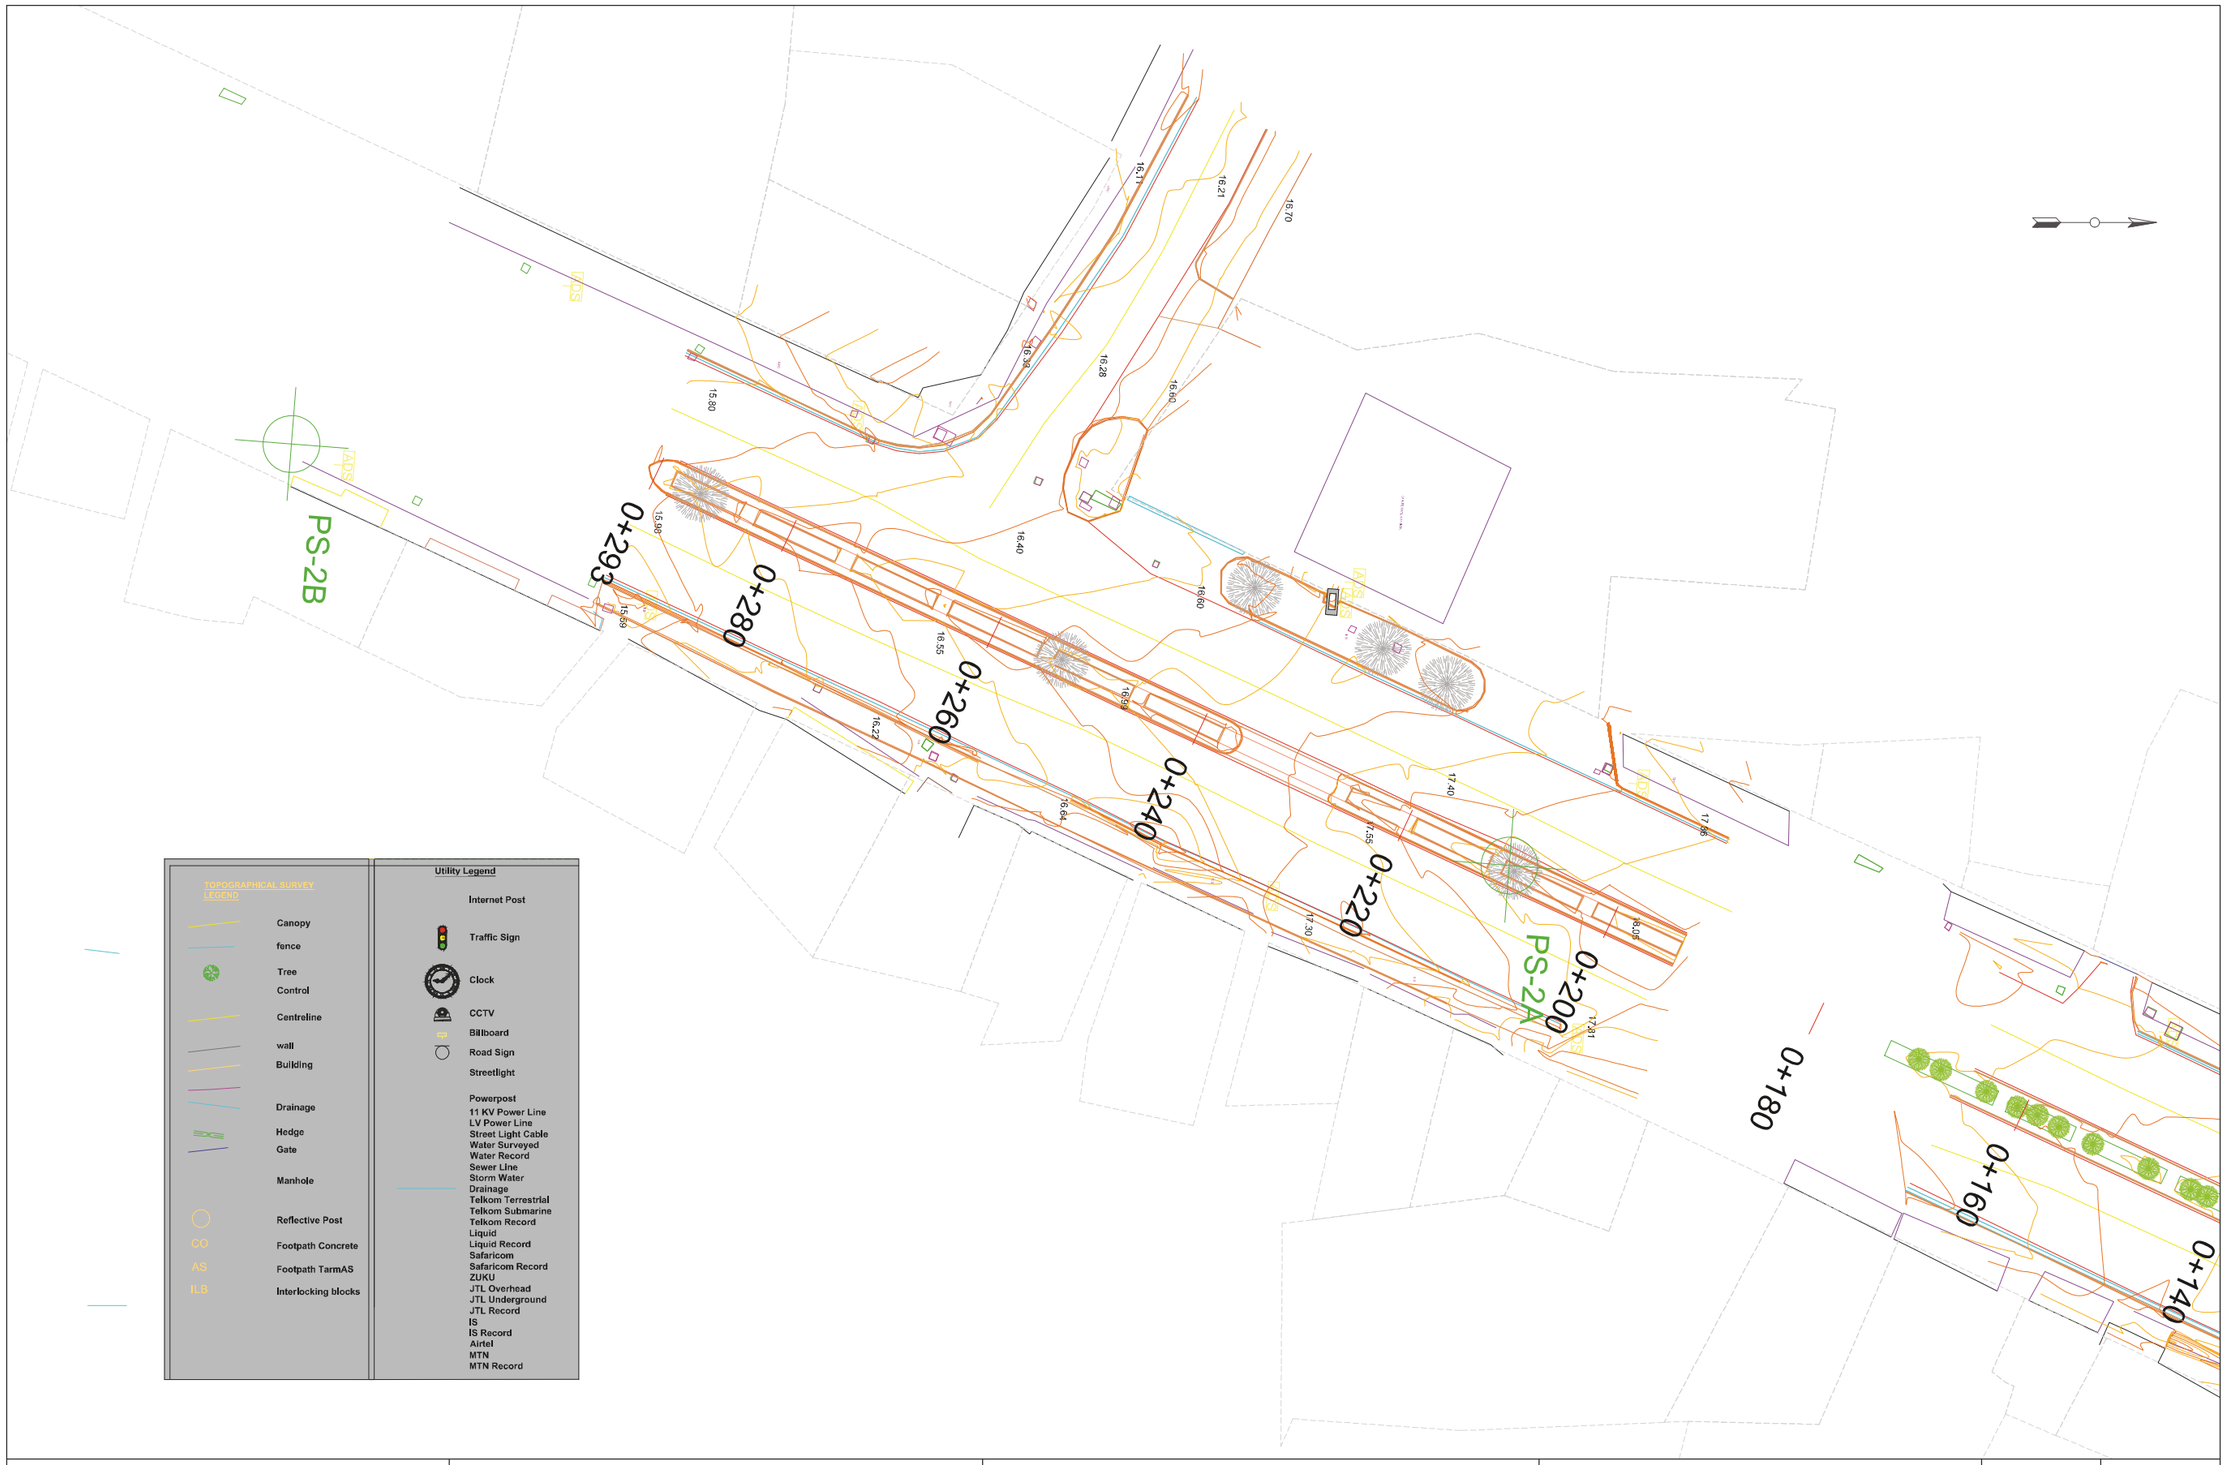

COUNTY GOVERNMENT OF MOMBASA REPUBLIC OF KENYA	JAPAN INTERNATIONAL COOPERATION AGENCY NIPPON KOEI CO.,LTD. KATAHIRA & ENGINEERS INTERNATIONAL INGEROSEC CORPORATION	THE PREPARATORY SURVEY FOR THE PROJECT FOR IMPLEMENTATION OF INTELLIGENT TRANSPORT SYSTEM IN MOMBASA REGION	TITLE : PLAN PS-2	Drawing No.	PL-PS-2
				SCALE	S=1/500
				DATE	

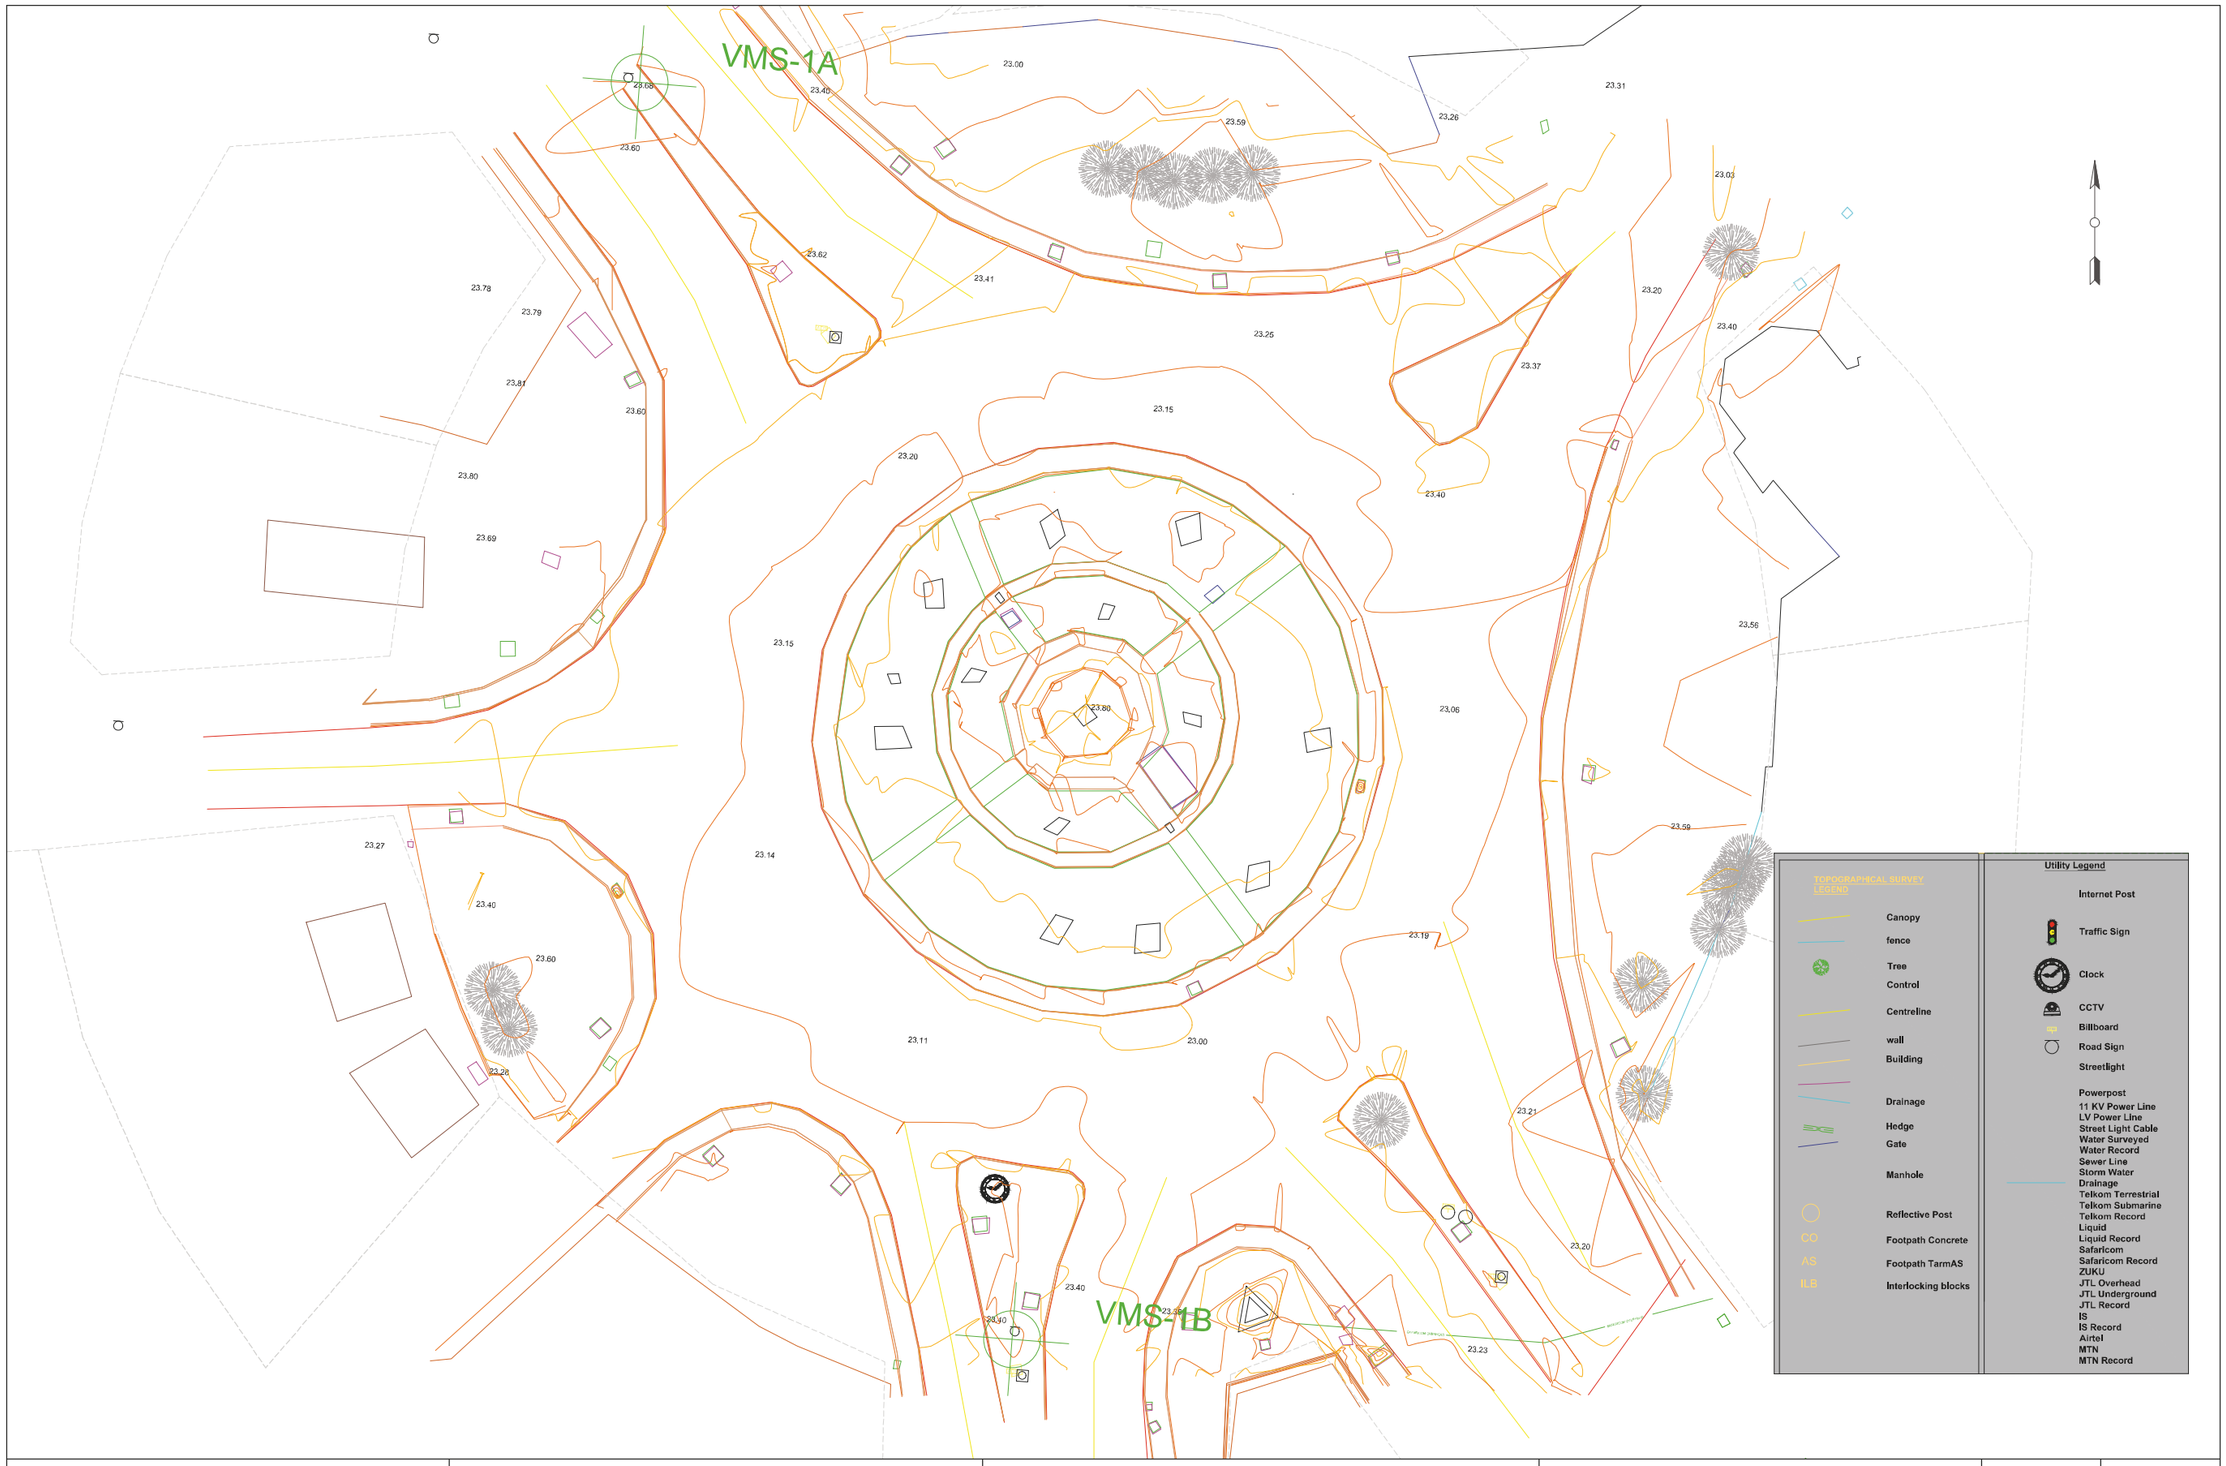

COUNTY GOVERNMENT OF MOMBASA REPUBLIC OF KENYA	JAPAN INTERNATIONAL COOPERATION AGENCY NIPPON KOEI CO.,LTD. KATAHIRA & ENGINEERS INTERNATIONAL INGEROSEC CORPORATION	THE PREPARATORY SURVEY FOR THE PROJECT FOR IMPLEMENTATION OF INTELLIGENT TRANSPORT SYSTEM IN MOMBASA REGION	TITLE : PLAN VMS-1	Drawing No.	PL-VMS-1
				SCALE	S=1/500
				DATE	

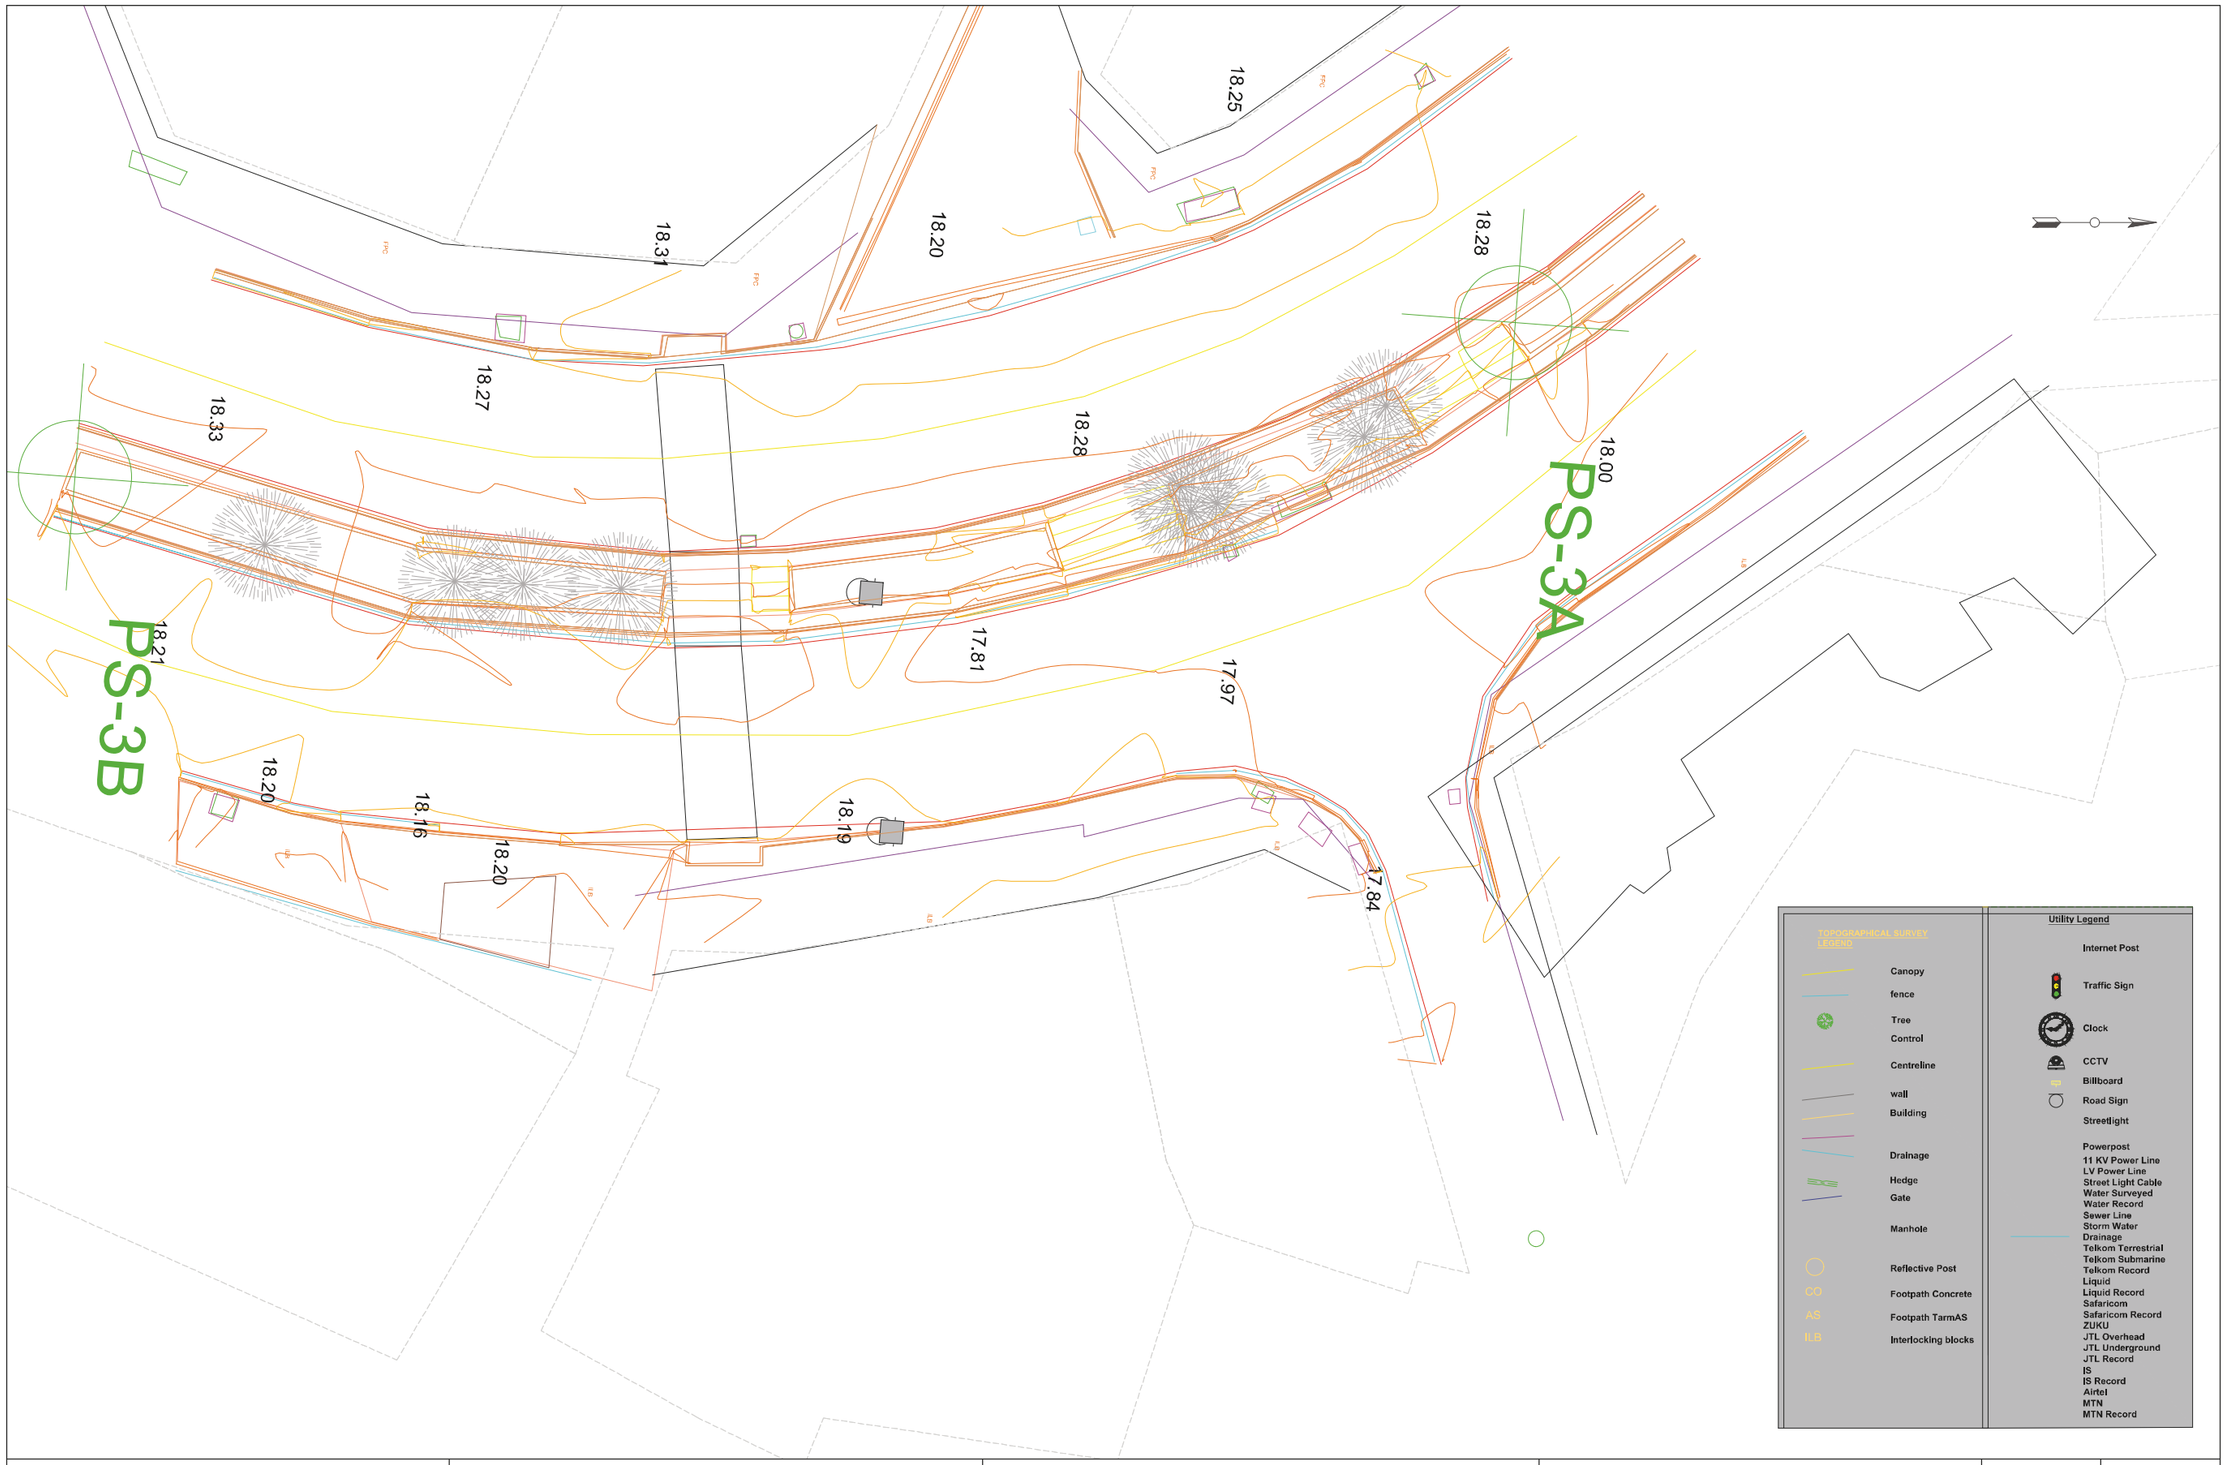

COUNTY GOVERNMENT OF MOMBASA REPUBLIC OF KENYA	JAPAN INTERNATIONAL COOPERATION AGENCY NIPPON KOEI CO.,LTD. KATAHIRA & ENGINEERS INTERNATIONAL INGEROSEC CORPORATION	THE PREPARATORY SURVEY FOR THE PROJECT FOR IMPLEMENTATION OF INTELLIGENT TRANSPORT SYSTEM IN MOMBASA REGION	TITLE : PLAN A-81	Drawing No.	PL-A-81
				SCALE	S=1/250
				DATE	

TYPICAL CROSSSECTION (A7)

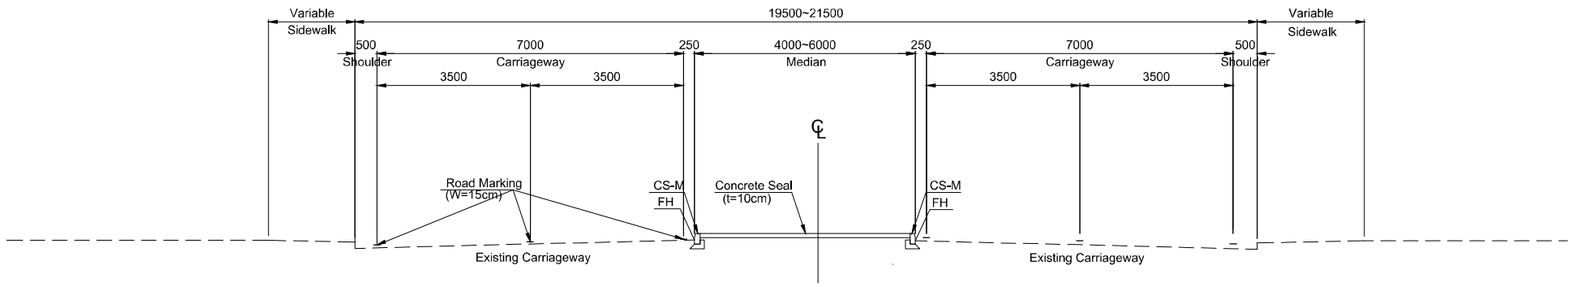

General Section

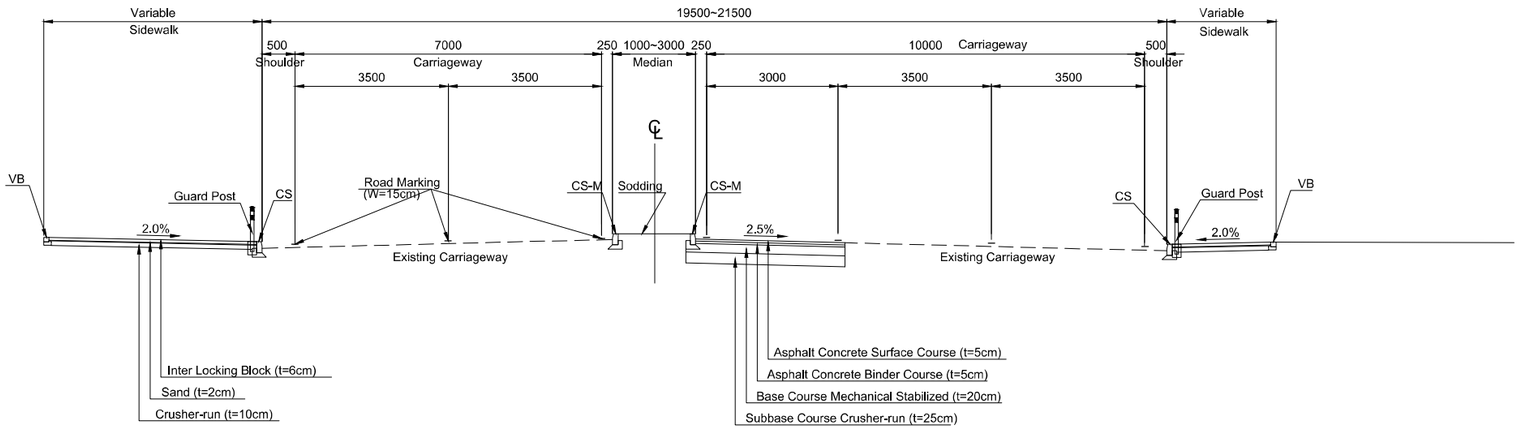

Additional Lane Section

COUNTY GOVERNMENT OF MOMBASA REPUBLIC OF KENYA	JAPAN INTERNATIONAL COOPERATATION AGENCY NIPPON KOEI CO.,LTD. KATAHIRA & ENGINEERS INTERNATIONAL INGEROSEC CORPORATION	THE PREPARATORY SURVEY FOR THE PROJECT FOR IMPLEMENTATION OF INTELLIGENT TRANSPORT SYSTEM IN MOMBASA REGION	TITLE TYPICAL CROSSSECTION (A7)	Drowing No.	TC-01
				SCALE	S=1/150
				DATE	

TYPICAL CROSSSECTION (A7R)

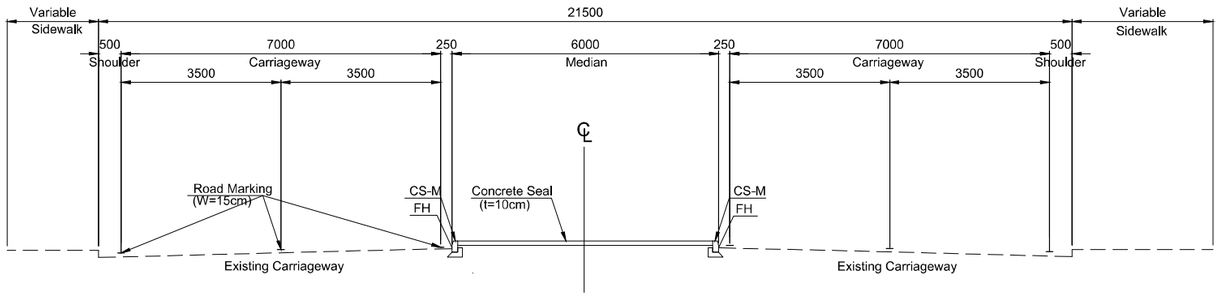

General Section

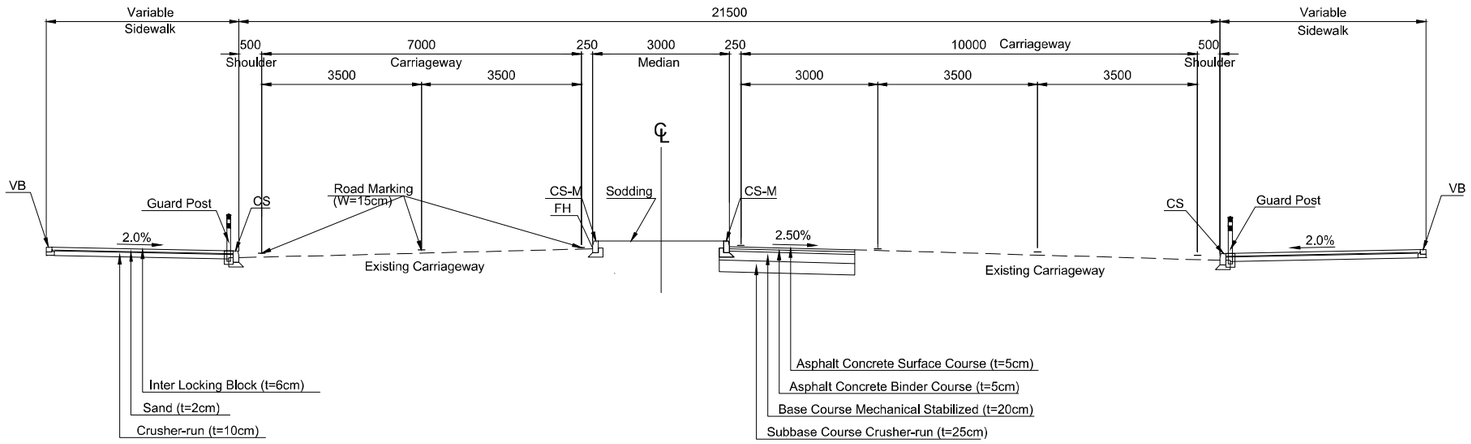

Additional Lane Section

COUNTY GOVERNMENT OF MOMBASA REPUBLIC OF KENYA	JAPAN INTERNATIONAL COOPERATATION AGENCY NIPPON KOEI CO.,LTD. KATAHIRA & ENGINEERS INTERNATIONAL INGEROSEC CORPORATION	THE PREPARATORY SURVEY FOR THE PROJECT FOR IMPLEMENTATION OF INTELLIGENT TRANSPORT SYSTEM IN MOMBASA REGION	TITLE TYPICAL CROSSSECTION (A7R)	Drowing No.	TC-02
				SCALE	S=1/150
				DATE	

TYPICAL CROSSSECTION (A8)

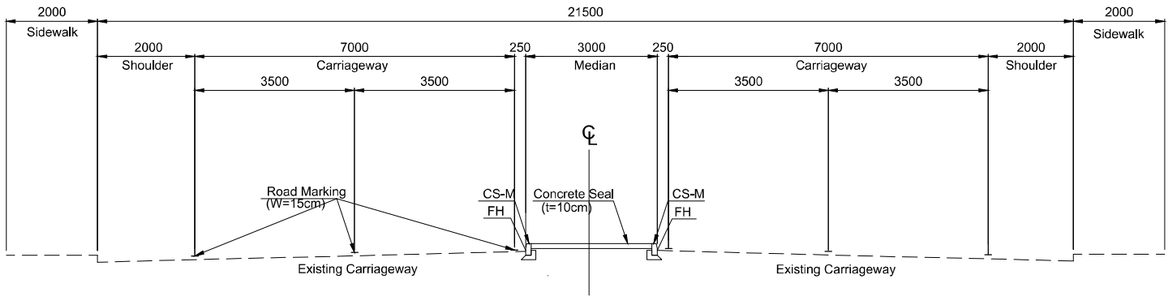

General Section

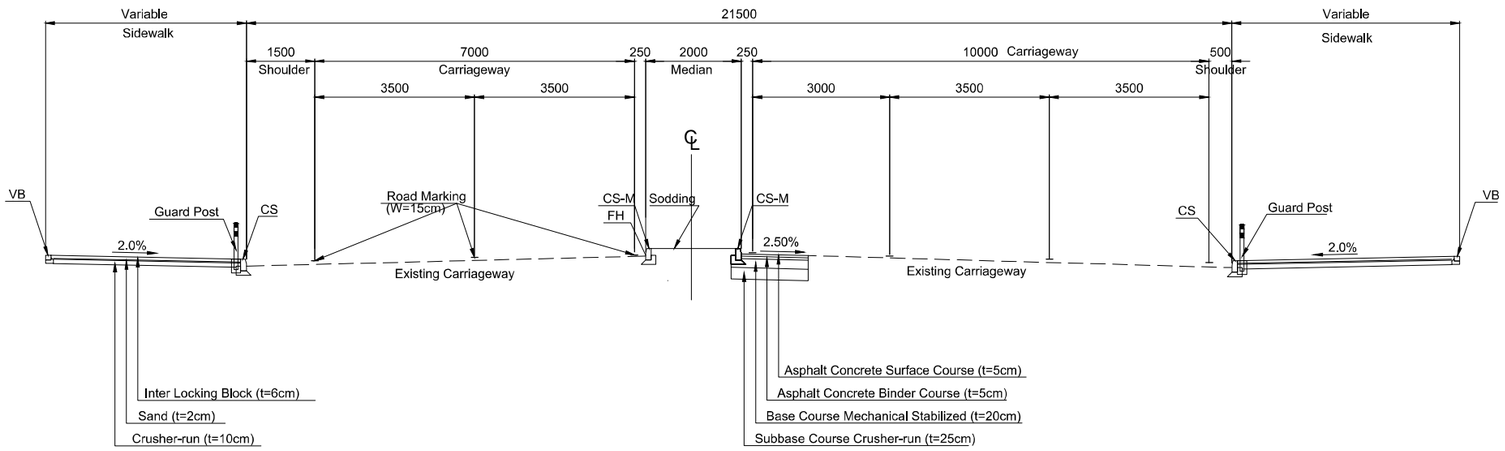

Additional Lane Section

COUNTY GOVERNMENT OF MOMBASA REPUBLIC OF KENYA	JAPAN INTERNATIONAL COOPERATATION AGENCY NIPPON KOEI CO.,LTD. KATAHIRA & ENGINEERS INTERNATIONAL INGEROSEC CORPORATION	THE PREPARATORY SURVEY FOR THE PROJECT FOR IMPLEMENTATION OF INTELLIGENT TRANSPORT SYSTEM IN MOMBASA REGION	TITLE TYPICAL CROSSSECTION (A8)	Drowing No.	TC-03
				SCALE	S=1/150
				DATE	

TYPICAL CROSSSECTION (Moi Ave.)

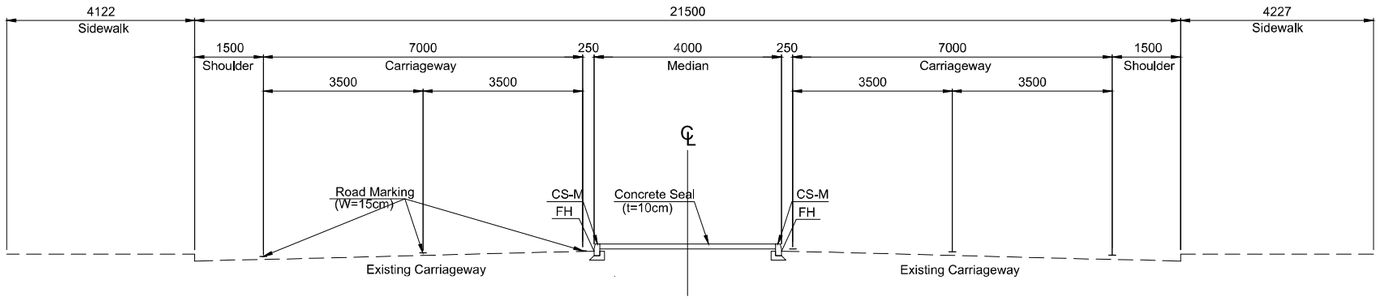

General Section

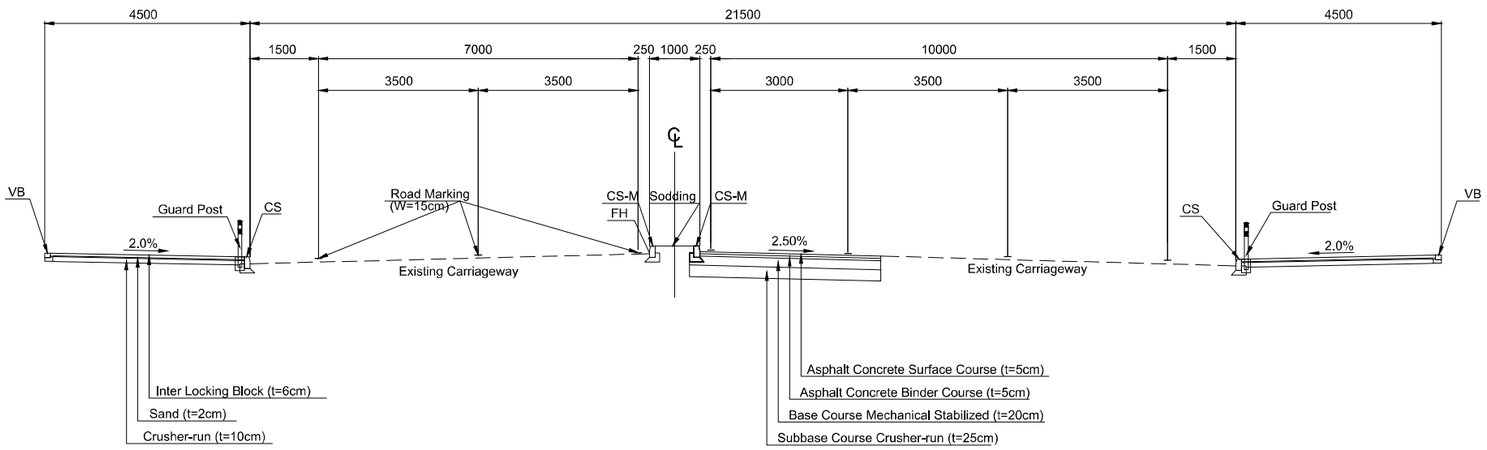

Additional Lane Section

COUNTY GOVERNMENT OF MOMBASA REPUBLIC OF KENYA	JAPAN INTERNATIONAL COOPERATATION AGENCY NIPPON KOEI CO.,LTD. KATAHIRA & ENGINEERS INTERNATIONAL INGEROSEC CORPORATION	THE PREPARATORY SURVEY FOR THE PROJECT FOR IMPLEMENTATION OF INTELLIGENT TRANSPORT SYSTEM IN MOMBASA REGION	TITLE TYPICAL CROSSSECTION (Moi Ave.)	Drowing No.	TC-04
				SCALE	S=1/150
				DATE	

CURB STONE(1)

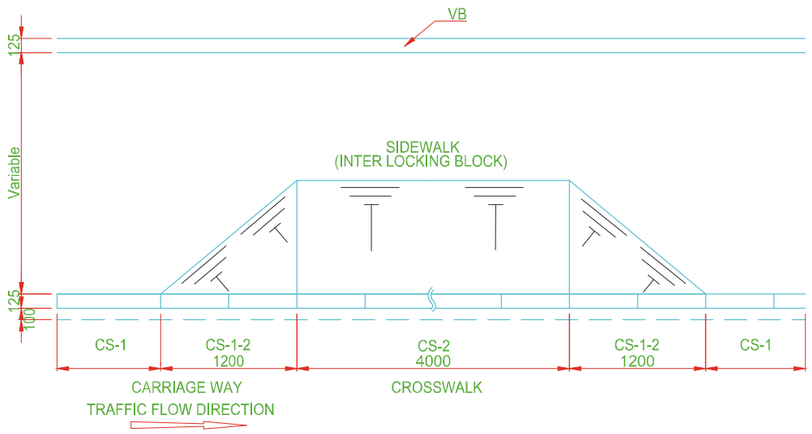

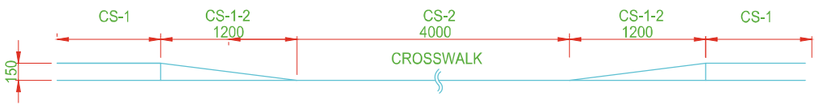

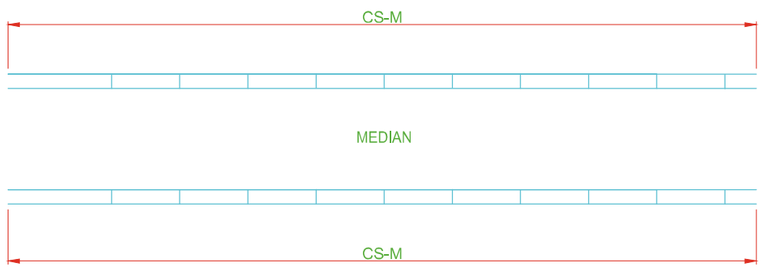

CS-1

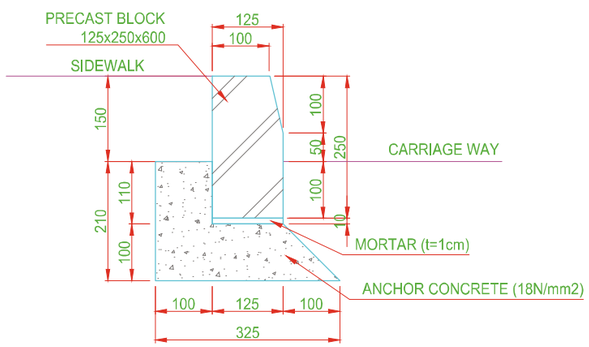

CS-2

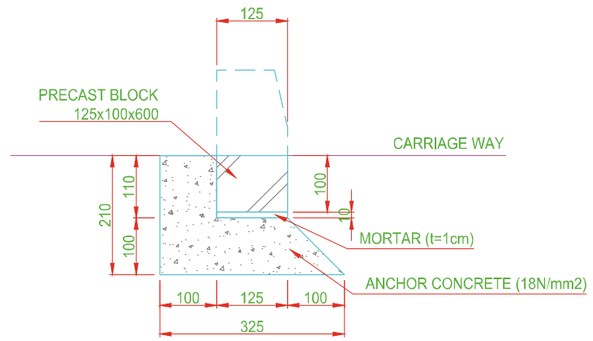

CS-M

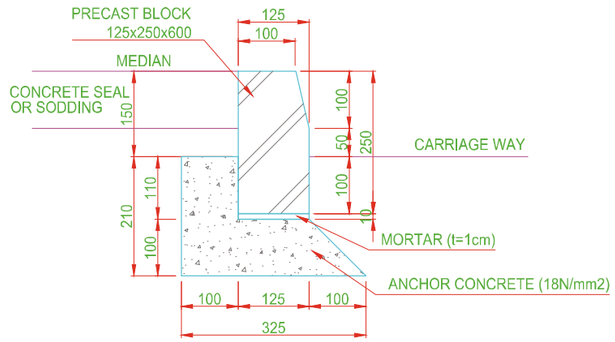

VB

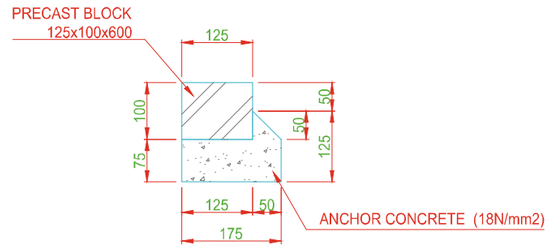

COUNTY GOVERNMENT OF MOMBASA REPUBLIC OF KENYA	JAPAN INTERNATIONAL COOPERATATION AGENCY NIPPON KOEI CO.,LTD. KATAHIRA & ENGINEERS INTERNATIONAL INGEROSEC CORPORATION	THE PREPARATORY SURVEY FOR THE PROJECT FOR IMPLEMENTATION OF INTELLIGENT TRANSPORT SYSTEM IN MOMBASA REGION	TITLE CURB STONE	Drowing No.	CU-01
				SCALE	S=1/200
				DATE	

GUARD POST

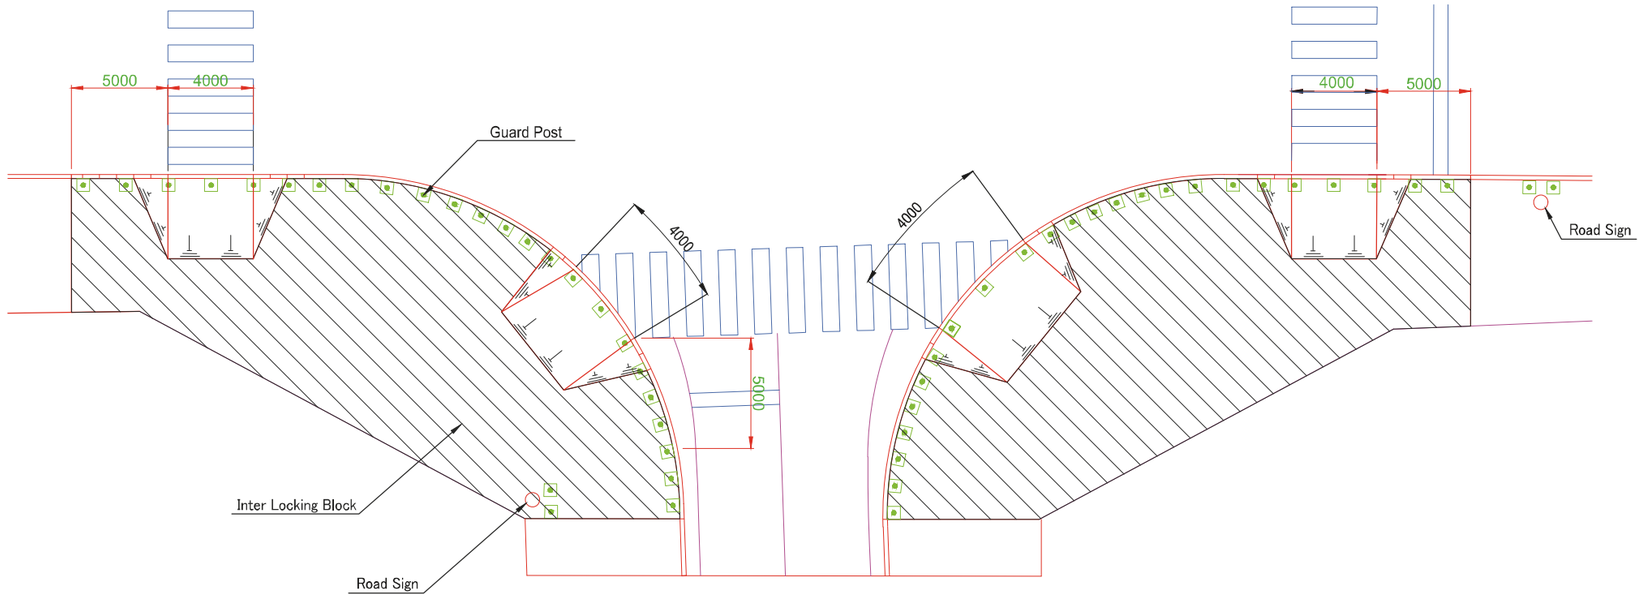

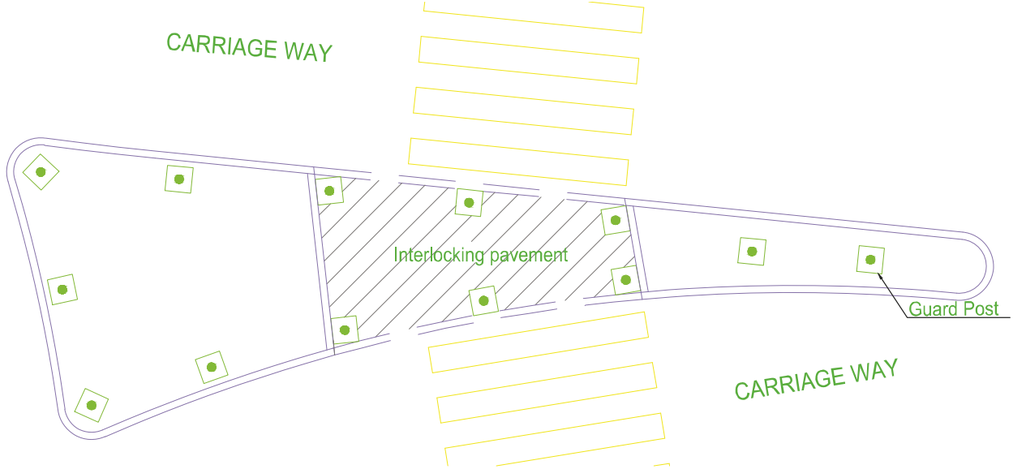

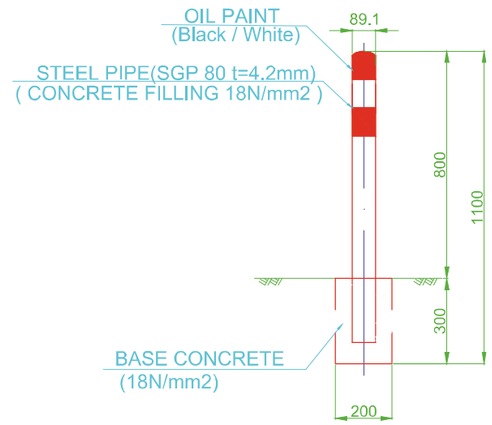

Guard Post				
No.	Items	QTY.	Material	Remarks
1	Steel Pipe	1	SGP80 t=4.2mm	Concrete Filling 18N/mm2
2	Oil Paint	1		Black / White Color
3	Base Concrete	1	Concrete	18N/mm2

COUNTY GOVERNMENT OF MOMBASA REPUBLIC OF KENYA	JAPAN INTERNATIONAL COOPERATATION AGENCY NIPPON KOEI CO.,LTD. KATAHIRA & ENGINEERS INTERNATIONAL INGEROSEC CORPORATION	THE PREPARATORY SURVEY FOR THE PROJECT FOR IMPLEMENTATION OF INTELLIGENT TRANSPORT SYSTEM IN MOMBASA REGION	TITLE GUARD POST	Drowing No.	GP-01
				SCALE	
				DATE	

POST CONE

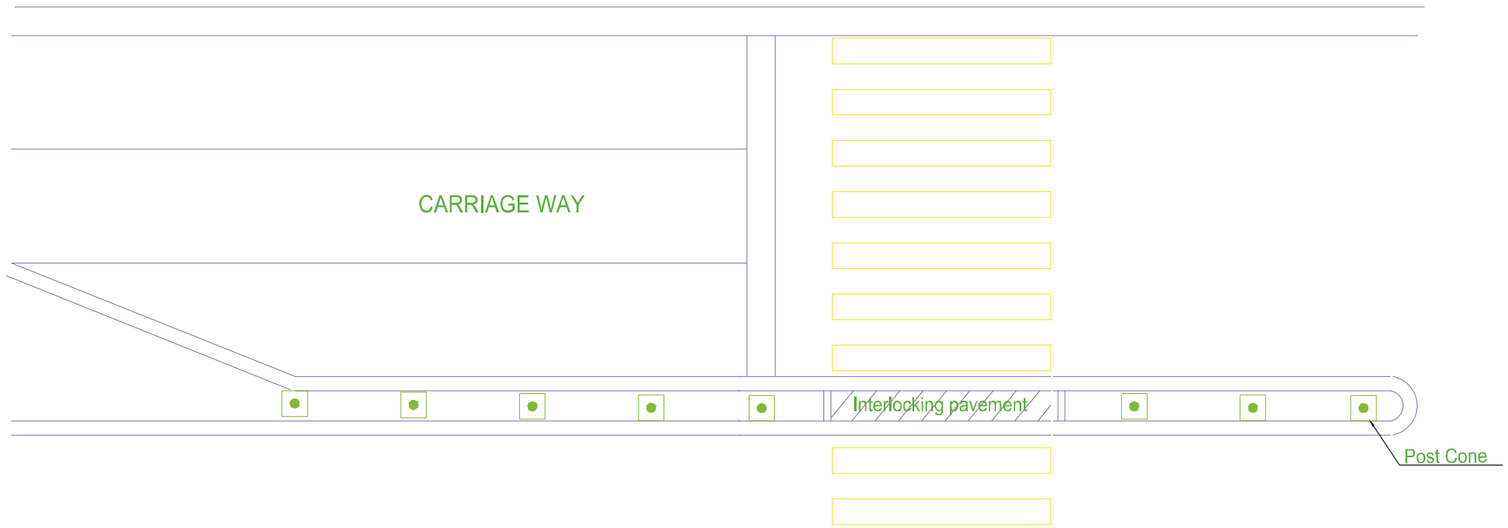

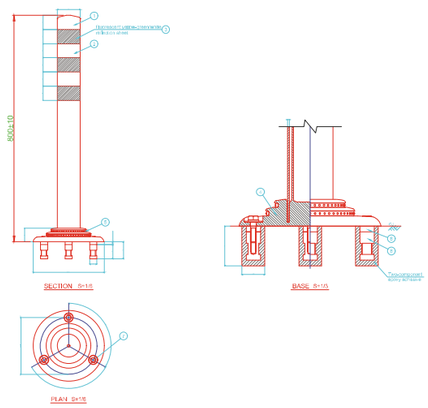

POST CONE				
No.	Items	QTY.	Material	Remarks
1	Cap	1	Special urethane resin	Red Color
2	Main body	1	Special urethane resin	Red Color
3	Reflective material	3	Flexible prism reflection sheet	Fluorescent yellow-green/white
4	Base	1	Special urethane resin	Red Color
5	Reflector	-	Glass beads	White Color
6	Embedded anchor	3	Aluminum alloy	———
7	Mounting bolts	3	Stainless (M10×40)	———
8	Spacer	3	Synthetic rubber	———

COUNTY GOVERNMENT OF MOMBASA REPUBLIC OF KENYA	JAPAN INTERNATIONAL COOPERATATION AGENCY NIPPON KOEI CO.,LTD. KATAHIRA & ENGINEERS INTERNATIONAL INGEROSEC CORPORATION	THE PREPARATORY SURVEY FOR THE PROJECT FOR IMPLEMENTATION OF INTELLIGENT TRANSPORT SYSTEM IN MOMBASA REGION	TITLE POST CONE	Drowing No.	PC-01
				SCALE	S=1/200
				DATE	

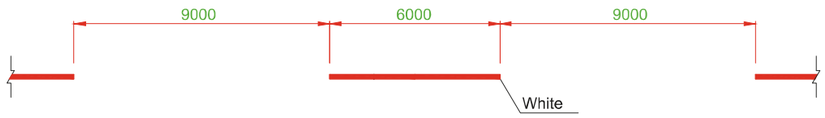

LANE LINE 1 (W=150) (S=1/200)

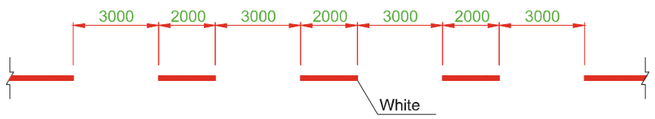

LANE LINE 2 (for RIGHT TURN and BUS BAY) (W=150) (S=1/200)

EDGE LINE (W=150) (S=1/200)

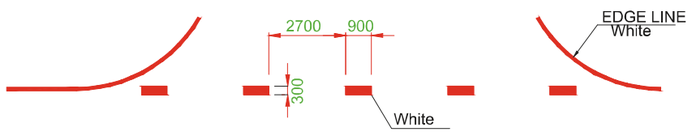

BROKEN LINE (S=1/200)

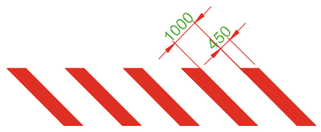

ZEBRA (S=1/200)

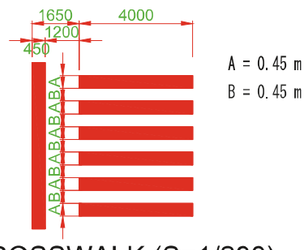

CROSSWALK (S=1/200)

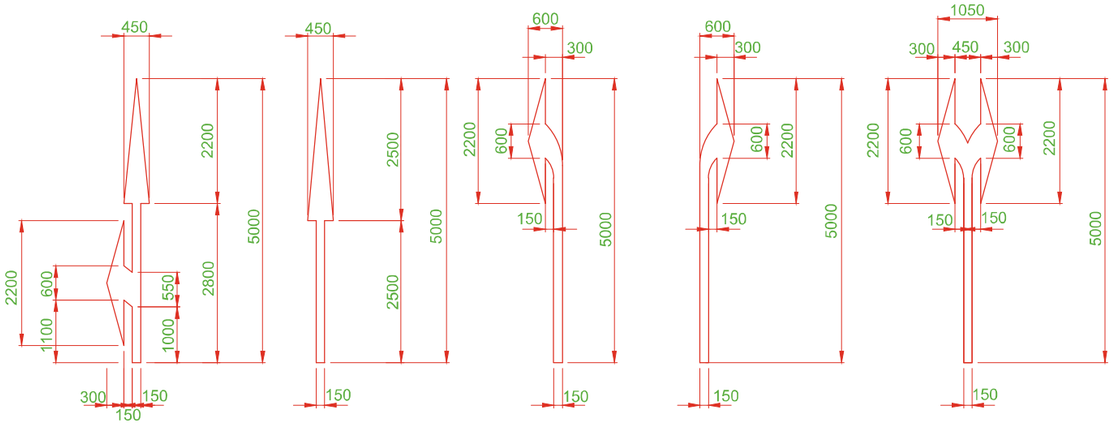

STRAIGHT AND LEFT STRAIGHT LEFT RIGHT LEFT AND RIGHT

DIRECTIONAL ARROWS (S=1/100)

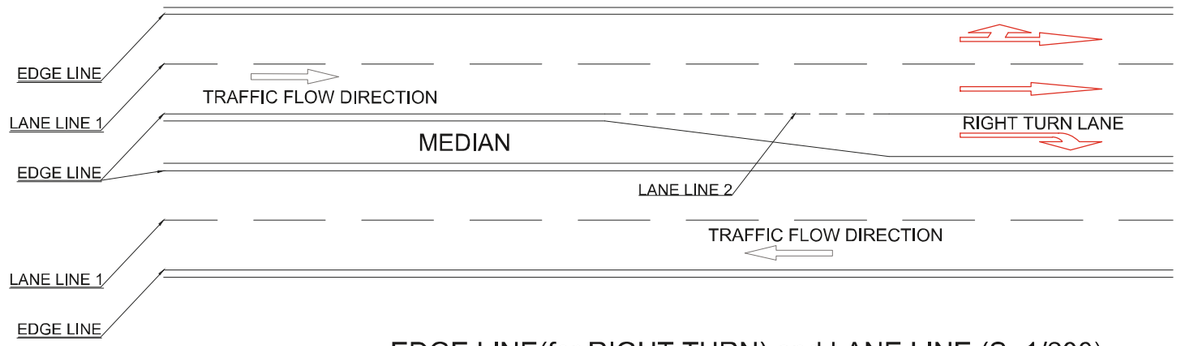

EDGE LINE(for RIGHT TURN) and LANE LINE (S=1/200)

COUNTY GOVERNMENT OF MOMBASA REPUBLIC OF KENYA	JAPAN INTERNATIONAL COOPERATATION AGENCY NIPPON KOEI CO.,LTD. KATAHIRA & ENGINEERS INTERNATIONAL INGEROSEC CORPORATION	THE PREPARATORY SURVEY FOR THE PROJECT FOR IMPLEMENTATION OF INTELLIGENT TRANSPORT SYSTEM IN MOMBASA REGION	TITLE ROAD MARKINGS	Drowing No.	RM-01
				SCALE	AS SHOWN
				DATE	

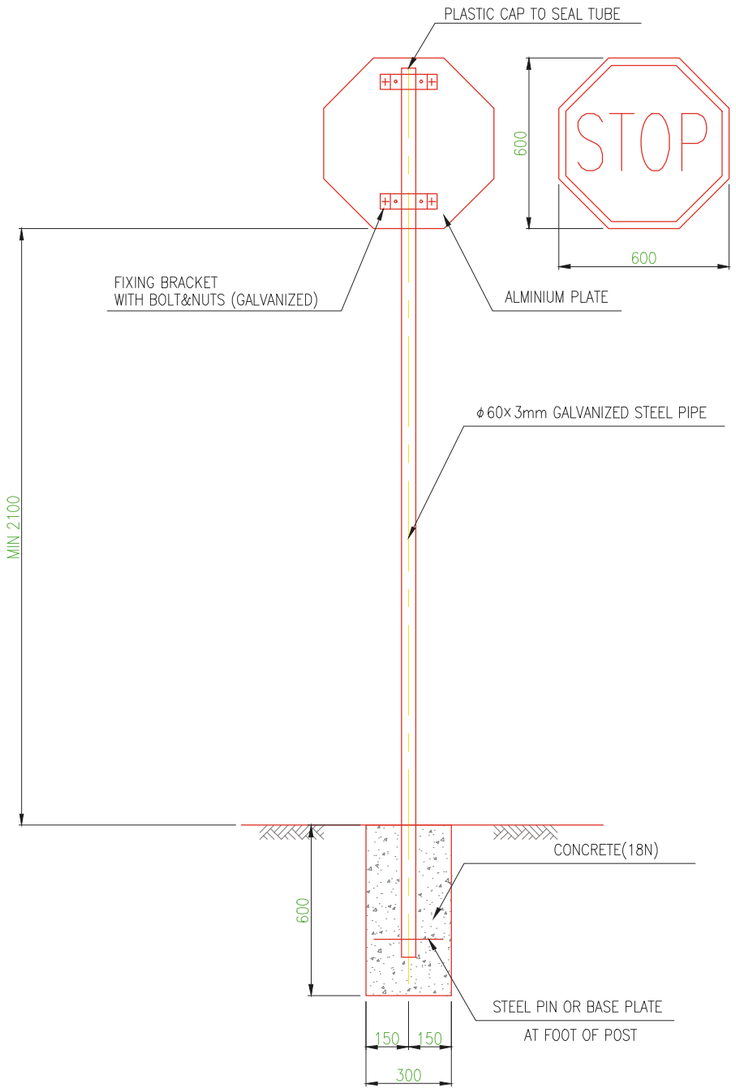

Note: Regarding the details, refer to "MANUAL FOR TRAFFIC SIGNS IN KENYA".

DETAIL OF ROAD SIGN S=1/20

TYPE OF SIGN BOARD

COUNTY GOVERNMENT OF MOMBASA REPUBLIC OF KENYA	JAPAN INTERNATIONAL COOPERATATION AGENCY NIPPON KOEI CO.,LTD. KATAHIRA & ENGINEERS INTERNATIONAL INGEROSEC CORPORATION	THE PREPARATORY SURVEY FOR THE PROJECT FOR IMPLEMENTATION OF INTELLIGENT TRANSPORT SYSTEM IN MOMBASA REGION	TITLE ROAD SIGN (DETAIL AND SIGN BOARD)	Drowing No.	RS-01
				SCALE	S=1/20
				DATE	