資料 7　基本設計図

A-1　Location Map …… 資 7-2
B-1　Typical Cross Section …… 資 7-3
C-1　Plan(1/12) Section A …….. 資 7-4
C-2　Plan(2/12) Section A …….. 資 7-5
C-3　Plan(3/12) Section A …….. 資 7-6
C-4　Plan(4/12) Section A …….. 資 7-7
C-5　Plan(5/12) Section B …….. 資 7-8
C-6　Plan(6/12) Section C …….. 資 7-9
C-7　Plan(7/12) Section C,D …….. 資 7-10
C-8　Plan(8/12) Section E1 ……. 資 7-11
C-9　Plan(9/12) Section E2 ……. 資 7-12
C-10 Plan(10/12) Section F1 ……..... 資 7-13
C-11 Plan(11/12) Section F1 ……. 資 7-14
C-12 Plan(12/12) Section F1,F3 …… 資 7-15
D-1　Drainage(1/2) …….. 資 7-16
D-2　Drainage(2/2) …….. 資 7-17
E-1　Plan and Profile for Box Culvert ……. 資 7-18
E-2　Improvement of Box Culvert(1) …….. 資 7-19
E-3　Improvement of Box Culvert(2) …….. 資 7-20
E-4　Improvement of Box Culvert(3) …….. 資 7-21
E-5　Improvement of Box Culvert(4) …….. 資 7-22
F-1　Gravity Wall ……. 資 7-23
G-1　Intersection (1/6) PVA ……. 資 7-24
G-2　Intersection (2/6) Courthouse …….. 資 7-25
G-3　Intersection (3/6) Shell …… 資 7-26
G-4　Intersection (4/6) Hanpa, Mokko ……. 資 7-27
G-5　Intersection (5/6) T-Dock, Etpison Museum …… 資 7-28
G-6　Intersection (6/6) Island Mart, Mobil Top-side …… 資 7-29
H-1　Landslide Treatment (1/3) Arakabesan …… 資 7-30
H-2　Landslide Treatment (2/3) Topside …….. 資 7-31
H-3　Landslide Treatment (3/3) Airaiview ……... 資 7-32
I-1　Curb Stone, Concrete Barrier …….. 資 7-33
I-2　Traffic Control …… 資 7-34
I-3　Plan of Lighting(1/6) PVA …….. 資 7-35
I-4　Plan of Lighting(2/6) Courthouse ……... 資 7-36
I-5　Plan of Lighting(3/6) Shell ……. 資 7-37
I-6　Plan of Lighting(4/6) Hanpa, Mokko ……. 資 7-38
I-7　Plan of Lighting(5/6) T-Dock, Etpison Museum …… 資 7-39
I-8　Plan of Lighting(6/6) Island Mart, Mobil Top-side …… 資 7-40
I-9　Lighting Details …….. 資 7-41
I-10　Guard Rail ……... 資 7-42
I-11　Traffic Sign …….. 資 7-43

A-1 Location Map

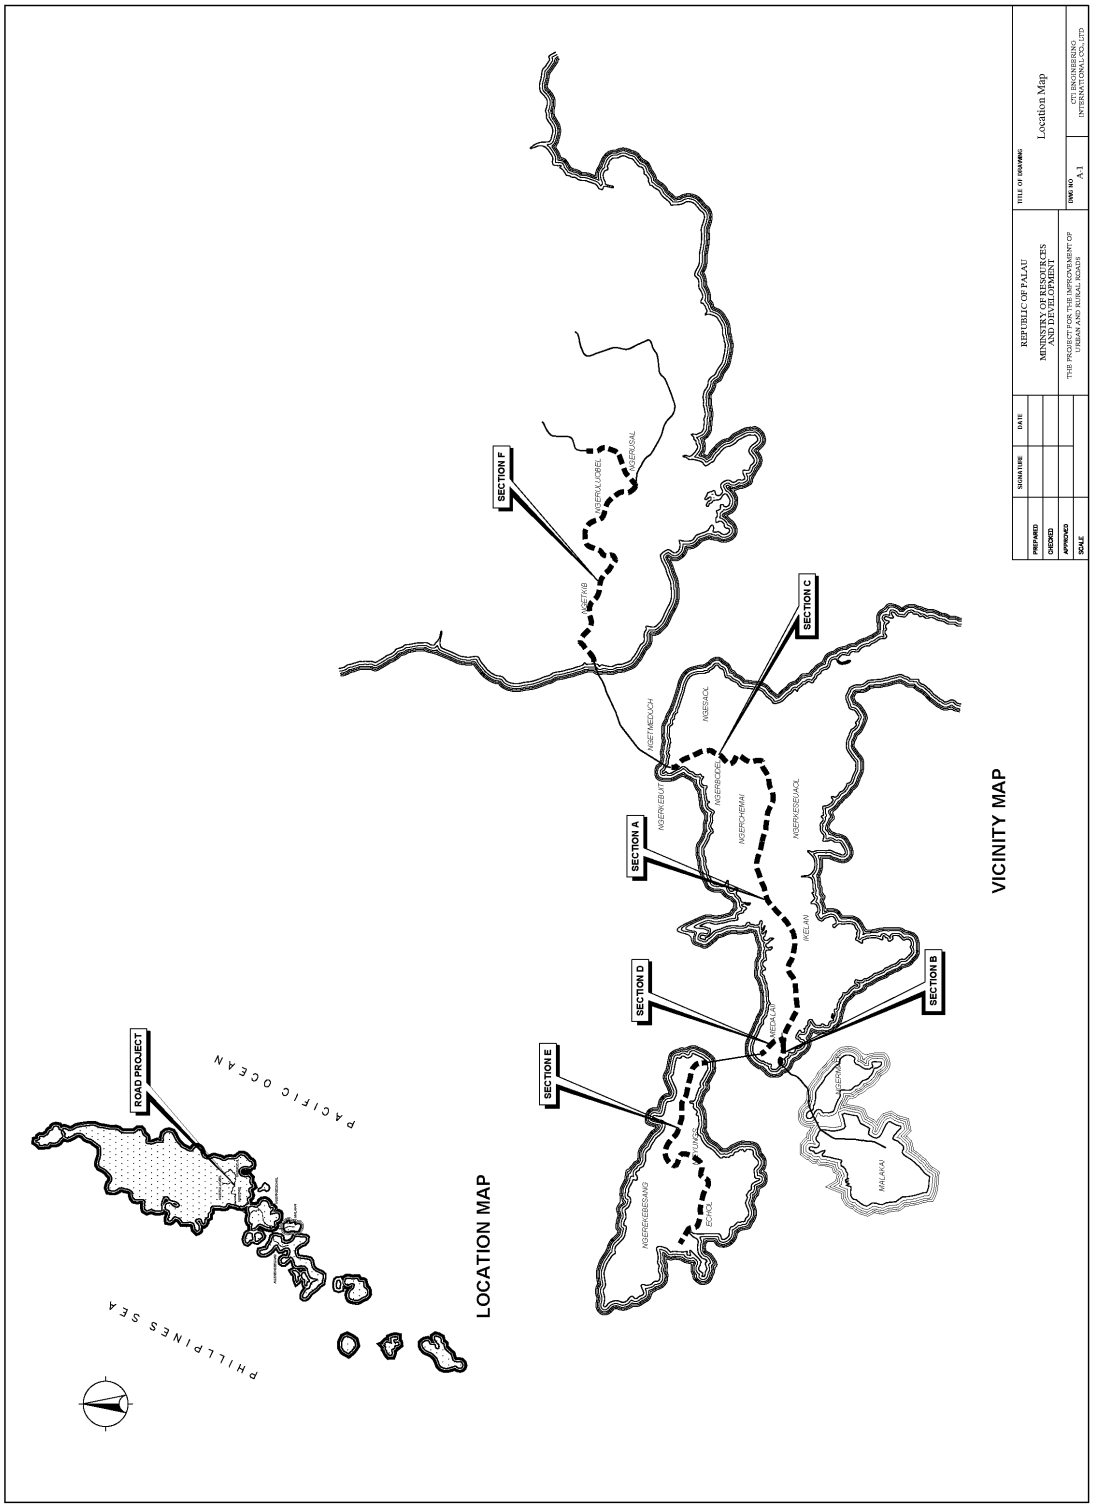

B-1 Typical Cross Section

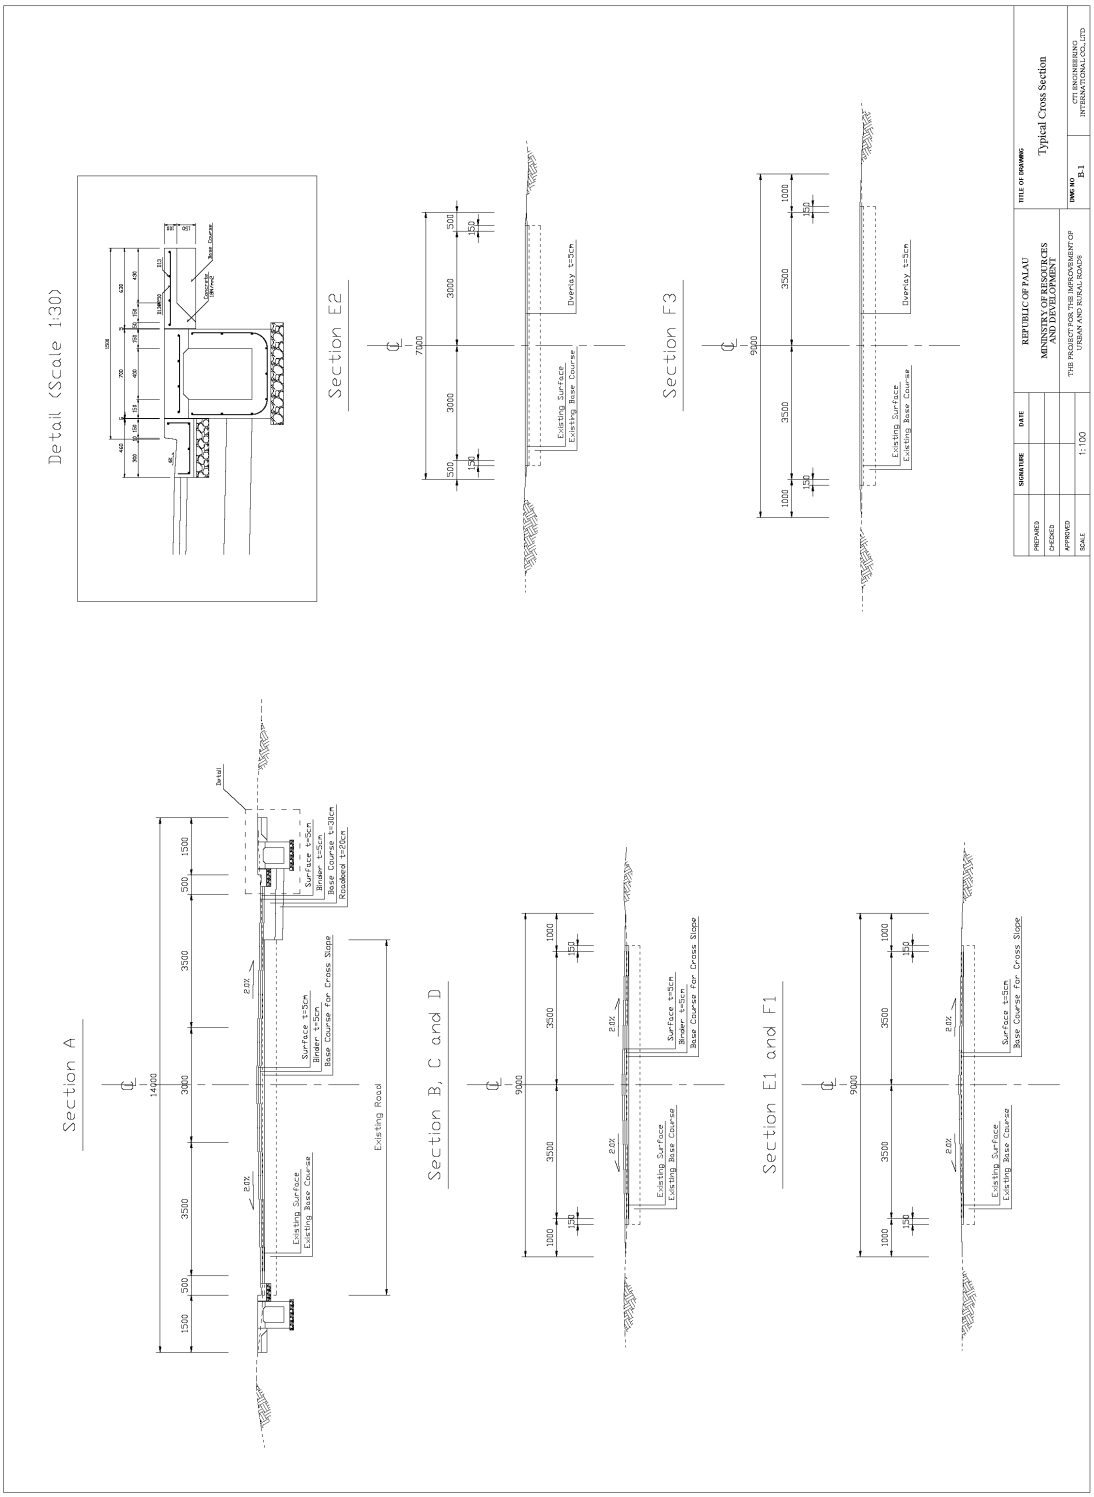

C-1 Plan(1/12) Section A

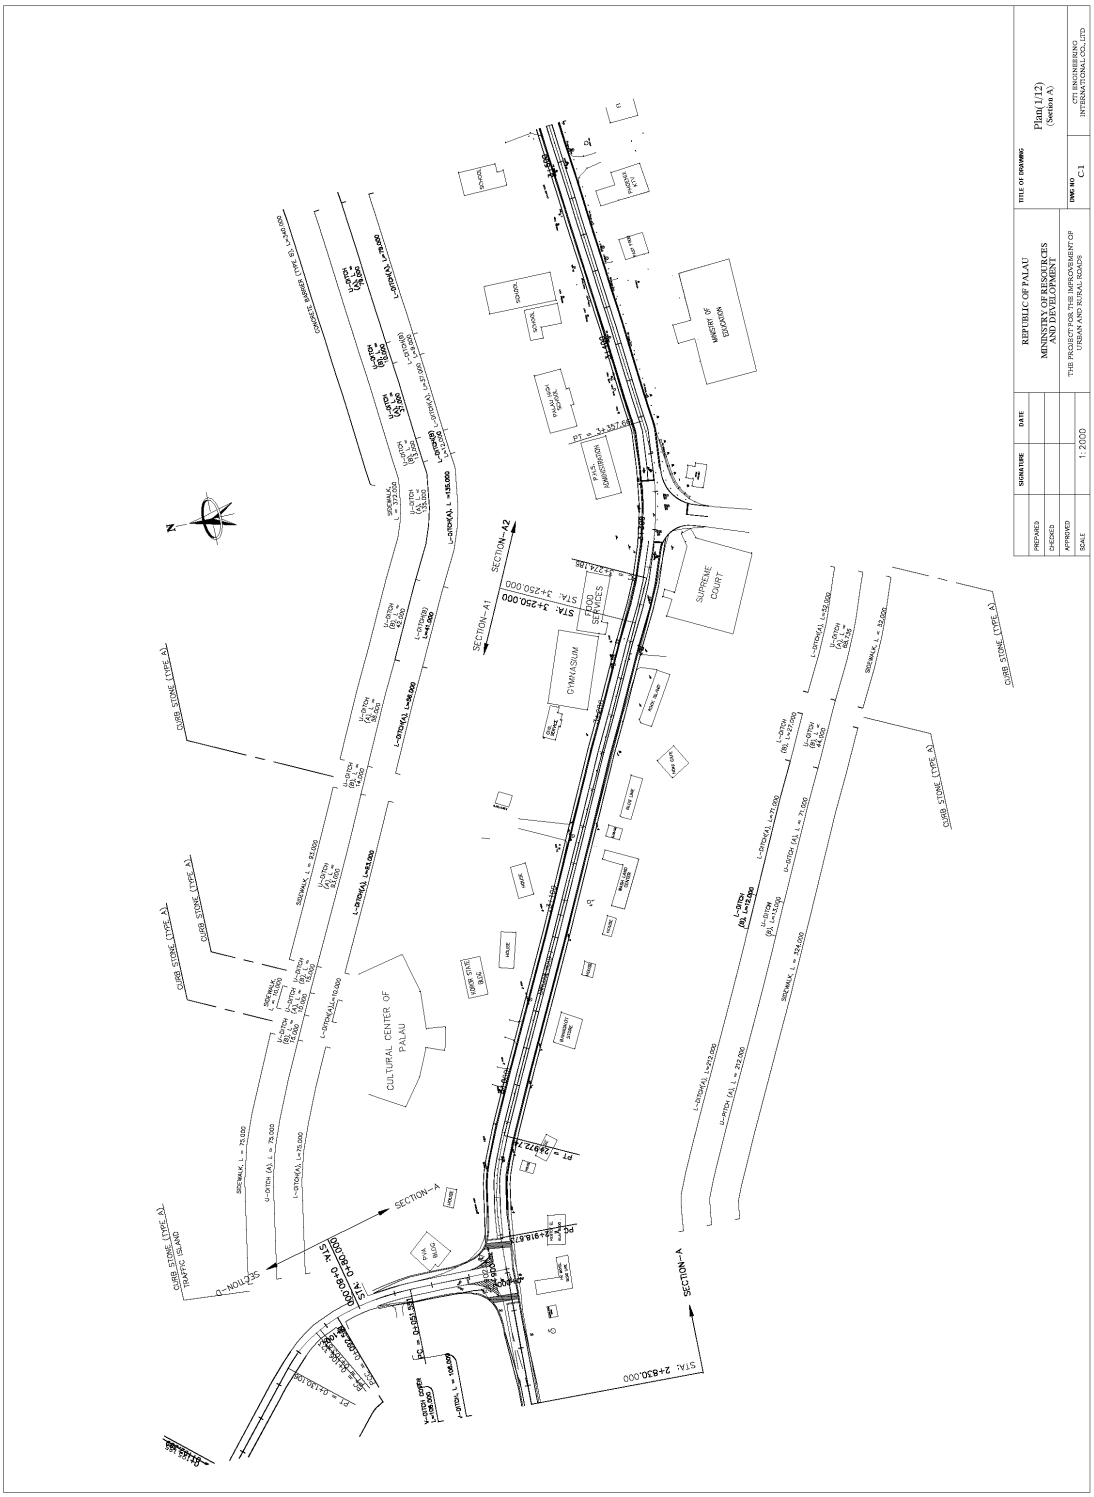

C-2 Plan(2/12) Section A

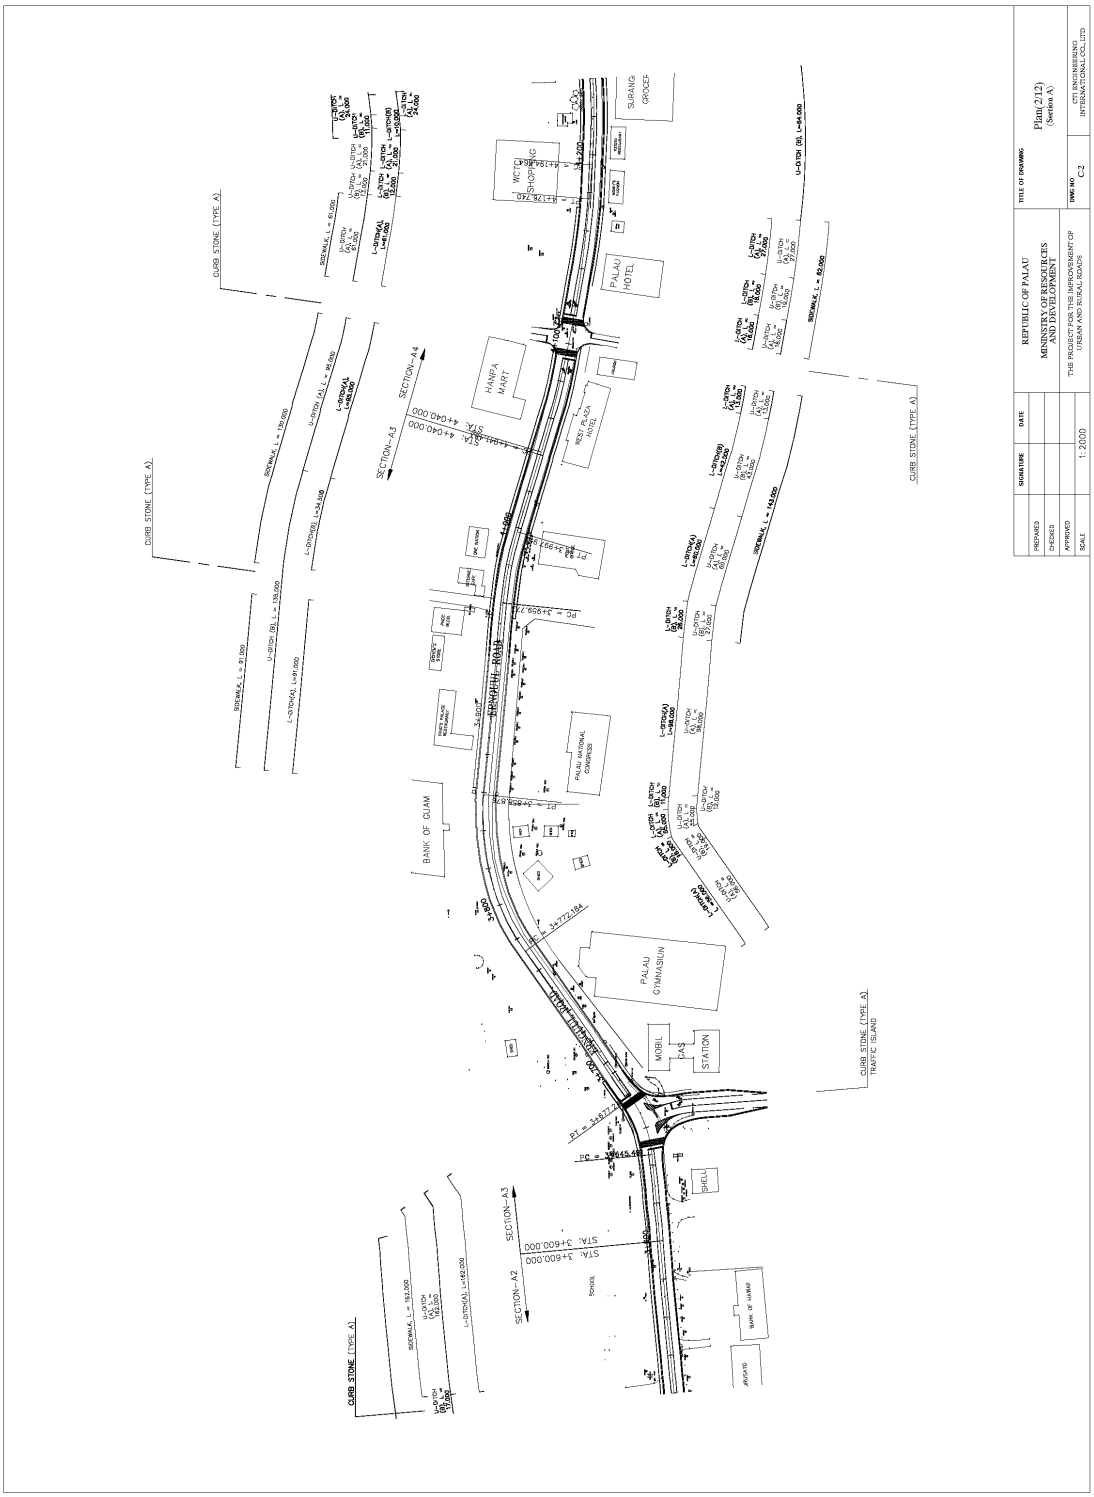

C-3 Plan(3/12) Section A

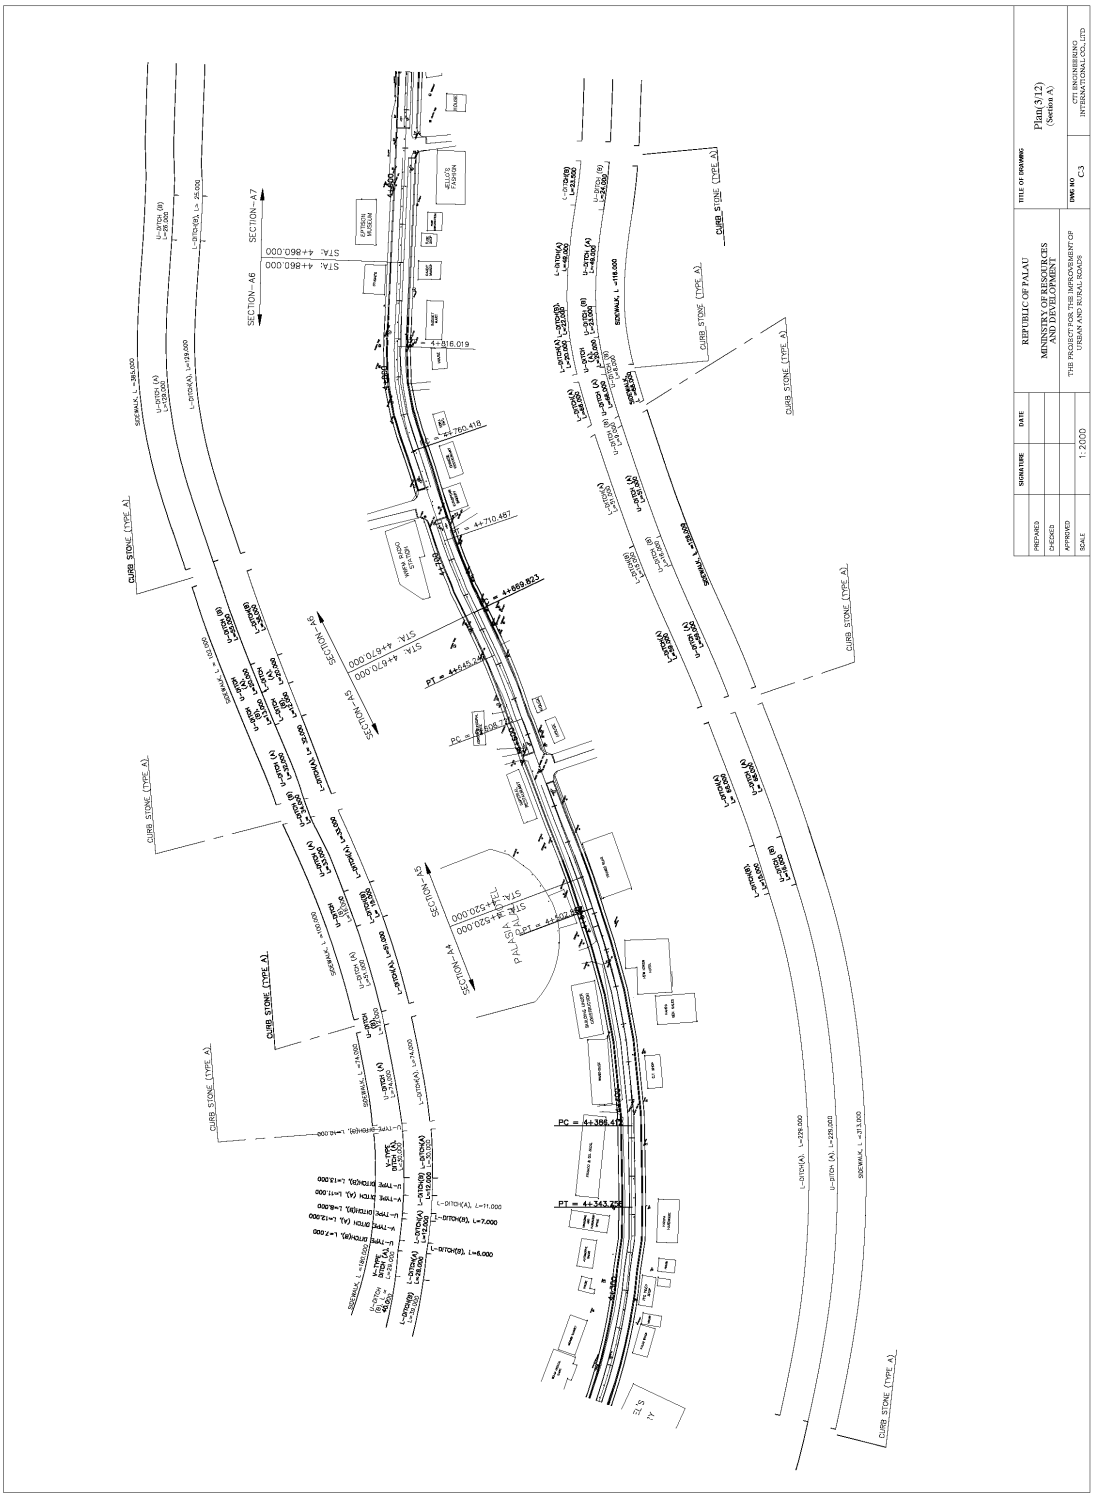
REPUBLIC OF PALAU
MINNISTRY OF RESOURCES AND DEVELOPMENT
THE PROJECT FOR THE IMPROVEMENT OF URBAN AND RURAL ROADS
TITLE OF DRAWING
Plan(3/12)
(Section A)
DWG NO
C-3
CTI ENGINEERING INTERNATIONAL CO., LTD
PREPARED
CHECKED
APPROVED
SCALE
1:2000
SIGNATURE
DATE
CURB STONE (TYPE A)
SECTION-A7
SECTION-A6
SECTION-A5
SECTION-A4
STA: 4+860.000
STA: 4+670.000
STA: 4+520.000
PC = 4+388.412
PT = 4+343.226
PT = 4+645.248
PC = 4+710.487
PT = 4+869.873
PC = 4+816.019
PT = 4+760.418
SIDEWALK, L=385.000
L-DITCH(A), L=29.000
L-DITCH(A), L=279.000
L-DITCH(A), L=313.000
L-DITCH(B), L=7.000
L-DITCH(B), L=6.000
L-DITCH(A), L=11.000

C-4 Plan(4/12) Section A

C-5 Plan(5/12) Section B

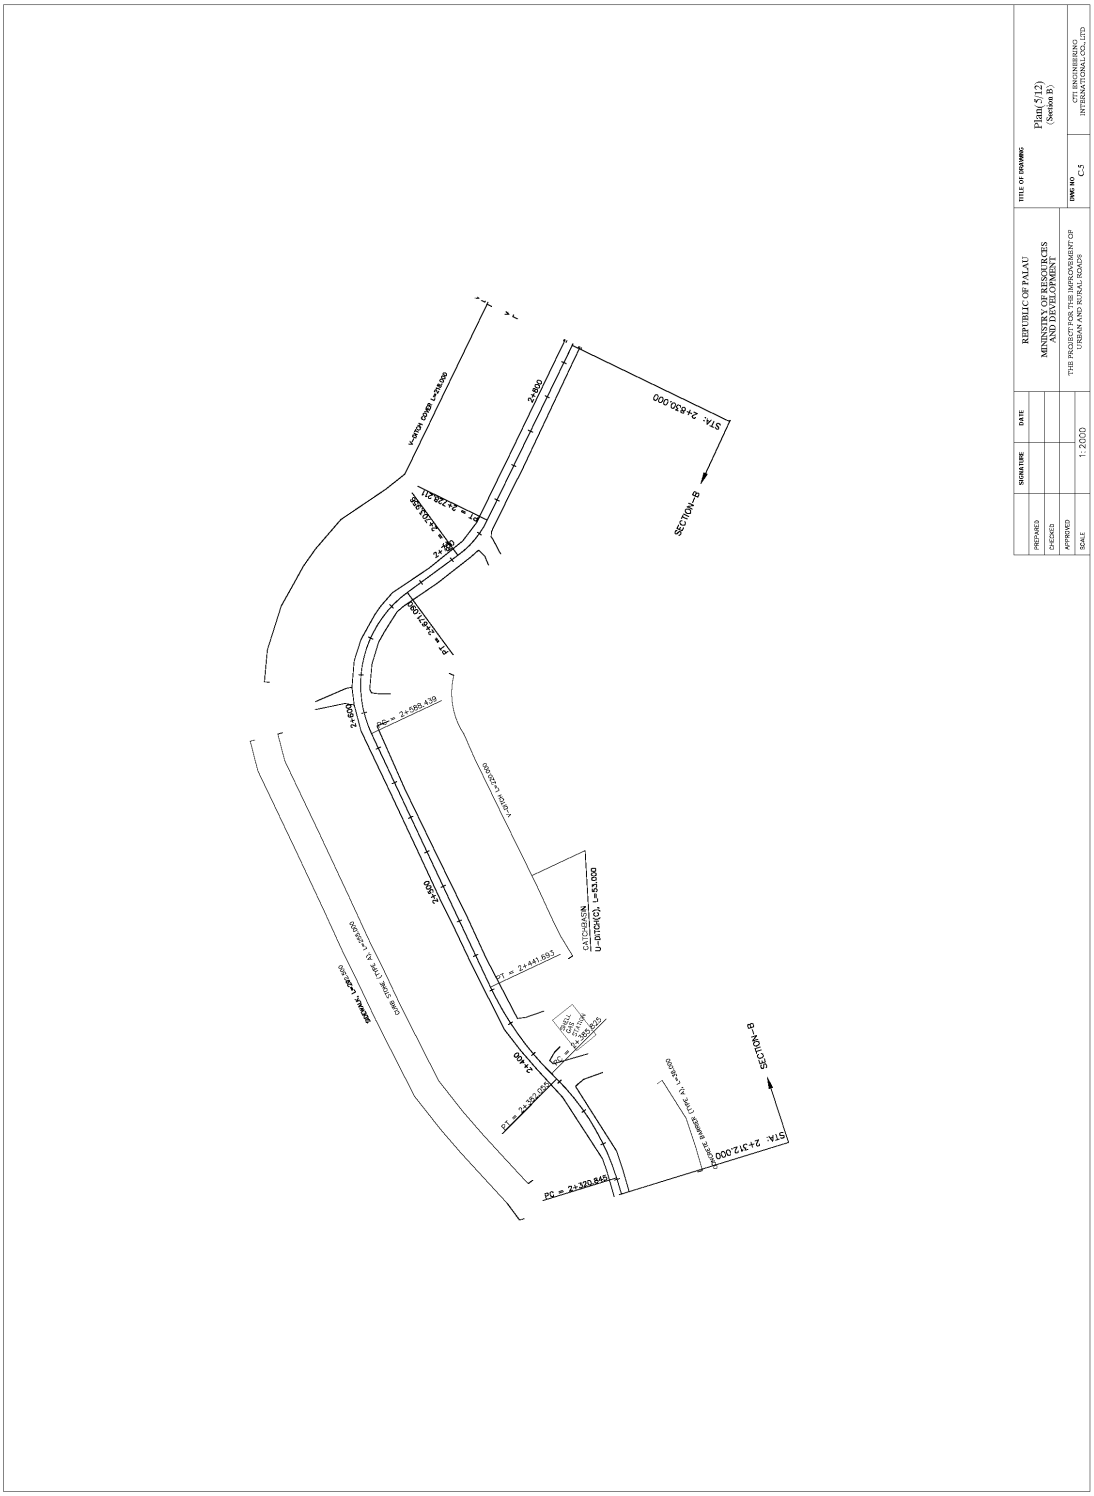

C-6 Plan(6/12) Section C

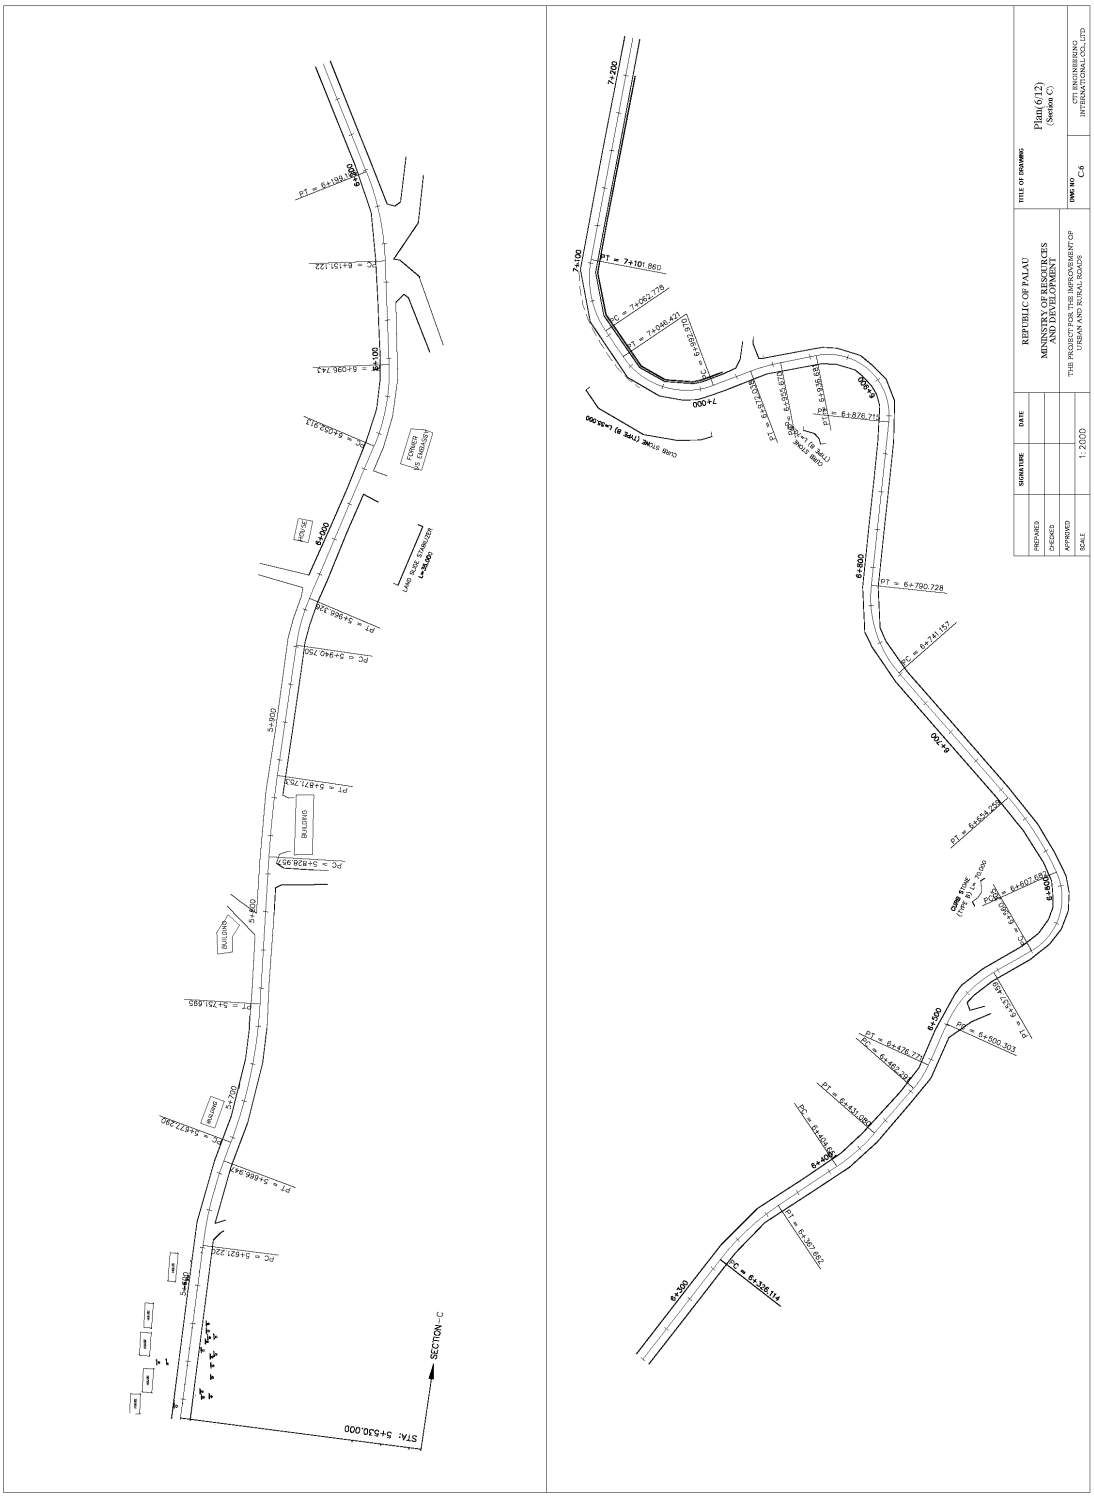

C-7 Plan(7/12) Section C.D

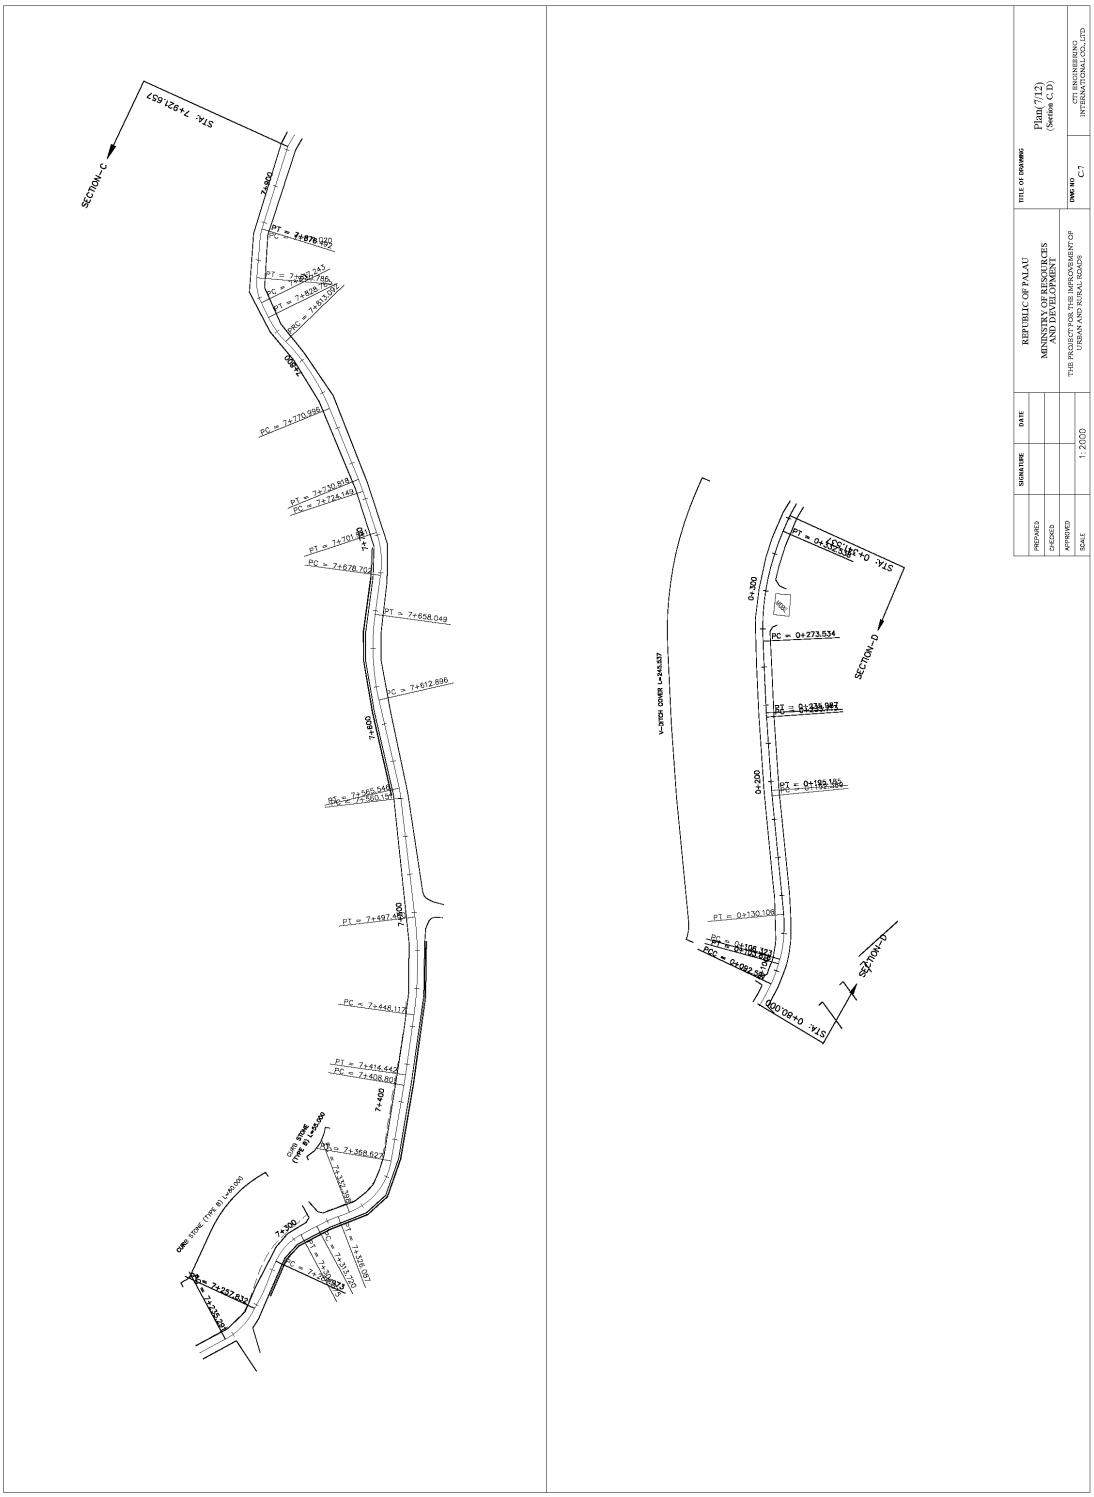

C-8 Plan(8/12) Section E_1

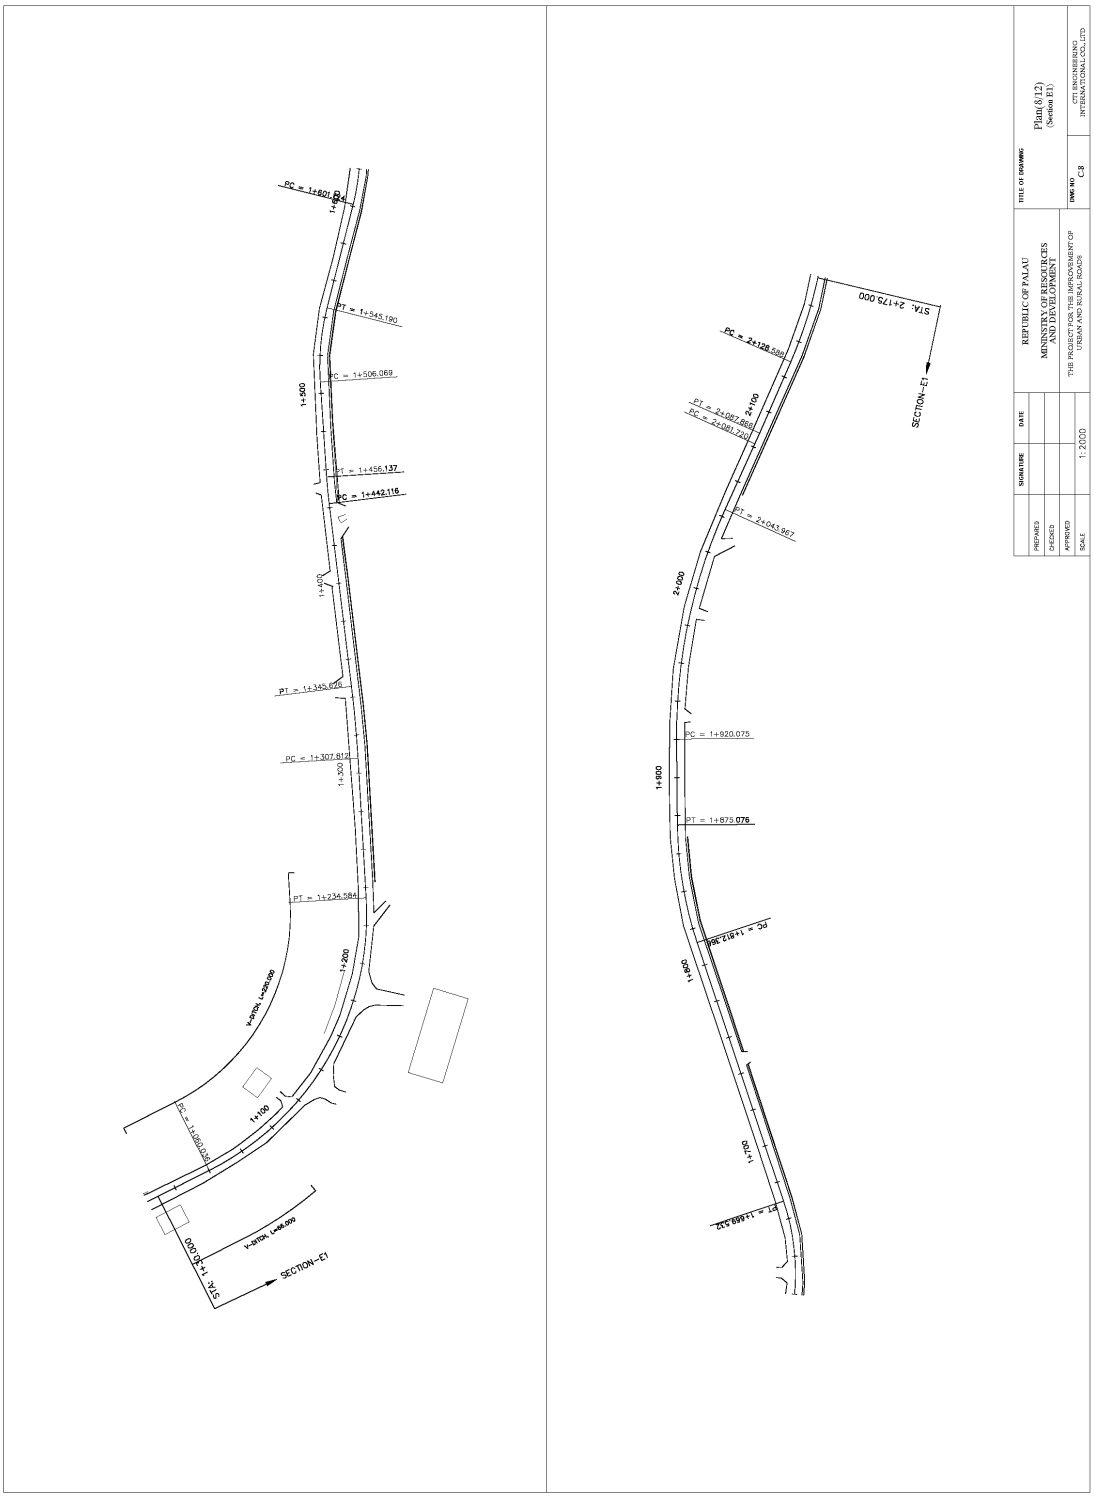

C-9 Plan(9/12) Section E_2

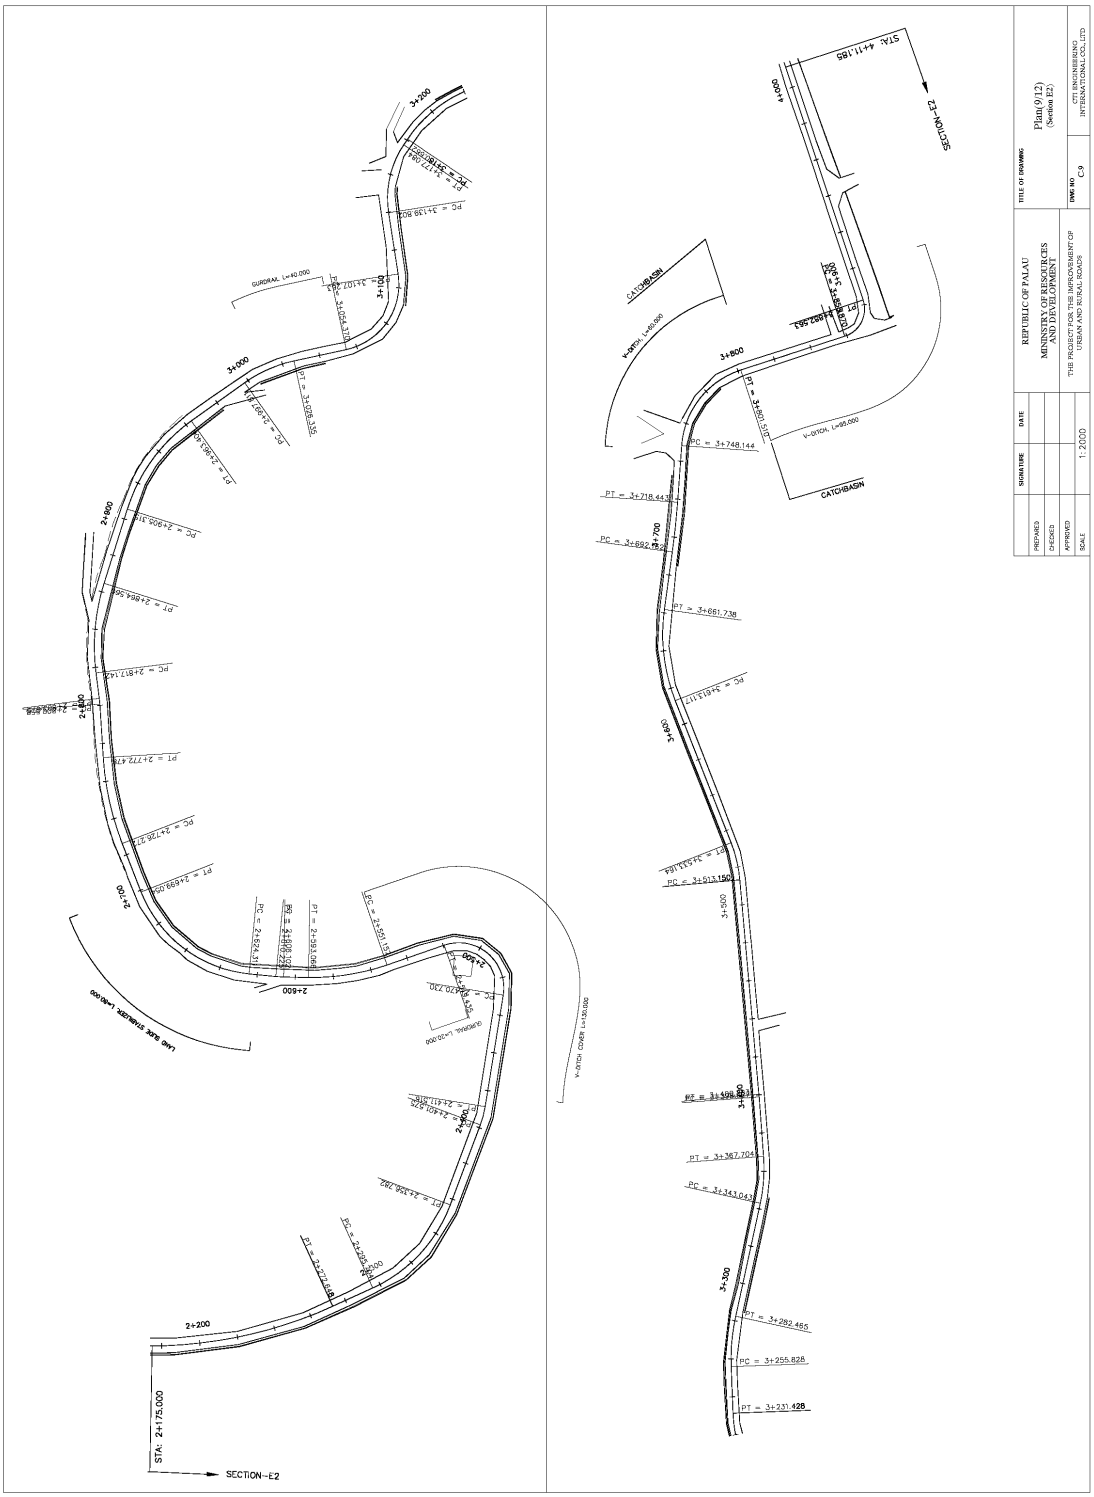
REPUBLIC OF PALAU
MINISTRY OF RESOURCES AND DEVELOPMENT
THE PROJECT FOR THE IMPROVEMENT OF URBAN AND RURAL ROADS
Plan(9/12)
(Section E2)
C-9
CTI ENGINEERING INTERNATIONAL CO., LTD
1:2000
SECTION-E2
STA: 2+175.000
STA: 4+171.185
CATCHBASIN
PC = 3+748.144
PT = 3+718.443
PC = 3+682.700
PT = 3+661.738
PC = 3+613.113
PC = 3+513.150
PT = 3+367.704
PC = 3+343.043
PT = 3+282.465
PC = 3+255.828
PT = 3+231.428
PC = 3+138.802
PT = 3+107.287
PC = 2+817.142
PT = 2+772.470
PC = 2+736.710
PT = 2+699.005
PC = 2+524.311
PT = 2+395.068
PC = 2+320.155
PT = 2+272.428

C-10 Plan(10/12) Section F_1

C-11 Plan(11/12) Section F_1

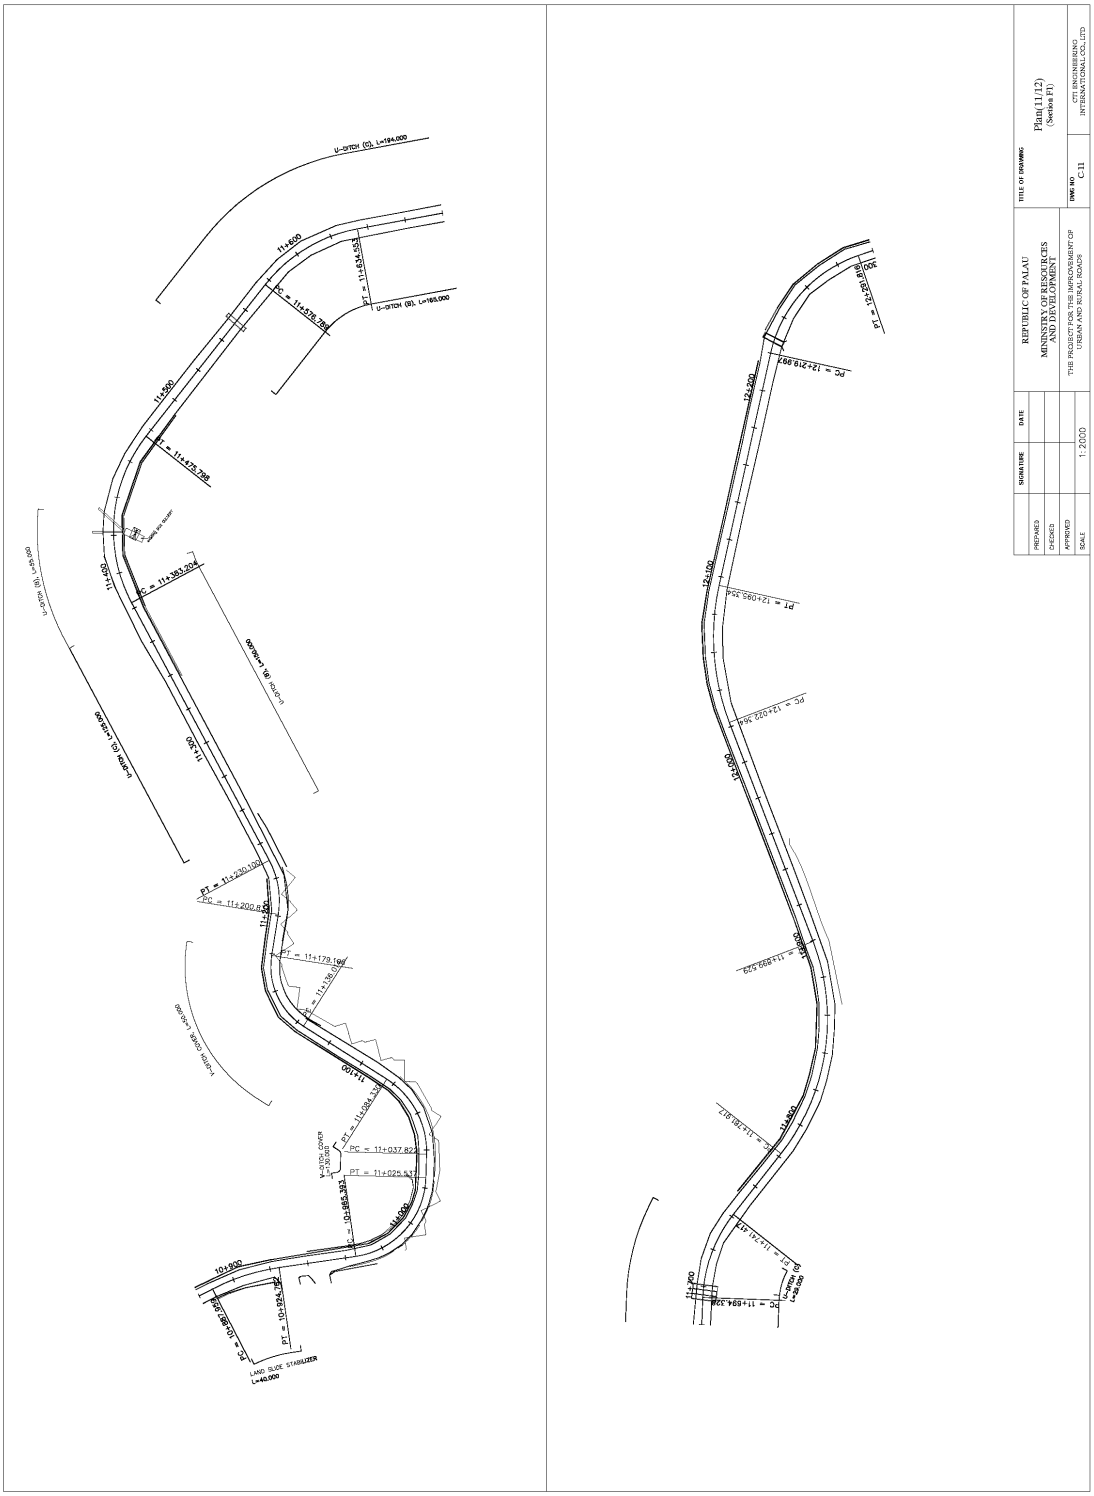

C-12 Plan(12/12) Section F_1, F_3

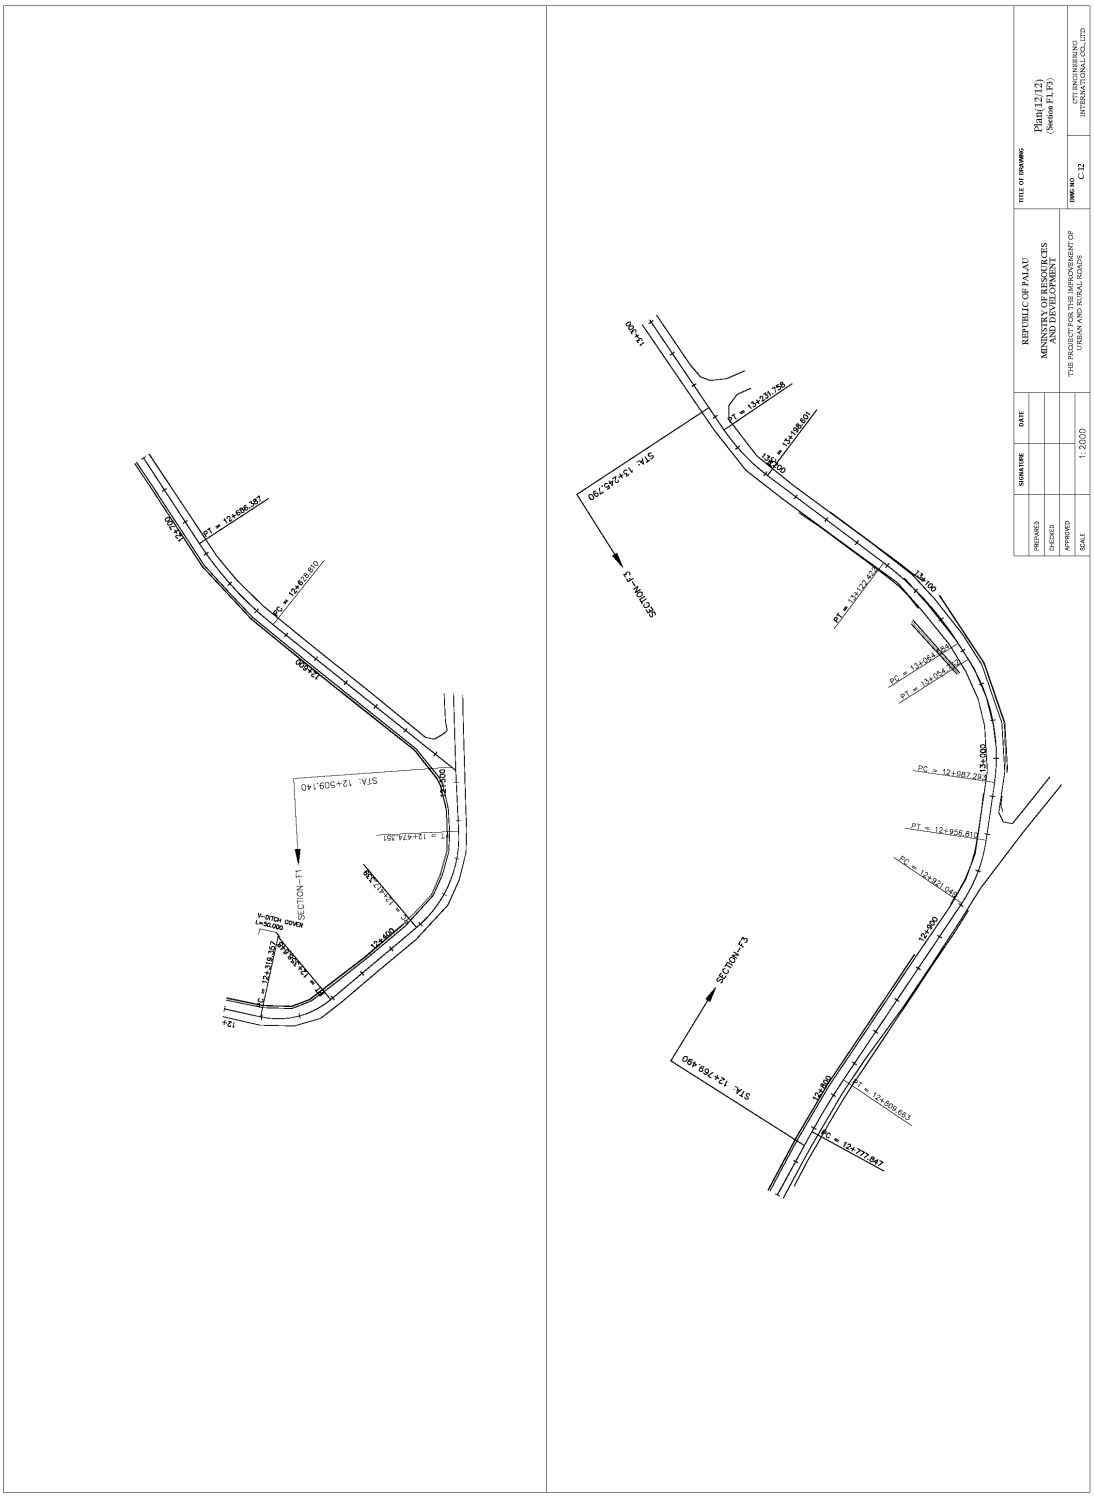

D-1 Drainage (1/2)

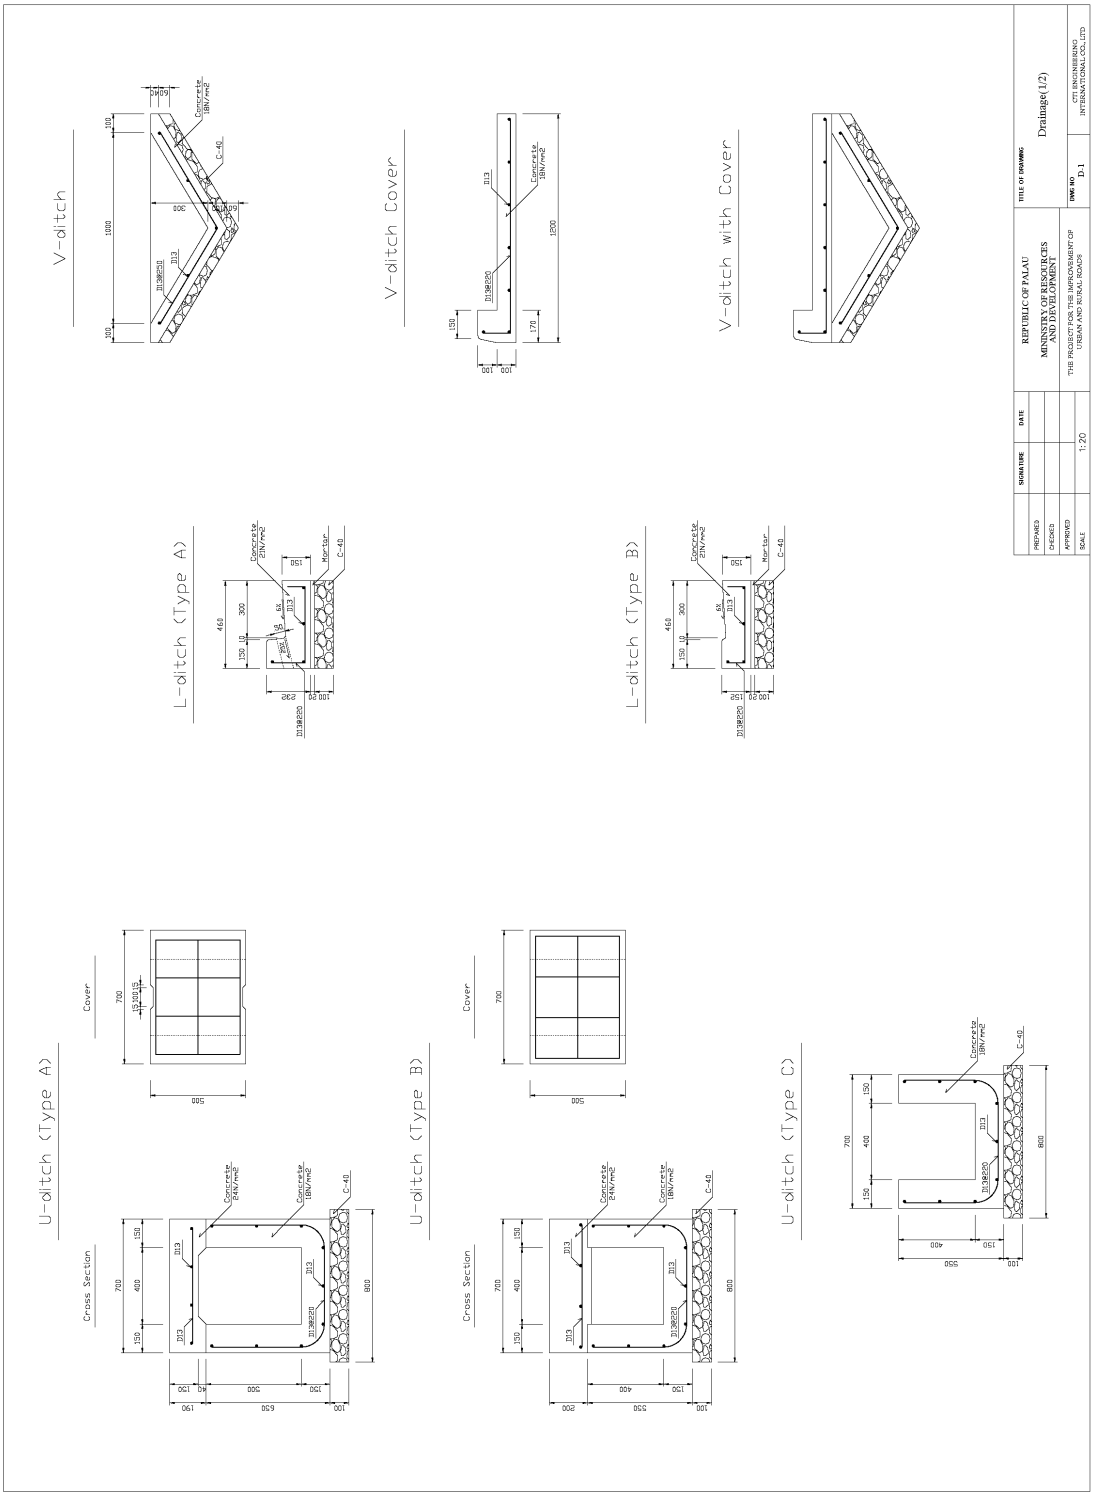

D-2 Drainage (2/2)

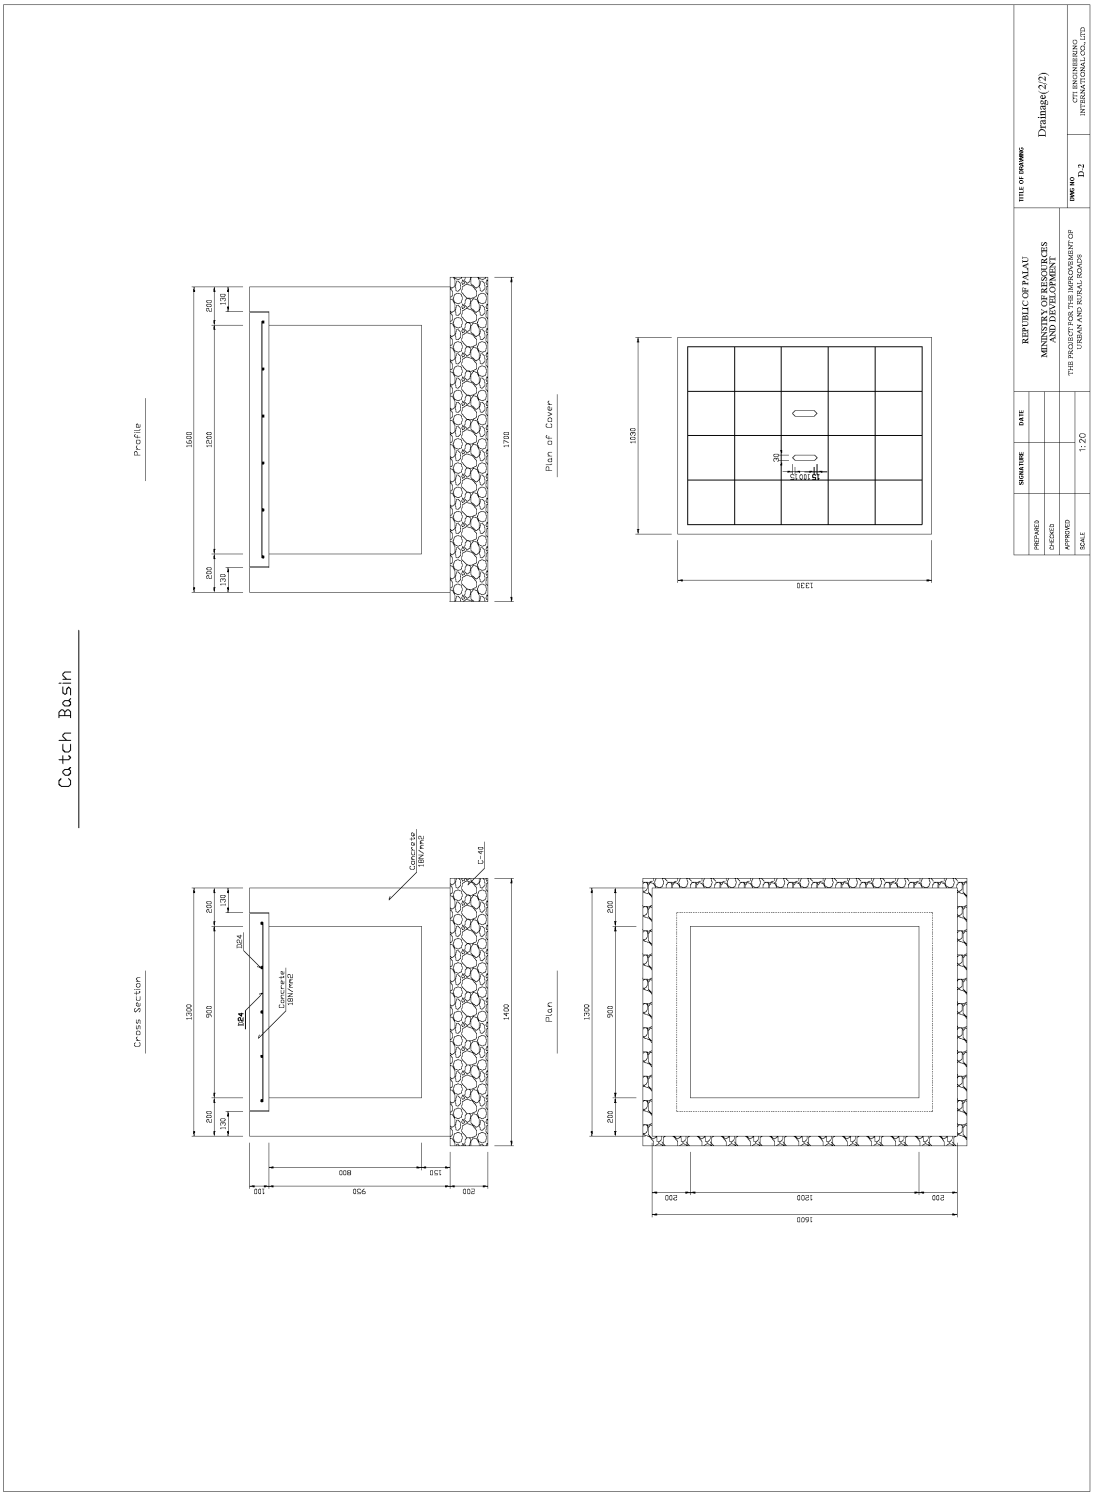

E-1 Plan and Profile for Box Culvert

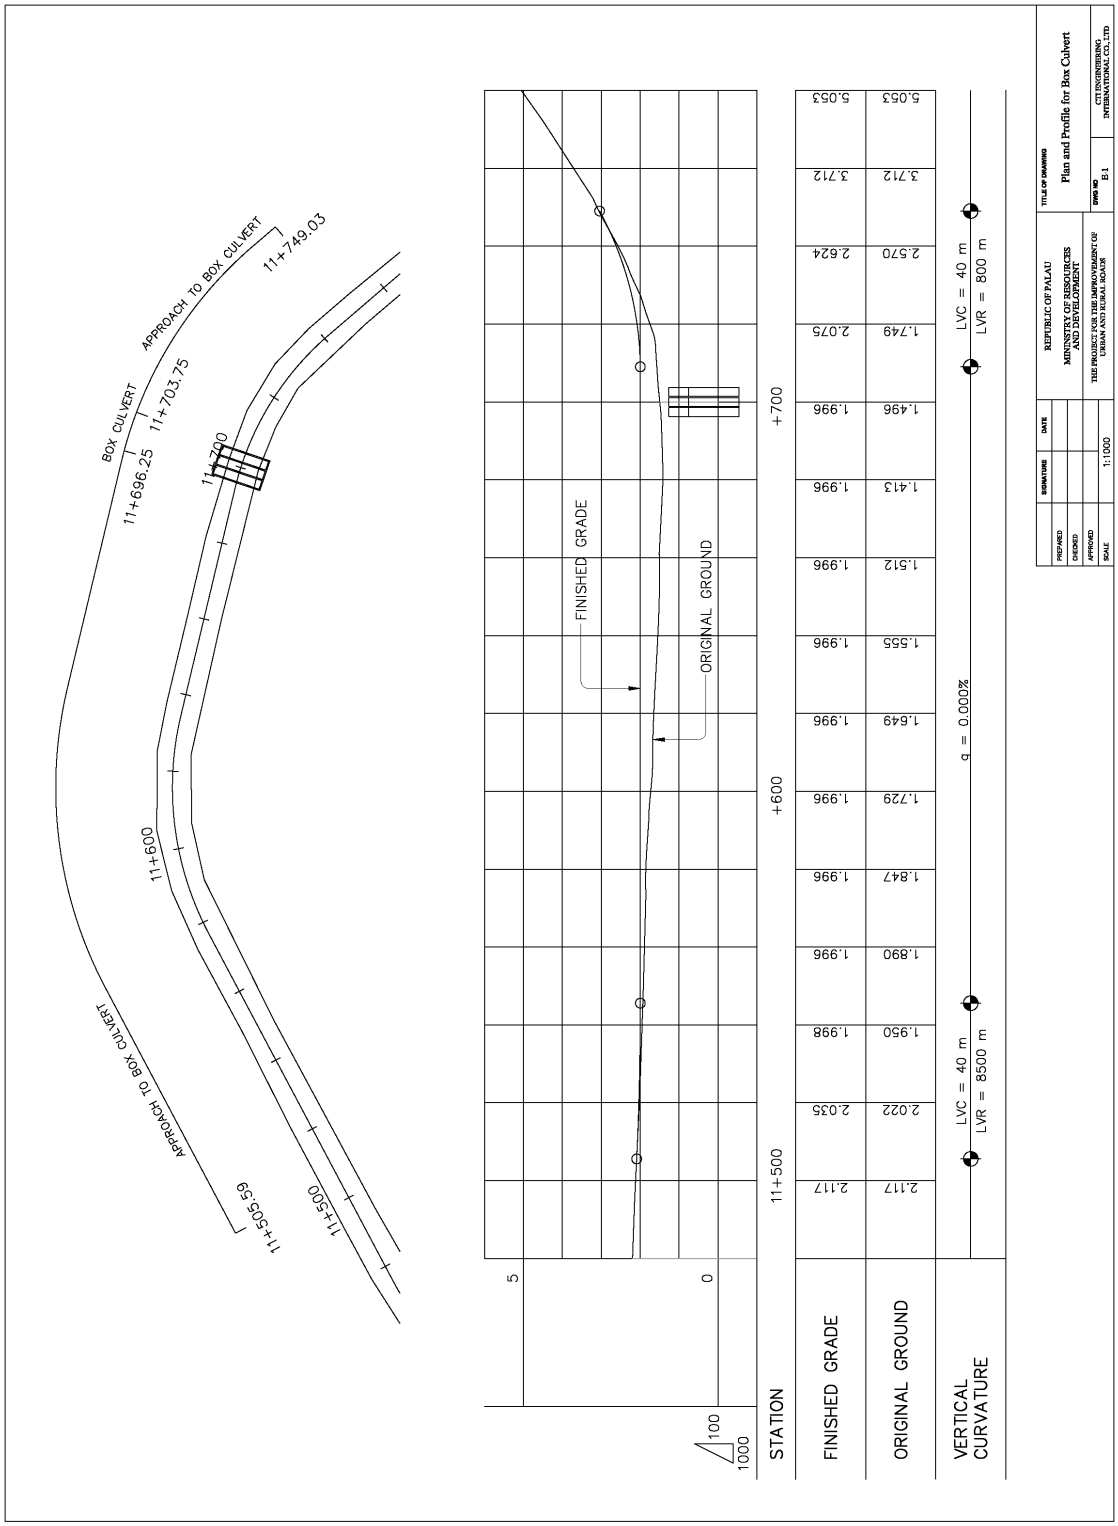

E-2 Improvement of Box Culvert (1)

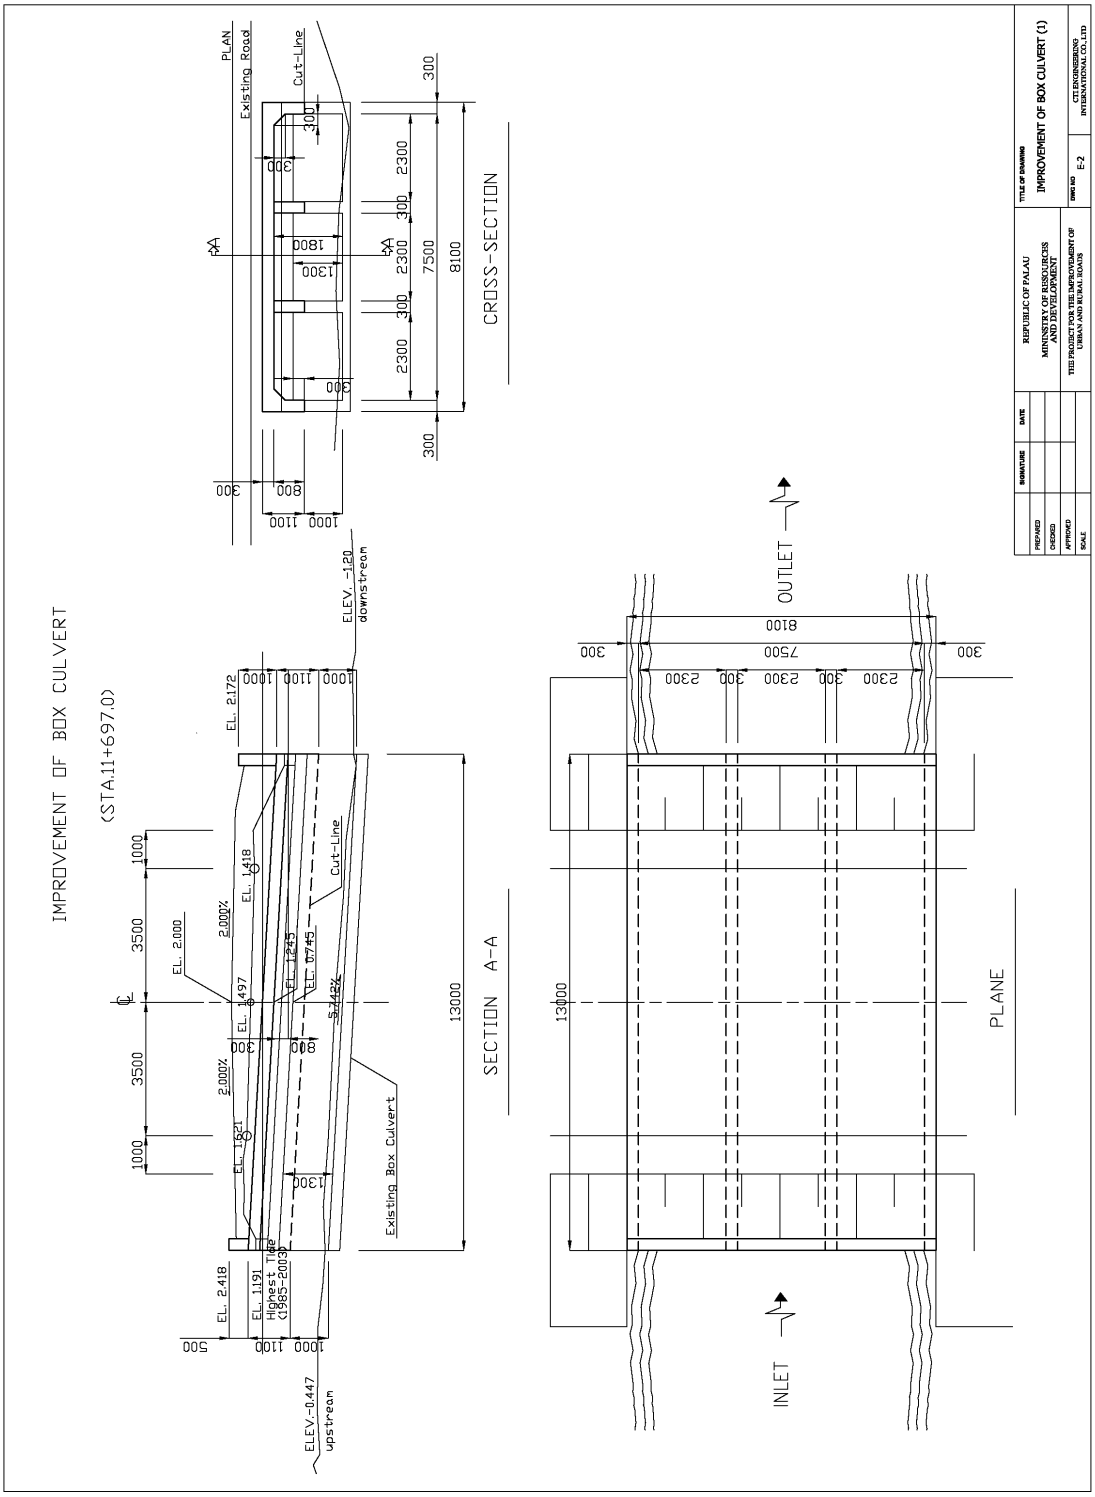

E-3 Improvement of Box Culvert (2)

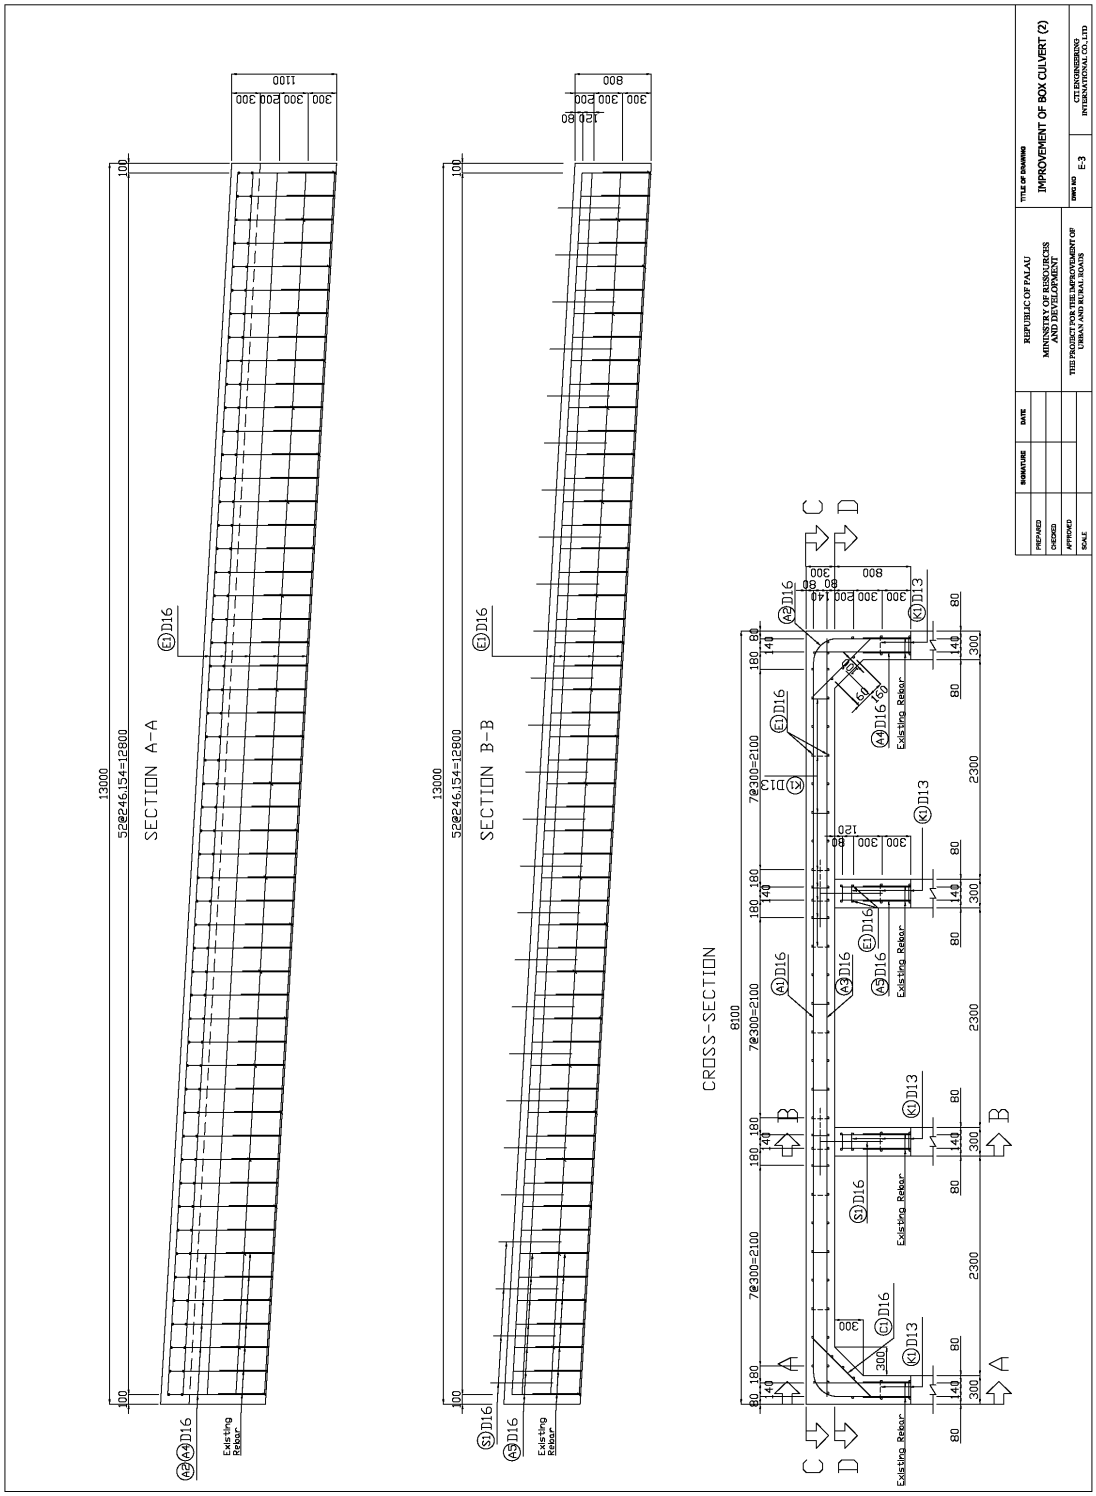

E-4 Improvement of Box Culvert (3)

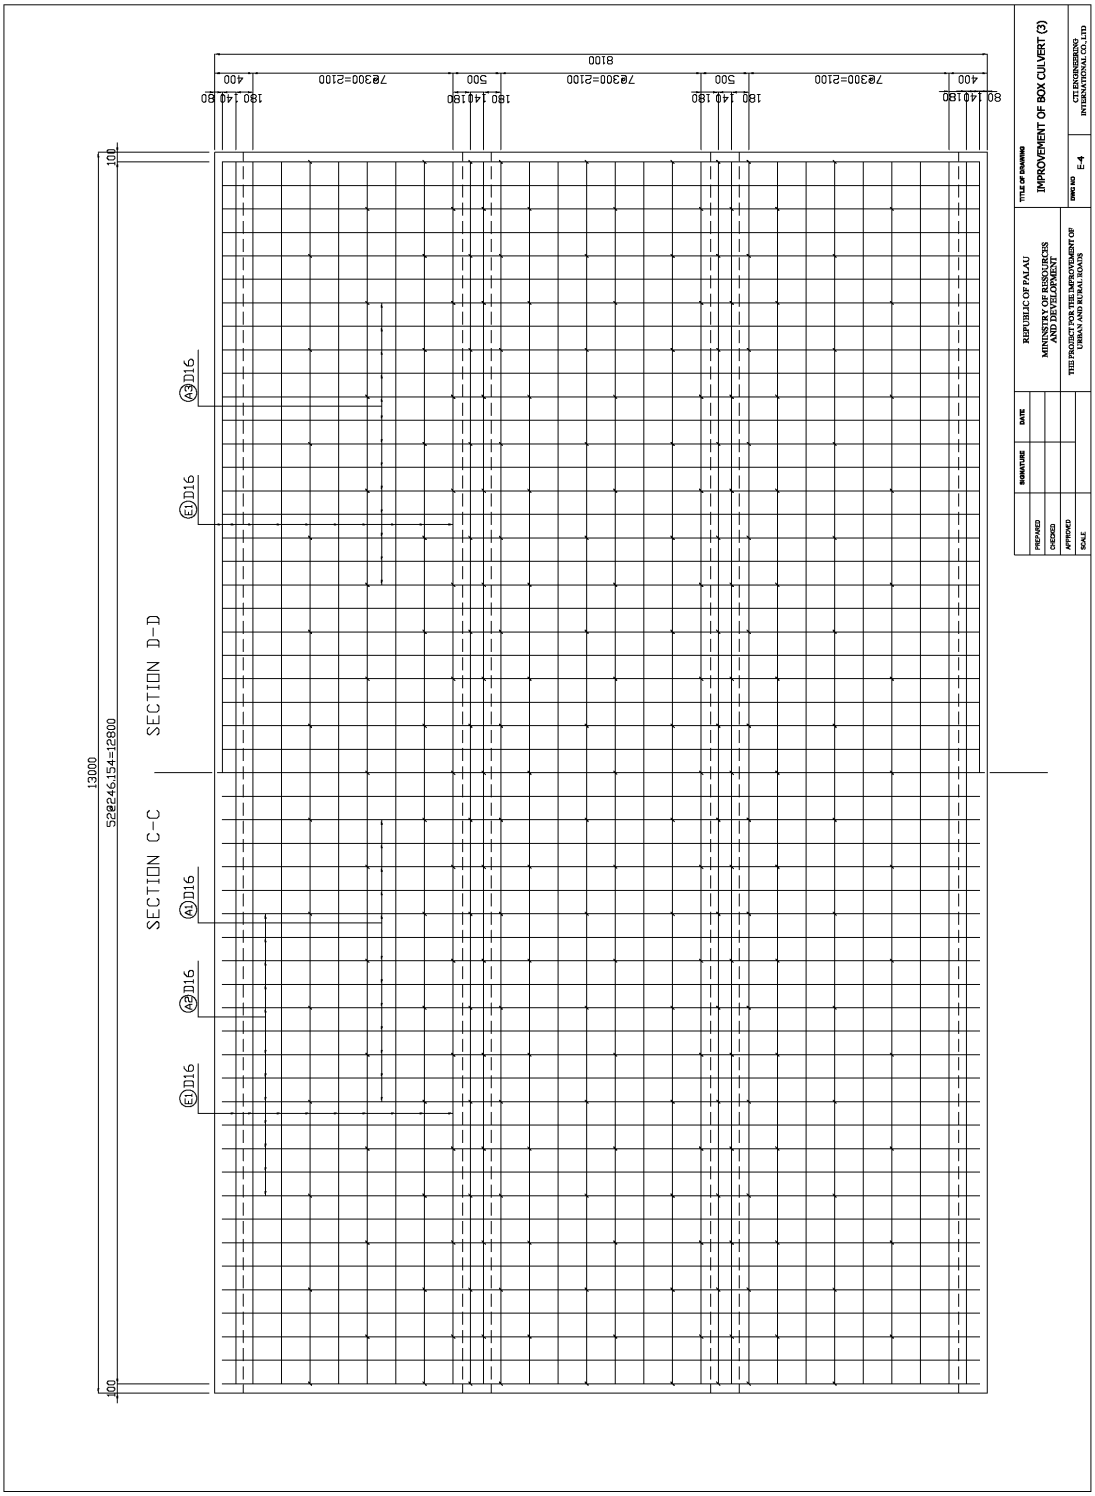

E-5 Improvement of Box Culvert (4)

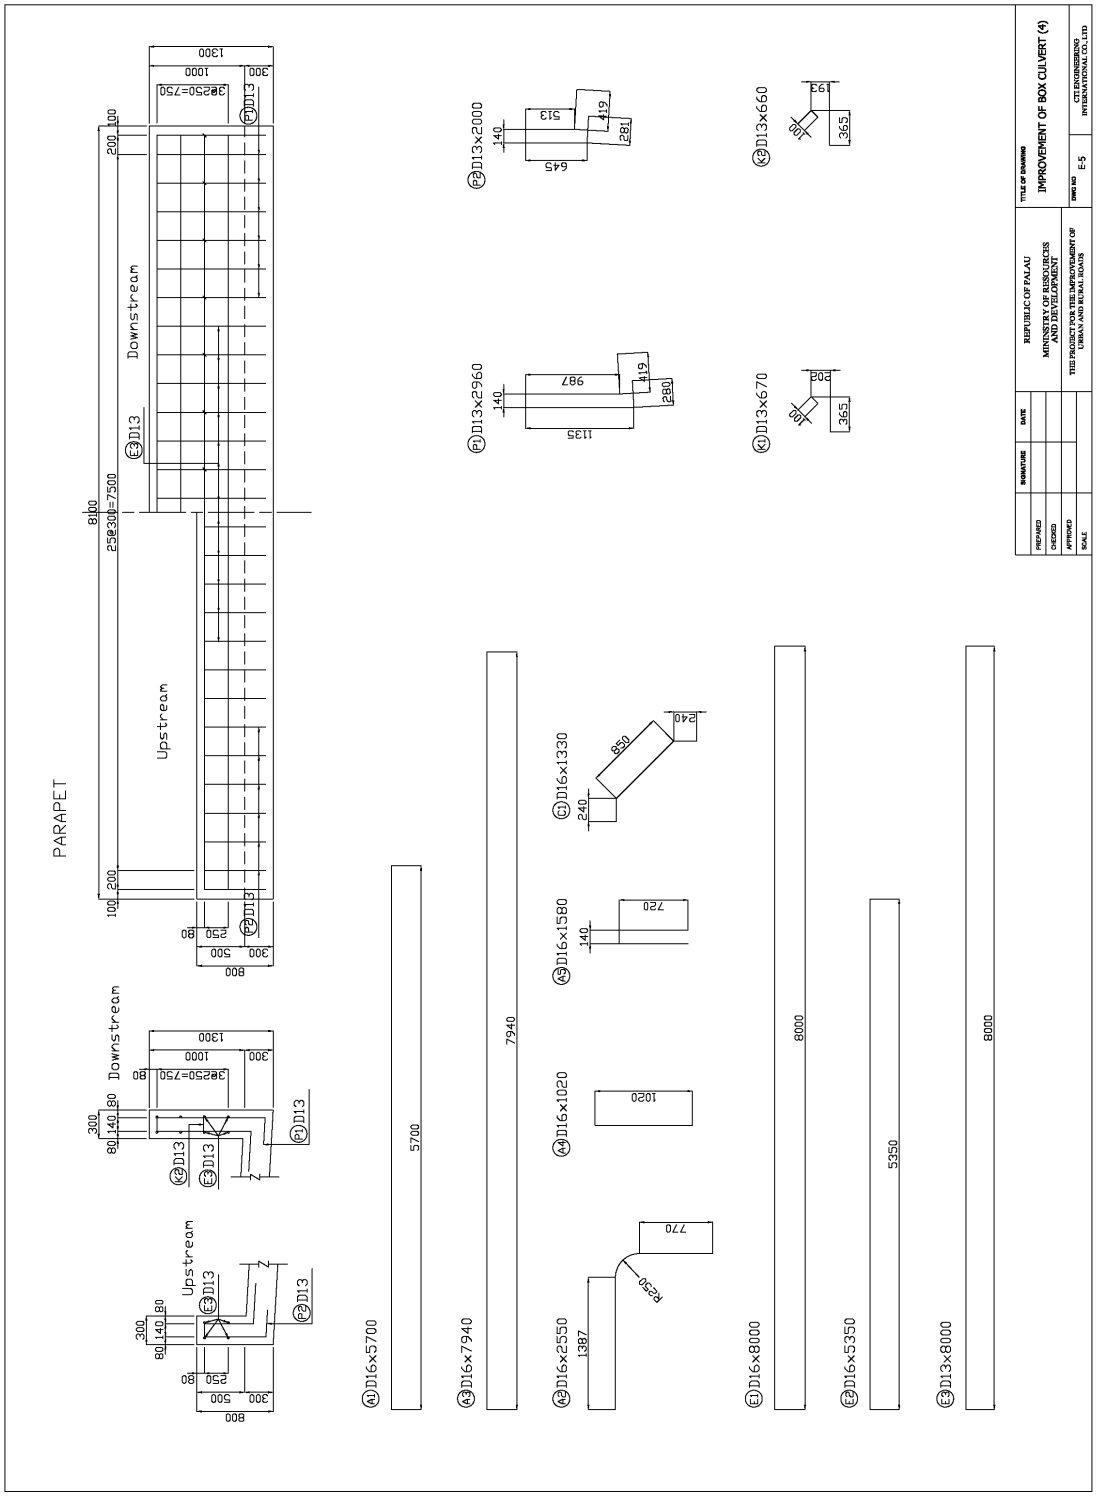

F-1 Gravity Wall

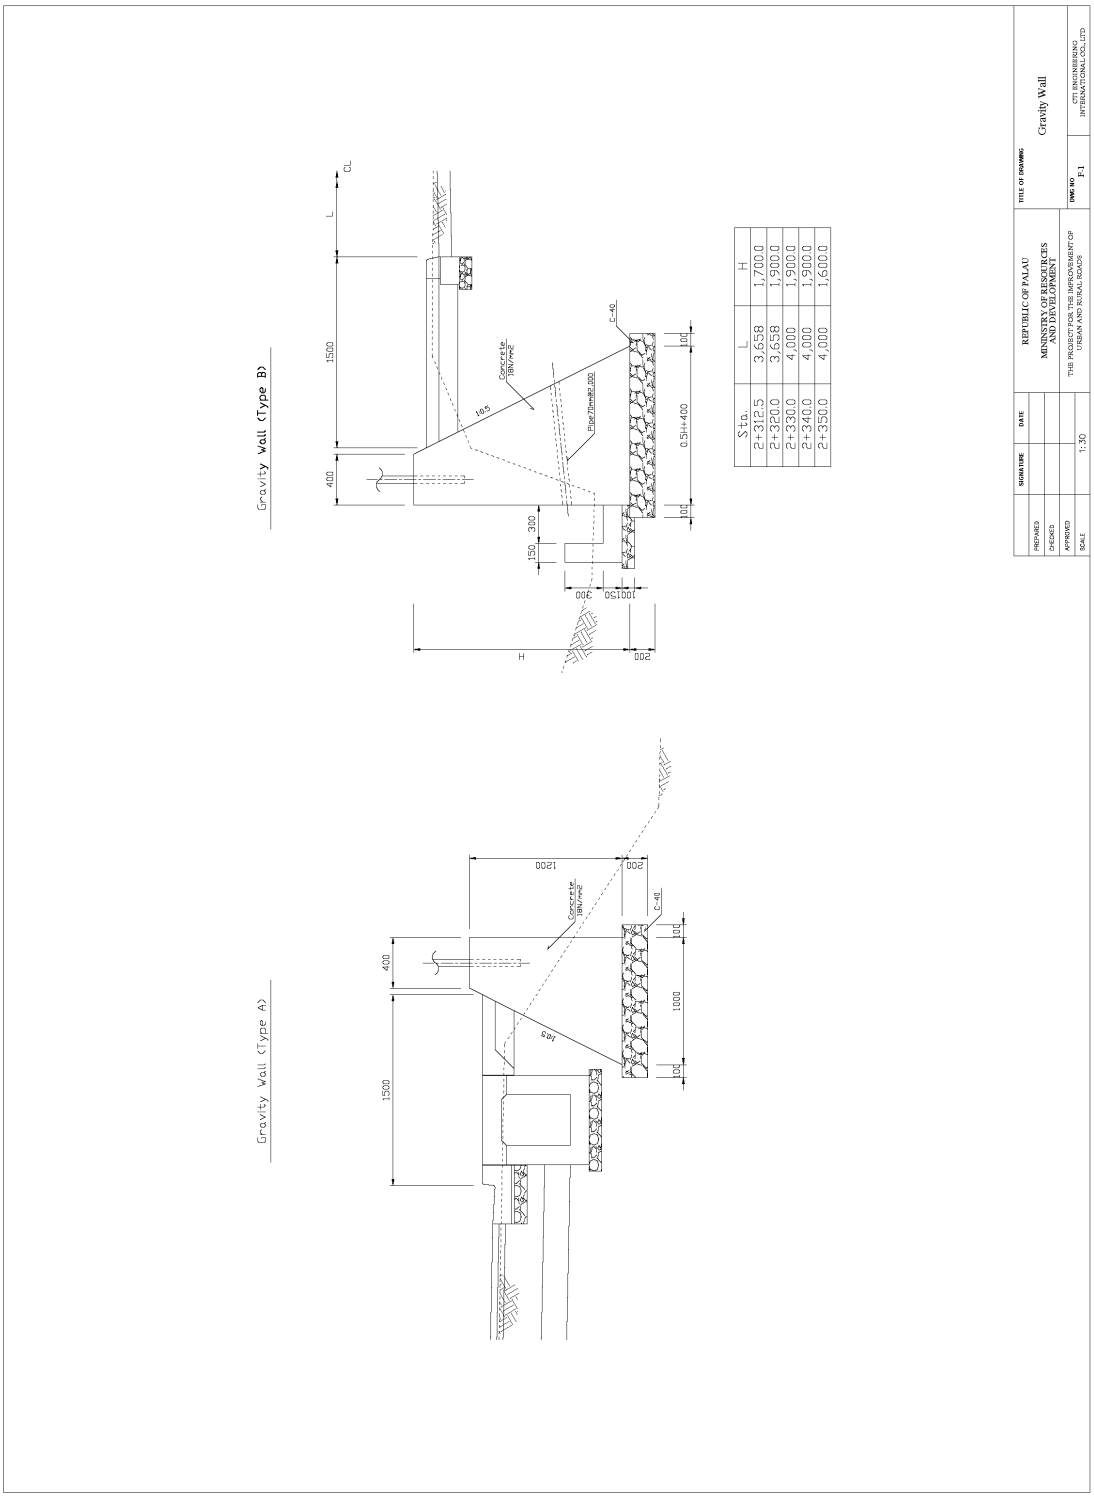

G-1 Intersection (1/6), PVA

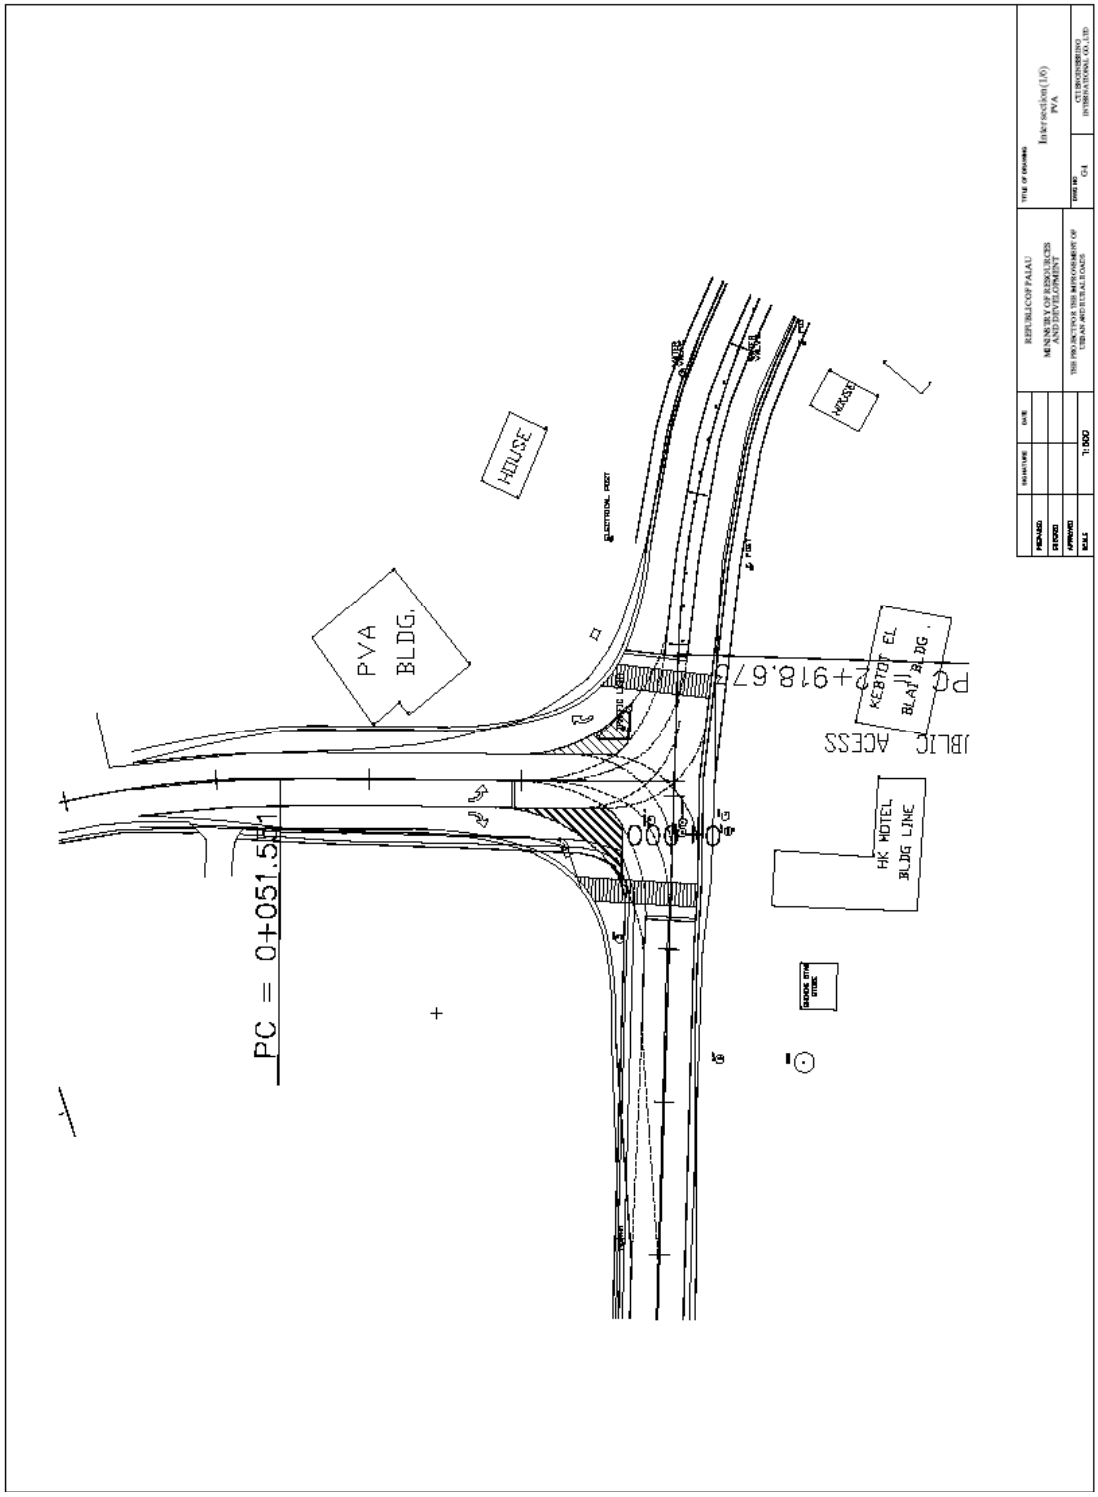

G-2 Intersection (2/6), Courthouse

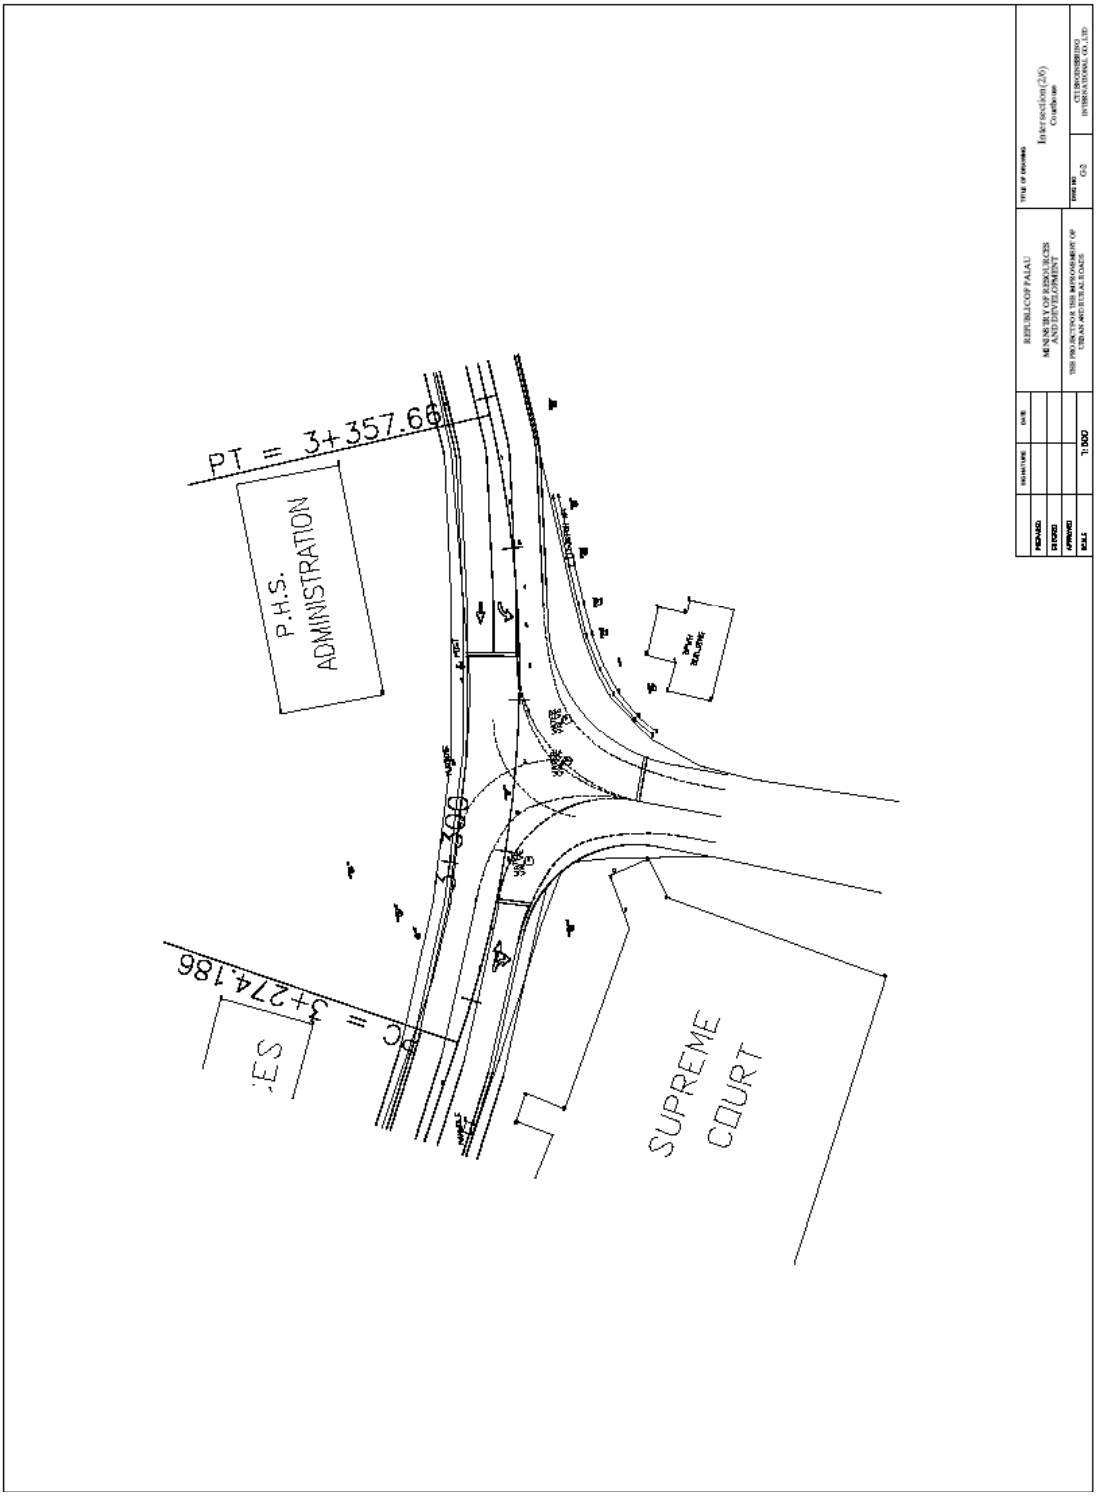

G-3 Intersection (3/6), Shell

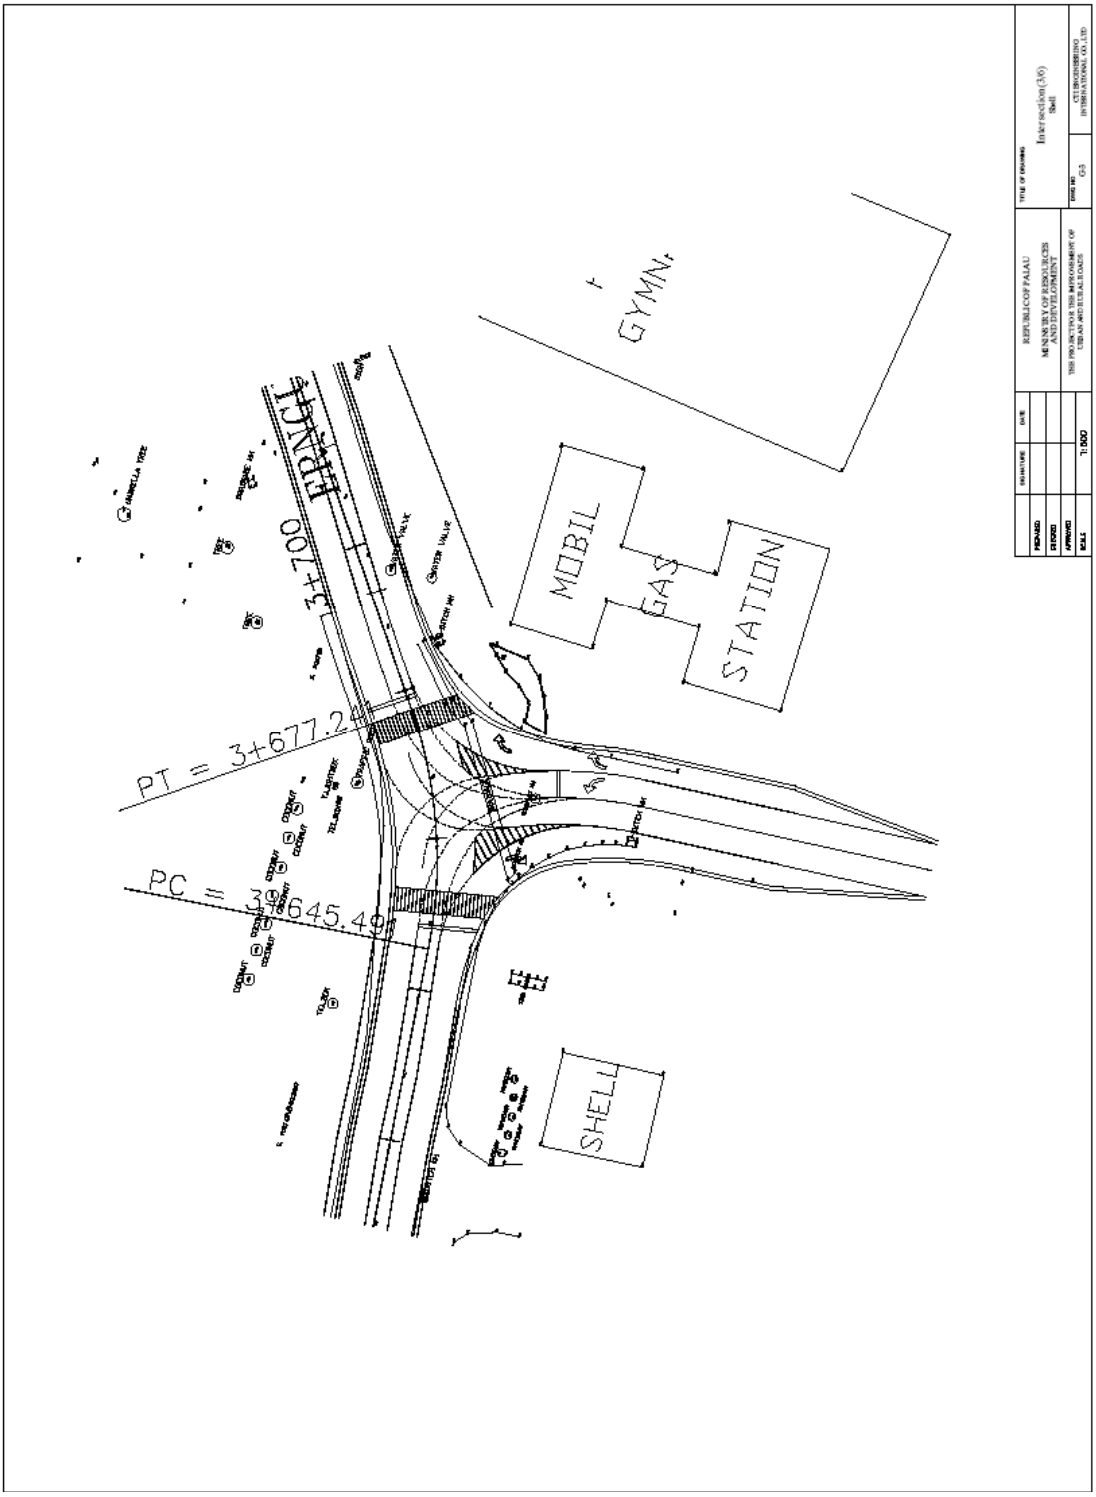

G-4 Intersection (4/6), Hanpa, Mokko

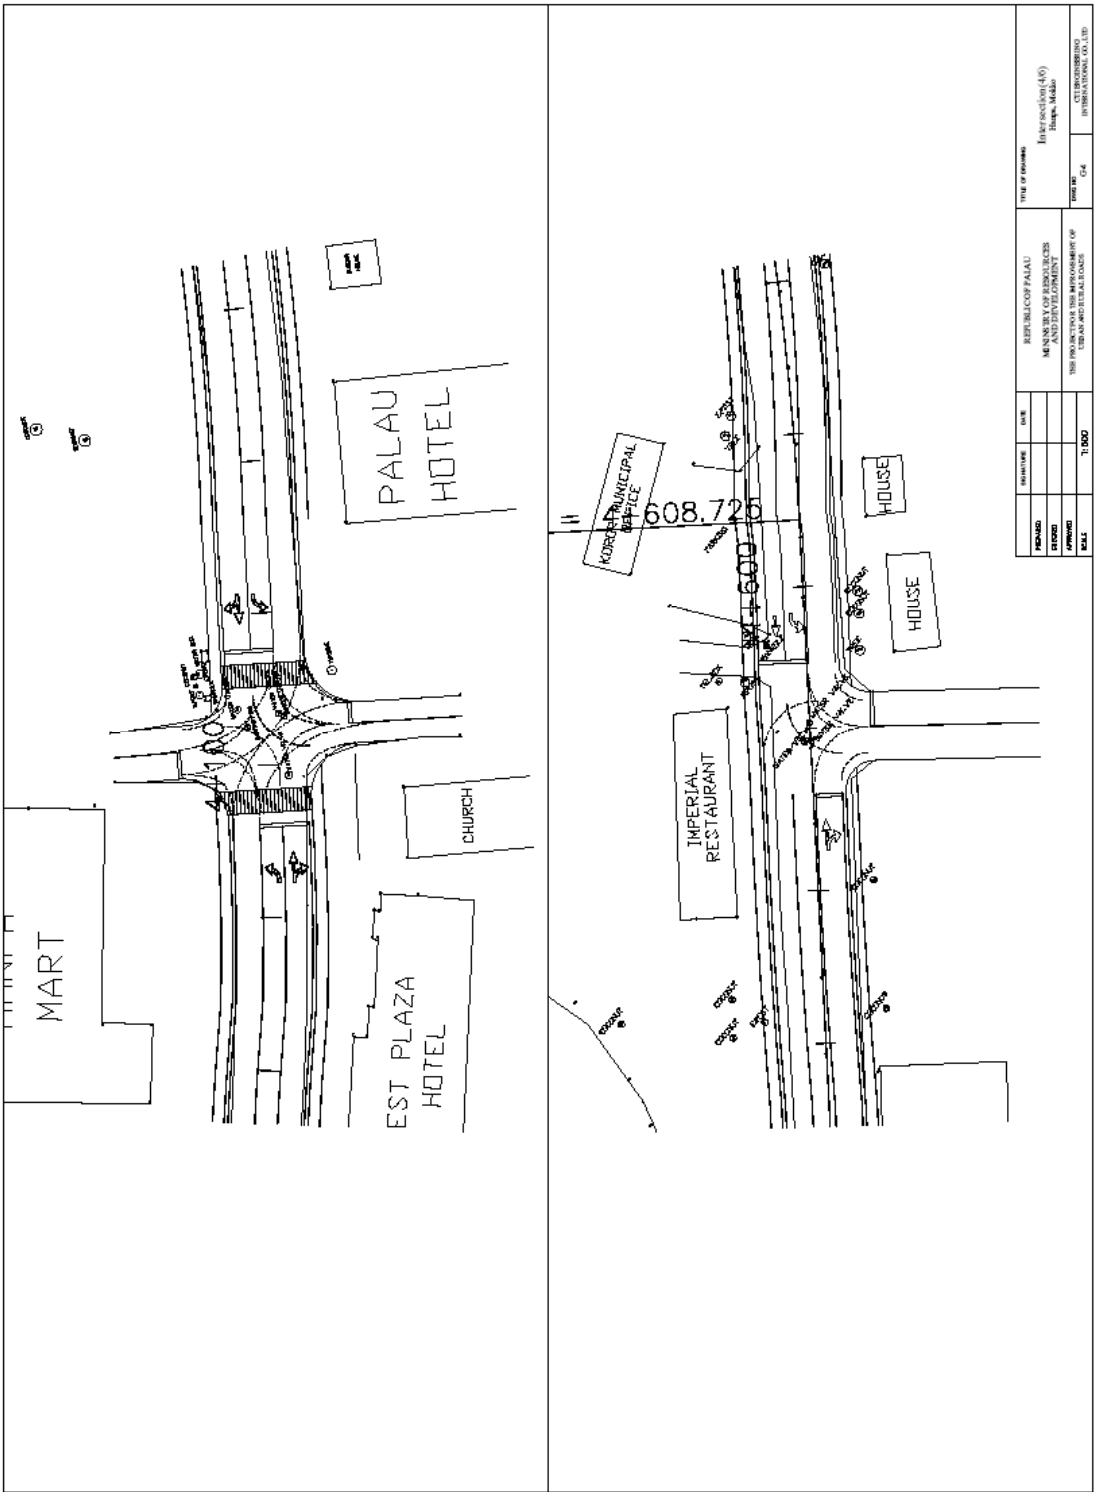

G-5 Intersection (5/6), T-Dock, Etpison Museum

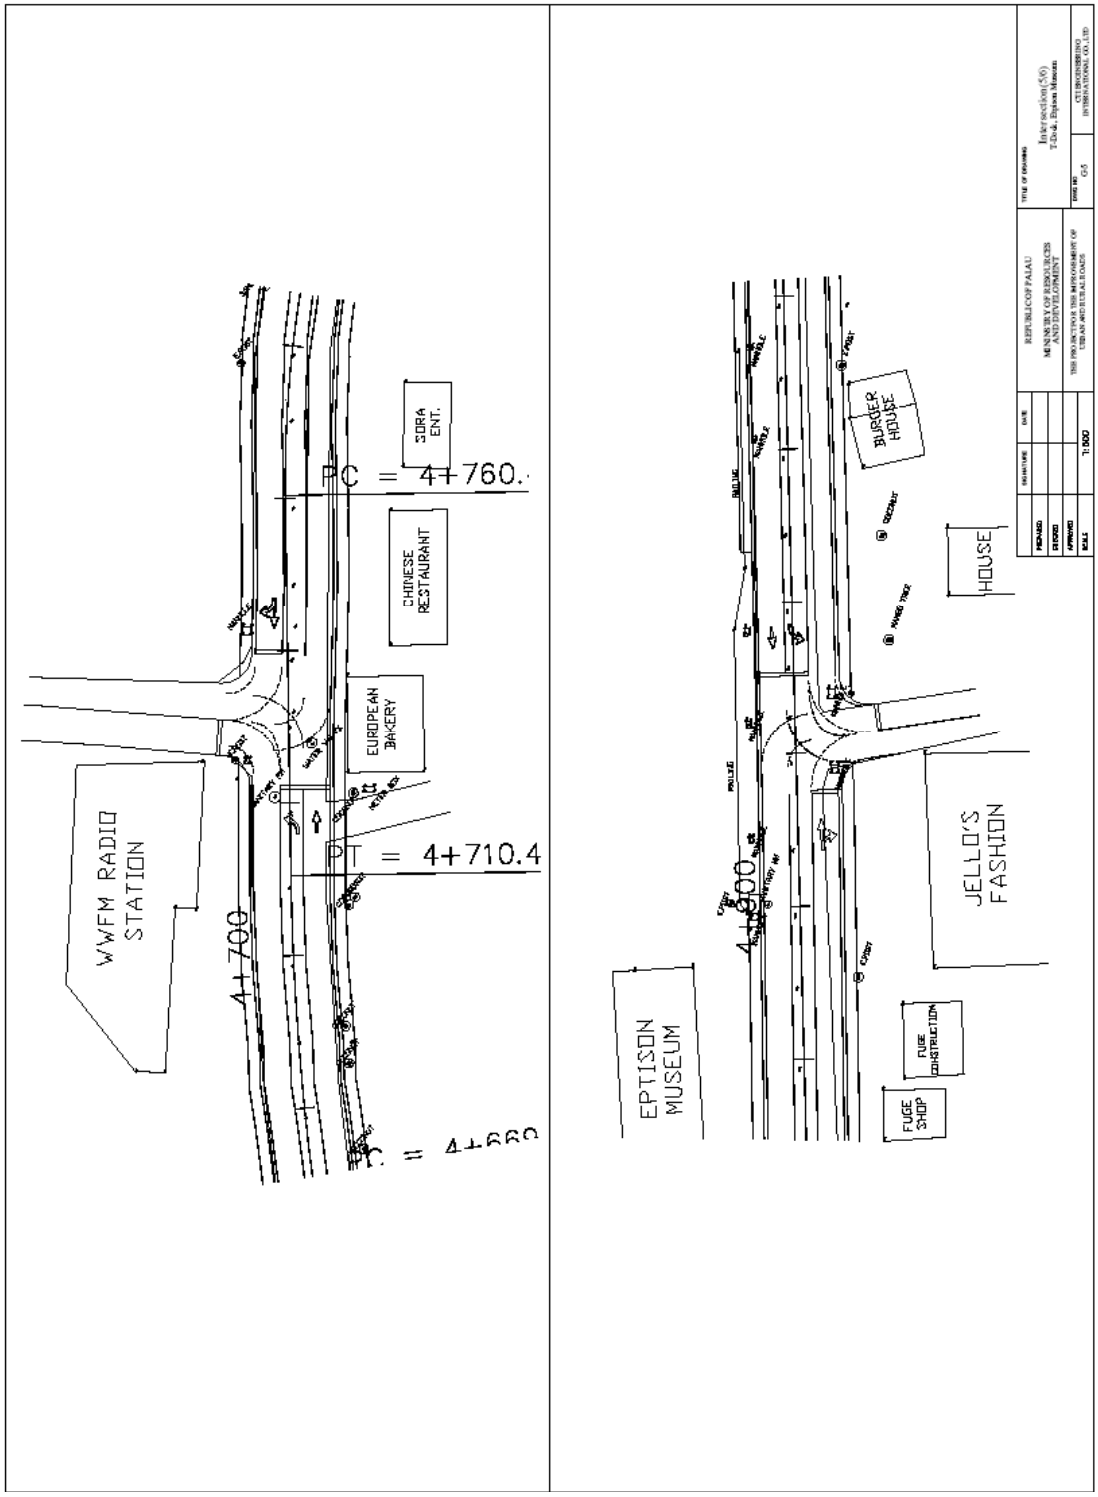
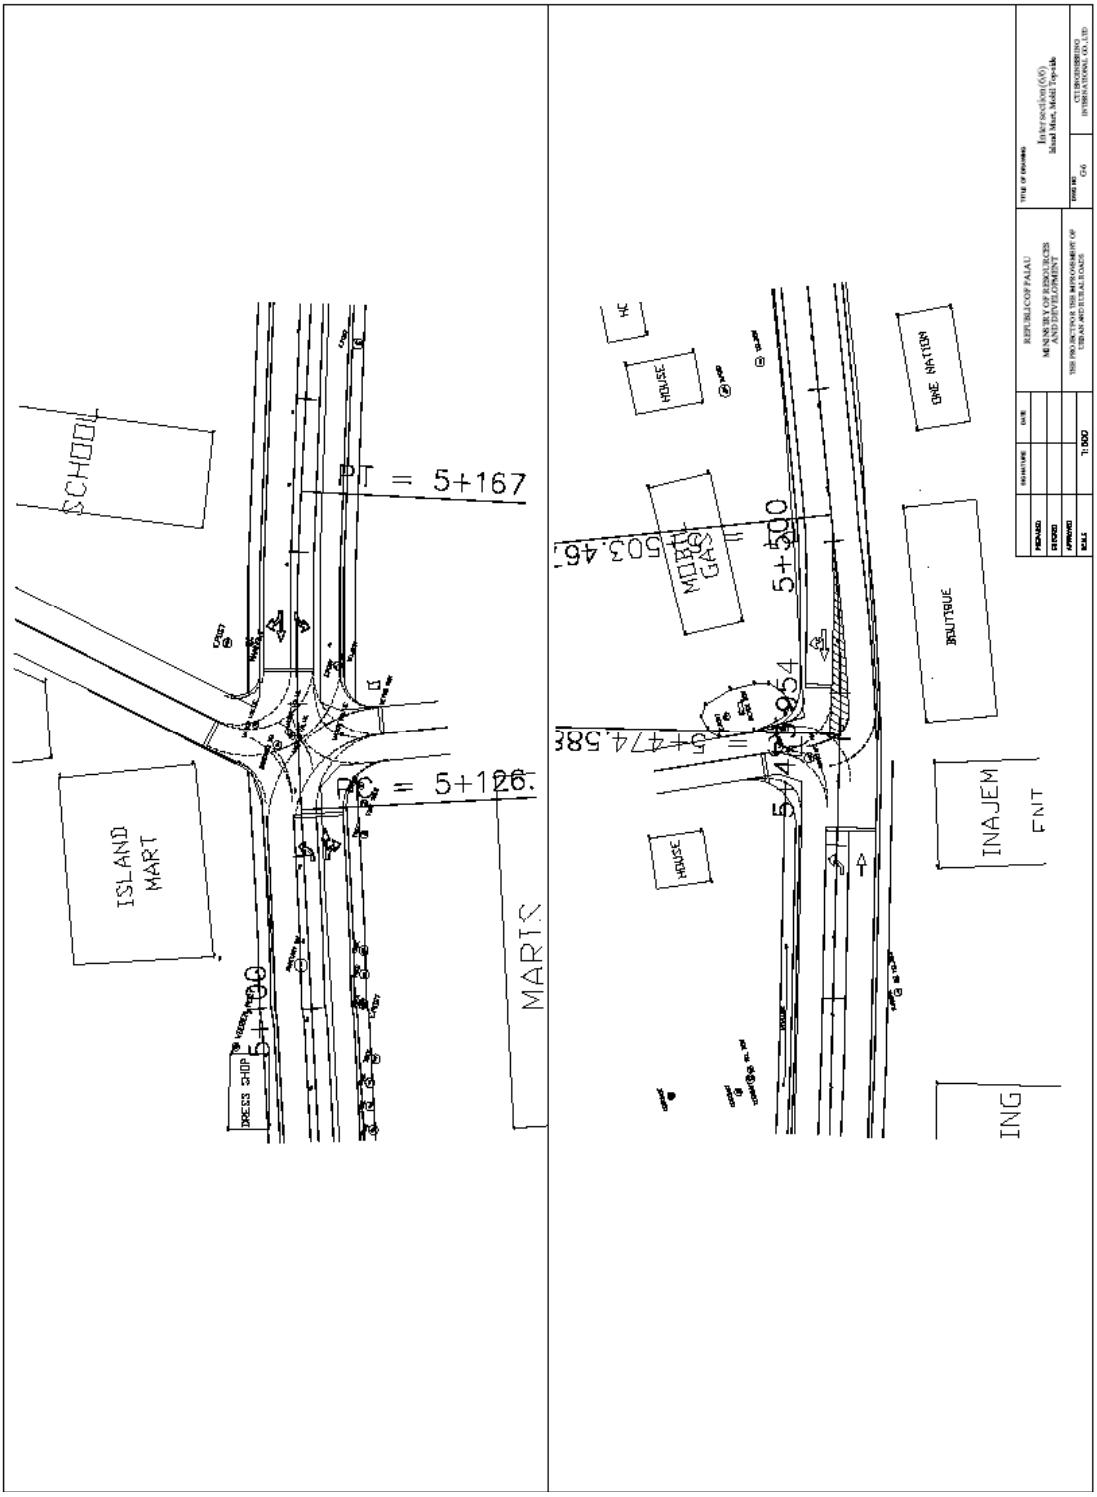
G-6 Intersection (6/6), Island Mart, Mobil Top-side