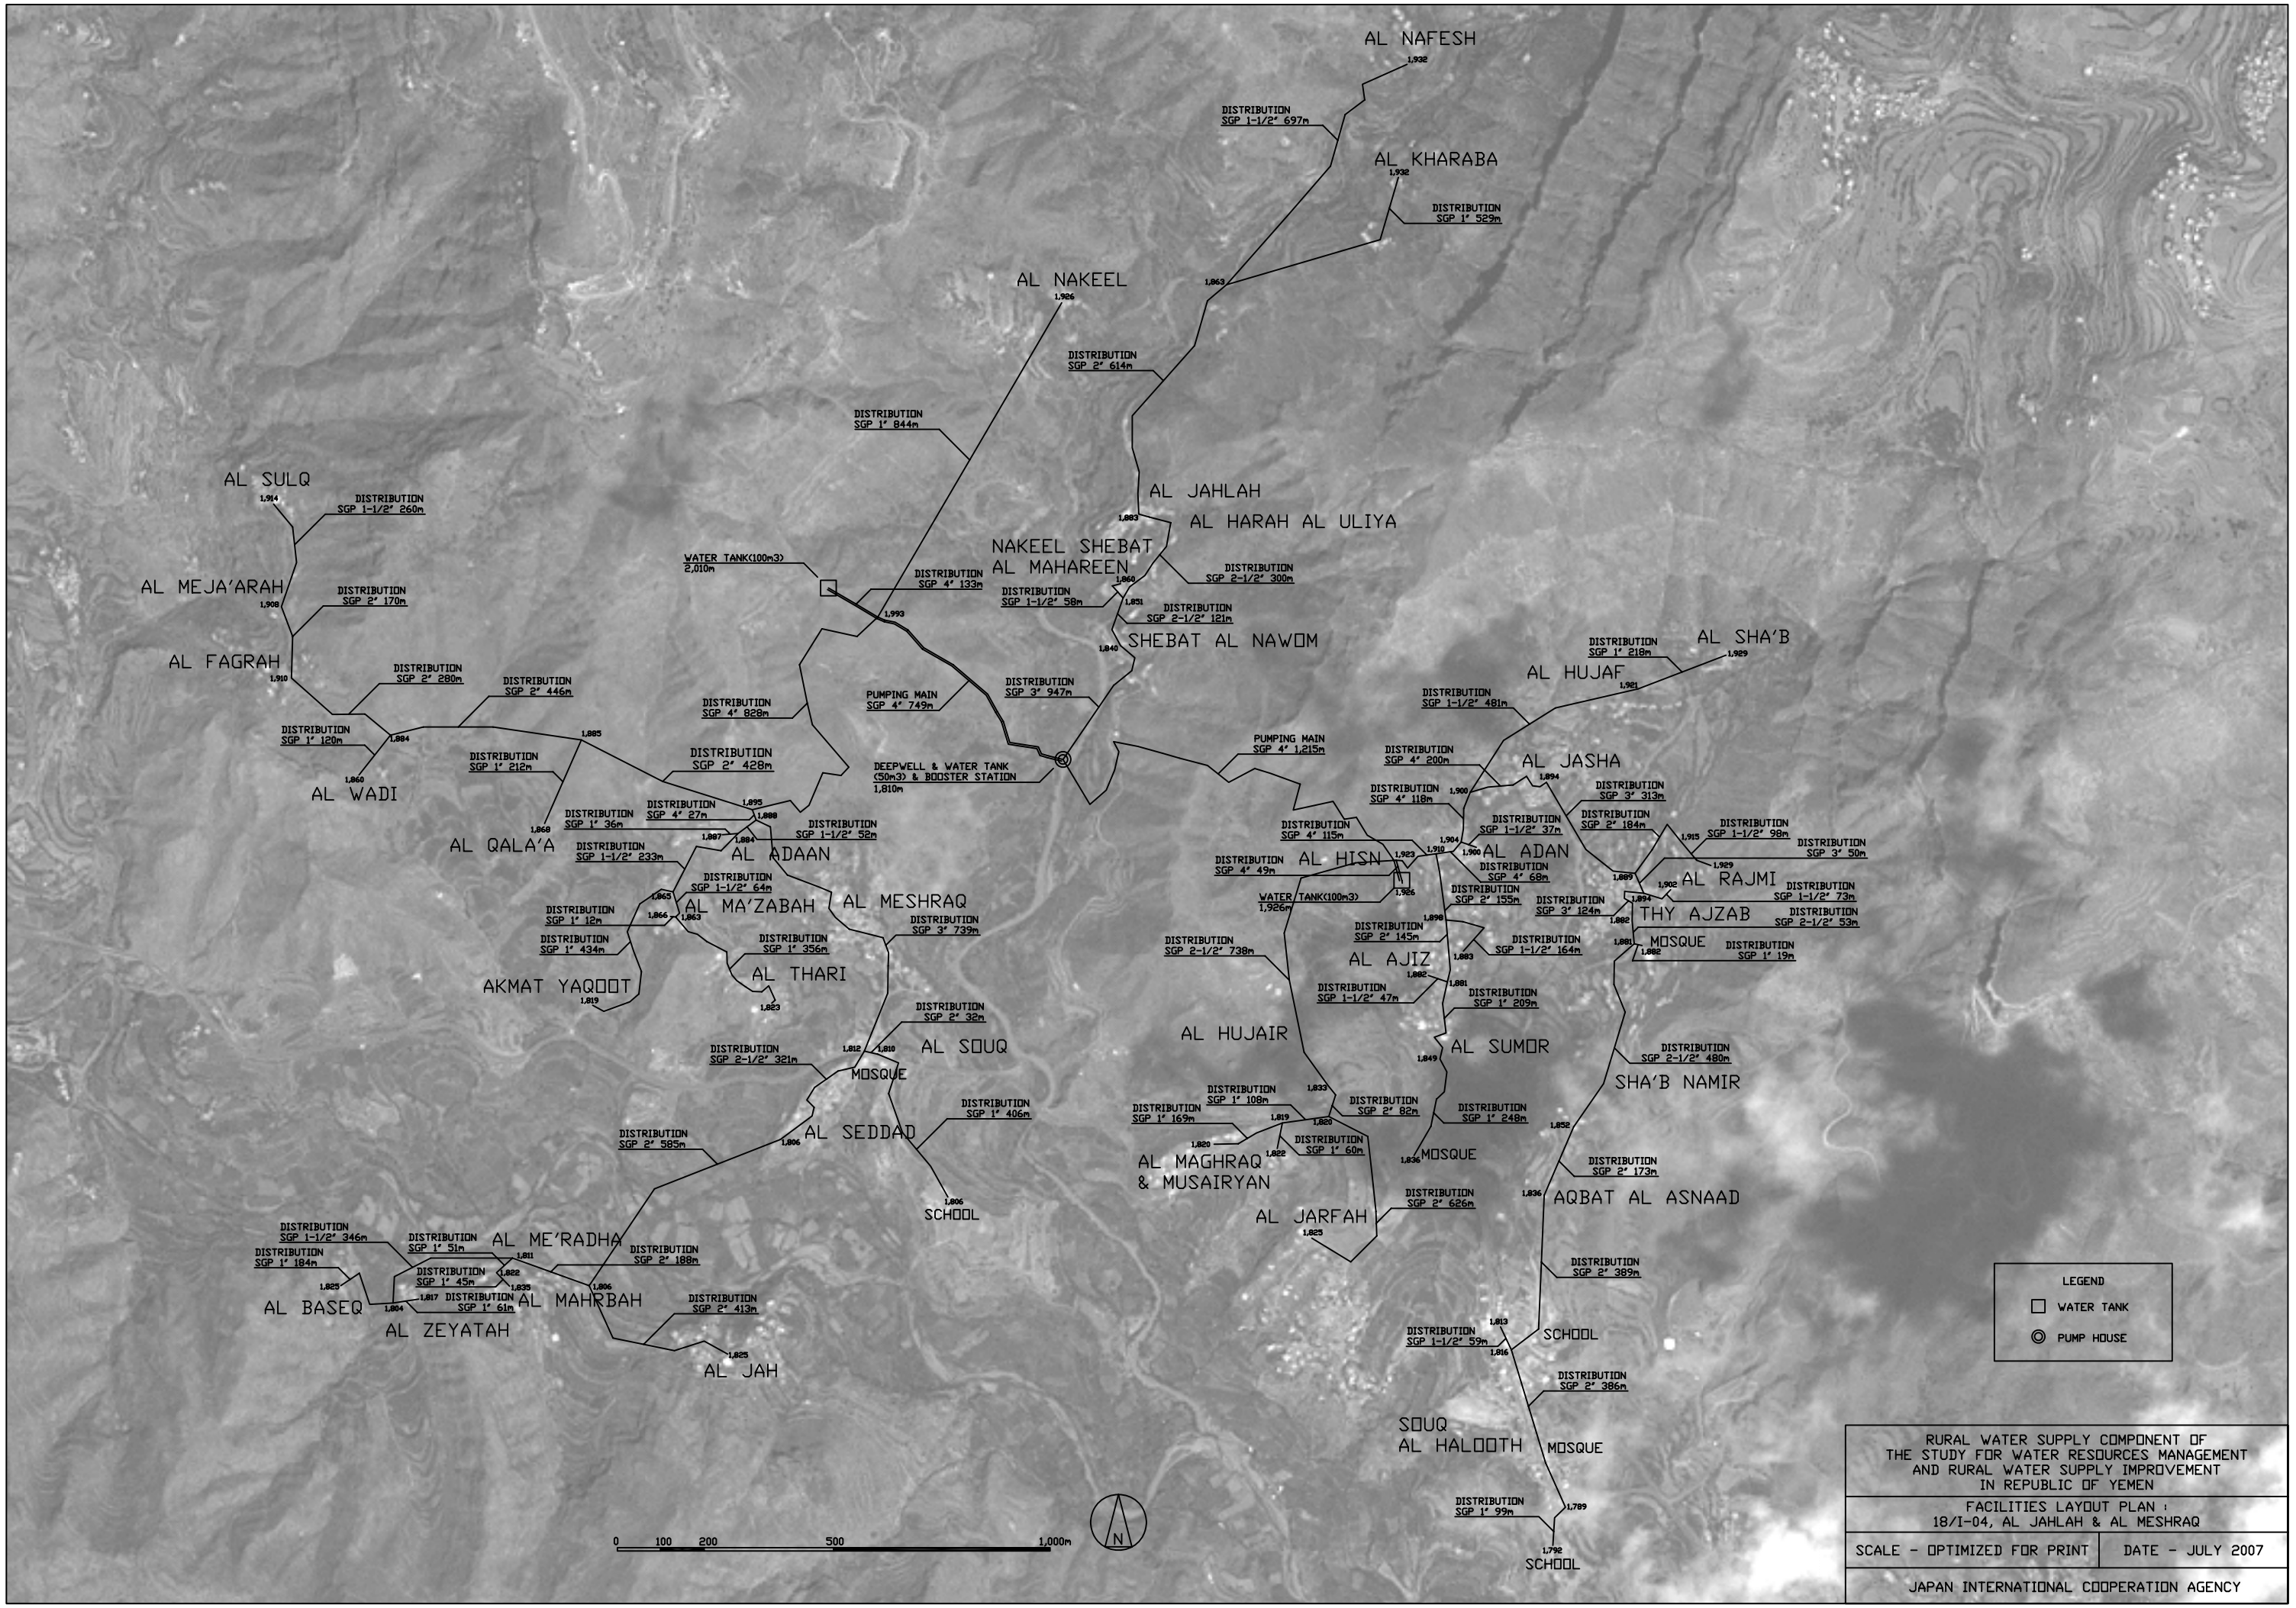
AL NAFESH
1,932
DISTRIBUTION SGP 1-1/2" 697m
AL KHARABA
1,932
DISTRIBUTION SGP 1" 529m
1,863
AL NAKEEL
1,926
DISTRIBUTION SGP 2" 614m
DISTRIBUTION SGP 1" 844m
AL SULQ
1,914
DISTRIBUTION SGP 1-1/2" 260m
AL JAHLAH
1,883
AL HARAH AL ULIYA
NAKEEL SHEBAT
AL MAHAREEN
1,866
DISTRIBUTION SGP 2-1/2" 300m
WATER TANK(100m3)
2,010m
DISTRIBUTION SGP 4" 133m
1,993
DISTRIBUTION SGP 1-1/2" 58m
1,851
DISTRIBUTION SGP 2-1/2" 121m
AL MEJA'ARAH
1,908
DISTRIBUTION SGP 2" 170m
SHEBAT AL NAWOM
1,840
AL FAGRAH
1,910
DISTRIBUTION SGP 2" 280m
DISTRIBUTION SGP 2" 446m
DISTRIBUTION SGP 4" 828m
PUMPING MAIN SGP 4" 749m
DISTRIBUTION SGP 3" 947m
DISTRIBUTION SGP 1" 120m
1,884
1,885
AL WADI
1,869
DISTRIBUTION SGP 1" 212m
DISTRIBUTION SGP 2" 428m
DEEPWELL & WATER TANK (50m3) & BOOSTER STATION
1,810m
PUMPING MAIN SGP 4" 1,215m
AL SHA'B
1,929
DISTRIBUTION SGP 1" 219m
AL HUJAF
1,921
DISTRIBUTION SGP 1-1/2" 481m
DISTRIBUTION SGP 4" 200m
AL JASHA
1,894
DISTRIBUTION SGP 4" 118m
1,900
DISTRIBUTION SGP 3" 313m
DISTRIBUTION SGP 2" 184m
DISTRIBUTION SGP 4" 115m
DISTRIBUTION SGP 1-1/2" 37m
1,904
1,910
AL ADAN
1,900
DISTRIBUTION SGP 1-1/2" 98m
1,915
DISTRIBUTION SGP 3" 50m
1,929
DISTRIBUTION SGP 4" 49m
AL HISN
1,923
DISTRIBUTION SGP 4" 68m
1,869
AL RAJMI
1,902
DISTRIBUTION SGP 1-1/2" 73m
WATER TANK(100m3)
1,926m
1,926
DISTRIBUTION SGP 2" 155m
DISTRIBUTION SGP 3" 124m
1,894
THY AJZAB
1,882
DISTRIBUTION SGP 2-1/2" 53m
1,898
DISTRIBUTION SGP 2" 145m
DISTRIBUTION SGP 1-1/2" 164m
1,881
MOSQUE
1,882
DISTRIBUTION SGP 1" 19m
DISTRIBUTION SGP 2-1/2" 738m
AL AJIZ
1,883
1,882
1,881
DISTRIBUTION SGP 1-1/2" 47m
DISTRIBUTION SGP 1" 209m
AL HUJAIR
AL SUMOR
1,849
DISTRIBUTION SGP 2-1/2" 480m
SHA'B NAMIR
AL QALA'A
1,868
DISTRIBUTION SGP 1" 36m
DISTRIBUTION SGP 4" 27m
1,895
1,888
1,887
1,884
AL ADAAN
DISTRIBUTION SGP 1-1/2" 52m
DISTRIBUTION SGP 1-1/2" 233m
DISTRIBUTION SGP 1-1/2" 64m
AL MA'ZABAH
1,865
1,866
1,863
AL MESHRAQ
DISTRIBUTION SGP 1" 12m
DISTRIBUTION SGP 3" 739m
DISTRIBUTION SGP 1" 434m
DISTRIBUTION SGP 1" 356m
AL THARI
AKMAT YAQOOT
1,819
1,823
DISTRIBUTION SGP 2" 32m
AL SOUQ
DISTRIBUTION SGP 2-1/2" 321m
1,812
1,810
MOSQUE
DISTRIBUTION SGP 1" 406m
AL SEDDAD
1,806
DISTRIBUTION SGP 2" 585m
SCHOOL
1,806
DISTRIBUTION SGP 1" 108m
1,833
DISTRIBUTION SGP 1" 169m
1,819
1,820
DISTRIBUTION SGP 2" 82m
DISTRIBUTION SGP 1" 248m
1,852
1,820
1,822
DISTRIBUTION SGP 1" 60m
AL MAGHRAQ
& MUSAIRYAN
1,836
MOSQUE
DISTRIBUTION SGP 2" 173m
AL JARFAH
1,825
DISTRIBUTION SGP 2" 626m
1,836
AQBAT AL ASNAAD
DISTRIBUTION SGP 1-1/2" 346m
DISTRIBUTION SGP 1" 51m
AL ME'RADHA
DISTRIBUTION SGP 1" 184m
1,811
DISTRIBUTION SGP 2" 188m
DISTRIBUTION SGP 1" 45m
1,822
1,835
1,823
1,806
AL BASEQ
1,817
DISTRIBUTION SGP 1" 61m
AL MAHRBAH
1,804
DISTRIBUTION SGP 2" 413m
AL ZEYATAH
1,825
AL JAH
DISTRIBUTION SGP 2" 389m
1,813
DISTRIBUTION SGP 1-1/2" 59m
1,816
SCHOOL
DISTRIBUTION SGP 2" 386m
SOUQ
AL HALOOTH
MOSQUE
DISTRIBUTION SGP 1" 99m
1,789
1,792
SCHOOL
0
100
200
500
1,000m
N
LEGEND
WATER TANK
PUMP HOUSE
RURAL WATER SUPPLY COMPONENT OF
THE STUDY FOR WATER RESOURCES MANAGEMENT
AND RURAL WATER SUPPLY IMPROVEMENT
IN REPUBLIC OF YEMEN
FACILITIES LAYOUT PLAN :
18/I-04, AL JAHLAH & AL MESHRAQ
SCALE - OPTIMIZED FOR PRINT
DATE - JULY 2007
JAPAN INTERNATIONAL COOPERATION AGENCY