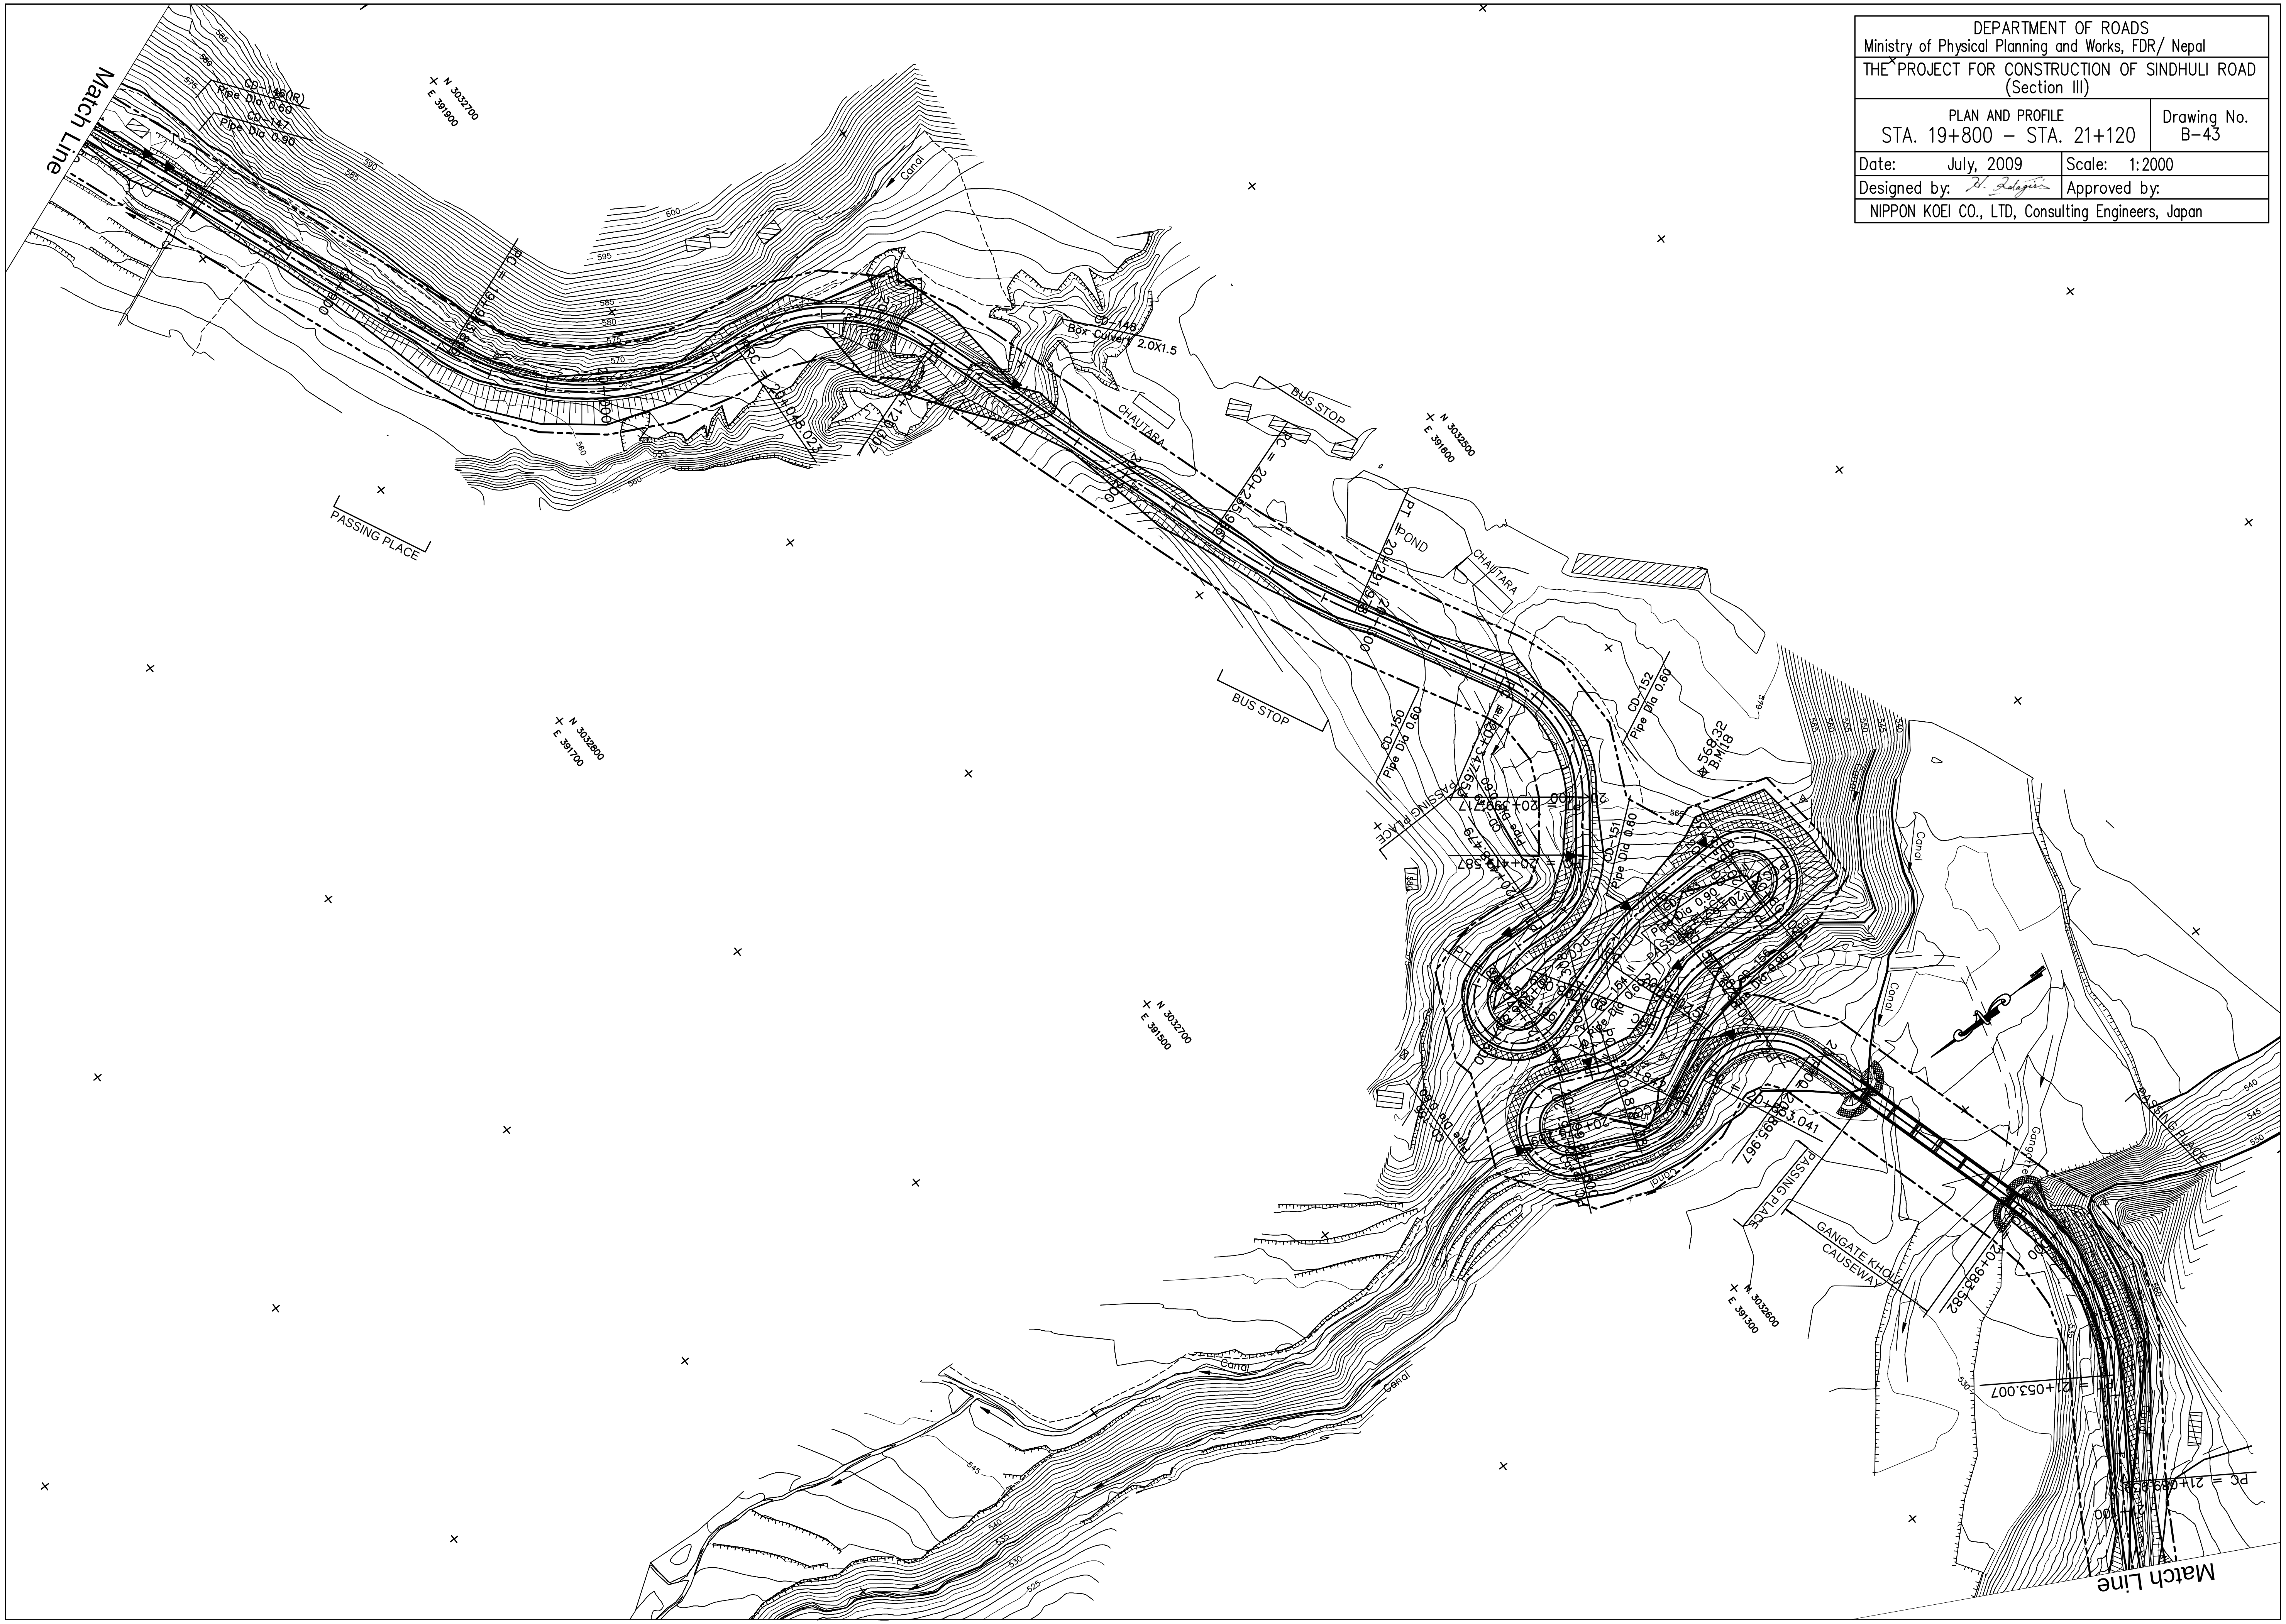

DEPARTMENT OF ROADS Ministry of Physical Planning and Works, FDR/ Nepal		
THE PROJECT FOR CONSTRUCTION OF SINDHULI ROAD (Section III)		
PLAN AND PROFILE STA. 19+800 – STA. 21+120		Drawing No. B-43
Date: July, 2009	Scale: 1:2000	
Designed by: [signature]	Approved by:	
NIPPON KOEI CO., LTD, Consulting Engineers, Japan		