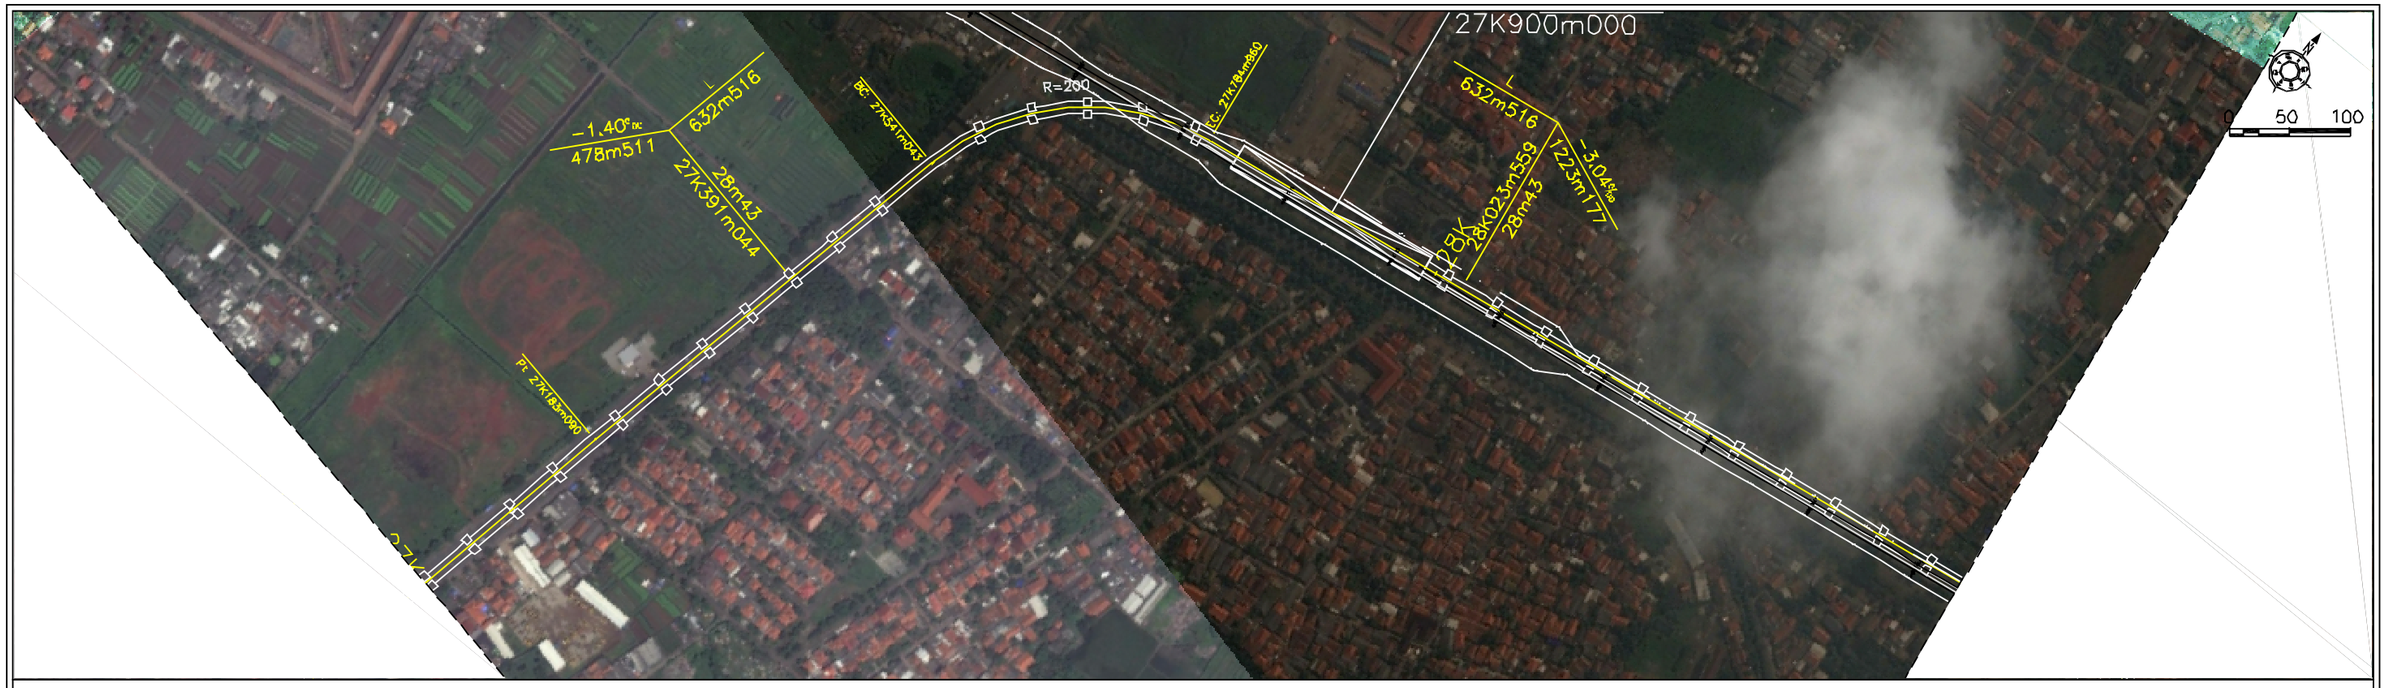

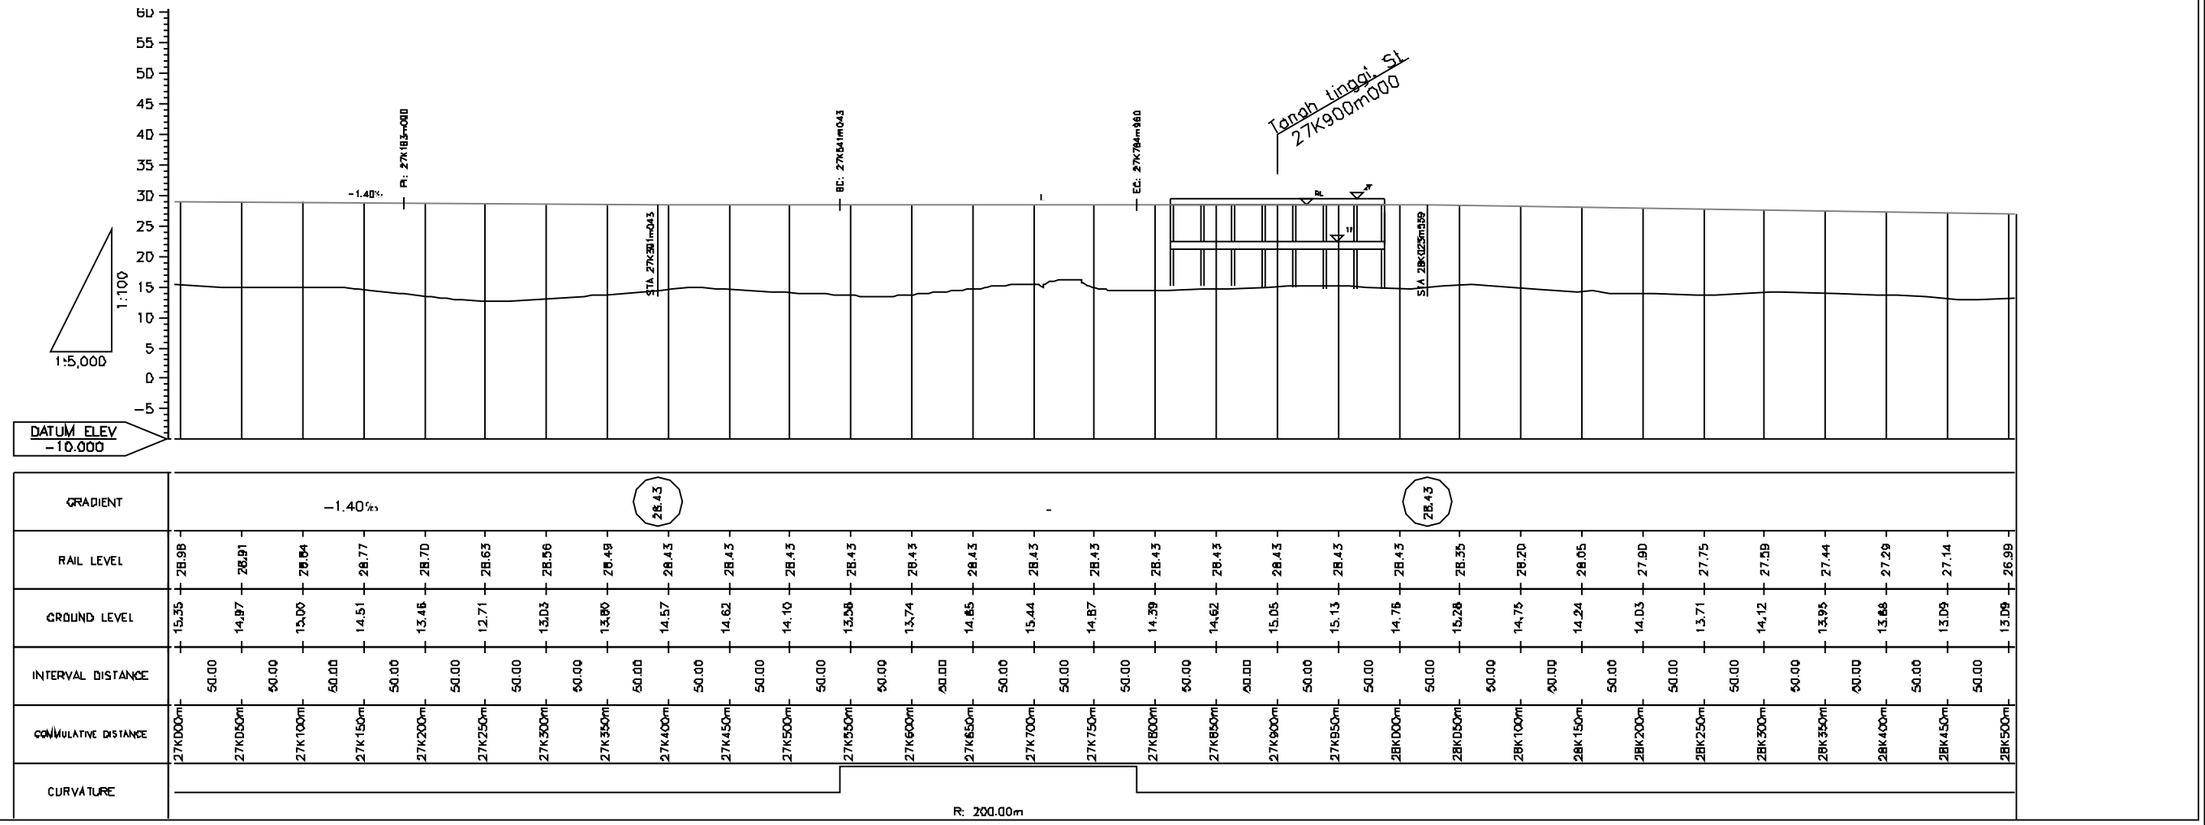

REV. NO	DATE	DESCRIPTION	BY	APPROVED

PREPARATORY SURVEY FOR JAKARTA
MASS RAPID TRANSIT (MRT)
EAST-WEST (E-W) LINE PROJECT

TITLE : PHASE 2 WEST
STATION : 27K000M000-28K500M000
PAGE : 19

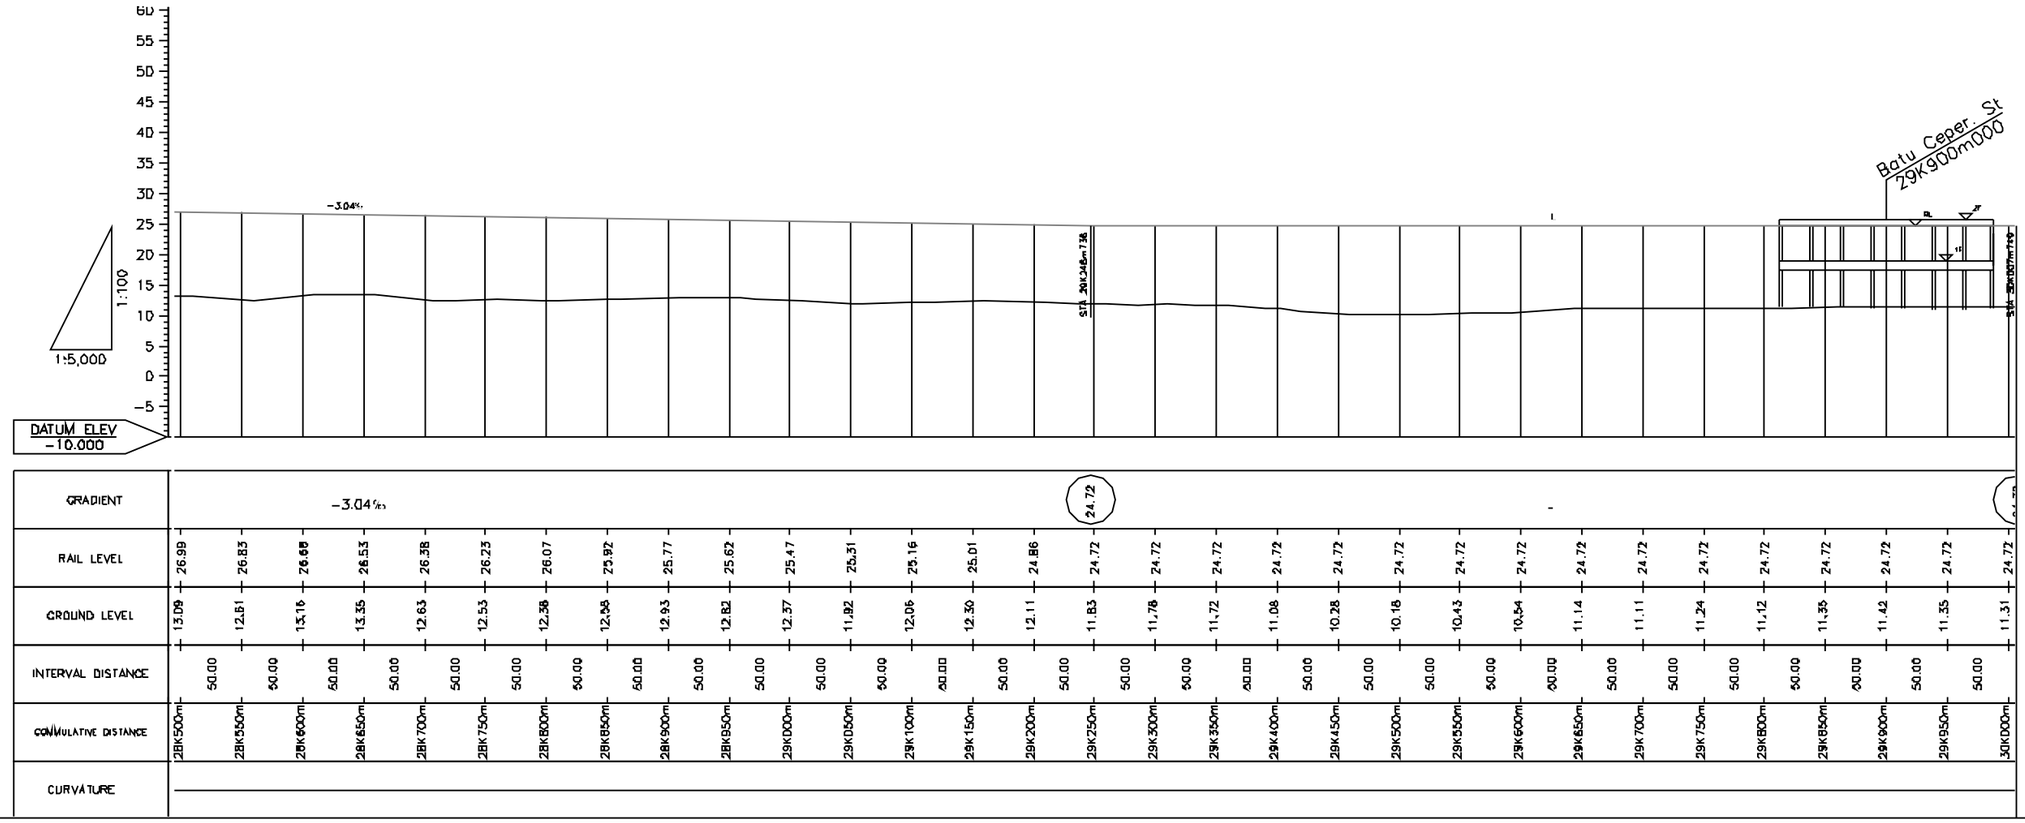

NO.	DATE	DESCRIPTION	BY	APPROVED

PREPARATORY SURVEY FOR JAKARTA
MASS RAPID TRANSIT (MRT)
EAST-WEST (E-W) LINE PROJECT

TITLE : PHASE 2 WEST
STATION : 28K500M000-30K000M000
PAGE : 20